

PLANT SUMMARY

REFER TO DETAIL SHEETS FOR FULL PLANT LIST

DECIDUOUS TREES

KEY	BOTANICAL NAME	COMMON NAME
AR60	Acer x freemanii 'Armstrong'	Armstrong Maple
AR60	Acer rubrum	Red Maple
AS60	Acer saccharum	Sugar Maple
CB60	Carpinus caroliniana	Blue Beech
CO60	Celtis occidentalis	Hackberry
GP60	Gingko biloba 'Princeton Sentry'	Princeton Sentry Ginkgo
GTK60	Gleditsia triacanthos 'Skyline'	Skyline Honeylocust
LT60	Liriodendron tulipifera	Tulip Tree
OV60	Ostrya virginiana	Ironwood
QM60	Quercus macrocarpa	Bur Oak
QRF60	Quercus rubra 'fastigiata'	Pyramidal English Oak
QRU60	Quercus rubra	Red Oak
SR60	Syringa reticulata 'Ivory Silk'	Ivory Silk Tree Lilac
TA60	Tilia americana	Basswood
ZSC60	Zelkova serrata 'Green Vase'	Green Vase Zelkova

CONIFEROUS TREES

PG200	Picea glauca	White Spruce
PPC200	Picea pungens 'Glauca'	Colorado Blue Spruce
PSY200	Pinus sylvestris	Scots Pine

DECIDUOUS SHRUBS

KEY	BOTANICAL NAME	COMMON NAME
HA60	Hydrangea arborescens 'Annabelle'	Annabelle Hydrangea
PF60	Potentilla fruticosa 'Goldfinger'	Goldfinger Potentilla
RAC60	Rhus aromatica 'Gra-Low'	Dwarf Fragrant Sumac
SB60	Spiraea x bumalda 'Anthony Waterer'	Anthony Waterer Spiraea
SG60	Spiraea x bumalda 'Goldflame'	Goldflame Spiraea

CONIFEROUS SHRUBS

TMD60	Taxus x media 'densiformis'	Dense Yew
TMH60	Taxus x media 'hicksii'	Hick's Yew
TO60	Thuja occidentalis 'Emerald'	Emerald Cedar

BROADLEAF EVERGREEN SHRUBS

BMC40	Buxus microphylla 'Green Mountain'	Green Mountain Boxwood
-------	------------------------------------	------------------------

PERENNIALS AND GROUNDCOVERS

GMA	Geranium maculatum	Wild Geranium
HSD	Hemerocallis 'Stella D'Oro'	Stella D'Oro Daylily
PAT	Perovskia atriplicifolia	Russian Sage

GRASSES

KEY	BOTANICAL NAME	COMMON NAME
CKF	Calamagrostis x 'Karl Foerster'	Feather Reed Grass
PVO	Panicum virgatum 'Rotschilbusch'	Rotschilbusch Switch Grass

STREET TREES

REFER TO DETAIL SHEETS FOR FULL PLANT LIST

DECIDUOUS TREES

KEY	BOTANICAL NAME	COMMON NAME
CB60	Carpinus caroliniana	Blue Beech



CONSERVATION HALTON UPLAND DRY MEADOW SEED MIXTURE		
Rudbeckia hirta	Black Eyed Susan	15%
Andropogon gerardii	Big Bluestem	30%
Symphoricarpos cordatus	Blue Wood Aster	1%
Solidago canadensis	Canada Goldenrod	2%
Asteraceae canadensis	Canada Asteraceae	1%
Achillea millefolium	Common Yarrow	5%
Gentiana spicata	Gentian Yellow	2%
Euthamia graminifolia	Grass Leaved Goldenrod	1%
Schizanthus scaberrimus	Little Bluestem	20%
Carex granularis	Woolly Open Field Sedge	12%
Symphoricarpos canadensis	New England Aster	1%
Ceanothus virginiana	Virginia Bower	5%
Monarda fistulosa	Wild Bergamot	5%

SEED RATE: 25kg/ha
SEEDING APPLICATION METHOD:
TERRACING BY APPROVED CONTRACTOR

NURSE CROP SEED MIXTURE		
AVENA SATIVA	COMMON OATS	100%

SEED SOURCE: OSC SEEDS
P.O. BOX 7, WATERLOO, ON, N2J 3Z6
TEL # 1-519-886-0557

SEED RATE: 25kg/ha
SEEDING APPLICATION METHOD:
TERRASEEDING BY APPROVED CONTRACTOR

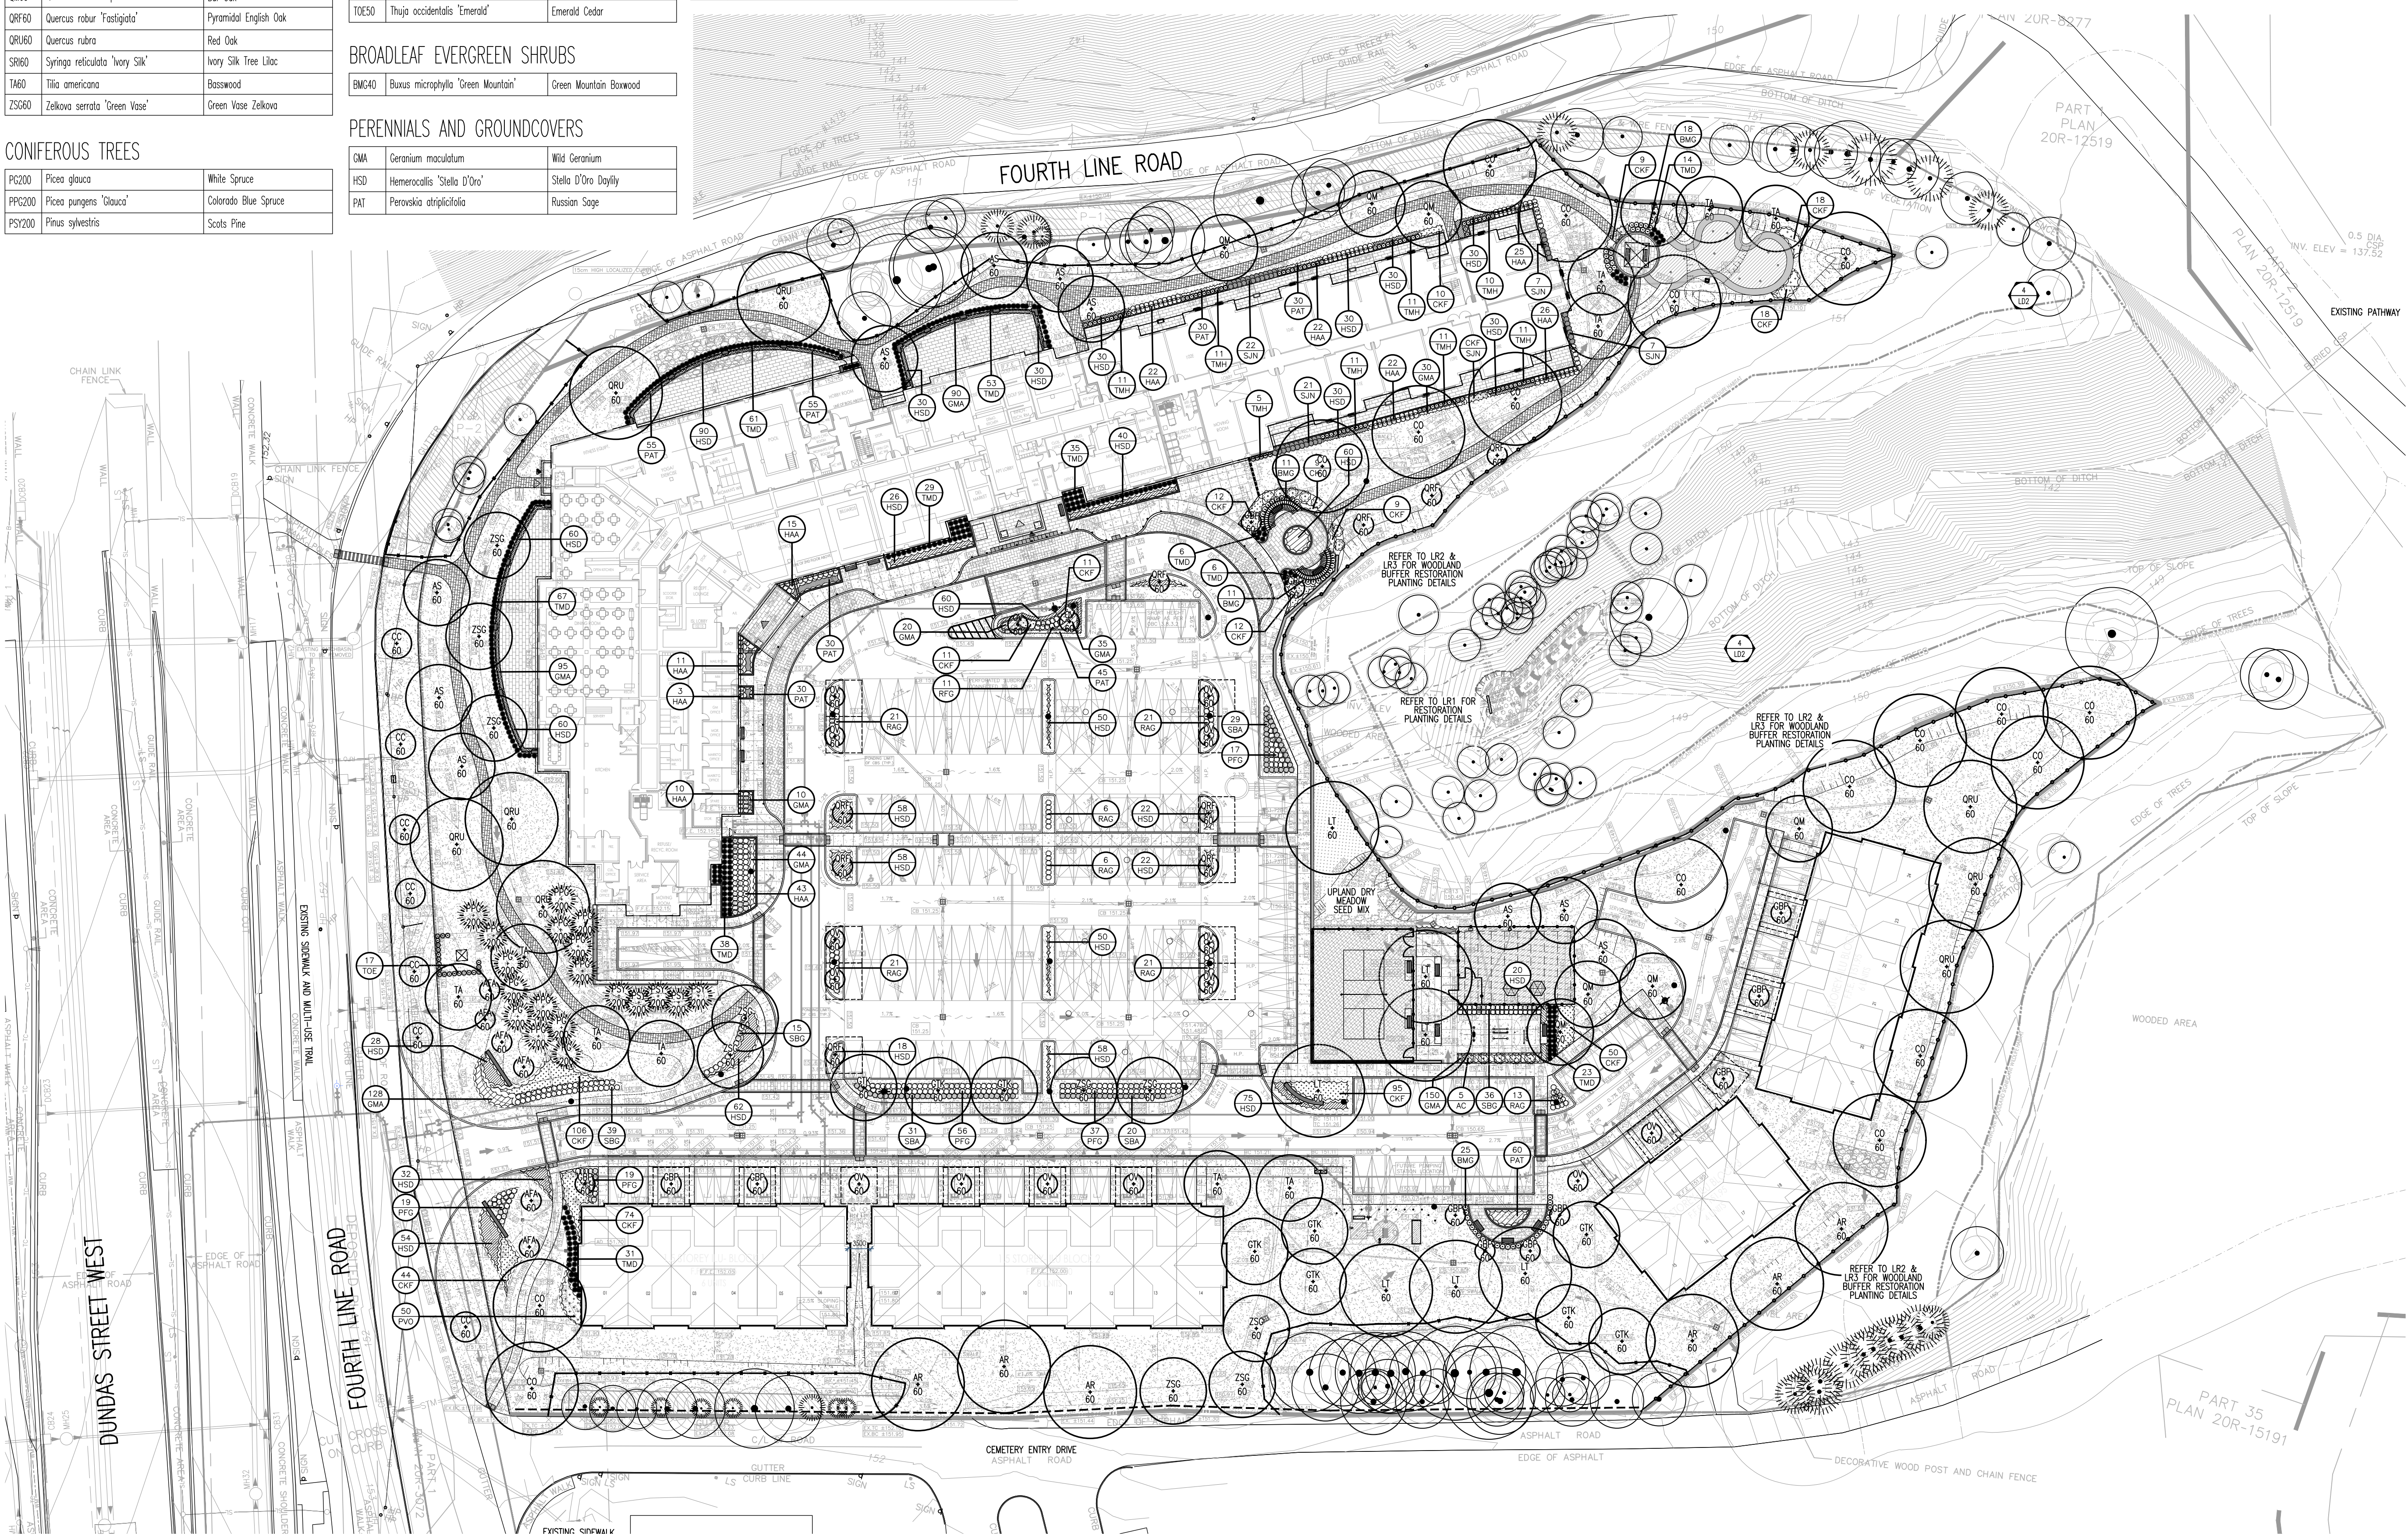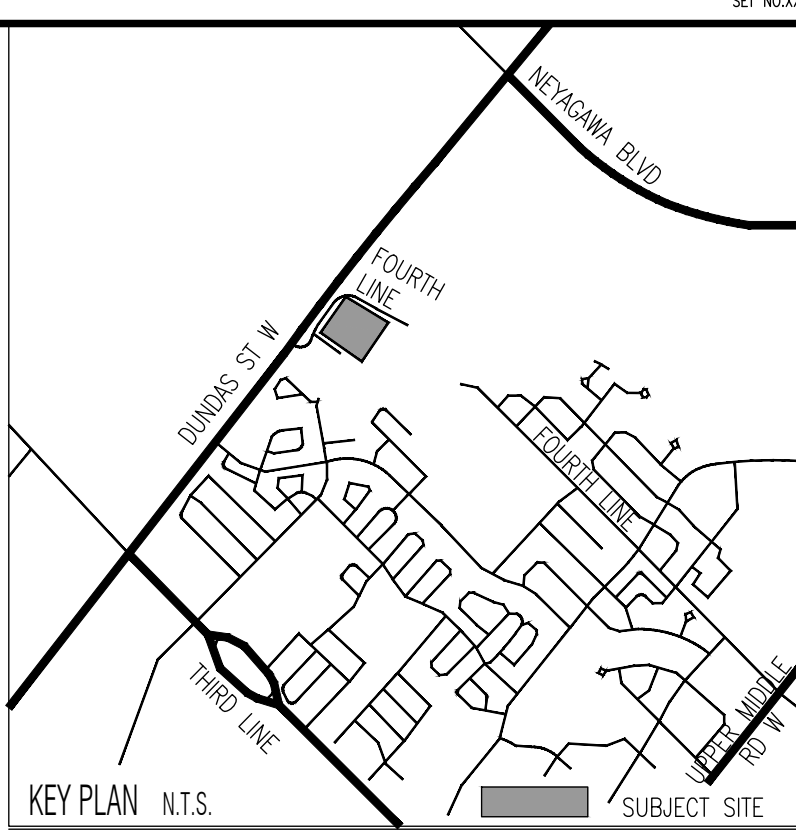

LEGEND

PROPERTY LINE
DEVELOPMENT LIMIT
1500MM HT BLACK VINYL CHAIN LINK FENCE
PICKLE BALL BLACK VINYL CHAIN LINK FENCE
DECORATIVE METAL FENCE
POST AND RAIL WOOD FENCE
WOOD & METAL SCREEN
TREE PROTECTION FENCE
UNIT CONCRETE PAVING
ASPHALT PAVING
CONCRETE PAVING
UPLAND DRY MEADOW SEED MIXTURE
SOD PLANTING/ MULCH

DECIDUOUS TREE PLANTING
LIMIT OF SOIL CELLS BELOW
CONIFEROUS TREE PLANTING
DECIDUOUS SHRUBS PLANTING (SMALL)
CONIFEROUS SHRUBS PLANTING (SMALL)
SHRUB OR PERENNIAL PLANTING

EXISTING DECIDUOUS TREE TO REMAIN
REFER TO TREE INVENTORY AND PRESERVATION PLAN
PREPARED BY KUNZ FORESTRY CONSULTING INC.

EXISTING CONIFEROUS TREE TO REMAIN
REFER TO TREE INVENTORY AND PRESERVATION PLAN
PREPARED BY KUNZ FORESTRY CONSULTING INC.

EXISTING TREE POLYGON TO REMAIN
REFER TO TREE INVENTORY AND PRESERVATION PLAN
PREPARED BY KUNZ FORESTRY CONSULTING INC.

PLANT QUANTITY
PLANT KEY
PLANT SPECIES
DETAIL NUMBER
DRAWING NUMBER

LIGHT POLE
LIGHT BOLLARD
LUMINAIRES
REFER TO LIGHTING PLAN PREPARED BY SALEY INC.

Base Information

Architectural base information received in digital format from
Icke Brochu Architects Inc., Project No.17.23, Drawing No. A301
dated and received September 09, 2026.

Grading and servicing information received in digital format from
R.V. Anderson Associates Limited, Project No. 195028, drawings
dated and received October 07, 2026.

Lighting plan received in digital format from Salex Inc., Project
No. A22178, drawings dated and received March 06, 2026.

3	Issued for SPA	DP	26 09 25
2	Issued for SPA	DP	26 04 01
a	Constraints Redlined for Discussion	MB	23 02 27
1	Issued for SPA	MB	22 10 27
No	Revision	By	Yr Mo Da

All drawings and designs are the property of Cosburn Nauboris Limited and may not be used or reproduced without permission.
This drawing must not be scaled.

Invalid Unless Signed Original




cosburn nauboris LTD
landscape architects
DELMANOR
Oakville
Inspired Retirement Living™

20 crown steel dr. suite 2
markham, on l3r 9v9
1 905 940 4443
cosburnnauboris.ca

SITE PLANTING PLAN

Drawn by MB Scale 1:500
Checked by HN Plot Date 2026-10-19
Approved by HN Project 2316

L1.1
Drawing No.

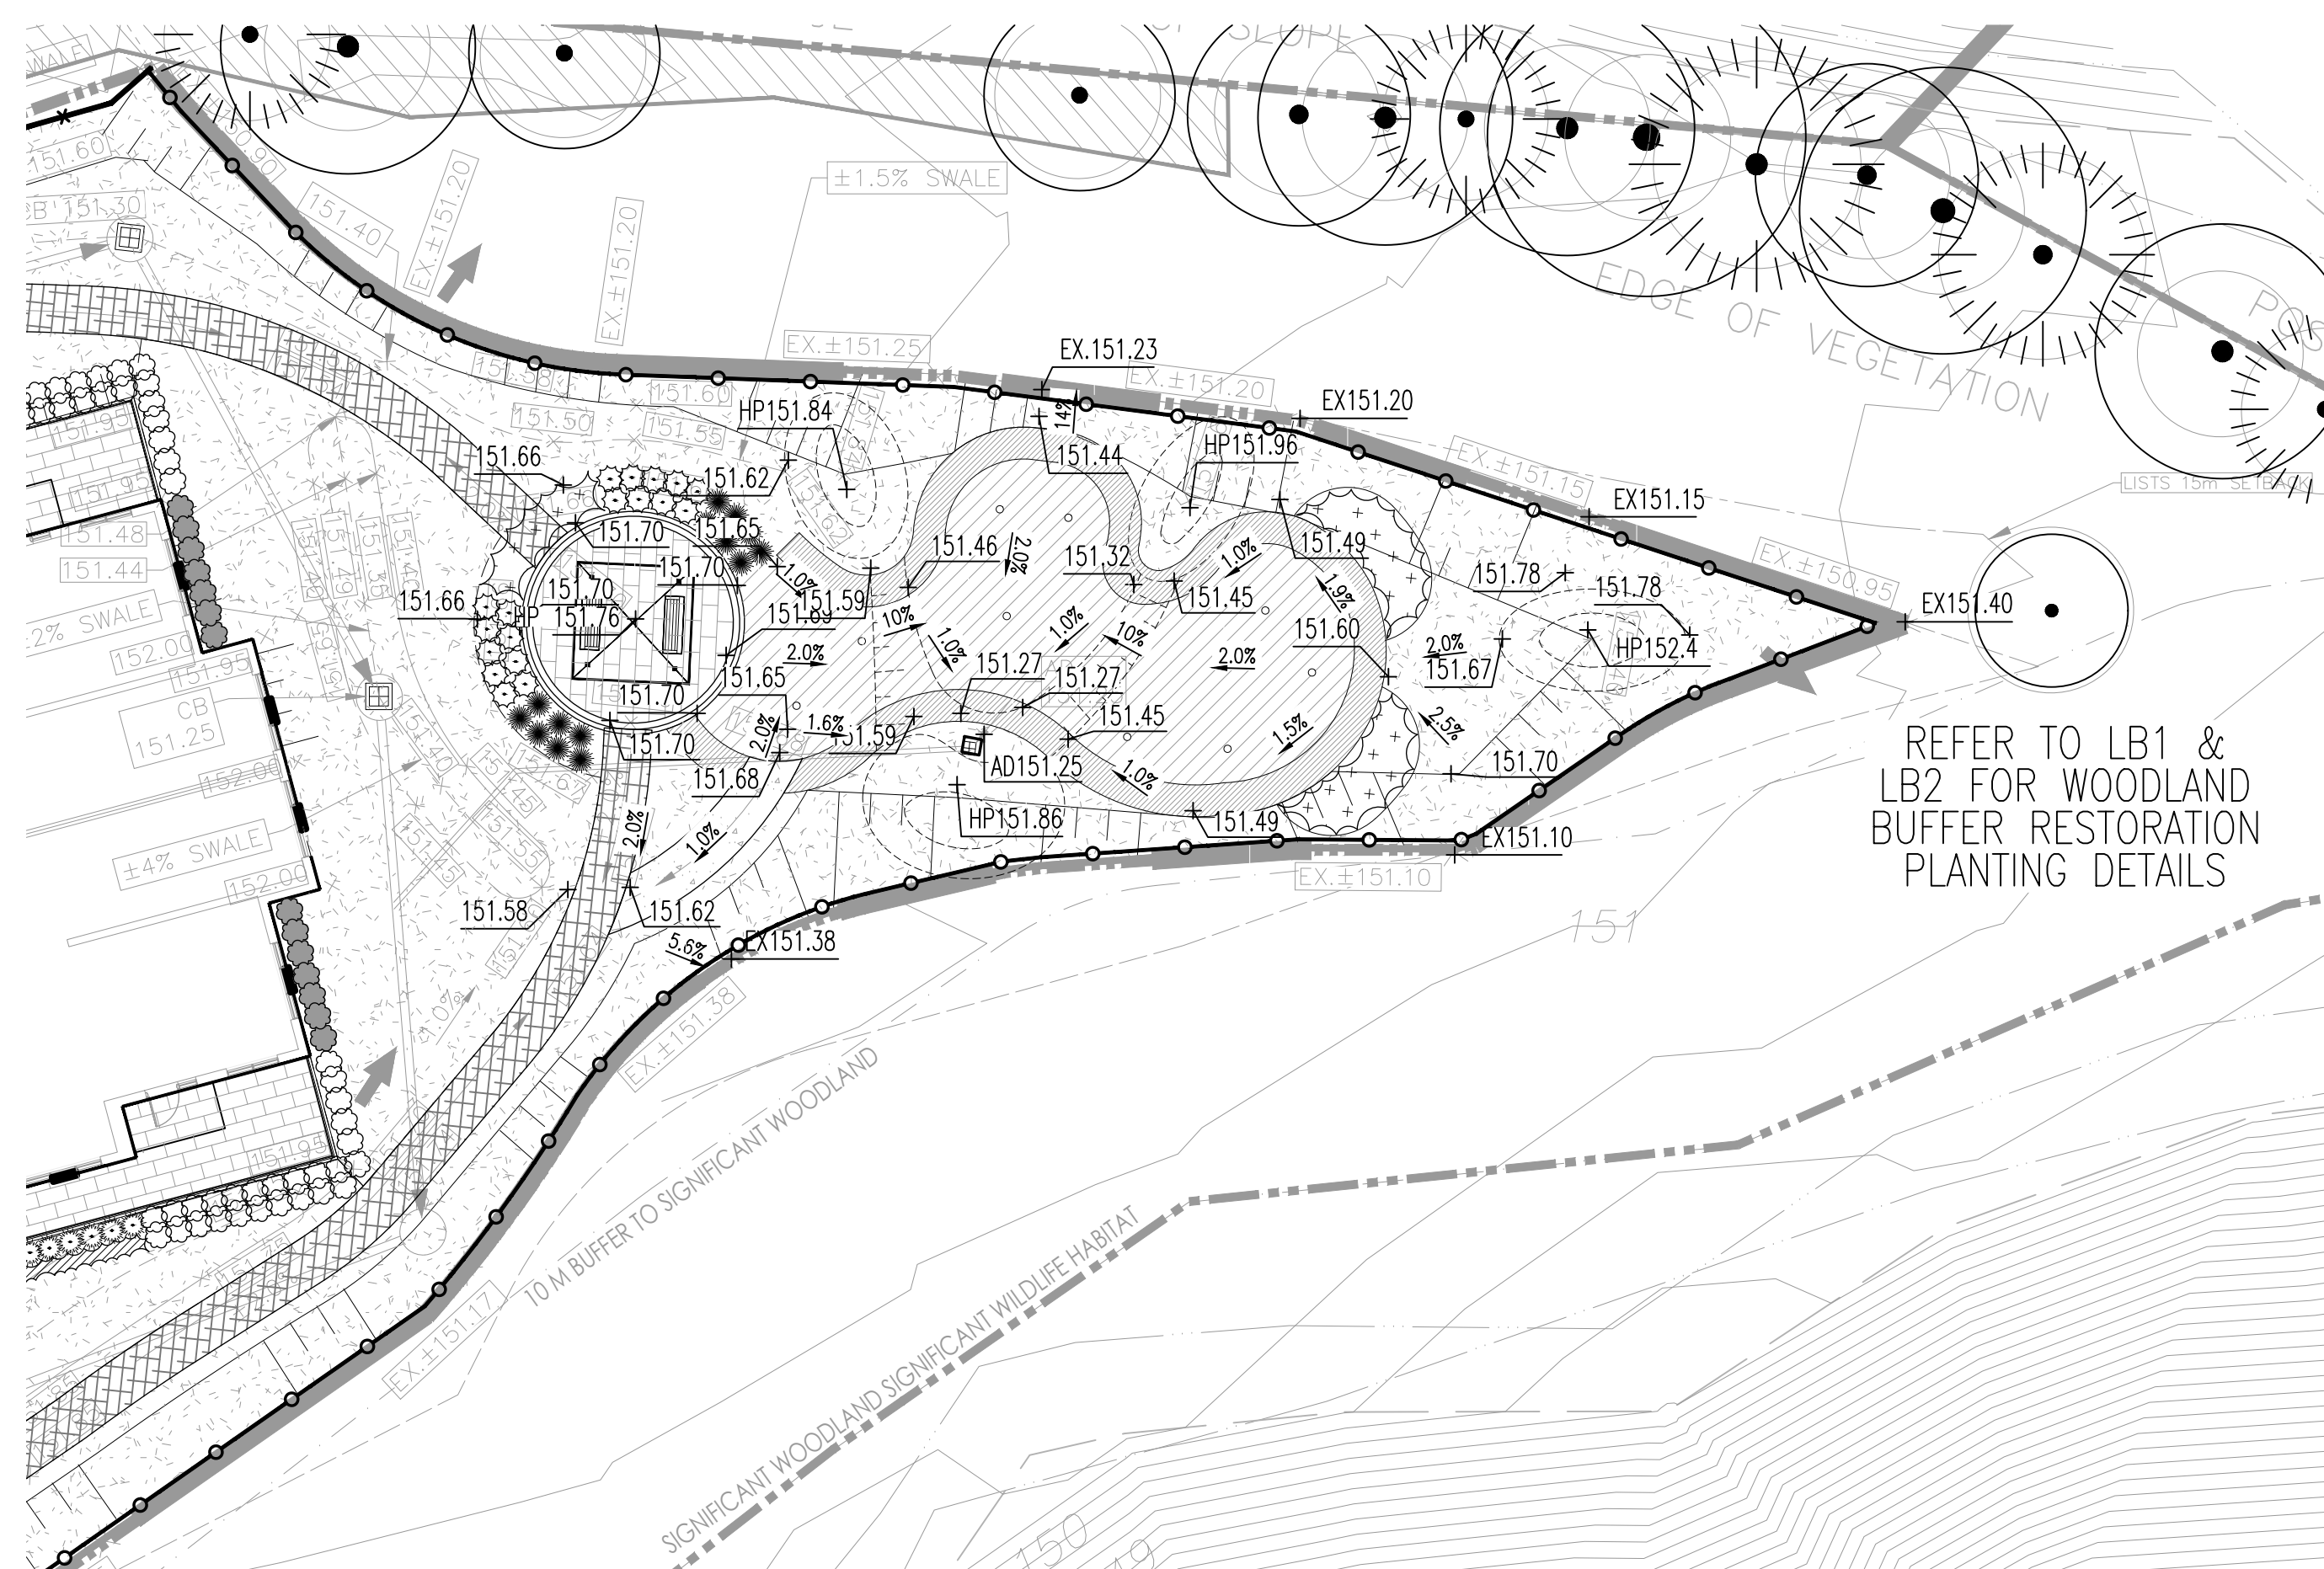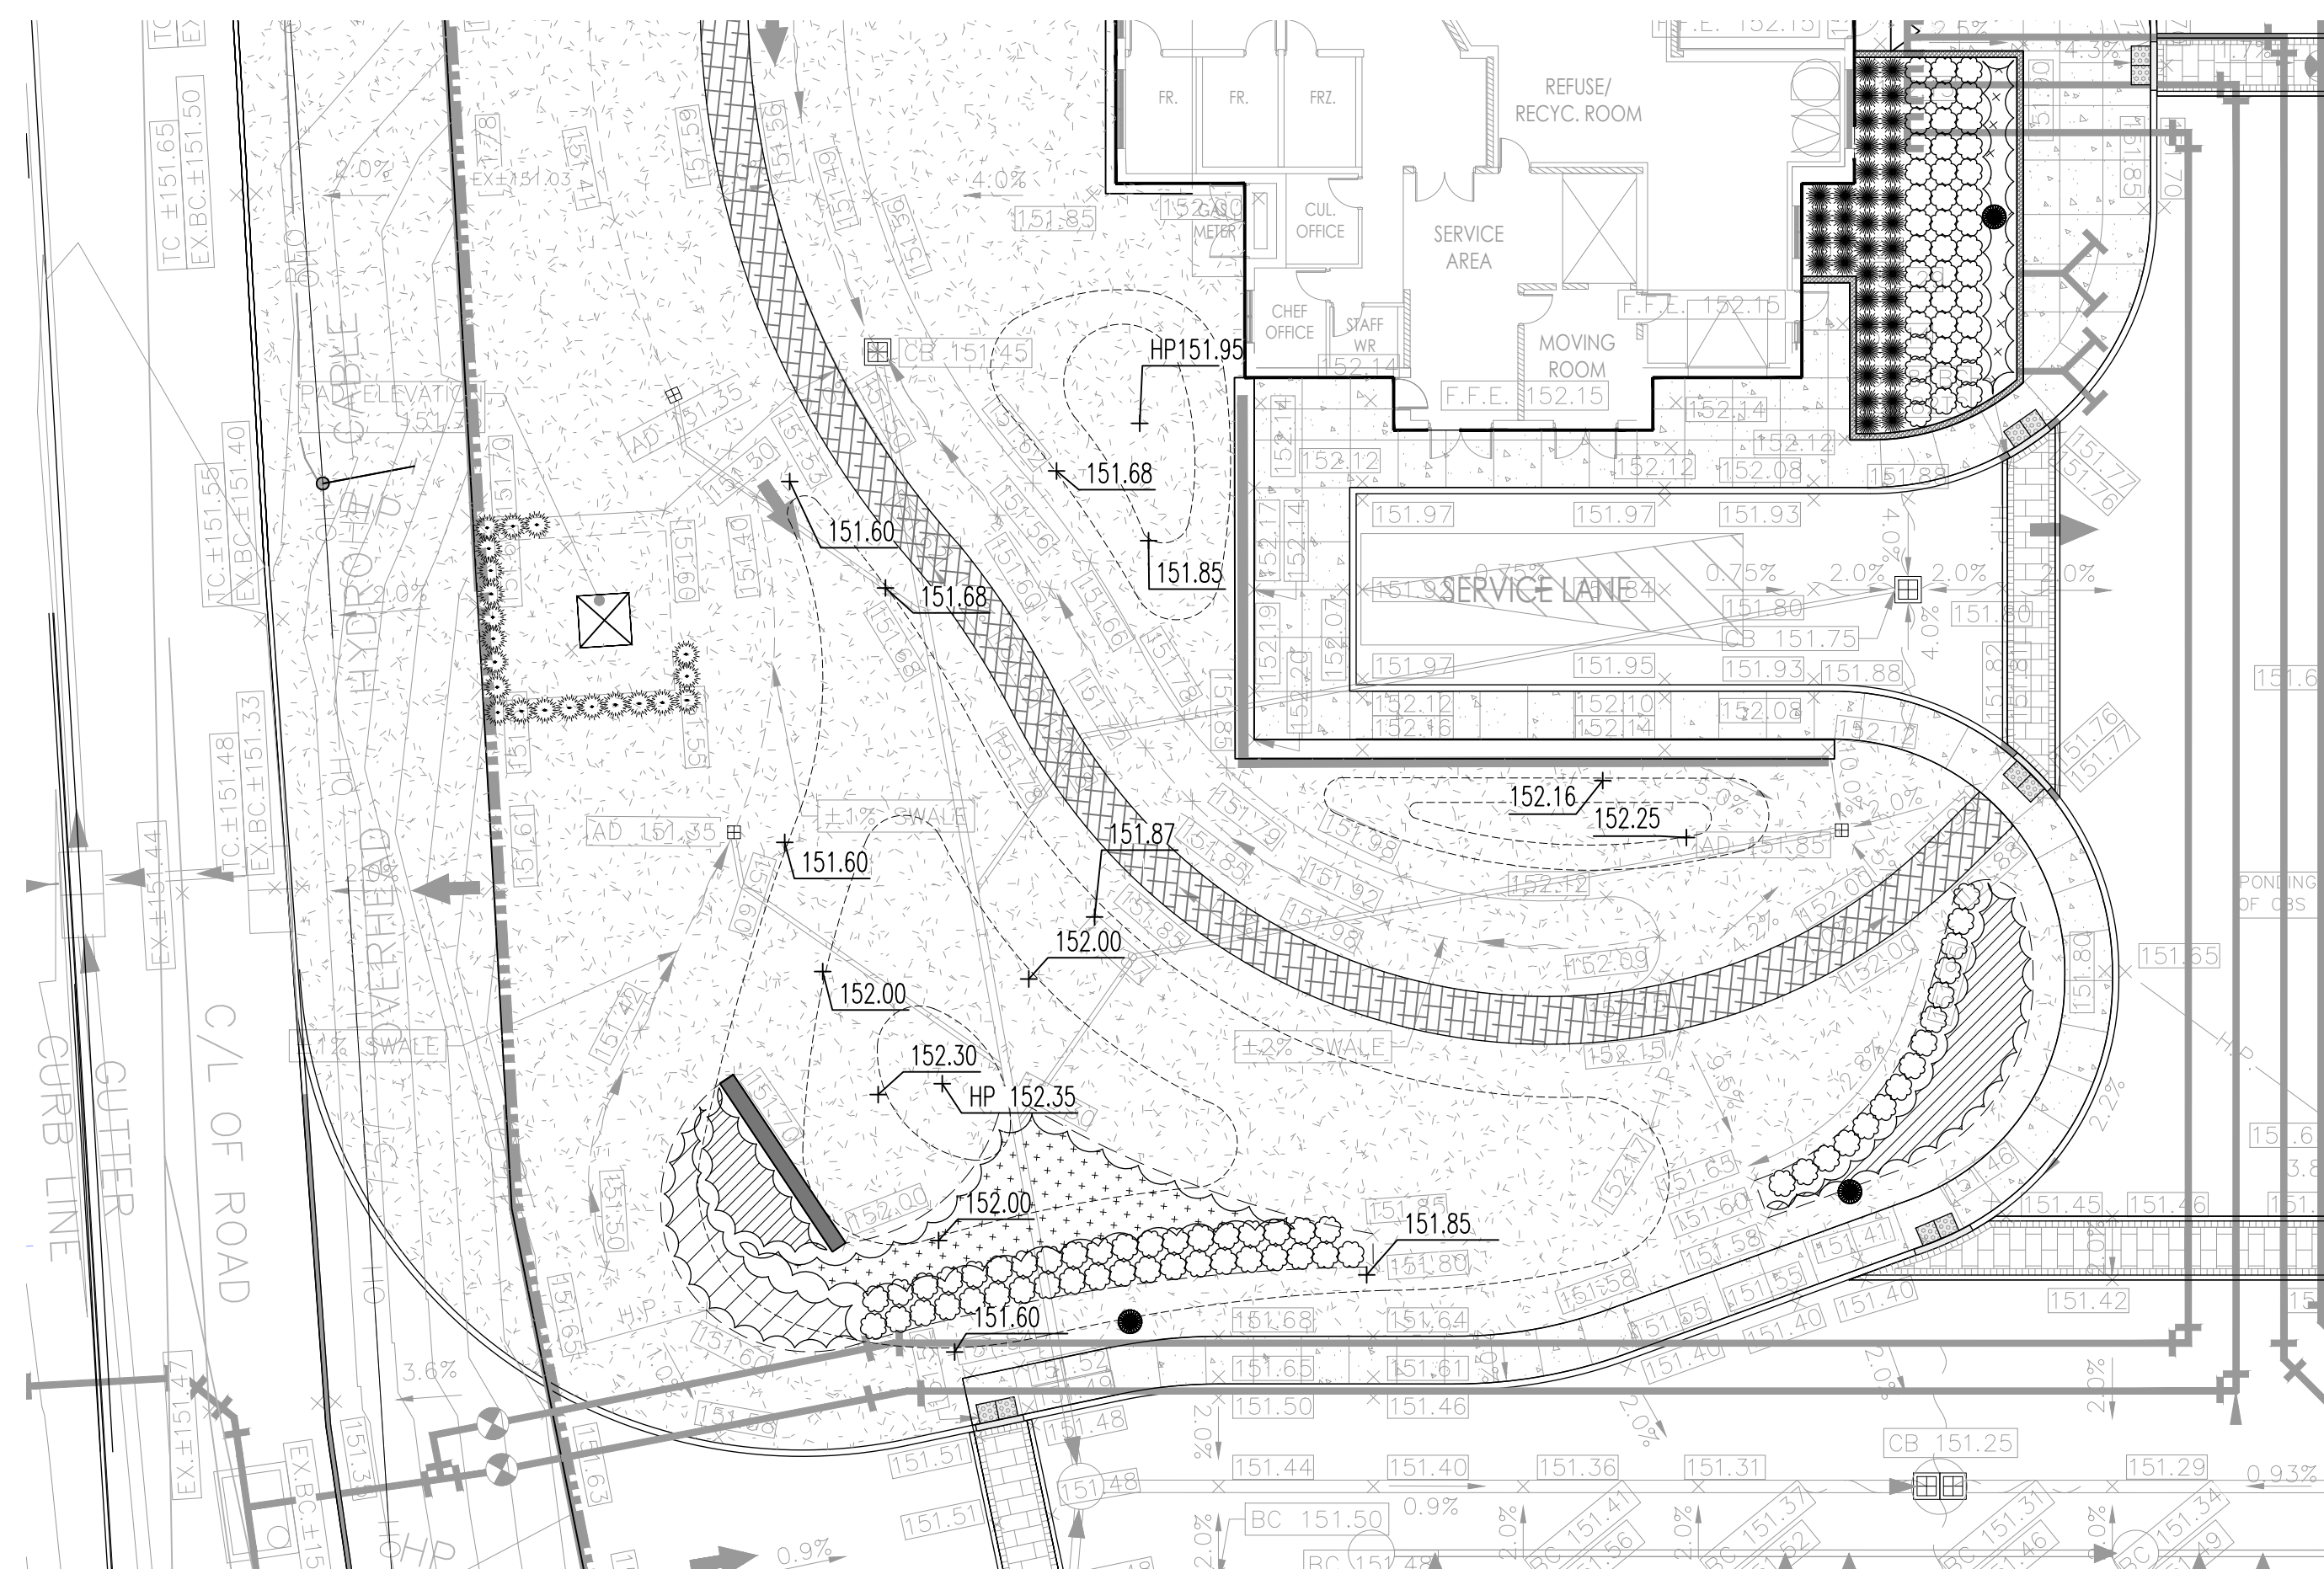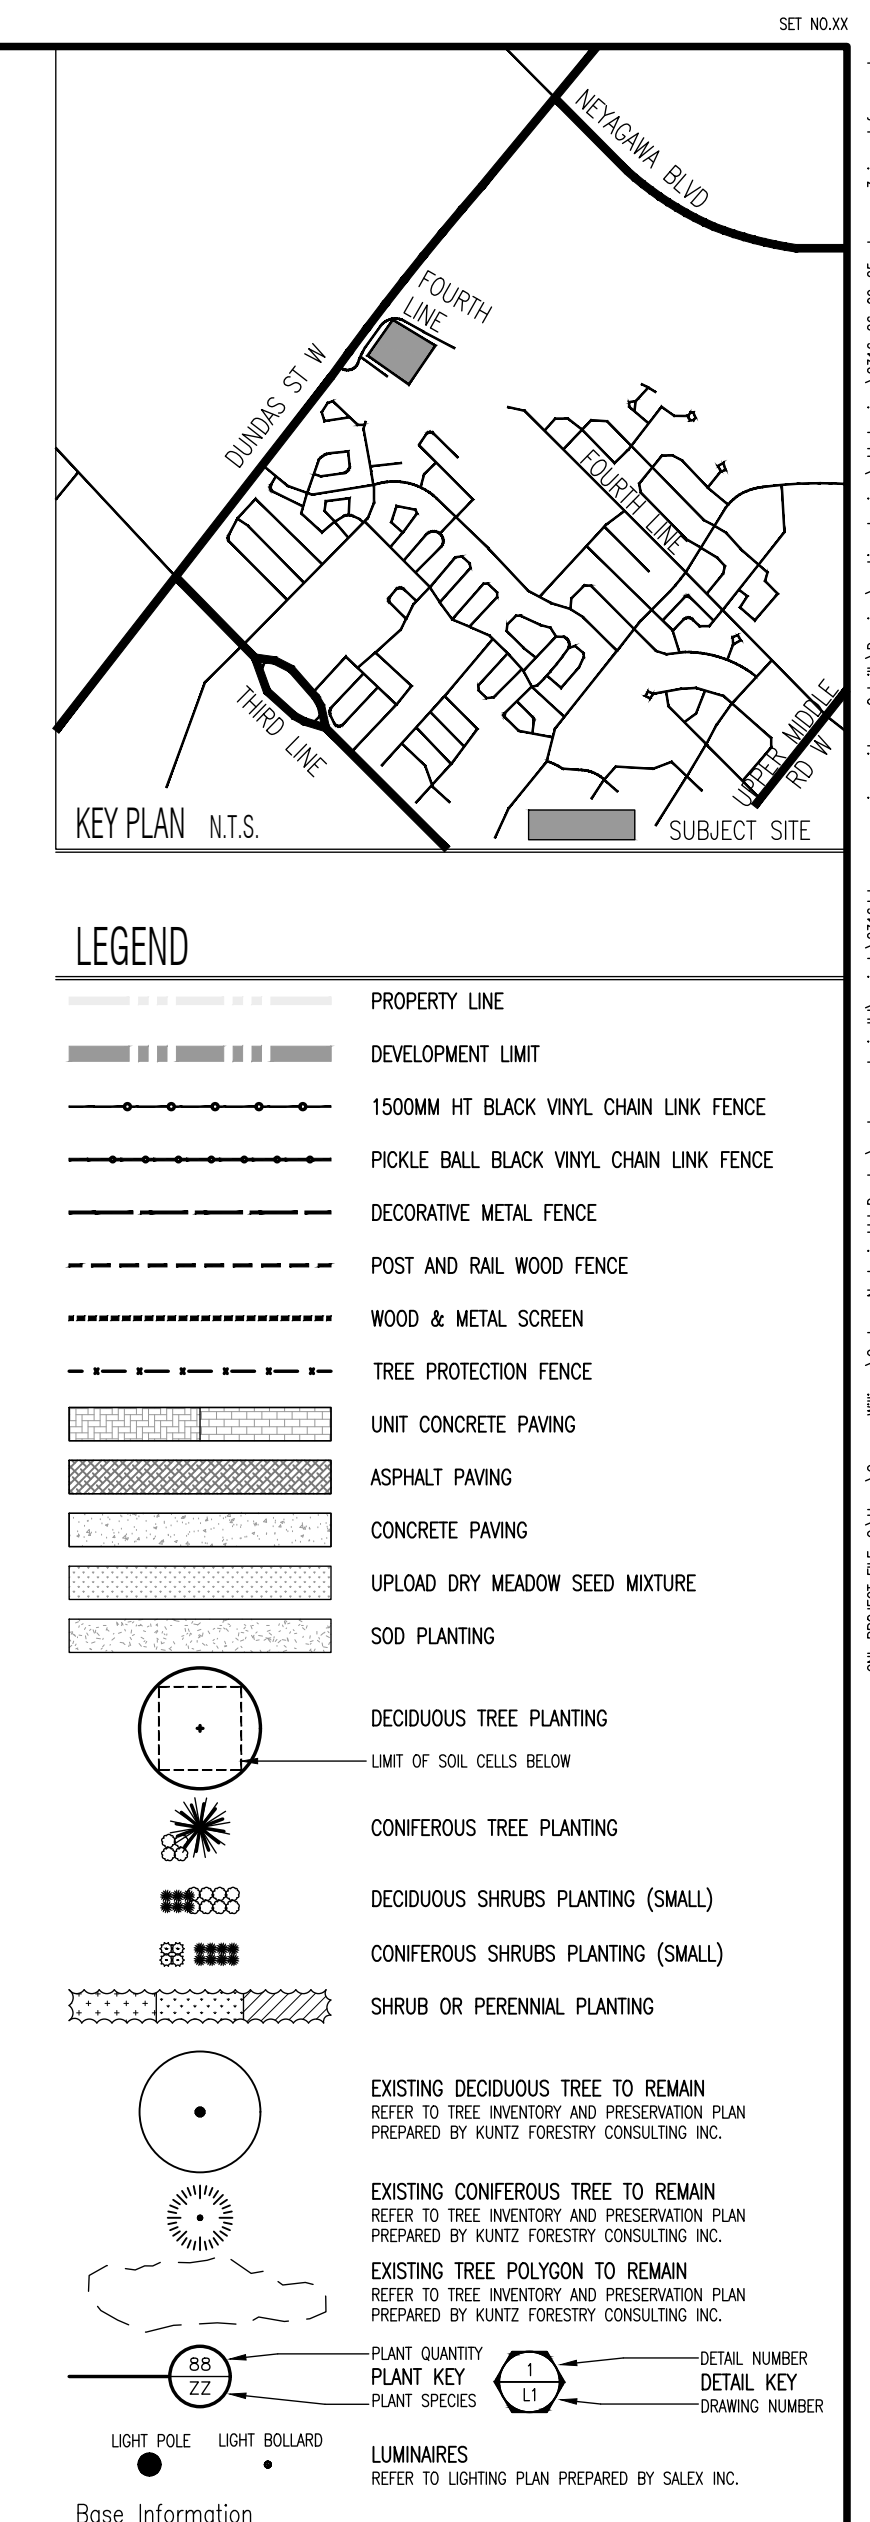


Architectural base information received in digital format from
Icke Brochu Architects Inc., Project No.17.23, Drawing No. A301
dated and received September 09, 2026.

Grading and servicing information received in digital format from R.V. Anderson Associates Limited, Project No. 195028, drawings dated and received October 07, 2026.

Lighting plan received in digital format from Salex Inc., Project No. A22178, drawings dated and received March 06, 2026.

3	Issued for SPA	DP	26 09 25
2	Issued for SPA	DP	26 04 01
0	Constraints Redlined for Discussion	MB	23 02 27
1	Issued for SPA	MB	22 10 27
No	Revision	By	Yr Mo Da



All drawings and designs are the property of Cosburn Nauboris Limited and may not be used or reproduced without permission.
This drawing must not be scaled.

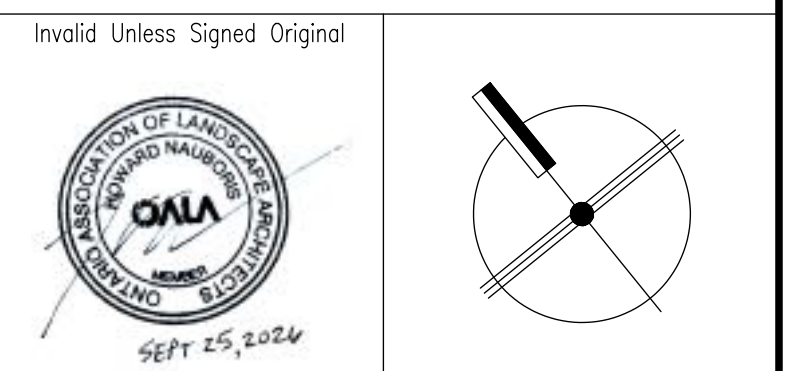

<p>cosburn nauboris LTD</p>	<p>landscape architects</p>	<p>DELMANOR</p>	<p><i>Oakville</i></p>	<p><i>Inspired Retirement Living™</i></p>	<p>20 crown steel dr. suite 2 markham, on L3R 9x9</p>	<p>905 940 4443</p>	<p>cosburnnauboris.ca</p>		
------------------------------------	-----------------------------	------------------------	------------------------	---	---	---------------------	---------------------------	--	--

DETAILED GRADING INFORMATION

Drawn by	MB	Scale	1:500	<div style="font-size: 48px; font-weight: bold; text-align: center;">L1.2</div> <div style="text-align: center;">Drawing No.</div>
Checked by	HN	Plot Date	2026-10-19	
Approved by	HN	Project	2316	

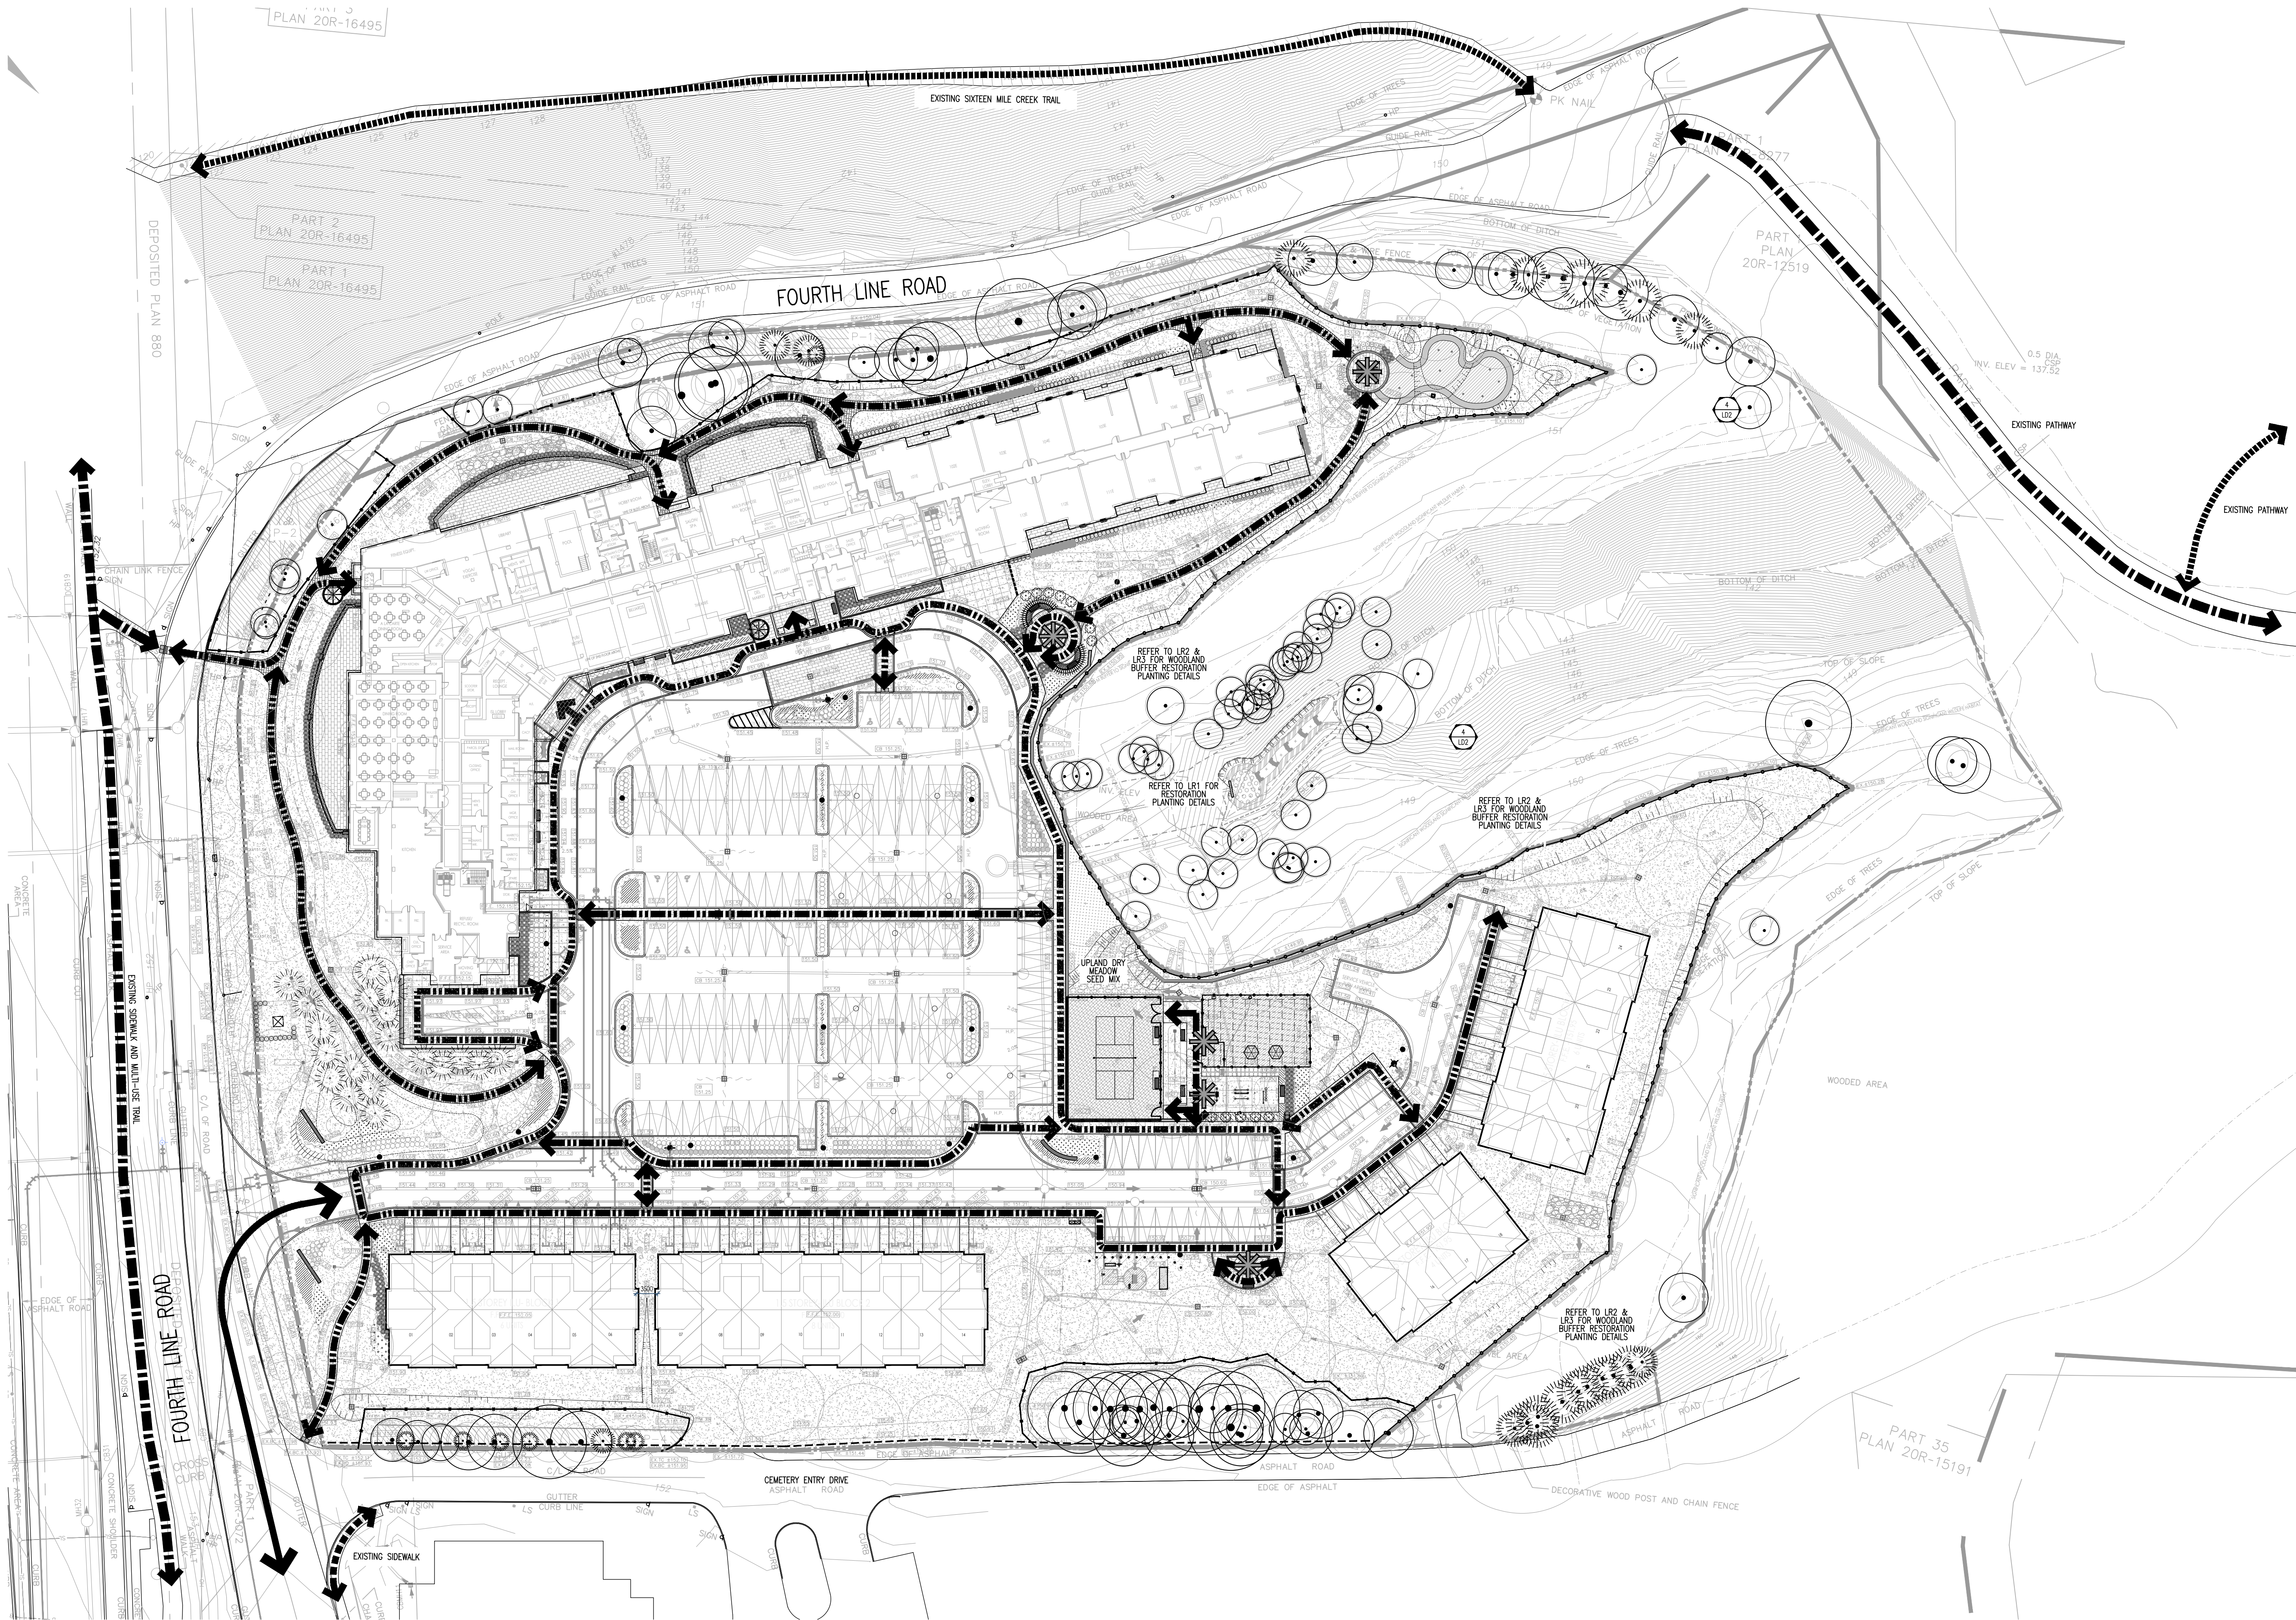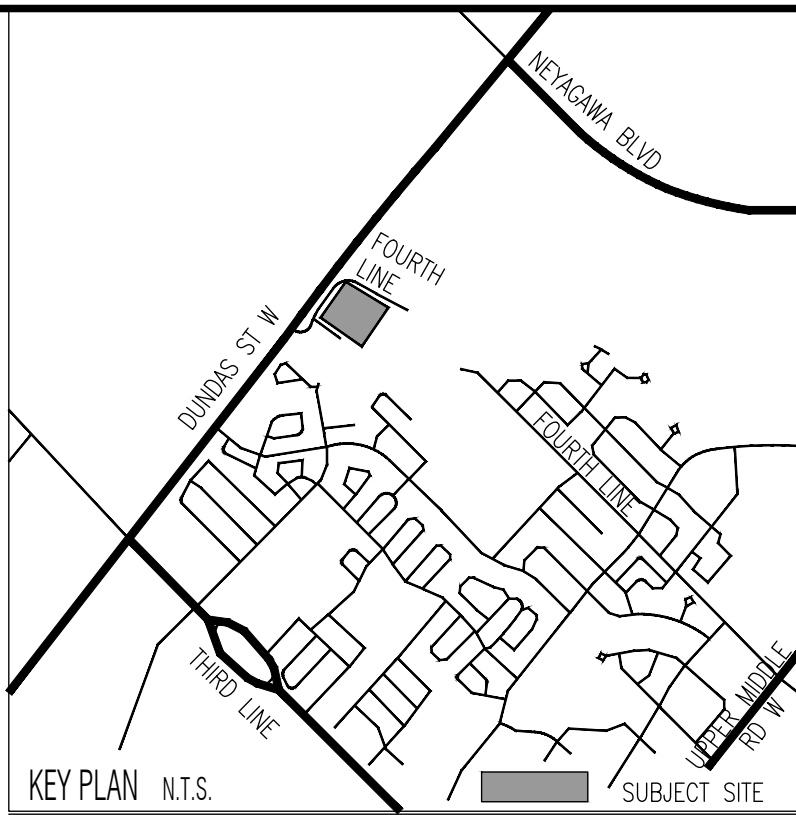

- LEGEND**
- PROPERTY LINE
 - DEVELOPMENT LIMIT
 - 1500MM HT BLACK VINYL CHAIN LINK FENCE
 - PICKLE BALL BLACK VINYL CHAIN LINK FENCE
 - DECORATIVE METAL FENCE
 - POST AND RAIL WOOD FENCE
 - WOOD & METAL SCREEN
 - TREE PROTECTION FENCE
 - UNIT CONCRETE PAVING
 - ASPHALT PAVING
 - CONCRETE PAVING
 - UPLOAD DRY MEADOW SEED MIXTURE
 - SOD PLANTING/ MULCH
 - DECIDUOUS TREE PLANTING
 - LIMIT OF SOIL CELLS BELOW
 - CONIFEROUS TREE PLANTING
 - DECIDUOUS SHRUBS PLANTING (SMALL)
 - CONIFEROUS SHRUBS PLANTING (SMALL)
 - SHRUB OR PERENNIAL PLANTING
 - EXISTING DECIDUOUS TREE TO REMAIN
REFER TO TREE INVENTORY AND PRESERVATION PLAN
PREPARED BY KUNTZ FORESTRY CONSULTING INC.
 - EXISTING CONIFEROUS TREE TO REMAIN
REFER TO TREE INVENTORY AND PRESERVATION PLAN
PREPARED BY KUNTZ FORESTRY CONSULTING INC.
 - EXISTING TREE POLYGON TO REMAIN
REFER TO TREE INVENTORY AND PRESERVATION PLAN
PREPARED BY KUNTZ FORESTRY CONSULTING INC.
 - PLANT QUANTITY
PLANT KEY
DETAIL NUMBER
DETAIL KEY
DRAWING NUMBER
 - LIGHT POLE LIGHT BOLLARD
LUMINAIRES
REFER TO LIGHTING PLAN PREPARED BY SALEY INC.


Architectural base information received in digital format from
Icke Brochu Architects Inc., Project No.17.23, Drawing No. A301
dated and received September 09, 2026.

Grading and servicing information received in digital format from
R.V. Anderson Associates Limited, Project No. 195028, drawings
dated and received October 07, 2026.

Lighting plan received in digital format from Salex Inc., Project
No. A22178, drawings dated and received March 06, 2026.


3	Issued for SPA	DP	26 09 25
2	Issued for SPA	DP	26 04 01
a	Constraints Redlined for Discussion	MB	23 02 27
1	Issued for SPA	MB	22 10 27
No	Revision	By	Yr Mo Da

All drawings and designs are the property of Cosburn Nauboris Limited and may not be used or reproduced without permission.
This drawing must not be scaled.

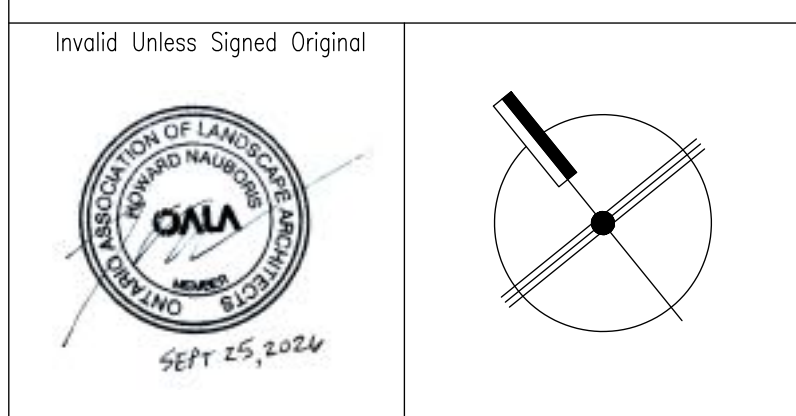


cosburn nauboris LTD
landscape architects
DELMANOR
Oakville
Inspired Retirement Living™

PEDESTRIAN CIRCULATION PLAN			
Drawn by	MB	Scale	1:500
Checked by	HN	Plot Date	2026-10-19
Approved by	HN	Project	2316
			L2 Drawing No.

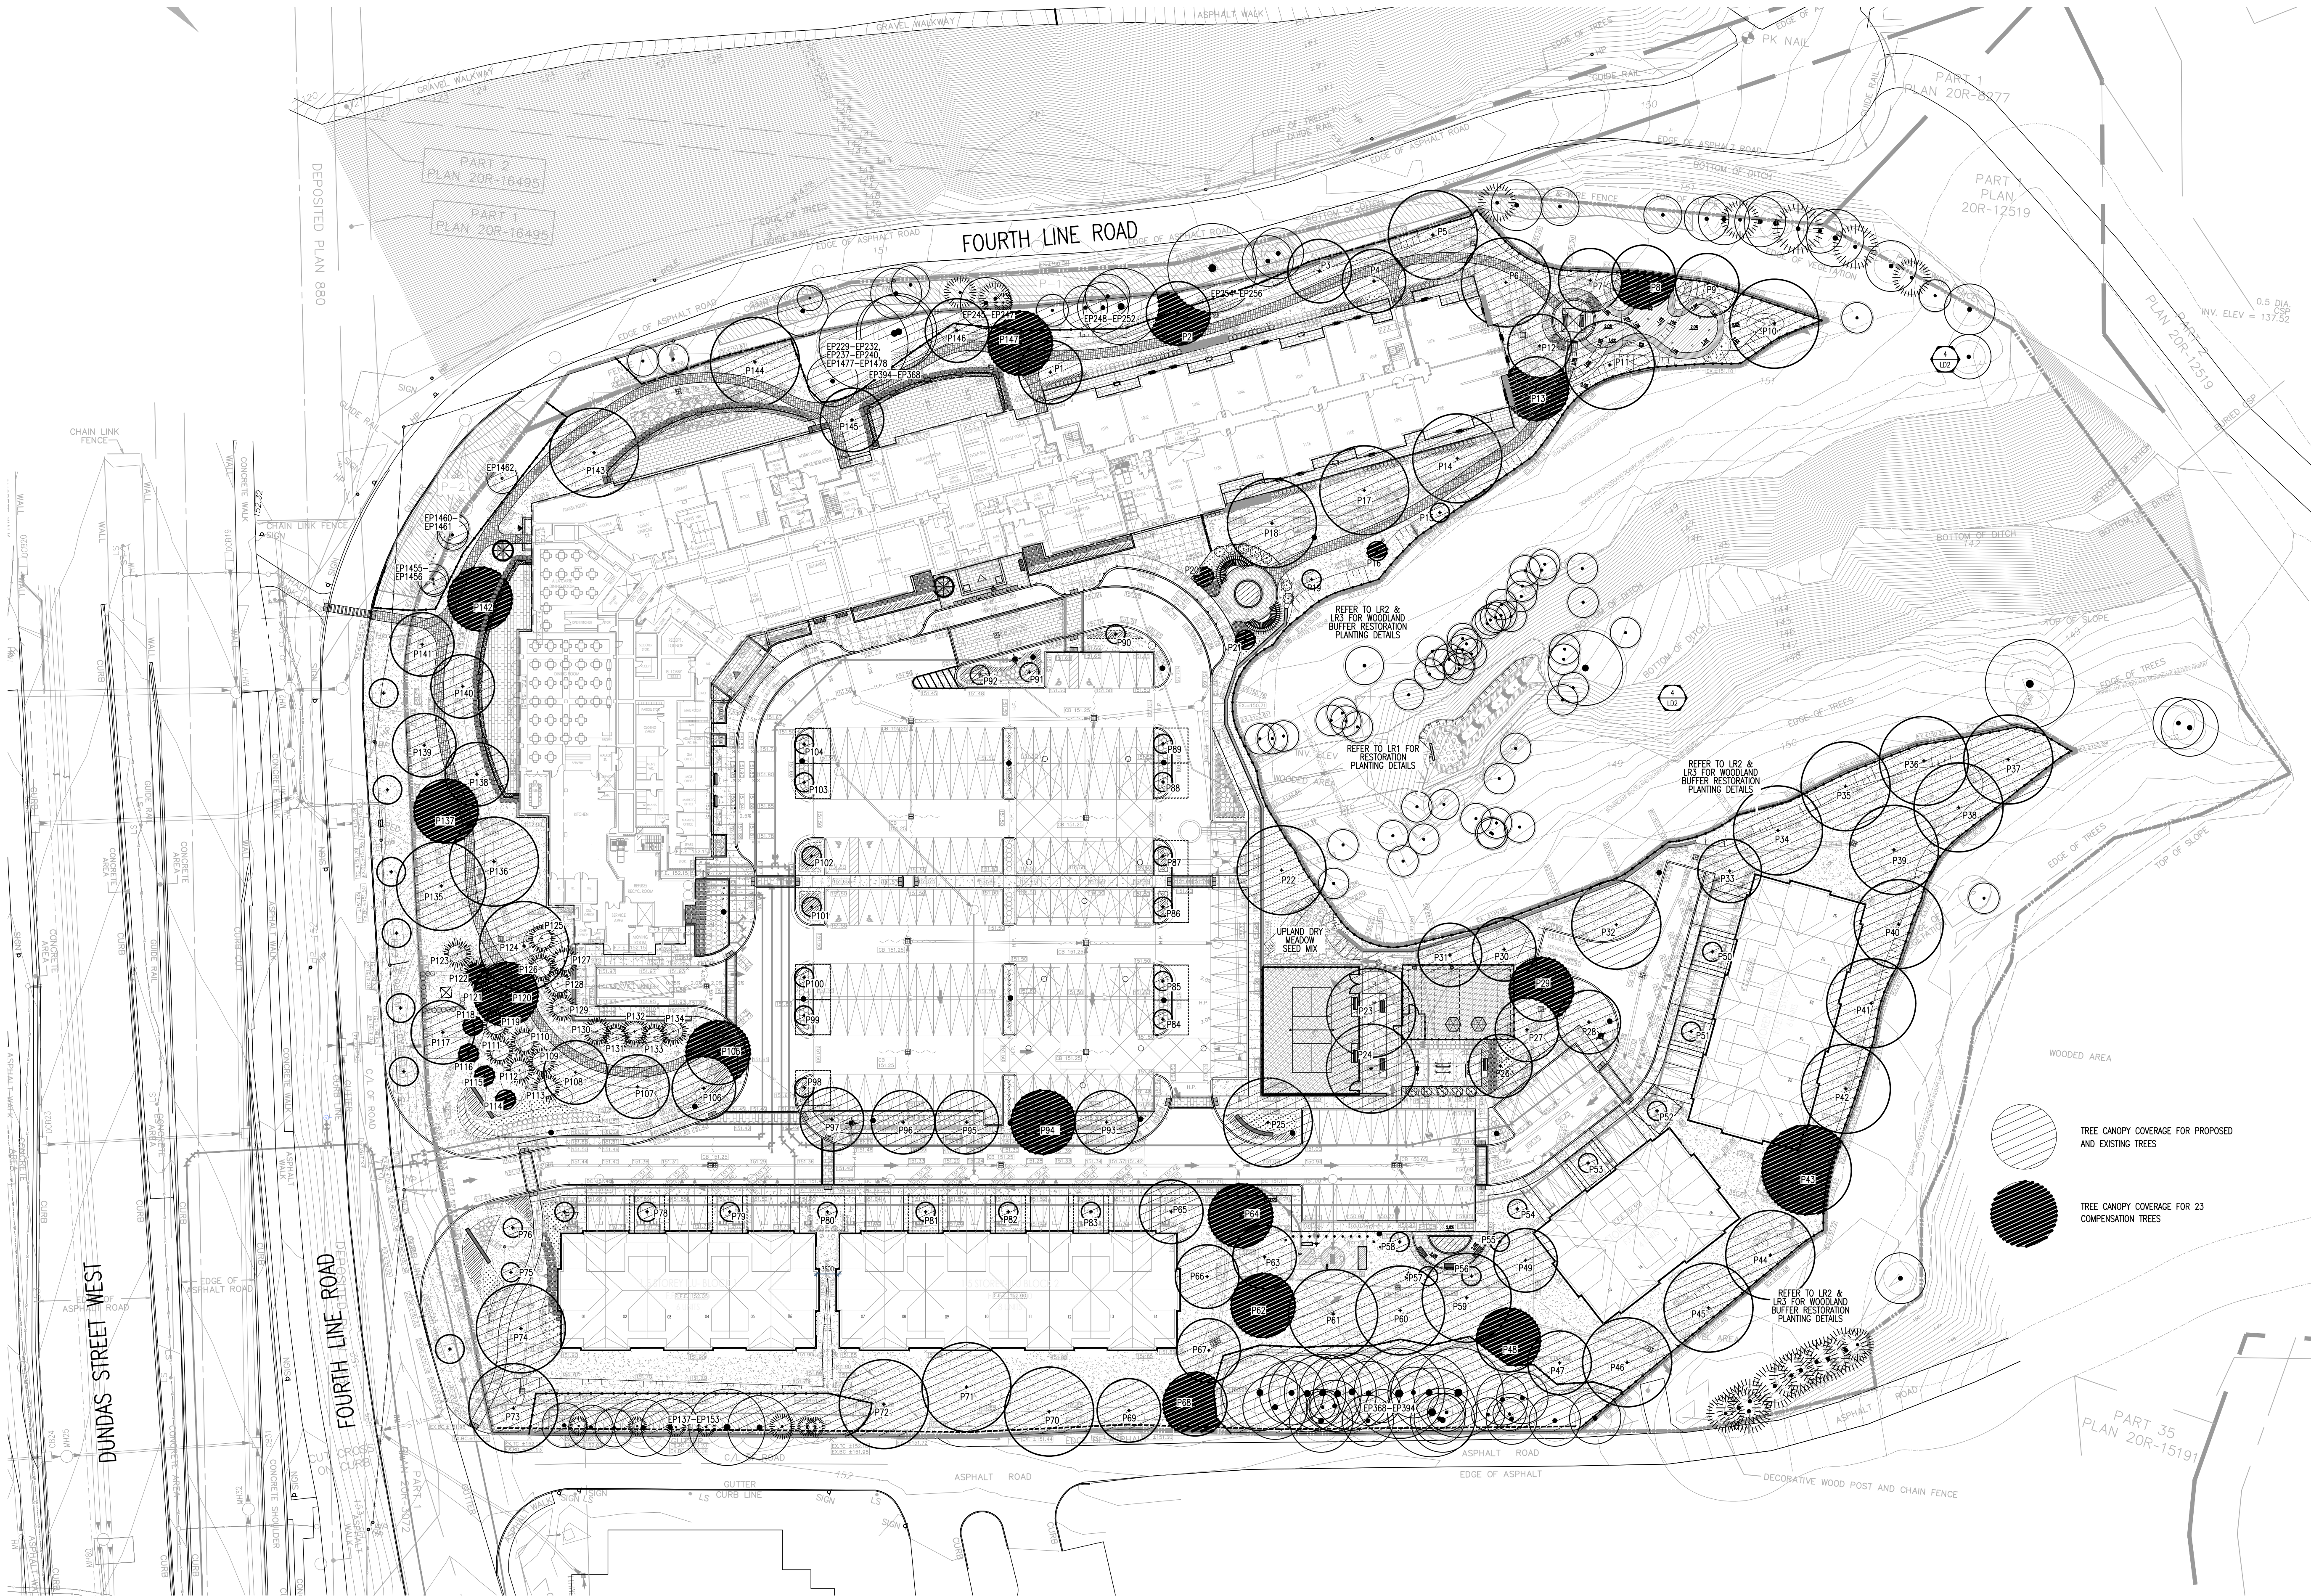

NOTE: REFER TO DRAWING L4 FOR CANOPY CALCULATION CHART

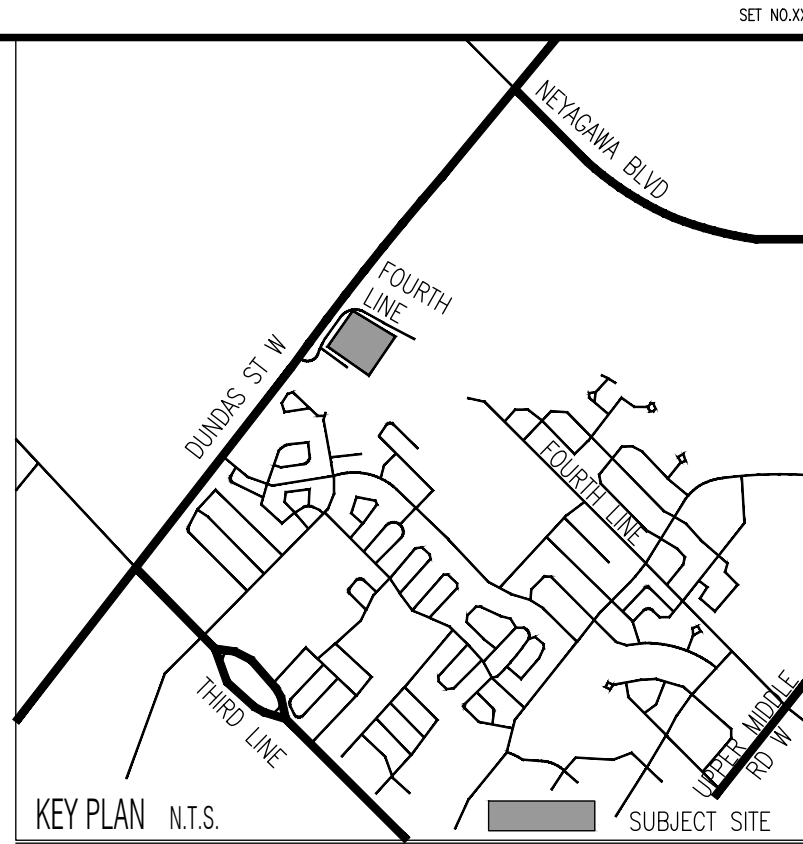

LEGEND

- PROPERTY LINE
- DEVELOPMENT LIMIT
- 1500MM HT. BLACK VINYL CHAIN LINK FENCE
- PICKLE BALL BLACK VINYL CHAIN LINK FENCE
- DECORATIVE METAL FENCE
- POST AND RAIL WOOD FENCE
- WOOD & METAL SCREEN
- TREE PROTECTION FENCE
- UNIT CONCRETE PAVING
- ASPHALT PAVING
- CONCRETE PAVING
- UPLOAD DRY MEADOW SEED MIXTURE
- SOD PLANTING/ MULCH
- DECIDUOUS TREE PLANTING
- LIMIT OF SOIL CELLS BELOW
- CONIFEROUS TREE PLANTING
- DECIDUOUS SHRUBS PLANTING (SMALL)
- CONIFEROUS SHRUBS PLANTING (SMALL)
- SHRUB OR PERENNIAL PLANTING
- EXISTING DECIDUOUS TREE TO REMAIN
- REFER TO TREE INVENTORY AND PRESERVATION PLAN PREPARED BY KUNTZ FORESTRY CONSULTING INC.
- EXISTING CONIFEROUS TREE TO REMAIN
- REFER TO TREE INVENTORY AND PRESERVATION PLAN PREPARED BY KUNTZ FORESTRY CONSULTING INC.
- EXISTING TREE POLYGON TO REMAIN
- REFER TO TREE INVENTORY AND PRESERVATION PLAN PREPARED BY KUNTZ FORESTRY CONSULTING INC.
- PLANT QUANTITY
- PLANT KEY
- PLANT SPECIES
- DETAIL NUMBER
- DETAIL KEY
- SHADING NUMBER
- LIGHT POLE
- LIGHT BOLLARD
- LUMINAIRES
- REFER TO LIGHTING PLAN PREPARED BY SALEY INC.


Architectural base information received in digital format from Icke Brochu Architects Inc., Project No. 17.23, Drawing No. A301 dated and received September 09, 2026.

Grading and servicing information received in digital format from R.V. Anderson Associates Limited, Project No. 195028, drawings dated and received October 07, 2026.

Lighting plan received in digital format from Salex Inc., Project No. A22178, drawings dated and received March 06, 2026.


3	Issued for SPA	DP	26 09 25
2	Issued for SPA	DP	26 04 01
a	Constraints Redlined for Discussion	MB	23 02 27
1	Issued for SPA	MB	22 10 27
No	Revision	By	Yr Mo Da

All drawings and designs are the property of Cosburn Nauboris Limited and may not be used or reproduced without permission. This drawing must not be scaled.

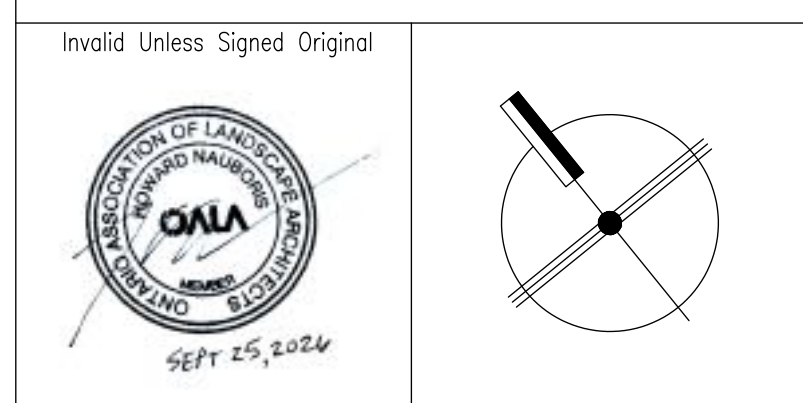

cosburn nauboris LTD
landscape architects
DELMANOR
Oakville
Inspired Retirement Living™

CANOPY COVER PLAN			
Drawn by	MB	Scale	1:500
Checked by	HN	Plot Date	2026-10-19
Approved by	HN	Project	2316
			L3 Drawing No.

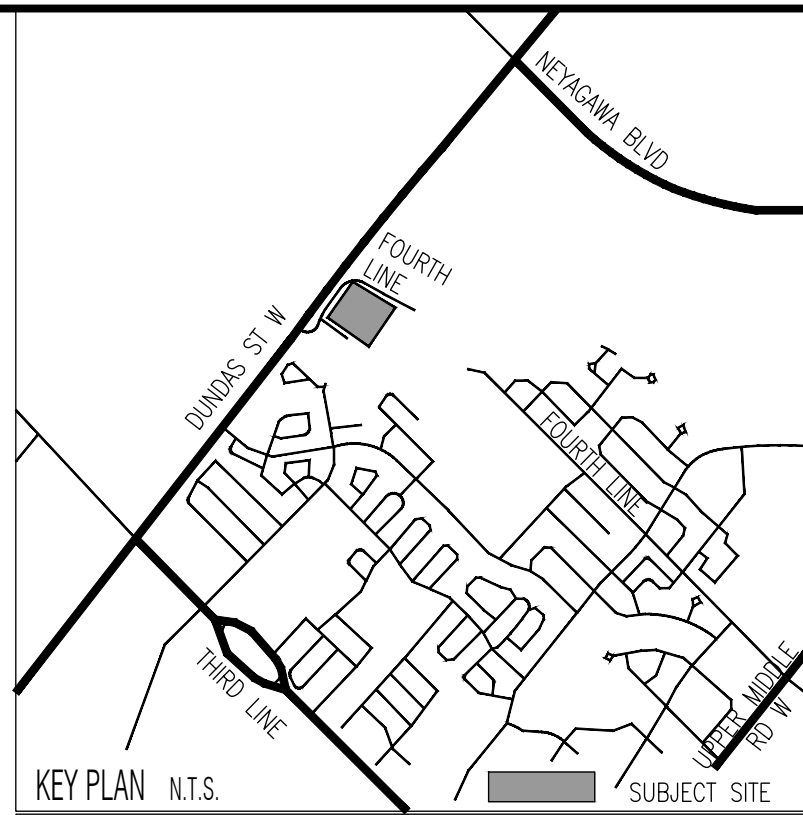

Canopy Calculation Chart

File Number

File Name

Canopy Cover Target

25% (based on land use)

Tree #

Species

Stature (\$,M,L)

Soil Volume per Tree (m3)

Development Site Canopy Area (m2)

Canopy Area Sub-total (m3)

Compensation Plantings Canopy Area (m2)

Canopy Area Sub-total (m3)

Proposed Canopy On Site

P1

Acer saccharum

M

30

60.58

P2

Quercus macrocarpa

M

30

50.37

1

P3

Quercus macrocarpa

M

30

52.89

P4

Quercus macrocarpa

M

30

73.79

P5

Celtis occidentalis

L

30

99.92

P6

Celtis occidentalis

L

30

144.58

P7

Tilia americana

M

30

56.35

P8

Tilia americana

M

30

41.77

2

P9

Tilia americana

M

30

45.02

P10

Celtis occidentalis

L

30

81.29

P11

Celtis occidentalis

L

30

111.97

P12

Tilia americana

M

30

75.46

P13

Tilia americana

M

30

154

61.77

3

P14

Celtis occidentalis

L

30

154

P15

Quercus robur 'Fastigiata'

S

30

7

P16

Quercus robur 'Fastigiata'

S

30

7

7

4

P17

Celtis occidentalis

L

30

154

P18

Celtis occidentalis

L

30

154

P19

Quercus robur 'Fastigiata'

S

30

7

P20

Gingko biloba 'Princeton Sentry'

S

30

7

P21

Gingko biloba 'Princeton Sentry'

S

30

7

P22

Liriodendron tulipifera

L

30

123.9

P23

Liriodendron tulipifera

L

30

130.35

P24

Liriodendron tulipifera

L

30

154

P25

Liriodendron tulipifera

L

30

154

P26

Quercus macrocarpa

M

30

64.27

P27

Quercus macrocarpa

M

30

78.54

P28

Quercus macrocarpa

M

30

75.64

P29

Acer saccharum

M

30

61.75

7

P30

Acer saccharum

M

30

72.4

P31

Acer saccharum

M

30

65.34

P32

Celtis occidentalis

L

30

152.48

P33

Quercus macrocarpa

M

30

78.54

P34

Celtis occidentalis

L

30

117.42

P35

Celtis occidentalis

L

30

104.6

P36

Celtis occidentalis

L

30

107.05

P37

Celtis occidentalis

L

30

139.34

P38

Celtis occidentalis

L

30

67.31

P39

Quercus rubra

L

30

141.97

P40

Quercus rubra

L

30

107.25

P41

Quercus rubra

L

30

105.48

P42

Celtis occidentalis

L

30

106.2

P43

Celtis occidentalis

L

30

129.9

129.9

8

P44

Acer rubrum

L

30

106.36

P45

Acer rubrum

L

30

99.6

P46

Acer rubrum

L

30

114.67

P47

Gleditsia triacanthos 'Skyline'

M

30

53.76

P48

Gleditsia triacanthos 'Skyline'

M

30

66.95

9

P49

Gleditsia triacanthos 'Skyline'

M

30

78.54

P50

Gingko biloba 'Princeton Sentry'

S

30

7

P51

Gingko biloba 'Princeton Sentry'

S

30

7

P52

Gingko biloba 'Princeton Sentry'

S

30

7

P53

Ostrya virginiana

S

30

7

P54

Ostrya virginiana

S

30

7

P55

Gingko biloba 'Princeton Sentry'

S

30

3.71

P56

Gingko biloba 'Princeton Sentry'

S

30

0

P57

Gingko biloba 'Princeton Sentry'

S

30

1.6

P58

Gingko biloba 'Princeton Sentry'

S

30

7

P59

Liriodendron tulipifera

L

30

114.47

P60

Liriodendron tulipifera

L

30

140.49

P61

Liriodendron tulipifera

L

30

118.45

P62

Gleditsia triacanthos 'Skyline'

M

30

77.6

78.54

10

P63

Gleditsia triacanthos 'Skyline'

M

30

56.77

P64

Tilia americana

M

30

64.51

78.54

11

P65

Tilia americana

M

30

78.54

P66

Gleditsia triacanthos 'Skyline'

M

30

77.6

P67

Zelkova serrata 'Green Vase'

M

30

64.51

P68

Zelkova serrata 'Green Vase'

M

30

66.44

12

P69

Zelkova serrata 'Green Vase'

M

30

67.6

P70

Acer rubrum

L

30

122.48

P71

Acer rubrum

L

30

150.77

P72

Acer rubrum

L

30

120.32

Tree #

Species

Stature (\$,M,L)

Soil Volume per Tree (m3)

Development Site Canopy Area (m2)

Canopy Area Sub-total (m3)

Compensation Plantings Canopy Area (m2)

Canopy Area Sub-total (m3)

Tree #

Species

Stature (\$,M,L)

Soil Volume per Tree (m3)

Development Site Canopy Area (m2)

Canopy Area Sub-total (m3)

Compensation Plantings Canopy Area (m2)

Canopy Area Sub-total (m3)

P73

Celtis occidentalis

L

30

79.31

P74

Celtis occidentalis

L

30

153.94

P75

Acer x freemanii 'Armstrong'

S

30

7

P76

Acer x freemanii 'Armstrong'

S

30

7

P77

Gingko biloba 'Princeton Sentry'

S

30

7

P78

Gingko biloba 'Princeton Sentry'

S

30

7

P79

Gingko biloba 'Princeton Sentry'

S

30

7

P80

Ostrya virginiana

S

30

7

P81

Ostrya virginiana

S

30

7

P82

Ostrya virginiana

S

30

7

P83

Ostrya virginiana

S

30

7

P84

Ostrya virginiana

S

30

7

P85

Ostrya virginiana

S

30

7

P86

S

30

7

P87

S

30

7

P88

Ostrya virginiana

S

30

7

P89

Ostrya virginiana

S

30

7

P90

S

30

7

P91

Ostrya virginiana

S

30

7

P92

Ostrya virginiana

S

30

7

P93

Gleditsia triacanthos 'Skyline'

M

30

78.54

P94

Gleditsia triacanthos 'Skyline'

M

30

78.54

13

P95

M

30

78.54

P96

Ostrya virginiana

M

30

78.54

P97

Ostrya virginiana

M

30

78.54

P98

S

30

7

P99

Ostrya virginiana

S

30

7

P100

Ostrya virginiana

S

30

7

P101

S

30

7

P102

S

30

7

P103

S

30

7

P104

Pyrus calleryana 'Redspire'

S

30

7

P105

Zelkova serrata 'Green Vase'

M

30

56.18

14

P106

Zelkova serrata 'Green Vase'

M

30

78.54

P107

Picea pungens 'Glaucia'

M

30

78.54

P108

Tilia americana

M

30

78.54

P109

Picea glauca

S

30

7

P110

Picea pungens 'Glaucia'

S

30

7

P111

Acer x freemanii 'Armstrong'

S

30

7

P112

Acer x freemanii 'Armstrong'

S

30

7

P113

Picea glauca

S

30

7

P114

Acer x freemanii 'Armstrong'

S

30

7

15

P115

Acer x freemanii 'Armstrong'

S

30

7

16

P116

Acer x freemanii 'Armstrong'

S

30

7

17

P117

Picea glauca

M

30

58.27

P118

Acer x freemanii 'Armstrong'

S

30

7

18

P119

Picea glauca

S

30

3.94

P120

Tilia americana

M

30

78.54

19

P121

Picea glauca

S

30

0

P122

Picea pungens 'Glaucia'

S

30

5.62

20

P123

Picea pungens 'Glaucia'

S

30

7

P124

Quercus rubra

L

30

130.67

P125

Picea pungens 'Glaucia'

S

30

0

P126

Picea pungens 'Glaucia'

S

30

0

P127

Picea pungens 'Glaucia'

S

30

3.07

P128

Picea pungens 'Glaucia'

S

30

6.47

P129

Picea pungens 'Glaucia'

S

30

7

P130

Pinus sylvestris

S

30

7

P131

Pinus sylvestris

S

30

7

P132

Pinus sylvestris

S

30

7

P133

Pinus sylvestris

S

30

7

P134

Pinus sylvestris

S

30

7

P135

Quercus rubra

L

30

130.6

P136

Quercus rubra

L

30

114.54

P137

Acer saccharum

M

30

78.54

21

P138

Zelkova serrata 'Green Vase'

M

30

67.56

P139

Acer saccharum

M

30

63.46

P140

Zelkova serrata 'Green Vase'

M

30

78.54

P141

Acer saccharum

M

30

59.18

P142

Zelkova serrata 'Green Vase'

M

30

78.54

22

P143

Quercus rubra

L

30

153.94

P144

Quercus rubra

L

30

103.91

P145

Acer saccharum

M

30

69.85

P146

Acer saccharum

M

30

52.84

P147

Acer saccharum

M

30

79.65

23

Subtotal of Proposed Canopy

7,624.55

1,147.64

Tree #

Species

Stature (\$,M,L)

Soil Volume per Tree (m3)

Development Site Canopy Area (m2)

Canopy Area Sub-total (m3)

Compensation Plantings Canopy Area (m2)

Canopy Area Sub-total (m3)

Tree #

Species

Stature (\$,M,L)

Soil Volume per Tree (m3)

Development Site Canopy Area (m2)

Canopy Area Sub-total (m3)

Compensation Plantings Canopy Area (m2)

Canopy Area Sub-total (m3)

Existing Canopy on Site [4]

EP137-153

Acer saccharum, Thuja occidentalis

330

EP229-232

Robinia pseudoacacia

189.17

EP237-240

Aesculus hippocastanum

EP1477-1478

EP248-252

Robinia pseudoacacia

98.58

Juglans nigra

EP368-EP394

Robinia pseudoacacia, Pinus strobus,

753.34

Picea abies, Quercus alba, Acer

platanoides, Acer negundo, Salix sp.,

Thuja occidentalis, Acer negundo,

Juglans alantifolia, Malus sp., Juglans

nigra

EP1455-EP-1456

Robinia pseudoacacia

12.14

EP1460-EP-1461

Robinia pseudoacacia

12.67

EP1462

Robinia pseudoacacia

16.14

Subtotal of Existing Canopy

2,118.06

multiplied by bonus factor of 1.5

3,177.09

Existing Canopy Overhanging Site [4]

EP245-247

Robinia pseudoacacia, Pinus strobus

18.32

Thuja occidentalis

254-256

Acer saccharum , Quercus robur,

Salix sp.

50.83

Subtotal of Existing Overhanging Canopy

103.73

multiplied by bonus factor of 1.5

155.59

Total # of Trees

206

Total Canopy

10,957.23

Canopy Summary

Total Development Site Area

Site Canopy Cover

Canopy Cover Target by Land Use [1]

32,990

33.21%

25

Parking Area Summary [5]

Total Parking Spaces Proposed


Total # of Trees in or within 5m of Parking Area

174

29

3	Issued for SPA	DP	26 09 25
2	Issued for SPA	DP	26 04 01
0	Constraints Redlined for Discussion	MB	23 02 27
1	Issued for SPA	MB	22 10 27
No	Revision	By	Yr Mo Da

All drawings and designs are the property of Cosburn Nauboris Limited and may not be used or reproduced without permission.
This drawing must not be scaled.

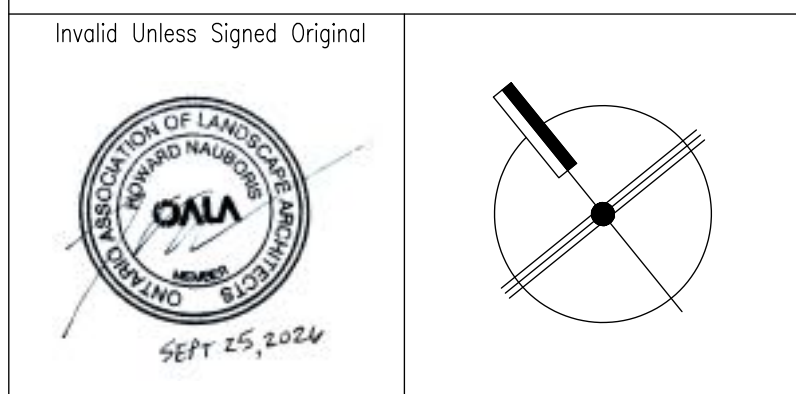


cosburn nauboris LTD

landscape architects cosburnnauboris.ca


DELMANOR
Oakville
Inspired Retirement Living™

CANOPY CALCULATION CHART

Drawn by	MB	Scale	<div style="font-size: 48pt; text-align: center;">L4</div> <div style="text-align: center;">Drawing No.</div>
Checked by	HN	Plot Date 2026-10-19	
Approved by	HN	Project 2316	

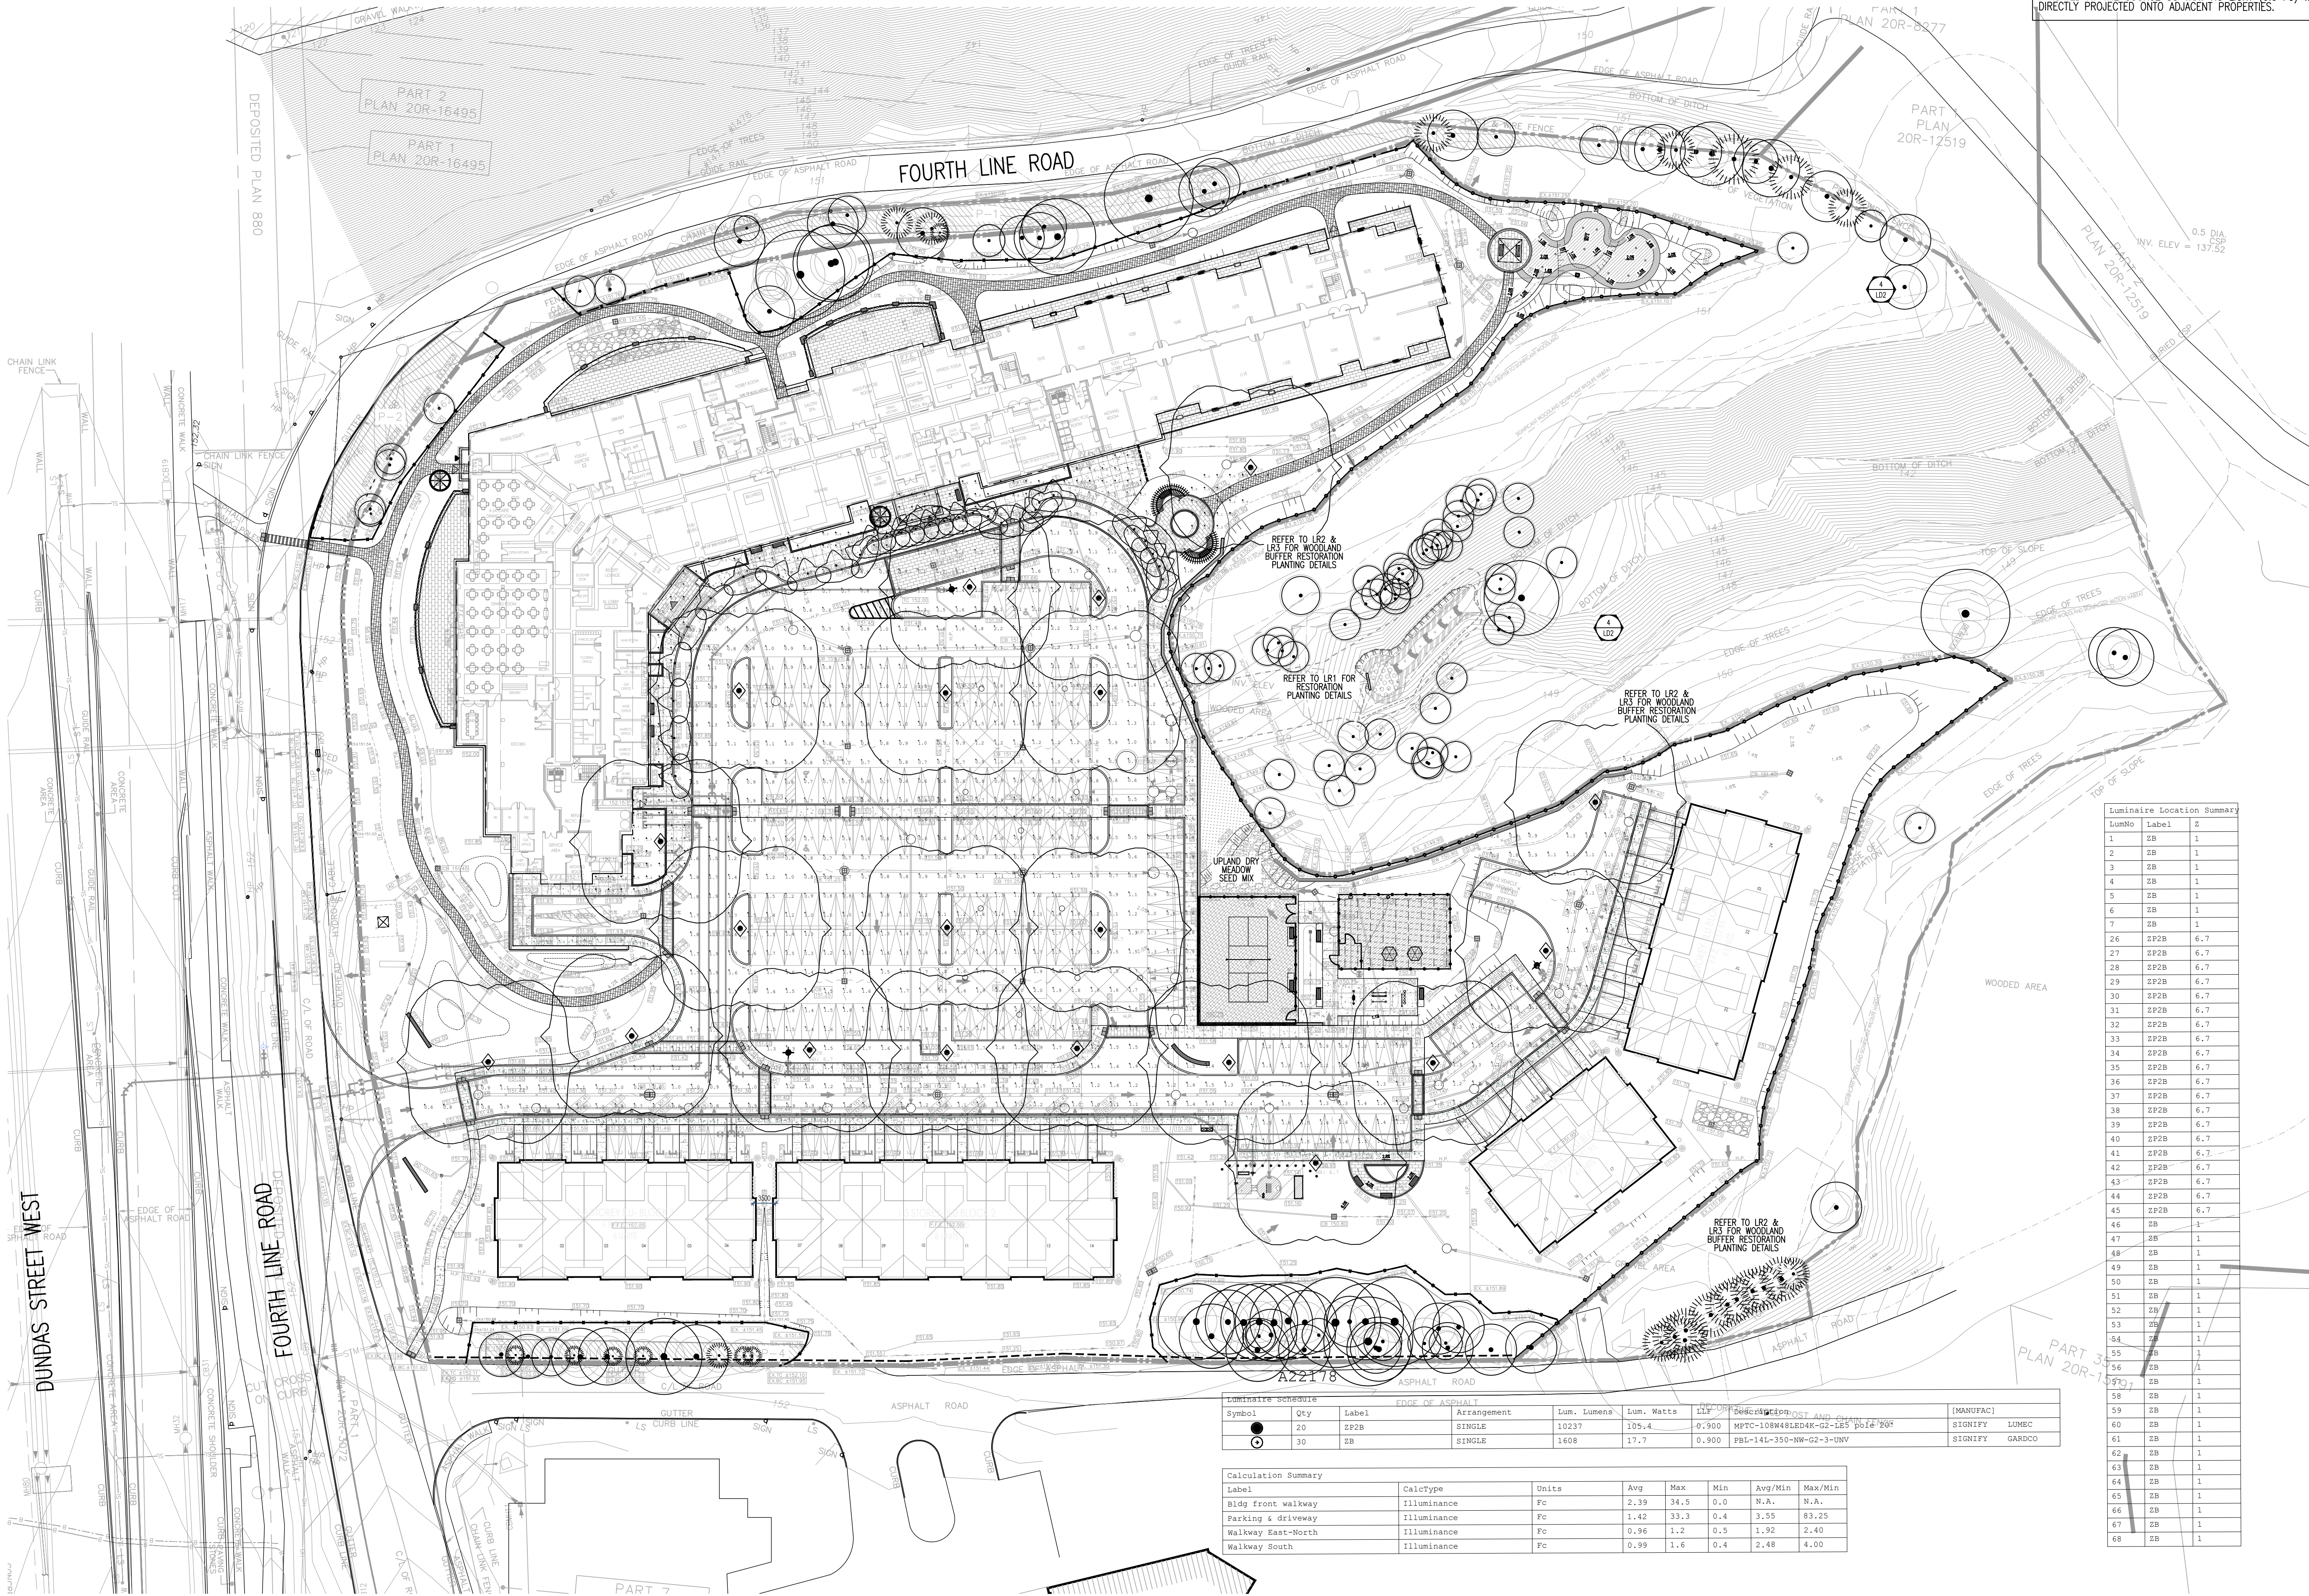

ALL EXTERIOR FIXTURES TO MEET IESNA FULL CUT-OFF CLASSIFICATION OR UPLIGHTING RATING OF ZERO.
FOLLOW TORONTO GREEN STANDARD LIGHT POLLUTION MEASURES.
ALL EXTERIOR LIGHTING DEVICES SHALL BE FULL C/T-OFF TO DIRECT ILLUMINATION DOWNWARD, DARK SKY COMPLIANT TO REDUCE LIGHT POLLUTION AND SKYGLARE, AND SHALL BE MITIGATED AT THE SOURCE SO THAT NO LIGHT (0.0 FC) WILL BE DIRECTLY PROJECTED ONTO ADJACENT PROPERTIES.

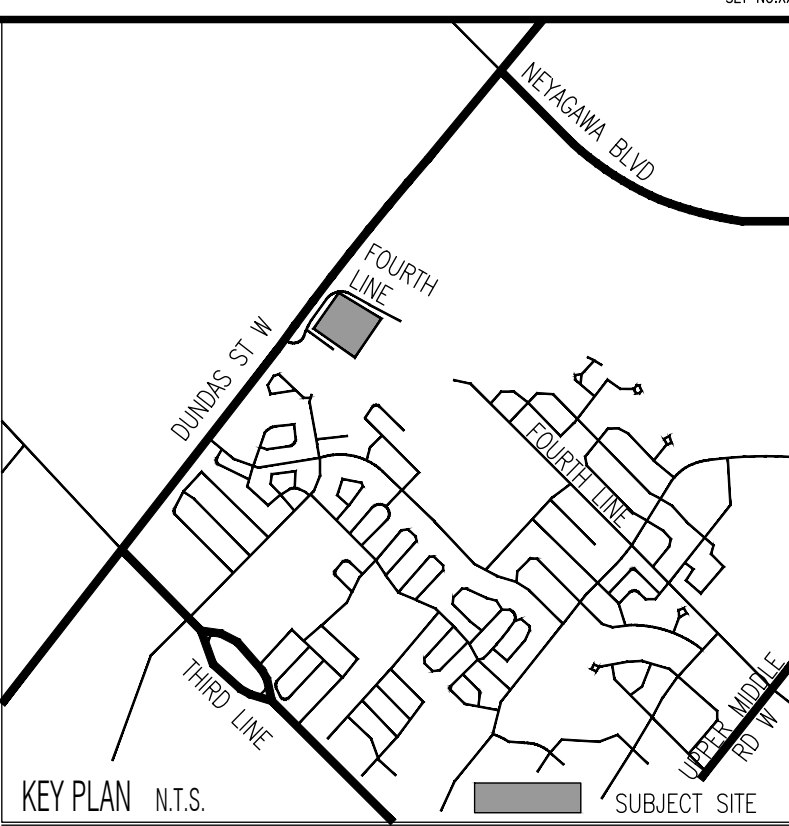

LEGEND

- PROPERTY LINE
DEVELOPMENT LIMIT
1500MM HT BLACK VINYL CHAIN LINK FENCE
PICKLE BALL BLACK VINYL CHAIN LINK FENCE
DECORATIVE METAL FENCE
POST AND RAIL WOOD FENCE
WOOD & METAL SCREEN
TREE PROTECTION FENCE
UNIT CONCRETE PAVING
ASPHALT PAVING
CONCRETE PAVING
UPLOAD DRY MEADOW SEED MIXTURE
SOD PLANTING/ MULCH
DECIDUOUS TREE PLANTING
LIMIT OF SOIL CELLS BELOW
CONIFEROUS TREE PLANTING
DECIDUOUS SHRUBS PLANTING (SMALL)
CONIFEROUS SHRUBS PLANTING (SMALL)
SHRUB OR PERENNIAL PLANTING
EXISTING DECIDUOUS TREE TO REMAIN
REFER TO TREE INVENTORY AND PRESERVATION PLAN PREPARED BY KUNTZ FORESTRY CONSULTING INC.
EXISTING CONIFEROUS TREE TO REMAIN
REFER TO TREE INVENTORY AND PRESERVATION PLAN PREPARED BY KUNTZ FORESTRY CONSULTING INC.
EXISTING TREE POLYGON TO REMAIN
REFER TO TREE INVENTORY AND PRESERVATION PLAN PREPARED BY KUNTZ FORESTRY CONSULTING INC.
PLANT KEY
PLANT QUANTITY
PLANT SPECIES
DETAIL NUMBER
DRAWING NUMBER
LUMINAIRES
REFER TO LIGHTING PLAN PREPARED BY SALEY INC.


Architectural base information received in digital format from Icke Brochu Architects Inc., Project No.17.23, Drawing No. A301 dated and received September 09, 2026.

Grading and servicing information received in digital format from R.V. Anderson Associates Limited, Project No. 195028, drawings dated and received October 07, 2026.

Lighting plan received in digital format from Salex Inc., Project No. A22178, drawings dated and received March 06, 2026.


3	Issued for SPA	DP	26 09 25
2	Issued for SPA	DP	26 04 01
a	Constraints Redlined for Discussion	MB	23 02 02
1	Issued for SPA	MB	22 10 27
No	Revision	By	Yr Mo Da


All drawings and designs are the property of Cosburn Nauboris Limited and may not be used or reproduced without permission. This drawing must not be scaled.

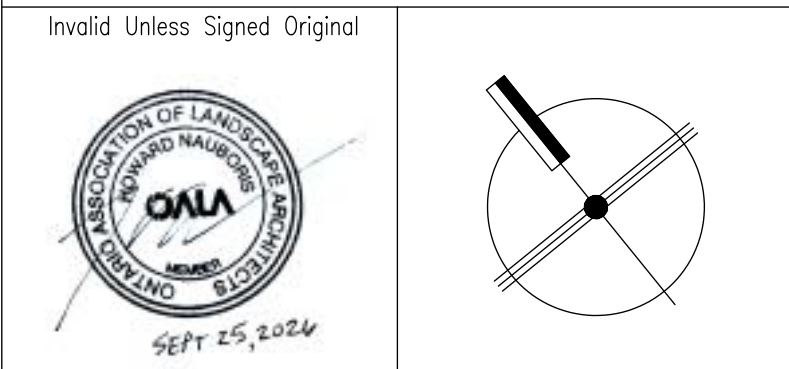


cosburn nauboris LTD
landscape architects
DELMANOR
Oakville
Inspired Retirement Living™

SITE LIGHTING PLAN			
Drawn by	MB	Scale	1:500
Checked by	HN	Plot Date	2026-10-19
Approved by	HN	Project	2316
			L5 Drawing No.

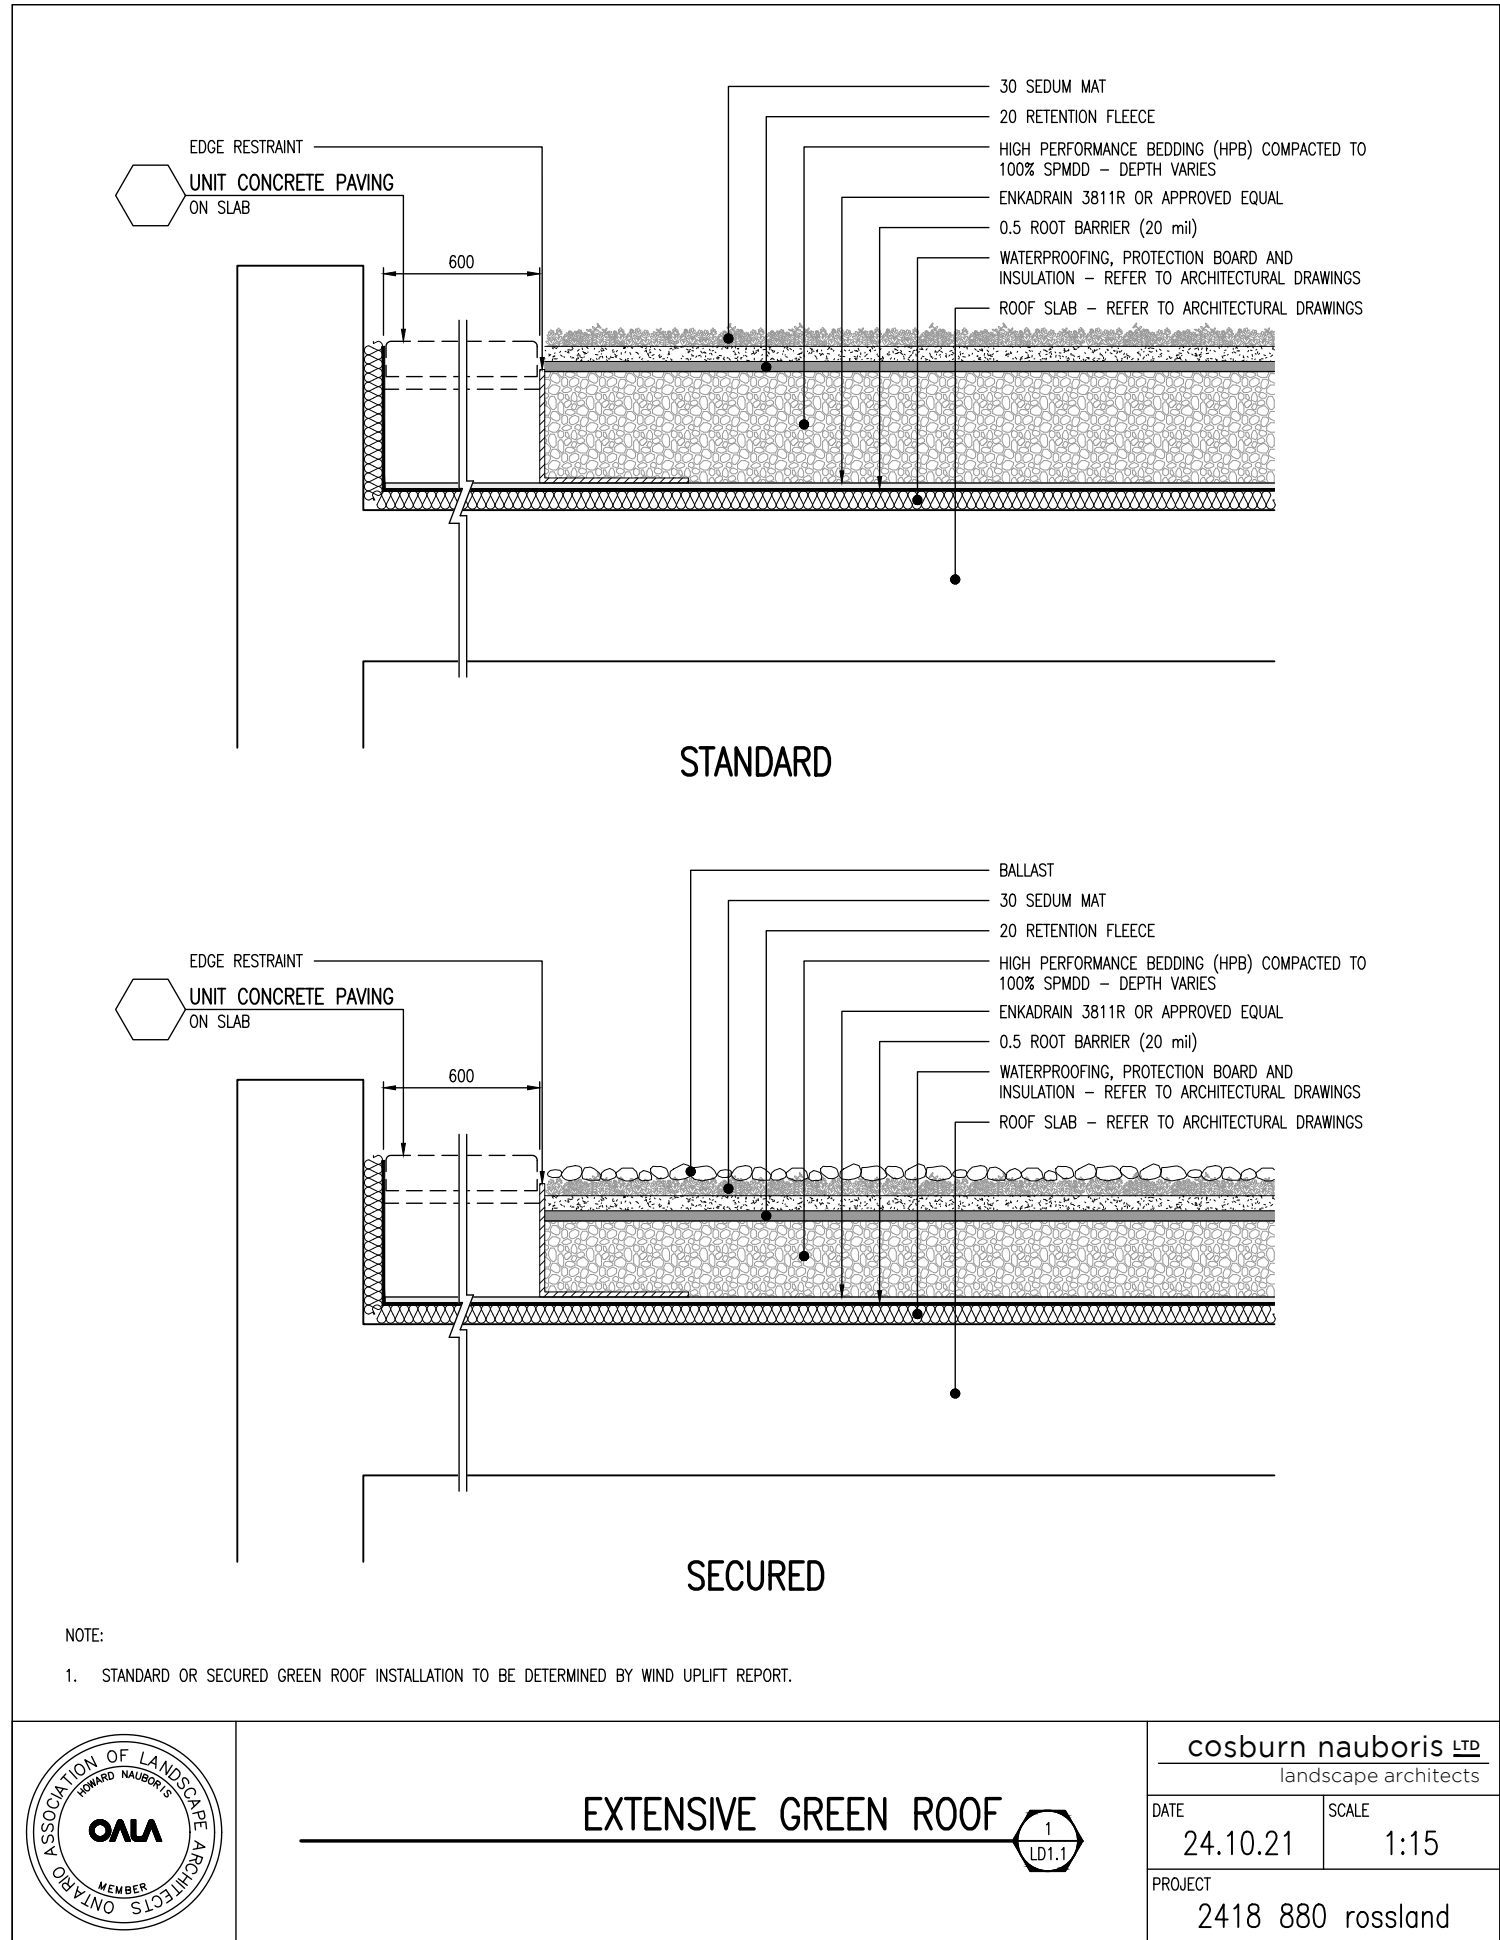


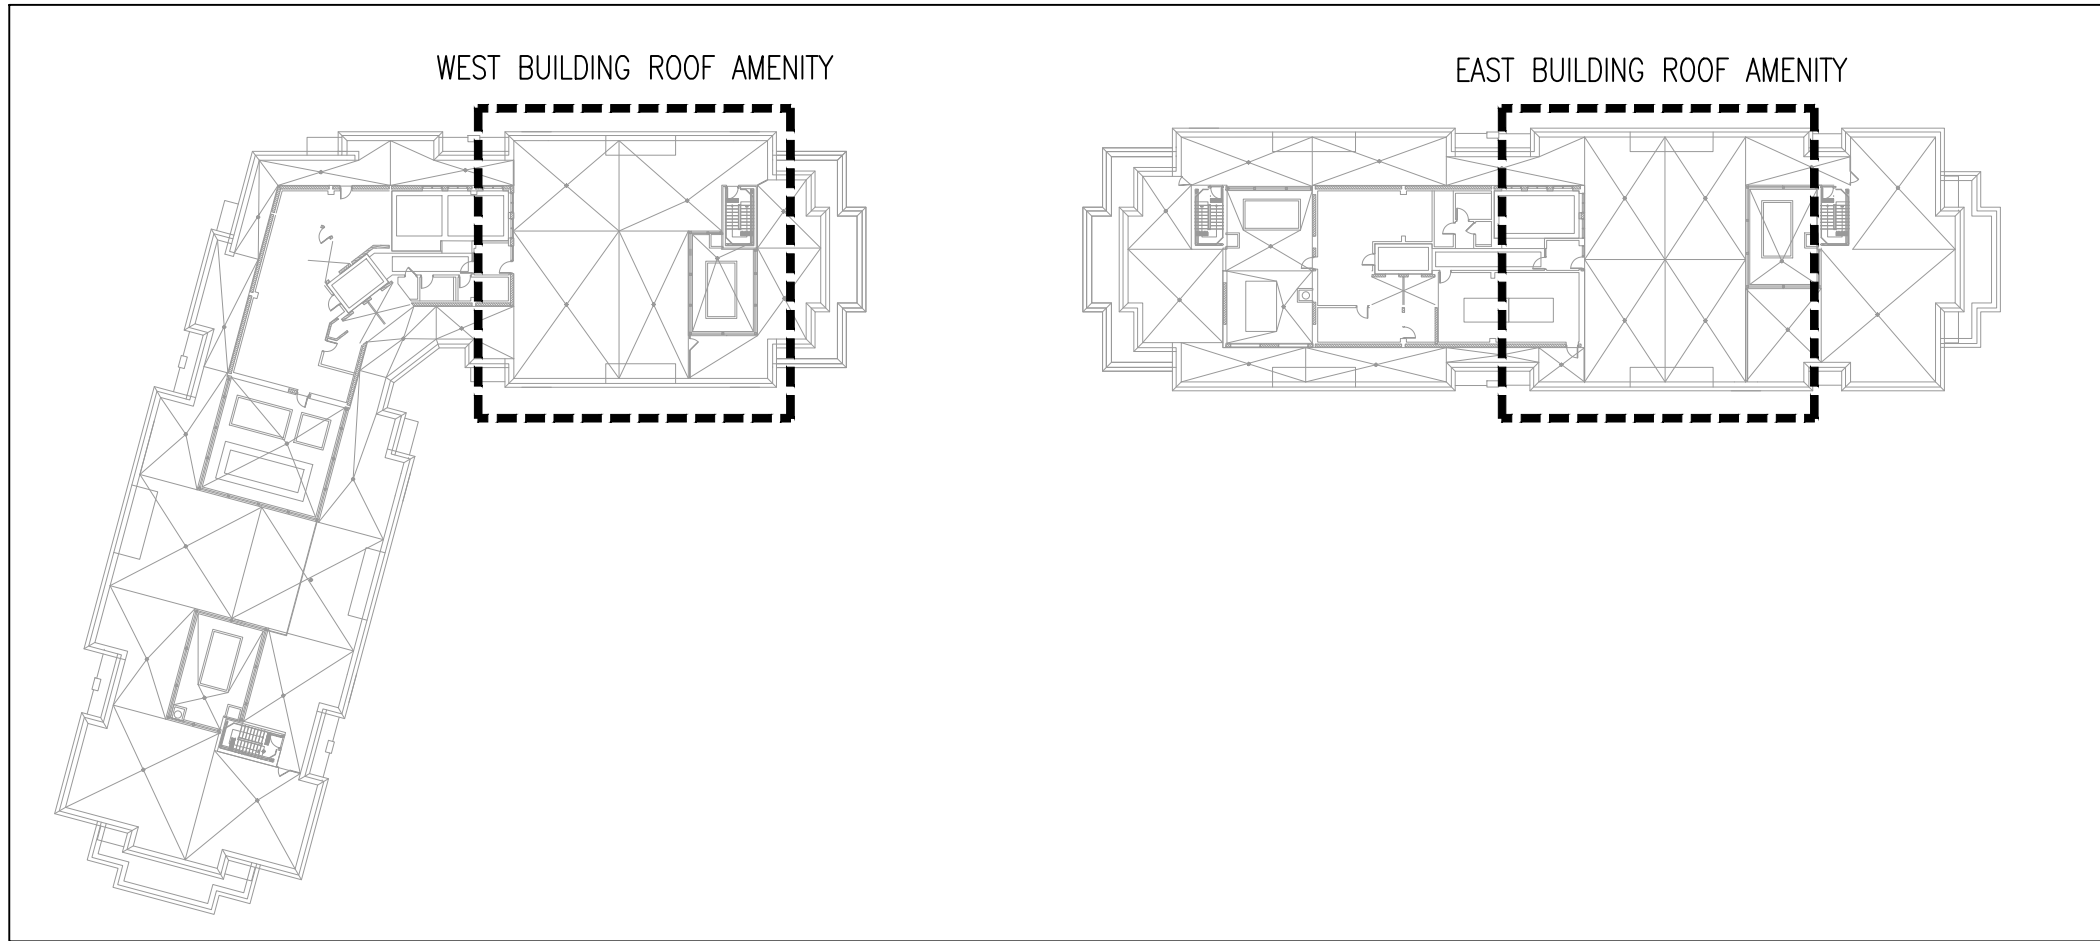


KEY MAP

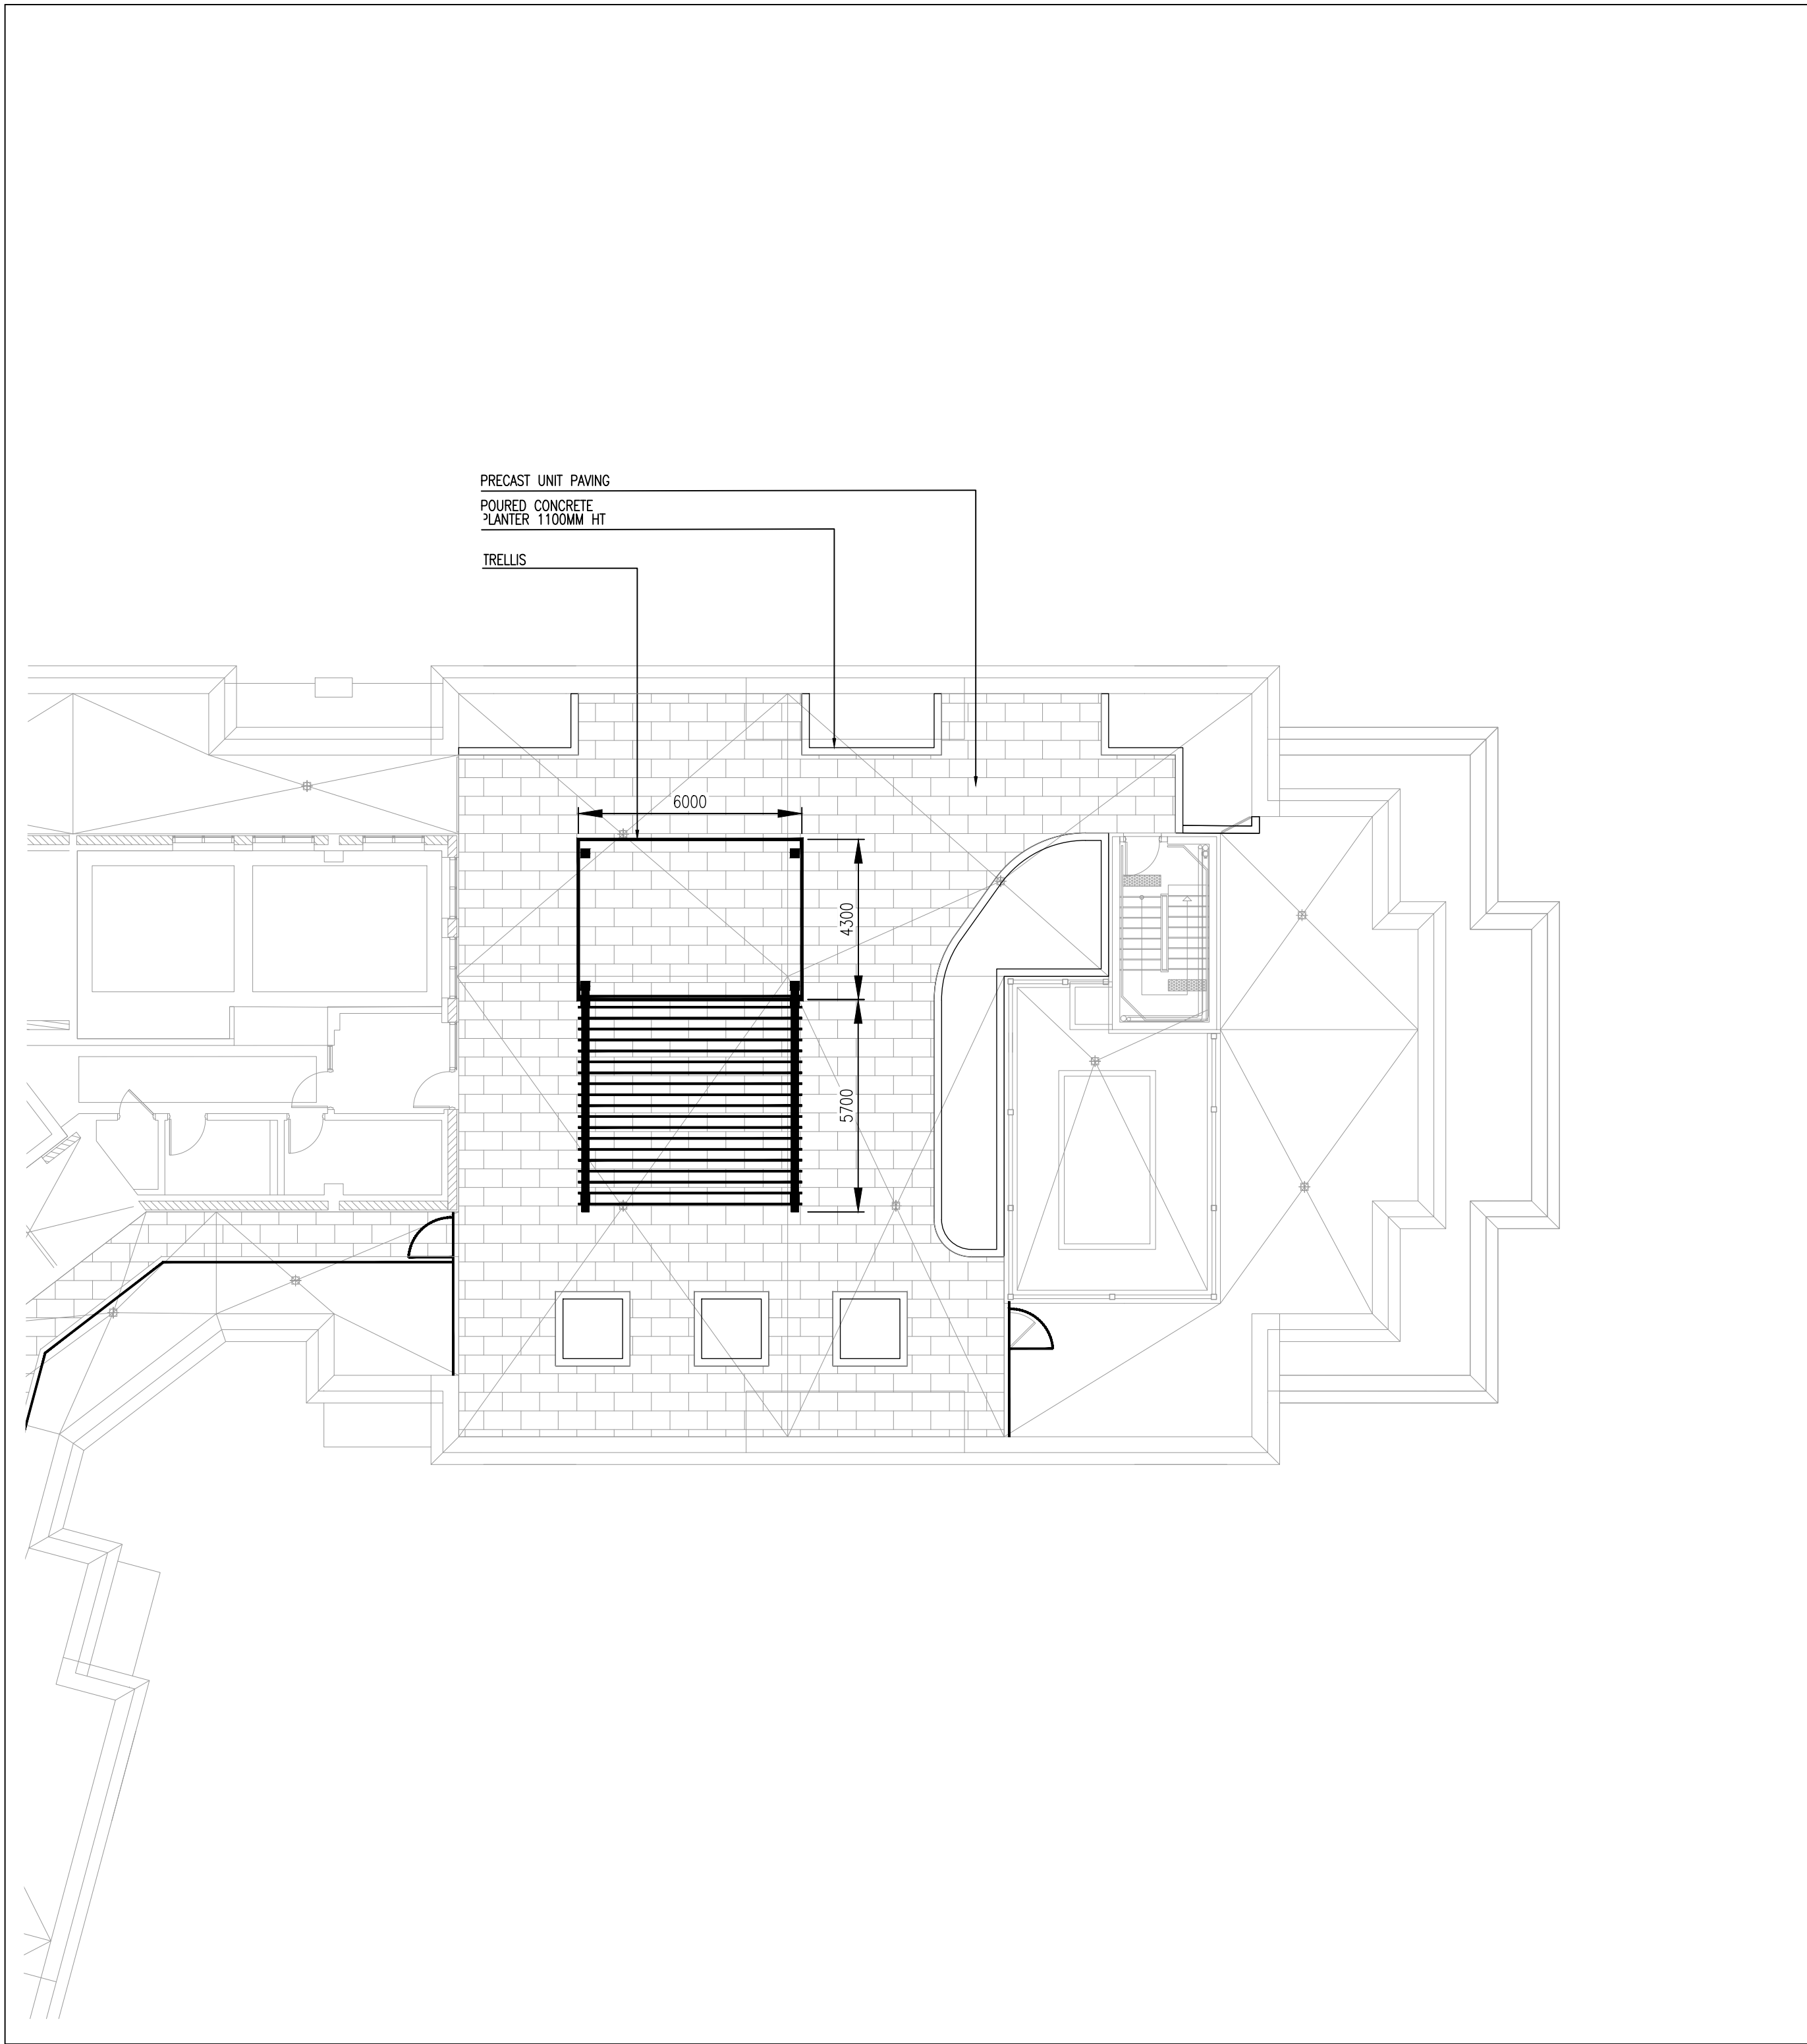

WEST BUILDING ROOF AMENITY

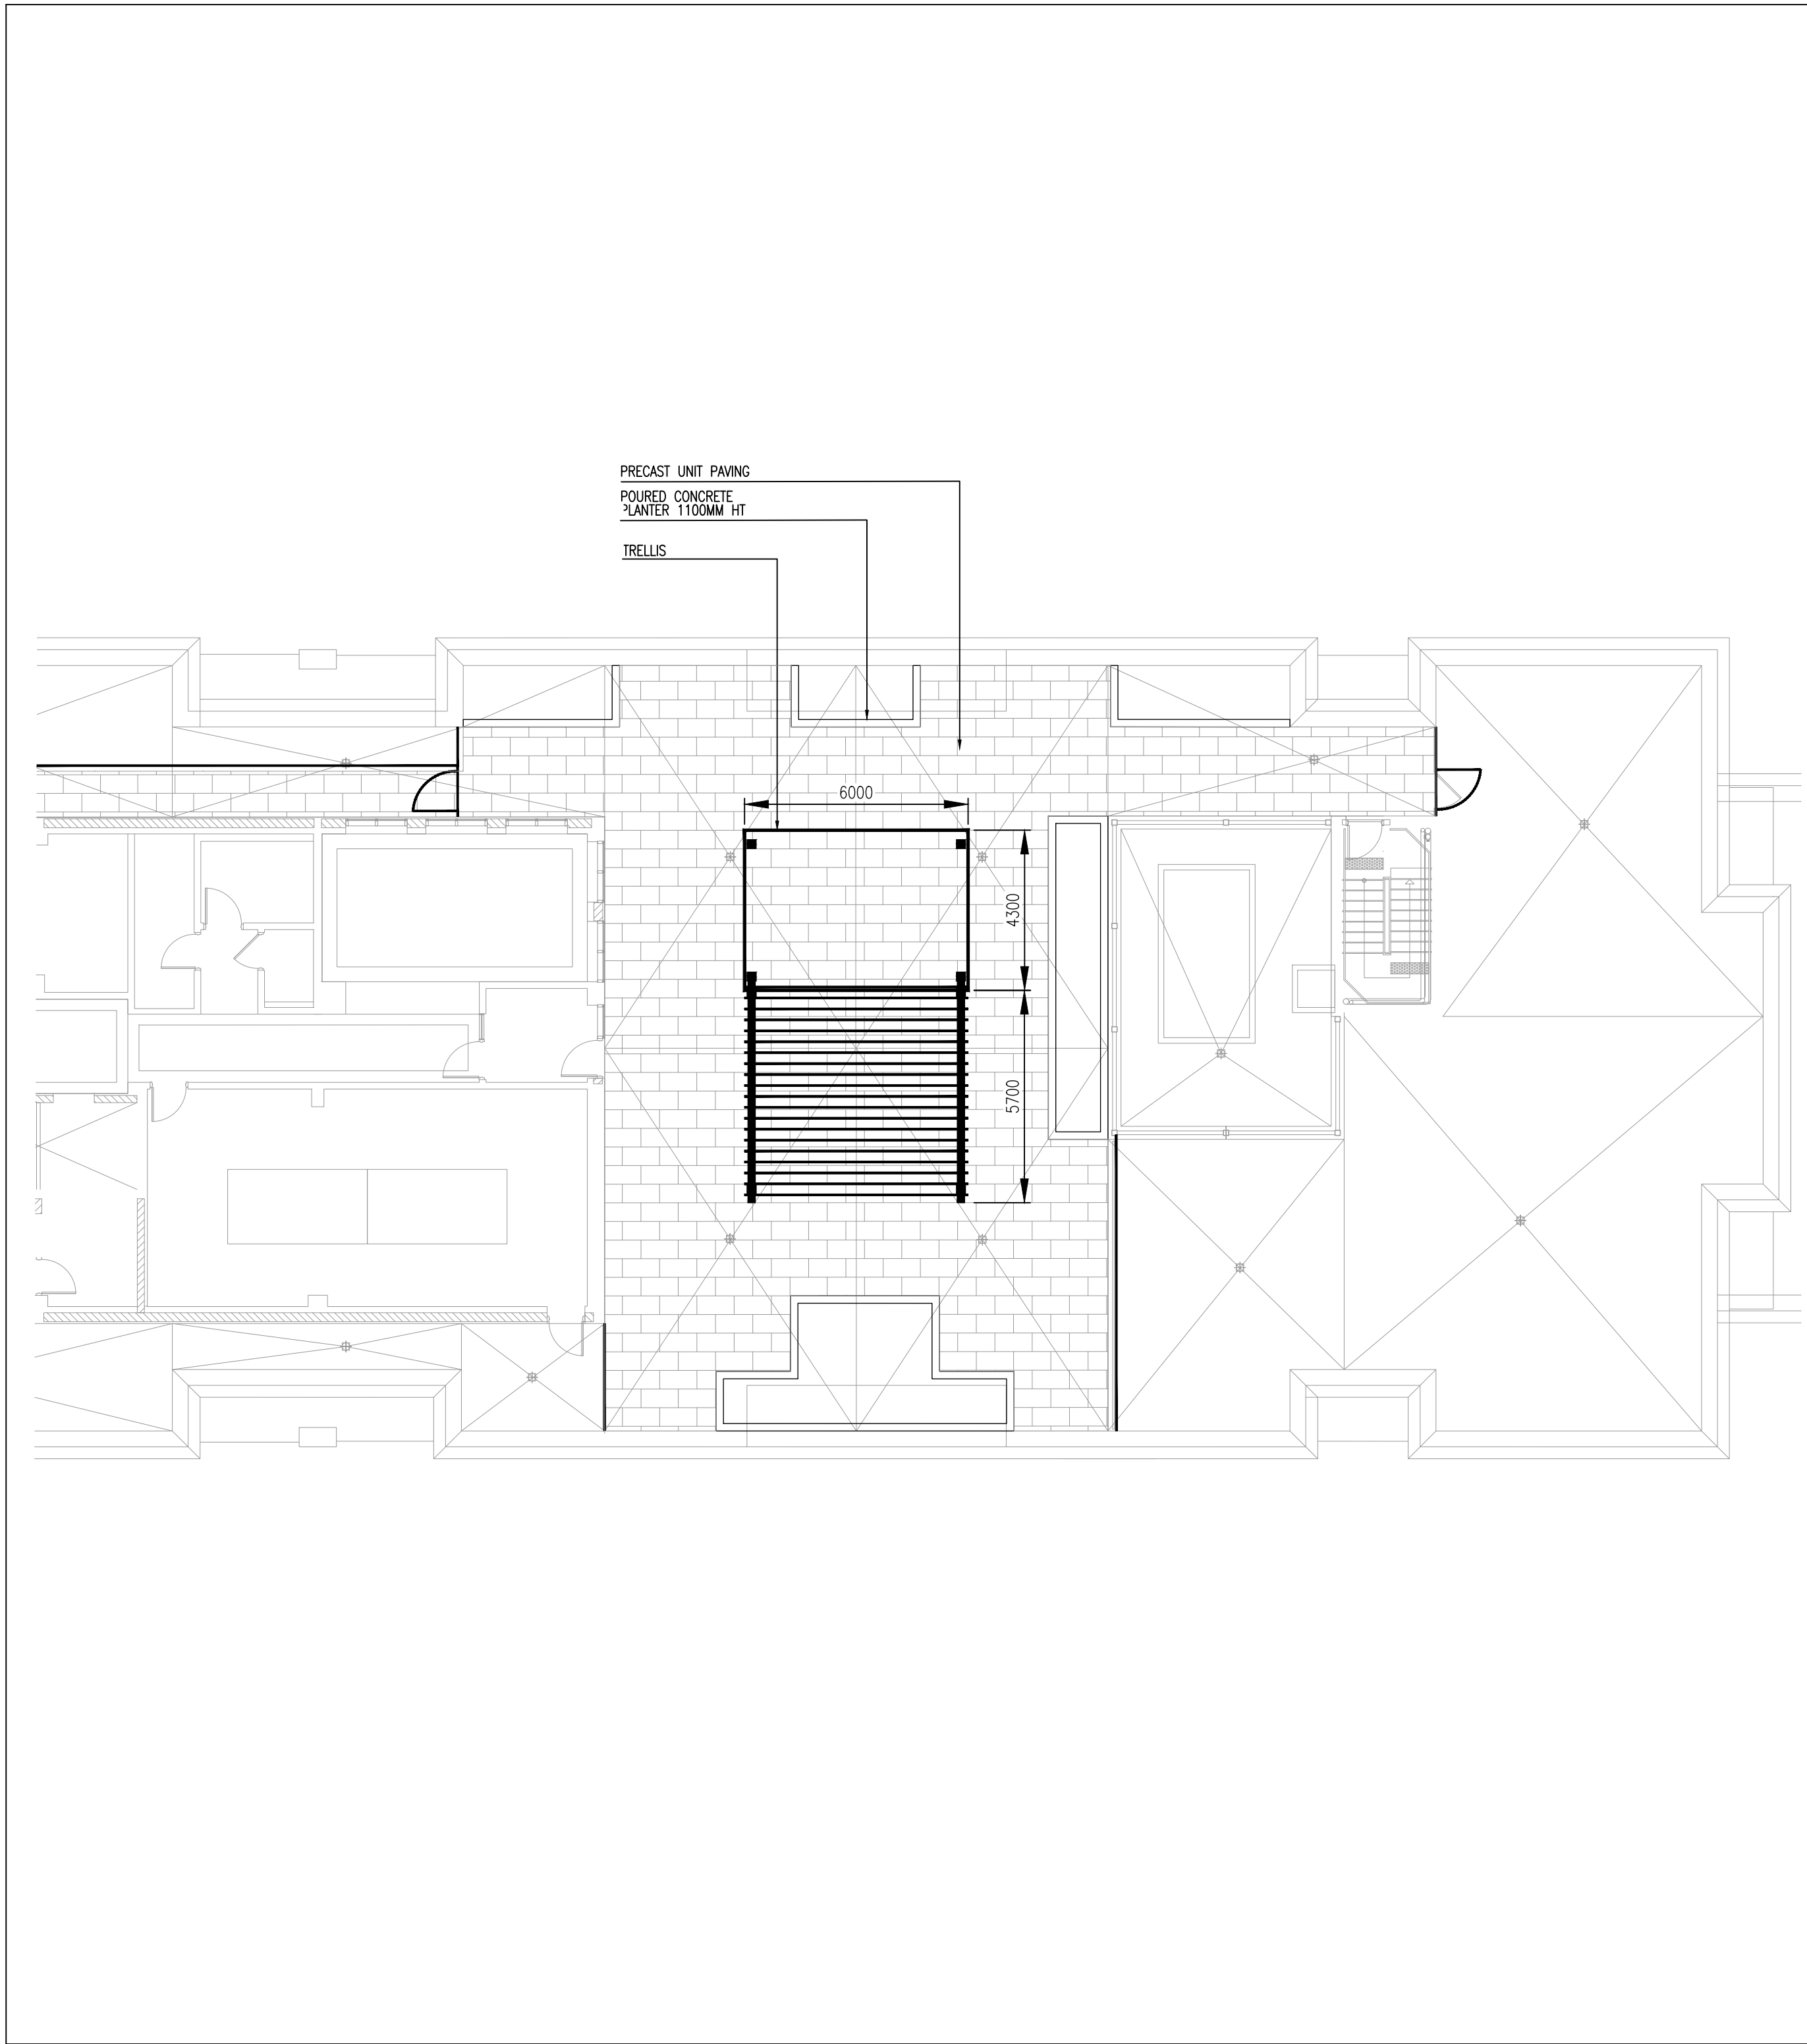

EAST BUILDING ROOF AMENITY

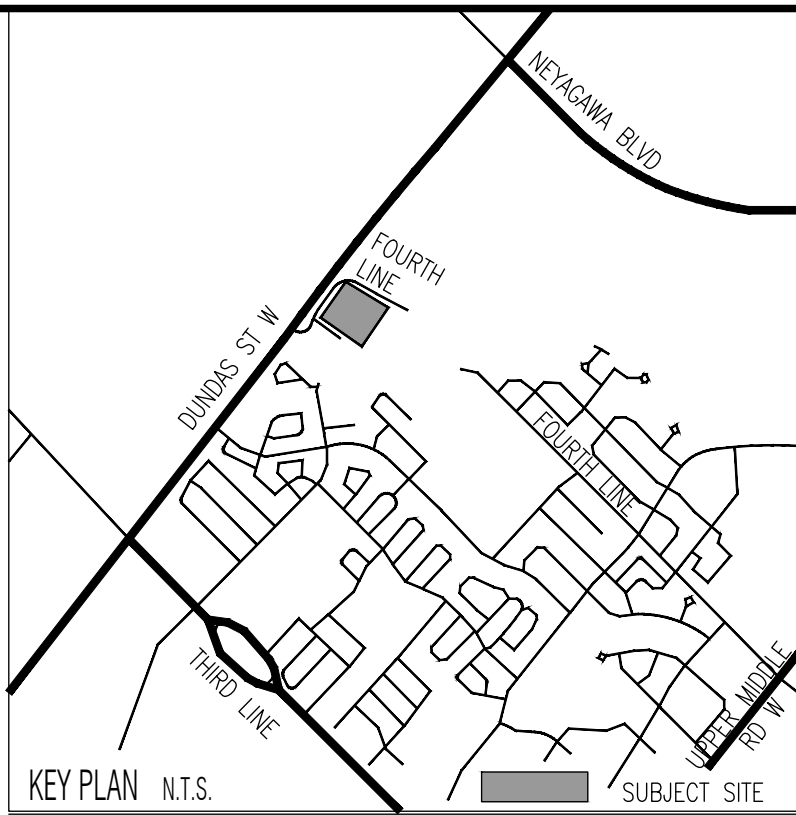

LEGEND

- PROPERTY LINE
- DEVELOPMENT LIMIT
- CHAIN LINK FENCE
- DECORATIVE METAL FENCE
- POST AND RAIL WOOD FENCE
- TREE PROTECTION FENCE
- UNIT CONCRETE PAVING
- ASPHALT PAVING
- CONCRETE PAVING
- PROTECTIVE SURFACING
- SOD PLANTING
- DECIDUOUS TREE PLANTING
- CONIFEROUS TREE PLANTING
- DECIDUOUS SHRUBS PLANTING (SMALL)
- CONIFEROUS SHRUBS PLANTING (SMALL)
- BROADLEAF EVERGREEN SHRUBS PLANTING
- SHRUB OR PERENNIAL PLANTING
- EXISTING DECIDUOUS TREE TO REMAIN
- EXISTING CONIFEROUS TREE TO REMAIN
- EXISTING TREE POLYGON TO REMAIN
- PLANT QUANTITY
- PLANT KEY
- PLANT SPECIES
- LIGHT POLE
- LIGHT BOLLARD
- LUMINAIRES
- REFER TO LIGHTING PLAN PREPARED BY SALEY INC.

Base Information


Architectural base information received in digital format from Icke Brochu Architects Inc., Project No.17.23, Drawing No. A301 dated and received September 09, 2026.

Grading and servicing information received in digital format from R.V. Anderson Associates Limited, Project No. 195028, drawings dated and received October 07, 2026.

Lighting plan received in digital format from Salex Inc., Project No. A22178, drawings dated and received March 06, 2026.



3	Issued for SPA	DP	26 09 25
2	Issued for SPA	DP	26 04 01
a	Constraints Redlined for Discussion	MB	23 02 27
1	Issued for SPA	MB	22 10 27
No	Revision	By	Yr Mo Da

All drawings and designs are the property of Cosburn Nauboris Limited and may not be used or reproduced without permission. This drawing must not be scaled.

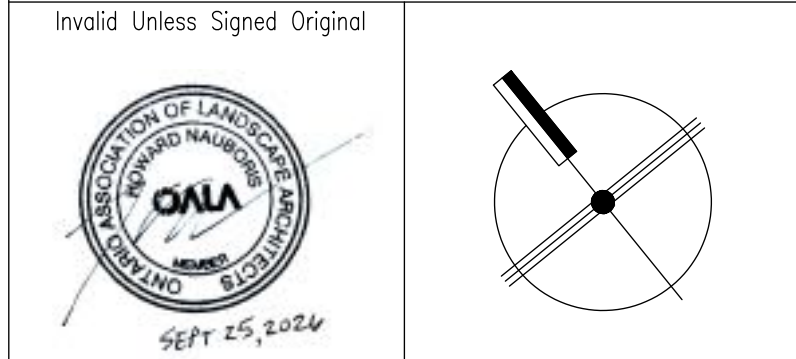


cosburn nauboris LTD
landscape architects
DELMANOR
Oakville
Inspired Retirement Living™

AMENITY TERRACES ROOFTOP			
Drawn by	DP	Scale	NTS
Checked by	HN	Plot Date	2026-10-19
Approved by	HN	Project	2316
			L7 Drawing No.

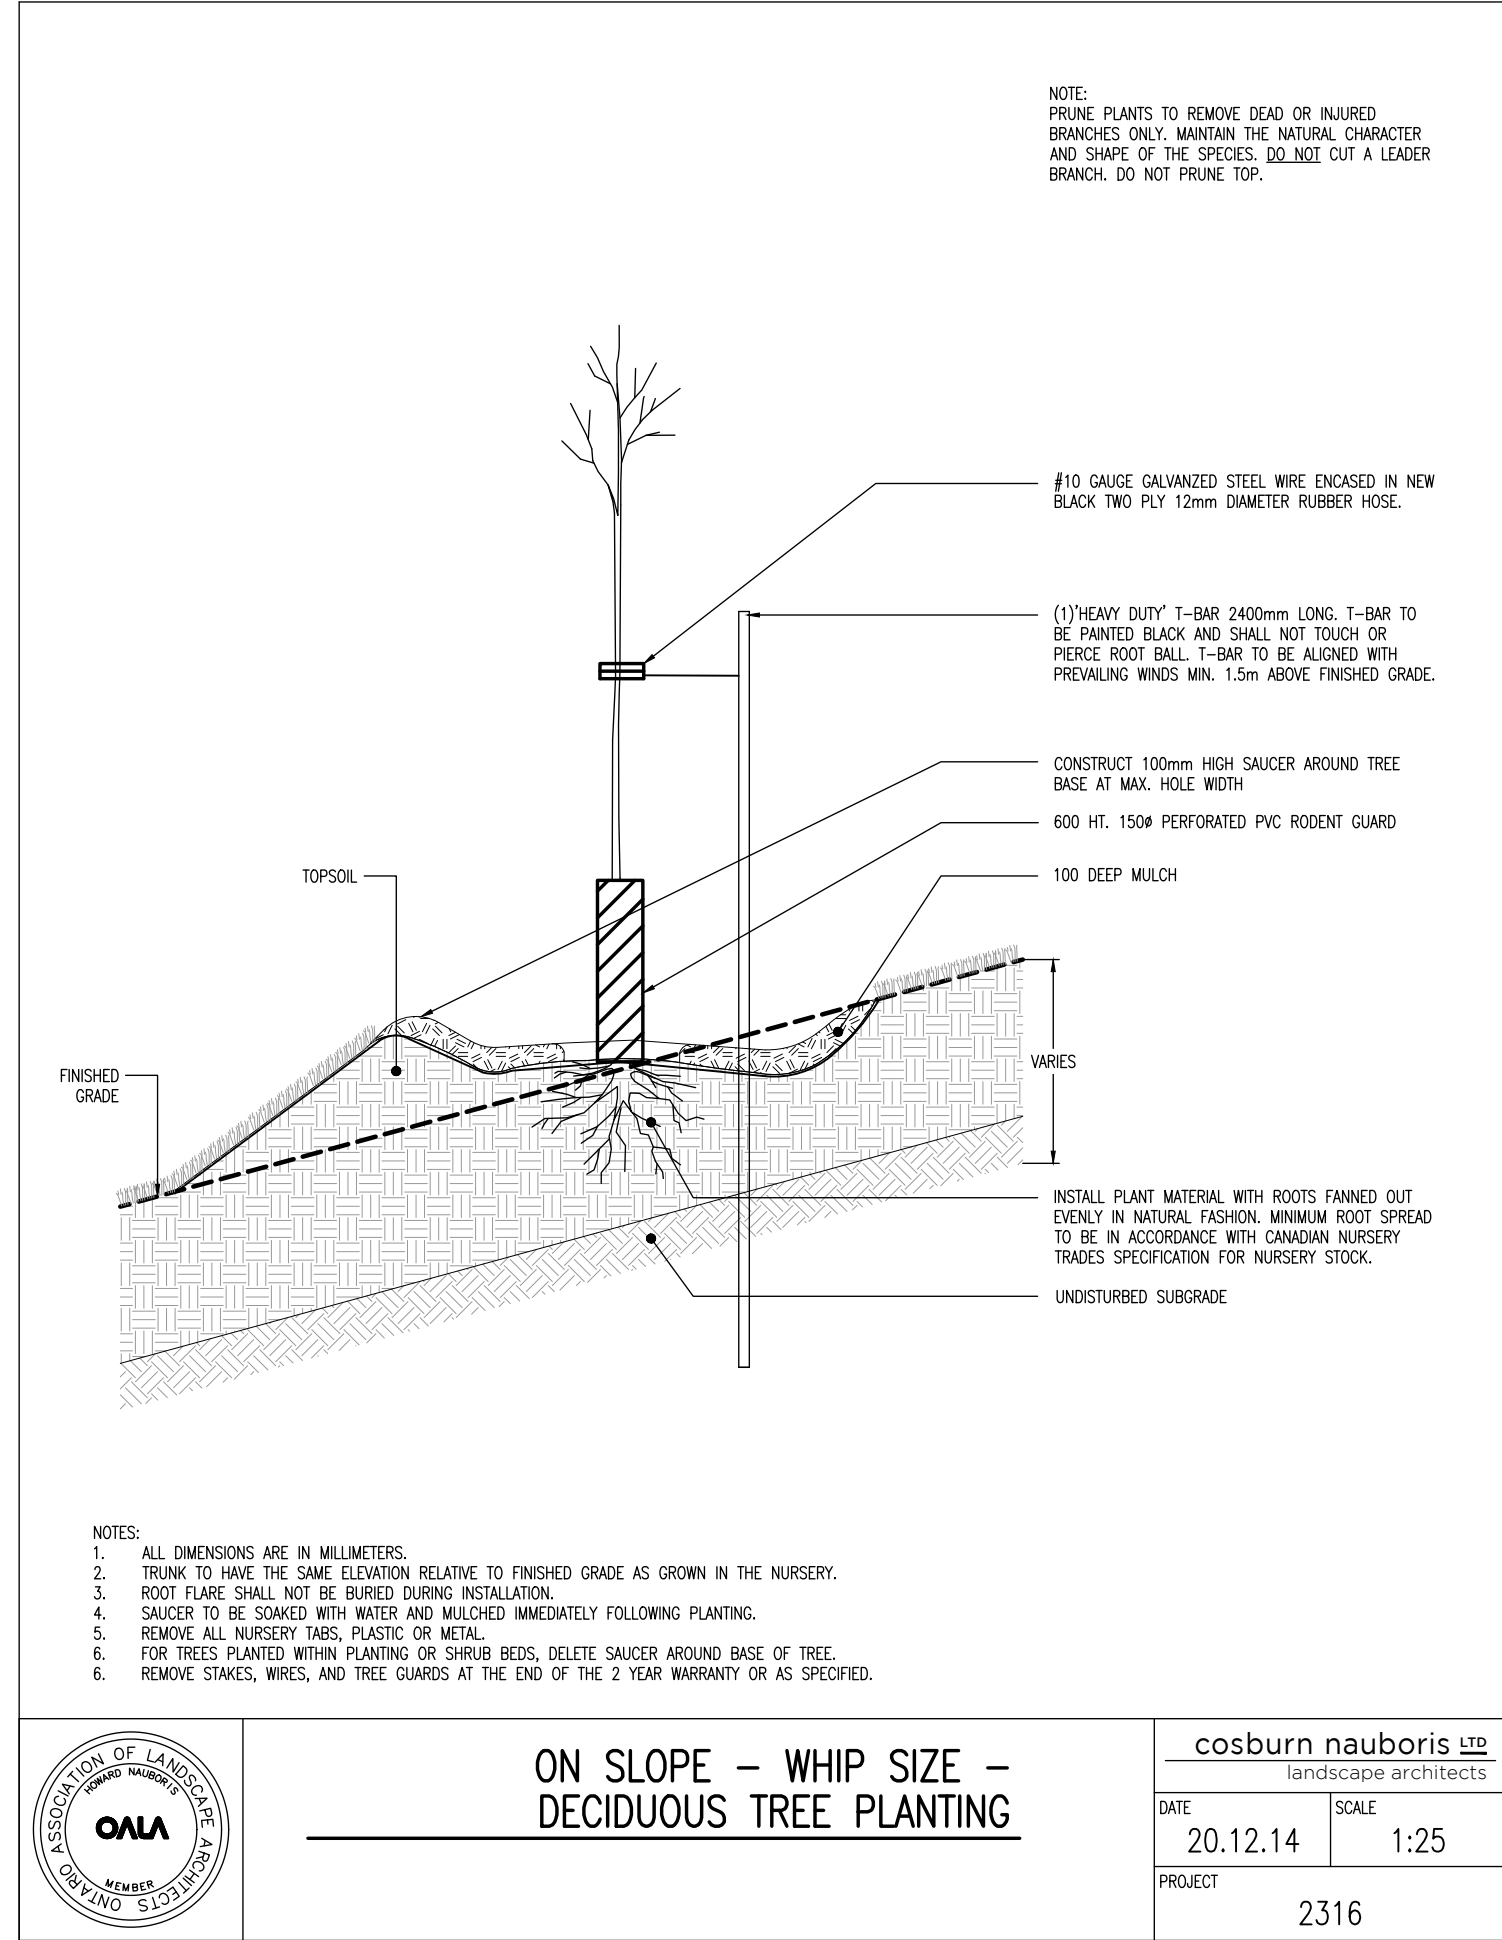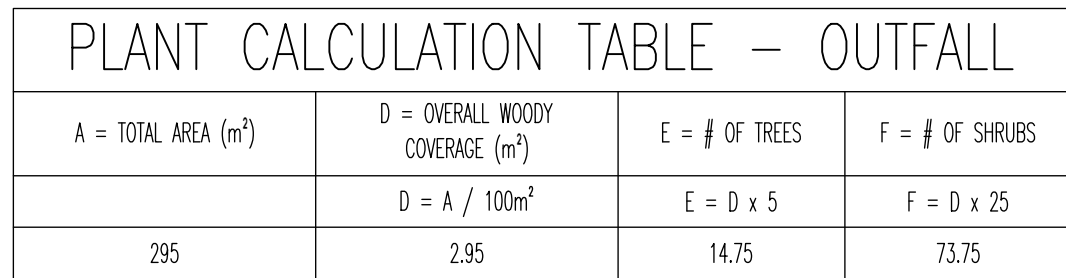

NURSE CROP SEED MIXTURE		
AVENA SATIVA	COMMON OATS	100%
SEED SOURCE: OSC SEEDS P.O. BOX 7, WATERLOO, ON, N2J 3Z6 TEL # 1-519-886-0557		
SEED RATE: 25kg/ha SEEDING APPLICATION METHOD: TERRASEEDING BY APPROVED CONTRACTOR		

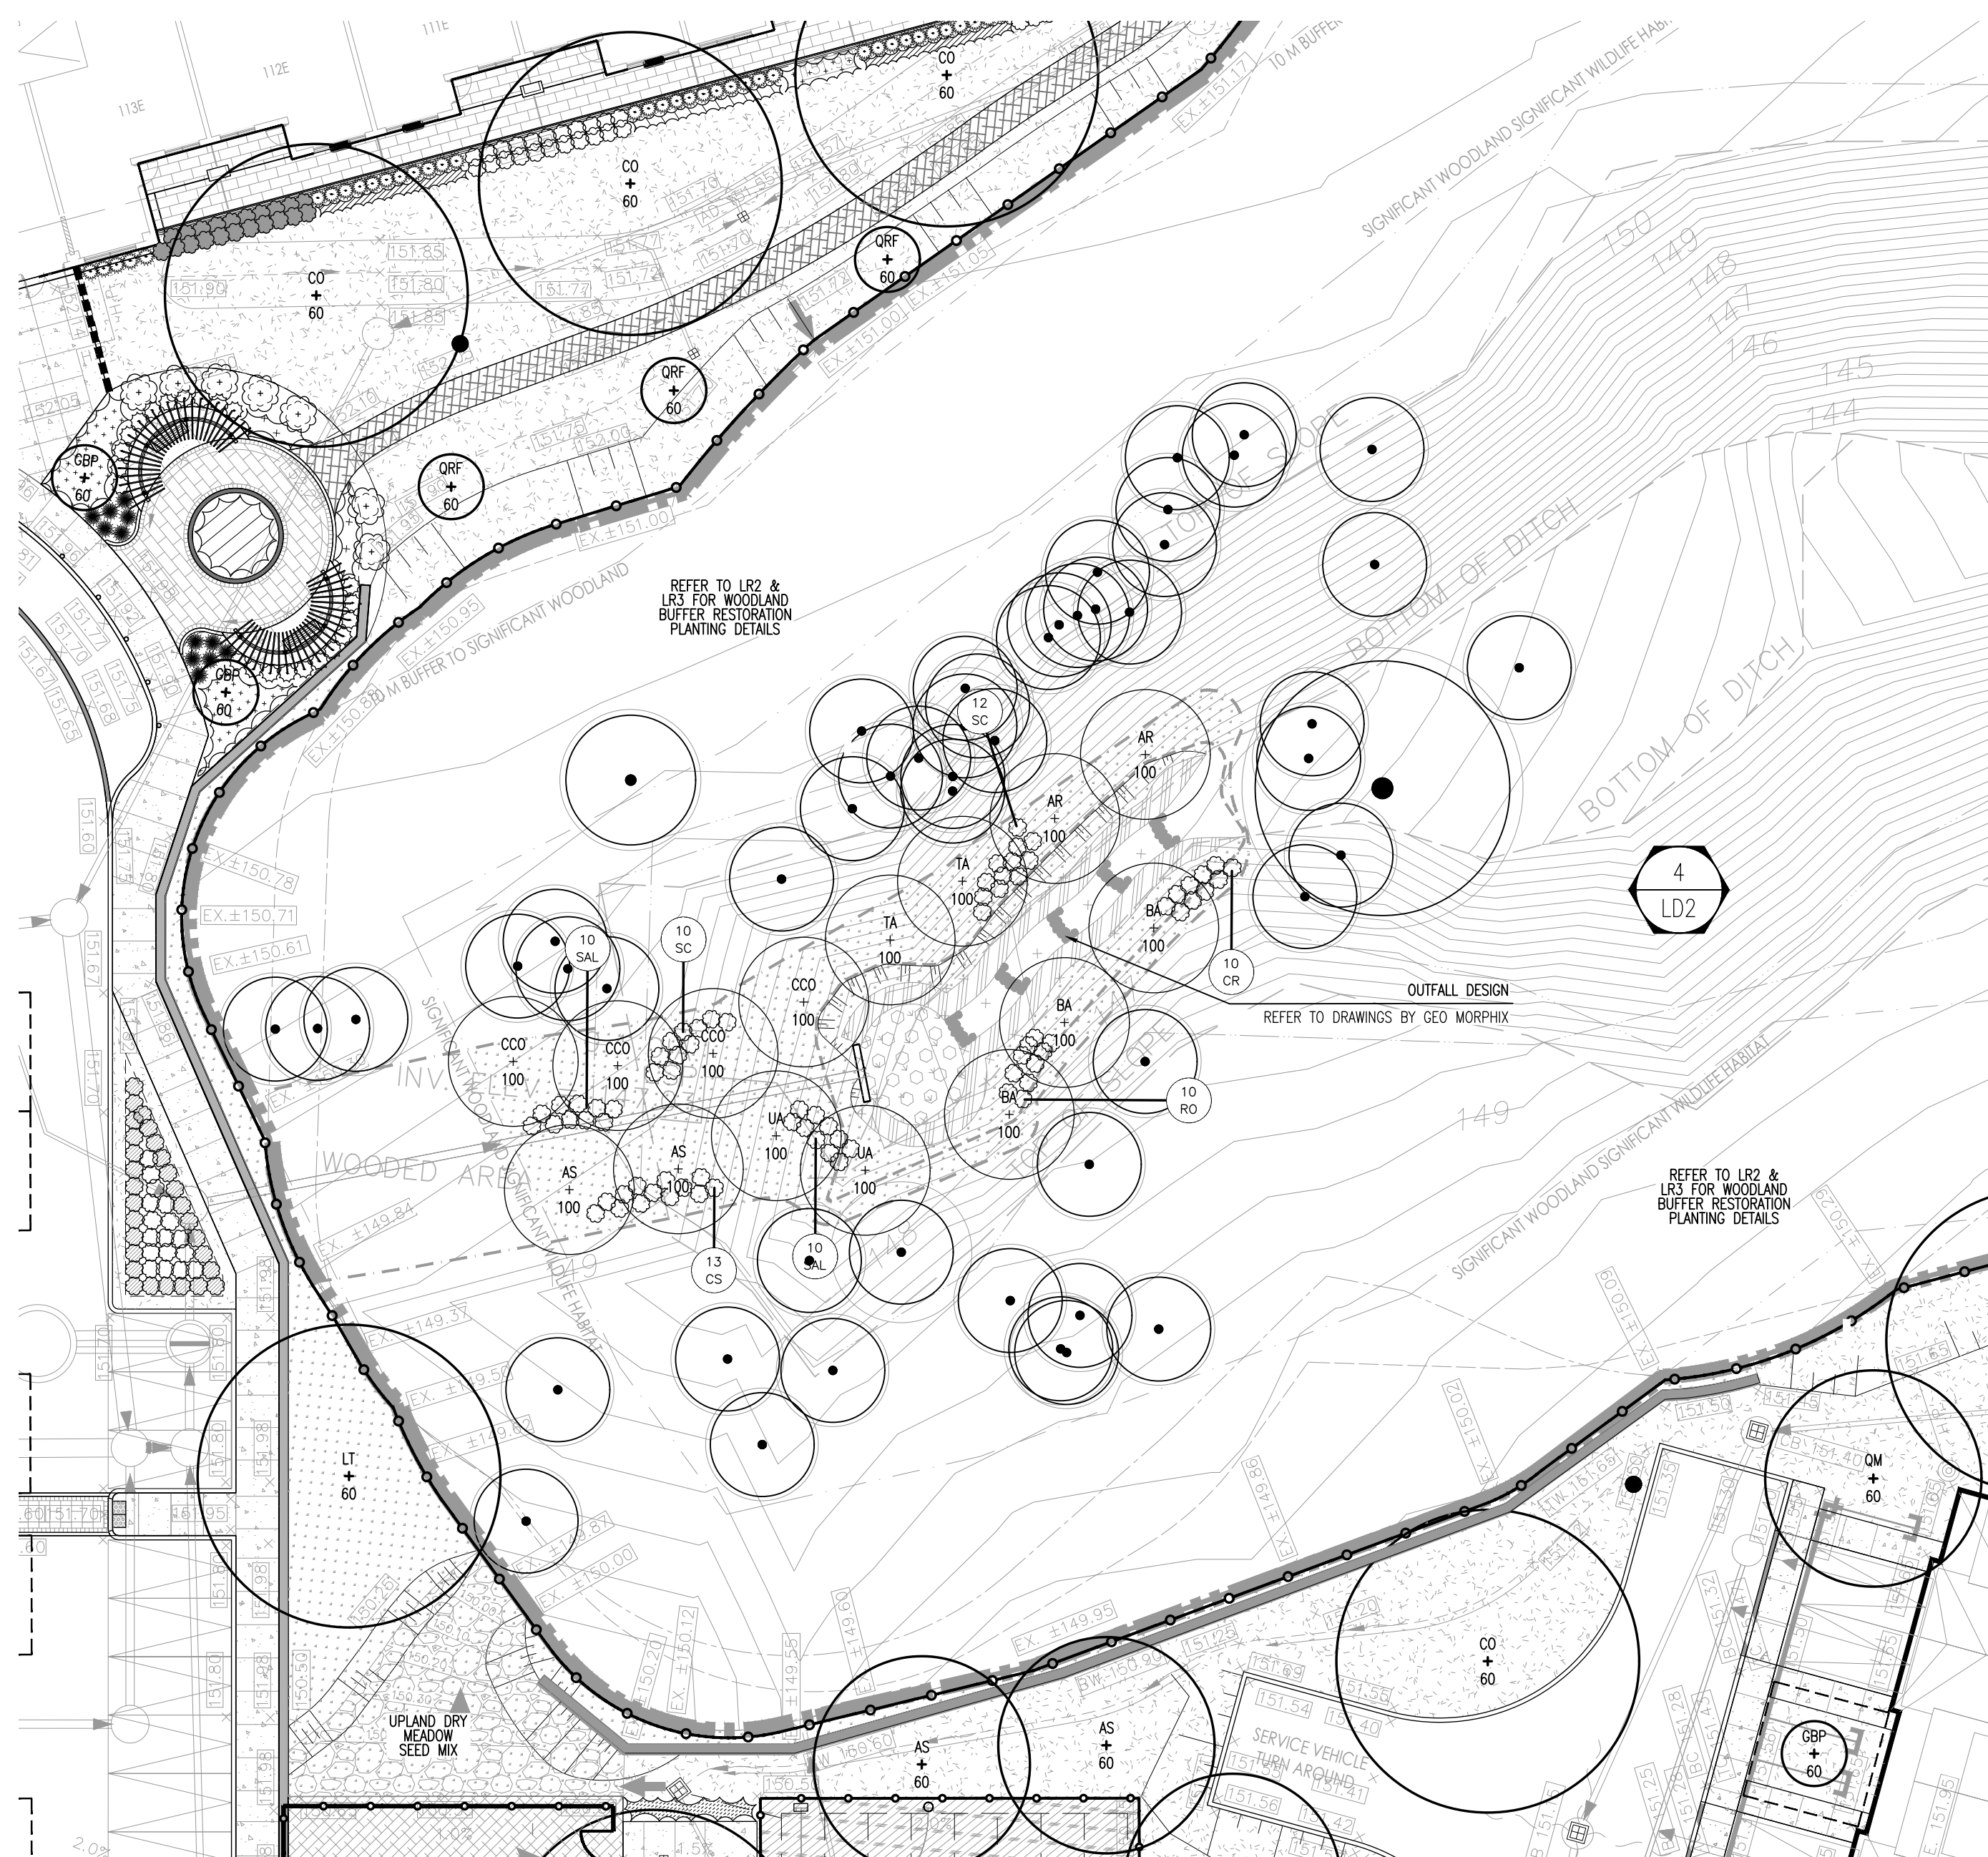


DECIDUOUS TREES

KEY	QTY.	BOTANICAL NAME	COMMON NAME	CAL. (mm)	HT. (cm)	SPREAD (cm)	ROOTS	REMARKS
AR100	4	<i>Acer rubrum</i>	Red Maple	-	100	-	Bare Root	-
AS100	3	<i>Acer saccharum</i>	Sugar Maple	-	100	-	Bare Root	-
BA100	3	<i>Betula alleghaniensis</i>	Yellow Birch	-	100	-	Bare Root	-
CC0100	4	<i>Carya cordiformis</i>	Bliternut Hickory	-	100	-	Bare Root	-
QV45	3	<i>Ostrya virginiana</i>	Hornwood	45	-	-	WB	-
TA100	4	<i>Tilia americana</i>	Basswood	-	100	-	Bare Root	-
UA100	4	<i>Ulmus americana</i>	American Elm	-	100	-	Bare Root	-


DECIDUOUS SHRUBS

GR50	20	<i>Cornus racemosa</i>	Gray Dogwood	–	50	30	3 gal. pot	–
CSS0	23	<i>Cornus stolonifera</i>	Red–Osier Dogwood	–	50	30	3 gal. pot	–
ROS0	20	<i>Rubus odoratus</i>	Purple–Flowering Raspberry	–	50	30	3 gal. pot	–
SAS0	22	<i>Spirea alba</i>	Meadowsweet	–	50	30	3 gal. pot	–
SAL50	20	<i>Symphoricarpos albus</i>	Snowberry	–	50	30	3 gal. pot	–
SIC50	20	<i>Sambucus canadensis</i>	American Elderberry	–	50	30	3 gal. pot	–

B&B - BALLED AND BURLAPPED WB - WIRE BASKET CG - CONTAINER GROWN FP - FIELD POTTED pot - POT GROWN

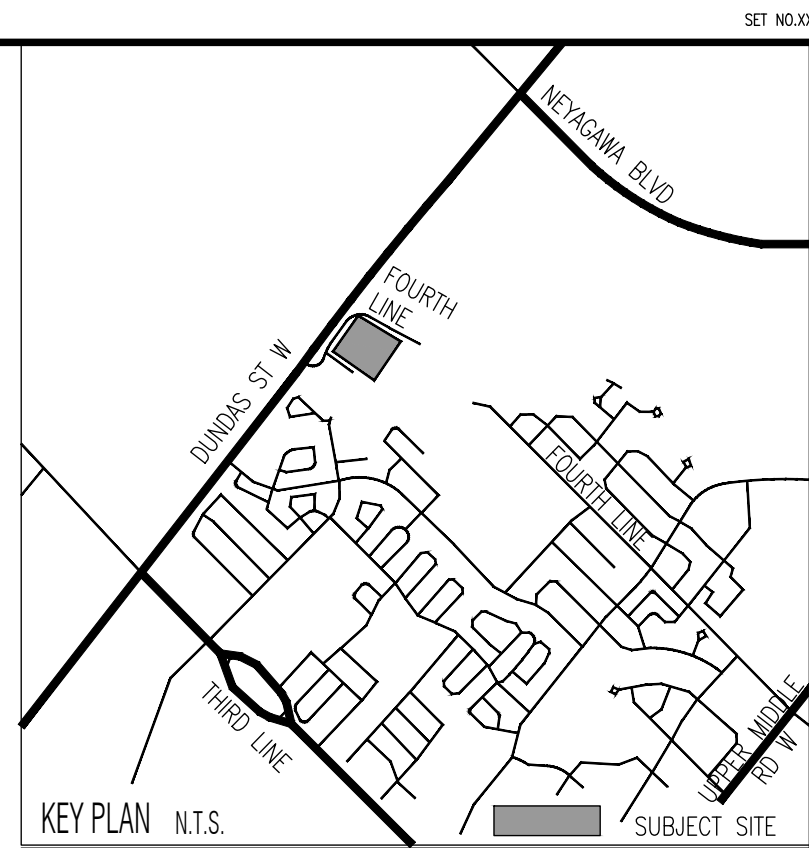

LEGEND

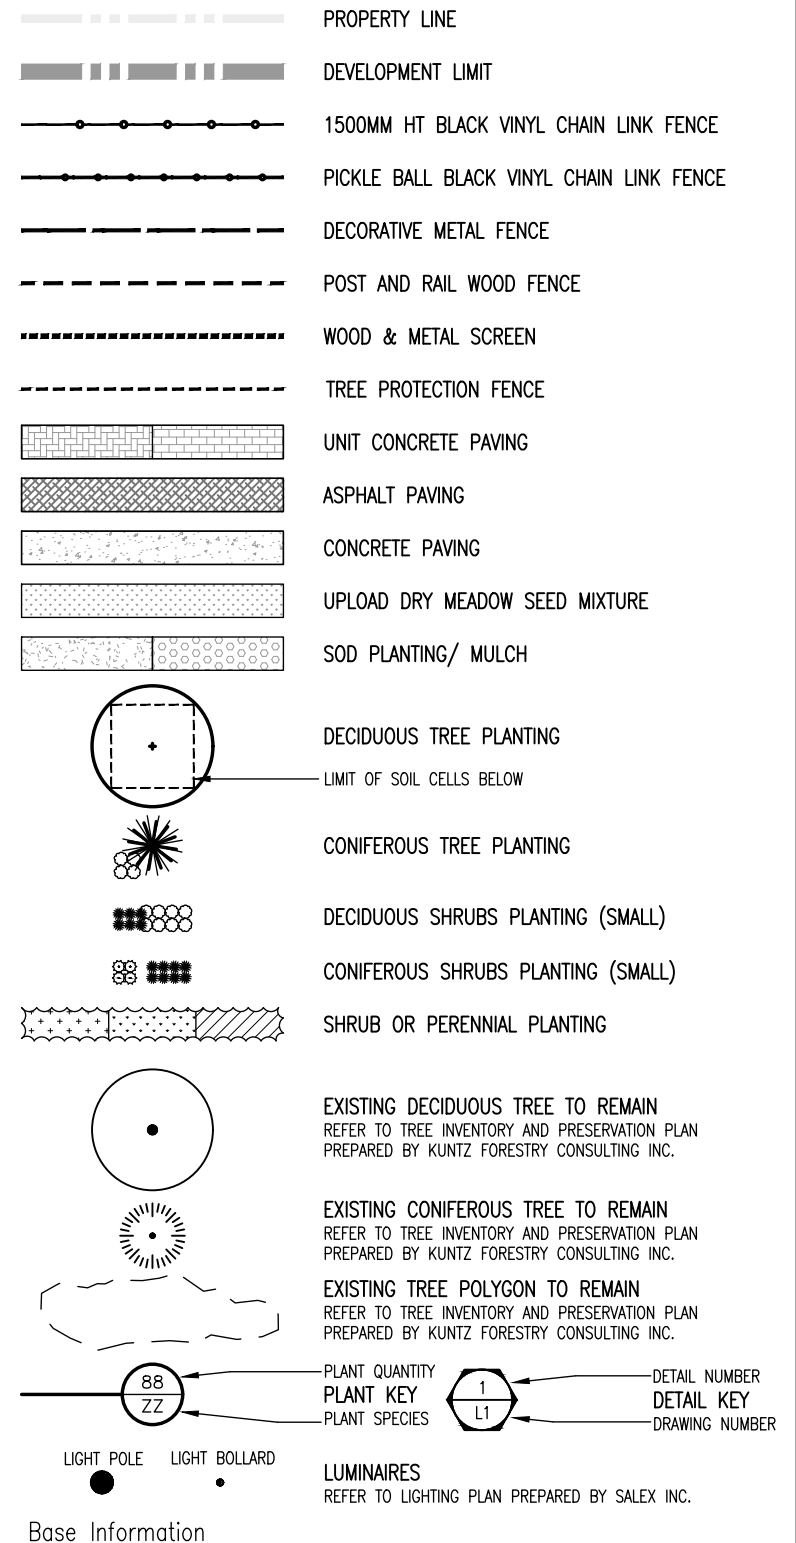

Architectural base information received in digital format from
Icke Brochu Architects Inc., Project No.17.23, Drawing No. A301
dated and received September 09, 2026.


Grading and servicing information received in digital format from R.V. Anderson Associates Limited, Project No. 195028, drawings dated and received October 07, 2026.

Lighting plan received in digital format from Salex Inc., Project No. A22178, drawings dated and received March 06, 2026.

3	Issued for SPA	DP	26	09	25
2	Issued for SPA	DP	26	04	01
0	Constraints Redlined for Discussion	MB	23	02	27
1	Issued for SPA	MB	22	10	27
No	Revision	By	Yr	Mo	Da

All drawings and designs are the property of Cosburn Nauboris Limited and may not be used or reproduced without permission.
This drawing must not be scaled.

Invalid Unless Signed Original

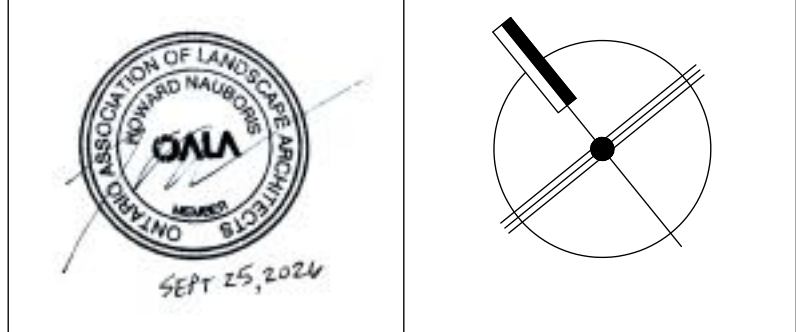

cosburn nauboris LTD
 20 crown steel dr. suite 2
 markham, on l3r 9x9
 t 905 940 4443
cosburnnauboris.ca

landscape architects



DELMANOR
Oakville
Inspired Retirement Living™

LANDSCAPE RESTORATION PLAN
OUTFALL

Drawn by	SW	Scale	1:250	<div style="font-size: 48px; font-weight: bold; text-align: center;">LR1</div> <div style="text-align: center;">Drawing No.</div>
Checked by	HN	Plot Date	2026-10-19	
Approved by	HN	Project	2316	

LR1

Drawing No.

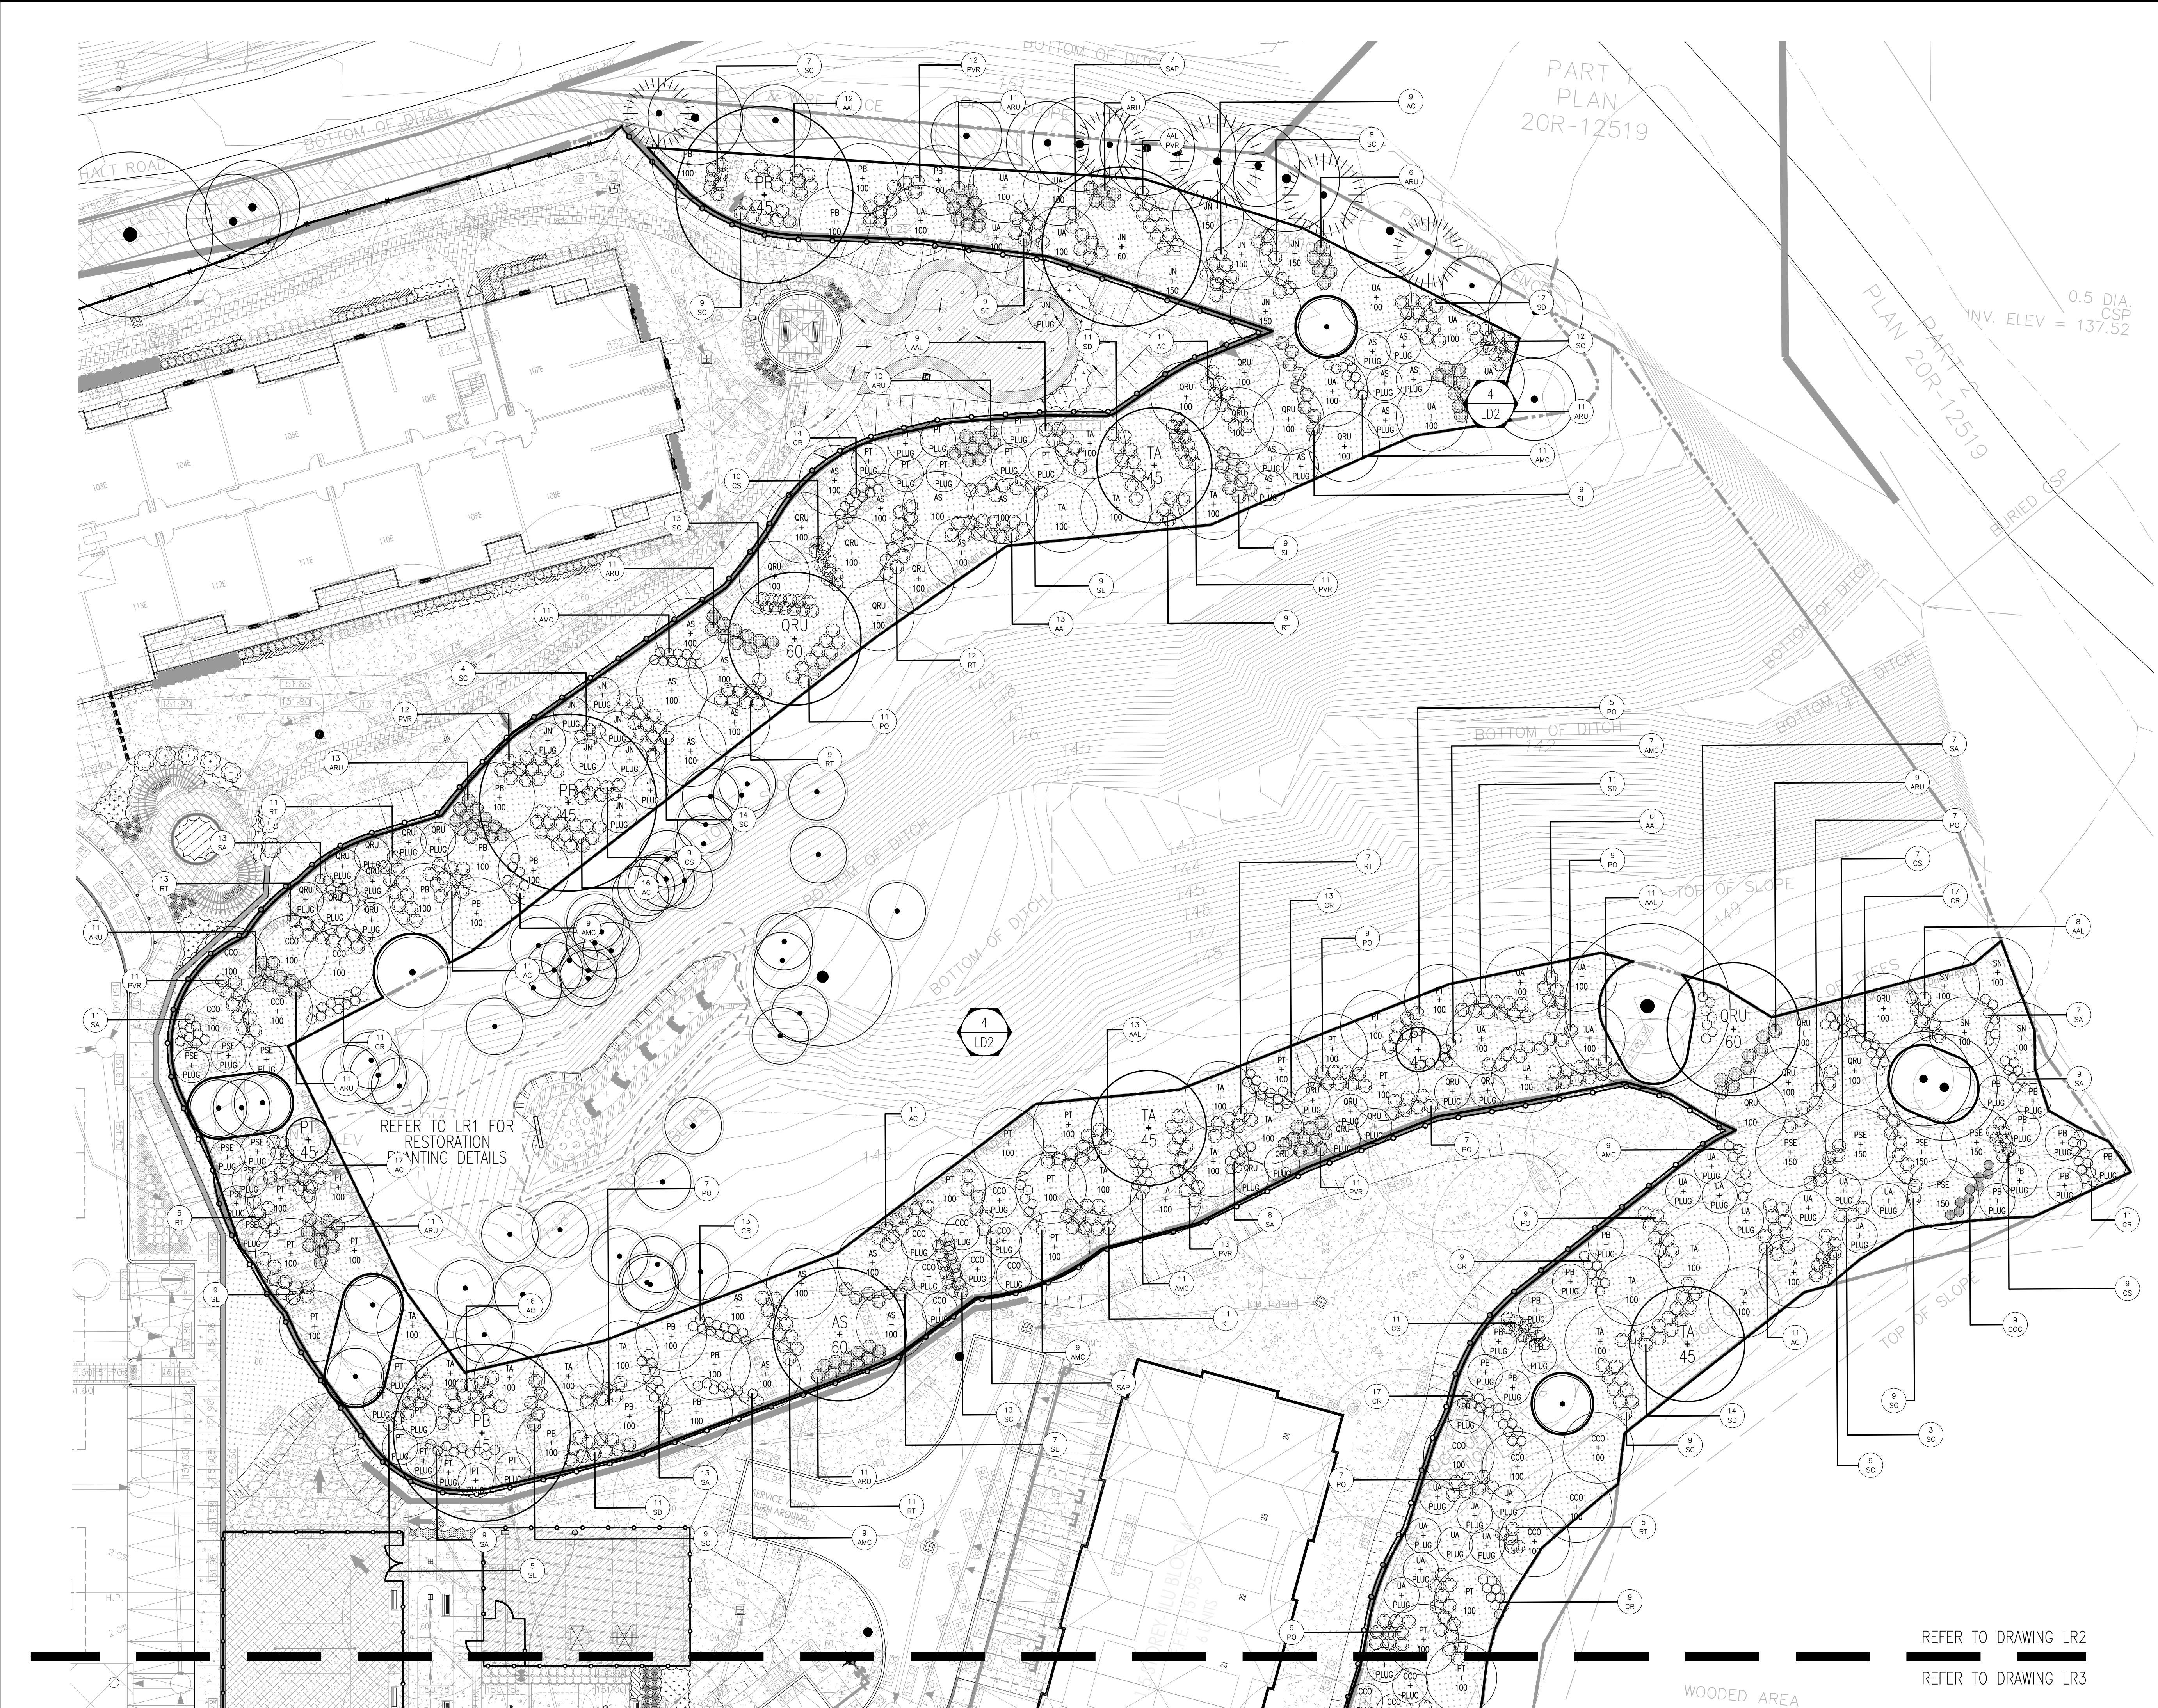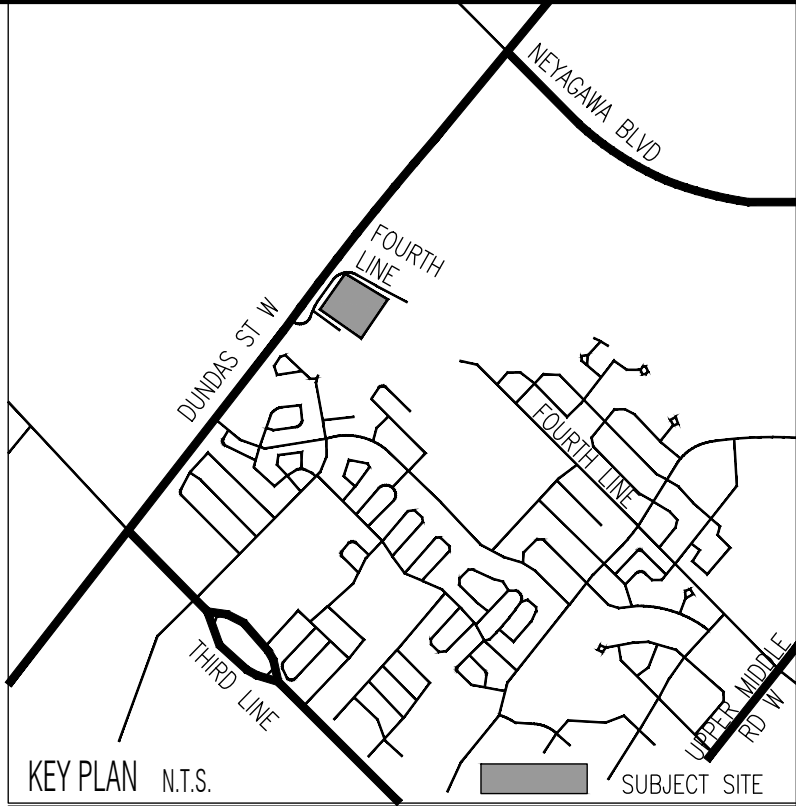

- LEGEND**
- PROPERTY LINE
 - DEVELOPMENT LIMIT
 - 1500MM HT BLACK VINYL CHAIN LINK FENCE
 - PICKLE BALL BLACK VINYL CHAIN LINK FENCE
 - DECORATIVE METAL FENCE
 - POST AND RAIL WOOD FENCE
 - WOOD & METAL SCREEN
 - TREE PROTECTION FENCE
 - UNIT CONCRETE PAVING
 - ASPHALT PAVING
 - CONCRETE PAVING
 - UPLOAD DRY MEADOW SEED MIXTURE
 - SOD PLANTING/ MULCH
 - DECIDUOUS TREE PLANTING
 - CONFEROUS TREE PLANTING
 - DECIDUOUS SHRUBS PLANTING (SMALL)
 - CONFEROUS SHRUBS PLANTING (SMALL)
 - SHRUB OR PERENNIAL PLANTING
 - EXISTING DECIDUOUS TREE TO REMAIN
 - EXISTING CONFEROUS TREE TO REMAIN
 - EXISTING TREE POLYGON TO REMAIN
 - PLANT QUANTITY
 - PLANT KEY
 - PLANT SPECIES
 - DETAIL NUMBER
 - DETAIL KEY
 - DRAWING NUMBER
 - LIGHT POLE
 - LIGHT BOLLARD
 - LUMINAIRES
 - REFER TO LIGHTING PLAN PREPARED BY SALEY INC.

Base Information


Architectural base information received in digital format from Icke Brachy Architects Inc., Project No.17.23, Drawing No. A301 dated and received September 09, 2026.

Grading and servicing information received in digital format from R.V. Anderson Associates Limited, Project No. 195028, drawings dated and received October 07, 2026.

Lighting plan received in digital format from Salex Inc., Project No. A22178, drawings dated and received March 06, 2026.

3	Issued for SPA	DP	26 09 25
2	Issued for SPA	DP	26 04 01
a	Constraints Redlined for Discussion	MB	23 02 27
1	Issued for SPA	MB	22 10 27
No	Revision	By	Yr Mo Do

All drawings and designs are the property of Cosburn Nauboris Limited and may not be used or reproduced without permission. This drawing must not be scaled.

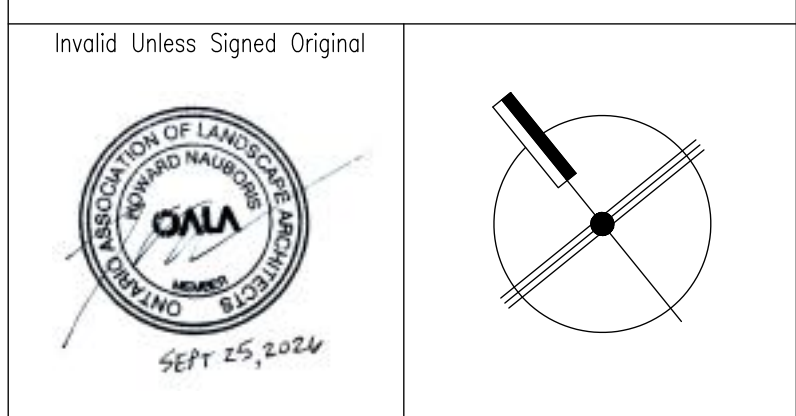

cosburn nauboris LTD
landscape architects
DELMANOR
Oakville
Inspired Retirement Living™

LANDSCAPE RESTORATION PLAN
WOODLAND BUFFER

Drawn by SW Scale 1:250
Checked by HN Plot Date 2026-10-19
Approved by HN Project 2316

LR2
Drawing No.

DECIDUOUS TREES

KEY	QTY.	BOTANICAL NAME	COMMON NAME	CAL. (mm)	HT. (cm)	SPREAD (cm)	ROOTS	REMARKS
AS60	1	<i>Acer saccharum</i>	Sugar Maple	60	–	–	WB	
AS100	15	<i>Acer saccharum</i>	Sugar Maple	–	100	–	CG / FP	BARE ROOT
ASPLUG	8	<i>Acer saccharum</i>	Sugar Maple	–	–	–	10CM POT	PLUG
CC0100	10	<i>Carya cordiformis</i>	Bitternut Hickory	–	100	–	CG / FP	BARE ROOT
CC0PLUG	14	<i>Carya cordiformis</i>	Bitternut Hickory	–	–	–	10CM POT	PLUG
JN60	1	<i>Juglans nigra</i>	Black Walnut	60	100	–	WB	BARE ROOT
JN100	5	<i>Juglans nigra</i>	Black Walnut	–	100	–	CG / FP	BARE ROOT
JNPLUG	16	<i>Juglans nigra</i>	Black Walnut	–	–	–	10CM POT	PLUG
PB45	3	<i>Populus balsamifera</i>	Balsam Poplar	45	–	–	WB	–
PB100	14	<i>Populus balsamifera</i>	Balsam Poplar	–	100	–	CG / FP	BARE ROOT
PBPLUG	16	<i>Populus balsamifera</i>	Balsam Poplar	–	–	–	10CM POT	PLUG
PSE60	1	<i>Prunus serotina</i>	Black Cherry	60	–	–	WB	–
PSE100	10	<i>Prunus serotina</i>	Black Cherry	–	100	–	CG / FP	BARE ROOT
PSEPLUG	8	<i>Prunus serotina</i>	Black Cherry	–	–	–	10CM POT	PLUG
PT45	2	<i>Populus tremuloides</i>	Trembling Aspen	45	–	–	WB	–
PT100	16	<i>Populus tremuloides</i>	Trembling Aspen	–	100	–	CG / FP	BARE ROOT
PTPLUG	16	<i>Populus tremuloides</i>	Trembling Aspen	–	–	–	10CM POT	PLUG
QRU60	3	<i>Quercus rubra</i>	Red Oak	60	–	–	WB	–
QRU100	19	<i>Quercus rubra</i>	Red Oak	60	–	–	WB	–
QRUPLUG	16	<i>Quercus rubra</i>	Red Oak	60	–	–	WB	–
SN100	9	<i>Salix nigra</i>	Black Willow	–	100	–	CG / FP	BARE ROOT
TA45	3	<i>Tilia americana</i>	Basswood	45	–	–	WB	–
TA100	19	<i>Tilia americana</i>	Basswood	–	100	–	CG / FP	BARE ROOT
TAPLUG	12	<i>Tilia americana</i>	Basswood	–	–	–	10CM POT	PLUG
UA100	20	<i>Ulmus americana</i>	American Elm	–	100	–	CG / FP	BARE ROOT
UAPLUG	16	<i>Ulmus americana</i>	American Elm	–	–	–	10CM POT	PLUG
	273							


ALB0	83	<i>Amelanchier alnifolia</i>	Saskatoon Berry	--	80	40	3 gal. pot	--
AC100	119	<i>Amelanchier canadensis</i>	Serviceberry	--	100	50	3 gal. pot	--
AMC60	89	<i>Aronia melanocarpa</i>	Chokeberry	--	60	30	3 gal. pot	--
ARU100	153	<i>Alnus rugosa</i>	Speckled Alder	--	100	50	3 gal. pot	--
CCCR0	18	<i>Cephalanthus occidentalis</i>	Button Bush	--	80	40	3 gal. pot	--
CR80	142	<i>Cornus racemosa</i>	Gray Dogwood	--	80	40	3 gal. pot	--
CS100	73	<i>Cornus stolonifera</i>	Red-Osier Dogwood	--	100	50	3 gal. pot	--
PD80	98	<i>Physocarpus opulifolius</i>	Ninebark	--	80	40	3 gal. pot	--
PVR80	72	<i>Prunus virginiana</i>	Chokecherry	--	80	40	3 gal. pot	--
RT80	124	<i>Rhus typhina</i>	Staghorn Sumac	--	80	40	3 gal. pot	--
SA60	89	<i>Spiraea alba</i>	Meadowsweet	--	60	30	3 gal. pot	--
SAP100	14	<i>Salix petiolaris</i>	Slender Willow	--	100	--	3 gal. pot	--
SC80	177	<i>Sambucus canadensis</i>	American Elderberry	--	80	40	3 gal. pot	--
SD80	59	<i>Salix discolor</i>	Pussy Willow	--	80	40	3 gal. pot	--
SE80	18	<i>Salix exigua</i>	Sandbar Willow	--	80	40	1 gal. pot	--
SL80	37	<i>Salix lucida</i>	Shining Willow	--	80	40	1 gal. pot	--
	1365							

A = TOTAL AREA (m ²)	D = OVERALL WOODY COVERAGE (m ²)		E = # OF TREES	F = # OF SHRUBS
	D = A / 100m ²	REQUIRED QUANTITY OF TREE PLANTING	E = D x 5	F = D x 25
5459	54.59		273	1365
		5% CALIPER	14	
		50% WHIP AND / OR SAPLING	137	
		45% SEEDING AND/ OR PLUG	122	

CONSERVATION HALTON UPLAND DRY MEADOW SEED MIXTURE		
Rudbeckia hirta	Black Eyed Susan	15%
Andropogon gerardi	Big Bluestem	30%
Symphyotrichum cordifolius	Big Wood Aster	15%
Solidago canadensis	Canada Goldenrod	2%
Anemone canadensis	Canada Anemone	1%
Astilbe syriaca	Common Milkwed	5%
Oenothera biennis	Evening Primrose	2%
Euthamia graminifolia	Golden Crowned	10%
Symphyotrichum asperum	Little Bluestem	20%
Cirsium granulosus	Meadow/Opn Field Spide	12%
Symphyotrichum novae-angliae	New England Aster	1%
Clematis virginiana	Virginia Broom	1%
Moronea foliolosa	Wild Bergamot	5%

SEED SOURCE: OSC SEEDS
P.O. BOX 7, WATERLOO, ON, N2J 3Z6
TEL #1-519-886-0857

NURSE CROP SEED MIXTURE		
AVENA SATIVA	COMMON OATS	100%
SEED SOURCE: OSC SEEDS P.O. BOX 7, WATERLOO, ON, N2J 3Z6 TEL # 1-519-886-0557		
SEED RATE: 25kg/ha SEEDING APPLICATION METHOD: TERRASEEDING BY APPROVED CONTRACTOR		

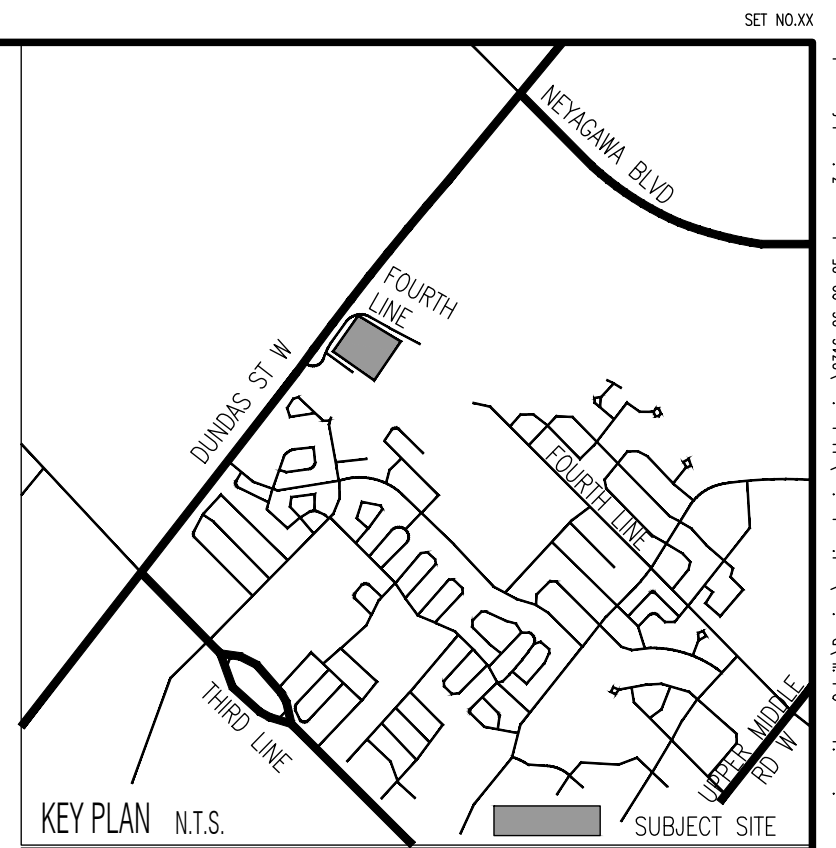

PROPERTY LINE

DEVELOPMENT LIMIT

1500MM HT BLACK VINYL CHAIN LINK FENCE

PICKLE BALL BLACK VINYL CHAIN LINK FENCE

DECORATIVE METAL FENCE

POST AND RAIL WOOD FENCE

WOOD & METAL SCREEN

TREE PROTECTION FENCE

UNIT CONCRETE PAVING

ASPHALT PAVING

CONCRETE PAVING

UPLOAD DRY MEADOW SEED MIXTURE

SOD PLANTING/ MULCH

DECIDUOUS TREE PLANTING

LIMIT OF SOIL CELLS BELOW

CONIFEROUS TREE PLANTING

DECIDUOUS SHRUBS PLANTING (SMALL)

CONIFEROUS SHRUBS PLANTING (SMALL)

SHRUB OR PERENNIAL PLANTING

EXISTING DECIDUOUS TREE TO REMAIN

REFER TO TREE INVENTORY AND PRESERVATION PLAN PREPARED BY KAMITE FORESTRY CONSULTING INC.

EXISTING CONIFEROUS TREE TO REMAIN

REFER TO TREE INVENTORY AND PRESERVATION PLAN PREPARED BY KAMITE FORESTRY CONSULTING INC.

EXISTING TREE POLYGON TO REMAIN

REFER TO TREE INVENTORY AND PRESERVATION PLAN PREPARED BY KAMITE FORESTRY CONSULTING INC.

PLANT QUANTITY

PLANT SPECIES

DETAIL NUMBER

DRAWING NUMBER

LIGHT POLE

LIGHT BOLLARD

LUMINAIRES

REFER TO LIGHTING PLAN PREPARED BY SALEX INC.


Base Information

Lighting plan received in digital format from Salex Inc., Project No. A22178, drawings dated and received March 06, 2026.

3	Issued for SPA	DP	26 09 25
2	Issued for SPA	DP	26 04 01
a	Constraints Redlined for Discussion	MB	23 02 27
1	Issued for SPA	MB	22 10 27
No	Revision	By	Yr Mo Da

All drawings and designs are the property of Cosburn Nauboris Limited and may not be used or reproduced without permission.
This drawing must not be scaled.

Invalid Unless Signed Original

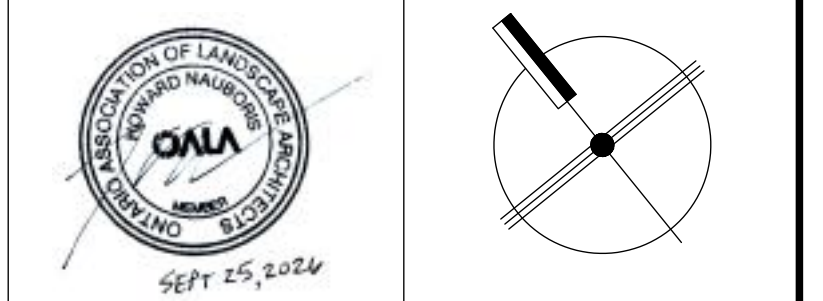

cosburn nauboris LTD

landscape architects cosburnmauboris.ca








DELMANOR
Oakville
Inspired Retirement Living™

LANDSCAPE RESTORATION PLAN
WOODLAND BUFFER


Drawn by	SW	Scale	1:250	<div style="font-size: 48px; font-weight: bold; text-align: center;">LR3</div> <div style="text-align: center;">Drawing No.</div>
Checked by	HN	Plot Date	2026-10-19	
Approved by	HN	Project	2316	

LR3

Drawing No. _____

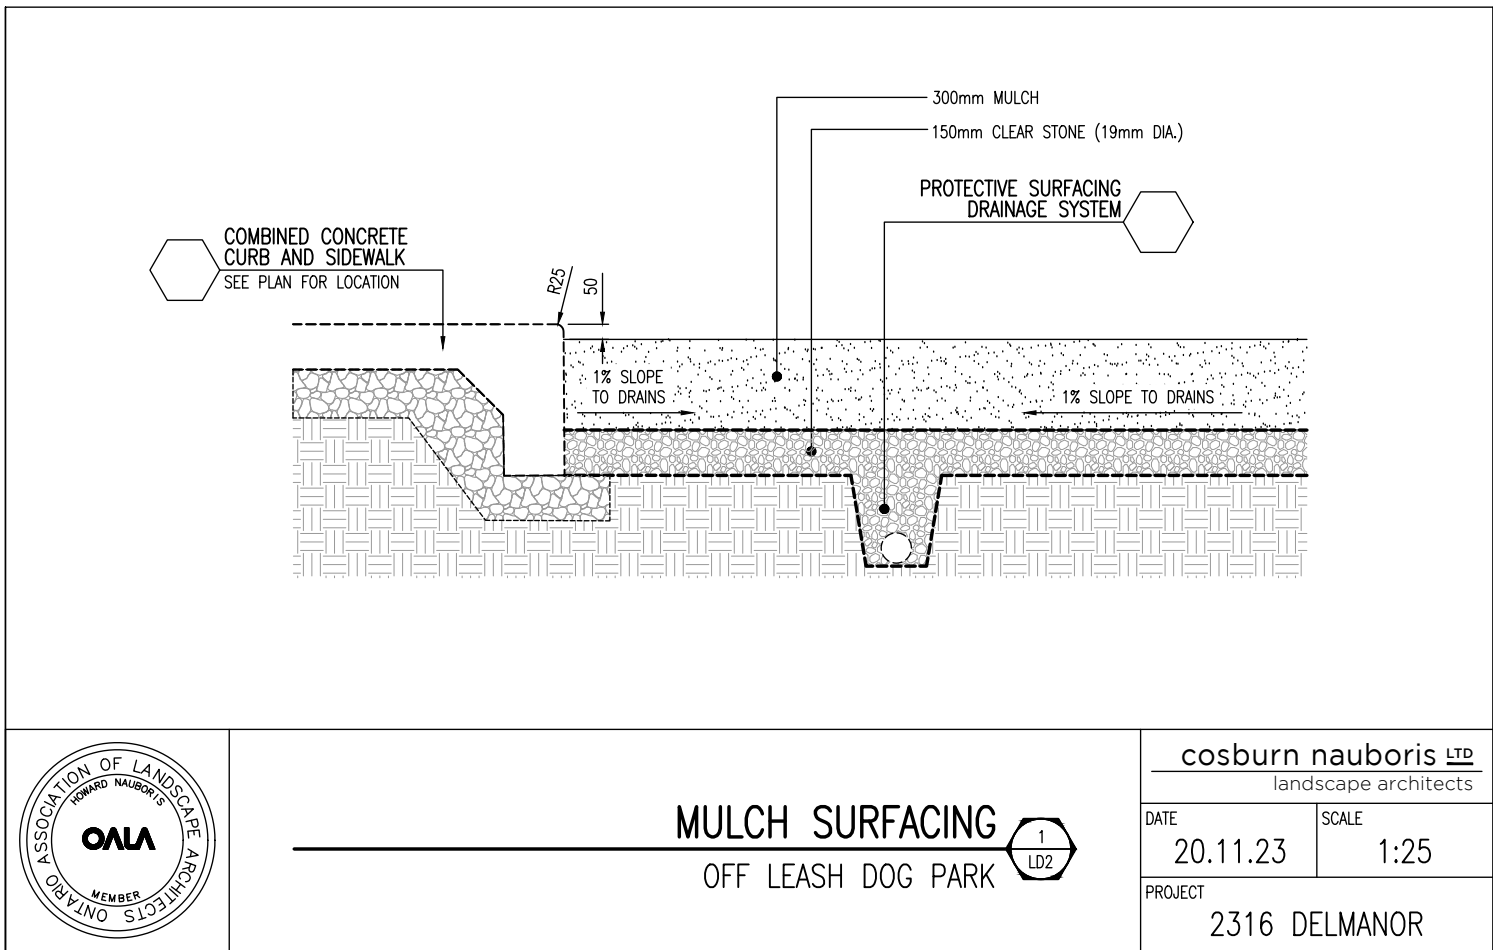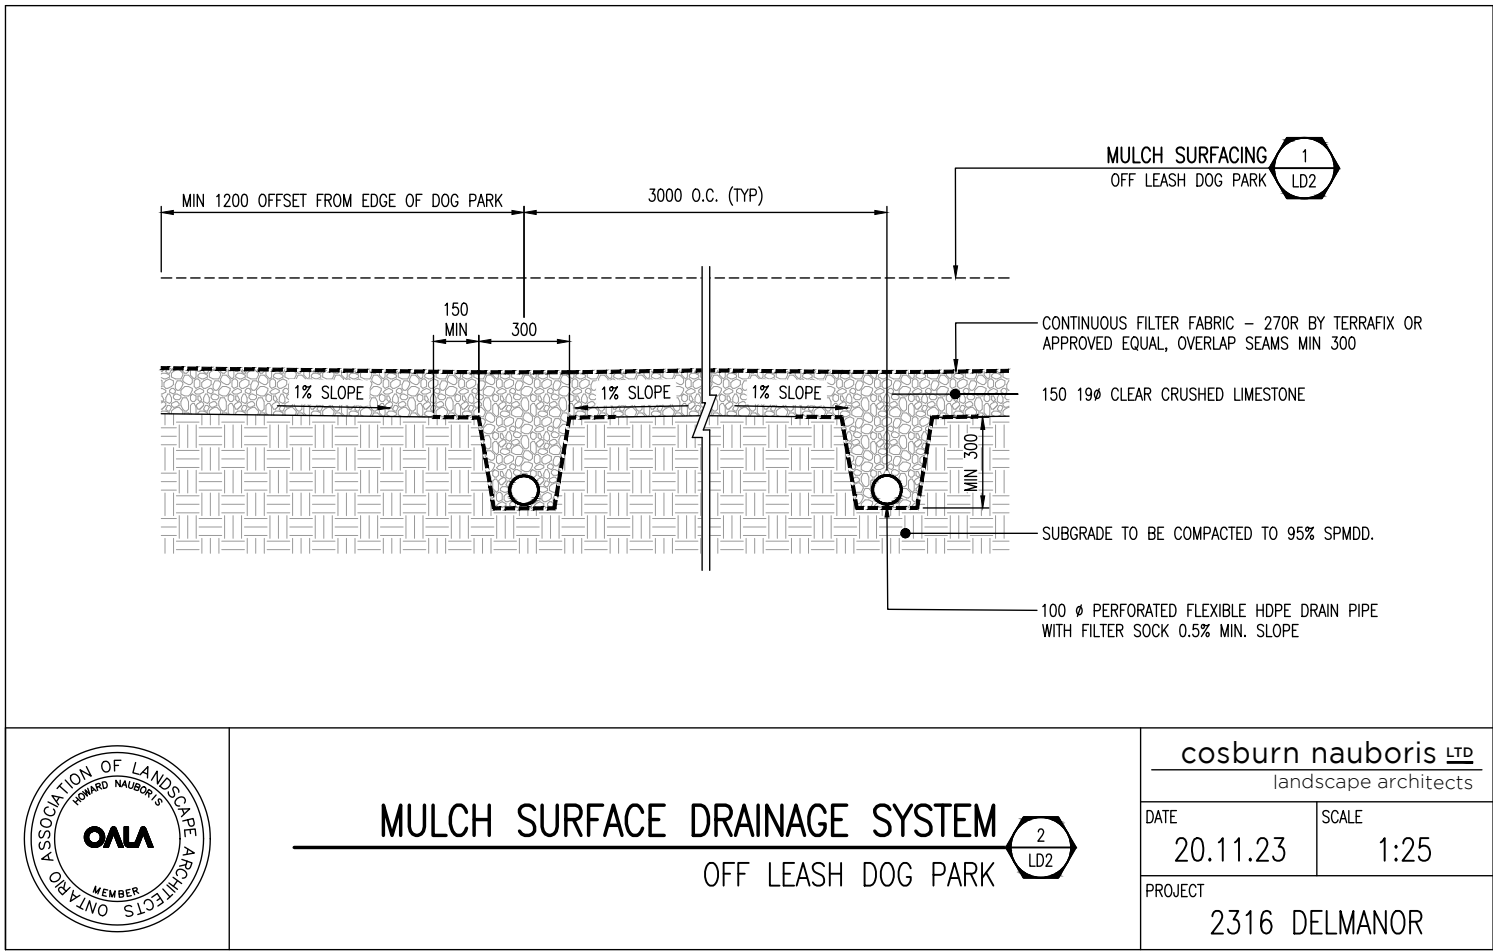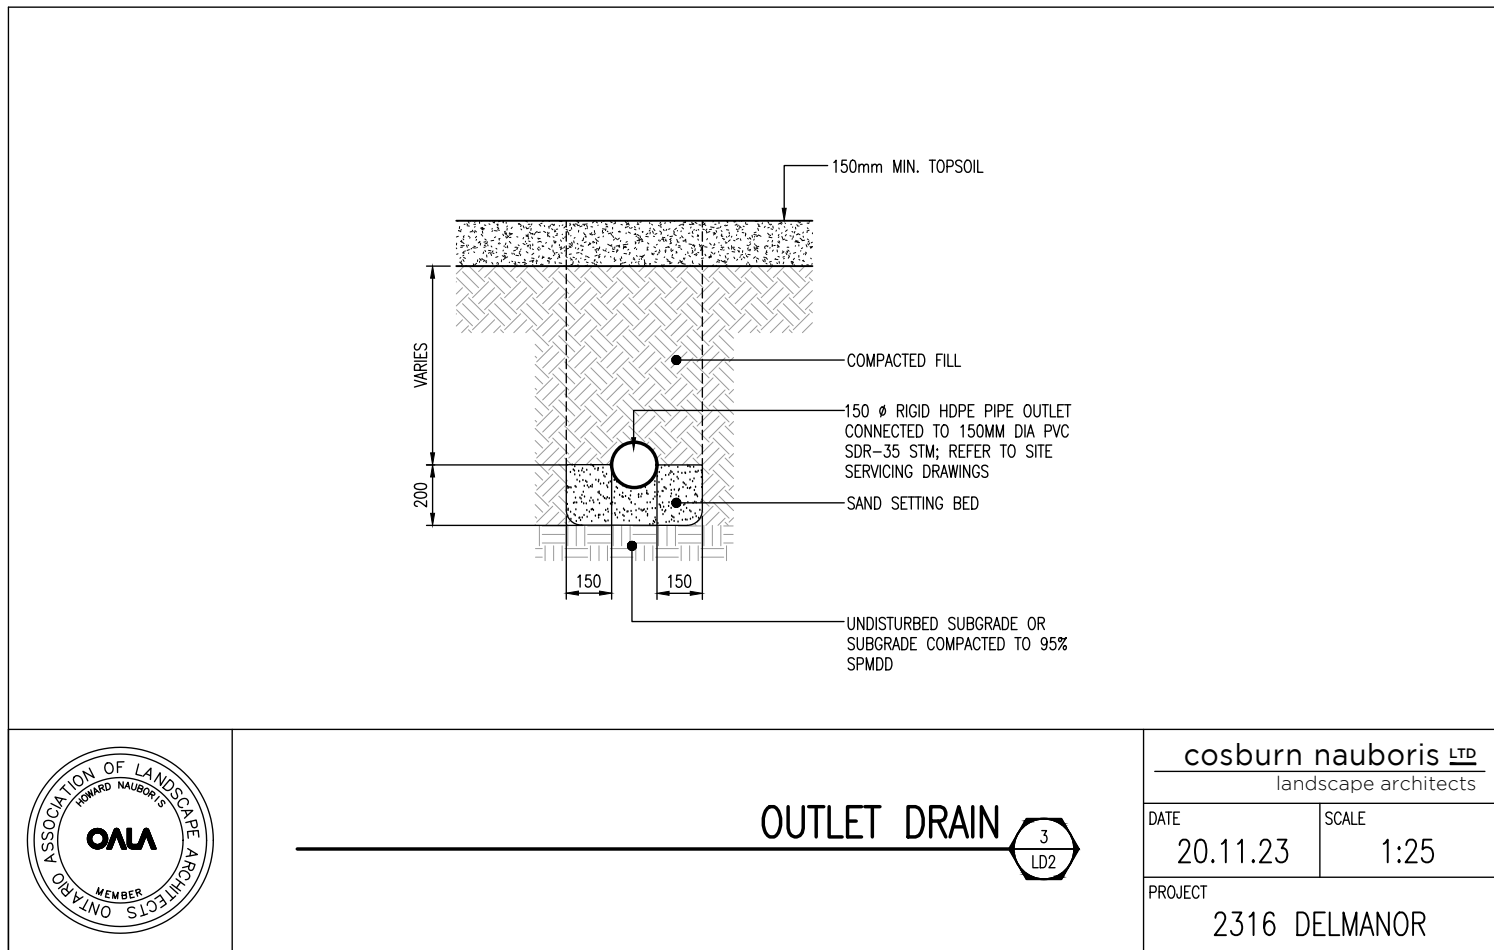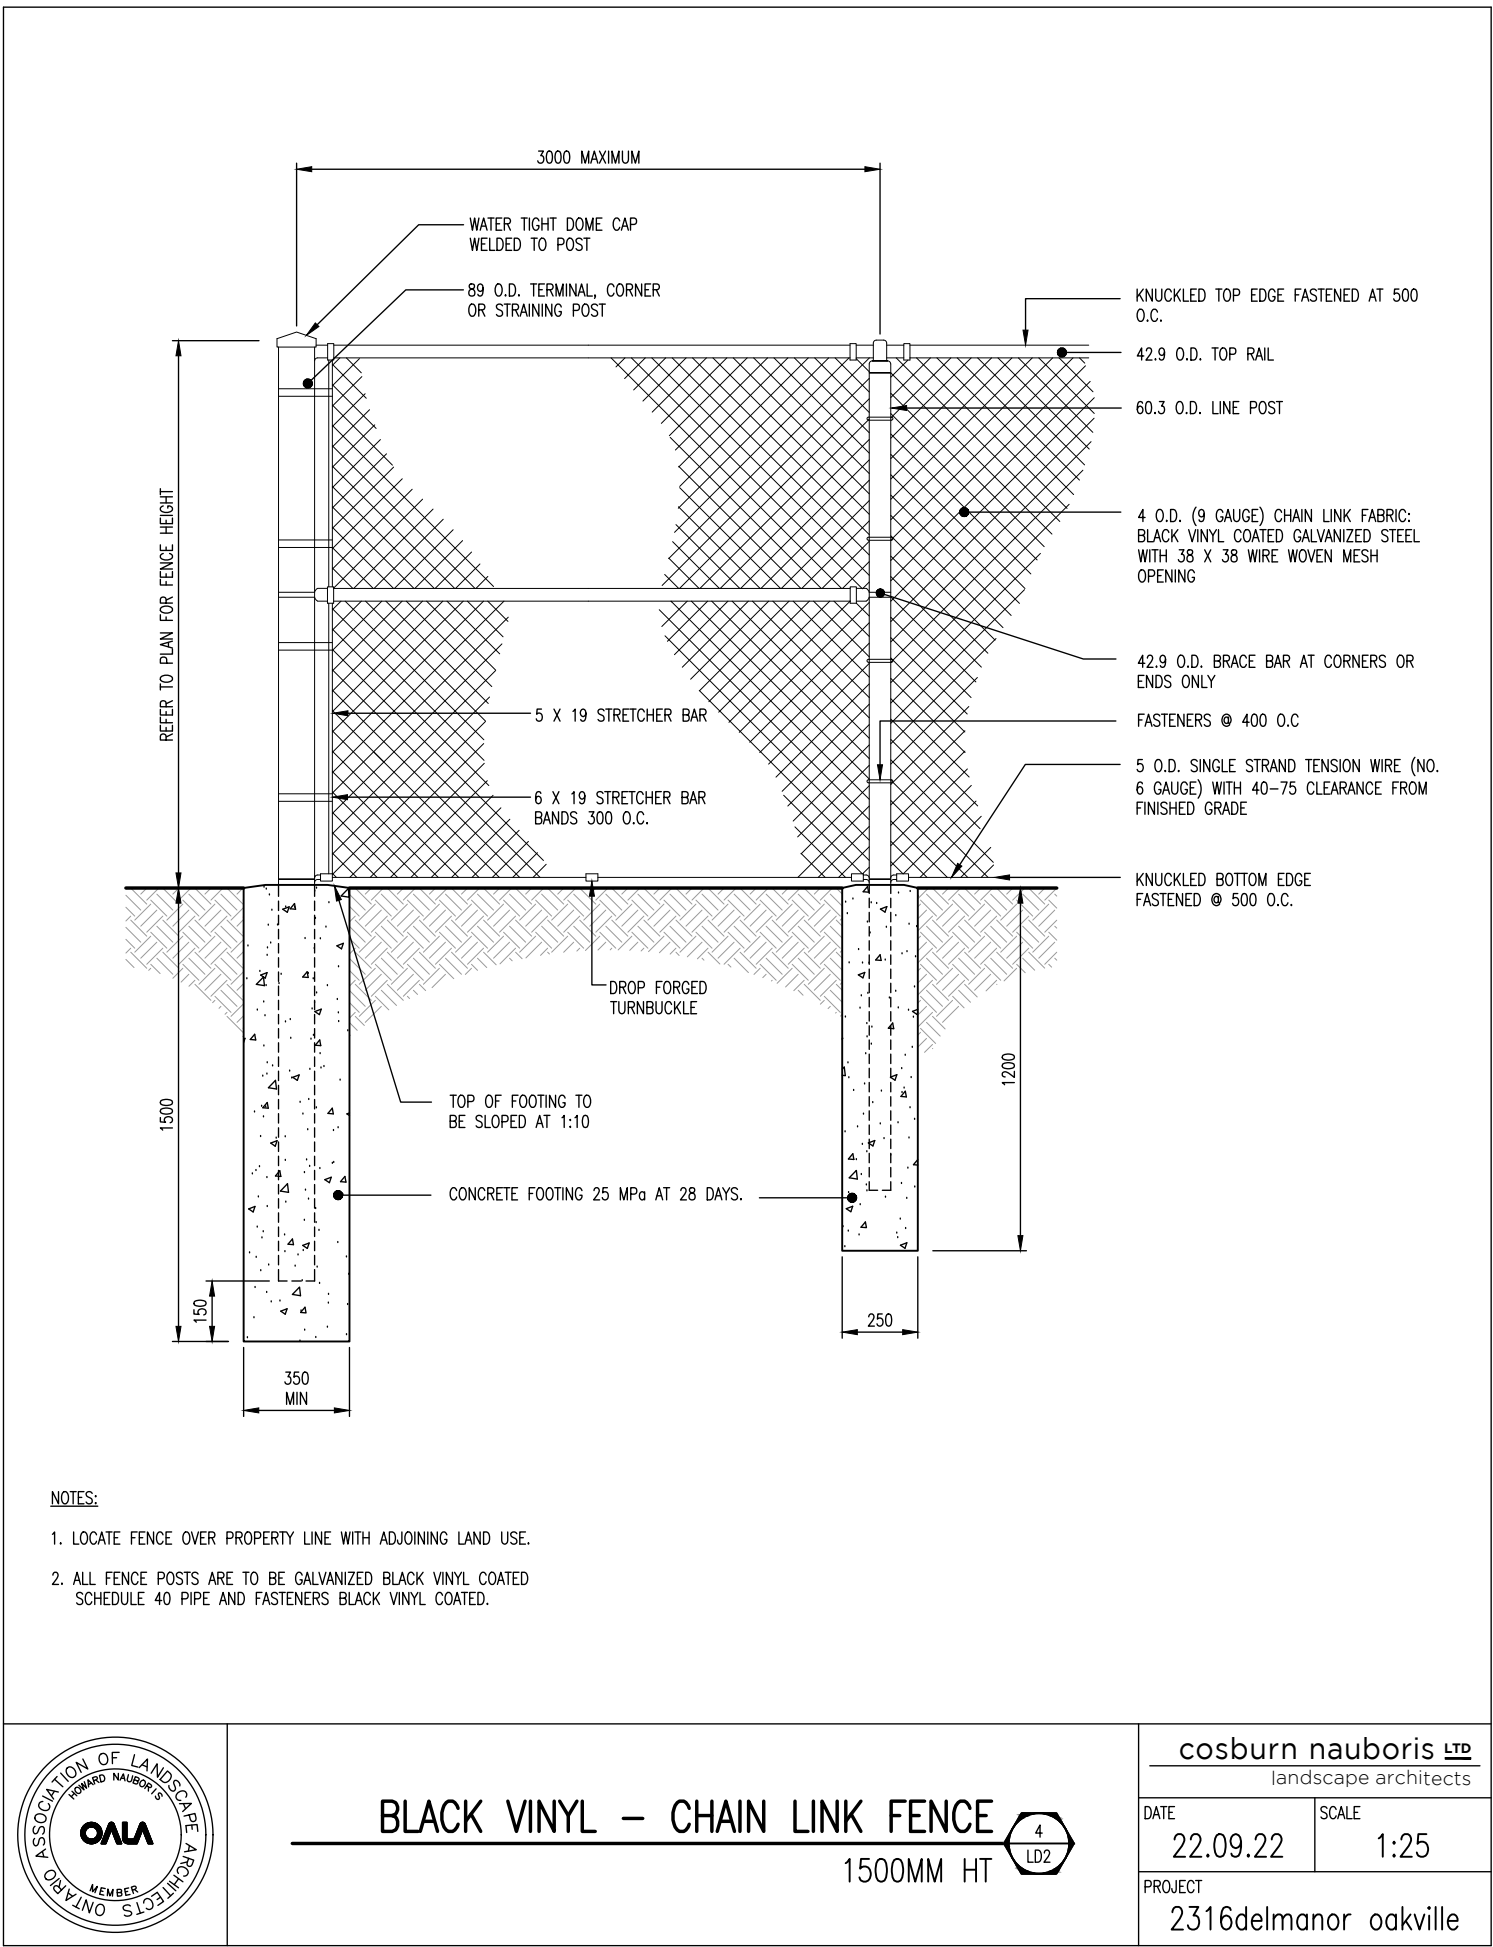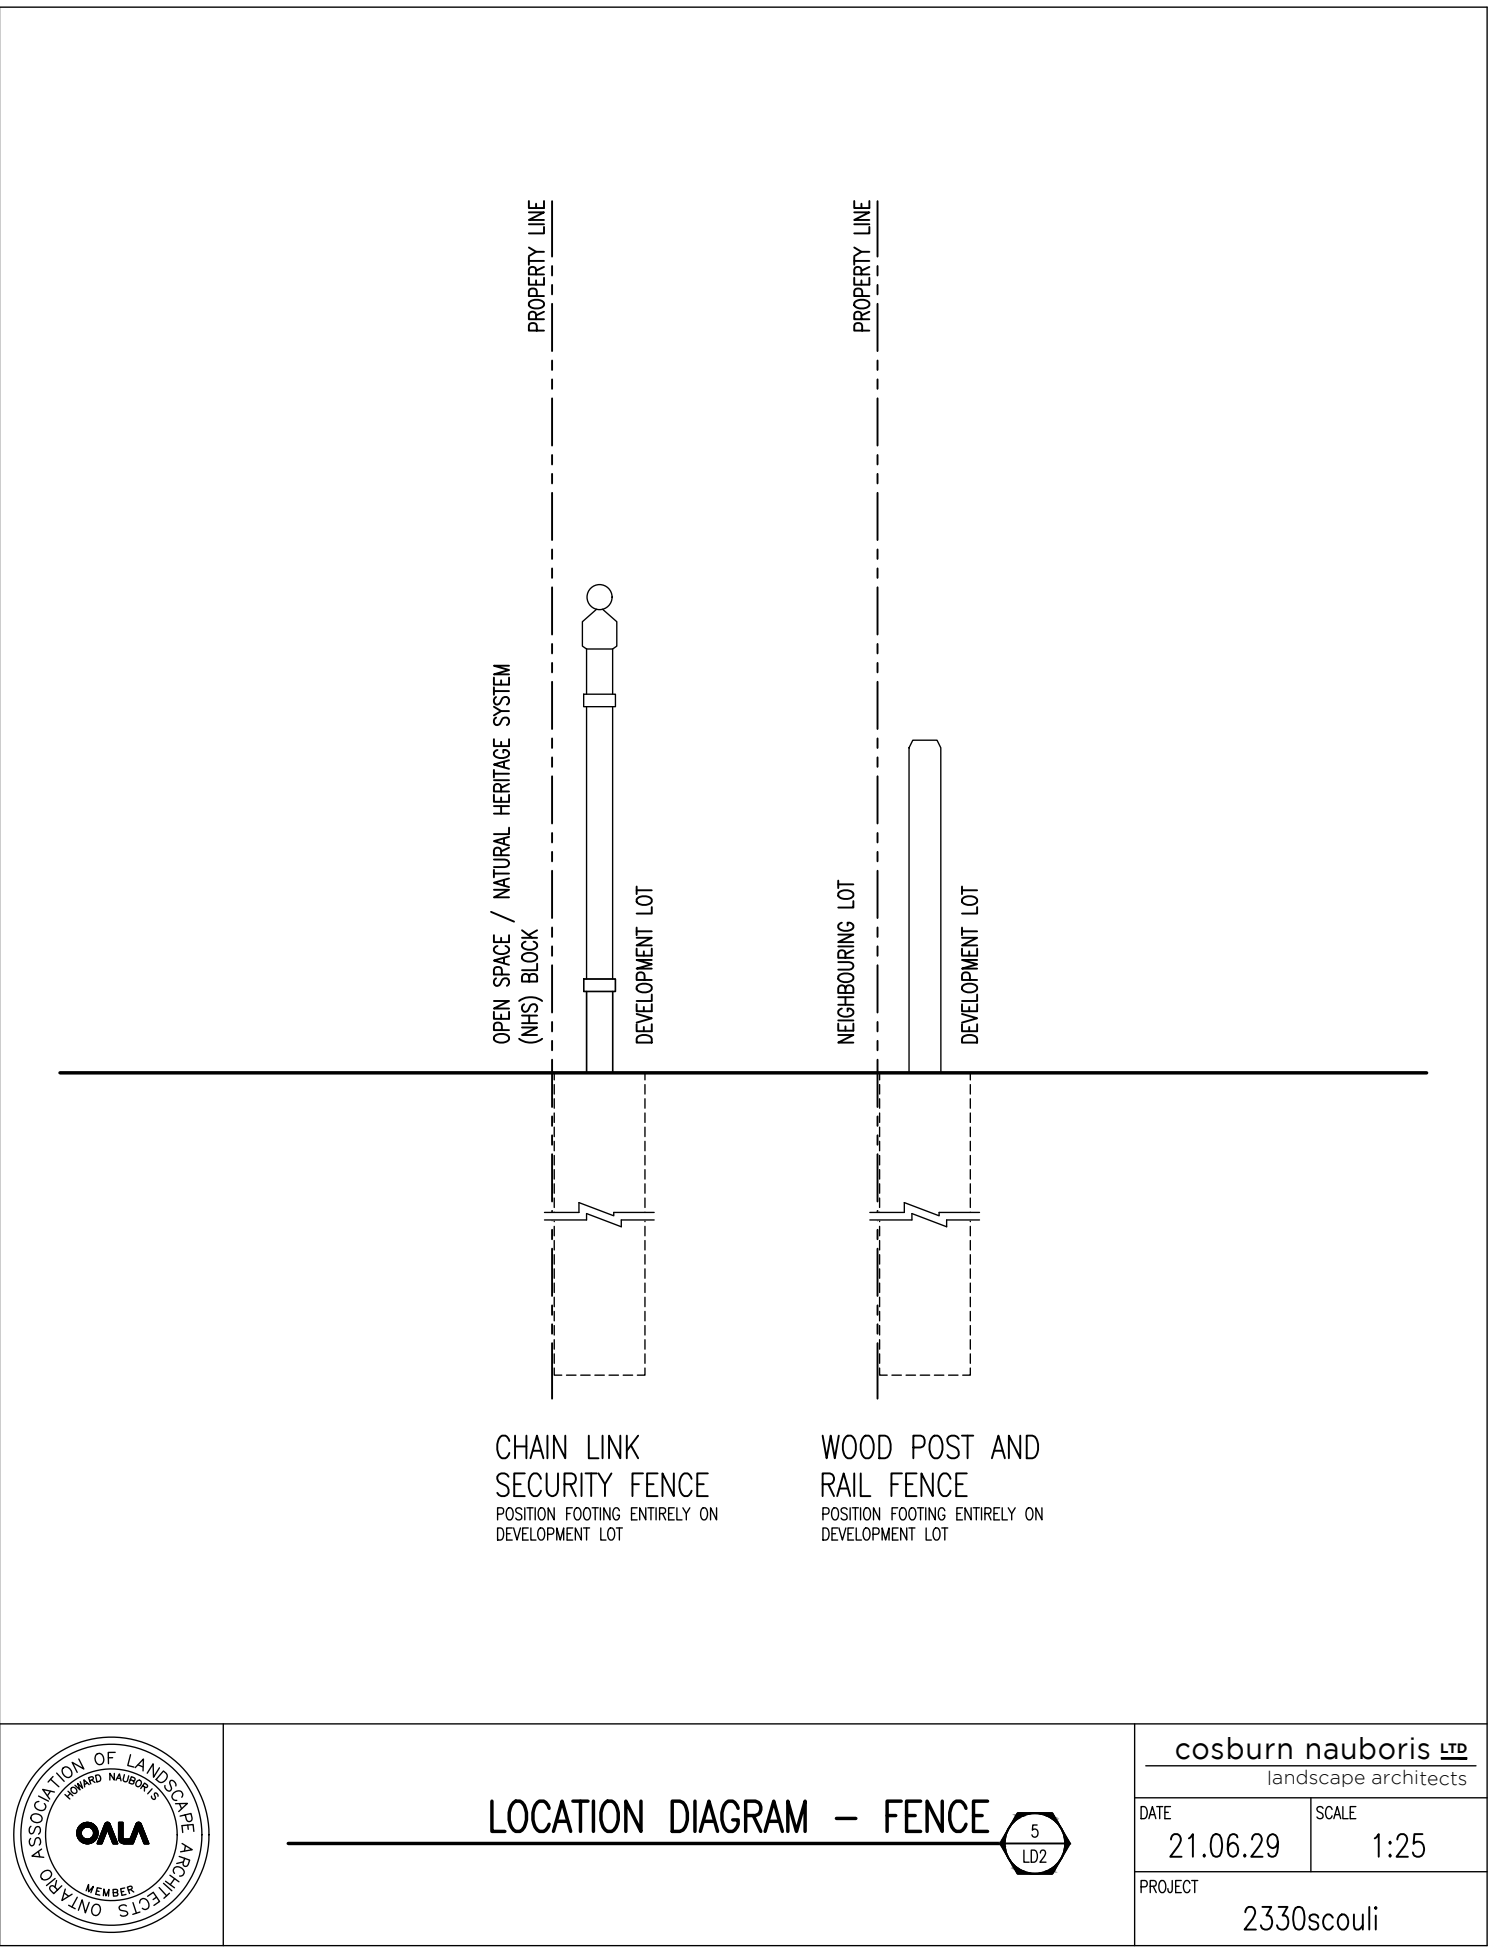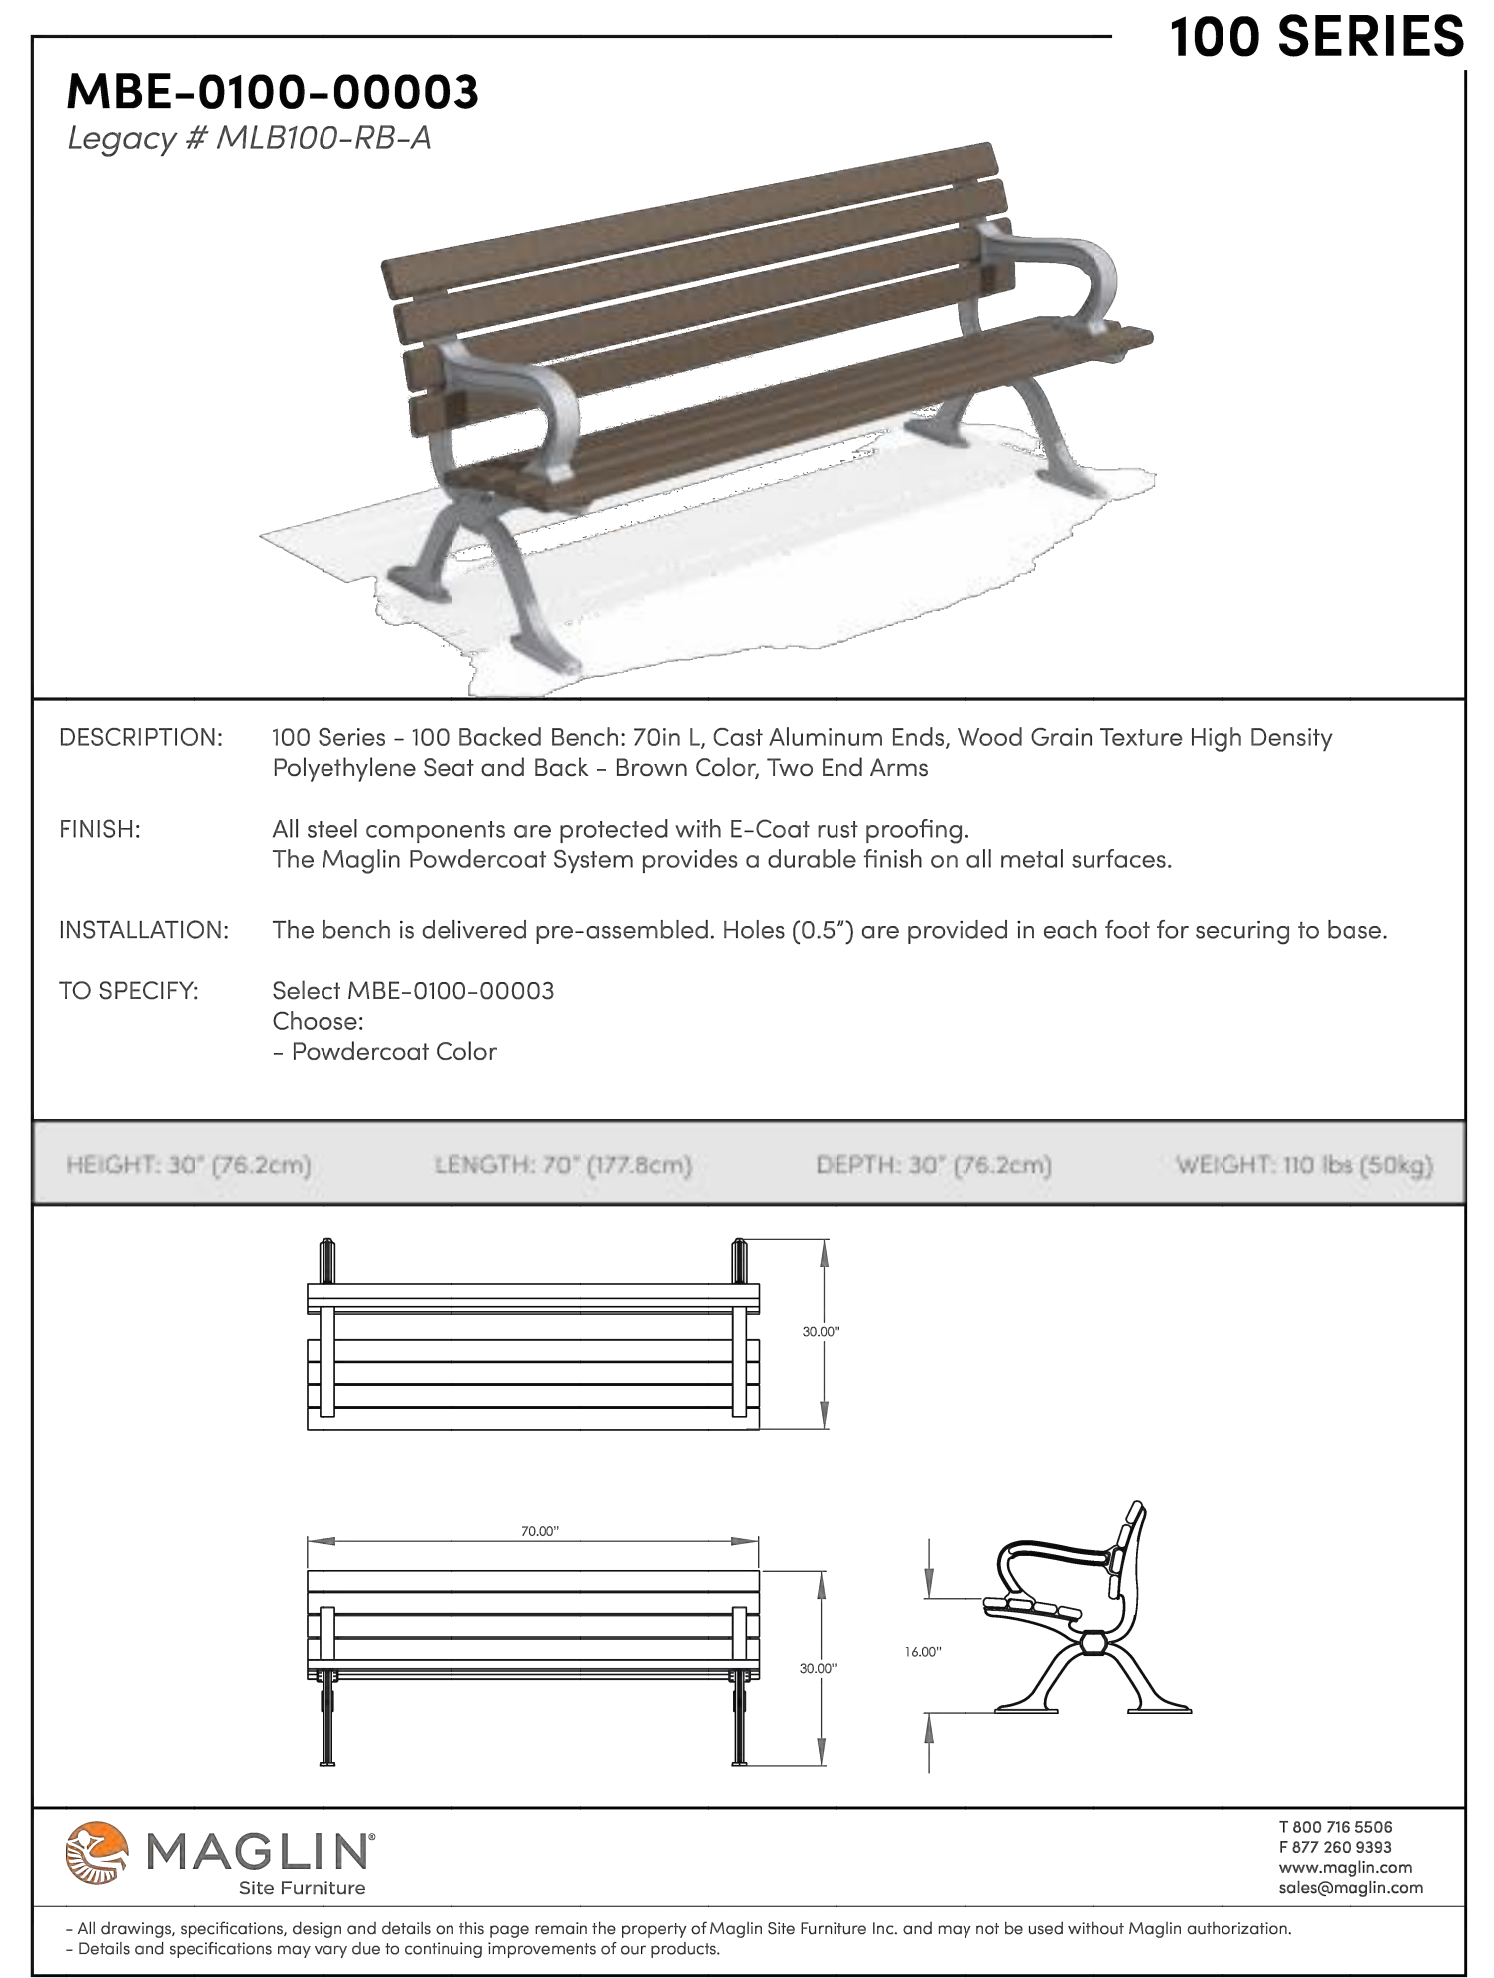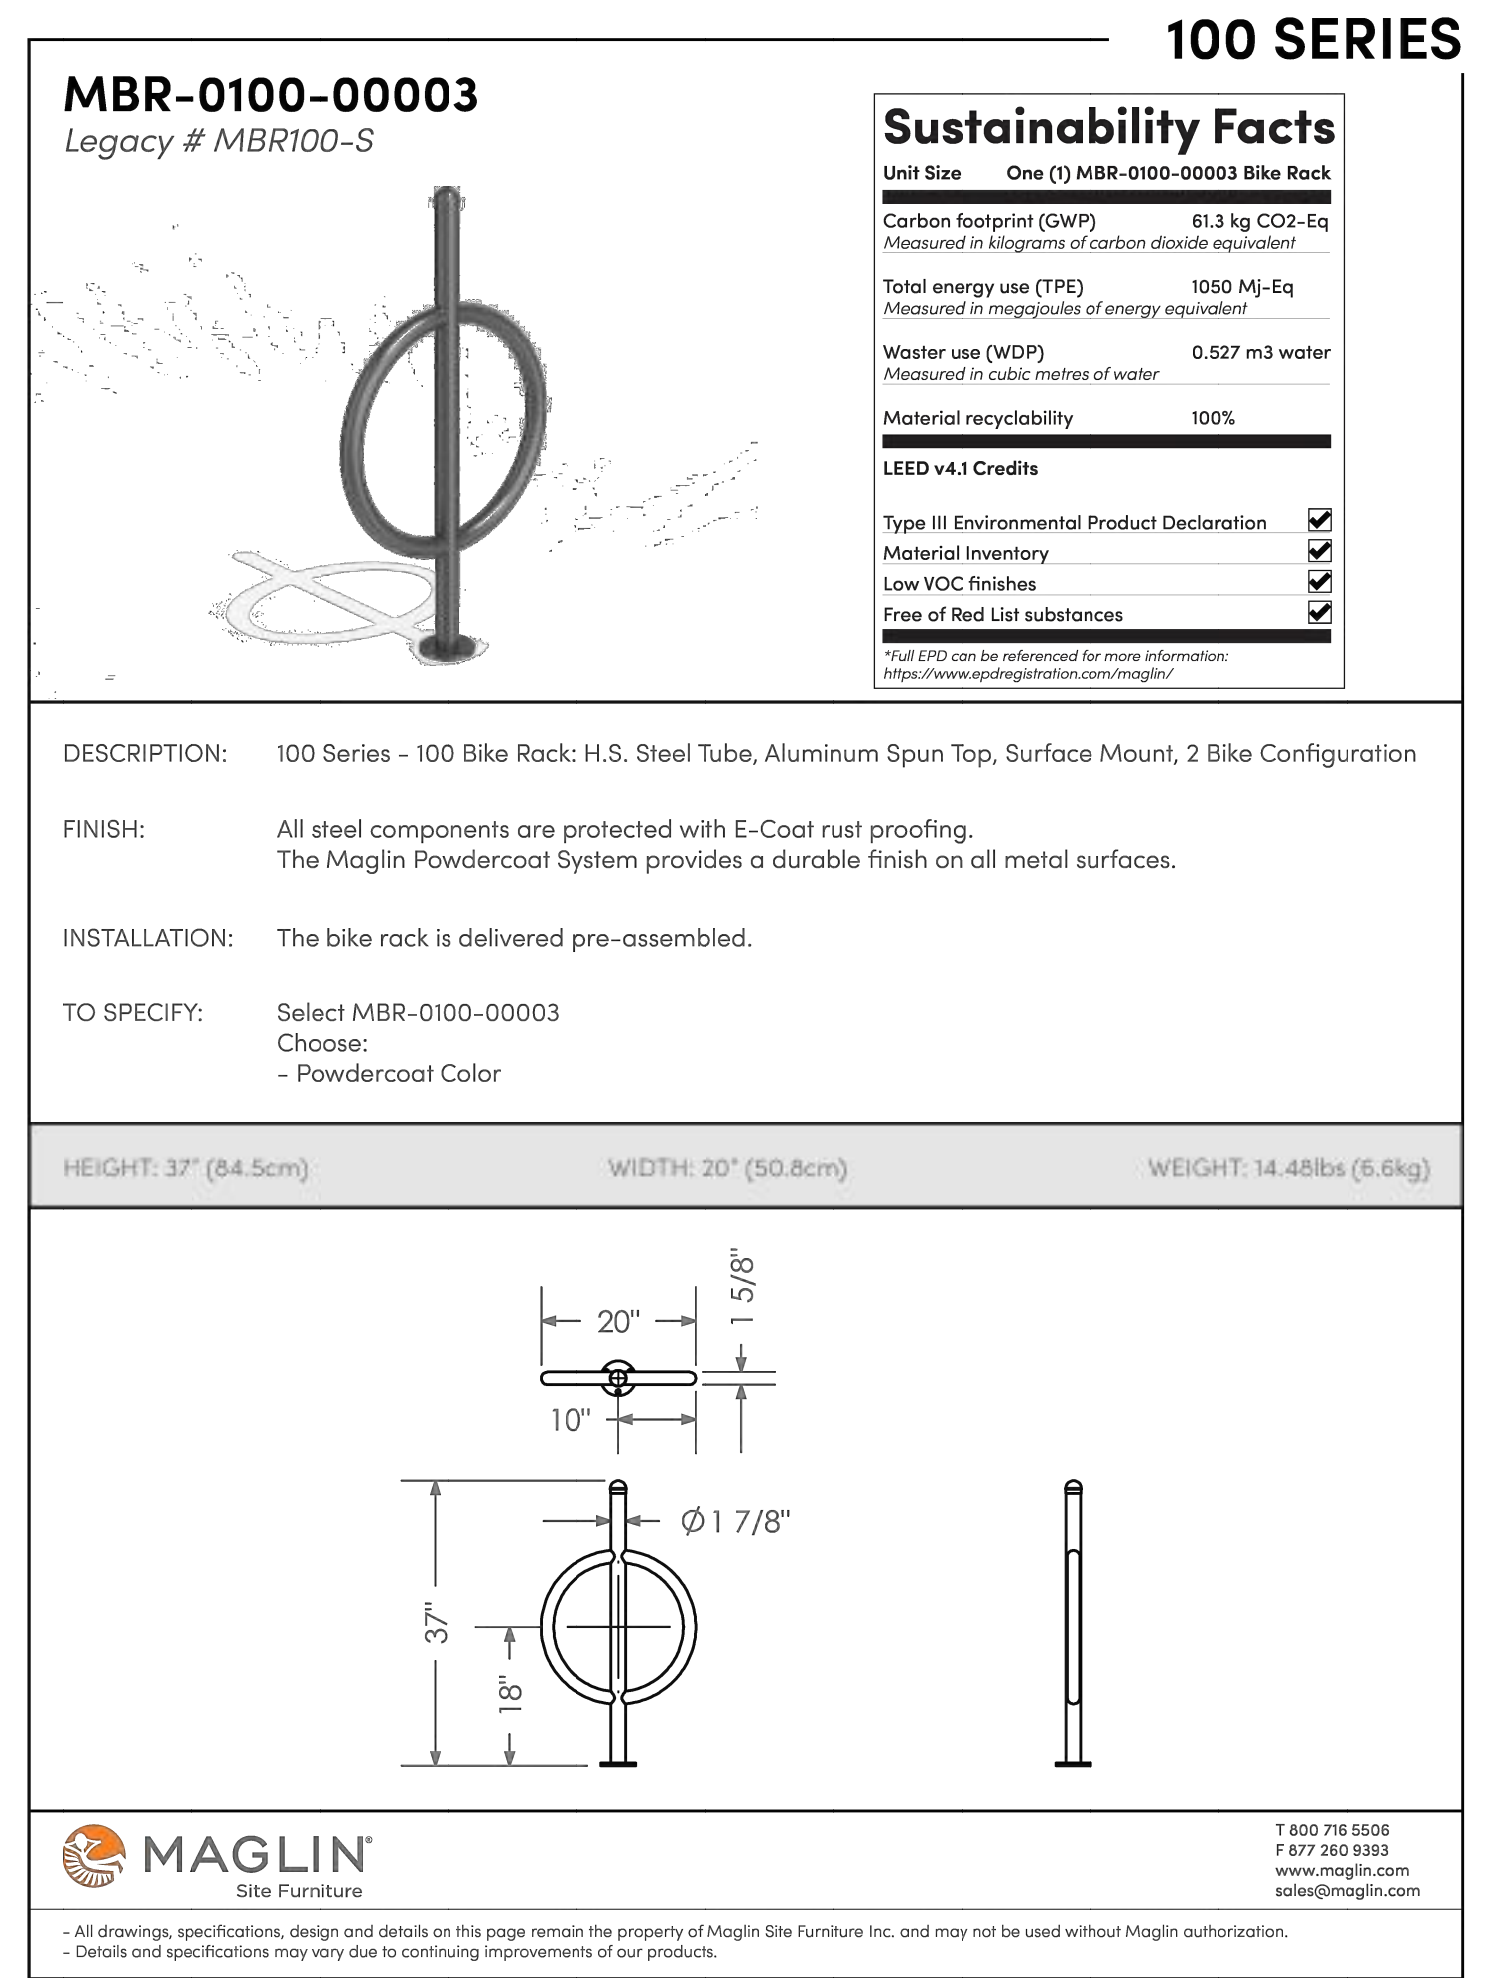

3	Issued for SPA	DP	26 09 25
2	Issued for SPA	DP	26 04 01
a	Constraints Redlined for Discussion	MB	23 02 27
1	Issued for SPA	MB	22 10 27
No	Revision	By	Yr Mo Da
All drawings and designs are the property of Cosburn Nauboris Limited and may not be used or reproduced without permission. This drawing must not be scaled.			
Invalid Unless Signed Original			
			
cosburn nauboris LTD landscape architects cosburnnauboris.ca			
			
20 crown steel dr suite 2 markham, on l3r 9v9 1 905 940 4443			
DETAILS			
Drawn by	MB	Scale	AS SHOWN
Checked by	HN	Plot Date	2026-10-19
Approved by	HN	Project	2316
LD2			Drawing No.

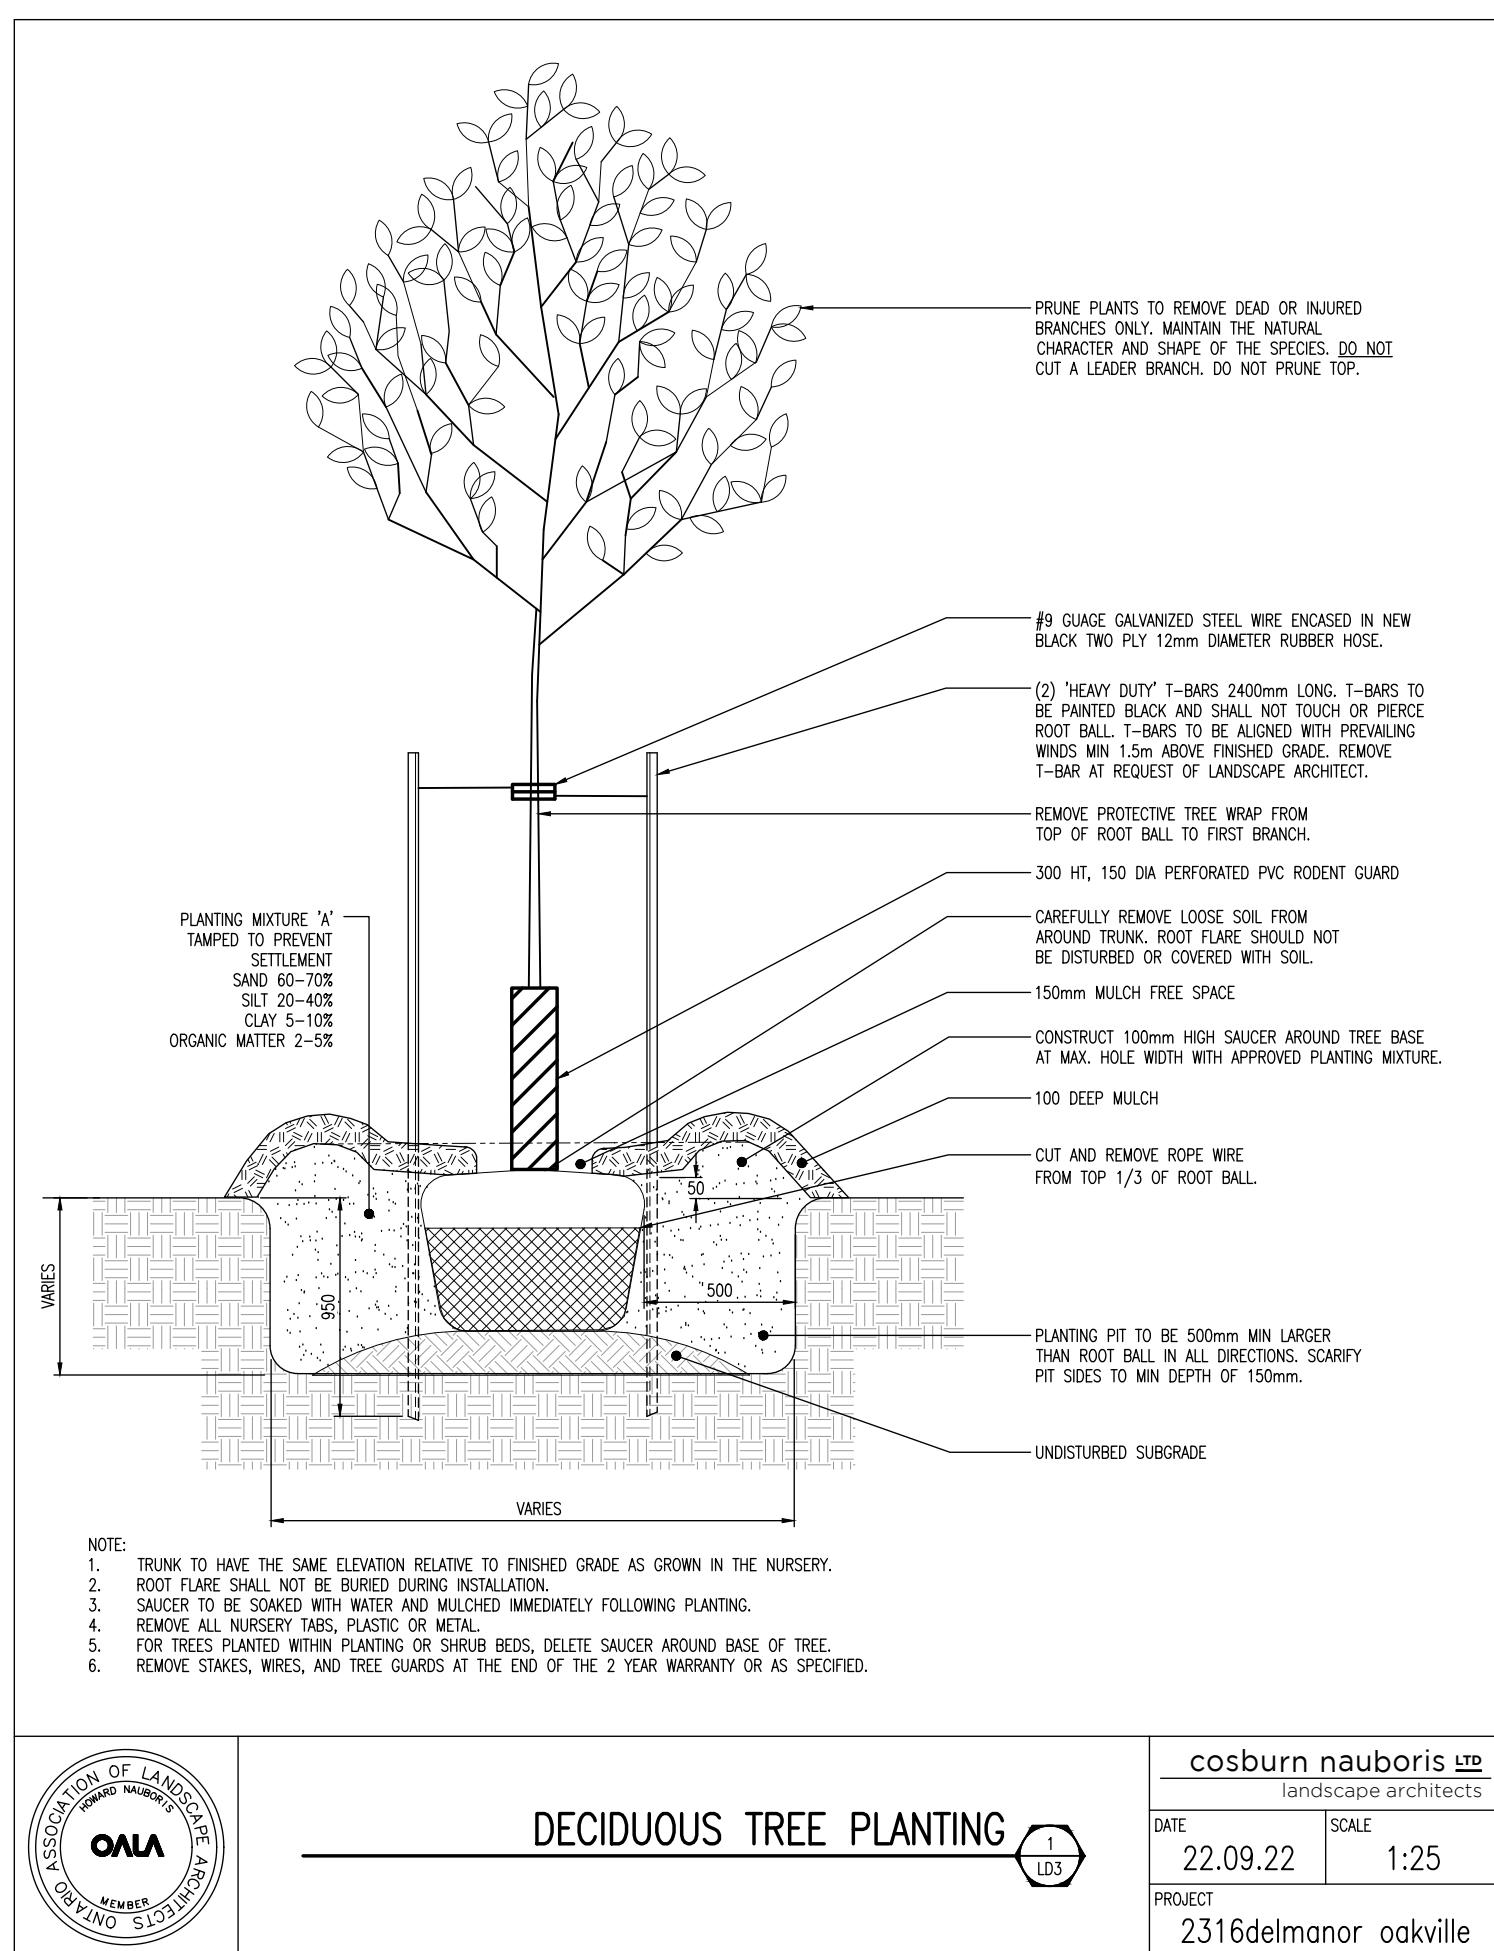

PRUNE PLANTS TO REMOVE DEAD OR INJURED BRANCHES. ONLY MAINTAIN THE NATURAL CHARACTER AND SHAPE OF THE SPECIES. DO NOT CUT A LEADER BRANCH. DO NOT PRUNE TOP.

#10 GAUGE GALVANIZED STEEL WIRE ENCASED IN NEW BLACK TWO PLY 12mm DIAMETER RUBBER HOSE.

(2) "HEAVY DUTY" T-BARS 2400mm LONG. T-BARS TO BE PAINTED BLACK AND SHALL NOT TOUCH OR PIERCE ROOT BALL. T-BARS TO BE ALIGNED WITH PREVAILING WINDS MIN 1.5m ABOVE FINISHED GRADE. REMOVE T-BAR AT REQUEST OF LANDSCAPE ARCHITECT.

REMOVE PROTECTIVE TREE WRAP FROM TOP OF ROOT BALL TO FIRST BRANCH.

300 HT, 150 DIA PERFORATED PVC RODENT GUARD

CAREFULLY REMOVE LOOSE SOIL FROM AROUND TRUNK. ROOT FLARE SHOULD NOT BE DISTURBED OR COVERED WITH SOIL.

150mm MULCH FREE SPACE

CONSTRUCT 100mm HIGH SAUCER AROUND TREE BASE AT MAX. HOLE WIDTH WITH APPROVED PLANTING MIXTURE.

100 DEEP MULCH

CUT AND REMOVE ROPE WIRE FROM TOP 1/3 OF ROOT BALL.

PLANTING MIXTURE "A" TAMPED TO PREVENT SETTLEMENT
SAND 60-70%
SILT 20-40%
CLAY 5-10%
ORGANIC MATTER 2-5%


PLANTING PIT TO BE 500mm MIN LARGER THAN ROOT BALL IN ALL DIRECTIONS. SCARIFY PIT SIDES TO MIN DEPTH OF 150mm.

UNDISTURBED SUBGRADE

NOTE:
1. TRUNK TO HAVE THE SAME ELEVATION RELATIVE TO FINISHED GRADE AS GROWN IN THE NURSERY.
2. ROOT FLARE SHALL NOT BE BURIED DURING INSTALLATION.
3. SAUCER TO BE SOAKED WITH WATER AND MULCHED IMMEDIATELY FOLLOWING PLANTING.
4. REMOVE ALL NURSERY TAGS, PLASTIC OR METAL.
5. FOR TREES PLANTED WITHIN PLANTING OR SHRUB BEDS, DELETE SAUCER AROUND BASE OF TREE.
6. REMOVE STAKES, WIRES, AND TREE GUARDS AT THE END OF THE 2 YEAR WARRANTY OR AS SPECIFIED.

cosburn nauboris LTD
landscape architects

DATE 22.09.22 SCALE 1:25
PROJECT 2316delmanor oakville

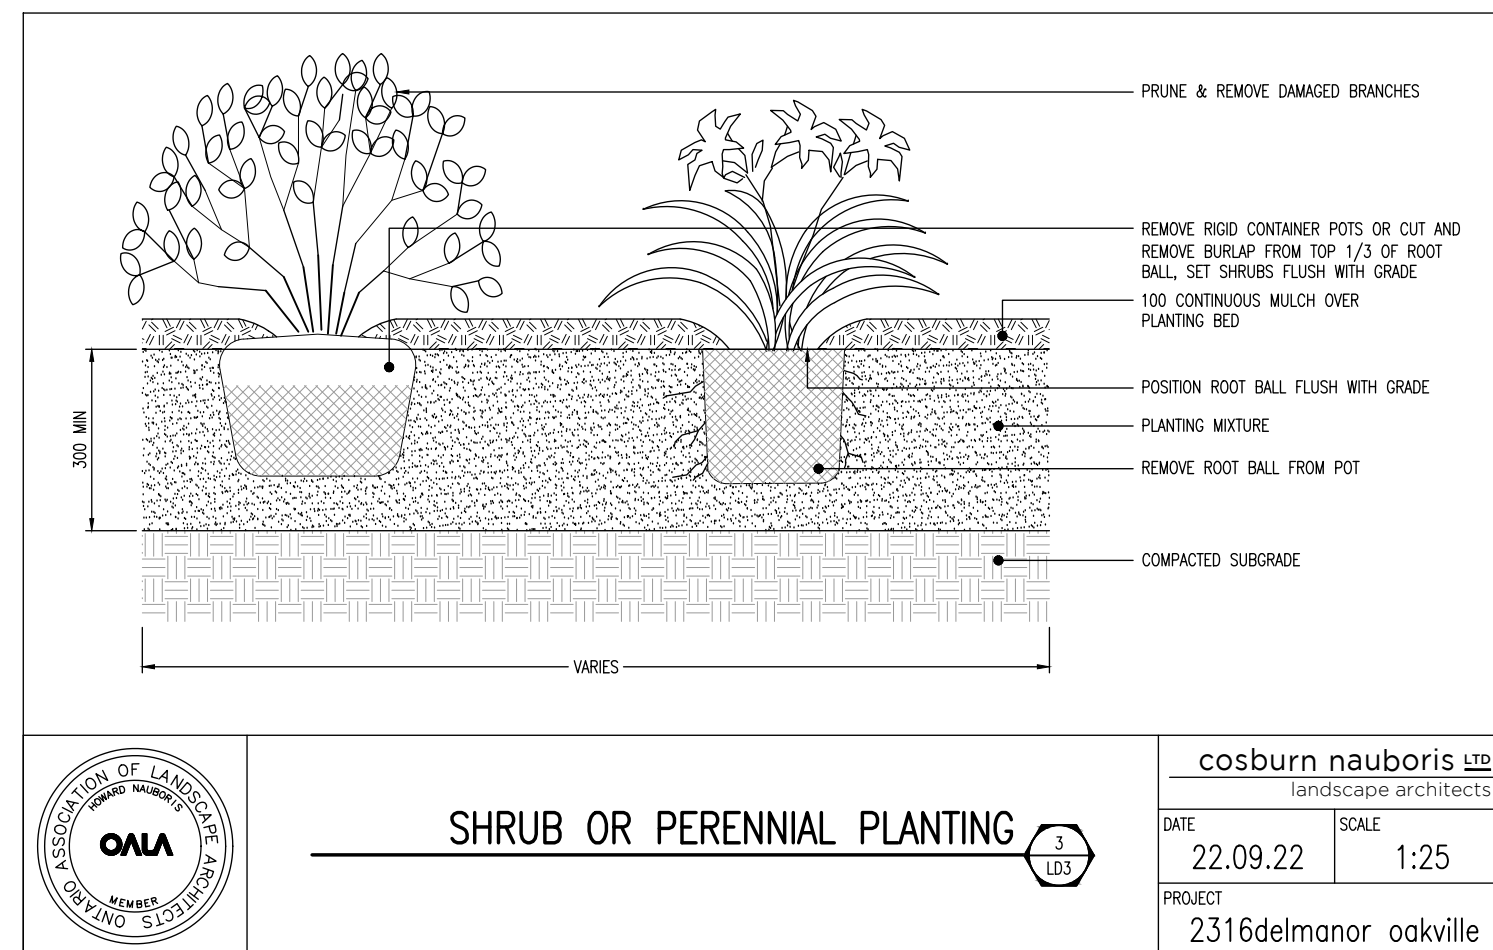

PRUNE & REMOVE DAMAGED BRANCHES

REMOVE ROD CONTAINER POTS OR CUT AND REMOVE BURLAP FROM TOP 1/3 OF ROOT BALL. SET SHARVES FLUSH WITH GRADE.

100 CONTINUOUS MULCH OVER PLANTING BED

POSITION ROOT BALL FLUSH WITH GRADE


PLANTING MIXTURE

REMOVE ROOT BALL FROM POT

COMPACTED SUBGRADE

cosburn nauboris LTD
landscape architects

DATE 22.09.22 SCALE 1:25
PROJECT 2316delmanor oakville

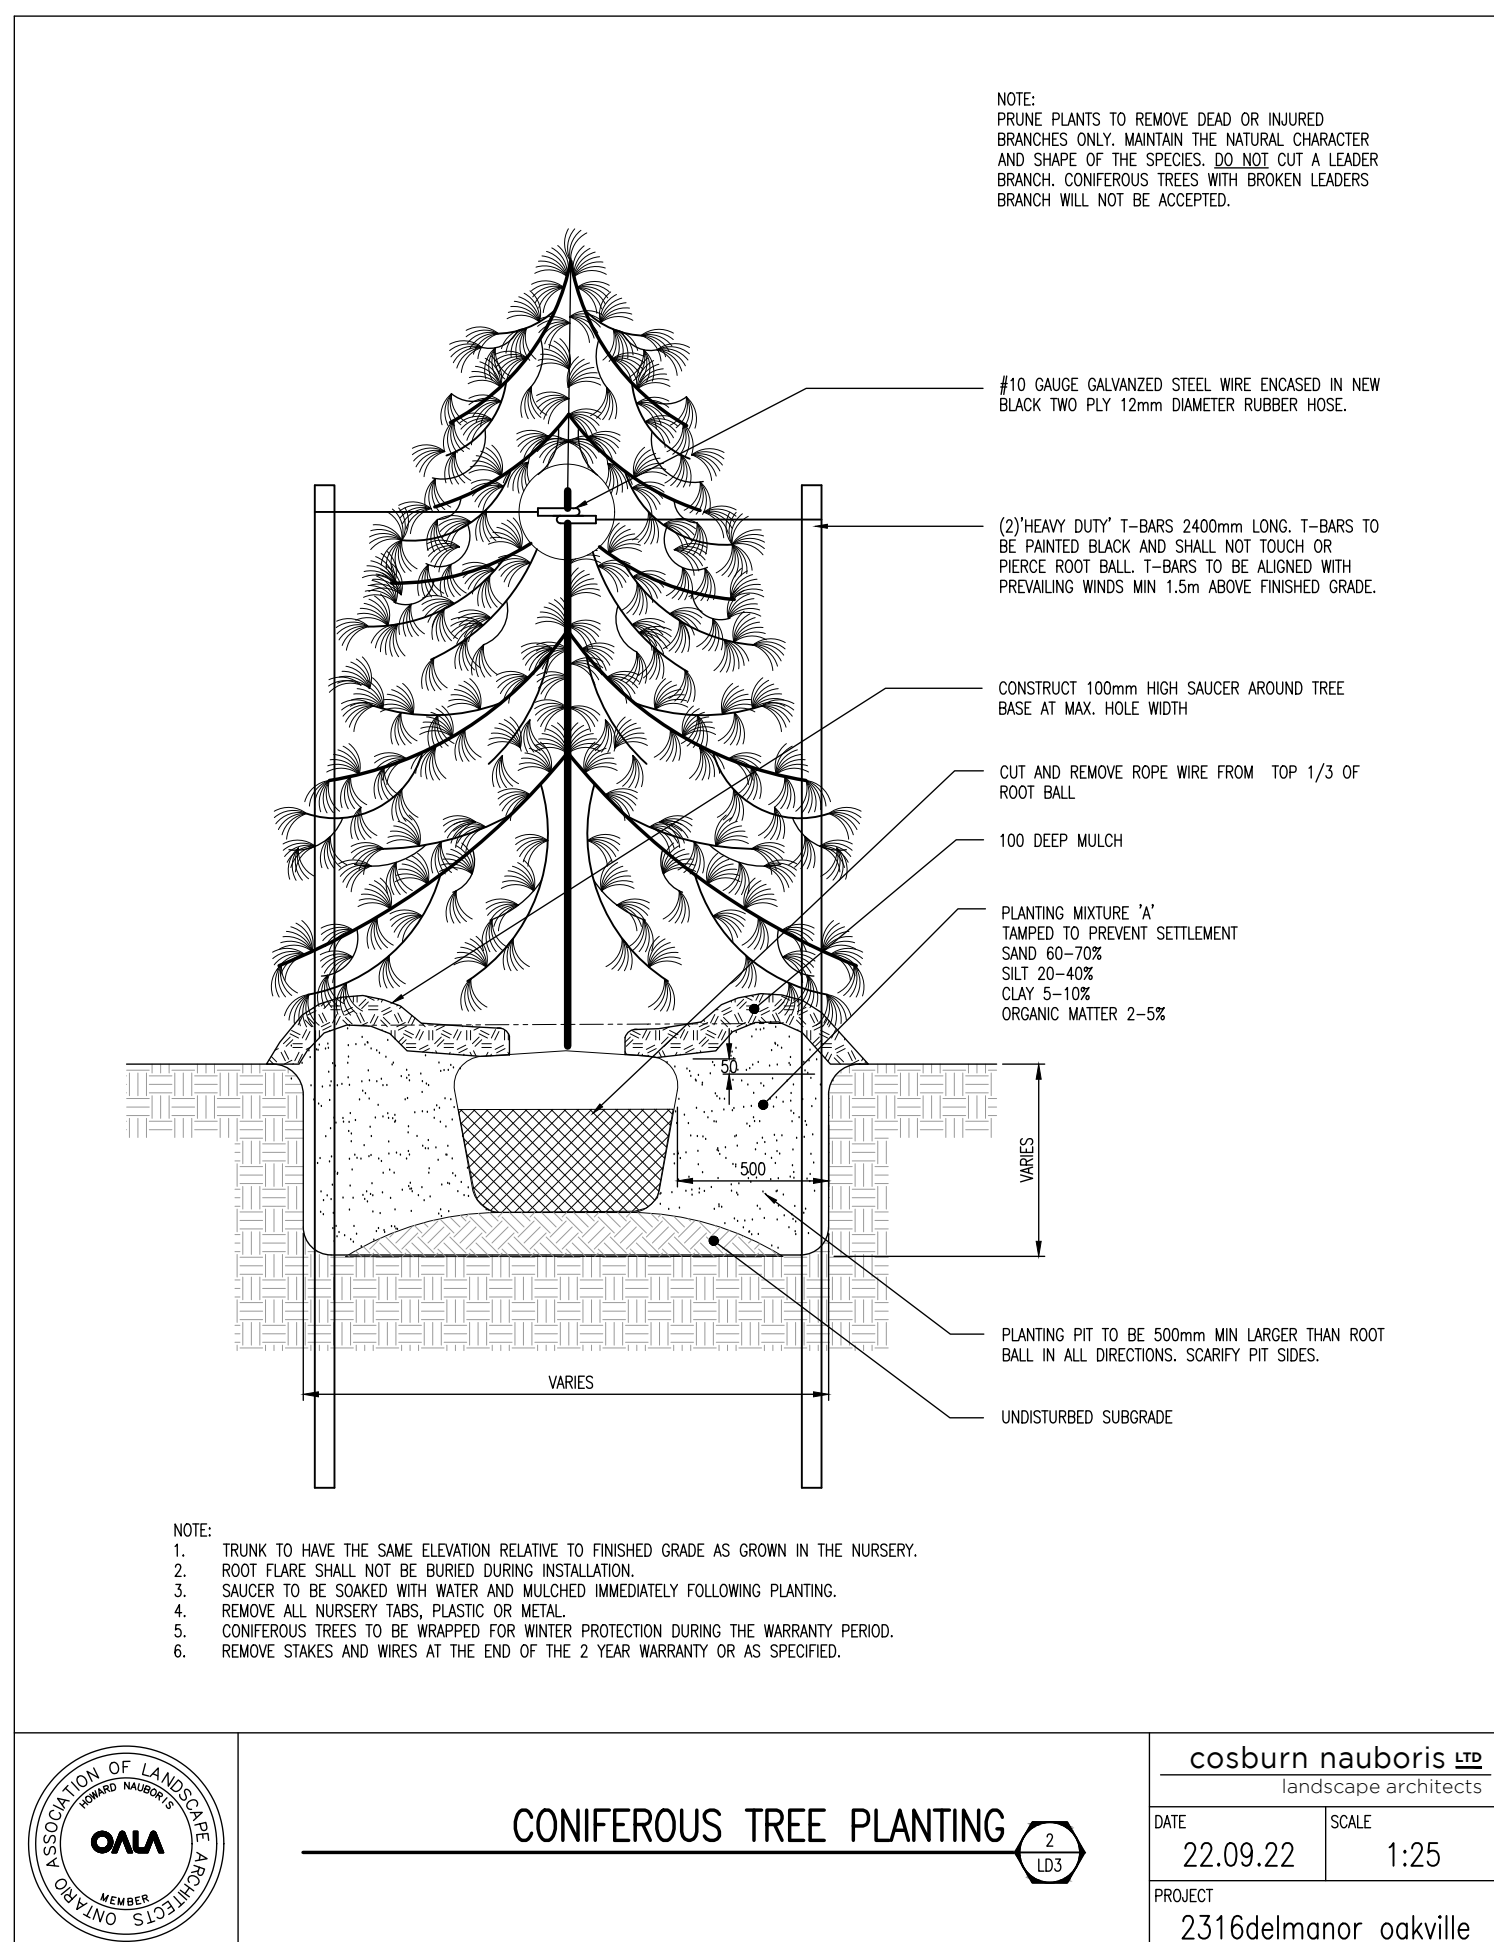

NOTE:
1. PRUNE PLANTS TO REMOVE DEAD OR INJURED BRANCHES. ONLY MAINTAIN THE NATURAL CHARACTER AND SHAPE OF THE SPECIES. DO NOT CUT A LEADER BRANCH. CONIFEROUS TREES WITH BROKEN LEADERS BRANCH WILL NOT BE ACCEPTED.

#10 GAUGE GALVANIZED STEEL WIRE ENCASED IN NEW BLACK TWO PLY 12mm DIAMETER RUBBER HOSE.

(2)"HEAVY DUTY" T-BARS 2400mm LONG. T-BARS TO BE PAINTED BLACK AND SHALL NOT TOUCH OR PIERCE ROOT BALL. T-BARS TO BE ALIGNED WITH PREVAILING WINDS MIN 1.5m ABOVE FINISHED GRADE.

CONSTRUCT 100mm HIGH SAUCER AROUND TREE BASE AT MAX. HOLE WIDTH

CUT AND REMOVE ROPE WIRE FROM TOP 1/3 OF ROOT BALL

100 DEEP MULCH

PLANTING MIXTURE "A" TAMPED TO PREVENT SETTLEMENT
SAND 60-70%
SILT 20-40%
CLAY 5-10%
ORGANIC MATTER 2-5%

PLANTING PIT TO BE 500mm MIN LARGER THAN ROOT BALL IN ALL DIRECTIONS. SCARIFY PIT SIDES.

UNDISTURBED SUBGRADE

NOTE:
1. TRUNK TO HAVE THE SAME ELEVATION RELATIVE TO FINISHED GRADE AS GROWN IN THE NURSERY.
2. ROOT FLARE SHALL NOT BE BURIED DURING INSTALLATION.
3. SAUCER TO BE SOAKED WITH WATER AND MULCHED IMMEDIATELY FOLLOWING PLANTING.
4. REMOVE ALL NURSERY TAGS, PLASTIC OR METAL.
5. CONIFEROUS TREES TO BE MARKED FOR WINTER PROTECTION DURING THE WARRANTY PERIOD.
6. REMOVE STAKES AND WIRES AT THE END OF THE 2 YEAR WARRANTY OR AS SPECIFIED.

cosburn nauboris LTD
landscape architects

DATE 22.09.22 SCALE 1:25
PROJECT 2316delmanor oakville

PLANTING NOTES AND TOPSOIL SPECIFICATIONS

- ALL WORKMANSHIP WILL BE TO THE STANDARDS OF LANDSCAPE ONTARIO.
- ALL PLANT MATERIAL TO BE NO.1 GRADE NURSERY GROWN IN ACCORDANCE WITH THE CANADIAN STANDARDS FOR NURSERY STOCK, 9TH EDITION, 2017, BY THE CANADIAN NURSERY TRADES ASSOCIATION.
- BACKFILL WILL CONSIST OF SOIL NATIVE TO THE SITE OR GENERAL SOIL TYPE/CLASS NATIVE TO THE SITE. TOPSOIL TO BE TESTED FOR NUTRIENT VALUE, AND AMENDED FOR OPTIMAL GROWTH AS PER THE RECOMMENDATIONS OF THE SOIL TEST.
- CONTRACTOR SHALL MAINTAIN ALL LANDSCAPE AREAS UNTIL OWNER'S ACCEPTANCE OF PROJECT.
- CONTRACTOR TO LOCATE ALL UNDERGROUND UTILITIES. PLANTING MAY BE ADJUSTED TO SUIT LOCATIONS OF SITE UTILITY STRUCTURES/GROWERS.
- ALL MATERIALS MUST BE APPROVED BY LANDSCAPE ARCHITECT PRIOR TO INSTALLATION.
- SPREAD MULCH TO A MINIMUM OF 100mm COMPACTED DEPTH ON ALL TREE PITS AND PLANTING BEDS.
- CHECK AND VERIFY ALL DIMENSIONS AND QUANTITIES PRIOR TO COMMENCEMENT OF WORK. ANY DISCREPANCIES ARE TO BE REPORTED IN WRITING TO THE LANDSCAPE ARCHITECT. QUANTITIES NOTED WITHIN THE PLAN SUPERSEDE THOSE IN THE PLANT LIST. ANY SUBSTITUTIONS SHALL BE APPROVED BY THE LANDSCAPE ARCHITECT.
- SOD AS MARKED WITH NURSERY SOD ON A MINIMUM OF 100mm OF CLEAN TOPSOIL, FINE GRADE AND SOD ALL BOULEVARD AREAS TO MUNICIPAL SPECIFICATIONS AND REPAIR DAMAGE TO ADJACENT PROPERTIES, AS REQUIRED.
- FINAL INSPECTION AND ACCEPTANCE OF PLANTING WORK SHALL CONCLUDE WITH THE FINAL INSPECTION AND ACCEPTANCE OF ALL WORK INCLUDED IN THE CONTRACT.
- ALL SEEDED SLOPES 3:1 AND GREATER TO RECEIVE EROSION CONTROL MATTING. PIN SOD ON ALL SLOPES OF 3:1 OR GREATER.
- SUBMIT A WRITTEN GUARANTEE TO THE EFFECT THAT ALL PLANTS ACCEPTED DURING THE PERIOD OF JANUARY 1st TO JULY 15th SHALL BE GUARANTEED UNTIL JULY 15th THE FOLLOWING YEAR. PLANTS ACCEPTED DURING THE PERIOD OF JULY 15th TO DECEMBER 31st SHALL BE GUARANTEED FOR ONE YEAR FROM THE DATE OF ACCEPTANCE. THE GUARANTEE PERIODS LISTED ABOVE SHALL APPLY TO ALL "NURSERY GROWN" PLANTS.
- AT THE TIME OF FINAL INSPECTION ALL PLANTS SHALL BE IN A HEALTHY, VIGOROUS GROWING CONDITION, PLANTED IN FULL ACCORDANCE WITH DRAWINGS AND CONDITIONS.
- WATERING MUST HAPPEN IMMEDIATELY UPON INSTALLATION AND CONTINUE ON A CYCLICAL TIMELINE.
- On minimum monthly basis: Perform following maintenance operations to maintain plants in healthy, vigorous growing condition from time of planting to Substantial Performance by the Landscape Architect.
16.1. Physically remove weeds.
16.2. Replace or re-staked damaged, missing or disturbed mulch.
16.3. For non-mulched areas, cultivate as required to keep top layer of soil friable.
16.4. If required to control rodents, insects, fungus and disease, appropriate control methods in accordance with Federal, Provincial and Municipal regulations.
16.4.2. Obtain product approval from Landscape Architect prior to application.
16.5.1. Prune dead or broken branches from plant material.
16.5.2. Remove and replace dead plants and plants not in healthy growing condition. Make replacements in same manner as specified for original plantings.

cosburn nauboris LTD
landscape architects

DATE 21.06.08 SCALE N.T.S.
PROJECT 2316

PLANT LIST

DECIDUOUS TREES

KEY	QTY.	BOTANICAL NAME	COMMON NAME	CAL. (mm)	HT. (cm)	SPREAD (cm)	ROOTS	REMARKS
AF60	6	<i>Acer x freemanii</i> 'Armstrong'	Armstrong Maple	60	-	-	WB	S
AR60	6	<i>Acer rubrum</i>	Red Maple	60	-	-	WB	L, native
AS60	10	<i>Acer saccharum</i>	Sugar Maple	60	-	-	WB	M, native
CC60	7	<i>Carpinus caroliniana</i>	Blue Beech	60	-	-	WB	S, native
CO60	17	<i>Celtis occidentalis</i>	Hackberry	60	-	-	WB	L, native
GBF60	12	<i>Ginkgo biloba</i> 'Princeton Sentry'	Princeton Sentry Ginkgo	60	-	-	WB	S
GTK60	9	<i>Olethia triacanthos</i> 'Skyline'	Skyline Honeylocust	60	-	-	WB	M
LT60	6	<i>Liriodendron tulipifera</i>	Tulip Tree	60	-	-	WB	L, native
OV60	16	<i>Ostrya virginiana</i>	Ironwood	60	-	-	WB	S
QM60	7	<i>Quercus macrocarpa</i>	Bur Oak	60	-	-	WB	M, native
QRF60	9	<i>Quercus robur</i> 'Fastigiata'	Pyramidal English Oak	60	-	-	WB	M, native
QRU60	8	<i>Quercus rubra</i>	Red Oak	60	-	-	WB	L, native
SR60	2	<i>Syringa reticulata</i> 'Ivory Silk'	Ivory Silk Tree Lilac	60	-	-	WB	S
TA60	11	<i>Tilia americana</i>	Basswood	60	-	-	WB	M, native
ZSG60	10	<i>Zelkova serrata</i> 'Green Vase'	Green Vase Zelkova	60	-	-	WB	M
136	Total							

CONIFEROUS TREES

PC200	5	<i>Picea glauca</i>	White Spruce	-	200	-	WB	native
PPC200	9	<i>Picea pungens</i> 'Glauca'	Colorado Blue Spruce	-	200	-	WB	-
PSY200	5	<i>Pinus sylvestris</i>	Scots Pine	-	200	-	WB	-
19	Total							

DECIDUOUS SHRUBS

AC150	12	<i>Amelanchier canadensis</i>	Serviceberry	-	150	-	WB	native
HA450	207	<i>Hydrangea arborescens</i> 'Annabelle'	Annabelle Hydrangea	-	50	40	3 gal. pot	-
HA460	82	<i>Hydrangea arborescens</i> 'Annabelle'	Annabelle Hydrangea	-	60	40	3 gal. pot	-
PF60	156	<i>Potentilla fruticosa</i> 'Goldfinger'	Goldfinger Potentilla	-	60	30	3 gal. pot	-
RAC60	109	<i>Rhus aromatica</i> 'Coco-Low'	Dwarf Fragrant Sumac	-	60	40	3 gal. pot	-
SEA60	116	<i>Spiraea x bumalda</i> 'Anthony Waterer'	Anthony Waterer Spirea	-	60	30	3 gal. pot	-
SB60	72	<i>Spiraea x bumalda</i> 'Goldflame'	Goldflame Spirea	-	60	30	3 gal. pot	-
SJN60	57	<i>Spiraea japonica</i> 'Nana'	Alpine Spirea	-	50	40	3 gal. pot	-

CONIFEROUS SHRUBS

JOV50	64	<i>Juniperus chinensis</i> v. <i>sargentii</i> 'Viridis'	Green Sargent Juniper	-	-	50	CG / FP	-
JOP50	8	<i>Juniperus chinensis</i> 'Paul's Gold'	Paul's Gold Juniper	-	-	50	CG / FP	-
TMD50	359	<i>Taxus x media</i> 'Densiformis'	Dense Yew	-	-	50	CG / FP	-
TMH60	124	<i>Taxus x media</i> 'Hicksii'	Hick's Yew	-	-	60	CG / FP	-
TOE50	17	<i>Thuja occidentalis</i> 'Emerald'	Emerald Cedar	-	100	-	CG / FP	-

BROADLEAF EVERGREEN SHRUBS

BMC40	67	<i>Buxus microphylla</i> 'Green Mountain'	Green Mountain Boxwood	-	-	40	CG / FP	-
-------	----	---	------------------------	---	---	----	---------	---

PERENNIALS AND GROUNDCOVERS

OMA	602	<i>Ceranium maculatum</i>	Wild Ceranium	-	-	-	1 gal. pot	-
HSD	1199	<i>Heemerocallis</i> 'Stella D'Oro'	Stella D'Oro Daylily	-	-	-	1 gal. pot	-
PAT	335	<i>Perovskia atriplicifolia</i>	Russian Sage	-	-	-	1 gal. pot	-

GRASSES

CKF	488	<i>Calamagrostis</i> x <i>Karl Foerster</i>	Feather Reed Grass	-	-	-	1 gal. pot	-
PVO	50	<i>Panicum virgatum</i> 'Rotstrahlbusch'	Rotstrahlbusch Switch Grass	-	-	-	1 gal. pot	-

S - SMALL STATURE (3-9m MATURE SPREAD) M - MEDIUM STATURE (10-13m MATURE SPREAD) L - LARGE STATURE (14m+ MATURE SPREAD)
WB - WIRE BASKET CG - CONTAINER GROWN FP - FIELD POTTED pot - POT GROWN

STREET TREE LIST

DECIDUOUS TREES

KEY	QTY.	BOTANICAL NAME	COMMON NAME	CAL. (mm)	HT. (cm)	SPREAD (cm)	ROOTS	REMARKS
CC60	7	<i>Carpinus caroliniana</i>	Blue Beech	60	-	-	WB	S

S - SMALL STATURE (3-9m MATURE SPREAD) M - MEDIUM STATURE (10-13m MATURE SPREAD) L - LARGE STATURE (14m+ MATURE SPREAD)
WB - WIRE BASKET CG - CONTAINER GROWN FP - FIELD POTTED pot - POT GROWN

3	Issued for SPA	DP	26 09 25
2	Issued for SPA	DP	26 04 01
a	Constraints Redlined for Discussion	MB	23 02 27
1	Issued for SPA	MB	22 10 27
No	Revision	By	Yr Mo Da

All drawings and designs are the property of Cosburn Nauboris Limited and may not be used or reproduced without permission. This drawing must not be scaled.

Invalid Unless Signed Original

cosburn nauboris LTD
landscape architects
DELMANOR
Oakville
Inspired Retirement Living™

20 crown street dr. suite 2
markham, on l3r 9x9
t 905 940 4443
cosburnnauboris.ca

DETAILS

Drawn by	MB	Scale	AS SHOWN
Checked by	HN	Plot Date	2026-10-19
Approved by	HN	Project	2316

LD3
Drawing No.