



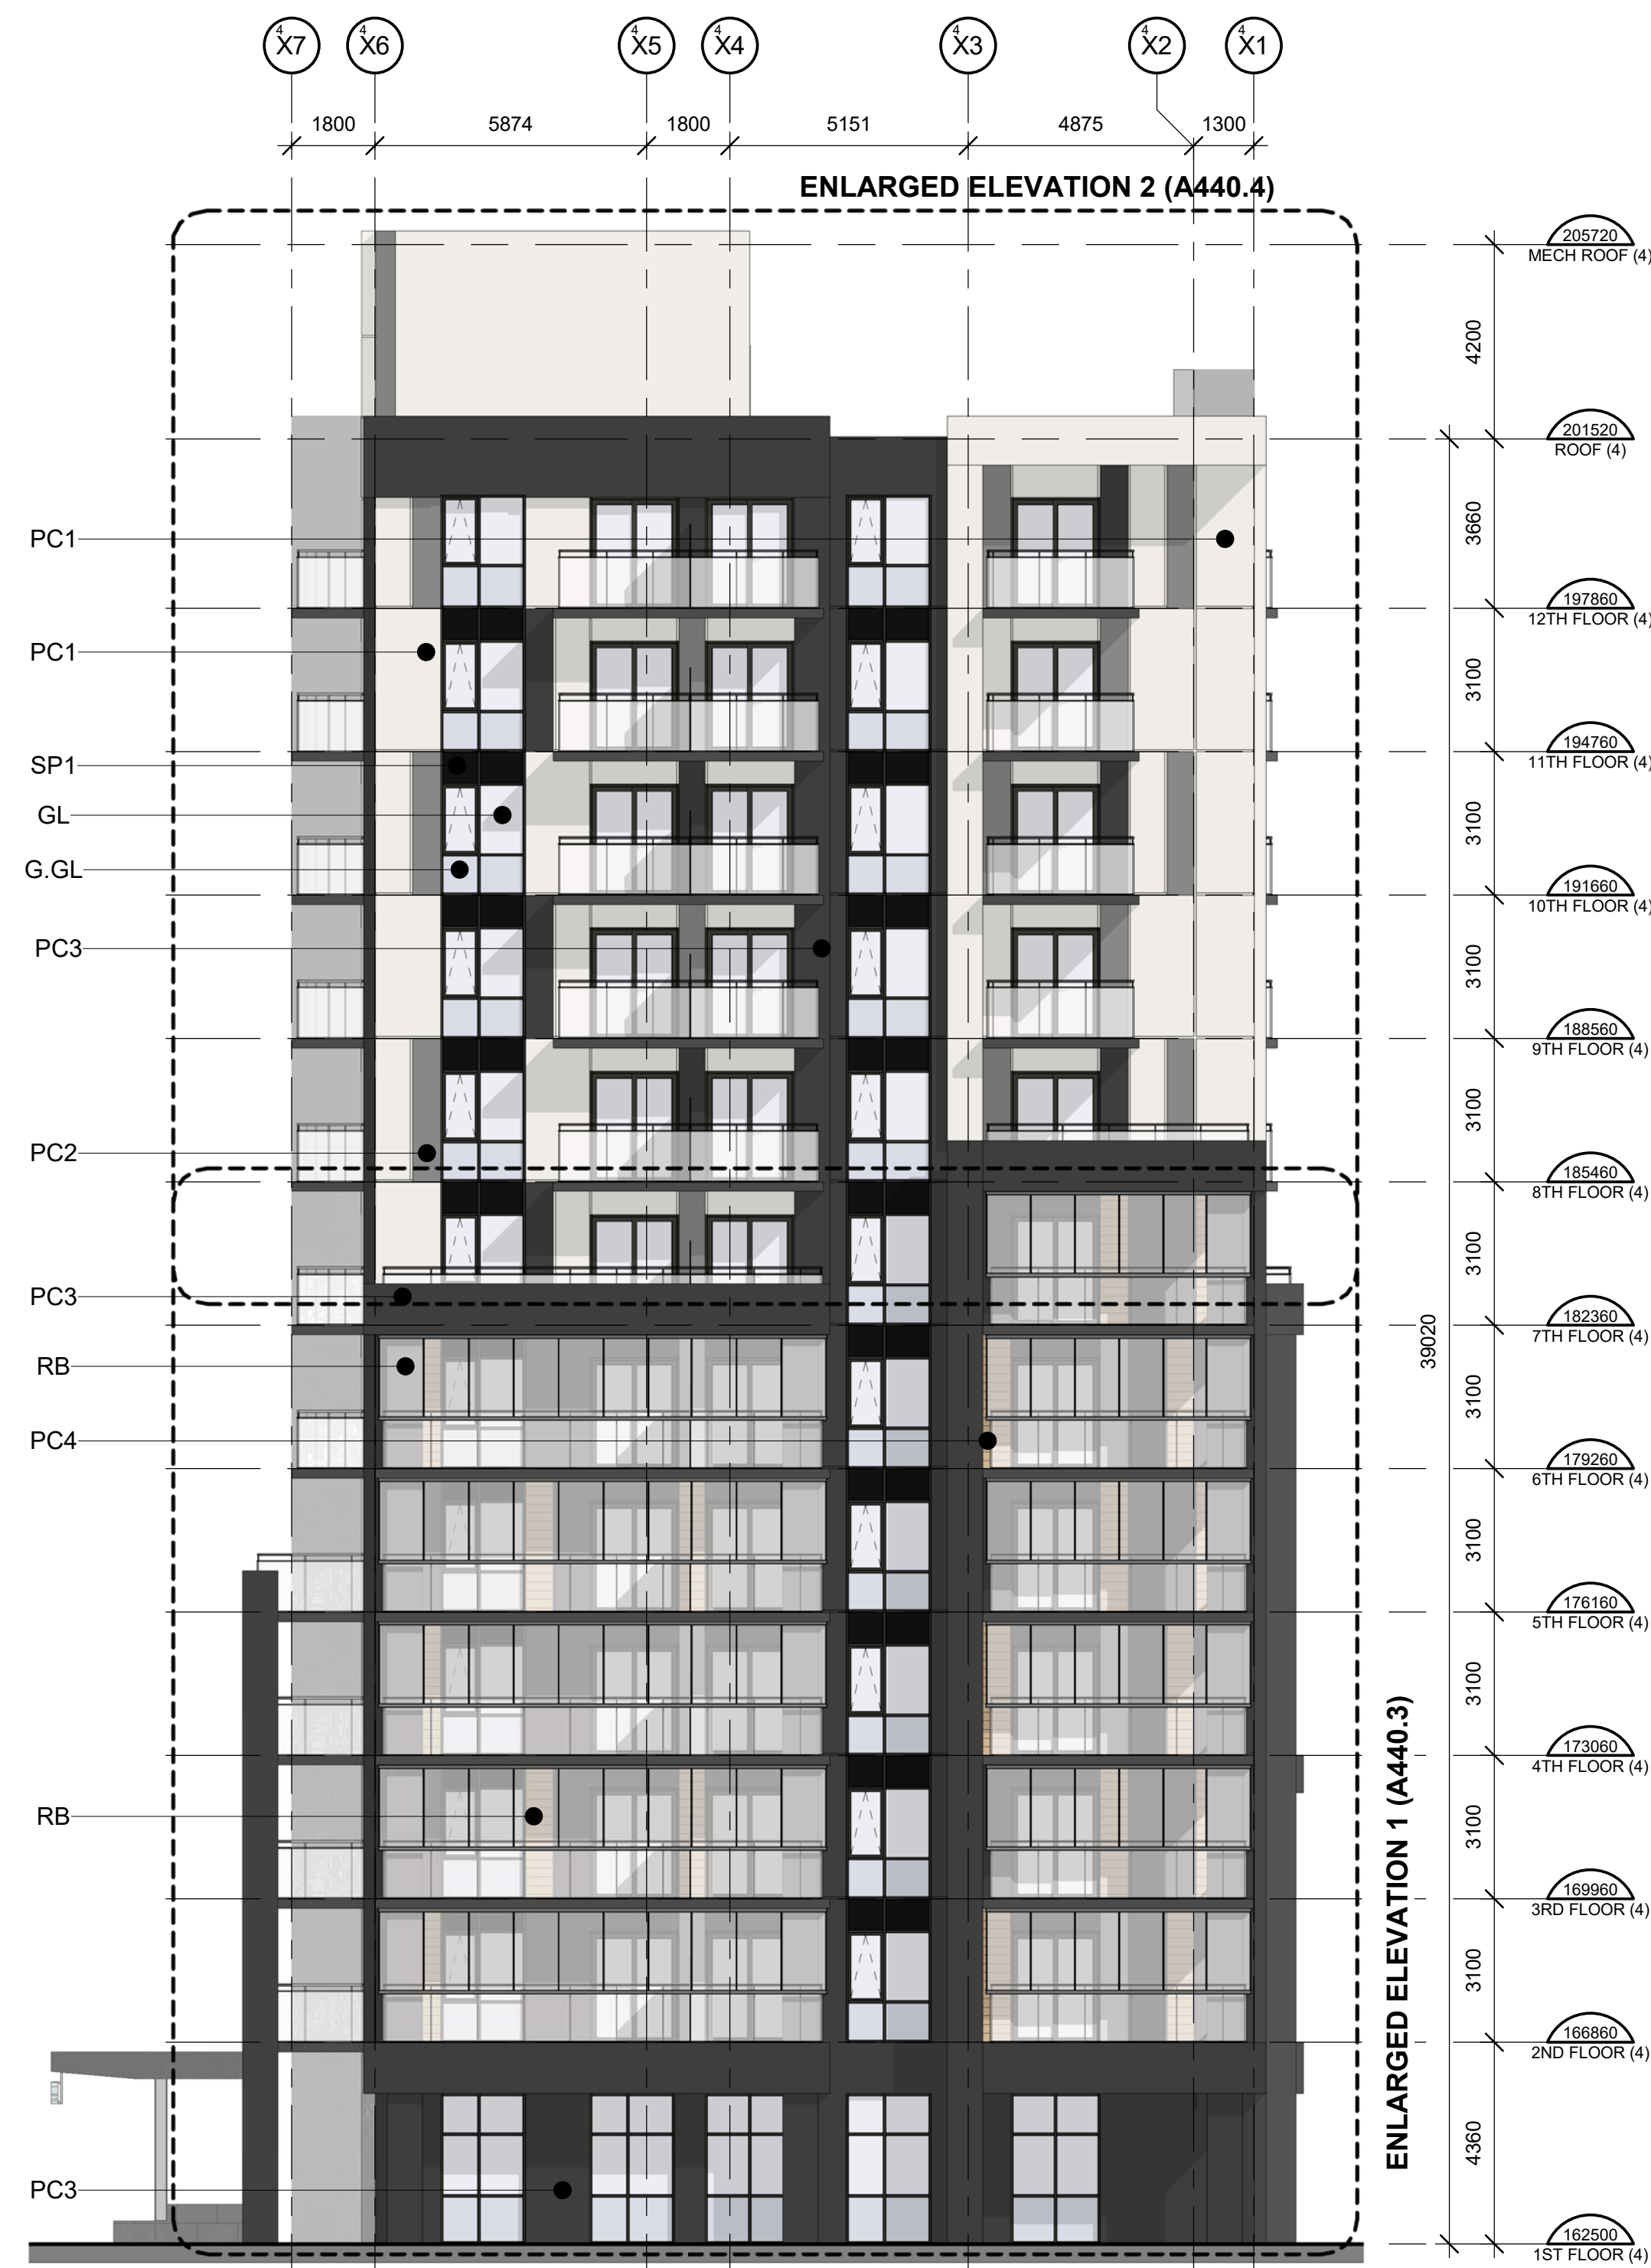


2 BLDG 4 - SOUTH ELEVATION
A440 1:125

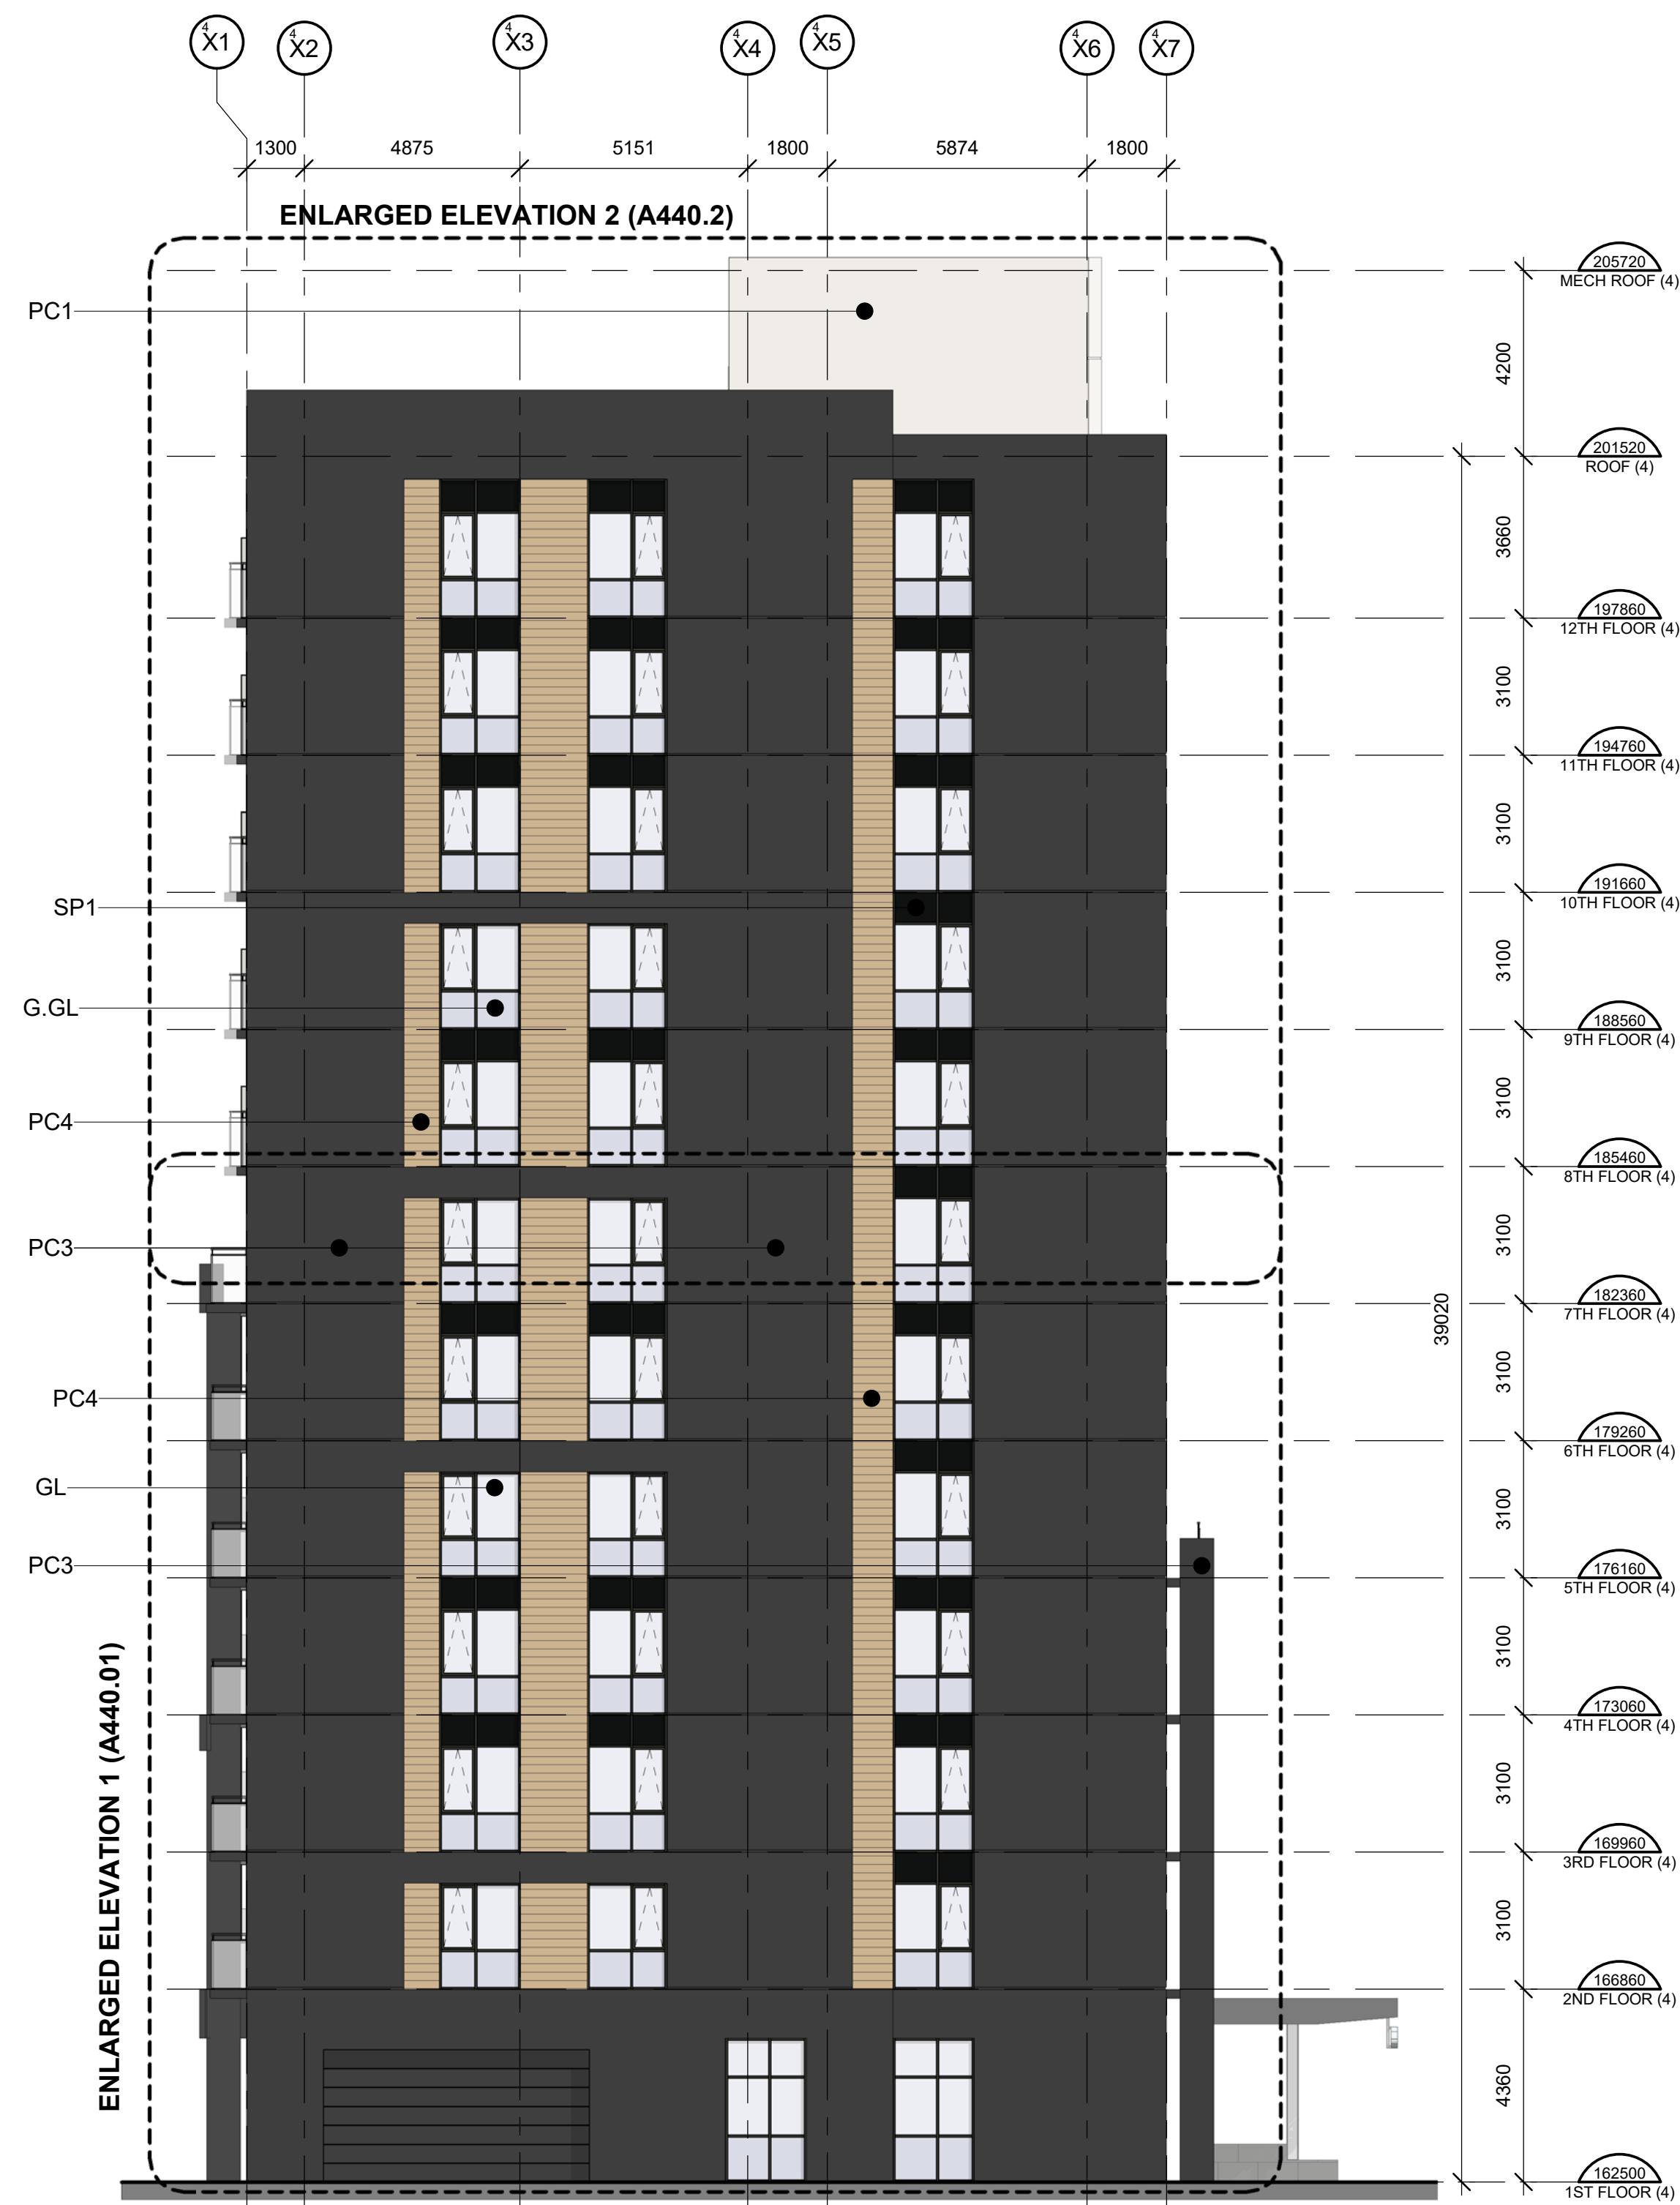

1 BLDG 4 - NORTH ELEVATION
A440 1:125

ELEVATION KEY PLAN

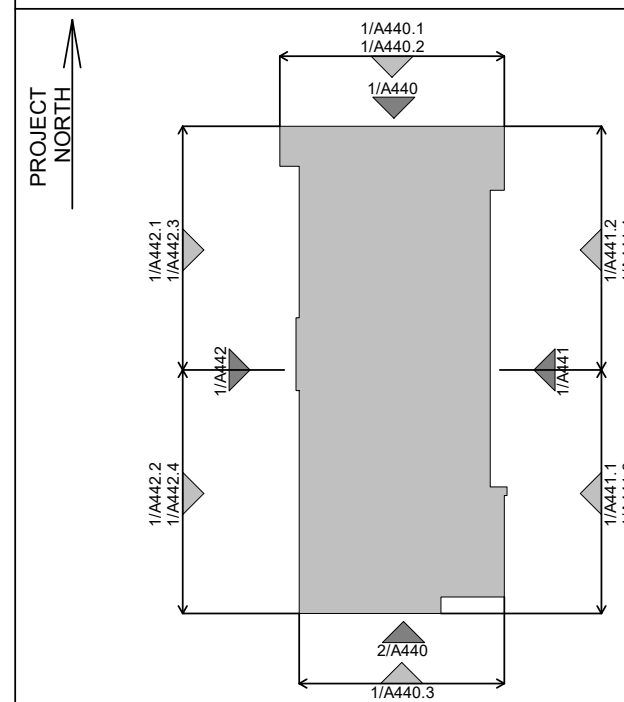

LEGEND

GL	GLAZING PANEL - CLEAR
G.GL	GUARD GLAZING PANEL - CLEAR
SP1	SPANDREL PANEL - BLACK GRAY
PC1	PRECAST COLOUR 1 - OFF-WHITE
PC2	PRECAST COLOUR 2 - MID GREY
PC3	PRECAST COLOUR 3 - DARK GREY
PC4	PRECAST COLOUR 4 - ACCENT
AR	ALUMINUM RAILING - BLACK GLAZING PANEL - CLEAR
RB	RETRACTABLE BALCONY SYSTEM GLAZING PANEL - CLEAR ALUMINUM RAILING - BLACK

CONTRACTOR MUST CHECK AND VERIFY ALL DIMENSIONS AND JOB CONDITIONS BEFORE PROCEEDING WITH WORK

ALL DRAWINGS MAY BE SUBJECT TO CHANGE DUE TO COMMENTS FROM MUNICIPAL DEPARTMENTS AND OTHER AGENCIES WITH AUTHORITY

ALL DRAWINGS AND SPECIFICATIONS ARE THE PROPERTY OF THE ARCHITECTS AND MUST BE RETURNED AT THE COMPLETION OF THE WORK

THE CONTRACTOR WORKING FROM DRAWINGS NOT SPECIFICALLY MARKED "FOR CONSTRUCTION" MUST ASSUME FULL RESPONSIBILITY AND BEAR COST FOR ANY CORRECTIONS OR DAMAGES RESULTING FROM HIS OR HER WORK

KEY TO DETAIL LOCATION


 No. DETAIL NUMBER
 No. DRAWING SHEET NUMBER


DRAWING SETS ISSUED	No.	DATE (DD,MM,YY)	BY
SPA SUBMISSION 1	1.	10,05,24	KNYM

ALL PREVIOUS ISSUES OF THIS DRAWING ARE SUPERSEDED

REVISIONS TO DRAWING	No.	DATE (DD,MM,YY)	BY

NOT FOR CONSTRUCTION

BUILDING PERMIT NUMBER:
NOT FOR CONSTRUCTION WITHOUT PERMIT

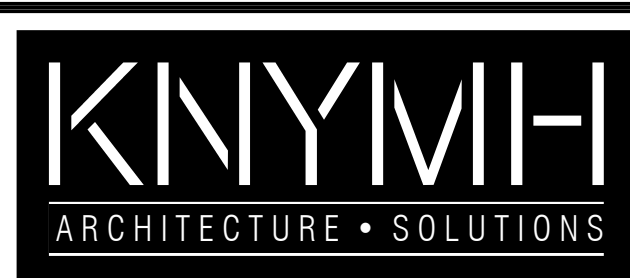

KNYMH INC.
1006 SKYVIEW DRIVE • SUITE 101
BURLINGTON, ONTARIO • L7P 0V1
T 905.639.6595
F 905.639.0394

www.knymh.com info@knymh.com



CLOCKWORK PH3

BLDG 4 - OAKVILLE, ONTARIO

DRAWING SHEET TITLE:

BLDG 4 - NORTH &
SOUTH ELEVATION

DRAWING SCALE:

As indicated

PROJECT NUMBER:

22402

DRAWN BY:

Author


DRAWING SHEET NUMBER:

DRAWING VERSIO

A 4 10

PLOT DATE

A440

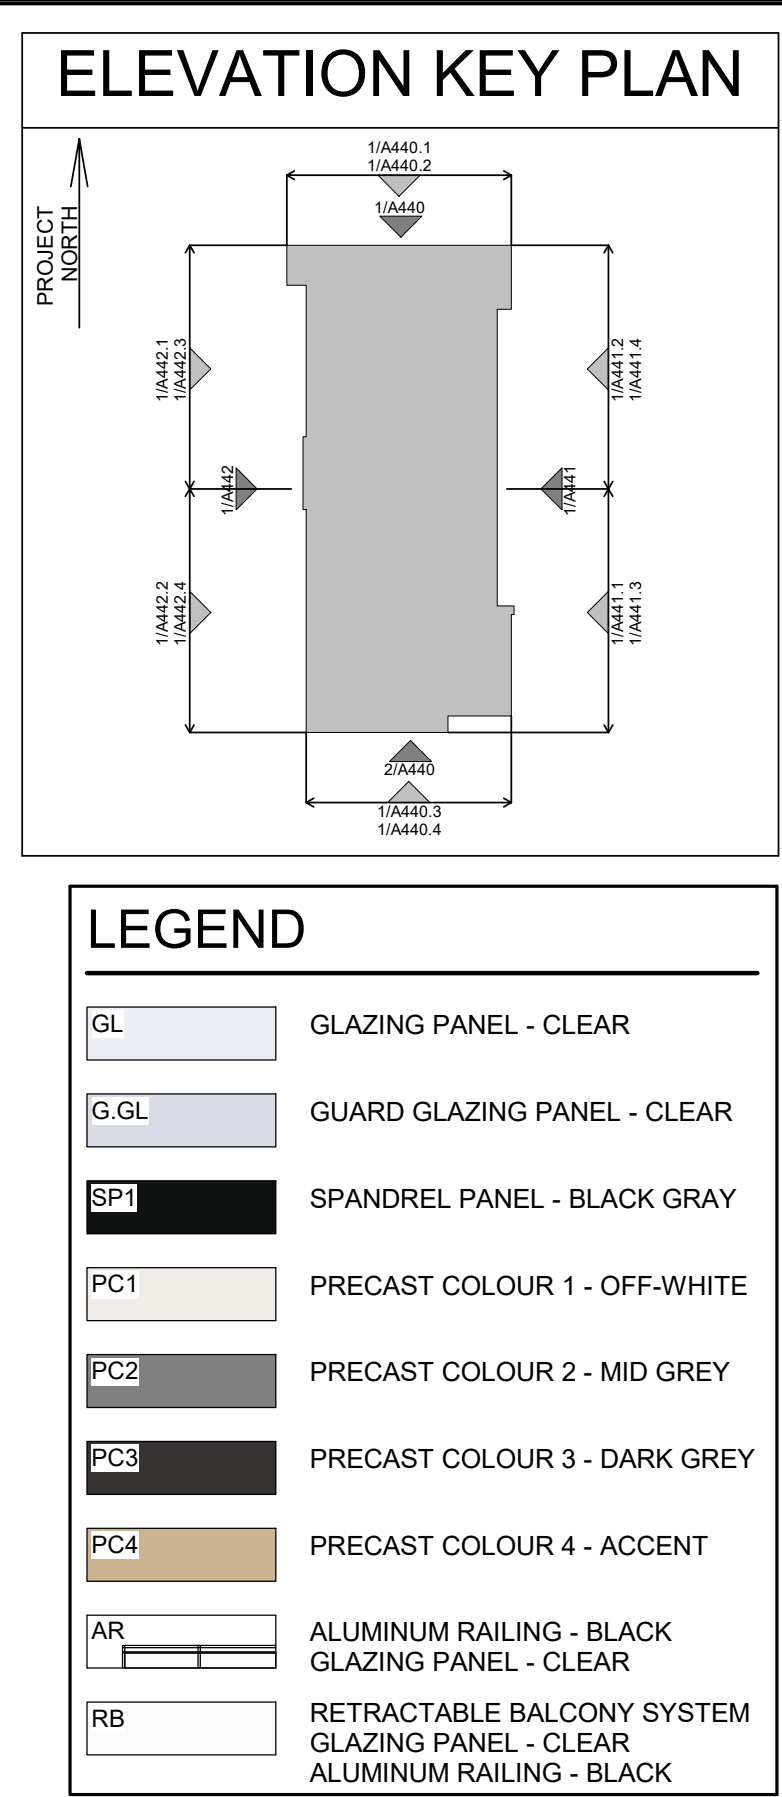

KEY TO DETAIL LOCATION

No.	DETAIL NUMBER
No.	DRAWING SHEET NUMBER

[illegible][illegible]

BUILDING PERMIT NUMBER:

NOT FOR CONSTRUCTION WITHOUT PERMIT

KNYMH
ARCHITECTURE • SOLUTIONS

KNYMH INC.
1006 SKYVIEW DRIVE • SUITE 101
BURLINGTON, ONTARIO • L7P 0V1
T 905.639.6595
F 905.639.0394

www.knymh.com info@knymh.com

ONTARIO ASSOCIATION
OF
ARCHITECTS
PRZEMYSŁAW MYSZKOWSKI
LICENCE
7984




CLOCKWORK PH3

BLDG 4 - OAKVILLE, ONTARIO

DRAWING SHEET TITLE:

BLDG 4 - ENLARGED
NORTH ELEVATION 1

DRAWING SCALE: As indicated		PROJECT NUMBER: 22402	
DRAWN BY: Author	CHECKED BY: Checker	DRAWING SHEET NUMBER: A440.1	
DRAWING VERSION:			
PLOT DATE:			

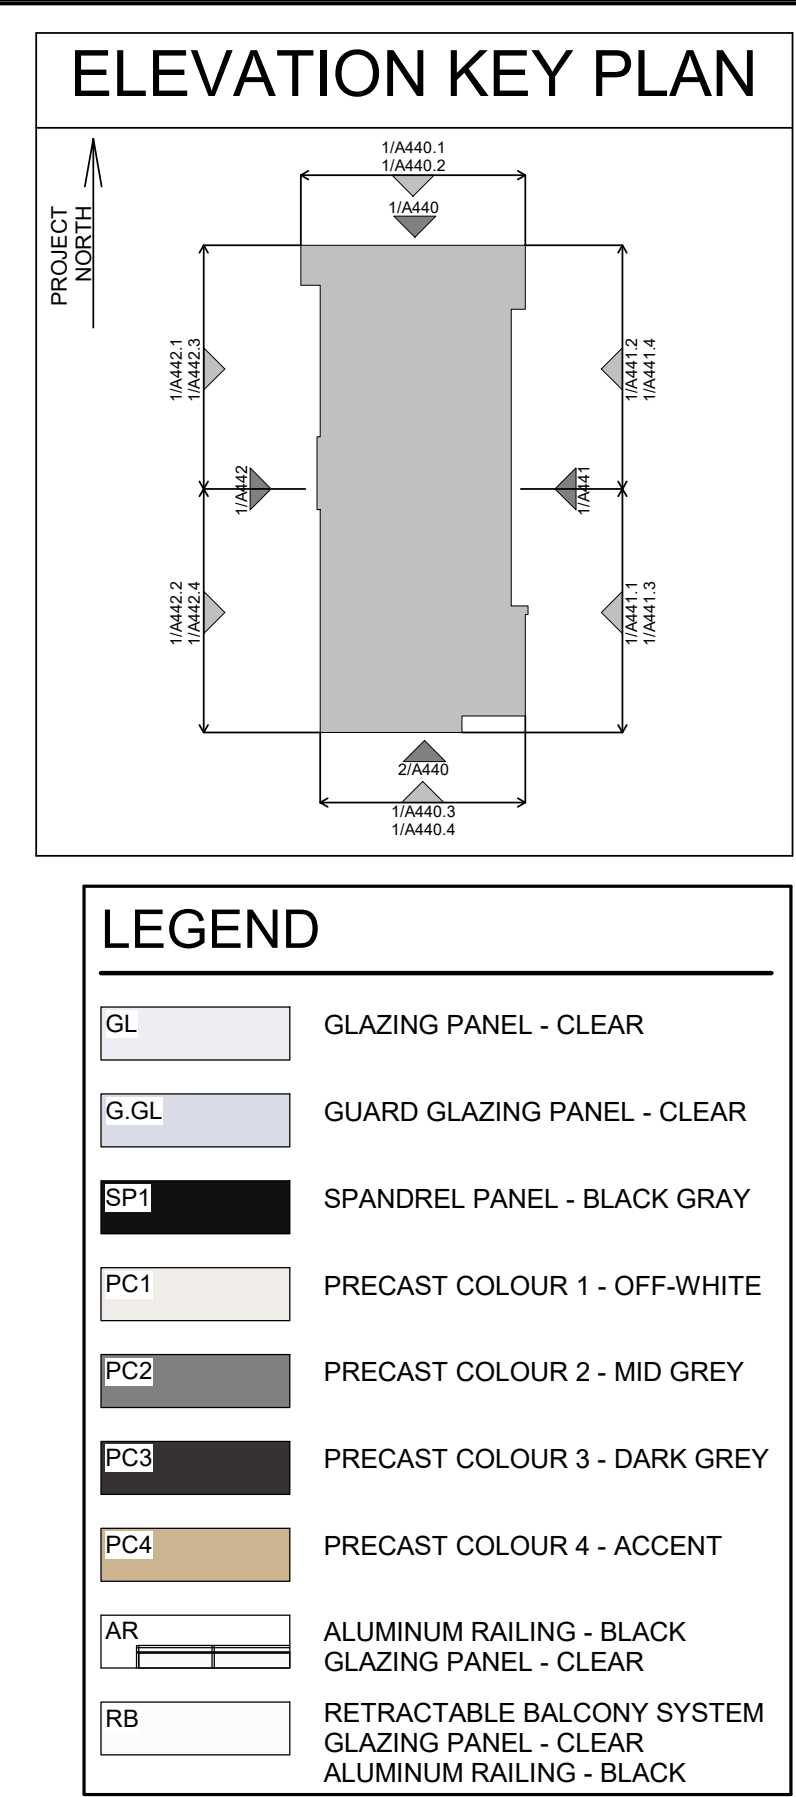


DRAWING VERSION:	A440.2
PLOT DATE:	

\\WESTMAP-2024-05-09-138-17-FM-1-FILEPATH: C:\Rock-Lock\22402-1\enlarged\B04NE.v4



ELEVATION KEY PLAN

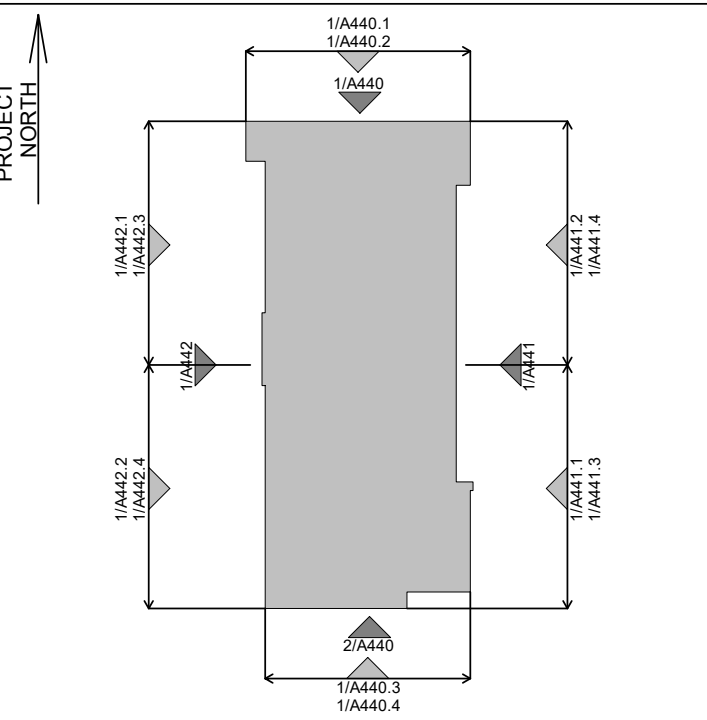

LEGEND

GL	GLAZING PANEL - CLEAR
G.GL	GUARD GLAZING PANEL - CLEAR
SP1	SPANDREL PANEL - BLACK GRAY
PC1	PRECAST COLOUR 1 - OFF-WHITE
PC2	PRECAST COLOUR 2 - MID GREY
PC3	PRECAST COLOUR 3 - DARK GREY
PC4	PRECAST COLOUR 4 - ACCENT
AR	ALUMINUM RAILING - BLACK
RB	RETRACTABLE BALCONY SYSTEM GLAZING PANEL - CLEAR ALUMINUM RAILING - BLACK

CONTRACTOR MUST CHECK AND VERIFY ALL DIMENSIONS AND JOB CONDITIONS BEFORE PROCEEDING WITH WORK

ALL DRAWINGS MAY BE TO BE SUBJECT TO CHANGE DUE TO COMMENTS FROM MUNICIPAL DEPARTMENTS AND OTHER AGENCIES WITH AUTHORITY

ALL DRAWINGS AND SPECIFICATIONS ARE THE PROPERTY OF THE ARCHITECTS AND MUST BE RETURNED AT THE COMPLETION OF THE WORK

THE CONTRACTOR WORKING FROM DRAWINGS NOT SPECIFICALLY MARKED FOR CONSTRUCTION MUST ASSUME FULL RESPONSIBILITY AND BEAR COSTS FOR ANY CORRECTIONS OR DAMAGES RESULTING FROM HIS OR HER WORK

KEY TO DETAIL LOCATION

No.	DETAIL NUMBER
No.	DRAWING SHEET NUMBER

DRAWING SETS ISSUED	No.	DATE (DD.MM.YY)	BY
SPA SUBMISSION 1	1	10.05.24	KNYMH

ALL PREVIOUS ISSUES OF THIS DRAWING ARE SUPERSEDED

REVISIONS TO DRAWING	No.	DATE (DD.MM.YY)	RY
----------------------	-----	-----------------	----

NOT FOR CONSTRUCTION

BUILDING PERMIT NUMBER:
NOT FOR CONSTRUCTION WITHOUT PERMIT

KNYMH
ARCHITECTURE • SOLUTIONS

KNYMH INC.
1006 SKYVIEW DRIVE • SUITE 101
BURLINGTON, ONTARIO • L7P 0V1
T 905.639.6595
F 905.639.0394
www.knymh.com info@knymh.com

ONTARIO ASSOCIATION
OF
ARCHITECTS
PRZEMYSŁAW MYŚKOWSKI
LICENCE
7894

mattamyHOMES

CLOCKWORK PH3

BLDG 4 - OAKVILLE, ONTARIO

DRAWING SHEET TITLE:
BLDG 4 - ENLARGED
SOUTH ELEVATION 1

DRAWING SCALE:
As indicated

DRAWN BY: CHECKED BY:
Author Checker

DRAWING VERSION:
PLOT DATE:

PROJECT NUMBER:
22402


DRAWING SHEET NUMBER:
A440.3

1 BLDG 4 - ENLARGED SOUTH ELEVATION 1
A440.3 1:50

\\P01\proj\2024\05\59-4-10-16 PM - ELEVATION - C:\proj\Loc\22402-1\enlarged\B00NE.vxd



ELEVATION KEY PLAN

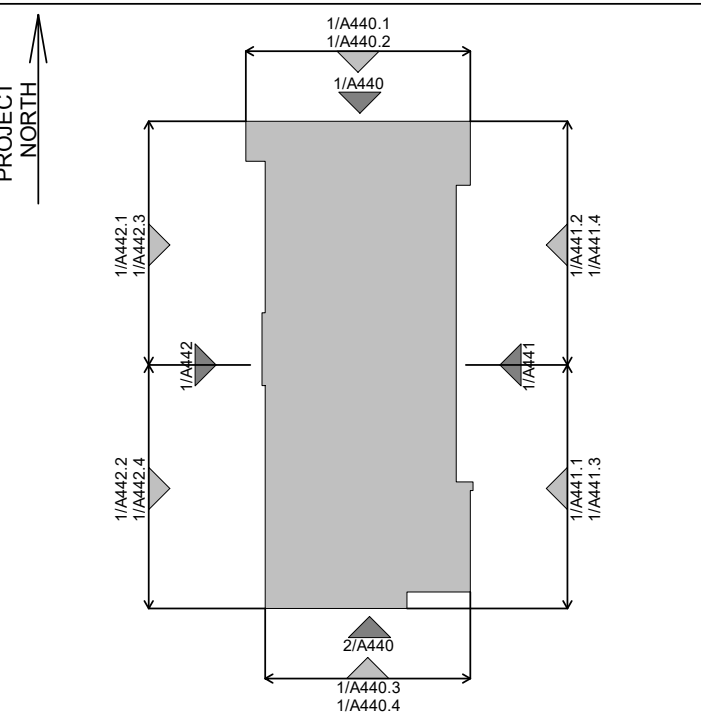

LEGEND

GL	GLAZING PANEL - CLEAR
G.GL	GUARD GLAZING PANEL - CLEAR
SP1	SPANDREL PANEL - BLACK GRAY
PC1	PRECAST COLOUR 1 - OFF-WHITE
PC2	PRECAST COLOUR 2 - MID GREY
PC3	PRECAST COLOUR 3 - DARK GREY
PC4	PRECAST COLOUR 4 - ACCENT
AR	ALUMINUM RAILING - BLACK
RB	RETRACTABLE BALCONY SYSTEM GLAZING PANEL - CLEAR ALUMINUM RAILING - BLACK

CONTRACTOR MUST CHECK AND VERIFY ALL DIMENSIONS AND JOB CONDITIONS BEFORE PROCEEDING WITH WORK

ALL DRAWINGS MAY BE TO BE SUBJECT TO CHANGE DUE TO COMMENTS FROM MUNICIPAL DEPARTMENTS AND OTHER AGENCIES WITH AUTHORITY

ALL DRAWINGS AND SPECIFICATIONS ARE THE PROPERTY OF THE ARCHITECTS AND MUST BE RETURNED AT THE COMPLETION OF THE WORK

THE CONTRACTOR WORKING FROM DRAWINGS NOT SPECIFICALLY MARKED FOR CONSTRUCTION MUST ASSUME FULL RESPONSIBILITY AND BEAR COSTS FOR ANY CORRECTIONS OR DAMAGES RESULTING FROM HIS OR HER WORK

KEY TO DETAIL LOCATION

No.	DETAIL NUMBER
No.	DRAWING SHEET NUMBER


DRAWING SETS ISSUED	No.	DATE (DD.MM.YY)	BY
SPA SUBMISSION 1	1	10.05.24	KNYMH

ALL PREVIOUS ISSUES OF THIS DRAWING ARE SUPERSEDED


REVISIONS TO DRAWING	No.	DATE (DD.MM.YY)	RY
----------------------	-----	-----------------	----

NOT FOR CONSTRUCTION

BUILDING PERMIT NUMBER:
NOT FOR CONSTRUCTION WITHOUT PERMIT

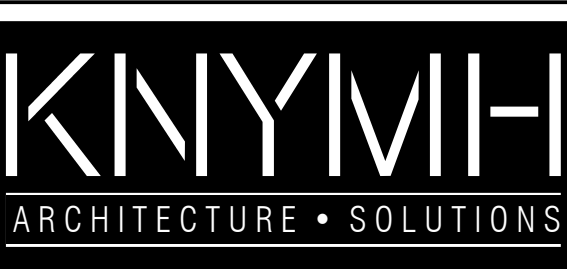

KNYMH INC.
1006 SKYVIEW DRIVE • SUITE 101
BURLINGTON, ONTARIO • L7P 0V1
T 905.639.6595
F 905.639.0394
www.knymh.com info@knymh.com

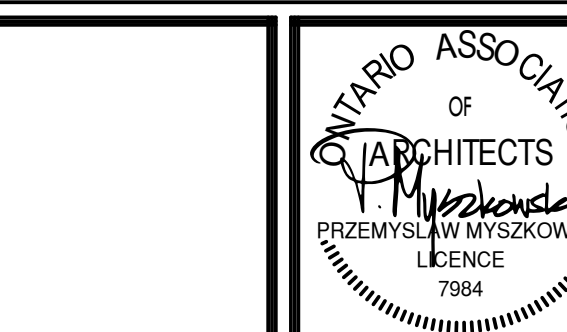

CLOCKWORK PH3

BLDG 4 - OAKVILLE, ONTARIO

DRAWING SHEET TITLE:

BLDG 4 - ENLARGED
SOUTH ELEVATION 2

DRAWING SCALE:
As indicated


DRAWN BY: CHECKED BY:
Author Checker

DRAWING VERSION:
PLOT DATE:

PROJECT NUMBER:
22402

DRAWING SHEET NUMBER:
A440.4

1 BLDG 4 - ENLARGED SOUTH ELEVATION 2
A440.4 1:50

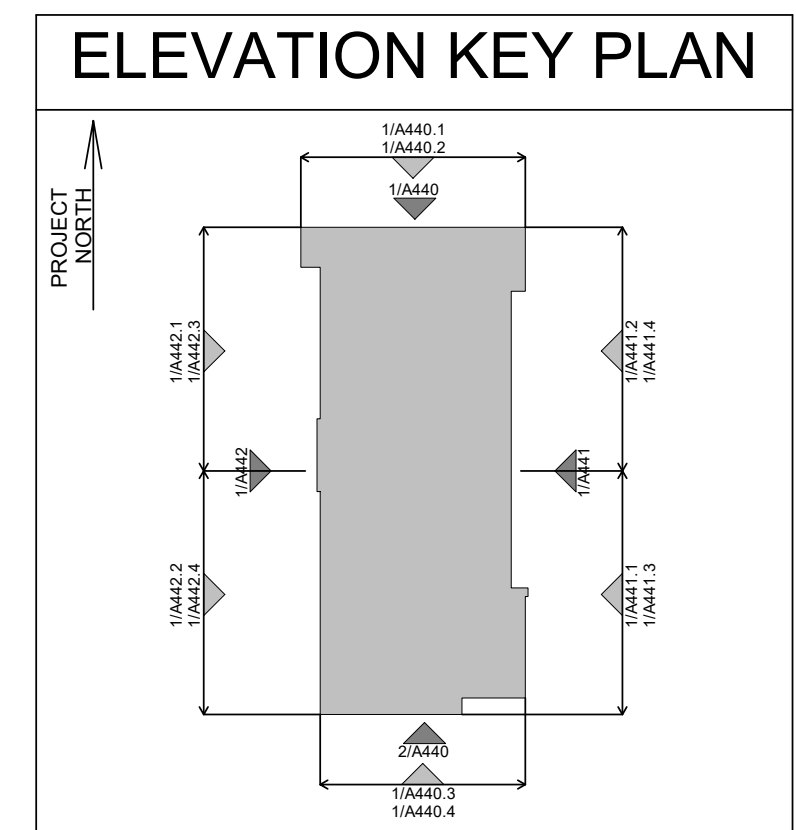

LEGEND

GL	GLAZING PANEL - CLEAR
G.GL	GUARD GLAZING PANEL - CLEAR
SP1	SPANDREL PANEL - BLACK GRAY
PC1	PRECAST COLOUR 1 - OFF-WHITE
PC2	PRECAST COLOUR 2 - MID GREY
PC3	PRECAST COLOUR 3 - DARK GREY
PC4	PRECAST COLOUR 4 - ACCENT
AR	ALUMINUM RAILING - BLACK GLAZING PANEL - CLEAR
RB	RETRACTABLE BALCONY SYSTEM GLAZING PANEL - CLEAR ALUMINUM RAILING - BLACK

CONTRACTOR MUST CHECK AND VERIFY ALL DIMENSIONS AND JOB CONDITIONS BEFORE PROCEEDING WITH WORK

ALL DRAWINGS MAY BE TO BE SUBJECT TO CHANGE DUE TO COMMENTS FROM MUNICIPAL DEPARTMENTS AND OTHER AGENCIES WITH AUTHORITY

ALL DRAWINGS AND SPECIFICATIONS ARE THE PROPERTY OF THE ARCHITECTS AND MUST BE RETURNED AT THE COMPLETION OF THE WORK

THE CONTRACTOR WORKING FROM DRAWINGS NOT SPECIFICALLY MARKED "FOR CONSTRUCTION" MUST ASSUME FULL RESPONSIBILITY AND BEAR COSTS FOR ANY CORRECTIONS OR DAMAGES RESULTING FROM HIS OR HER WORK.

KEY TO DETAIL LOCATION

No.	DETAIL NUMBER
No.	DRAWING SHEET NUMBER

[illegible][illegible]

BUILDING PERMIT NUMBER:
NOT FOR CONSTRUCTION WITHOUT PERMIT

KNYMH
ARCHITECTURE • SOLUTIONS

KNYMH INC.
1006 SKYVIEW DRIVE • SUITE 101
BURLINGTON, ONTARIO • L7P 0V1
T 905.639.6595
F 905.639.0394

www.knymh.com info@knymh.com




CLOCKWORK PH3

BLDG 4 - OAKVILLE, ONTARIO

DRAWING SHEET TITLE:

BLDG 4 - EAST
ELEVATION

DRAWING SCALE: As indicated		PROJECT NUMBER: 22402	
DRAWN BY: Author	CHECKED BY: Checker	DRAWING SHEET NUMBER: A441	
DRAWING VERSION:			
PLOT DATE:			

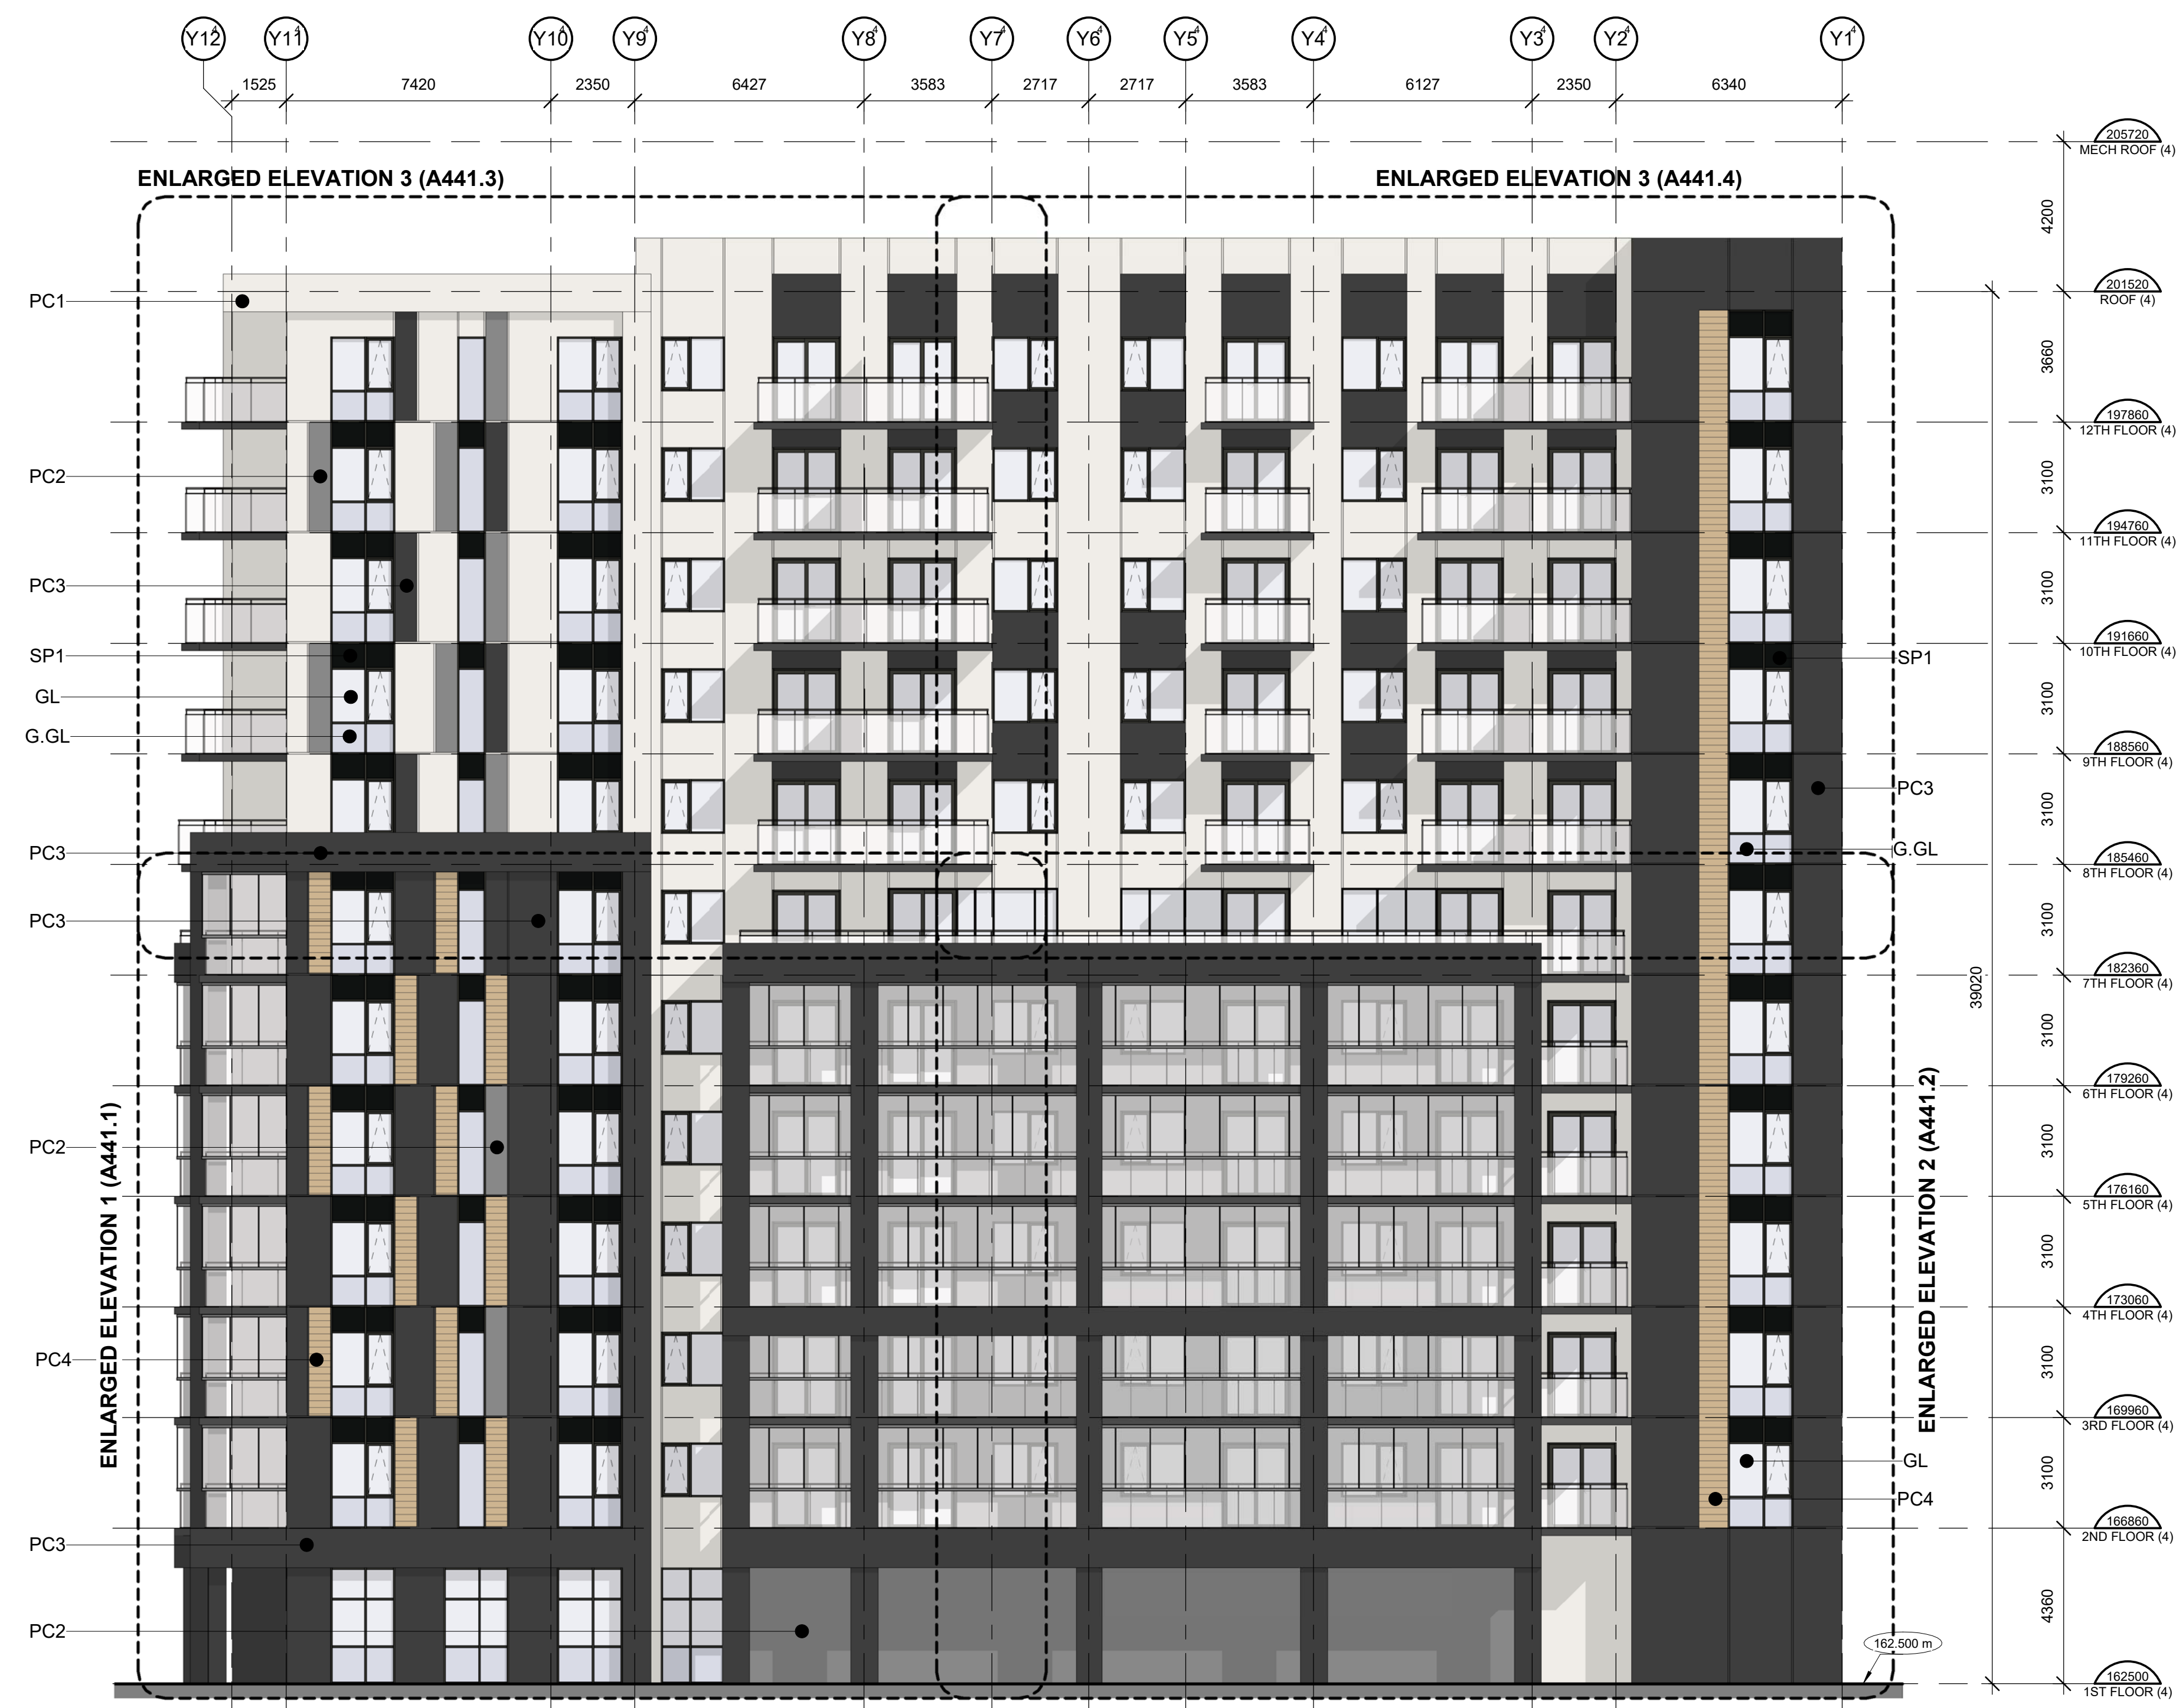


1 BLDG 4 - EAST ELEVATION
A441 1:125

\\TIMESTAMP: 2024.05.29 4:40:49 PM FILEPATH: C:\Proj\Loc\22402_1\enl1\B04NE.v4



1 BLDG 4 - ENLARGED EAST ELEVATION 1
A441.1 1:50

ELEVATION KEY PLAN

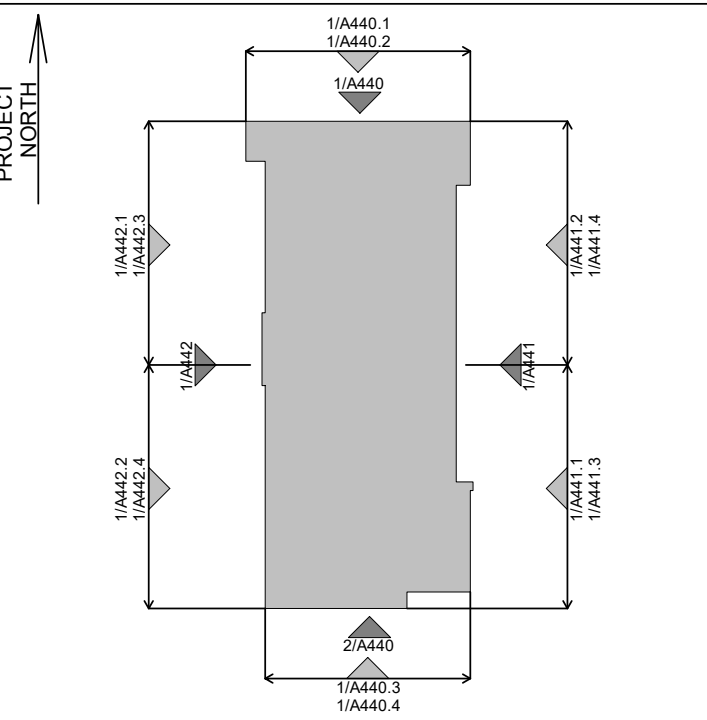

LEGEND

- GL GLAZING PANEL - CLEAR
- G.GL GUARD GLAZING PANEL - CLEAR
- SP1 SPANDREL PANEL - BLACK GRAY
- PC1 PRECAST COLOUR 1 - OFF-WHITE
- PC2 PRECAST COLOUR 2 - MID GREY
- PC3 PRECAST COLOUR 3 - DARK GREY
- PC4 PRECAST COLOUR 4 - ACCENT
- AR ALUMINUM RAILING - BLACK
- GLAZING PANEL - CLEAR
- RETRACTABLE BALCONY SYSTEM
- ALUMINUM RAILING - BLACK

CONTRACTOR MUST CHECK AND VERIFY ALL DIMENSIONS AND JOB CONDITIONS BEFORE PROCEEDING WITH WORK
ALL DRAWINGS MAY BE TO BE SUBJECT TO CHANGE DUE TO COMMENTS FROM MUNICIPAL DEPARTMENTS AND OTHER AGENCIES WITH AUTHORITY
ALL DRAWINGS AND SPECIFICATIONS ARE THE PROPERTY OF THE ARCHITECTS AND MUST BE RETURNED AT THE COMPLETION OF THE WORK
THE CONTRACTOR WORKING FROM DRAWINGS NOT SPECIFICALLY MARKED FOR CONSTRUCTION MUST ASSUME FULL RESPONSIBILITY AND BEAR COSTS FOR ANY CORRECTIONS OR DAMAGES RESULTING FROM HIS OR HER WORK

KEY TO DETAIL LOCATION

No. DETAIL NUMBER
No. DRAWING SHEET NUMBER

DRAWING SETS ISSUED No. DATE (DD.MM.YY) BY
SPA SUBMISSION 1 1 10.05.24 KNYMH

ALL PREVIOUS ISSUES OF THIS DRAWING ARE SUPERSEDED

REVISIONS TO DRAWING

No. DATE (DD.MM.YY) RY

NOT FOR CONSTRUCTION

BUILDING PERMIT NUMBER

NOT FOR CONSTRUCTION WITHOUT PERMIT

KNYMH
ARCHITECTURE • SOLUTIONS

KNYMH INC.
1006 SKYVIEW DRIVE • SUITE 101
BURLINGTON, ONTARIO • L7P 0V1
T 905.639.6595
F 905.639.0394
www.knymh.com info@knymh.com

ONTARIO ASSOCIATION
OF
ARCHITECTS
PRZEMYSŁAW MYŚKOWSKI
LICENCE
7894

mattamyHOMES

CLOCKWORK PH3

BLDG 4 - OAKVILLE, ONTARIO

DRAWING SHEET TITLE:

BLDG 4 - ENLARGED
EAST ELEVATION 1

DRAWING SCALE: As indicated PROJECT NUMBER: 22402

DRAWN BY: CHECKED BY: Author Checker DRAWING SHEET NUMBER: A441.1


DRAWING VERSION: PLOT DATE:

\\timesmap\2024\05\24\14:51 PM\FILEPATH\C:\Rock\Loc\22402\Jurnal\EDONE.rvt



1
A441.2
BLDG 4 - ENLARGED EAST ELEVATION 2
1:50

ELEVATION KEY PLAN

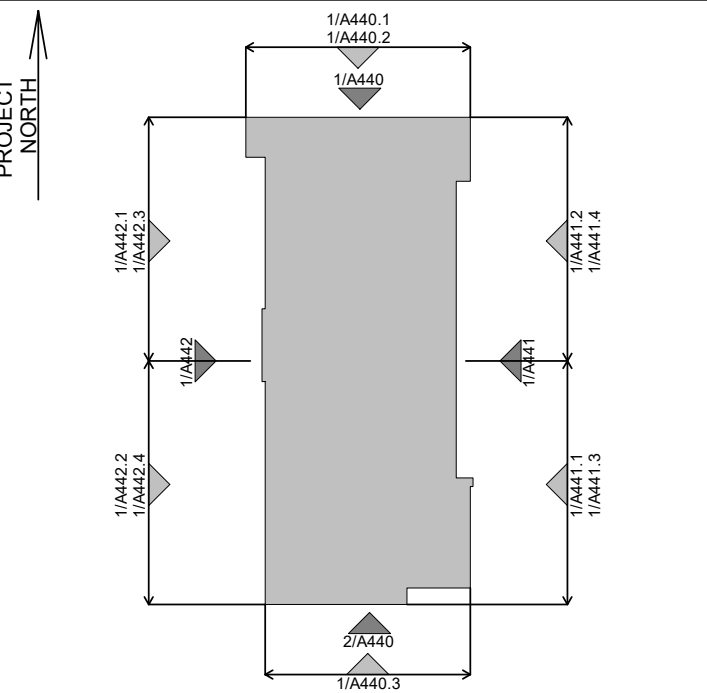

LEGEND

GL	GLAZING PANEL - CLEAR
G.GL	GUARD GLAZING PANEL - CLEAR
SP1	SPANDREL PANEL - BLACK GRAY
PC1	PRECAST COLOUR 1 - OFF-WHITE
PC2	PRECAST COLOUR 2 - MID GREY
PC3	PRECAST COLOUR 3 - DARK GREY
PC4	PRECAST COLOUR 4 - ACCENT
AR	ALUMINUM RAILING - BLACK
RB	RETRACTABLE BALCONY SYSTEM GLAZING PANEL - CLEAR ALUMINUM RAILING - BLACK

CONTRACTOR MUST CHECK AND VERIFY ALL DIMENSIONS AND JOB CONDITIONS BEFORE PROCEEDING WITH WORK

ALL DRAWINGS MAY BE TO BE SUBJECT TO CHANGE DUE TO COMMENTS FROM MUNICIPAL DEPARTMENTS AND OTHER AGENCIES WITH AUTHORITY

ALL DRAWINGS AND SPECIFICATIONS ARE THE PROPERTY OF THE ARCHITECTS AND MUST BE RETURNED AT THE COMPLETION OF THE WORK

THE CONTRACTOR WORKING FROM DRAWINGS NOT SPECIFICALLY MARKED FOR CONSTRUCTION MUST ASSUME FULL RESPONSIBILITY AND BEAR COSTS FOR ANY CORRECTIONS OR DAMAGES RESULTING FROM HIS OR HER WORK

KEY TO DETAIL LOCATION

No. DETAIL NUMBER
No. DRAWING SHEET NUMBER

DRAWING SETS ISSUED	No.	DATE (DD.MM.YY)	BY
SPA SUBMISSION 1	1	10.05.24	KNYMH

ALL PREVIOUS ISSUES OF THIS DRAWING ARE SUPERSEDED

REVISIONS TO DRAWING	No.	DATE (DD.MM.YY)	RY
----------------------	-----	-----------------	----

NOT FOR CONSTRUCTION

BUILDING PERMIT NUMBER:
NOT FOR CONSTRUCTION WITHOUT PERMIT

KNYMH
ARCHITECTURE • SOLUTIONS

KNYMH INC.
1006 SKYVIEW DRIVE • SUITE 101
BURLINGTON, ONTARIO • L7P 0V1
T 905.639.6595
F 905.639.0394
www.knymh.com info@knymh.com

ONTARIO ASSOCIATION
OF
ARCHITECTS
PRZEMYSŁAW MYŚKOWSKI
LENCIE
7894

mattamyHOMES

CLOCKWORK PH3

BLDG 4 - OAKVILLE, ONTARIO

DRAWING SHEET TITLE:
BLDG 4 - ENLARGED
EAST ELEVATION 2


DRAWING SCALE:
As indicated


PROJECT NUMBER:
22402

DRAWN BY: CHECKED BY:
Author Checker

DRAWING VERSION:
PLOT DATE:

DRAWING SHEET NUMBER:
A441.2

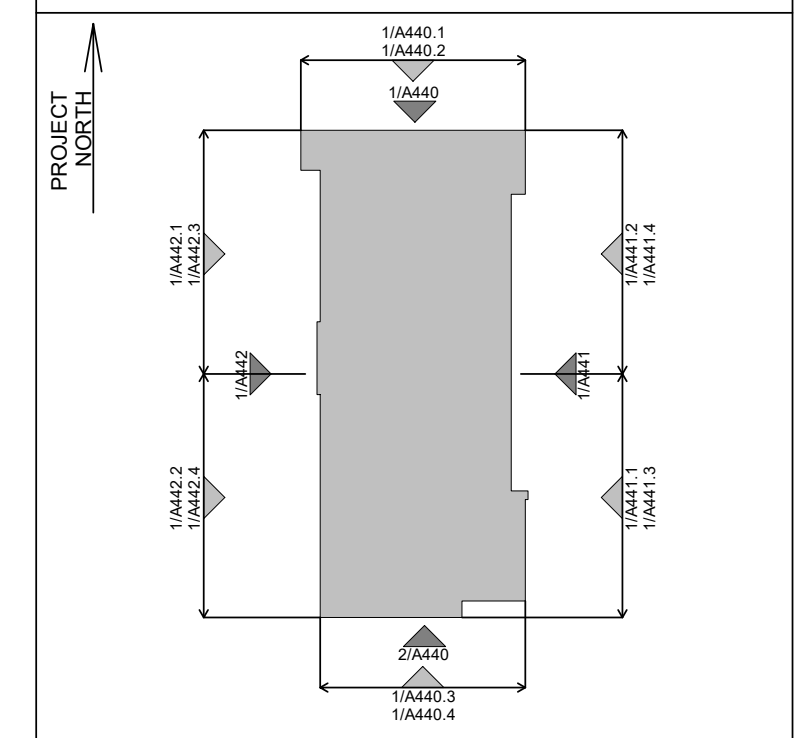

 	GLAZING PANEL - CLEAR
	GUARD GLAZING PANEL - CLEAR
	SPANDREL PANEL - BLACK GRAY
	PRECAST COLOUR 1 - OFF-WHITE
	PRECAST COLOUR 2 - MID GREY
	PRECAST COLOUR 3 - DARK GREY
	PRECAST COLOUR 4 - ACCENT
	ALUMINUM RAILING - BLACK GLAZING PANEL - CLEAR
	RETRACTABLE BALCONY SYSTEM GLAZING PANEL - CLEAR ALUMINUM RAILING - BLACK

CONTRACTOR WORKING FROM DRAWINGS NOT SPECIFICALLY MARKED FOR CONSTRUCTION* MUST ASSUME FULL RESPONSIBILITY AND BEAR COSTS FOR ANY CORRECTIONS OR DAMAGES RESULTING FROM HIS OR HER WORK.

No. _____ DETAIL NUMBER
No. _____ DRAWING SHEET NUMBER

[illegible][illegible]


KNYMH
ARCHITECTURE • SOLUTIONS

KNYMH INC.
1006 SKYVIEW DRIVE • SUITE 101
BURLINGTON, ONTARIO • L7P 0V1
T 905.639.6595
F 905.639.0394

www.knymh.com info@knymh.com



DATE: _____

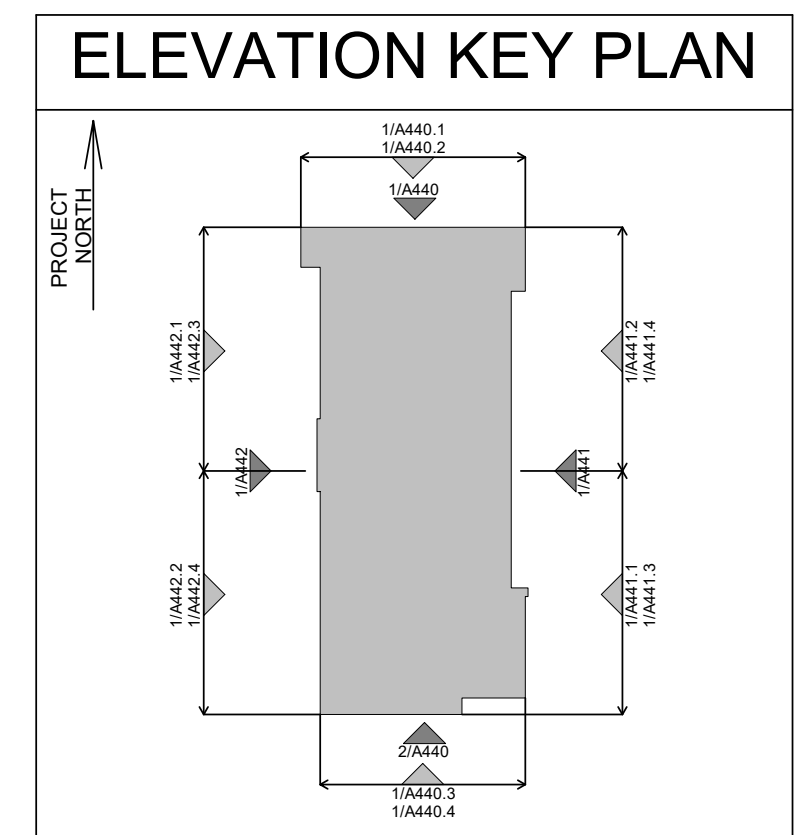

LEGEND

GL	GLAZING PANEL - CLEAR
G.GL	GUARD GLAZING PANEL - CLEAR
SP1	SPANDREL PANEL - BLACK GRAY
PC1	PRECAST COLOUR 1 - OFF-WHITE
PC2	PRECAST COLOUR 2 - MID GREY
PC3	PRECAST COLOUR 3 - DARK GREY
PC4	PRECAST COLOUR 4 - ACCENT
AR	ALUMINUM RAILING - BLACK GLAZING PANEL - CLEAR
RB	RETRACTABLE BALCONY SYSTEM GLAZING PANEL - CLEAR ALUMINUM RAILING - BLACK

CONTRACTOR MUST CHECK AND VERIFY ALL DIMENSIONS AND JOB CONDITIONS BEFORE PROCEEDING WITH WORK

ALL DRAWINGS MAY BE SUBJECT TO CHANGE DUE TO COMMENTS FROM MUNICIPAL DEPARTMENTS AND OTHER AGENCIES WITH AUTHORITY

ALL DRAWINGS AND SPECIFICATIONS ARE THE PROPERTY OF THE ARCHITECTS AND MUST BE RETURNED AT THE COMPLETION OF THE WORK

THE CONTRACTOR WORKING FROM DRAWINGS NOT SPECIFICALLY MARKED "FOR CONSTRUCTION" MUST ASSUME FULL RESPONSIBILITY AND BEAR COSTS FOR ANY CORRECTIONS OR DAMAGES RESULTING FROM HIS OR HER WORK.

KEY TO DETAIL LOCATION

[illegible]

ALL PREVIOUS ISSUES OF THIS DRAWING ARE SUPERSEDED

[illegible]

BUILDING PERMIT NUMBER:

NOT FOR CONSTRUCTION WITHOUT PERMIT



CLOCKWORK PH3

BLDG 4 - OAKVILLE, ONTARIO

DRAWING SHEET TITLE:

BLDG 4 - WEST
ELEVATION

DRAWING SCALE:

As indicated

PROJECT NUMBER:

22402

DRAWN BY:	CHECK:
-----------	--------

Author	Chemical
--------	----------

DRAWING SHEET NUMBER:

DRAWING VERSION:

A 440

PLOT DATE:

A442



1 BLDG 4 - WEST ELEVATION
A442 1:125



GL	GLAZING PANEL - CLEAR
G.GL	GUARD GLAZING PANEL - CLEAR
SP1	SPANDREL PANEL - BLACK GRAY
PC1	PRECAST COLOUR 1 - OFF-WHITE
PC2	PRECAST COLOUR 2 - MID GREY
PC3	PRECAST COLOUR 3 - DARK GREY
PC4	PRECAST COLOUR 4 - ACCENT
AR	ALUMINUM RAILING - BLACK GLAZING PANEL - CLEAR
RB	RETRACTABLE BALCONY SYSTEM GLAZING PANEL - CLEAR ALUMINUM RAILING - BLACK

CONTRACTOR MUST CHECK AND VERIFY ALL DIMENSIONS AND JOB CONDITIONS BEFORE PROCEEDING WITH WORK

ALL DRAWINGS MAY BE TO BE SUBJECT TO CHANGE DUE TO COMMENTS FROM MUNICIPAL DEPARTMENTS AND OTHER AGENCIES WITH AUTHORITY

ALL DRAWINGS AND SPECIFICATIONS ARE THE PROPERTY OF THE CHIEF AND MUST BE RETURNED AT THE COMPLETION OF THE WORK

IF CONTRACTOR WORKING FROM DRAWINGS NOT SPECIFICALLY MARKED "CONSTRUCTION" MUST ASSUME FULL RESPONSIBILITY AND BEAR COSTS FOR ANY CORRECTIONS OR DAMAGES RESULTING FROM HIS OR HER WORK.

Y TO DETAIL LOCATION

No.	DETAIL NUMBER
No.	DRAWING SHEET NUMBER


[illegible]

ALL PREVIOUS ISSUES OF THIS DRAWING ARE SUPERSEDED

[illegible]

BUILDING PERMIT NUMBER

NOT FOR CONSTRUCTION WITHOUT PERMIT

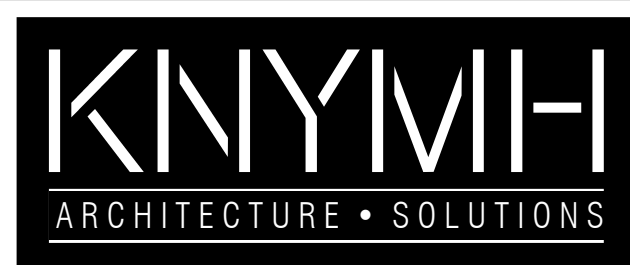

KNYMH INC.
1006 SKYVIEW DRIVE • SUITE 101
BURLINGTON, ONTARIO • L7P 0V1
T 905.639.6595
F 905.639.0394

www.knymh.com

info@knyvmh.com



BLDG 4 - OAKVILLE, ONTARIO

DRAWING SHEET TITLE:

BLDG 4 - ENLARGED
WEST ELEVATION 1

DRAWING SCALE

As indicate

PROJECT NUMBER:

DRAWN BY: Author	CHECKED BY: Checker
---------------------	------------------------


DRAWING SHEET NUMBER:


DRAWING VERSION

1. **Introduction**


PLOT DATE

A442.1

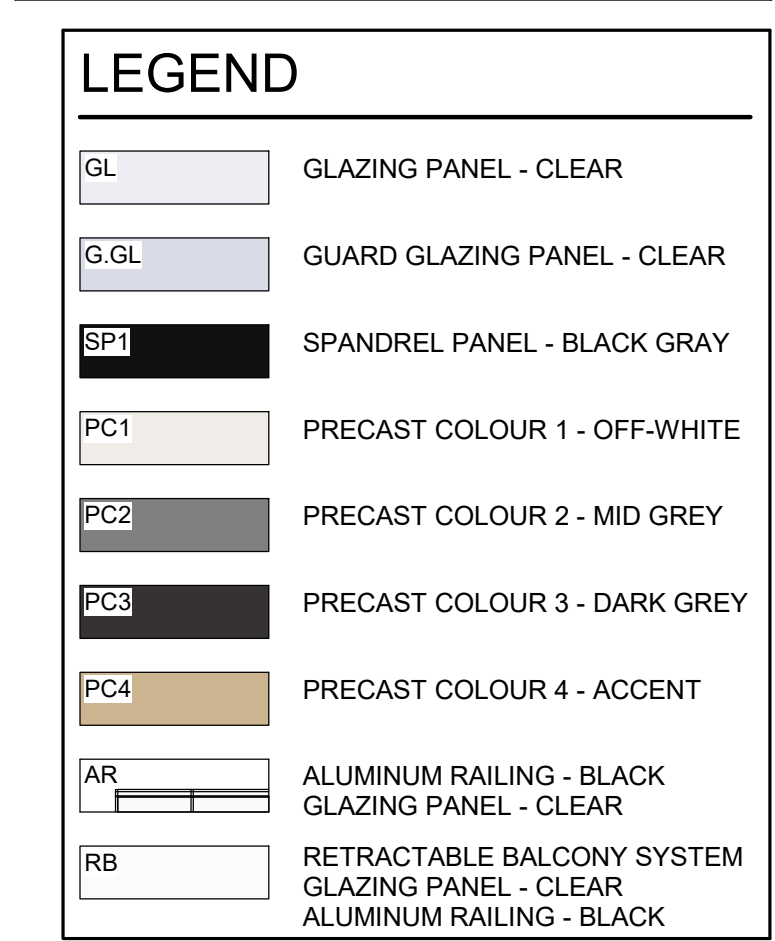


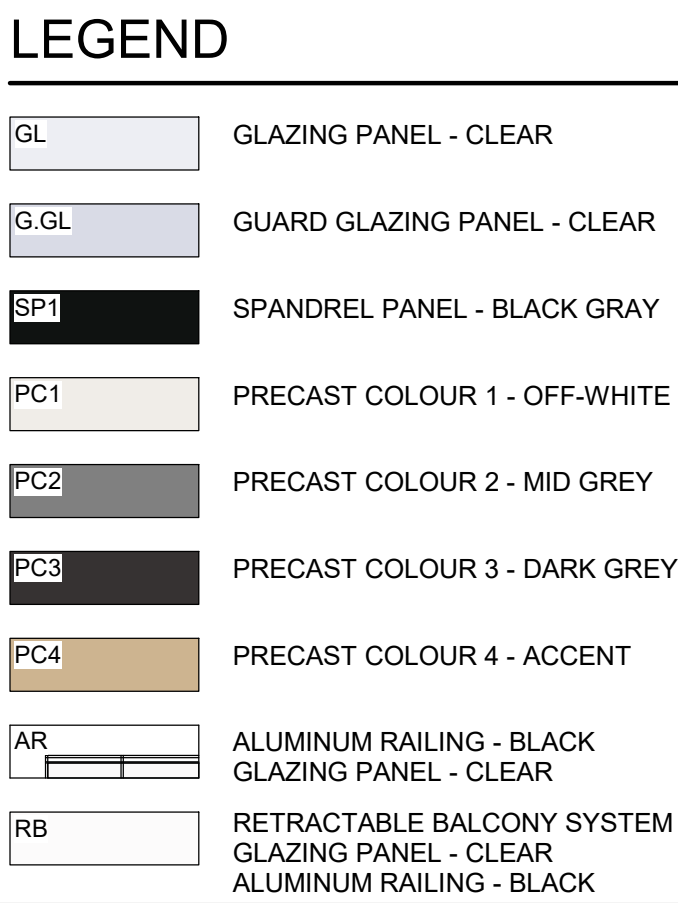

FILEPATH: C:\Revit Local\22402 Laura\BQ9NE.rvt
TIMESTAMP: 2024-05-09 4:42:33 PM

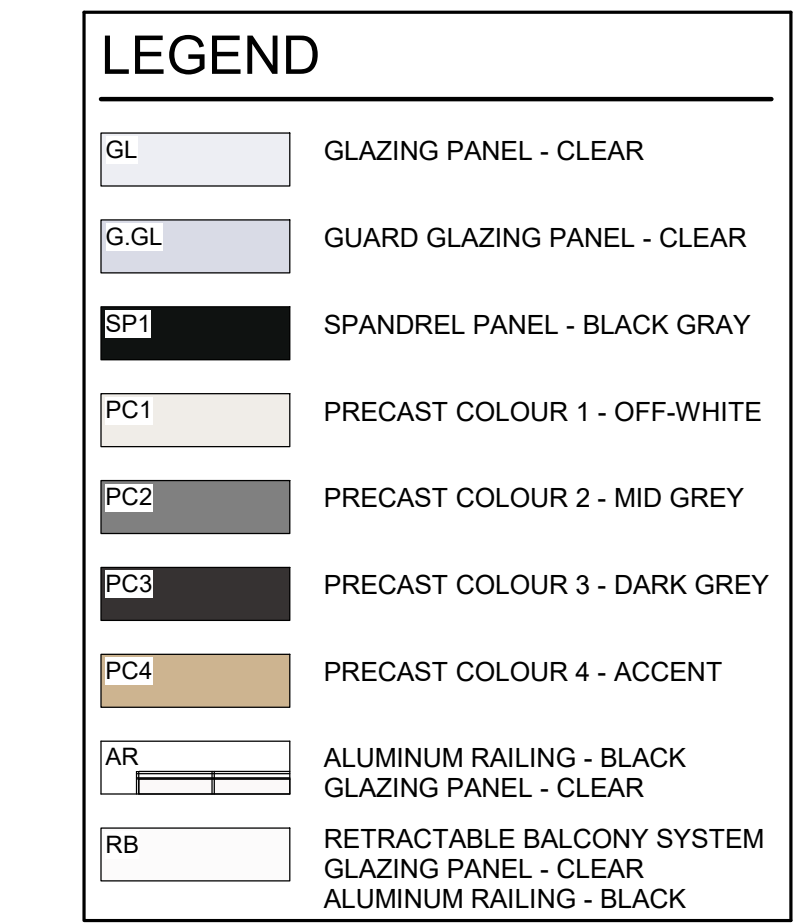

PLOT DATE:	A442.4
------------	--------

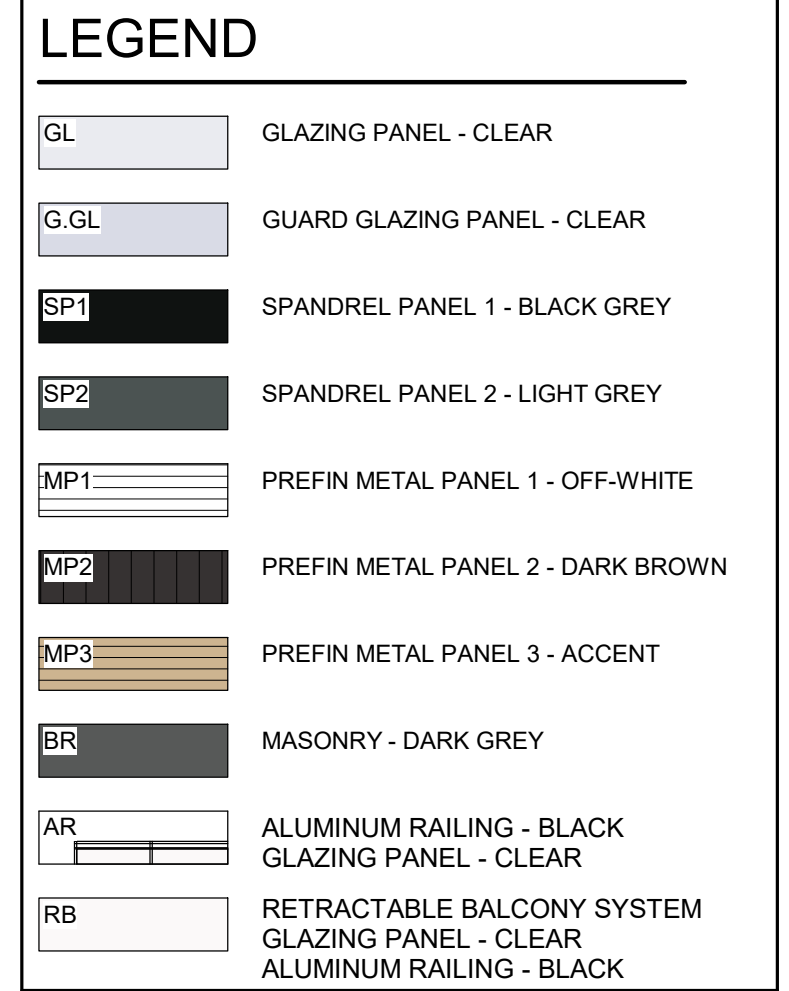[illegible]

KNYMH
ARCHITECTURE • SOLUTIONS



BLDG 5 - OAKVILLE, ONTARIO

DRAWING SHEET TITLE:

BLDG 5 - NORTH
ELEVATIONS

DRAWING SCALE:	PROJECT NUMBER:
As indicated	22402

DRAWN BY: Author	CHECKED BY: Checker	DRAWING SHEET NUMBER:
---------------------	------------------------	-----------------------

DRAWING VERSION:	A450
PLOT DATE:	

ELEVATION KEY PLAN

The diagram is a plan view of a building footprint, shaded in gray. It is surrounded by dimension lines and elevation markers. A north arrow is located on the left side, pointing upwards and labeled "PROJECT NORTH".

Top Elevation Markers (from left to right):

- 1/A450.7
- 1/A450.8
- 1/A450.5
- 1/A450.6
- 1/A450.4
- 2/A450.4
- 1/A450.1
- 2/A450.2

Bottom Elevation Markers (from left to right):

- 1/A451.1
- 1/A451.2
- 1/A451.3
- 1/A451.4
- 1/A451.5
- 1/A451.6
- 1/A451.7
- 1/A451.8

Left Side Elevation Markers (from top to bottom):

- 1/A452.4
- 2/A452

Right Side Elevation Markers (from top to bottom):

- 1/A452
- 1/A452.1
- 1/A452.2

Dimensions are indicated by horizontal and vertical lines with arrows at the ends, showing the overall footprint and specific setbacks or offsets.

Y TO DETAIL LOCATION

No.	DETAIL NUMBER
No.	DRAWING SHEET NUMBER

ALL PREVIOUS ISSUES OF THIS DRAWING ARE SUPERSEDED

BUILDING PERMIT NUMBER:

NOT FOR CONSTRUCTION WITHOUT PERMIT




KNYMH INC.
1006 SKYVIEW DRIVE • SUITE 101
BURLINGTON, ONTARIO • L7P 0V1
T 905.639.6595
F 905.639.0394

www.knymh.com info@knymh.com




BLDG 5 - OAKVILLE, ONTARIO

DRAWN BY: Author	CHECKED BY: Checker	DRAWING SHEET NUMBER: A450.1
DRAWING VERSION:		
PLOT DATE:		

   GL		GLAZING PANEL - CLEAR
G GL		GUARD GLAZING PANEL - CLEAR
SP1		SPANDREL PANEL 1 - BLACK GREY
SP2		SPANDREL PANEL 2 - LIGHT GREY
MP1		PREFIN METAL PANEL 1 - OFF-WHITE
MP2		PREFIN METAL PANEL 2 - DARK BROWN
MP3		PREFIN METAL PANEL 3 - ACCENT
BR		MASONRY - DARK GREY
AR		ALUMINUM RAILING - BLACK GLAZING PANEL - CLEAR
RB		RETRACTABLE BALCONY SYSTEM GLAZING PANEL - CLEAR ALUMINUM RAILING - BLACK

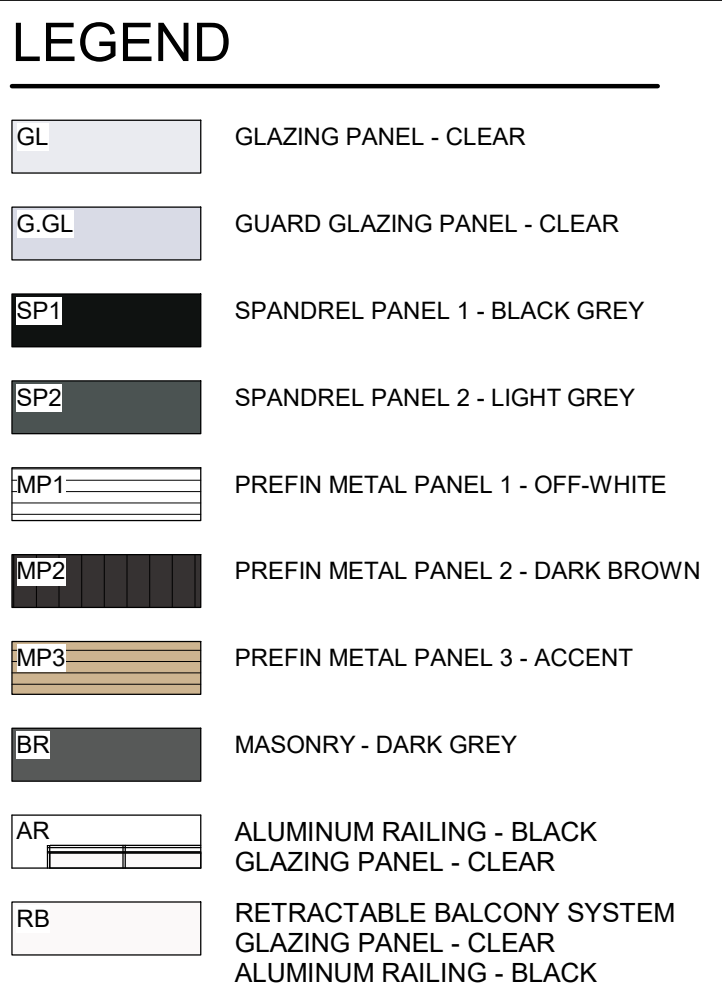

[illegible]

[illegible]

ALL DRAWINGS AND SPECIFICATIONS ARE THE PROPERTY OF THE ARCHITECTS AND MUST BE RETURNED AT THE COMPLETION OF THE WORK.


THE CONTRACTOR WORKING FROM DRAWINGS NOT SPECIFICALLY MARKED FOR CONSTRUCTION MUST ASSUME FULL RESPONSIBILITY AND BEAR COSTS FOR ANY CORRECTIONS OR DAMAGES RESULTING FROM HIS OR HER WORK.

No. _____ DETAIL NUMBER
No. _____ DRAWING SHEET NUMBER

ALL PREVIOUS ISSUES OF THIS DRAWING ARE SUPERSEDED

2017

NOT FOR CONSTRUCTION WITHOUT PERMIT

 
BLDG 5 - ENLARGED
NORTH ELEVATION 5

DRAWING SCALE:

As indicated

DRAWN BY:	CHECKED BY:
Author	Checker



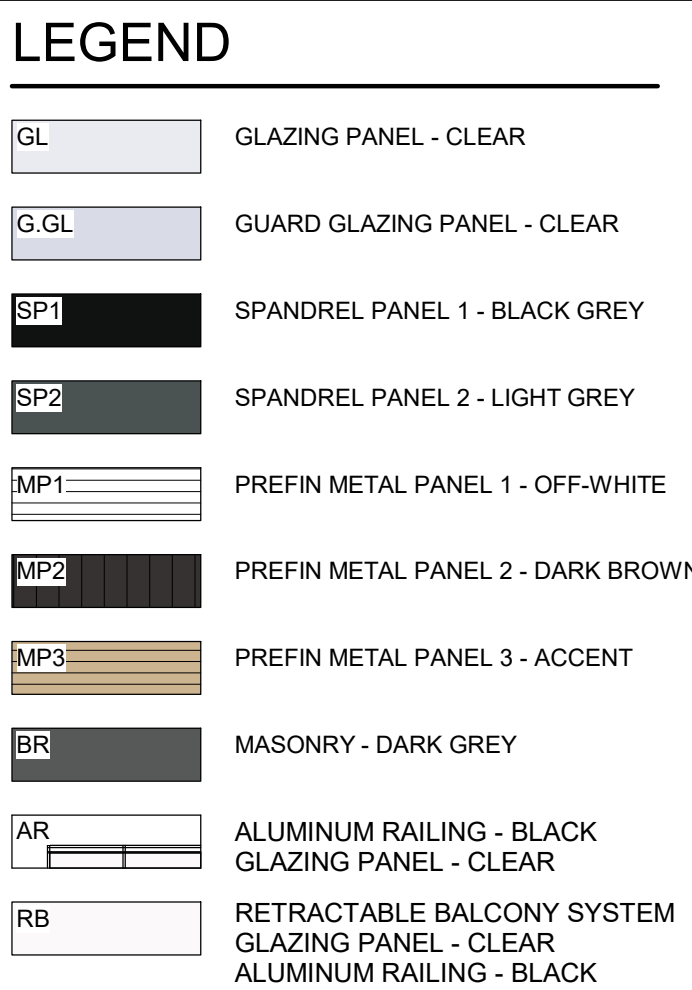

KEY TO DETAIL LOCATION

No.	DETAIL NUMBER
No.	DRAWING SHEET NUMBER

[illegible]

ALL PREVIOUS ISSUES OF THIS DRAWING ARE SUPERSEDED

[illegible]

BUILDING PERMIT NUMBER:
NOT FOR CONSTRUCTION WITHOUT PERMIT

KNYMH
ARCHITECTURE • SOLUTIONS

KNYMH INC.
1006 SKYVIEW DRIVE • SUITE 101
BURLINGTON, ONTARIO • L7P 0V1
T 905.639.6595
F 905.639.0394

www.knymh.com info@knymh.com



CLOCKWORK PH3

BLDG 5 - OAKVILLE, ONTARIO

DRAWING SHEET TITLE:

BLDG 5 - ENLARGED
NORTH ELEVATION 6

DRAWING SCALE: As indicated		PROJECT NUMBER: 22402	
DRAWN BY: Author	CHECKED BY: Checker	DRAWING SHEET NUMBER: A450.6	
DRAWING VERSION:			
PLOT DATE:			



ELEVATION KEY PLAN


THE CONTRACTOR WORKING FROM DRAWINGS NOT SPECIFICALLY MARKED FOR CONSTRUCTION MUST ASSUME FULL RESPONSIBILITY AND BEAR COSTS FOR ANY CORRECTIONS OR DAMAGES RESULTING FROM HIS OR HER WORK.

No. _____ DETAIL NUMBER
 No. _____ DRAWING SHEET NUMBER

ALL PREVIOUS ISSUES OF THIS DRAWING ARE SUPERSEDED

NOT FOR CONSTRUCTION

NOT FOR CONSTRUCTION WITHOUT PERMIT

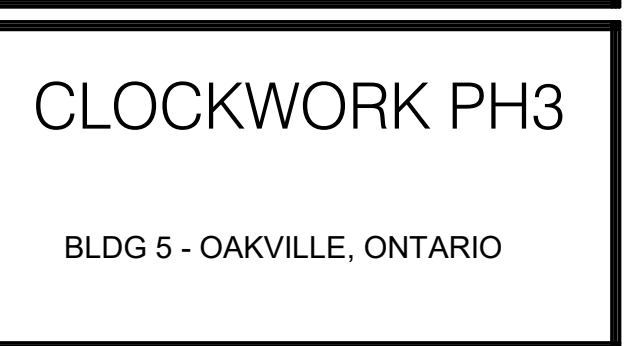

400.7

1 : 50

KEY TO DETAIL LOCATION

No.	DETAIL NUMBER
No.	DRAWING SHEET NUMBER

[illegible]

ALL PREVIOUS ISSUES OF THIS DRAWING ARE SUPERSEDED

[illegible]

BUILDING PERMIT NUMBER:
NOT FOR CONSTRUCTION WITHOUT PERMIT

KNYMH
ARCHITECTURE • SOLUTIONS

KNYMH INC.
1006 SKYVIEW DRIVE • SUITE 101
BURLINGTON, ONTARIO • L7P 0V1
T 905.639.6595
F 905.639.0394

www.knymh.com info@knymh.com



CLOCKWORK PH3

BLDG 5 - OAKVILLE, ONTARIO

DRAWING SHEET TITLE:

BLDG 5 - ENLARGED
NORTH ELEVATION 8

DRAWING SCALE:	PROJECT NUMBER:
As indicated	22402


DRAWN BY: Author	CHECKED BY: Checker	DRAWING SHEET NUMBER:
---------------------	------------------------	-----------------------

DRAWING VERSION:	A450.8
PLOT DATE:	

NOT DATE: A430.0



1 BLDG 5 - ENLARGED NORTH ELEVATION 8
A450.8 1:50

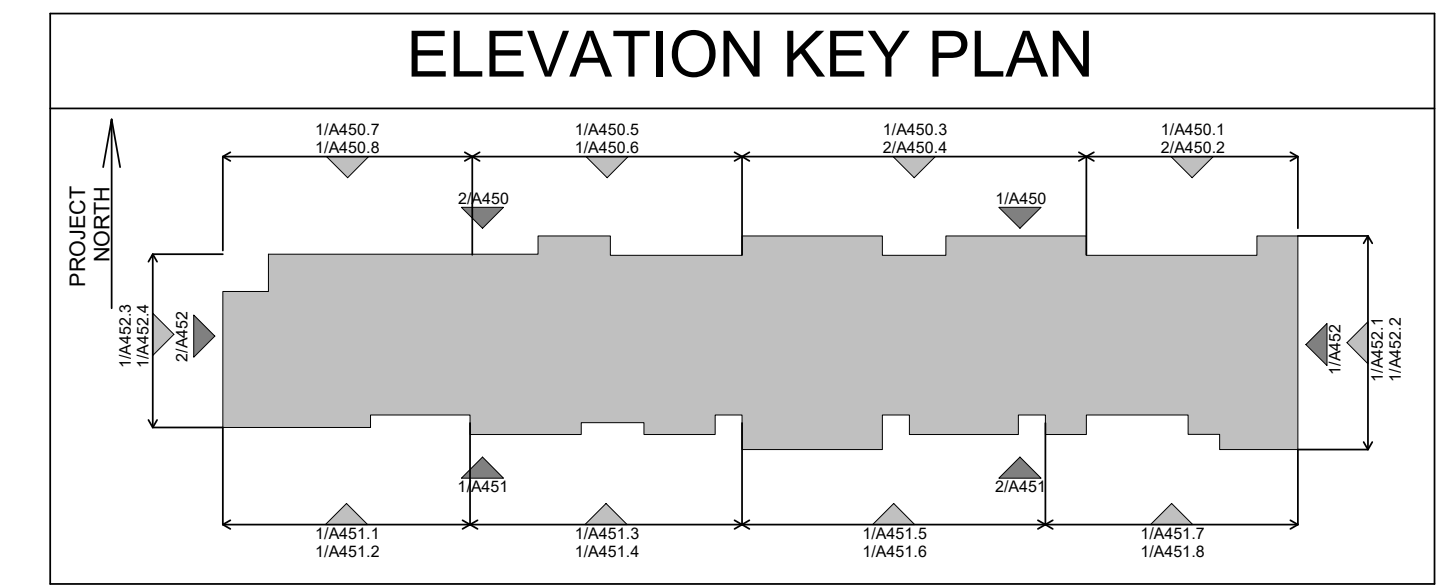

CONTRACTOR MUST CHECK AND VERIFY ALL DIMENSIONS AND JOB CONDITIONS BEFORE PROCEEDING WITH WORK

ALL DRAWINGS MAY BE TO BE SUBJECT TO CHANGE DUE TO COMMENTS FROM MUNICIPAL DEPARTMENTS AND OTHER AGENCIES WITH AUTHORITY

ALL DRAWINGS AND SPECIFICATIONS ARE THE PROPERTY OF THE ARCHITECTS AND MUST BE RETURNED AT THE COMPLETION OF THE WORK

THE CONTRACTOR WORKING FROM DRAWINGS NOT SPECIFICALLY MARKED FOR CONSTRUCTION MUST ASSUME FULL RESPONSIBILITY AND BEAR COSTS FOR ANY CORRECTIONS OR DAMAGES RESULTING FROM HIS OR HER WORK.

[illegible][illegible]

KNYMIH
ARCHITECTURE • SOLUTIONS


The Mattamy Homes logo, featuring the word "mattamy" in a bold, lowercase sans-serif font and "HOMES" in a smaller, uppercase sans-serif font, both in white, set against a blue oval background.

DRAWING SHEET TITLE:

BLDG 5 - SOUTH
ELEVATIONS

DRAWING SCALE: As indicated		PROJECT NUMBER: 22402	
DRAWN BY: Author	CHECKED BY: Checker	DRAWING SHEET NUMBER: A451	
DRAWING VERSION:			
PLOT DATE:			



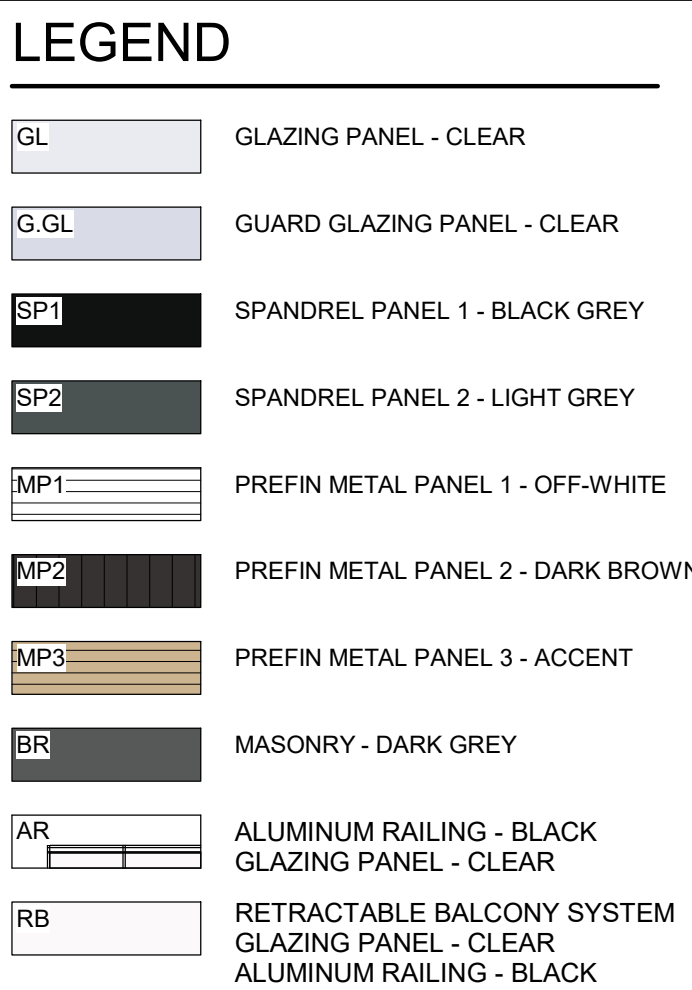

CONTRACTOR MUST CHECK AND VERIFY ALL DIMENSIONS AND JOB CONDITIONS BEFORE PROCEEDING WITH WORK

ALL DRAWINGS MAY BE TO BE SUBJECT TO CHANGE DUE TO COMMENTS FROM MUNICIPAL DEPARTMENTS AND OTHER AGENCIES WITH AUTHORITY.

ALL DRAWINGS AND SPECIFICATIONS ARE THE PROPERTY OF THE ARCHITECTS AND MUST BE RETURNED AT THE COMPLETION OF THE WORK.

THE CONTRACTOR WORKING FROM DRAWINGS NOT SPECIFICALLY MARKED FOR CONSTRUCTION MUST ASSUME FULL RESPONSIBILITY AND BEAR COSTS FOR ANY CORRECTIONS OR DAMAGES RESULTING FROM HIS OR HER WORK.

KEY TO DETAIL LOCATION			
No. () No.	DETAIL NUMBER _____		
	DRAWING SHEET NUMBER _____		

DRAWING SETS ISSUED	No.	DATE (DD.MM.YY)	BY
SPA SUBMISSION 1	1.	10.05.24	KNYMH

ALL PREVIOUS ISSUES OF THIS DRAWING ARE SUPERSEDED

REVISIONS TO DRAWING	No.	DATE (DD.MM.YY)	BY

BUILDING PERMIT NUMBER:

NOT FOR CONSTRUCTION WITHOUT PERMIT

KNYM-H


ARCHITECTURE • SOLUTIONS

KNYMH INC.
 1006 SKYVIEW DRIVE • SUITE 101
 BURLINGTON, ONTARIO • L7P 0V1
 T 905.639.6595
 F 905.639.0394
www.knymh.com
info@knymh.com

CLOCKWORK PH3

BLDG 5 - OAKVILLE, ONTARIO

DRAWING SHEET TITLE: BLDG 5 - ENLARGED SOUTH ELEVATION 1	
DRAWING SCALE: As indicated	PROJECT NUMBER: 22402
DRAWN BY: Author	CHECKED BY: Checker
DRAWING SHEET NUMBER: A451.1	
PLOT DATE:	

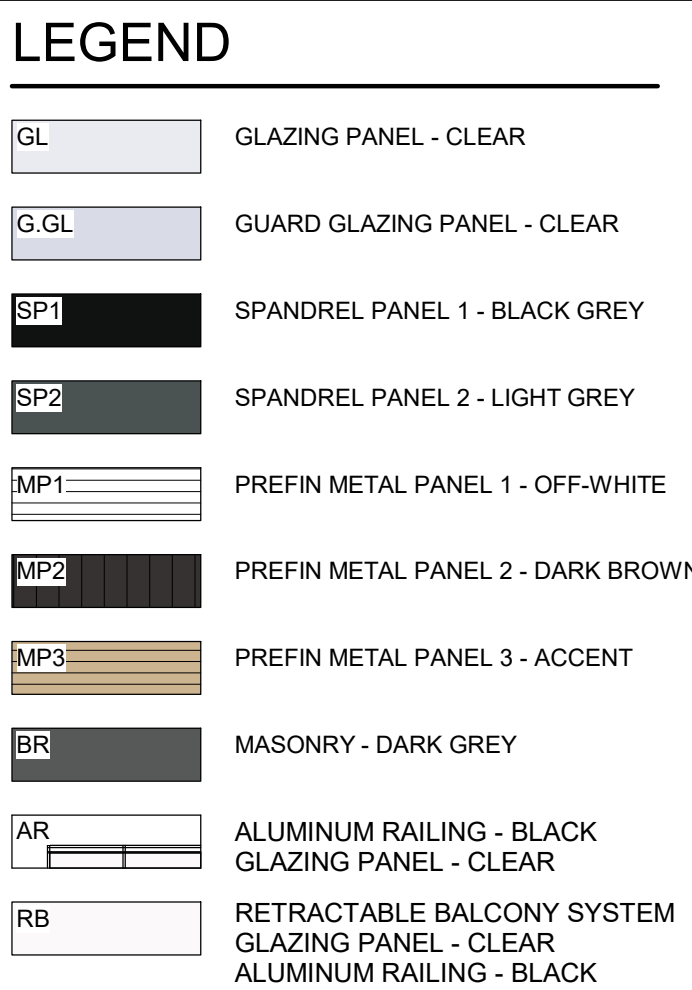[illegible]

ELEVATION KEY PLAN

The key plan shows the building footprint with elevation callouts at various points. The callouts are as follows:

- Top Left: 1/A450.7, 1/A450.8
- Top Center-Left: 2/A450
- Top Center-Right: 1/A450.5, 1/A450.6
- Top Right: 1/A450.3, 2/A450.4
- Far Top Right: 1/A450.1, 2/A450.2
- Bottom Left: 1/A451.1, 1/A451.2
- Bottom Center-Left: 1/A451.3, 1/A451.4
- Bottom Center-Right: 1/A451.5, 1/A451.6
- Bottom Right: 1/A451.7, 1/A451.8
- Far Bottom Right: 1/A451.9, 1/A451.10

Dimensions are indicated by arrows and numbers:

- Overall width: 1/A449.2
- Overall height: 1/A452.2
- Internal horizontal dimensions: 1/A449.1, 1/A449.3, 1/A449.4, 1/A449.5, 1/A449.6, 1/A449.7, 1/A449.8, 1/A449.9, 1/A449.10, 1/A449.11, 1/A449.12, 1/A449.99, 1/A450.00
- Internal vertical dimensions: 1/A450.1, 1/A450.2, 1/A450.3, 1/A450.4, 1/A450.5, 1/A450.6, 1/A450.7, 1/A450.8, 1/A450.9, 1/A450.10, 1/A450.11, 1/A450.12, 1/A450.99, 1/A451.00

Y TO DETAIL LOCATION

No.	DETAIL NUMBER
No.	DRAWING SHEET NUMBER

ALL PREVIOUS ISSUES OF THIS DRAWING ARE SUPERSEDED

BUILDING PERMIT NUMBER:
NOT FOR CONSTRUCTION WITHOUT PERMIT

KNYMH INC.
1006 SKYVIEW DRIVE • SUITE 101
BURLINGTON, ONTARIO • L7P 0V1
T 905.639.6595
F 905.639.0394

www.knymh.com info@knymh.com




BLDG 5 - OAKVILLE, ONTARIO


BLDG 5 - ENLARGED
SOUTH ELEVATION 3



1 BLDG 5 - ENLARGED SOUTH ELEVATION 3
A451.3 1:50

TIMESTAMP: 2024-05-09 4:45:09 PM FILEPATH: C:\Revit Local\22402 Laura\BQ9NE.m

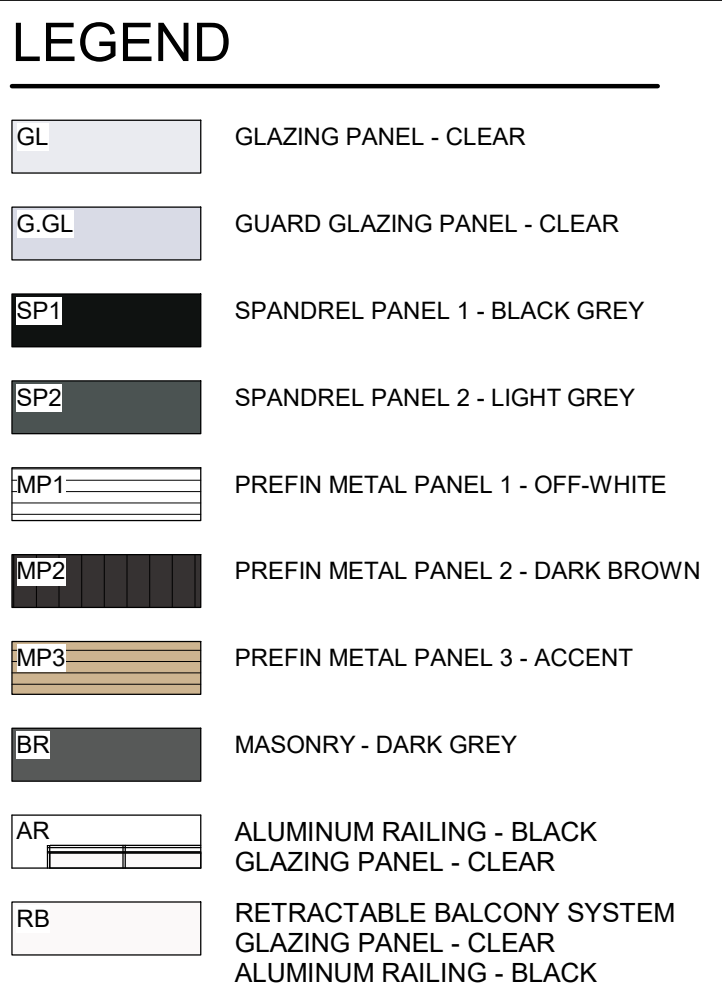
[illegible]

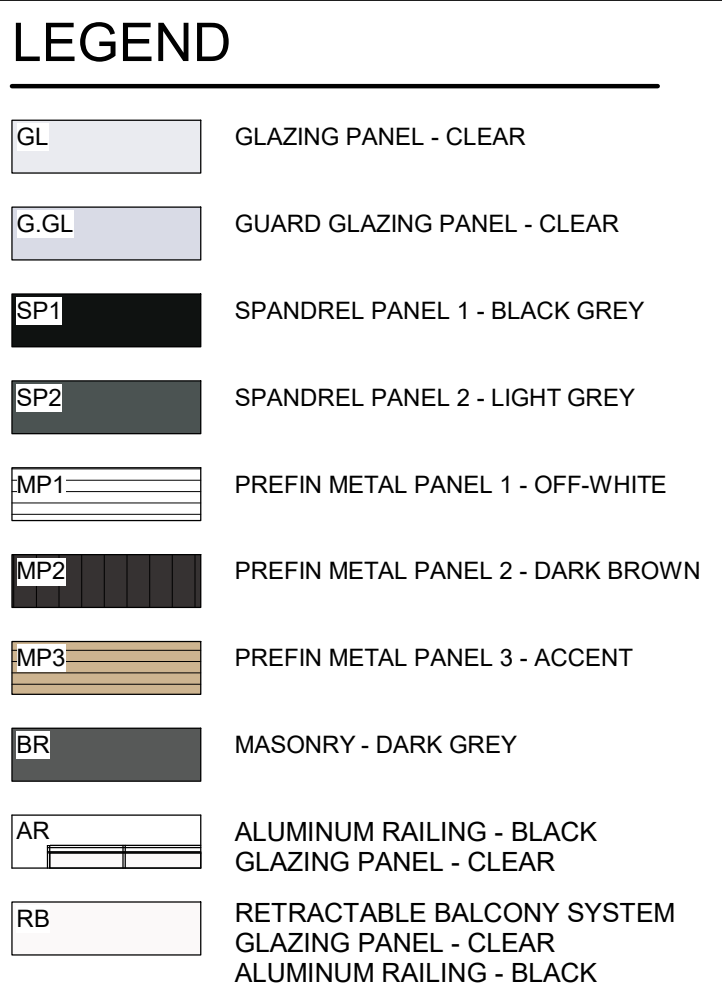

DRAWN BY: Author	CHECKED BY: Checker	DRAWING SHEET NUMBER: A451.5
DRAWING VERSION:		
PLOT DATE:		

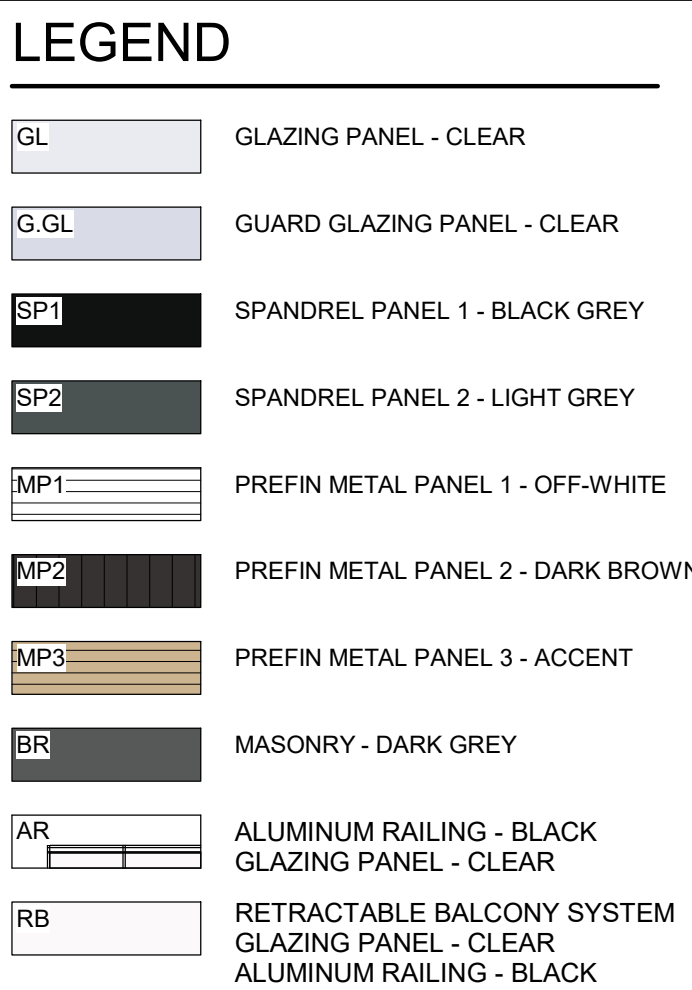

DRAWN BY: Author	CHECKED BY: Checker	DRAWING SHEET NUMBER: A451.6
DRAWING VERSION:		
PLOT DATE:		

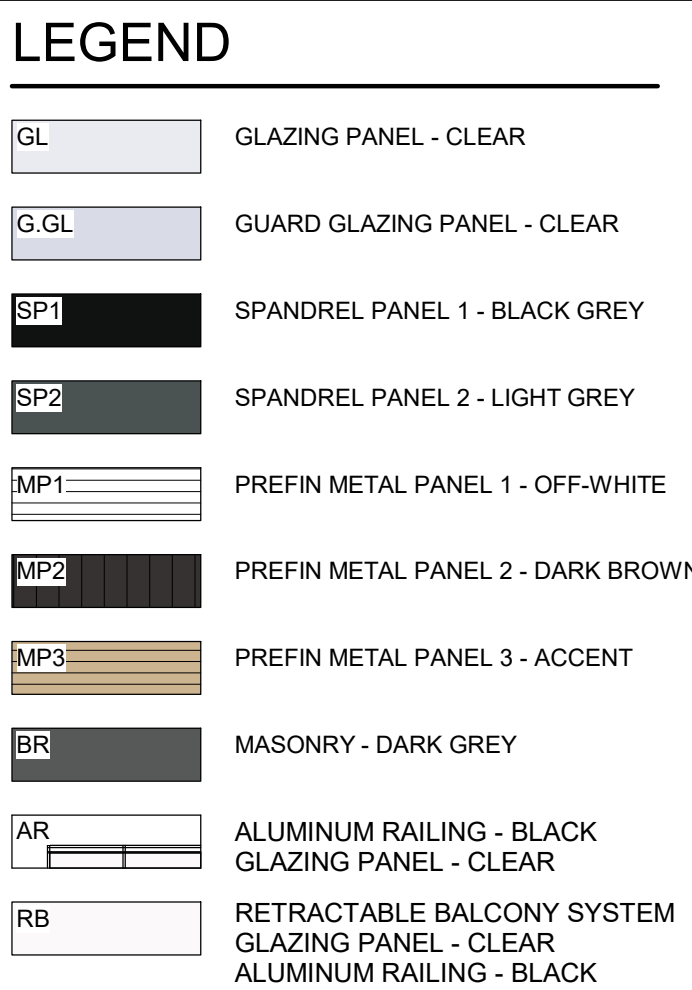

KEY TO DETAIL LOCATION

 DETAIL NUMBER

 DRAWING SHEET NUMBER

[illegible]

ALL PREVIOUS ISSUES OF THIS DRAWING ARE SUPERSEDED

[illegible]

BUILDING PERMIT NUMBER:
NOT FOR CONSTRUCTION WITHOUT PERMIT

KNYMH
ARCHITECTURE • SOLUTIONS

KNYMH INC.
1006 SKYVIEW DRIVE • SUITE 101
BURLINGTON, ONTARIO • L7P 0V1
T 905.639.6595
F 905.639.0394

www.knymh.com info@knymh.com



CLOCKWORK PH3

BLDG 5 - OAKVILLE, ONTARIO

DRAWING SHEET TITLE:

BLDG 5 - ENLARGED
SOUTH ELEVATION 7

DRAWING SCALE: As indicated		PROJECT NUMBER: 22402	
DRAWN BY: Author		CHECKED BY: Checker	
DRAWING VERSION:		DRAWING SHEET NUMBER: A451.7	
PLOT DATE:			



ELEVATION KEY PLAN

The diagram is a key plan for the building facade, showing the layout of the building and the locations of the elevations. The building is represented by a grey-shaded area. The elevations are marked with numbers and arrows pointing to the specific locations on the building. The north arrow is located at the top left of the plan.

Elevation Points:

- Top Left: 1/A450.7, 1/A450.8
- Top Center-Left: 1/A450.5, 1/A450.6
- Top Center-Right: 1/A450.3, 2/A450.4
- Top Right: 1/A450.1, 2/A450.2
- Left Side (from top to bottom): 1/A450.4, 2/A450.9
- Right Side (from top to bottom): 1/A450.1, 1/A450.2
- Bottom Left: 1/A451.1, 1/A451.2
- Bottom Center-Left: 1/A451.3, 1/A451.4
- Bottom Center-Right: 1/A451.5, 1/A451.6
- Bottom Right: 1/A451.7, 1/A451.8
- Bottom Far Right: 1/A451.9

E CONTRACTOR WORKING FROM DRAWINGS NOT SPECIFICALLY MARKED
R CONSTRUCTION* MUST ASSUME FULL RESPONSIBILITY AND BEAR COSTS
R ANY CORRECTIONS OR DAMAGES RESULTING FROM HIS OR HER WORK.

No. _____
 No. _____

ALL PREVIOUS ISSUES OF THIS DRAWING ARE SUPERSEDED

NOT FOR
CONSTRUCTION

NOT FOR CONSTRUCTION WITHOUT PERMIT




BLDG 5 - OAKVILLE, ONTARIO

BLDG 5 - ENLARGED
SOUTH ELEVATION 8

WING SCALE: As indicated		PROJECT NUMBER: 22402	
DRAWN BY: Author	CHECKED BY: Checker	DRAWING SHEET NUMBER: A451.8	
WING VERSION:			
DATE:			



1 BLDG 5 - ENLARGED SOUTH ELEVATION 8
A451.9 1:50

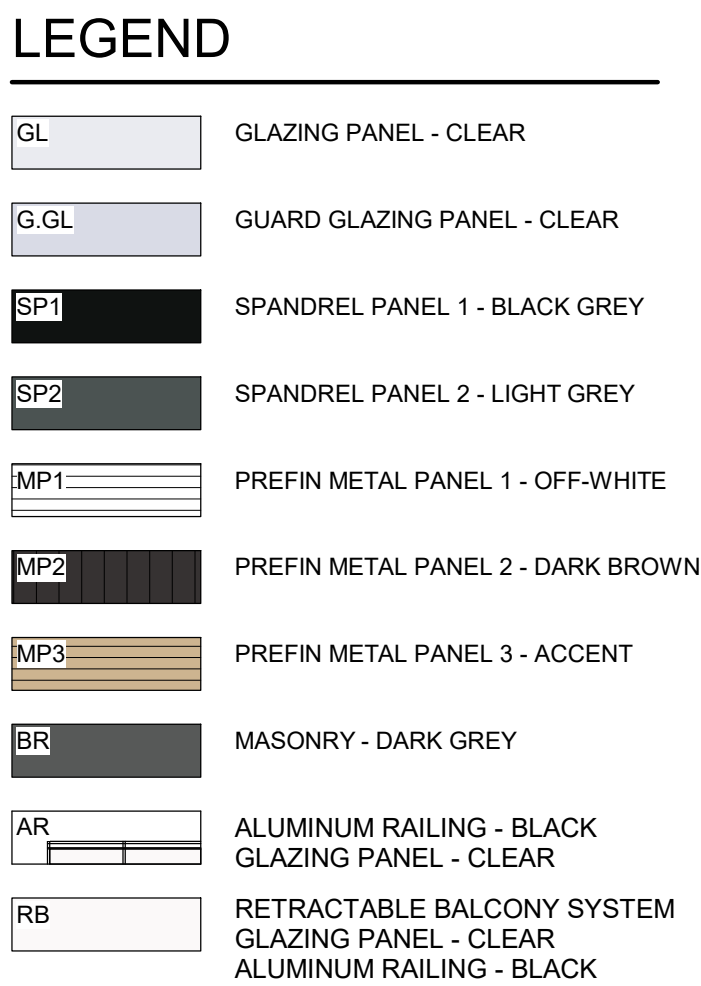

DRAWN BY: Author	CHECKED BY: Checker	DRAWING SHEET NUMBER: A452
DRAWING VERSION:		
DATE:		


ALL DRAWINGS AND SPECIFICATIONS ARE THE PROPERTY OF THE ARCHITECTS AND MUST BE RETURNED AT THE COMPLETION OF THE WORK. THE CONTRACTOR WORKING FROM DRAWINGS NOT SPECIFICALLY MARKED FOR CONSTRUCTION* MUST ASSUME FULL RESPONSIBILITY AND BEAR COSTS FOR ANY CORRECTIONS OR DAMAGES RESULTING FROM HIS OR HER WORK.

No. _____ DETAIL NUMBER
No. _____ DRAWING SHEET NUMBER

ALL PREVIOUS ISSUES OF THIS DRAWING ARE SUPERSEDED

2

NOT FOR CONSTRUCTION WITHOUT PERMIT

 

905.639.6595
905.639.0394

@knymh.com



BLDG 5 - OAKVILLE, ONTARIO

PLOT DATE: _____

452.1

1 BLDG 5 - ENLARGED EAST ELEVATION 1
A452 1 1:50

TIMESTAMP: 2024-05-09 4:46:29 PM FILEPATH: C:\Revit Local\22402_LauraLBQ9NE.rvt

KEY TO DETAIL LOCATION


No.	DETAIL NUMBER
No.	DRAWING SHEET NUMBER

ALL PREVIOUS ISSUES OF THIS DRAWING ARE SUPERSEDED

BUILDING PERMIT NUMBER:
NOT FOR CONSTRUCTION WITHOUT PERMIT



DRAWN BY: Author	CHECKED BY: Checker	DRAWING SHEET NUMBER: A452.2
DRAWING VERSION:		
PLOT DATE:		

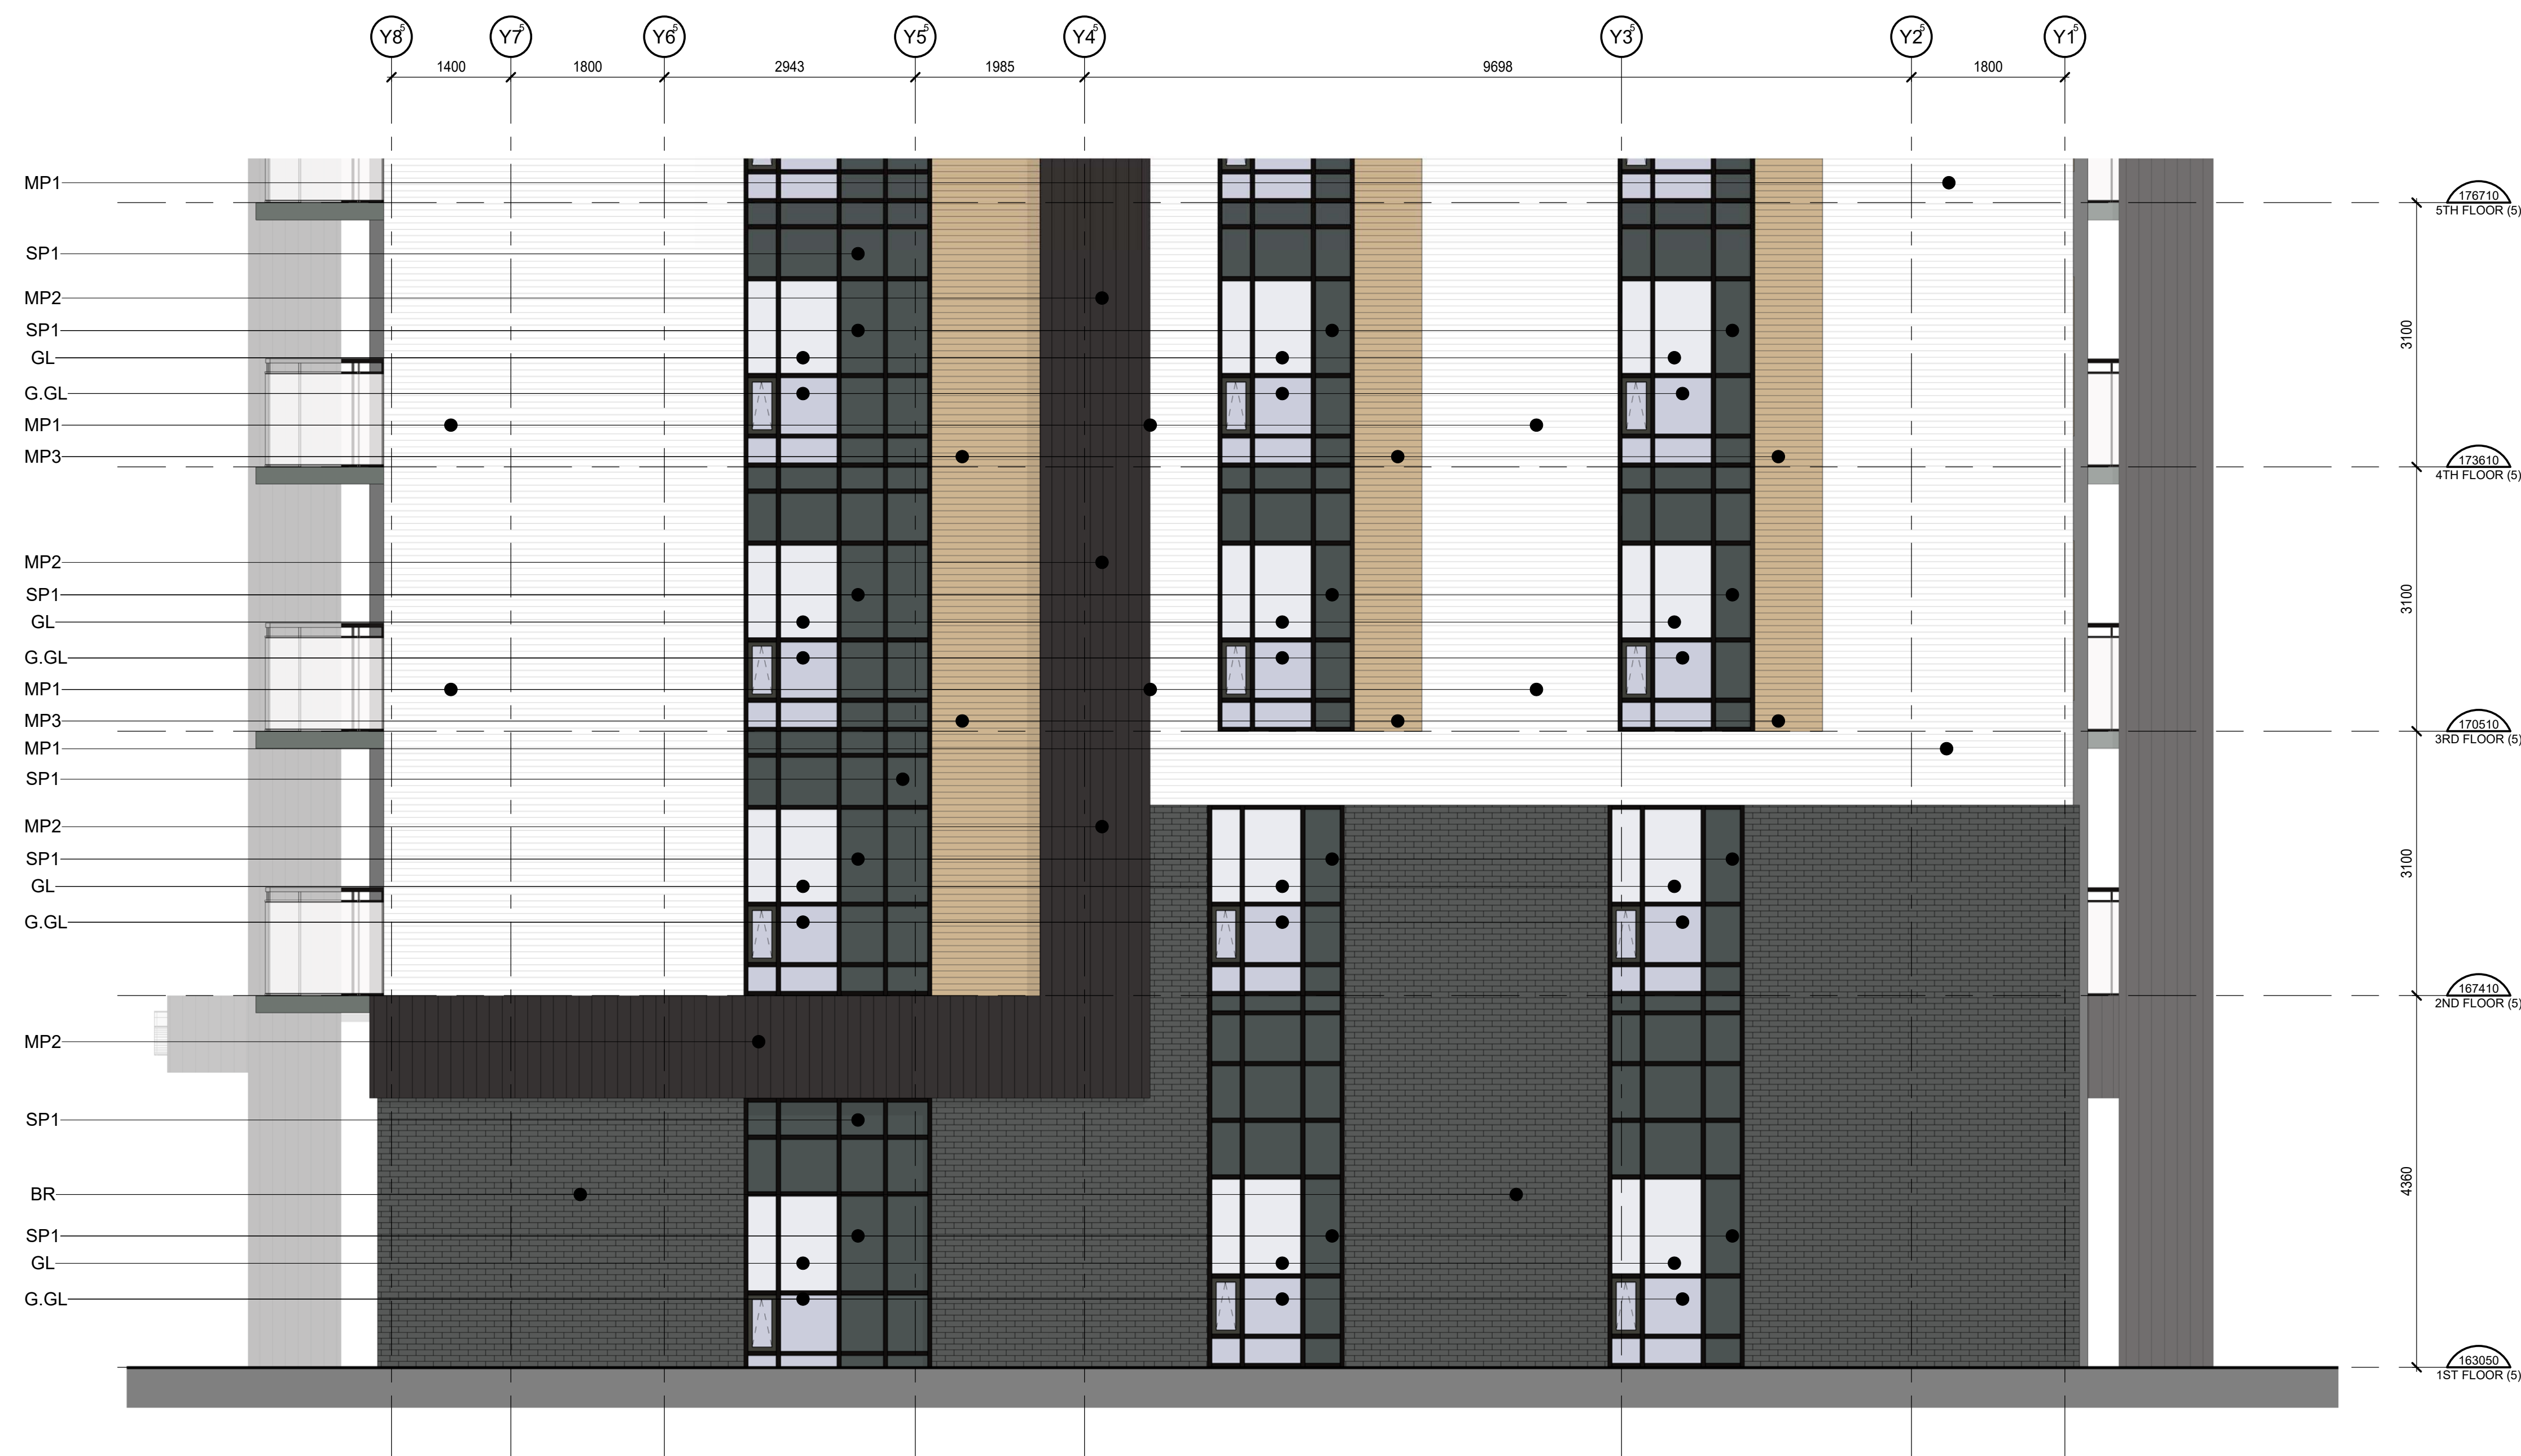

1 BLDG 5 - ENLARGED EAST ELEVATION 2
A452.2 1:50

ELEVATION KEY PLAN

The Elevation Key Plan shows the building's footprint with various elevation markers. The plan is oriented with Project North at the top. The building has a complex, stepped profile. The elevation markers are as follows:

- Top Left: 1/A450.7, 1/A450.8
- Top Center: 1/A450.5, 1/A450.6
- Top Right: 1/A450.3, 2/A450.4, 1/A450.1, 2/A450.2
- Bottom Left: 1/A451.1, 1/A451.2
- Bottom Center: 1/A451.3, 1/A451.4, 1/A451.5, 1/A451.6
- Bottom Right: 1/A451.7, 1/A451.8

Dimensions are indicated by arrows and numbers:

- Left side: 1/A452.1, 1/A452.2
- Right side: 1/A452.1, 1/A452.2
- Internal horizontal dimensions: 2/A450, 1/A450, 2/A451



THE CONTRACTOR WORKING FROM DRAWINGS NOT SPECIFICALLY MARKED FOR CONSTRUCTION MUST ASSUME FULL RESPONSIBILITY AND BEAR COSTS FOR ANY CORRECTIONS OR DAMAGES RESULTING FROM HIS OR HER WORK.

No. _____ DETAIL NUMBER
 No. _____ DRAWING SHEET NUMBER

PREVIOUS ISSUES OF THIS DRAWING ARE SUPERSEDED

		DATE	
--	--	------	--

NOT FOR CONSTRUCTION WITHOUT PERMIT

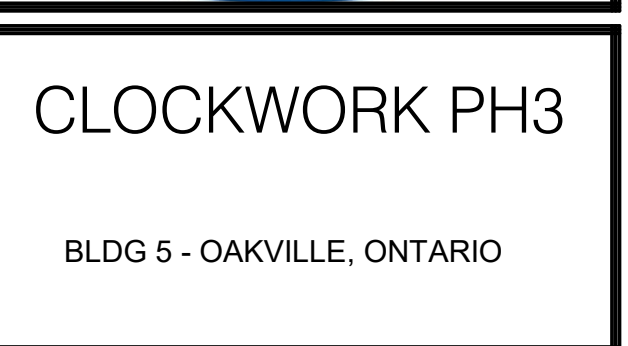 

BLDG 5 - OAKVILLE, ONTARIO

452.3

1 BLDG 5 - ENLARGED WEST ELEVATION 1
A452 3 1:50

ELEVATION KEY PLAN

The diagram is a plan view of a building footprint, shaded in gray. It is surrounded by dimension lines and elevation markers. A north arrow is located on the left side, pointing upwards and labeled "PROJECT NORTH".

Top Elevation Markers (from left to right):

- 1/A450.7
- 1/A450.8
- 1/A450.5
- 1/A450.6
- 1/A450.4
- 2/A450.4
- 1/A450.1
- 2/A450.2

Bottom Elevation Markers (from left to right):

- 1/A451.1
- 1/A451.2
- 1/A451.3
- 1/A451.4
- 1/A451.5
- 1/A451.6
- 1/A451.7
- 1/A451.8

Left Side Elevation Markers (from top to bottom):

- 1/A452.4
- 2/A452

Right Side Elevation Markers (from top to bottom):

- 1/A452
- 1/A452.1
- 1/A452.2

Dimensions are indicated by horizontal and vertical lines with arrows at the ends, showing the overall footprint and specific setbacks or offsets.

ALL DRAWINGS AND SPECIFICATIONS ARE THE PROPERTY OF THE ARCHITECTS AND MUST BE RETURNED AT THE COMPLETION OF THE WORK. THE CONTRACTOR WORKING FROM DRAWINGS NOT SPECIFICALLY MARKED FOR CONSTRUCTION* MUST ASSUME FULL RESPONSIBILITY AND BEAR COSTS FOR ANY CORRECTIONS OR DAMAGES RESULTING FROM HIS OR HER WORK.

DRAWING SETS ISSUED	No.	DATE (DD,MM,YY)	BY
A SUBMISSION 1	1.	10,05,24	KNYMH

ALL PREVIOUS ISSUES OF THIS DRAWING ARE SUPERSEDED

NOT FOR CONSTRUCTION




KNYMIH
ARCHITECTURE • SOLUTIONS

PRZEMYSŁAW MYSZKOWSKI
LICENCE
7984


BLDG 5 - OAKVILLE, ONTARIO

DRAWING SCALE: As indicated	PROJECT NUMBER: 22402
------------------------------------	------------------------------

DATE:

   GL		GLAZING PANEL - CLEAR
G GL		GUARD GLAZING PANEL - CLEAR
SP1		SPANDREL PANEL 1 - BLACK GREY
SP2		SPANDREL PANEL 2 - LIGHT GREY
MP1		PREFIN METAL PANEL 1 - OFF-WHITE
MP2		PREFIN METAL PANEL 2 - DARK BROWN
MP3		PREFIN METAL PANEL 3 - ACCENT
BR		MASONRY - DARK GREY
AR		ALUMINUM RAILING - BLACK GLAZING PANEL - CLEAR
RB		RETRACTABLE BALCONY SYSTEM GLAZING PANEL - CLEAR ALUMINUM RAILING - BLACK



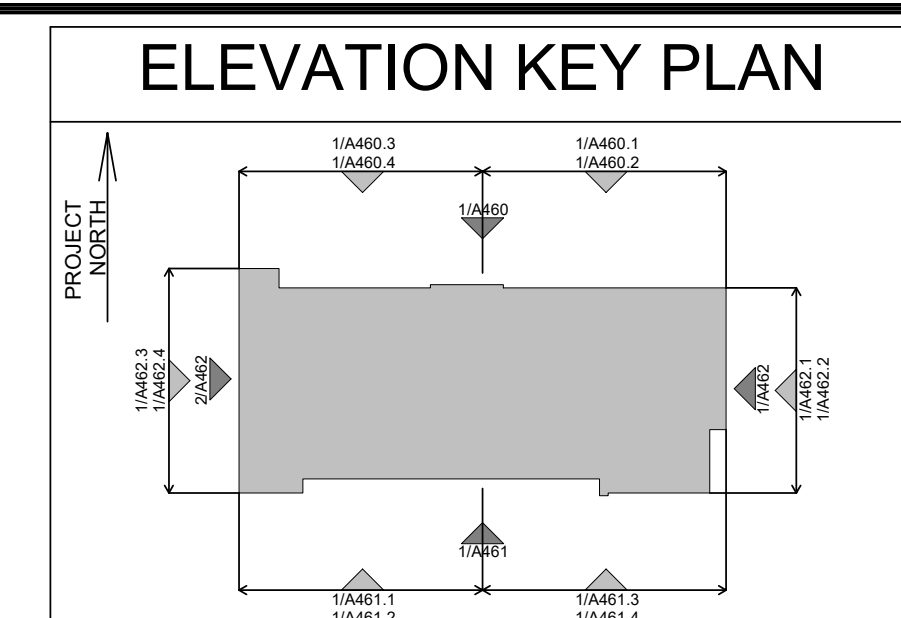

LEGEND

GL	GLAZING PANEL - CLEAR
G.GL	GUARD GLAZING PANEL - CLEAR
SP1	SPANDREL PANEL - BLACK GRAY
PC1	PRECAST COLOUR 1 - OFF-WHITE
PC2	PRECAST COLOUR 2 - MID GRAY
PC3	PRECAST COLOUR 3 - DARK GRAY
PC4	PRECAST COLOUR 4 - ACCENT
AR	ALUMINUM RAILING - BLACK GLAZING PANEL - CLEAR
RB	RETRACTABLE BALCONY SYSTEM GLAZING PANEL - CLEAR ALUMINUM RAILING - BLACK

CONTRACTOR MUST CHECK AND VERIFY ALL DIMENSIONS AND JOB CONDITIONS BEFORE PROCEEDING WITH WORK

ALL DRAWINGS MAY BE TO BE SUBJECT TO CHANGE DUE TO COMMENTS FROM MUNICIPAL DEPARTMENTS AND OTHER AGENCIES WITH AUTHORITY

ALL DRAWINGS AND SPECIFICATIONS ARE THE PROPERTY OF THE ARCHITECTS AND MUST BE RETURNED AT THE COMPLETION OF THE WORK

THE CONTRACTOR WORKING FROM DRAWINGS NOT SPECIFICALLY MARKED "FOR CONSTRUCTION" MUST ASSUME FULL RESPONSIBILITY AND BEAR COSTS FOR ANY CORRECTIONS OR DAMAGES RESULTING FROM HIS OR HER WORK.

KEY TO DETAIL LOCATION

No.	DETAIL NUMBER
No.	DRAWING SHEET NUMBER

[illegible]

ALL PREVIOUS ISSUES OF THIS DRAWING ARE SUPERSEDED

[illegible]

BUILDING PERMIT NUMBER:
NOT FOR CONSTRUCTION WITHOUT PERMIT

KNYMH
ARCHITECTURE • SOLUTIONS

KNYMH INC.
1006 SKYVIEW DRIVE • SUITE 101
BURLINGTON, ONTARIO • L7P 0V1
T 905.639.6595
F 905.639.0394

www.knymh.com info@knymh.com



CLOCKWORK PH3

BLDG 6 - OAKVILLE, ONTARIO

DRAWING SHEET TITLE:

BLDG 6 - NORTH
ELEVATION


DRAWING SCALE:	PROJECT NUMBER:
As indicated	22402


DRAWN BY: Author	CHECKED BY: Checker	DRAWING SHEET NUMBER:
---------------------	------------------------	-----------------------

DRAWING VERSION:	A460
PLOT DATE:	



1 BLDG 6 - NORTH ELEVATION
A460 1 : 125

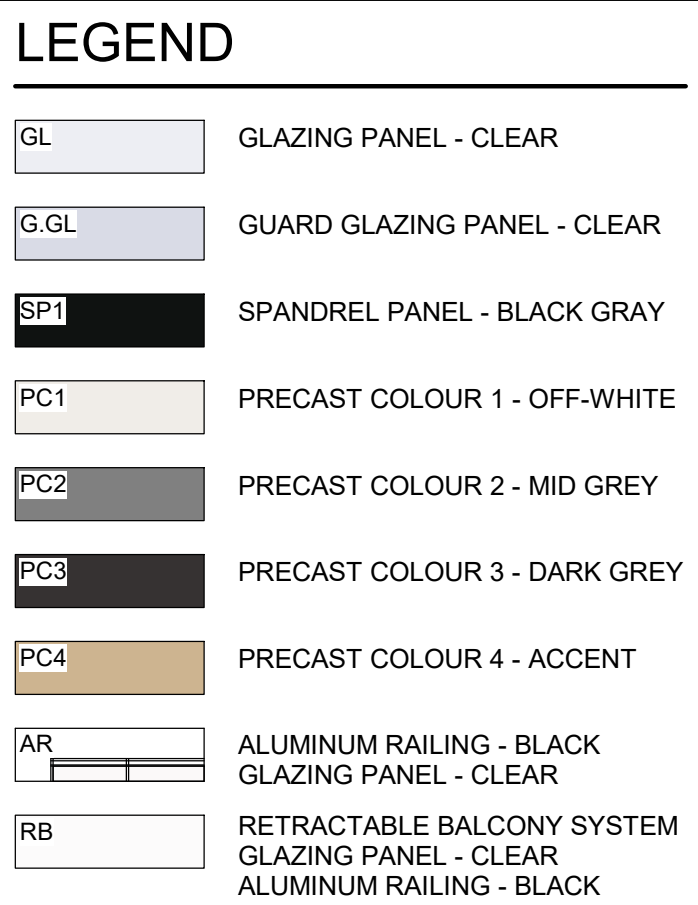[illegible]

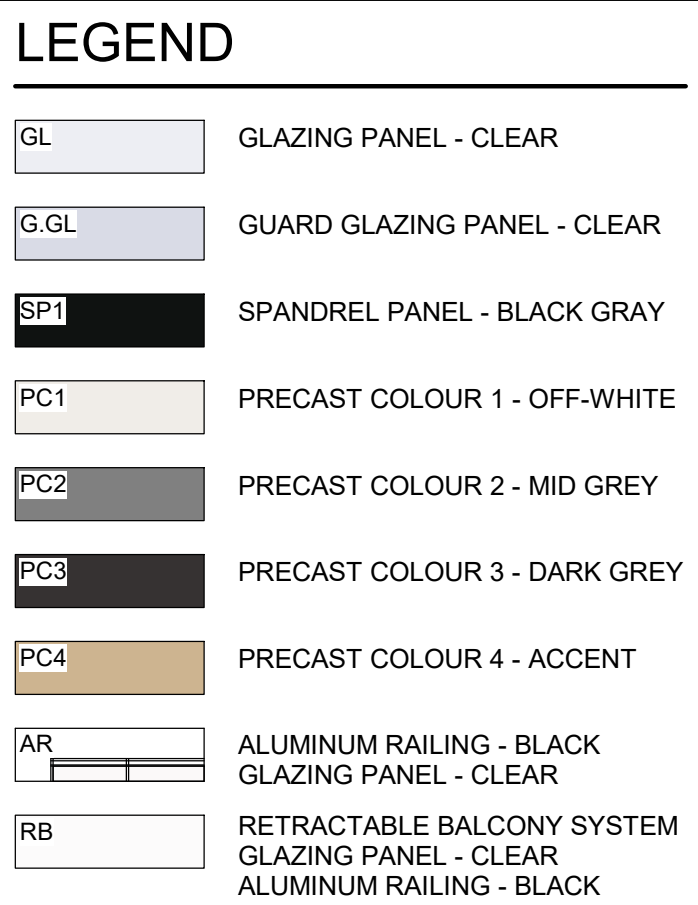

KEY TO DETAIL LOCATION

No.	DETAIL NUMBER
No.	DRAWING SHEET NUMBER

[illegible]

ALL PREVIOUS ISSUES OF THIS DRAWING ARE SUPERSEDED

[illegible]

BUILDING PERMIT NUMBER:
NOT FOR CONSTRUCTION WITHOUT PERMIT

KNYMH
ARCHITECTURE • SOLUTIONS

KNYMH INC.
1006 SKYVIEW DRIVE • SUITE 101
BURLINGTON, ONTARIO • L7P 0V1
T 905.639.6595
F 905.639.0394

www.knymh.com info@knymh.com



CLOCKWORK PH3


BLDG 6 - OAKVILLE, ONTARIO

DRAWING SHEET TITLE:


BLDG 6 - ENLARGED
NORTH ELEVATION 2

DRAWING SCALE: As indicated		PROJECT NUMBER: 22402	
DRAWN BY: Author	CHECKED BY: Checker	DRAWING SHEET NUMBER: A460.2	
DRAWING VERSION:			
PLOT DATE:			


1 BLDG 6 - ENLARGED NORTH ELEVATION 2
A460.2 1:50

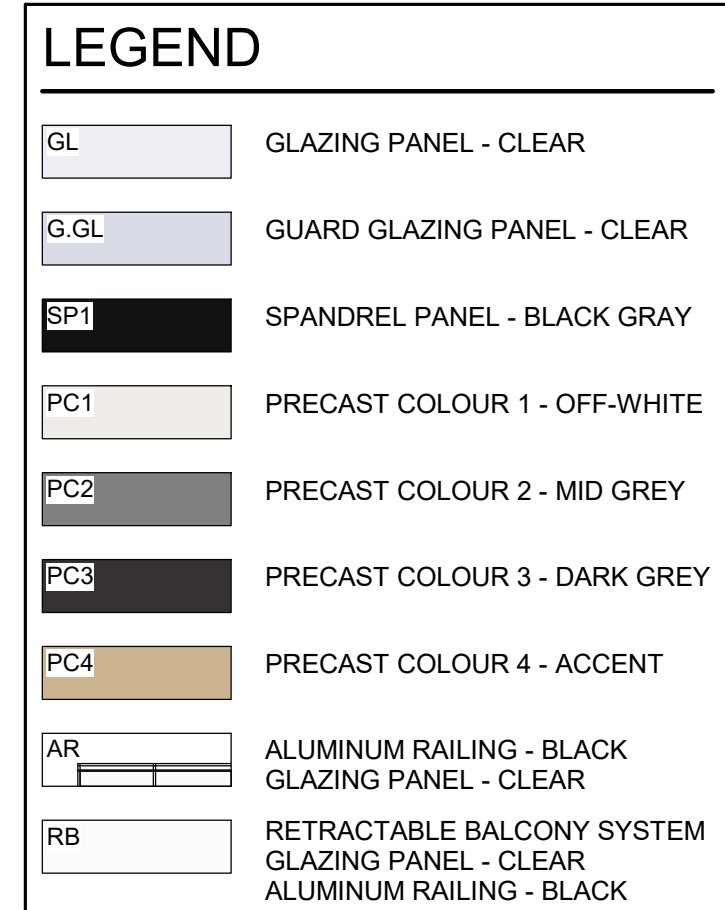


DRAWING VERSION: LOT DATE:	A460.3
--	-------------------

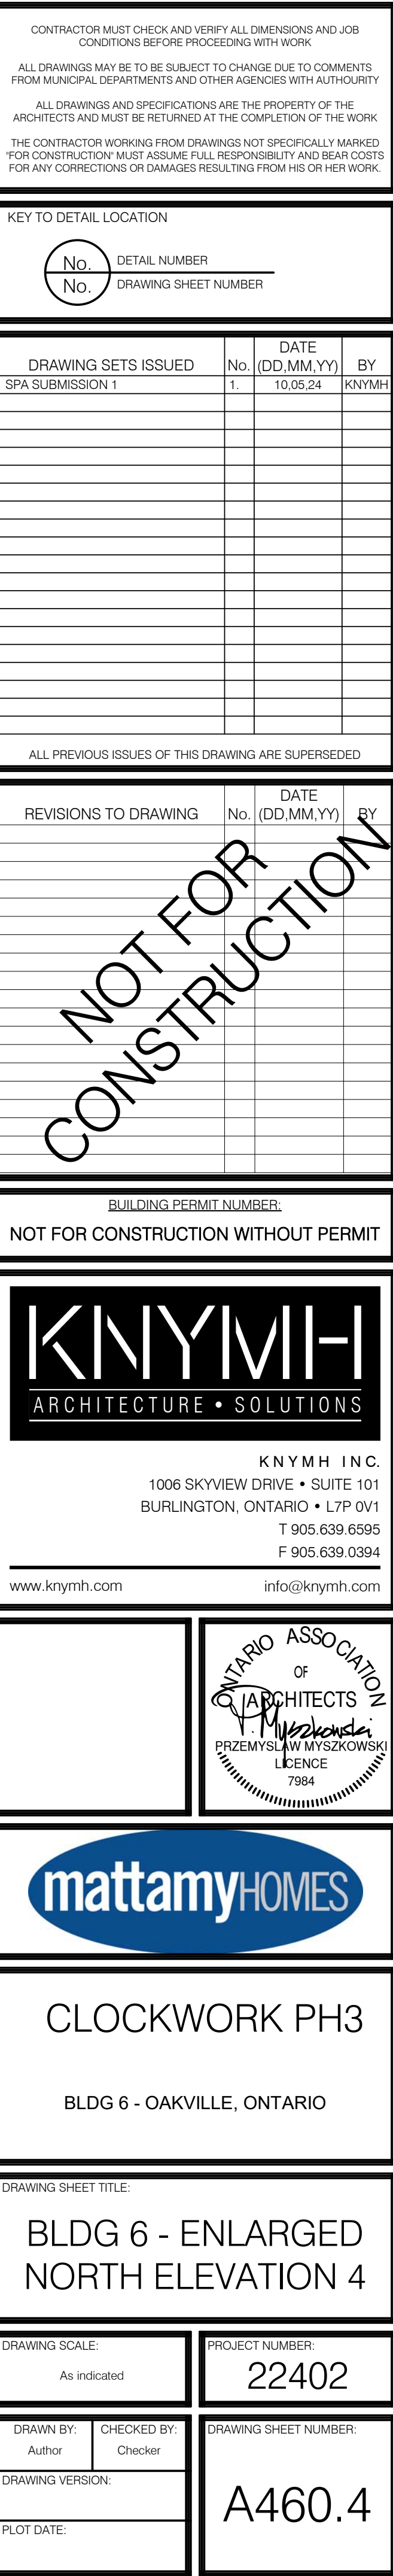

T:\WESTMAP - 2024\05\04 - 148 - 18 PM - FILEPATH: C:\Rock Loc\222402_Loc\148\EDONE.rvt

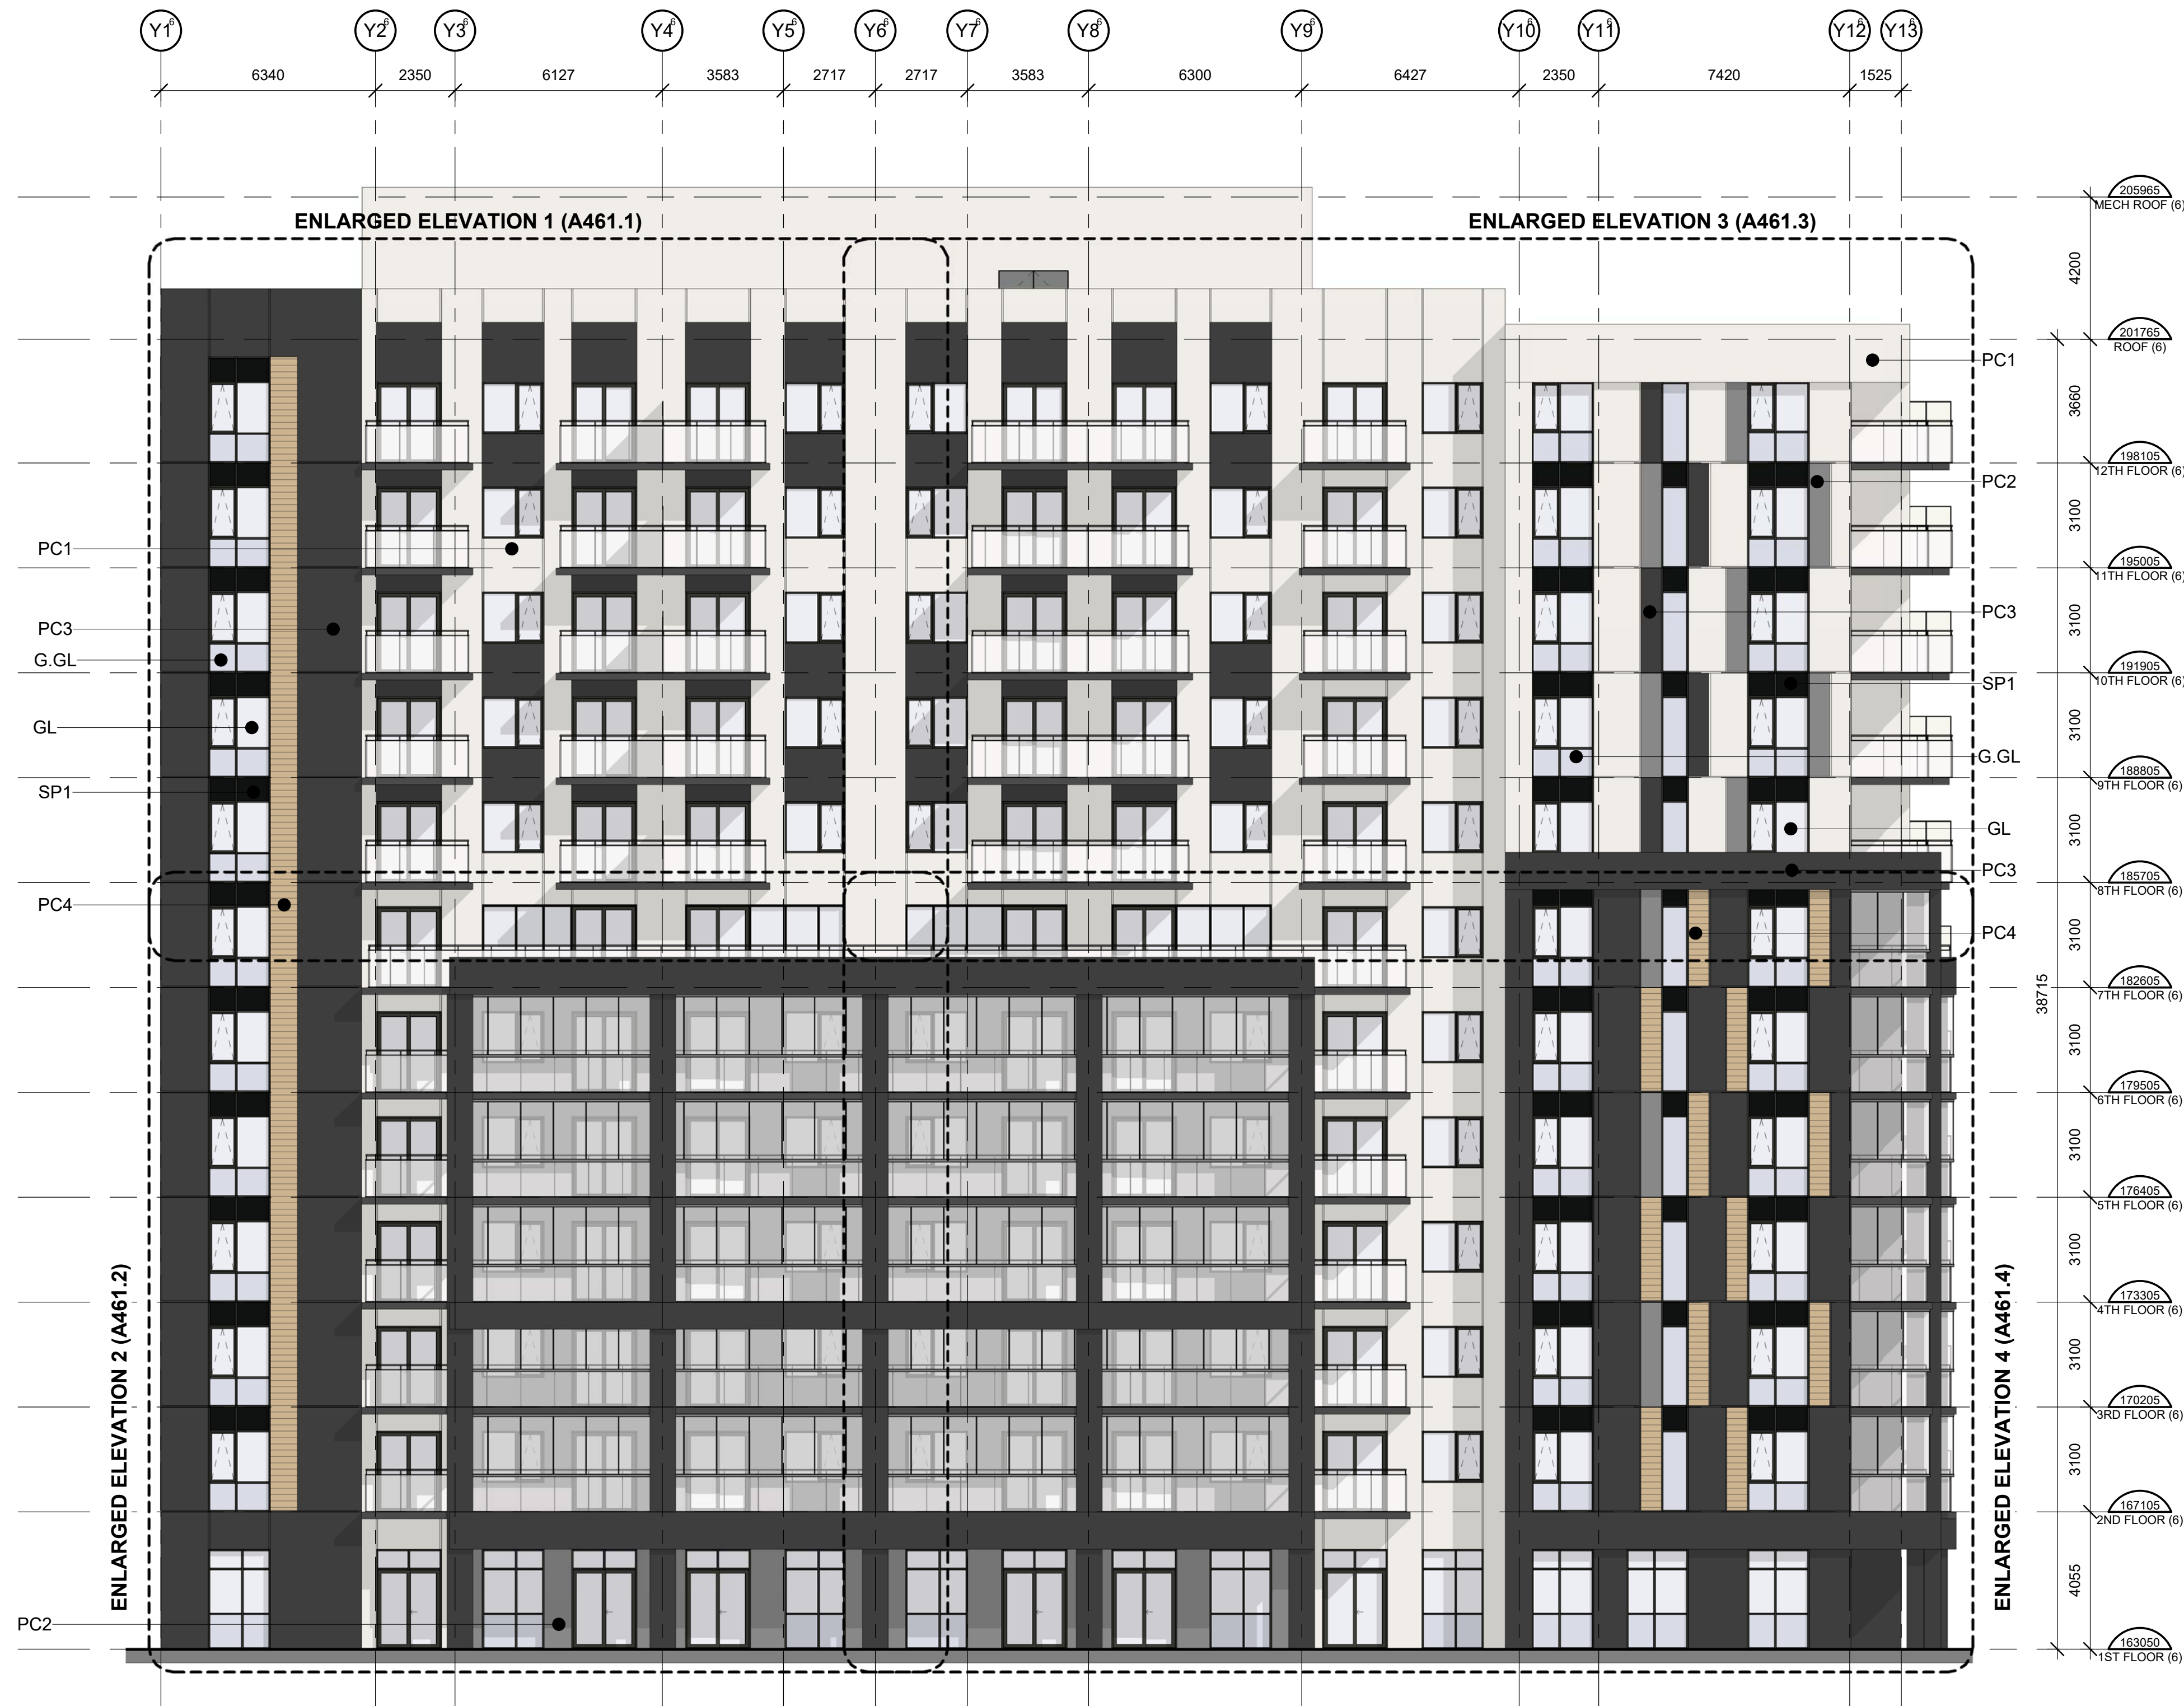

1 BLDG 6 - SOUTH ELEVATION
A461 1:125

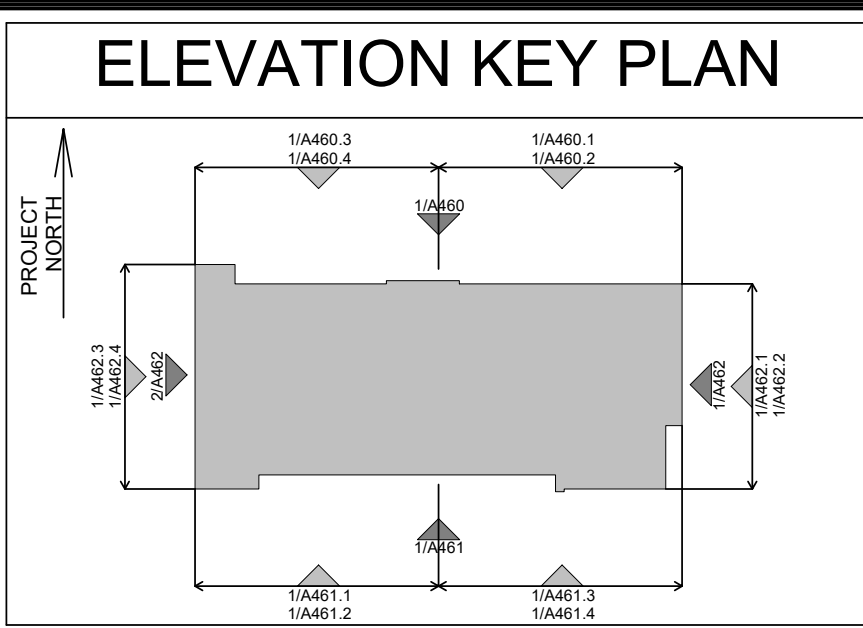

LEGEND

GL	GLAZING PANEL - CLEAR
G.GL	GUARD GLAZING PANEL - CLEAR
SP1	SPANDREL PANEL - BLACK GRAY
PC1	PRECAST COLOUR 1 - OFF-WHITE
PC2	PRECAST COLOUR 2 - MID GREY
PC3	PRECAST COLOUR 3 - DARK GREY
PC4	PRECAST COLOUR 4 - ACCENT
AR	ALUMINUM RAILING - BLACK
RB	RETRACTABLE BALCONY SYSTEM GLAZING PANEL - CLEAR ALUMINUM RAILING - BLACK

CONTRACTOR MUST CHECK AND VERIFY ALL DIMENSIONS AND JOB CONDITIONS BEFORE PROCEEDING WITH WORK.

ALL DRAWINGS MAY BE TO BE SUBJECT TO CHANGE DUE TO COMMENTS FROM MUNICIPAL DEPARTMENTS AND OTHER AGENCIES WITH AUTHORITY.

ALL DRAWINGS AND SPECIFICATIONS ARE THE PROPERTY OF THE ARCHITECTS AND MUST BE RETURNED AT THE COMPLETION OF THE WORK.

THE CONTRACTOR WORKING FROM DRAWINGS NOT SPECIFICALLY MARKED FOR CONSTRUCTION MUST ASSUME FULL RESPONSIBILITY AND BEAR COSTS FOR ANY CORRECTIONS OR DAMAGES RESULTING FROM HIS OR HER WORK.

KEY TO DETAIL LOCATION	
No.	DETAIL NUMBER
DRAWING SHEET NUMBER	

DRAWING SETS ISSUED	No.	DATE (DD.MM.YY)	BY
SPA SUBMISSION 1	1	10.05.24	KNYMH
ALL PREVIOUS ISSUES OF THIS DRAWING ARE SUPERSEDED			

REVISIONS TO DRAWING	No.	DATE (DD.MM.YY)	RY
NOT FOR CONSTRUCTION			

BUILDING PERMIT NUMBER:

NOT FOR CONSTRUCTION WITHOUT PERMIT

KNYMH

ARCHITECTURE • SOLUTIONS

KNYMH INC.
1006 SKYVIEW DRIVE • SUITE 101
BURLINGTON, ONTARIO • L7P 0V1
T 905.639.6595
F 905.639.0394
www.knymh.com info@knymh.com

ONTARIO ASSOCIATION OF ARCHITECTS

PRZEMYSŁAW MYŚKOWSKI
7894

mattamyHOMES

CLOCKWORK PH3


BLDG 6 - OAKVILLE, ONTARIO

DRAWING SHEET TITLE:	
BLDG 6 - SOUTH ELEVATION	

DRAWING SCALE:	PROJECT NUMBER:
As indicated	22402

DRAWN BY:	CHECKED BY:	DRAWING SHEET NUMBER:
Author	Checker	A461

DRAWING VERSION:	PLOT DATE:

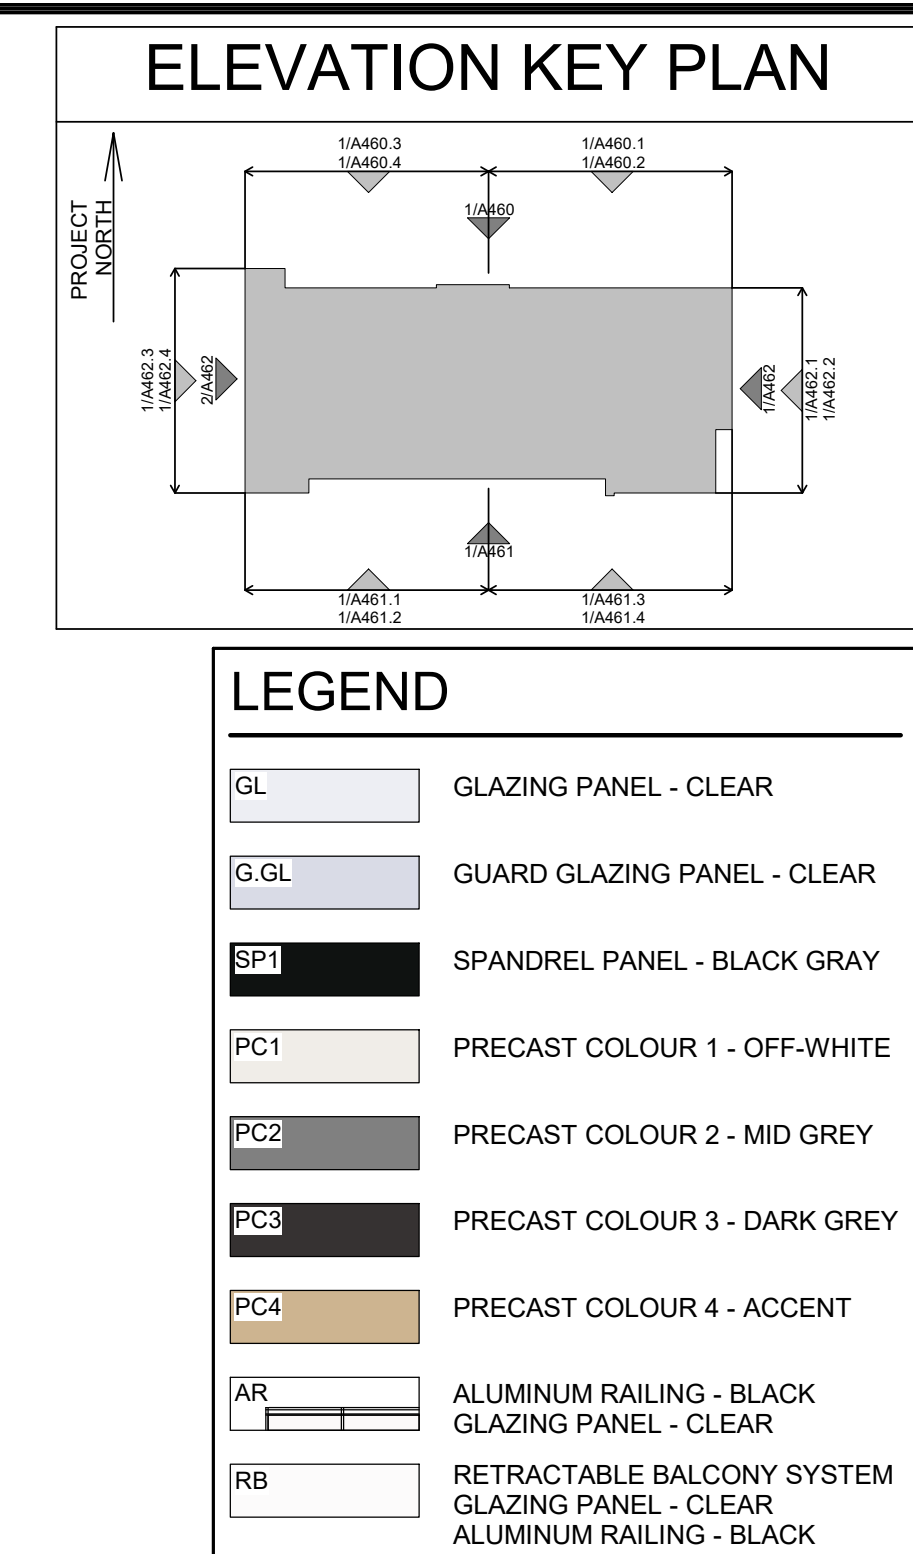

KEY TO DETAIL LOCATION

No.	DETAIL NUMBER
No.	DRAWING SHEET NUMBER

[illegible]

ALL PREVIOUS ISSUES OF THIS DRAWING ARE SUPERSEDED

[illegible]

BUILDING PERMIT NUMBER:

NOT FOR CONSTRUCTION WITHOUT PERMIT

KNYMH
ARCHITECTURE • SOLUTIONS

KNYMH INC.
1006 SKYVIEW DRIVE • SUITE 101
BURLINGTON, ONTARIO • L7P 0V1
T 905.639.6595
F 905.639.0394

www.knymh.com info@knymh.com




BLDG 6 - OAKVILLE, ONTARIO


DRAWING SHEET TITLE:

BLDG 6 - ENLARGED
SOUTH ELEVATION 1

DRAWING SCALE: As Indicated		PROJECT NUMBER: 22402	
DRAWN BY: Author		CHECKED BY: Checker	
DRAWING VERSION:		DRAWING SHEET NUMBER: A461.1	
PLOT DATE:			

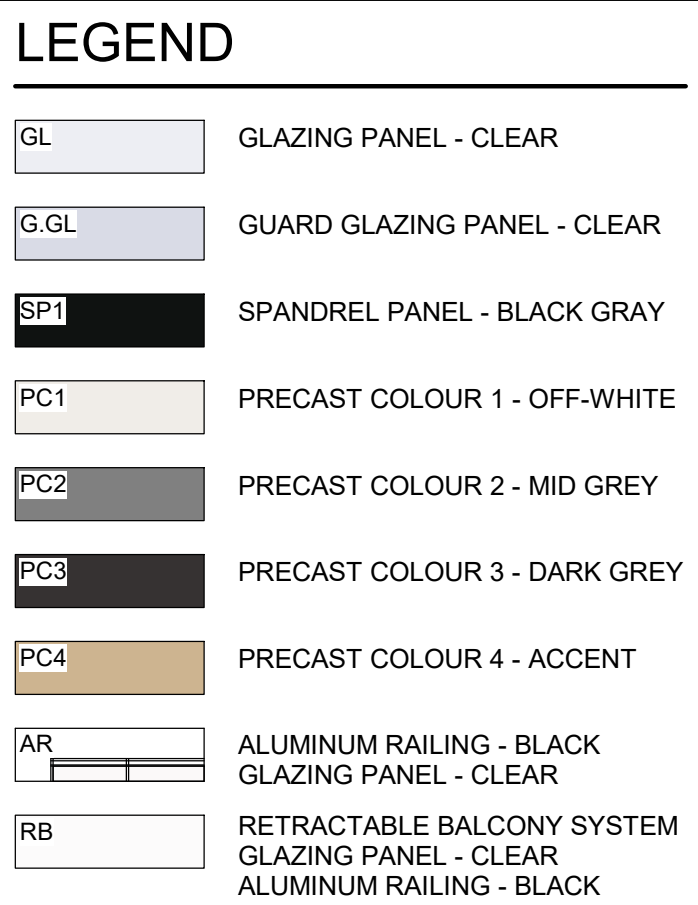

CONTRACTOR MUST CHECK AND VERIFY ALL DIMENSIONS AND JOB CONDITIONS BEFORE PROCEEDING WITH WORK.			
ALL DRAWINGS WILL BE TO BE SUBJECT TO CHANGE DUE TO COMMENTS FROM MUNICIPAL DEPARTMENTS AND OTHER AGENCIES WITH AUTHORITY.			
ALL DRAWINGS AND SPECIFICATIONS ARE THE PROPERTY OF THE ARCHITECTS AND MUST BE RETURNED AT THE COMPLETION OF THE WORK.			
THE CONTRACTOR WORKING FROM DRAWINGS NOT SPECIFICALLY MARKED FOR CONSTRUCTION MUST ASSUME FULL RESPONSIBILITY AND BEAR COSTS FOR ANY CORRECTIONS OR DAMAGES RESULTING FROM HIS OR HER WORK.			
KEY TO DETAIL LOCATION			
No No		DETAIL NUMBER DRAWING SHEET NUMBER	
DRAWING SETS ISSUED	No.	DATE (DD.MM.YY)	BY
SPA SUBMISSION 1	1	10.05.24	KNYMH
ALL PREVIOUS ISSUES OF THIS DRAWING ARE SUPERSEDED			
REVISIONS TO DRAWING	No.	DATE (DD.MM.YY)	BY
BUILDING PERMIT NUMBER:			
NOT FOR CONSTRUCTION WITHOUT PERMIT			
KNYMH ARCHITECTURE • SOLUTIONS KNYMH INC. 1006 SKYVIEW DRIVE • SUITE 101 BURLINGTON, ONTARIO • L7P 0V1 T 905.639.6595 F 905.639.0394 www.knymh.com info@knymh.com			
		ONTARIO ASSOCIATION OF ARCHITECTS Przemyslaw Myszkowski PRZEMYSŁAW MYSZKOWSKI LICENCE 7984	
mattamyHOMES			
CLOCKWORK PH3			
BLDG 6 - OAKVILLE, ONTARIO			
DRAWING SHEET TITLE:			
BLDG 6 - ENLARGED SOUTH ELEVATION 2			
DRAWING SCALE: As indicated		PROJECT NUMBER: 22402	
DRAWN BY: Author	CHECKED BY: Checker	DRAWING SHEET NUMBER: A461.2	
DRAWING VERSION:			
PLOT DATE:			

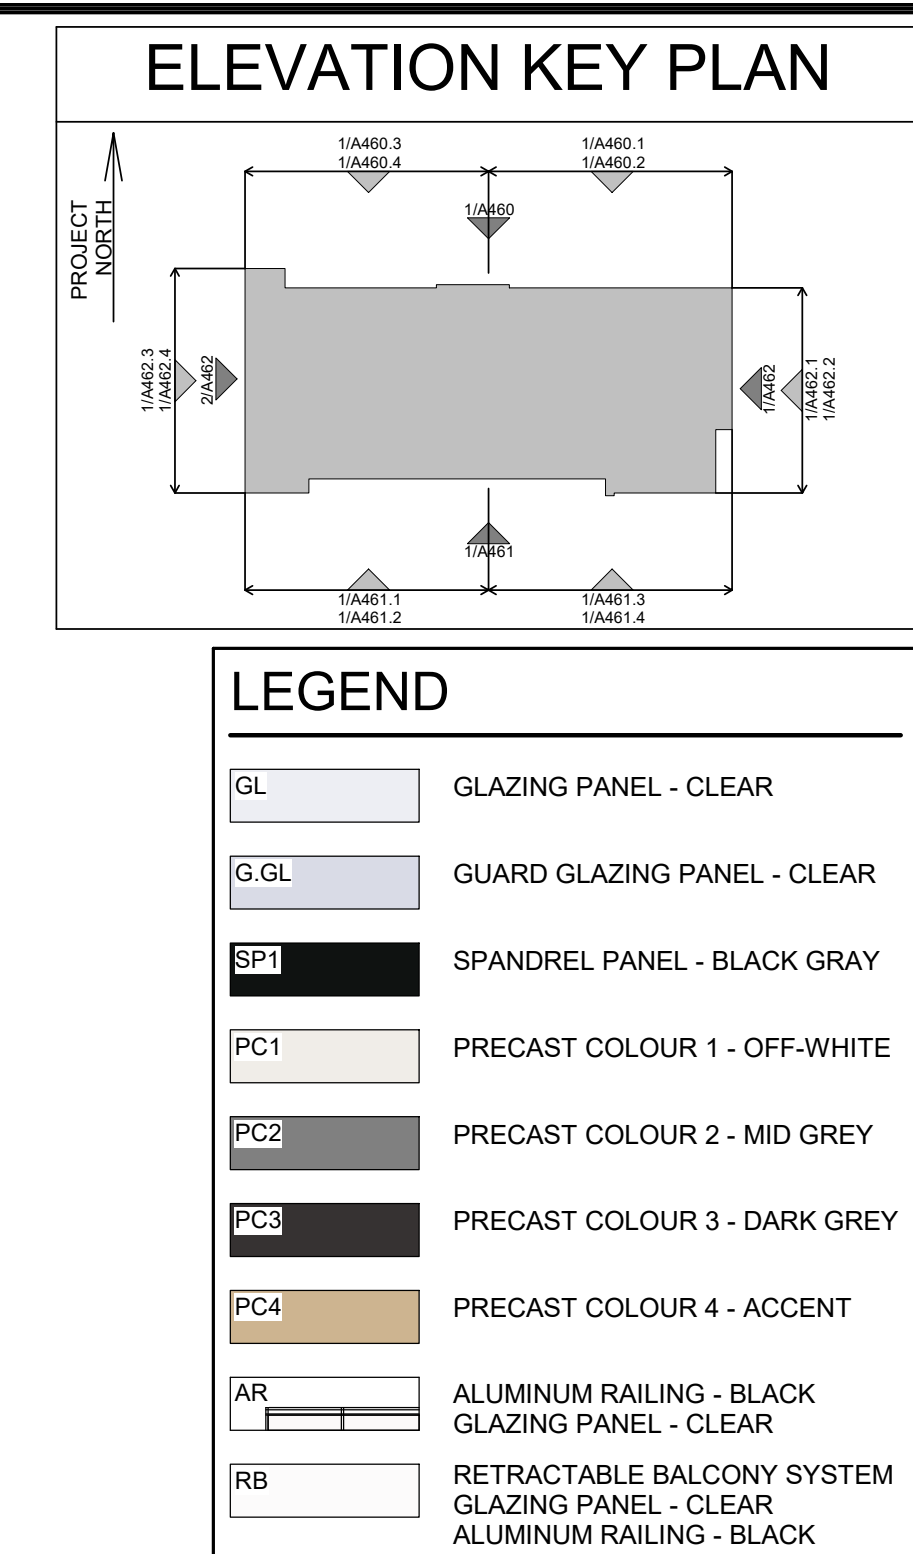

KEY TO DETAIL LOCATION

No.	DETAIL NUMBER
No.	DRAWING SHEET NUMBER

[illegible]

ALL PREVIOUS ISSUES OF THIS DRAWING ARE SUPERSEDED

[illegible]

BUILDING PERMIT NUMBER:

NOT FOR CONSTRUCTION WITHOUT PERMIT

KNYMH
ARCHITECTURE • SOLUTIONS

KNYMH INC.
1006 SKYVIEW DRIVE • SUITE 101
BURLINGTON, ONTARIO • L7P 0V1
T 905.639.6595
F 905.639.0394


www.knymh.com info@knymh.com



BLDG 6 - OAKVILLE, ONTARIO

BLDG 6 - ENLARGED
SOUTH ELEVATION 3

DRAWING SCALE: As Indicated		PROJECT NUMBER: 22402	
DRAWN BY: Author	CHECKED BY: Checker	DRAWING SHEET NUMBER: A461.3	
DRAWING VERSION:			
PLOT DATE:			

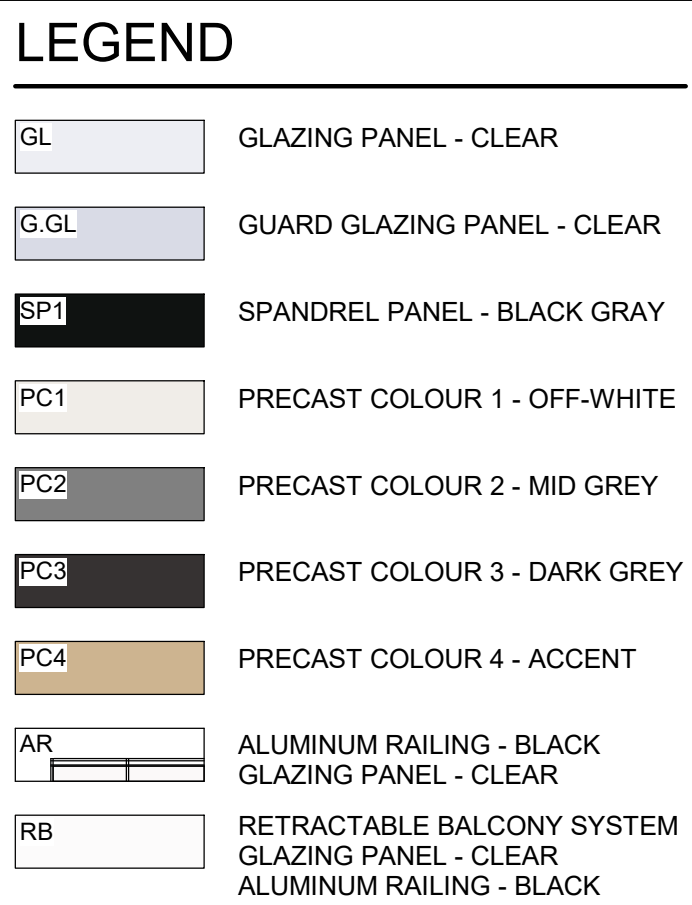

KEY TO DETAIL LOCATION

No.	DETAIL NUMBER
No.	DRAWING SHEET NUMBER

[illegible]

ALL PREVIOUS ISSUES OF THIS DRAWING ARE SUPERSEDED

[illegible]

BUILDING PERMIT NUMBER:

NOT FOR CONSTRUCTION WITHOUT PERMIT

KNYMH
ARCHITECTURE • SOLUTIONS

KNYMH INC.
1006 SKYVIEW DRIVE • SUITE 101
BURLINGTON, ONTARIO • L7P 0V7
T 905.639.6595
F 905.639.0394

www.knymh.com info@knymh.com




CLOCKWORK PH3

BLDG 6 - OAKVILLE, ONTARIO

DRAWING SHEET TITLE:

BLDG 6 - ENLARGED
SOUTH ELEVATION 4

DRAWING SCALE: As indicated		PROJECT NUMBER: 22402	
DRAWN BY: Author	CHECKED BY: Checker	DRAWING SHEET NUMBER: A461.4	
DRAWING VERSION: PLOT DATE:			

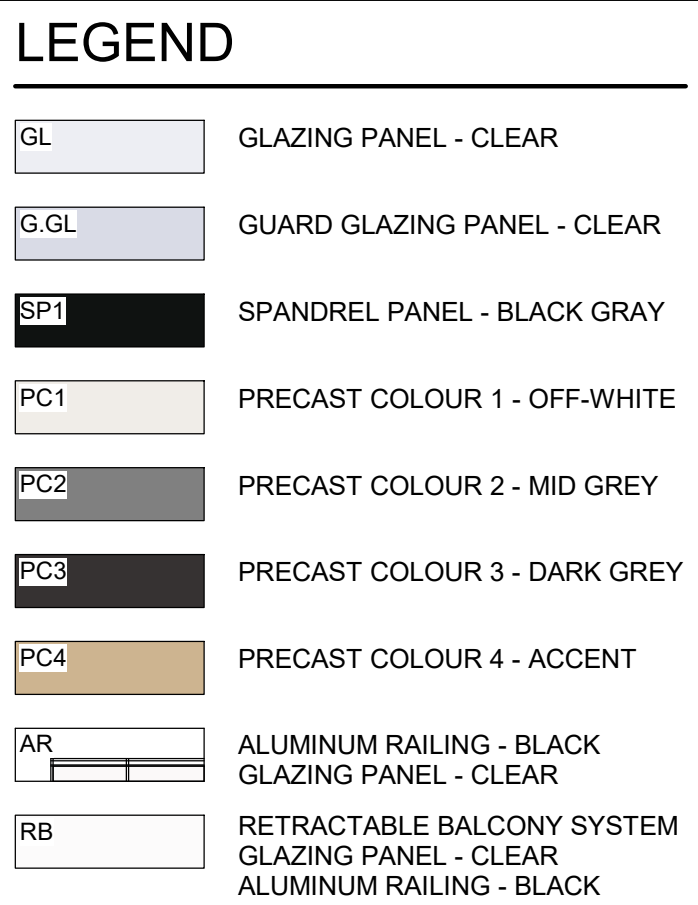

KEY TO DETAIL LOCATION

No.	DETAIL NUMBER
No.	DRAWING SHEET NUMBER

[illegible]

ALL PREVIOUS ISSUES OF THIS DRAWING ARE SUPERSEDED

[illegible]

BUILDING PERMIT NUMBER:
NOT FOR CONSTRUCTION WITHOUT PERMIT

KNYMH
ARCHITECTURE • SOLUTIONS

KNYMH INC.
1006 SKYVIEW DRIVE • SUITE 101
BURLINGTON, ONTARIO • L7P 0V1
T 905.639.6595
F 905.639.0394

www.knymh.com info@knymh.com




CLOCKWORK PH3

BLDG 6 - OAKVILLE, ONTARIO


DRAWING SHEET TITLE:

BLDG 6 - EAST & WEST
ELEVATION


DRAWING SCALE: As indicated		PROJECT NUMBER: 22402	
DRAWN BY: Author	CHECKED BY: Checker	DRAWING SHEET NUMBER: A462	
DRAWING VERSION:			
PLOT DATE:			

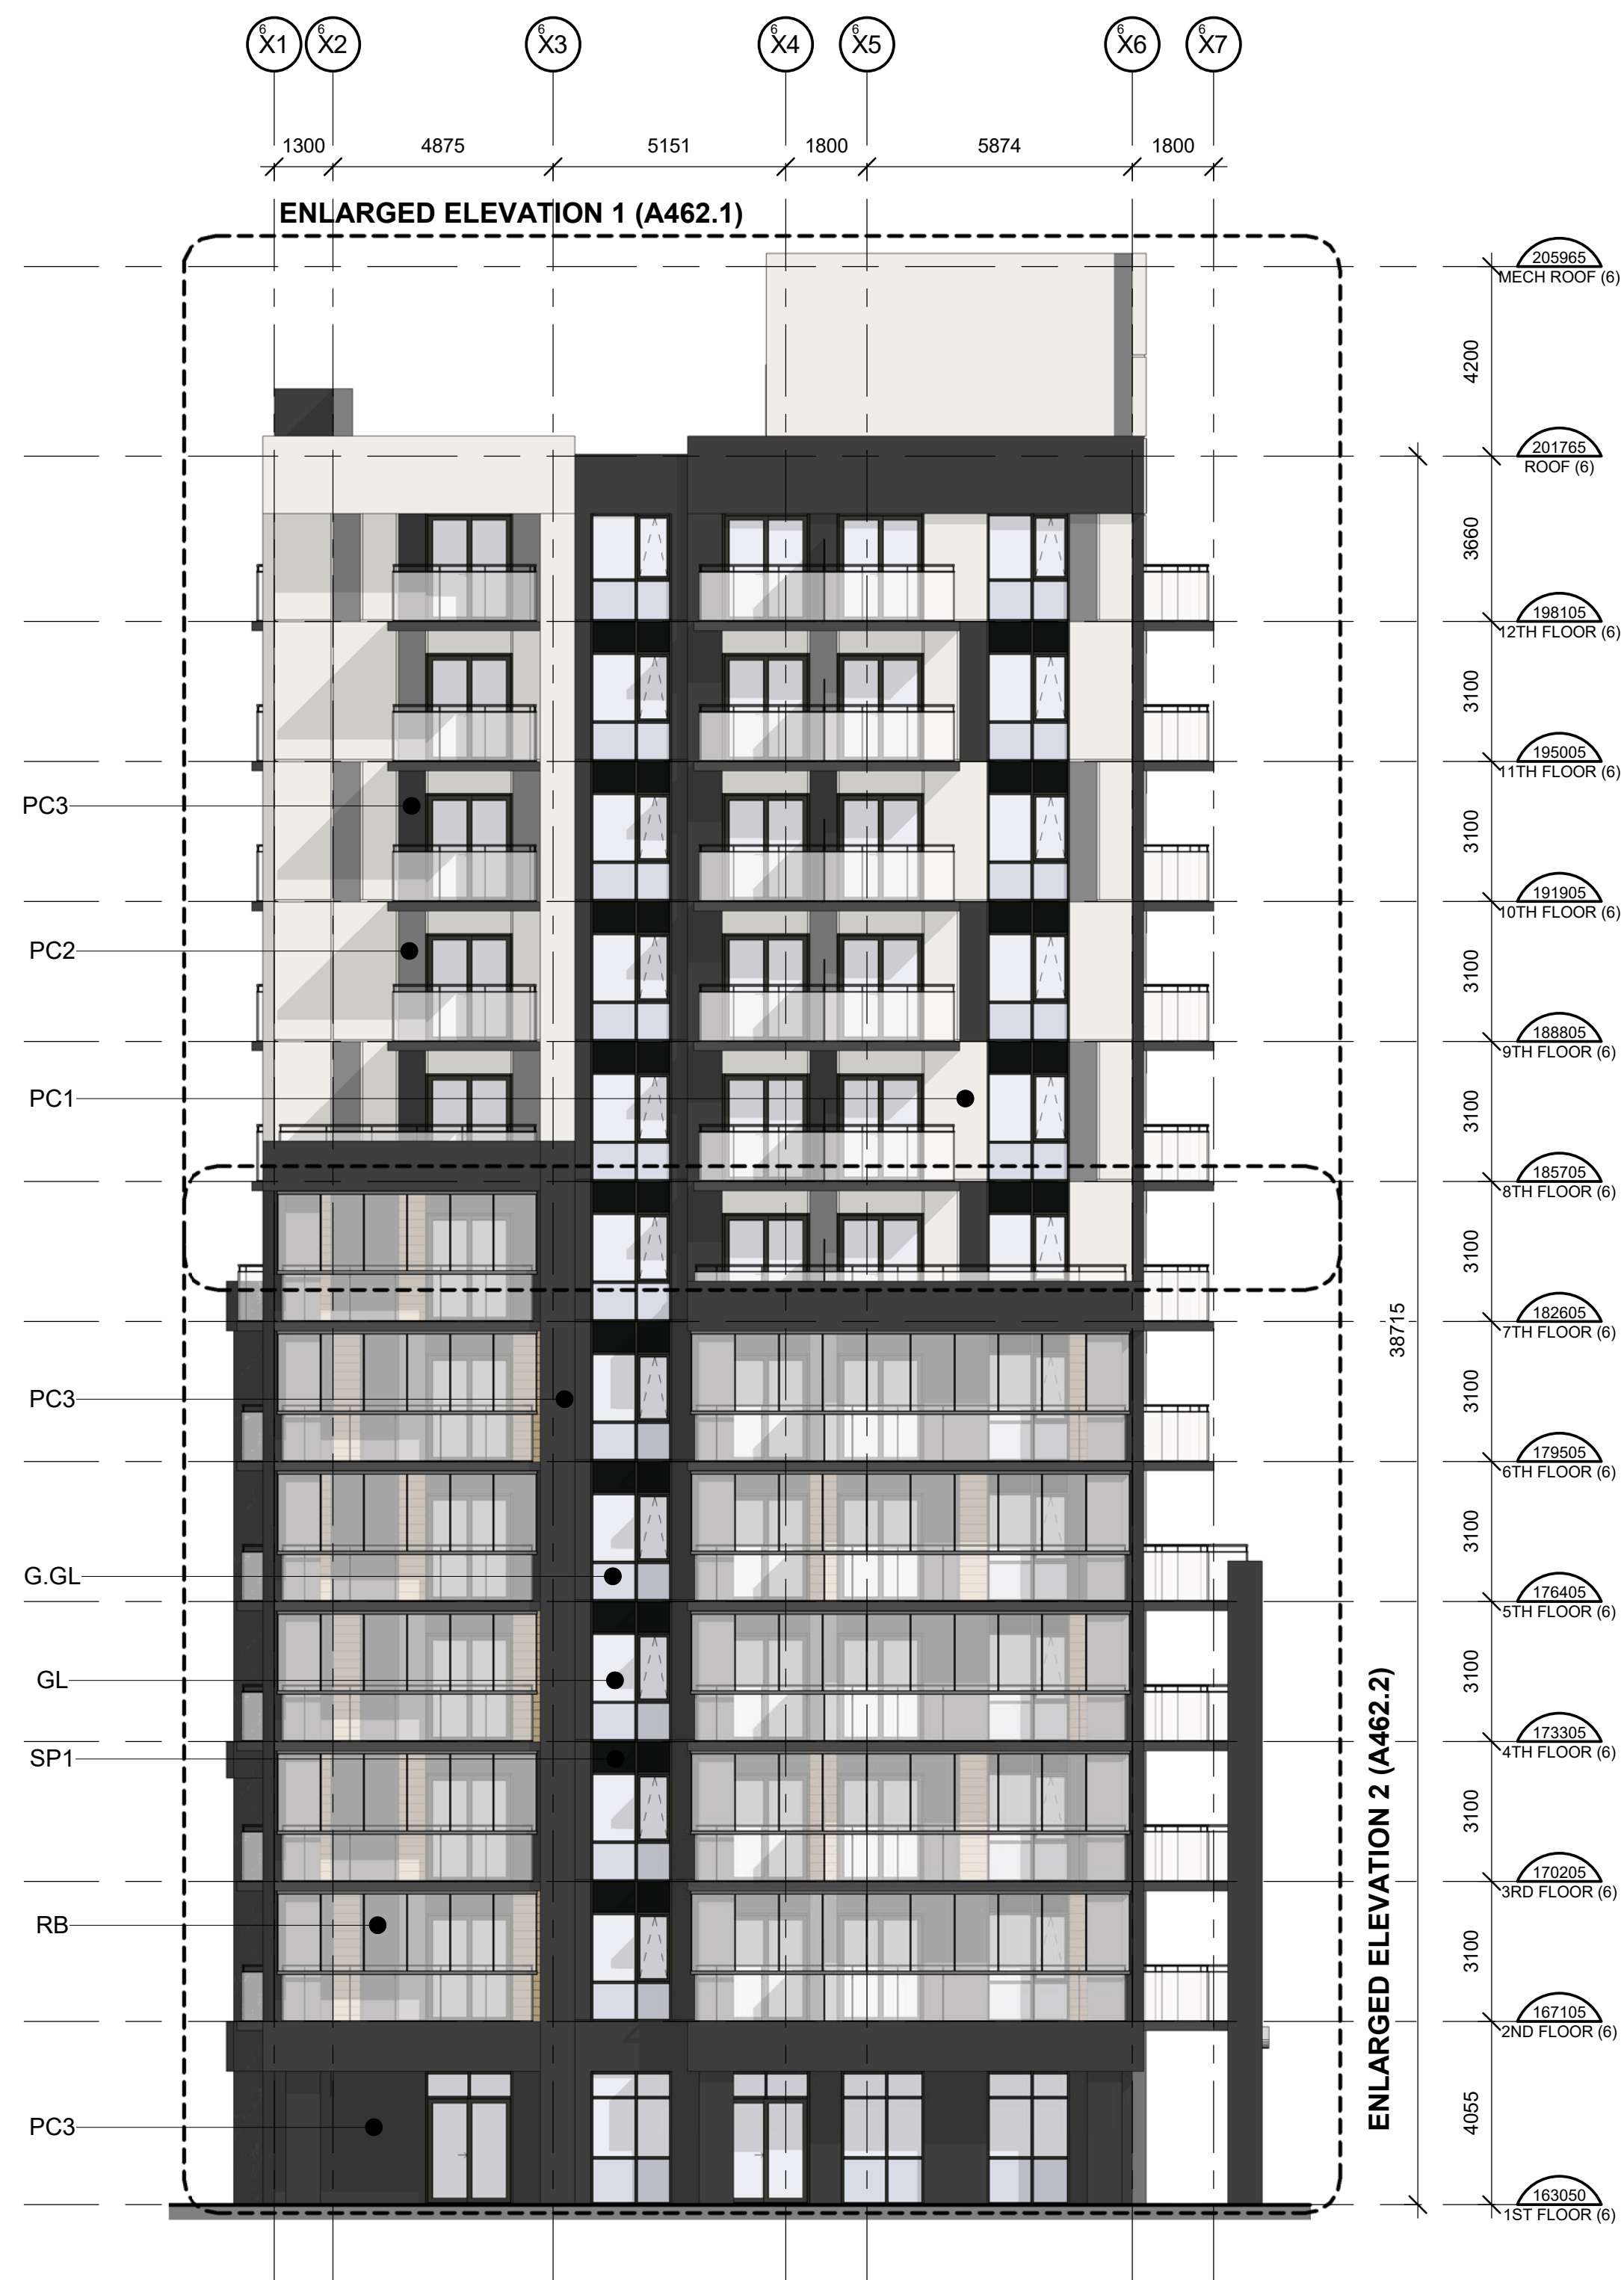

1 BLDG 6 - EAST ELEVATION
A462 1:125

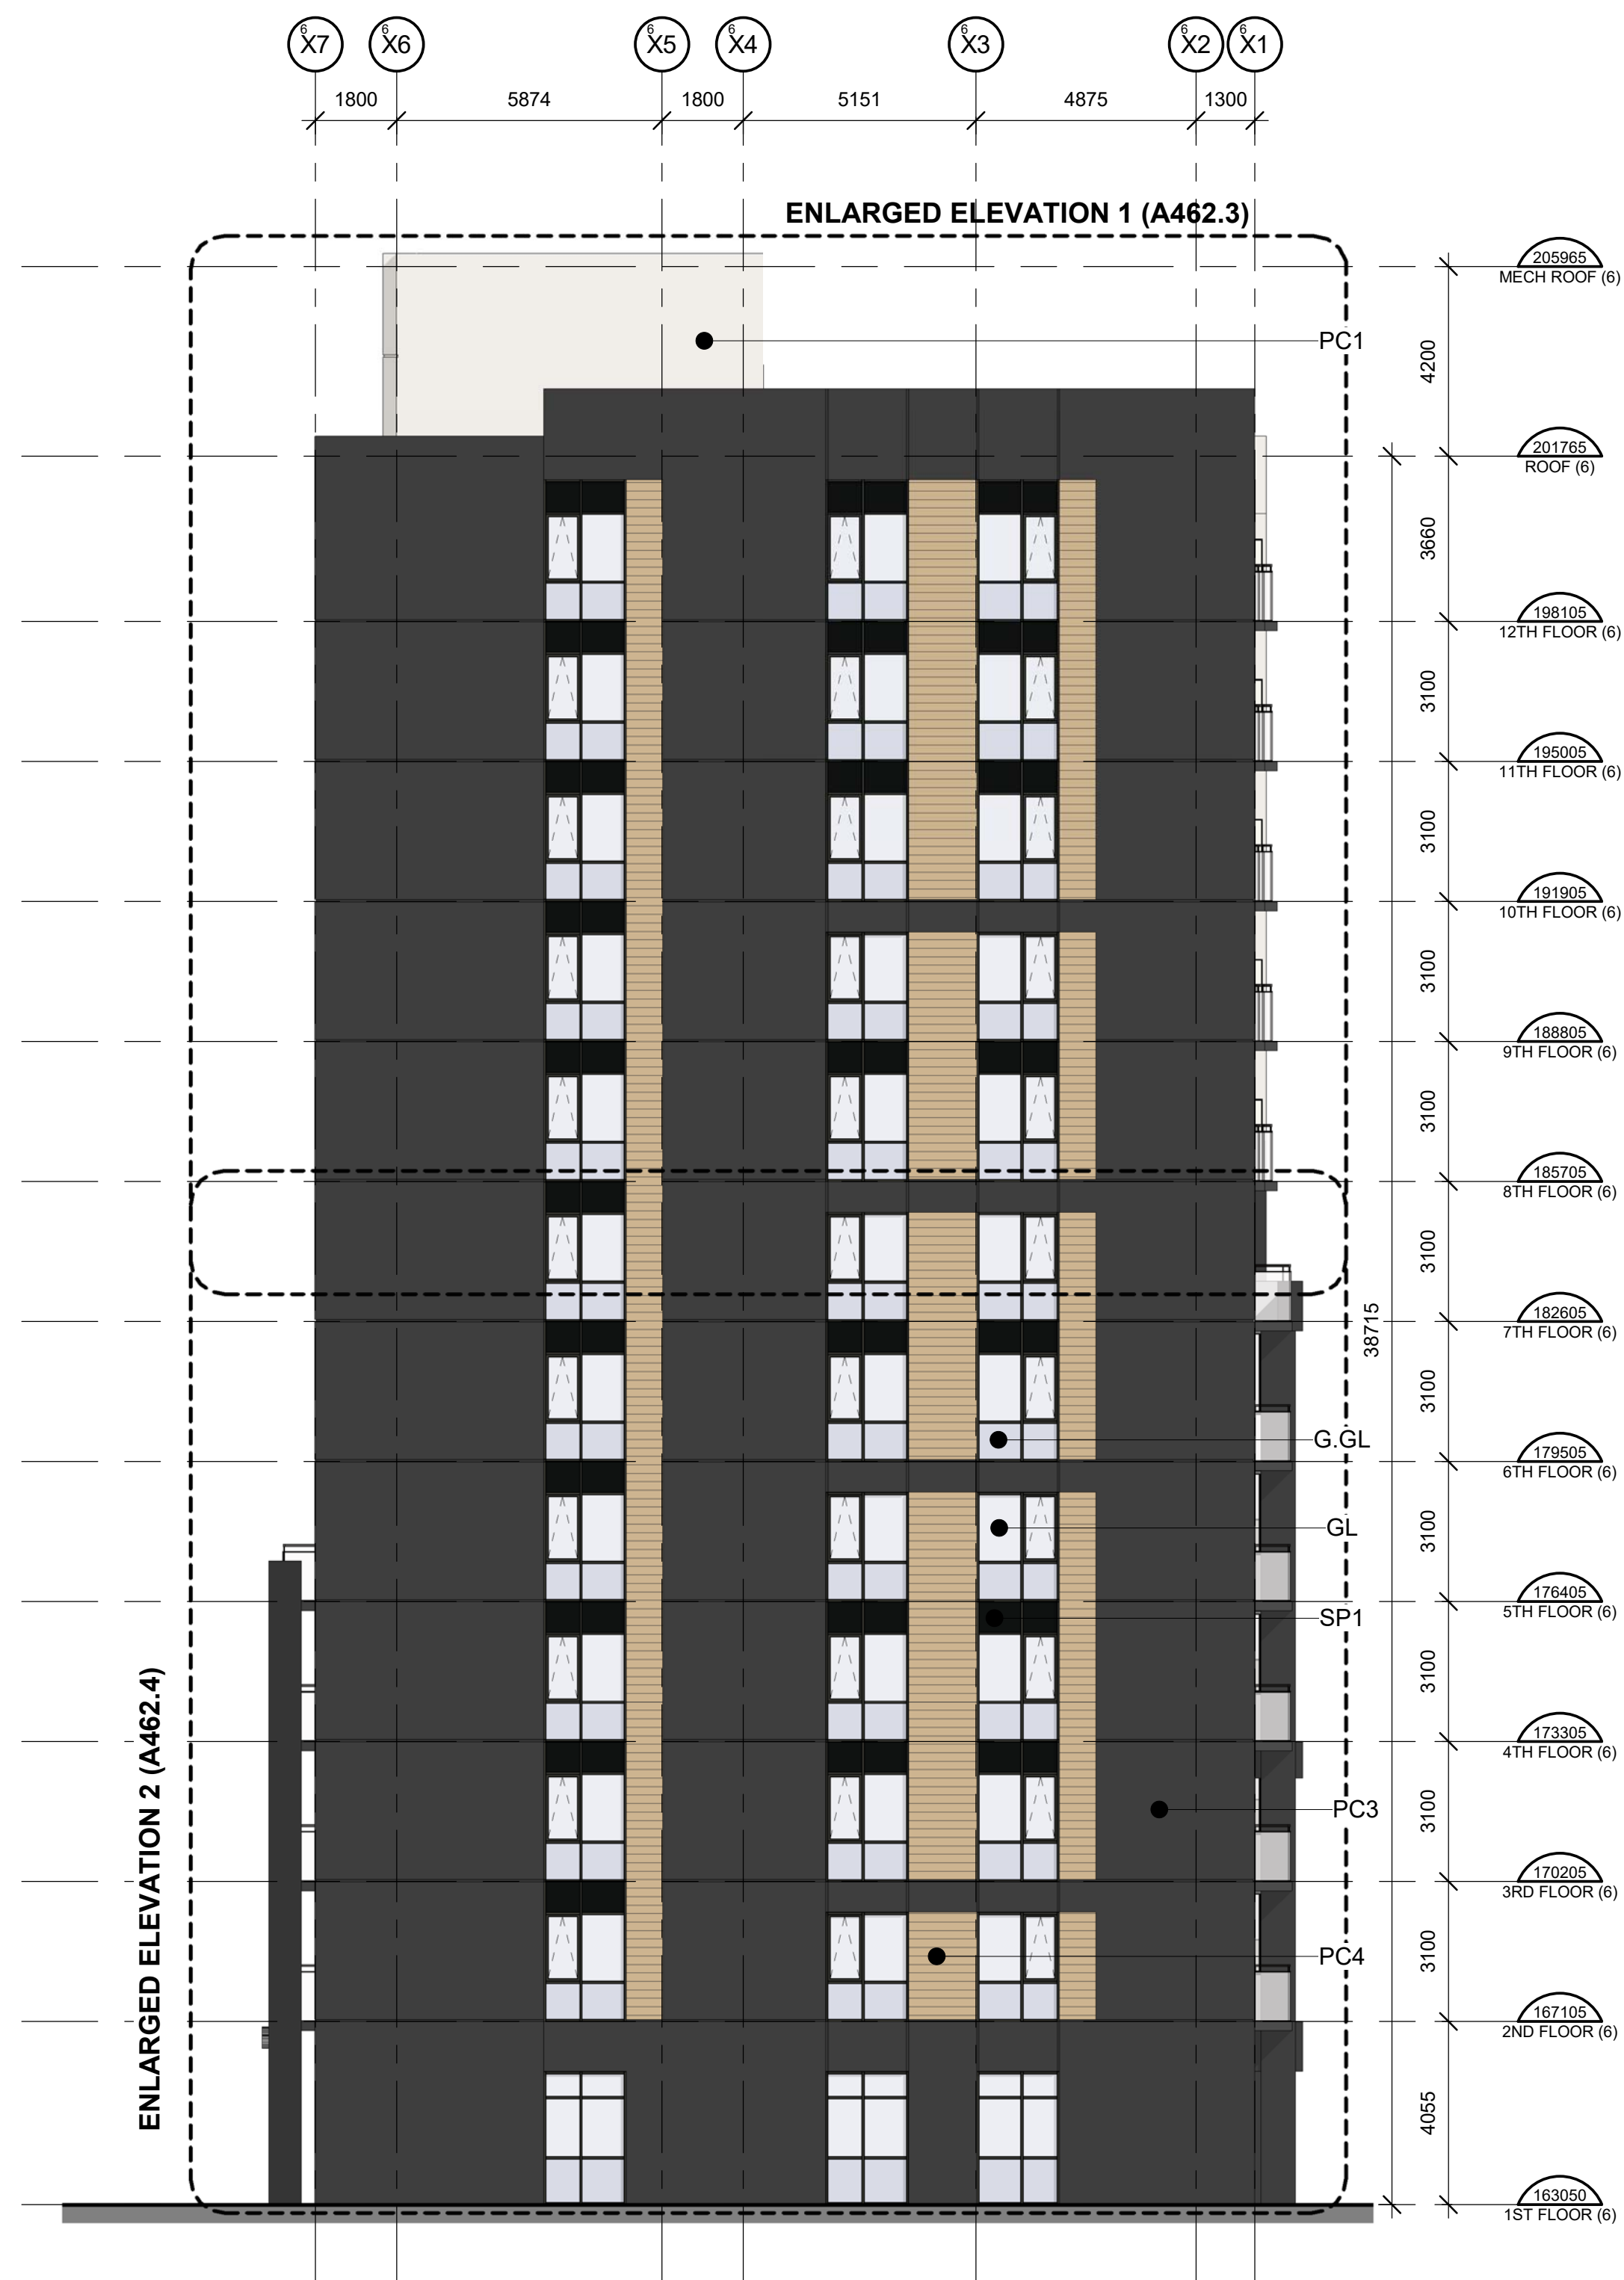

2 BLDG 6 - WEST ELEVATION
A462 1:125

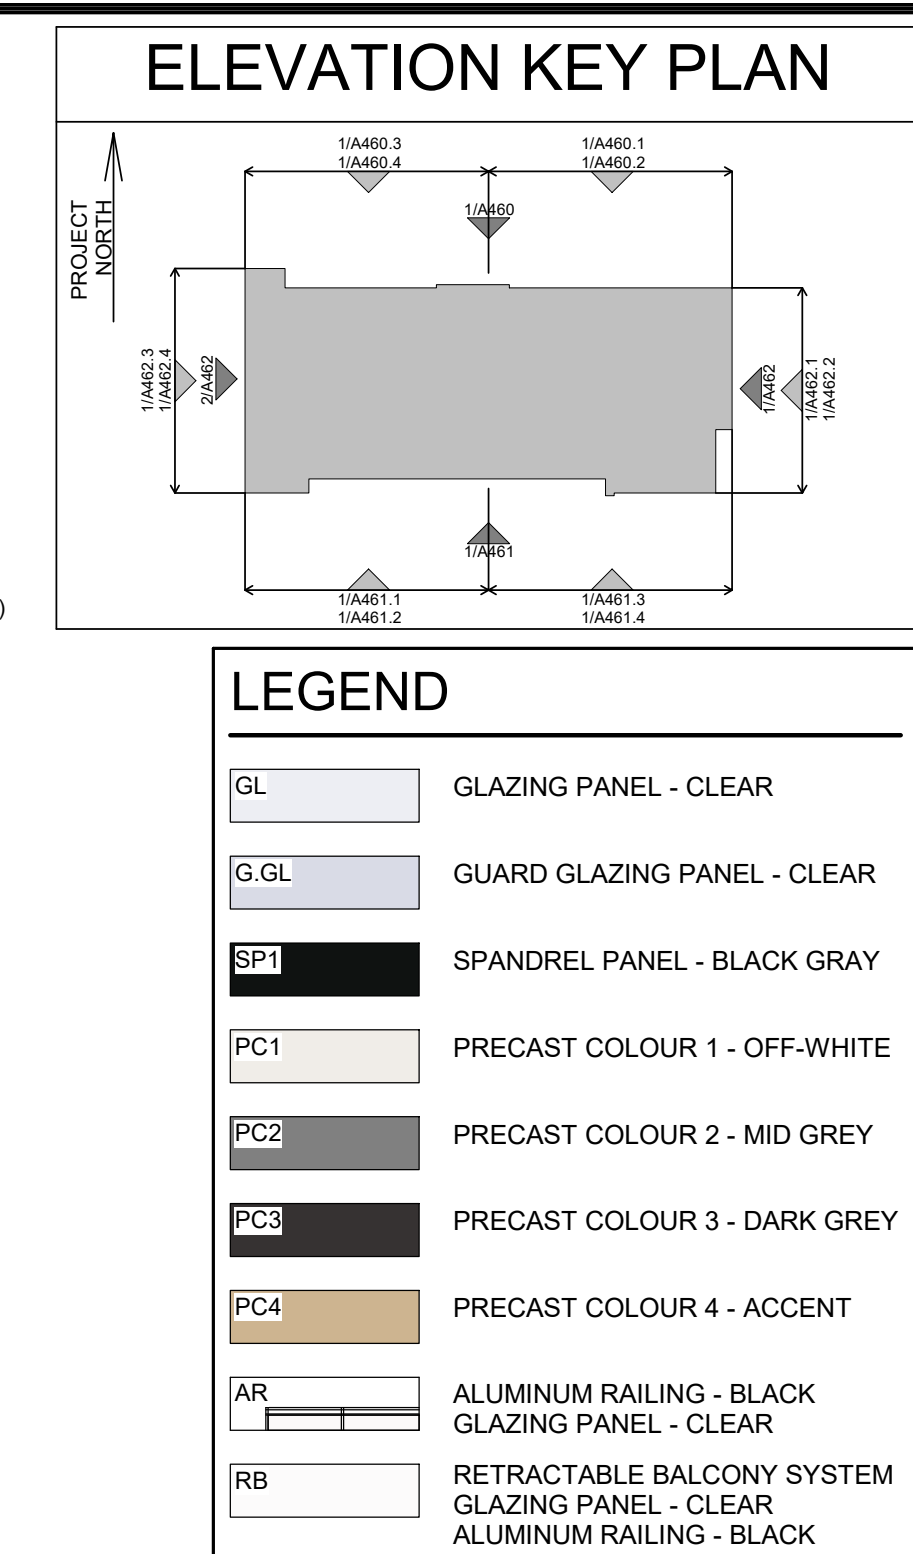

CONTRACTOR MUST CHECK AND VERIFY ALL DIMENSIONS AND JOB CONDITIONS BEFORE PROCEEDING WITH WORK

ALL DRAWINGS MAY BE TO BE SUBJECT TO CHANGE DUE TO COMMENTS FROM MUNICIPAL DEPARTMENTS AND OTHER AGENCIES WITH AUTHORITY

ALL DRAWINGS AND SPECIFICATIONS ARE THE PROPERTY OF THE ARCHITECTS AND MUST BE RETURNED AT THE COMPLETION OF THE WORK

THE CONTRACTOR WORKING FROM DRAWINGS NOT SPECIFICALLY MARKED "FOR CONSTRUCTION" MUST ASSUME FULL RESPONSIBILITY AND BEAR COSTS FOR ANY CORRECTIONS OR DAMAGES RESULTING FROM HIS OR HER WORK.

KEY TO DETAIL LOCATION

No.	DETAIL NUMBER
No.	DRAWING SHEET NUMBER

[illegible]

ALL PREVIOUS ISSUES OF THIS DRAWING ARE SUPERSEDED

[illegible]


BUILDING PERMIT NUMBER:

NOT FOR CONSTRUCTION WITHOUT PERMIT

KNYMH
ARCHITECTURE • SOLUTIONS

KNYMH INC.
1006 SKYVIEW DRIVE • SUITE 101
BURLINGTON, ONTARIO • L7P 0V1
T 905.639.6595
F 905.639.0394

www.knymh.com info@knymh.com

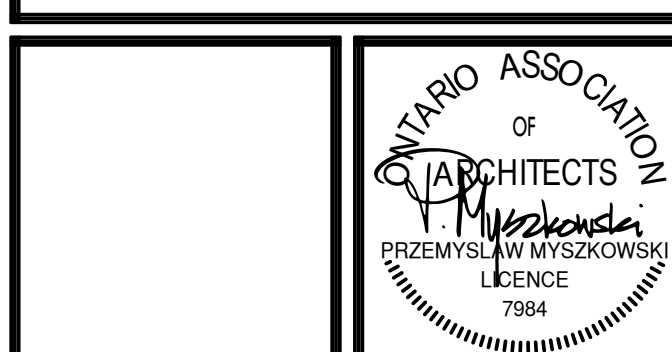


CLOCKWORK PH3

BLDG 6 - OAKVILLE, ONTARIO

DRAWING SHEET TITLE:


BLDG 6 - ENLARGED
EAST ELEVATION 1

DRAWING SCALE: As Indicated		PROJECT NUMBER: 22402	
DRAWN BY: Author		CHECKED BY: Checker	
DRAWING VERSION:		DRAWING SHEET NUMBER: A462.1	
PLOT DATE:			

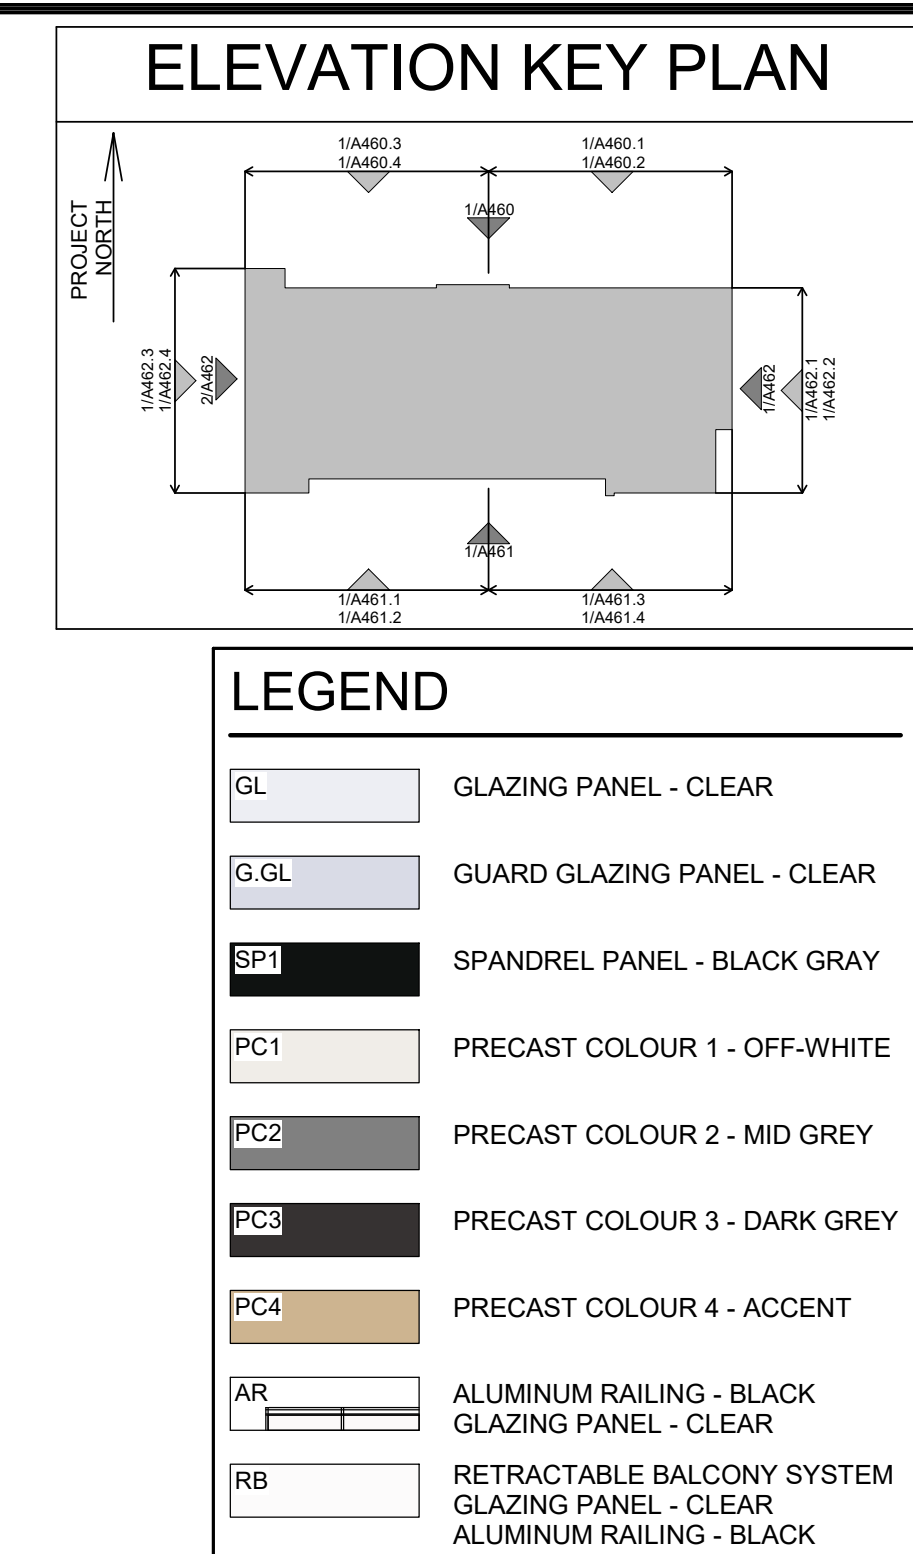

DRAWING VERSION:	A462.2
PLOT DATE:	

1 BLDG 6 - ENLARGED EAST ELEVATION 2
A462 2 1:50

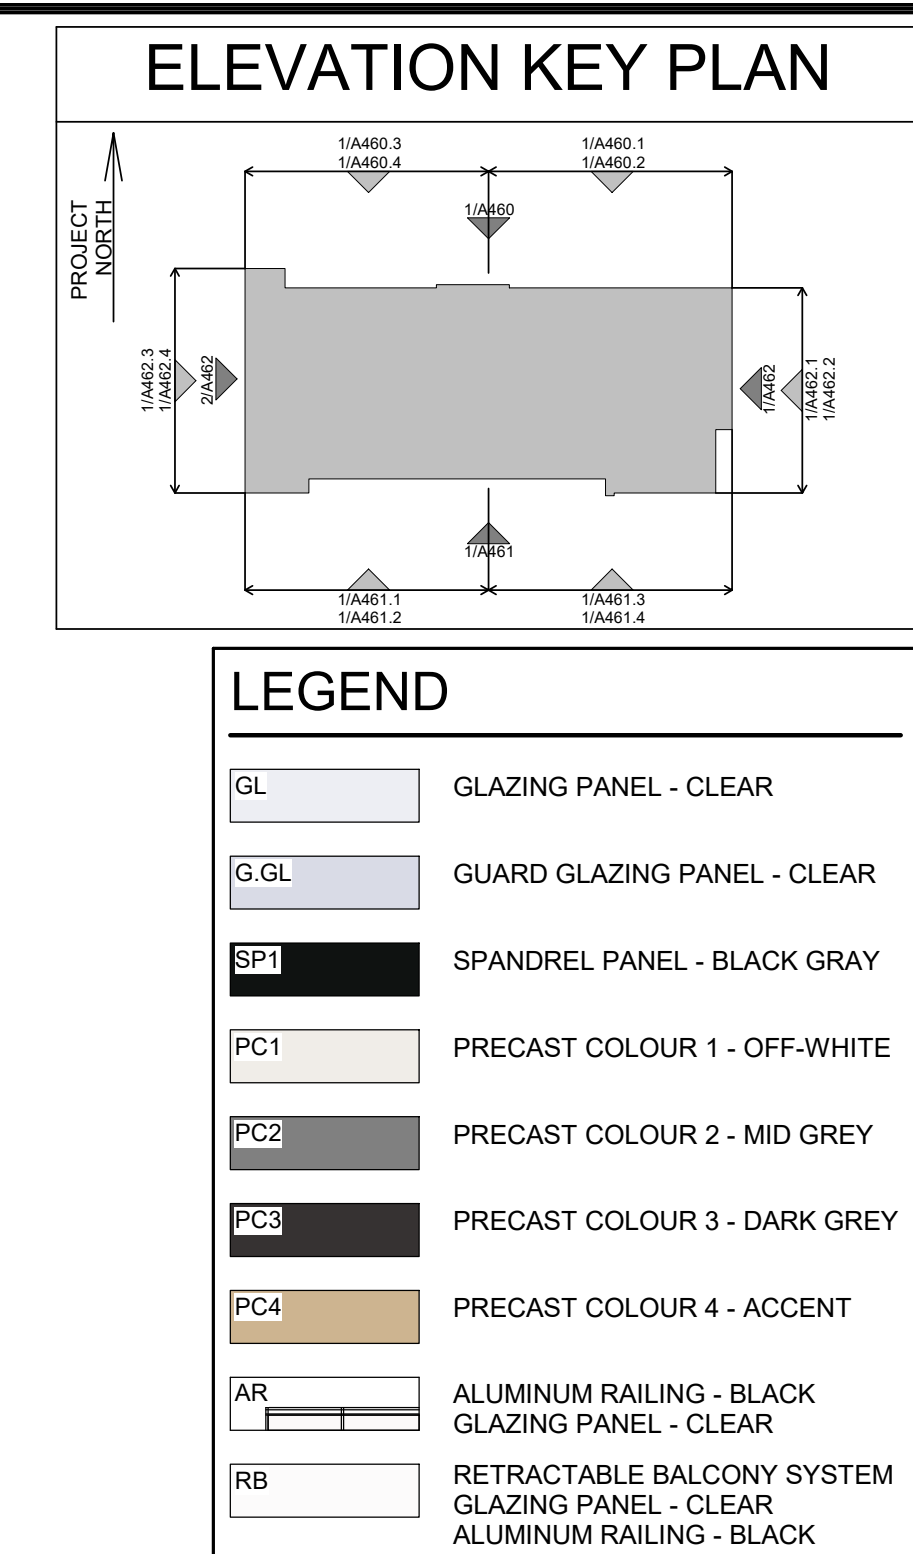

KEY TO DETAIL LOCATION

No.	DETAIL NUMBER
No.	DRAWING SHEET NUMBER

[illegible]

ALL PREVIOUS ISSUES OF THIS DRAWING ARE SUPERSEDED

[illegible]

BUILDING PERMIT NUMBER:
NOT FOR CONSTRUCTION WITHOUT PERMIT

KNYMH
ARCHITECTURE • SOLUTIONS

KNYMH INC.
1006 SKYVIEW DRIVE • SUITE 101
BURLINGTON, ONTARIO • L7P 0V1
T 905.639.6595
F 905.639.0394

www.knymh.com info@knymh.com




CLOCKWORK PH3

BLDG 6 - OAKVILLE, ONTARIO

DRAWING SHEET TITLE:

BLDG 6 - ENLARGED
WEST ELEVATION 1

DRAWING SCALE: As indicated		PROJECT NUMBER: 22402	
DRAWN BY: Author	CHECKED BY: Checker	DRAWING SHEET NUMBER:	
DRAWING VERSION:		A462.3	
PLOT DATE:			

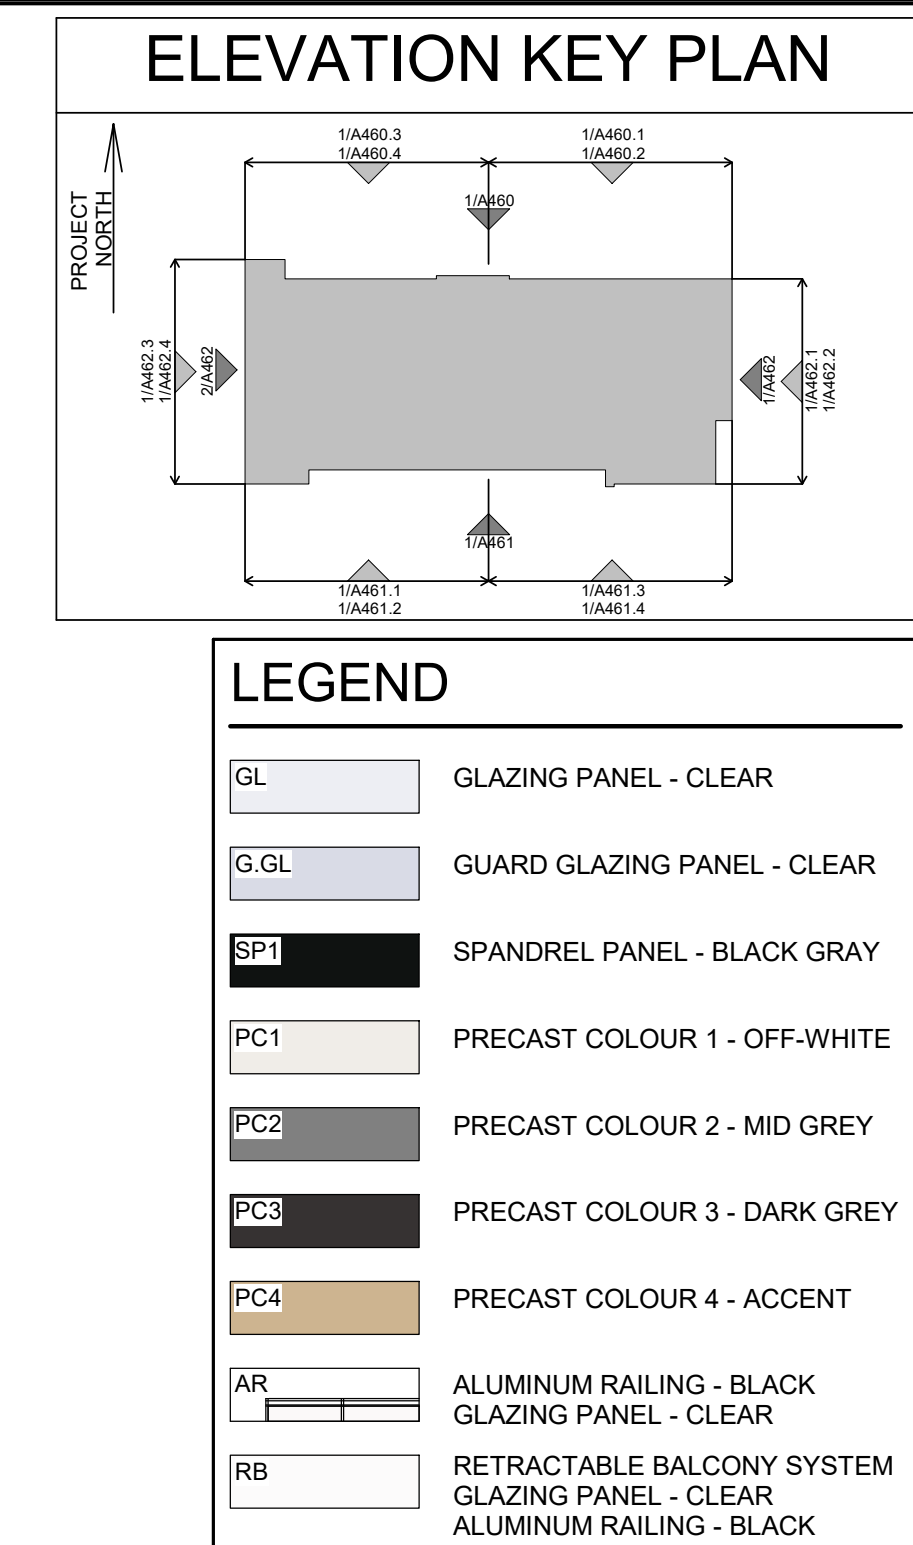

DRAWING VERSION: A462.4
 DATE: