

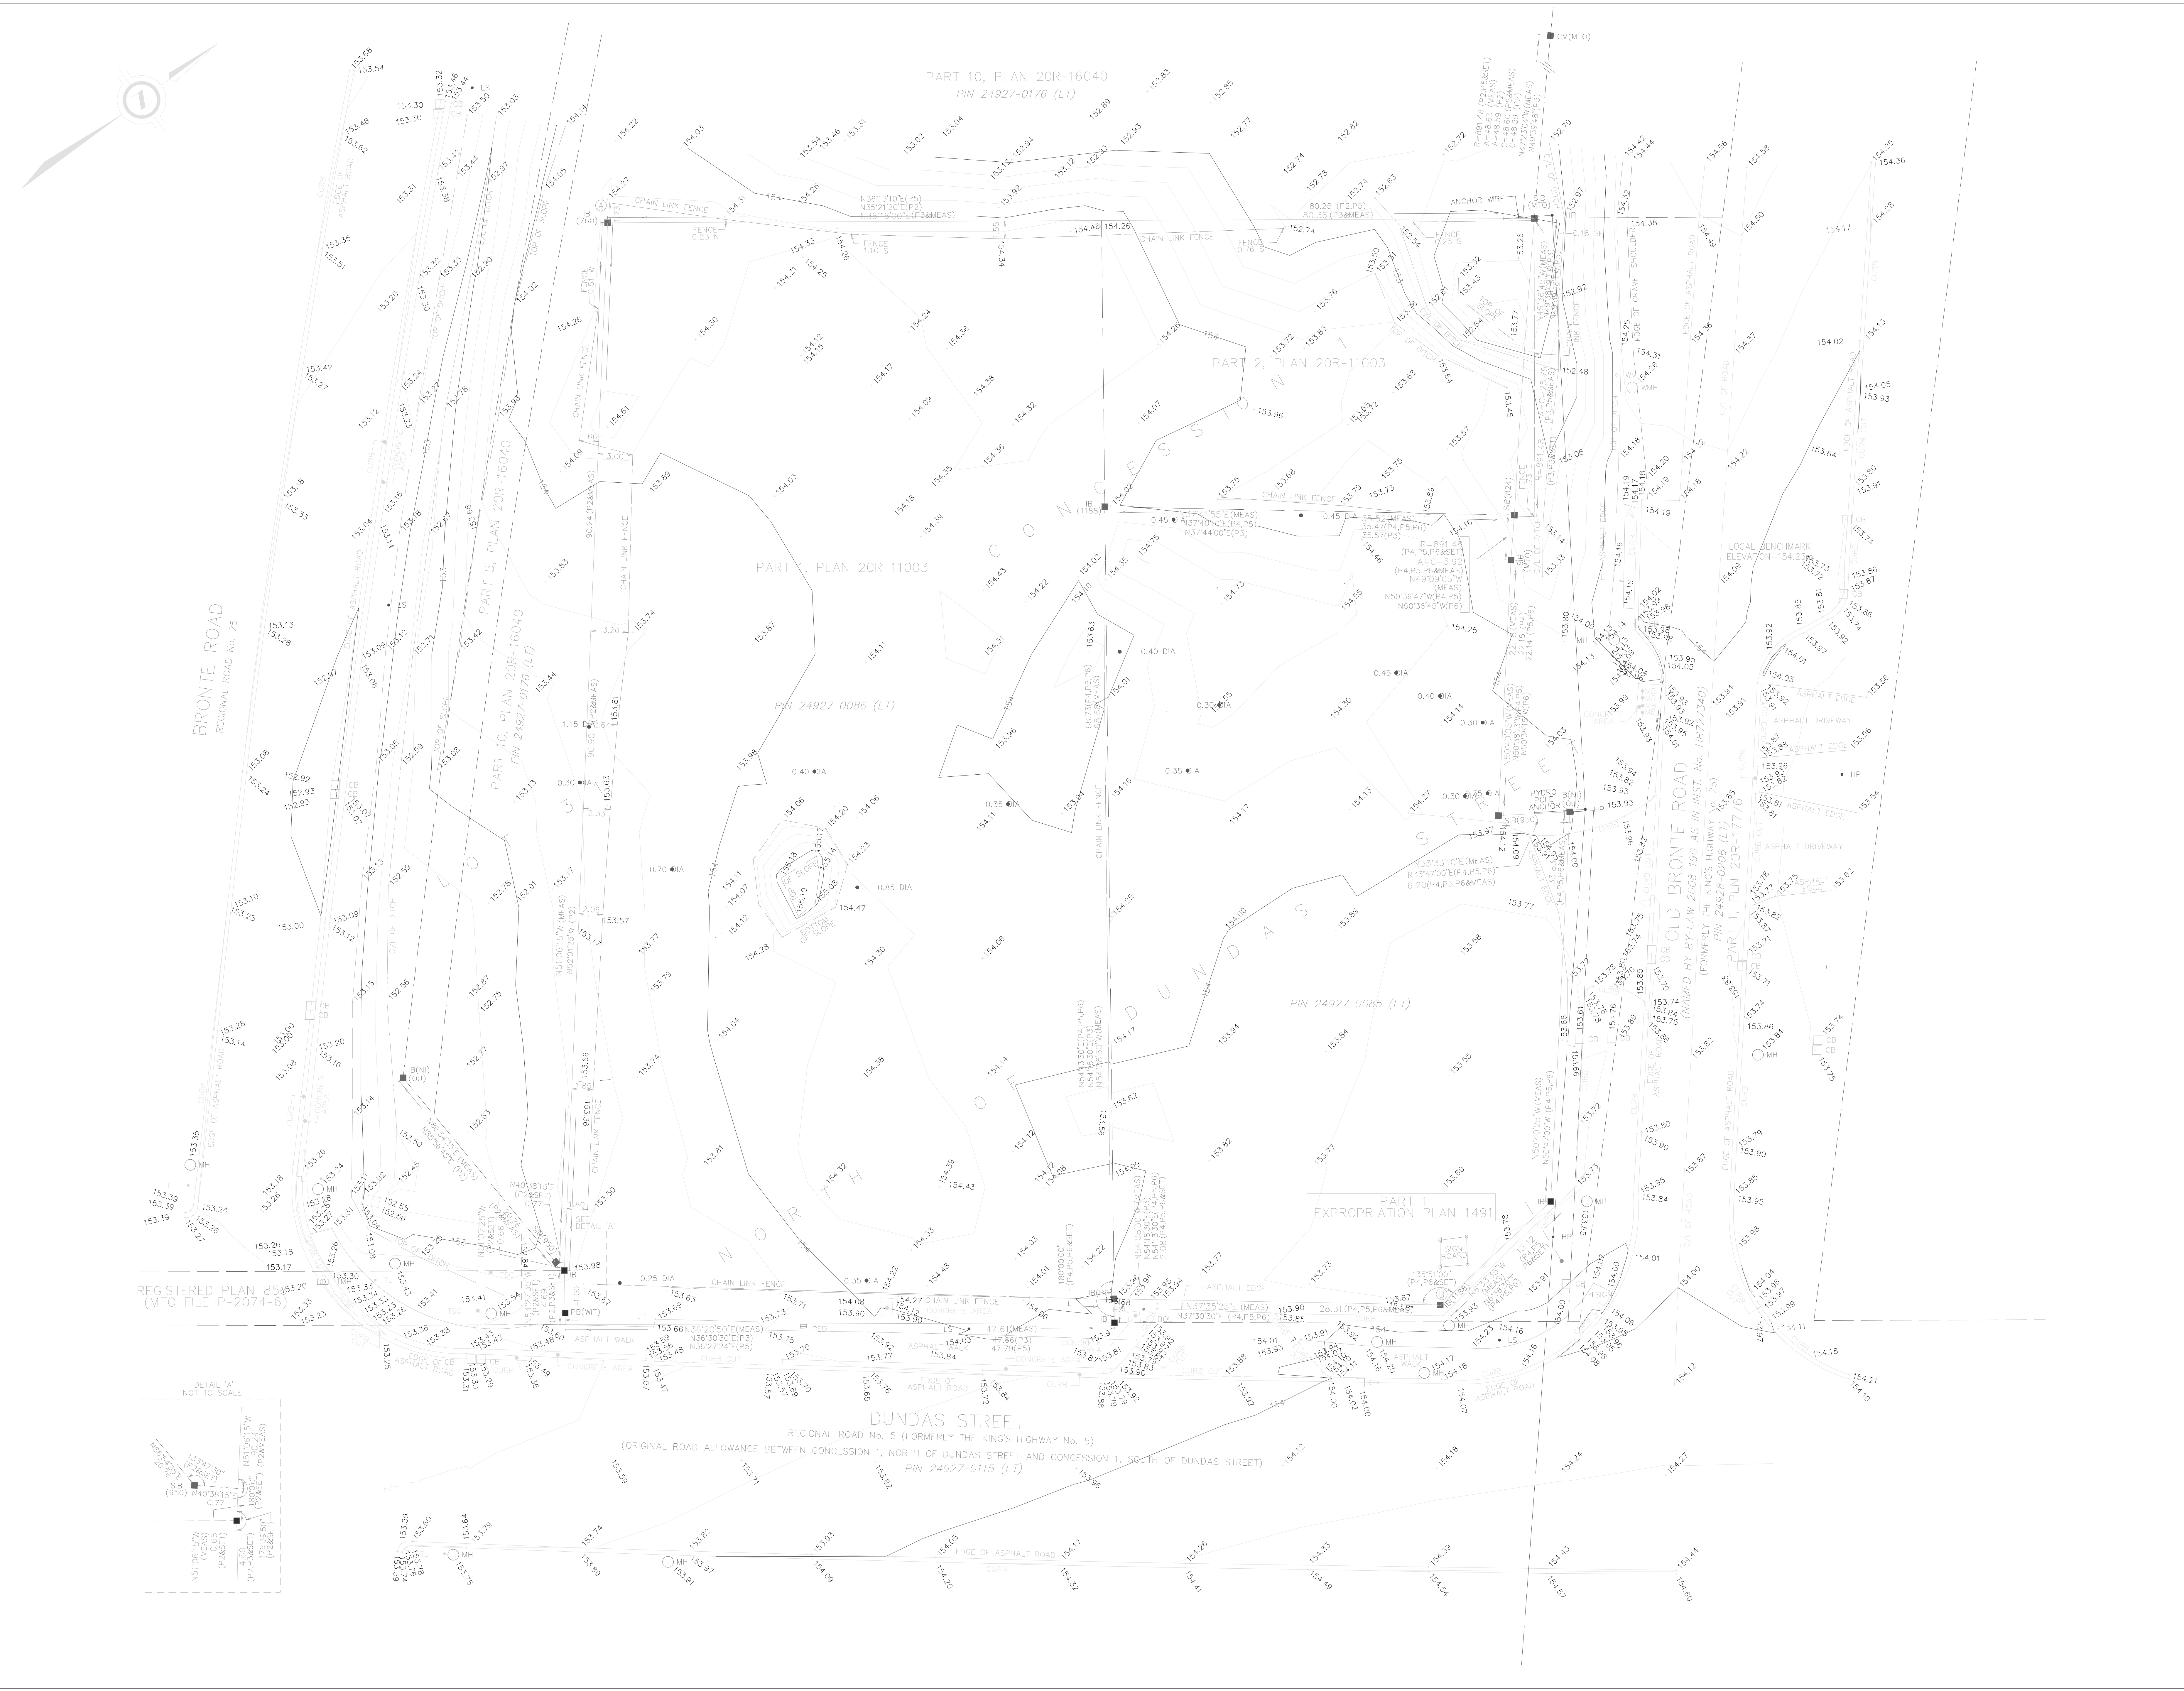


ARCHITECTURAL DRAWING LIST

	SURVEY
A-100	CONTEXT PLAN
A-101	SITE PLAN
A-201	GROUND FLOOR PLAN
A-202	LEVEL P1 FLOOR PLAN
A-203	LEVEL P2 FLOOR PLAN
A-204	LEVEL P3 FLOOR PLAN
A-205	LEVEL P4 FLOOR PLAN
A-206	LEVEL 2-3 (TYP.) FLOOR PLAN
A-207	LEVEL 4 FLOOR PLAN
A-208	LEVEL 5-12 (TYP.) FLOOR PLAN
A-209	LEVEL 13 FLOOR PLAN
A-210	LEVEL 14-26 (TYP.) FLOOR PLAN
A-211	LEVEL 27-30 (TYP.) FLOOR PLAN
A-212	MECH. PENTHOUSE FLOOR PLAN
A-213	ROOF PLAN
A-401	BUILDING A-NORTH ELEVATION
A-402	BUILDING A-EAST ELEVATION
A-403	BUILDING A-SOUTH ELEVATION
A-404	BUILDING A-WEST ELEVATION
A-405	BUILDING B-NORTH ELEVATION
A-406	BUILDING B-EAST ELEVATION
A-407	BUILDING B-SOUTH ELEVATION
A-408	BUILDING B-WEST ELEVATION
A-421	SECTION A
A-422	SECTION B
A-501	APRIL & SEPTEMBER SHADOW STUDY
A-502	JUNE & DECEMBER SHADOW STUDY

3005 DUNDAS STREET,
OAKVILLE, ONTARIO

2023.05.23 ISSUE FOR OFFICIAL PLAN / ZONING BY-LAW AMENDMENT
PROJECT NUMBER : 08196.000



PLAN OF SURVEY OF
ILLUSTRATING TOPOGRAPHY ON
PART OF LOT 31, CONCESSION 1
NORTH OF DUNDAS STREET
(GEOGRAPHIC TOWNSHIP OF PEEL, ONTARIO)
TOWN OF OAKVILLE
REGIONAL MUNICIPALITY OF PEEL
SCALE 1:250
1 2 

J.D. BARNES LIMITED
(BY COPYRIGHT)
METRIC DISTANCES AND COORDINATES SHOWN ON THIS PLAN ARE IN METRES
AND CAN BE CONVERTED TO FEET BY DIVIDING BY 0.3048.

NOTES
BEARINGS ARE UTM GRID, DERIVED FROM OBSERVED REFERENCE POINTS A AND B,
BY REAL TIME NETWORK (RTN) OBSERVATIONS, UTM ZONE 17, NAD83 (CSRS)
(2010.0).
DISTANCES ARE GROUND AND CAN BE CONVERTED TO GRID BY MULTIPLYING BY
THE COMBINED SCALE FACTOR OF 0.999702.
FOR BEARING COMPARISONS, A ROTATION OF 0°54'00" COUNTER-CLOCKWISE WAS
APPLIED TO BEARINGS ON P.L. 10, P.3 AND P.5.

INTEGRATION DATA		
OBSERVED REFERENCE POINTS (ORP): UTM ZONE 17, NAD83 (CSRS) (2010.0)		
COORDINATES TO AN URBAN ACCURACY PER SECTION 14 (2) OF O. REG. 216/10		
POINT ID	EASTING	NORTHING
ORP (A)	598 878.10	4 809 911.97
ORP (B)	598 996.42	4 809 914.13
COORDINATES CANNOT, IN THEMSELVES, BE USED TO RE-ESTABLISH CORNERS OR BOUNDARIES SHOWN ON THIS PLAN.		
THE RESULTANT BE. BETWEEN ORP (A) AND ORP (B) IS 118.38 108°53'10"E.		

ELEVATION NOTE
ELEVATIONS SHOWN ON THIS PLAN ARE RELATED TO GEODETIC DATUM AND
ARE DERIVED FROM THE TOWN OF OAKVILLE BENCHMARK No. 273 HAVING
A PUBLISHED ELEVATION OF 154.275 METERS.

LOCAL BENCHMARK
IRON NAIL ON CURB ON OLD BRONTE ROAD APPROXIMATELY 27 METERS FROM
NORTHERN CORNER OF THE SUBJECT BOUNDARY.
ELEVATION=154.23m

- LEGEND
- DENOTES SURVEY MONUMENT FOUND
 - DENOTES SURVEY MONUMENT SET
 - CB DENOTES STANDARD IRON BAR
 - SSB DENOTES SHORT STANDARD IRON BAR
 - IB DENOTES IRON BAR
 - CM DENOTES CONCRETE MONUMENT
 - P DENOTES PLASTIC BAR
 - WT DENOTES WITNESS
 - P1 DENOTES PLAN 20R-17776
 - P2 DENOTES PLAN 20R-10040
 - P3 DENOTES PLAN 20R-11003
 - P4 DENOTES SURVEYOR'S REAL PROPERTY REPORT BY SECTION 10/24/2010, DATE AUGUST 16, 2010 (JOB NO. 20384-1)
 - P5 DENOTES SURVEYOR'S REAL PROPERTY REPORT BY SECTION 10/24/2010, DATE APRIL 5, 2007 (JOB NO. 20384-1)
 - P6 DENOTES SURVEYOR'S REAL PROPERTY REPORT BY SECTION 10/24/2010, DATE APRIL 5, 2007 (JOB NO. 20384-1)
 - P7 DENOTES ALTON SURVEYING, DATED APRIL 30, 2008 (PROJECT NO. 764)
 - P8 DENOTES A.T. McLENNAN, G.L.S.
 - P9 DENOTES CUNNINGHAM MCCONNELL LIMITED, G.L.S.
 - P10 DENOTES SECTION 10/24/2010, DATE APRIL 5, 2007 (JOB NO. 20384-1)
 - MEAS DENOTES MEASURED
 - W10 DENOTES MINISTRY OF TRANSPORTATION ONTARIO
 - OU DENOTES ORIGIN UNKNOWN
 - N=NORTH / S=South / E=East / W=West
 - SET FB MONUMENT WAS USED DUE TO LACK OF OVERBURDEN AND/OR PROXIMITY OF UNDERGROUND UTILITIES IN ACCORDANCE WITH SECTION 11 (4) OF O.R.C. 525/01.

- TOPOGRAPHICAL LEGEND
- CB DENOTES CATCHBASIN
 - MH DENOTES MANHOLE
 - TMH DENOTES TELEPHONE MANHOLE
 - WMH DENOTES WATER MANHOLE
 - BOL DENOTES BOLLARD
 - HP DENOTES HYDRO POLE
 - LS DENOTES LIGHT STANDARD
 - TSC DENOTES TRAFFIC SIGNAL CONTROL
 - TS DENOTES TRAFFIC SIGNAL
 - PED DENOTES TELEPHONE PEDESTAL
 - WV DENOTES WATER VALVE
 - MB DENOTES MAIL BOX
 - E DENOTES OVERHEAD HYDRO CABLE
 - DENOTES CONIFEROUS TREE
 - DIA=DIAMETER OF TRUNK IN METRES
 - DENOTES DECIDUOUS TREE
 - DIA=DIAMETER OF TRUNK IN METRES

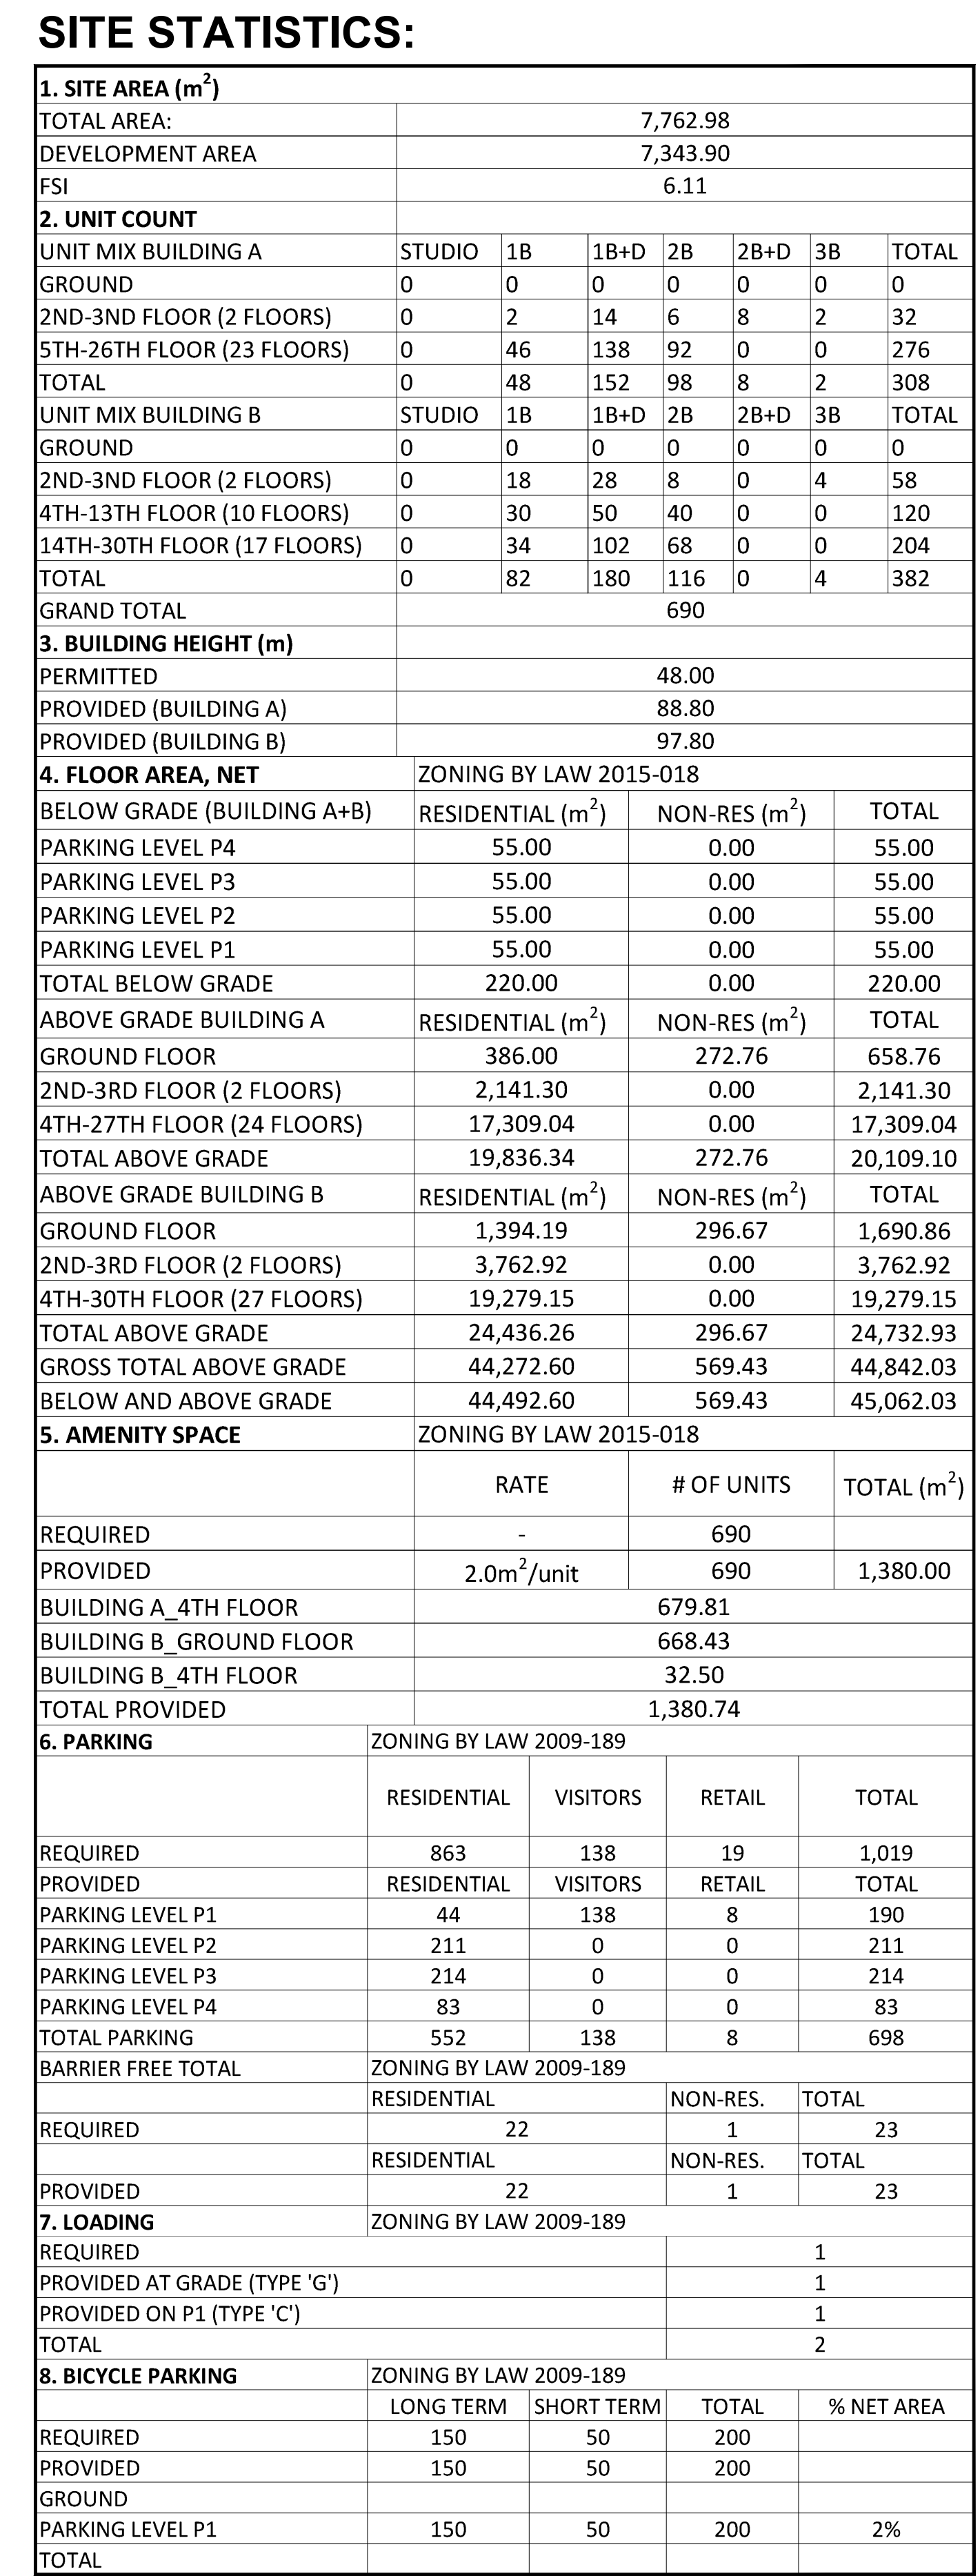
BEFORE DIGGING, UNDERGROUND SERVICES SHOULD BE LOCATED ON
SITE BY THE RESPECTIVE AGENCIES.

IT IS THE RESPONSIBILITY OF THE CONTRACTOR TO VERIFY THAT
LOCAL BENCHMARKS HAVE NOT BEEN ALTERED OR DISTURBED AND
THAT THE RELATIVE ELEVATIONS AGREE WITH THE INFORMATION
SHOWN ON THIS PLAN.

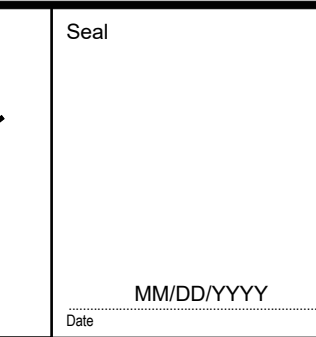
PRIMARY CONTOURS ARE AT 1.00m INTERVALS.
SECONDARY CONTOURS ARE AT 0.25m INTERVALS.

SURVEYOR'S CERTIFICATE
I CERTIFY THAT:
1. THIS SURVEY AND PLAN ARE CORRECT AND IN ACCORDANCE WITH THE SURVEY
ACT, THE SURVEYORS ACT AND THE REGULATIONS MADE UNDER THEM.
2. THE SURVEY WAS COMPLETED ON THE 14th DAY OF APRIL, 2022.

MAY 3, 2022 DATE		R.S. GUERBIN ONTARIO LAND SURVEYOR	
		J.D.BARNES LIMITED LAND INFORMATION SPECIALISTS 401 WHEELABRATOR WAY, SUITE A, MILTON, ON L7T 3C1 T: (905) 875-9955 F: (905) 875-9956 www.jdbarnes.com	
DRAWN BY: MB/SS	CHECKED BY: KSD	REFERENCE NO.: 22-30-866-00-A	
FILE: 0018		DATE: 04/28/2022	BLANK



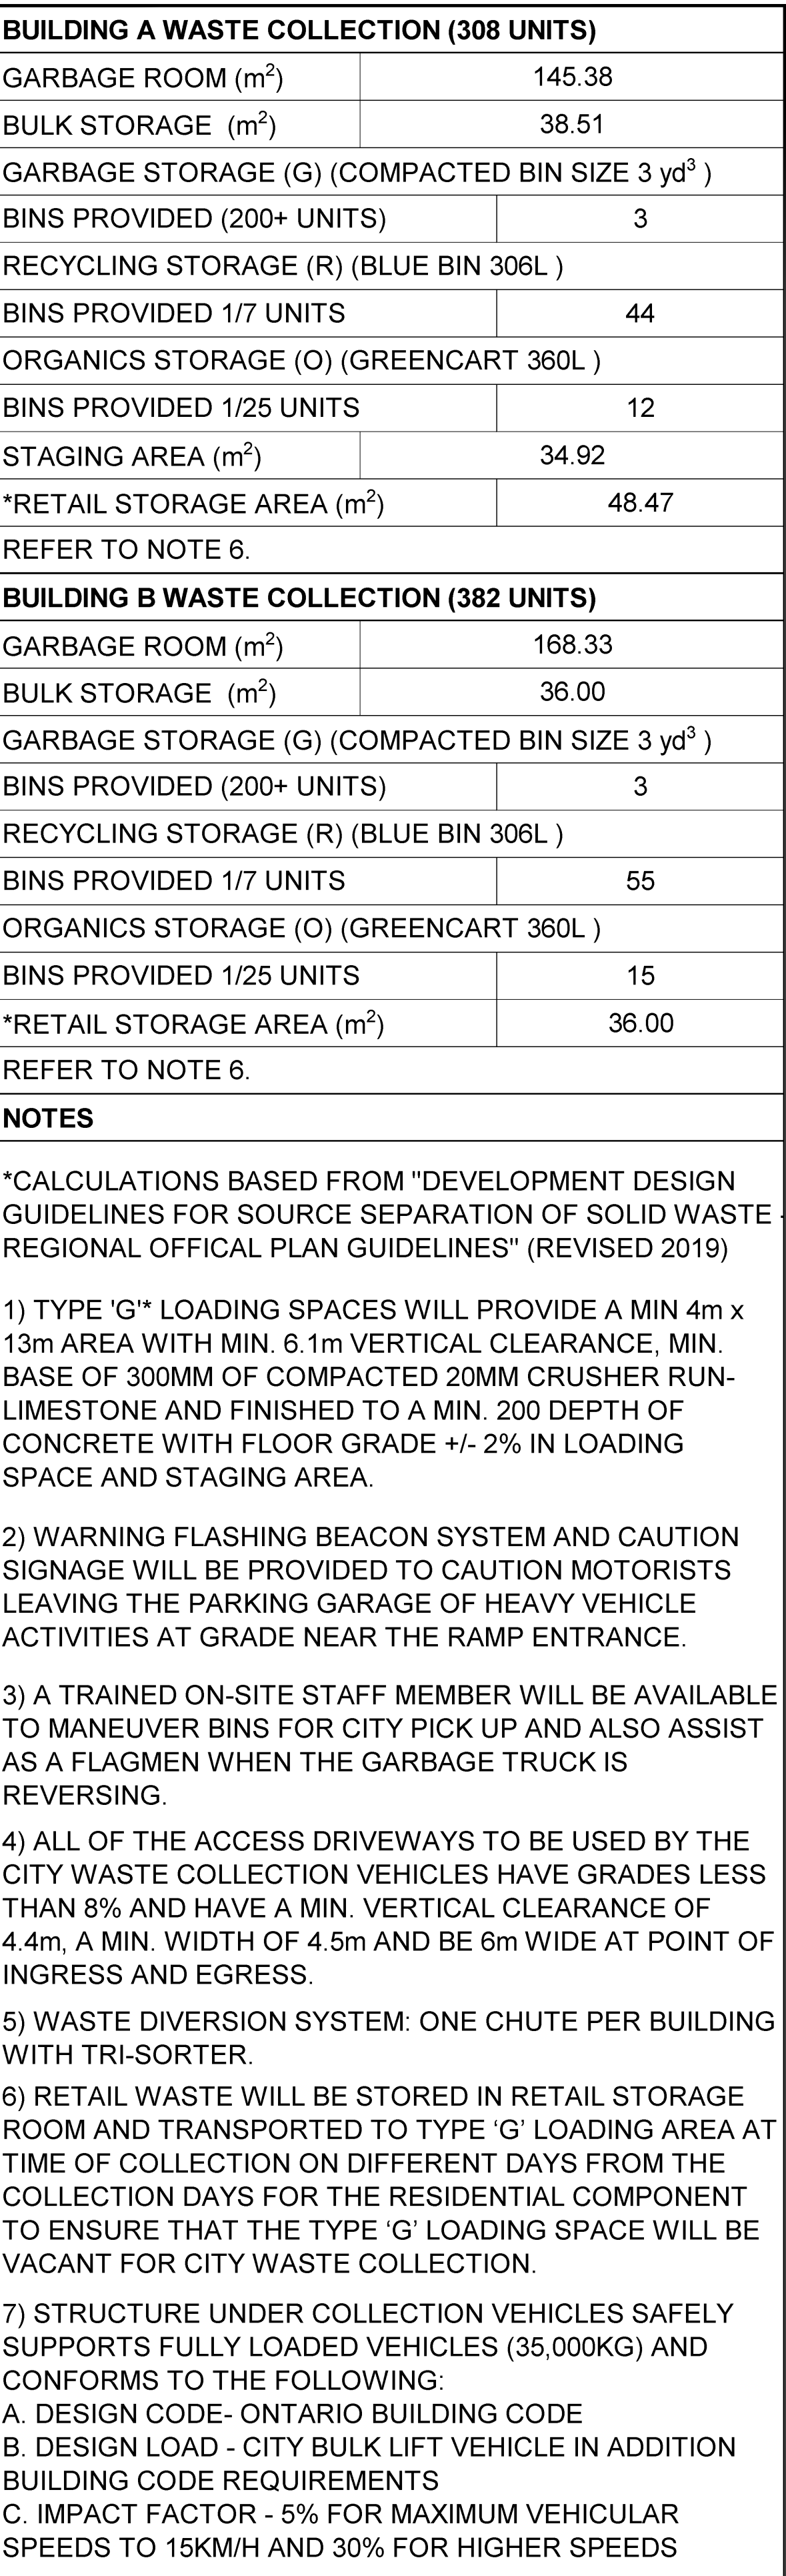
KEY PLAN

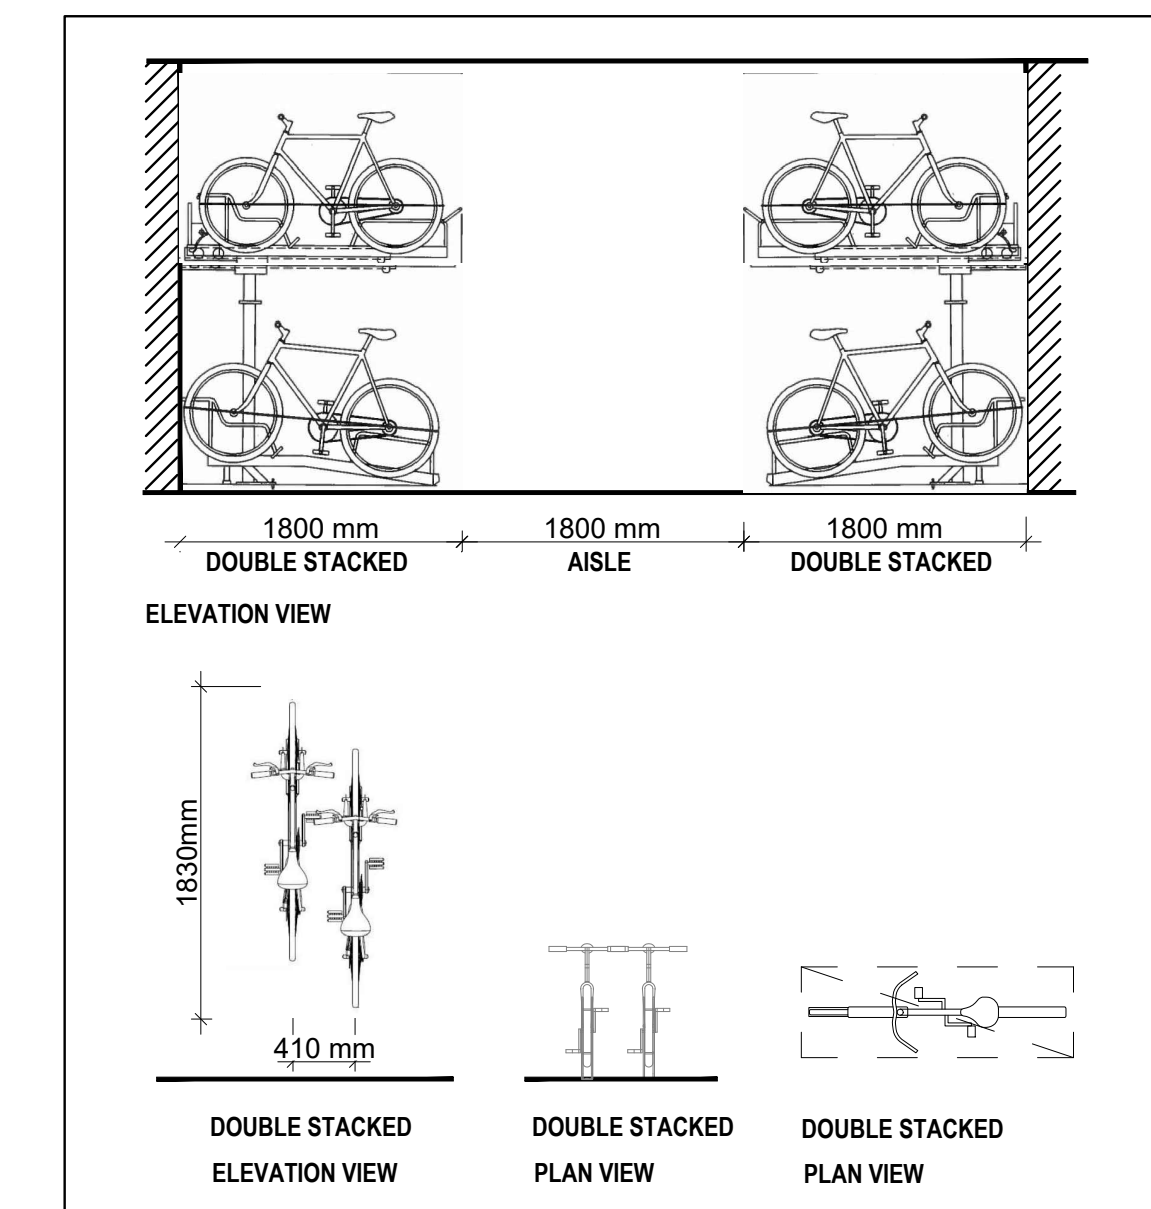
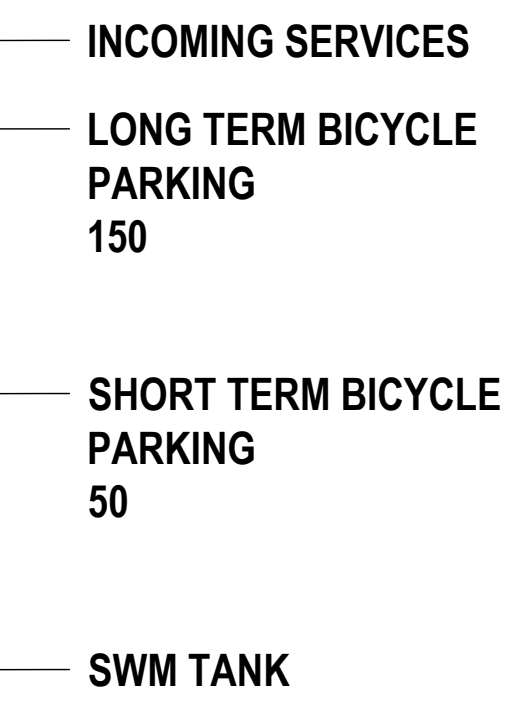


Site Plan

Drawing Title
Site Plan

A-101

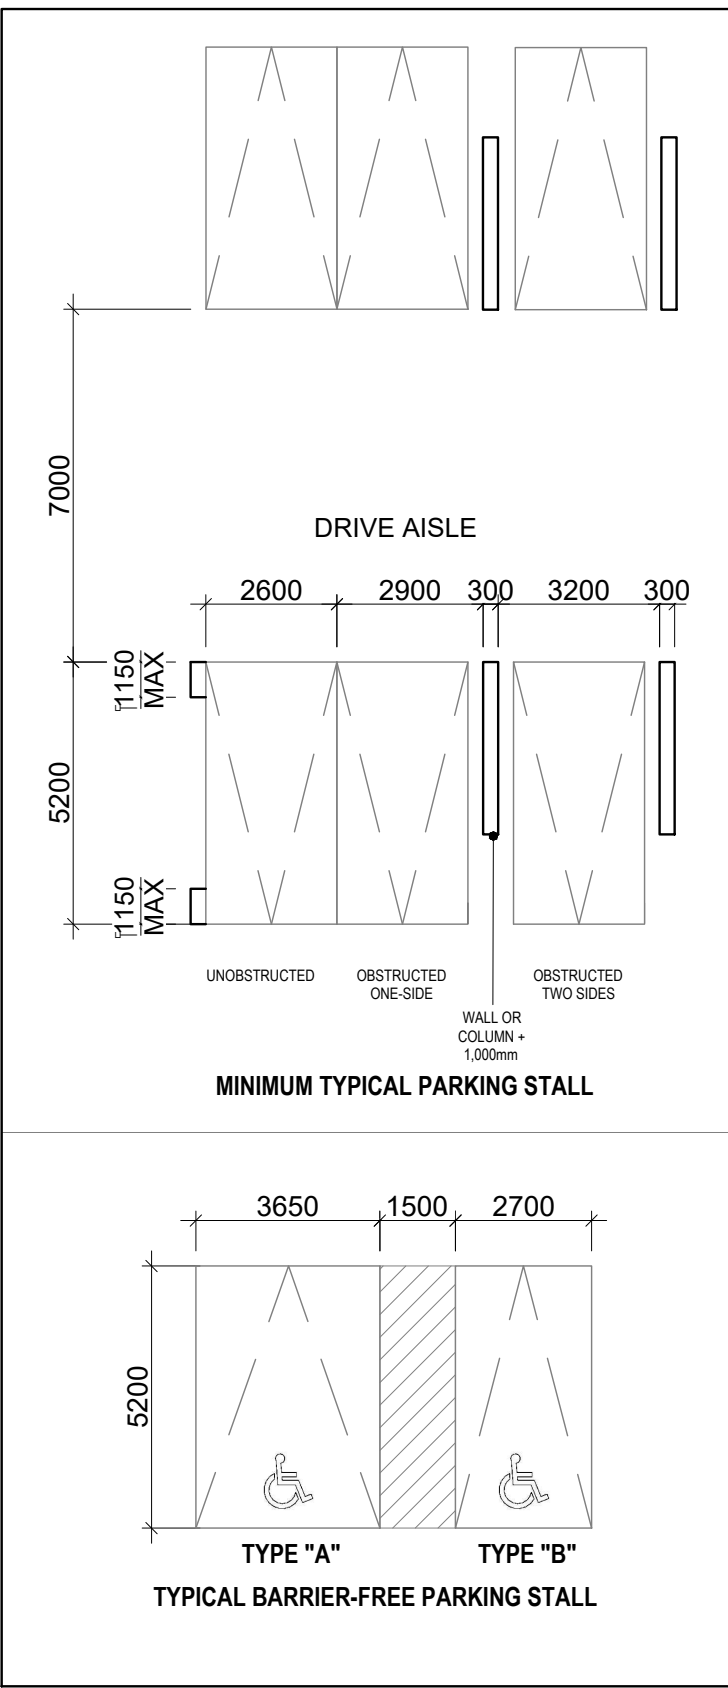
A-201



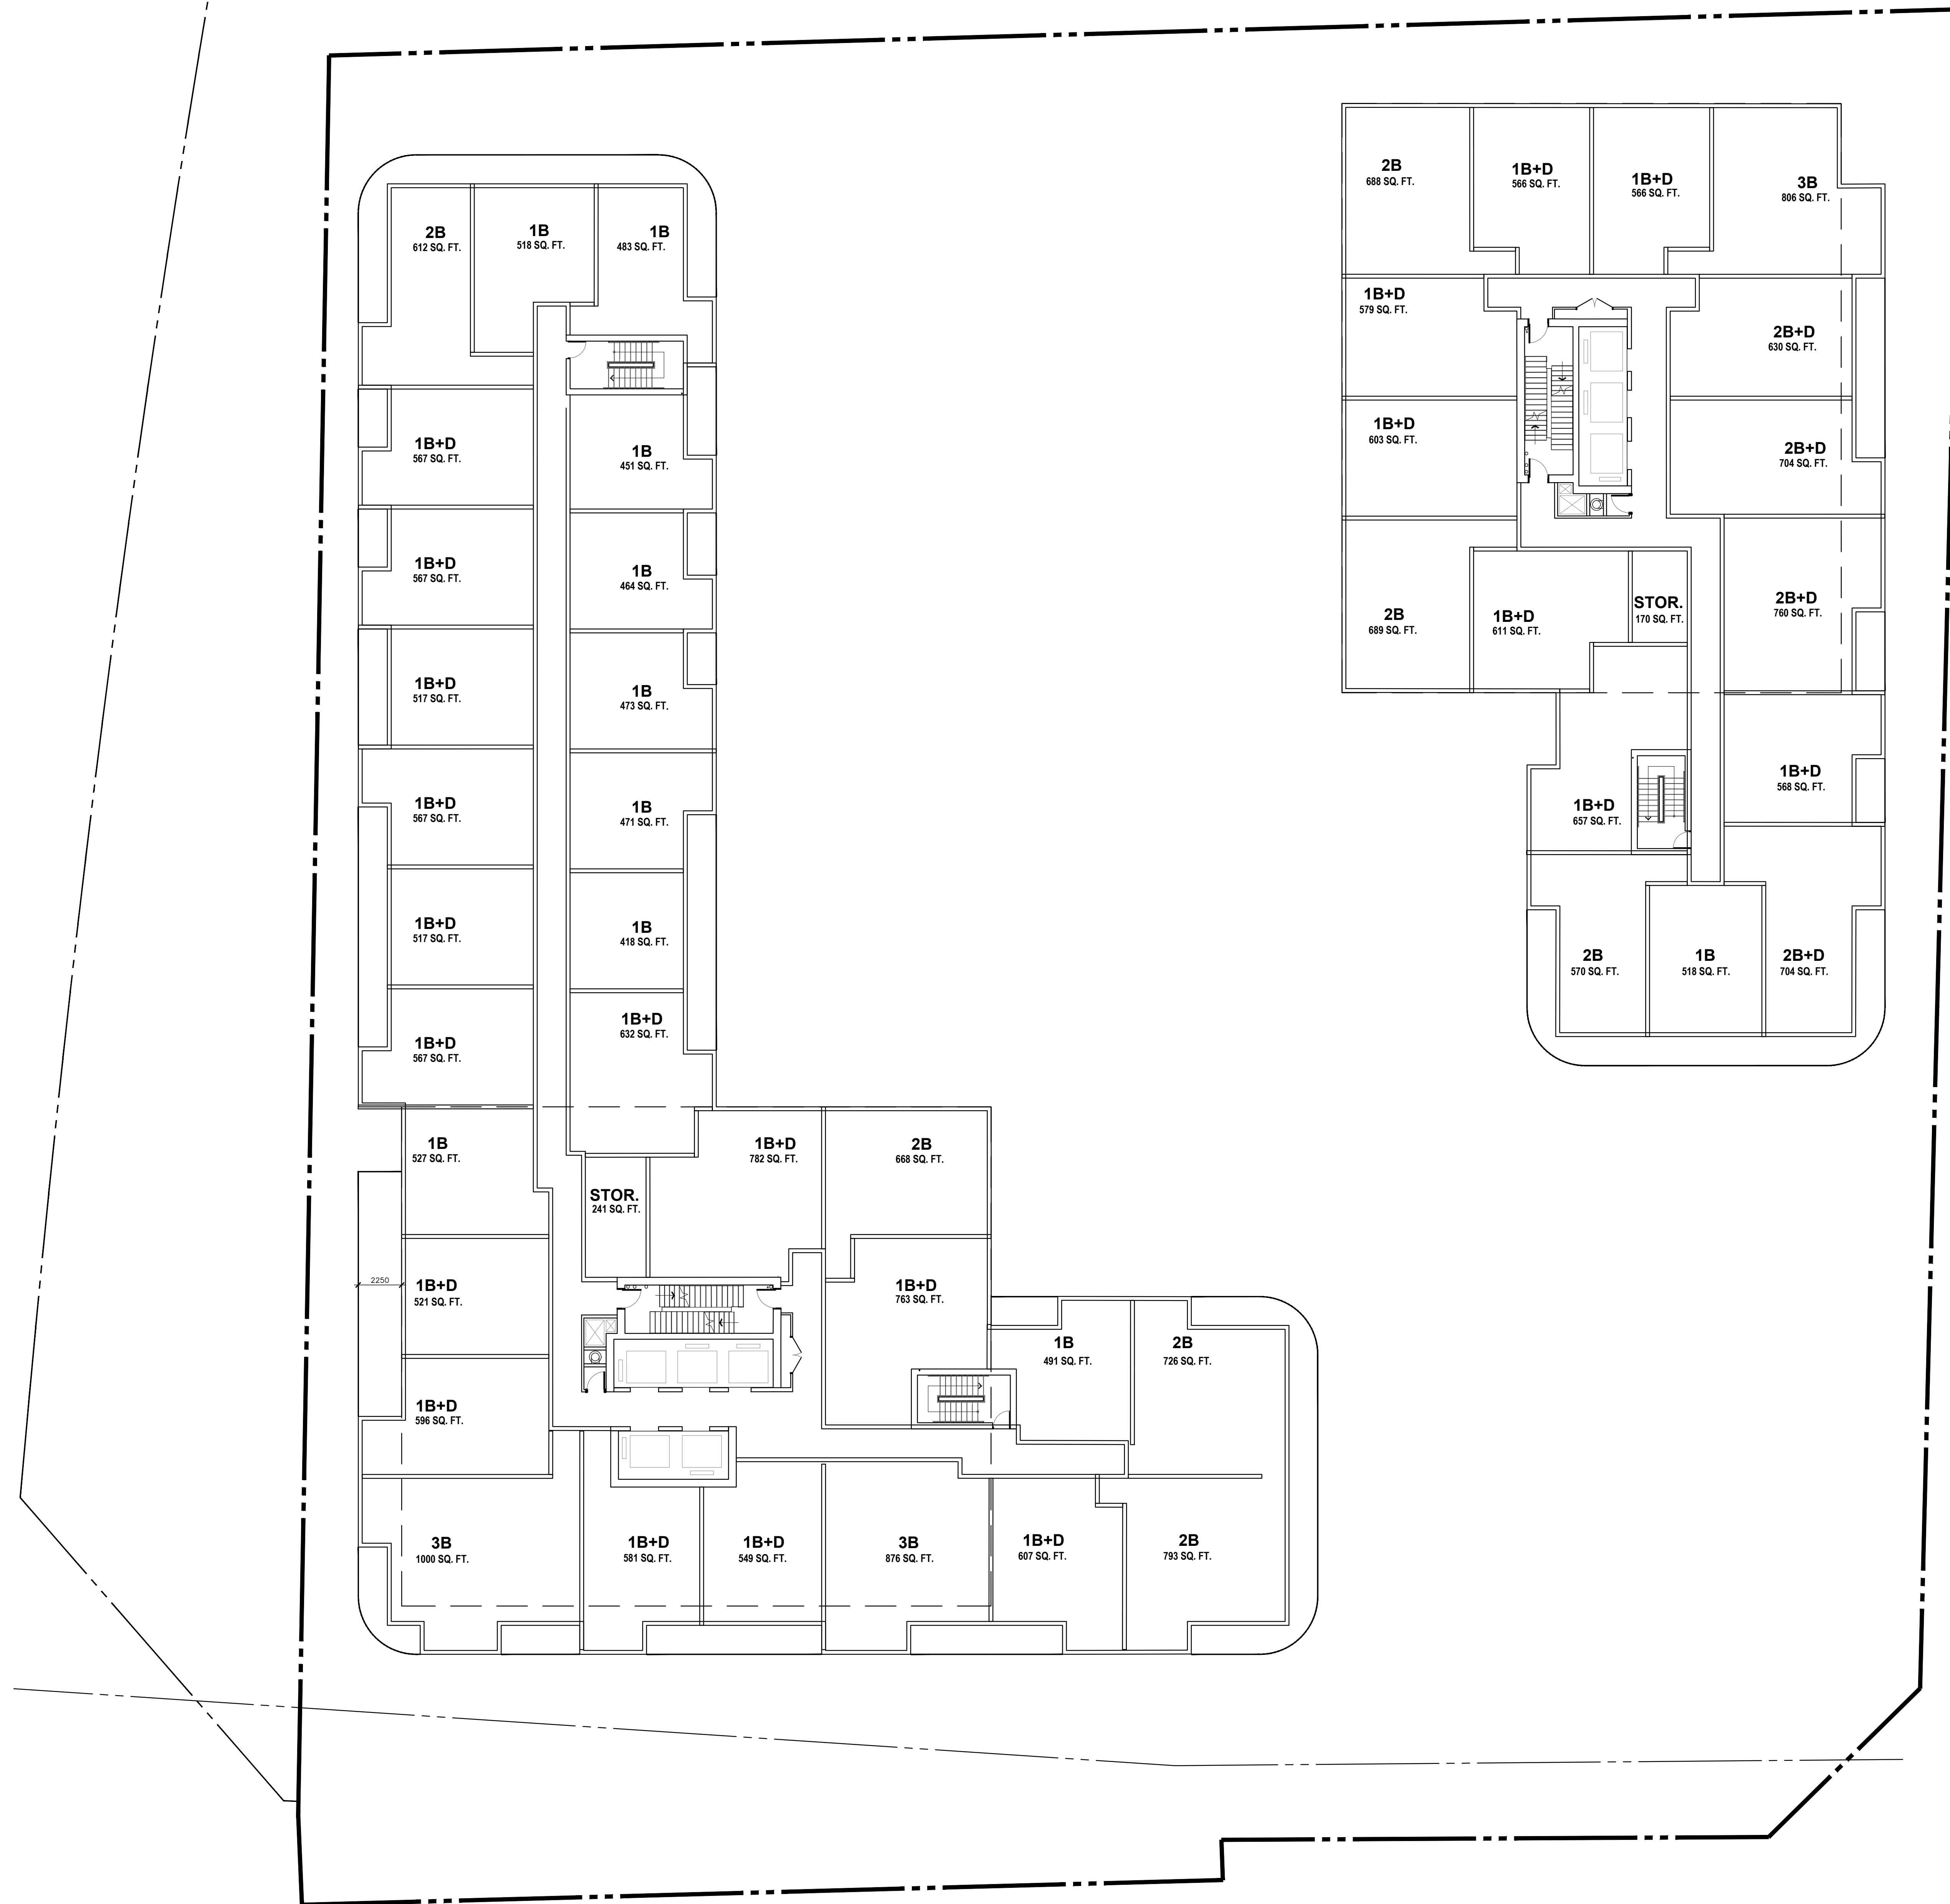
KEY PLAN



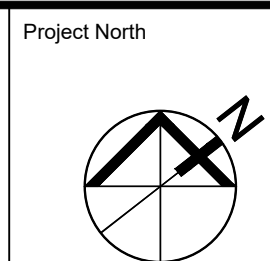
3005 DUNDAS 3005 DUNDAS STREET WEST, OAKVILLE, ON, L6M 4J4	Date	05/17/2023
	Scale	1:150
	Checked By	Checker
	Drawn By	Author
Drawing Title P1 LEVEL PARKING PLAN	Project No.	08196.000
	Drawing No.	A-202



3005 DUNDAS 3005 DUNDAS STREET WEST, OAKVILLE, ON, L6M 4J4 Drawing Title P3 LEVEL PARKING PLAN	Date 05/17/2023
	Scale 1:150
	Checked By Checker
	Drawn By Author
	Project No. 08196.000
	Drawing No. A-204

[illegible]

KEY PLAN



Soal

Date MM/DD/YYYY

CHECK, VERIFY AND REPORT ANY DISCREPANCIES TO THE CONSULTANT WHOSE SEAL IS AFFIXED TO THIS DRAWING. THIS DRAWING SHALL NOT BE SCALED FOR THE PURPOSE OF VERIFYING DIMENSIONS. THIS DRAWING SHALL NOT BE USED FOR CONSTRUCTION PURPOSES UNTIL SIGNED AND DATED IN THE SPACE ABOVE BY THE NAMED CONSULTANT.



WZMH

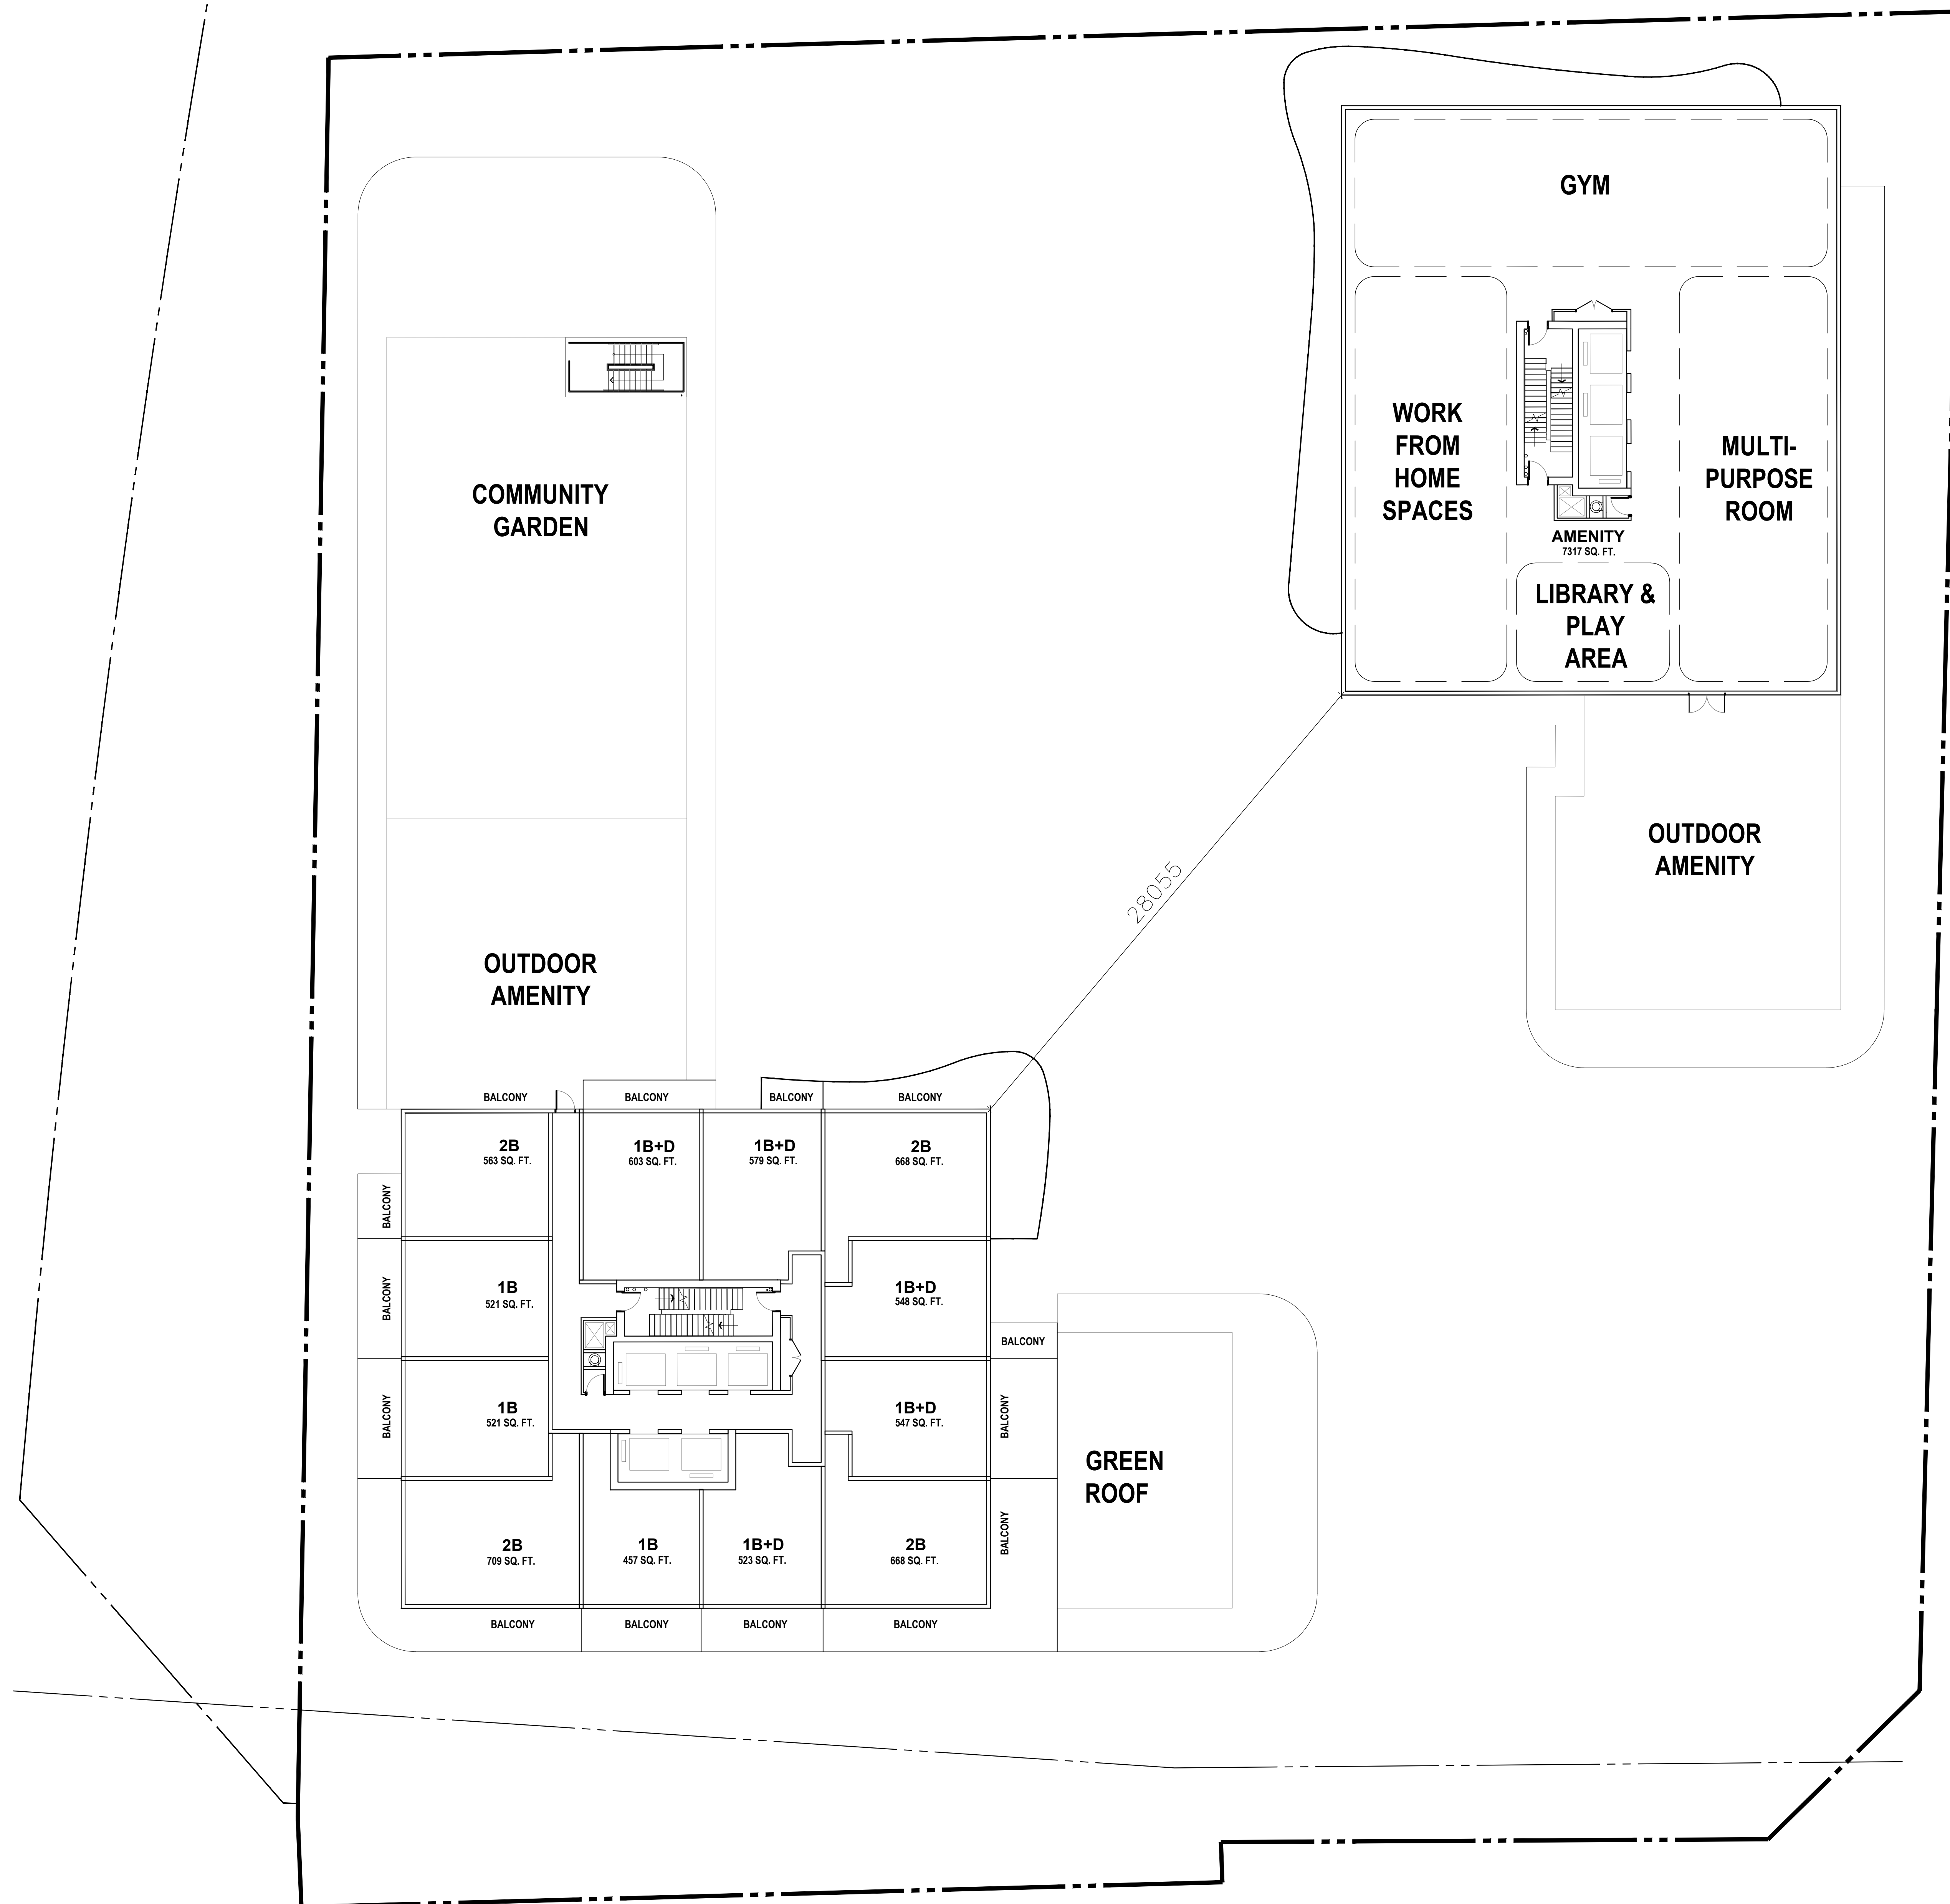
WZMH Architects
95 St. Clair Ave W., Suite 1500
Toronto, Ontario, Canada M4V 1N8
Tel: 416-961-4111
www.wzmh.com

3005 DUNDAS
3005 DUNDAS STREET WEST,
OAKVILLE, ON, L6M 4J4

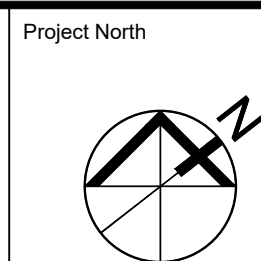
Drawing Title
2ND-3RD LEVEL
FLOOR PLAN

Date	05/17/2023
Scale	1:150
Checked By	Checker
Drawn By	Author
Project No.	08196.000

A-206

[illegible]

KEY PLAN



CHECK, VERIFY AND REPORT ANY DISCREPANCIES TO THE CONSULTANT WHOSE SEAL IS AFFIXED TO THIS DRAWING. THIS DRAWING SHALL NOT BE SCALED FOR THE PURPOSE OF VERIFYING DIMENSIONS.
THIS DRAWING SHALL NOT BE USED FOR CONSTRUCTION PURPOSES UNTIL SIGNED AND DATED IN THE SPACE ABOVE BY THE NAMED CONSULTANT.

Seal

MM/DD/YYYY

Date



WZMH

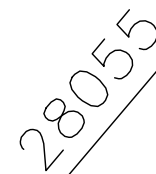
WZMH Architects
95 St. Clair Ave W., Suite 1500
Toronto, Ontario, Canada M4V 1N6
Tel: 416-961-4111
www.wzmh.ca

3005 DUNDAS
3005 DUNDAS STREET WEST,
OAKVILLE, ON, L6M 4J4

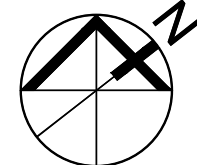
Drawing Title
**4TH TO 12TH LEVEL
FLOOR PLAN**

Date	05/17/2023
Scale	1:150
Checked By	Checker
Drawn By	Author
Project No.	08196.000
Drawing No.	

A-207

[illegible]

KEY PLAN



CHECK, VERIFY AND REPORT ANY DISCREPANCIES TO THE CONSULTANT WHOSE SEAL IS AFFIXED TO THIS DRAWING. THIS DRAWING SHALL NOT BE SCALED FOR THE PURPOSE OF VERIFYING DIMENSIONS.
THIS DRAWING SHALL NOT BE USED FOR CONSTRUCTION PURPOSES UNTIL SIGNED AND DATED IN THE SPACE ABOVE BY THE NAMED CONSULTANT.

Soal

Date MM/DD/YYYY



WZMH

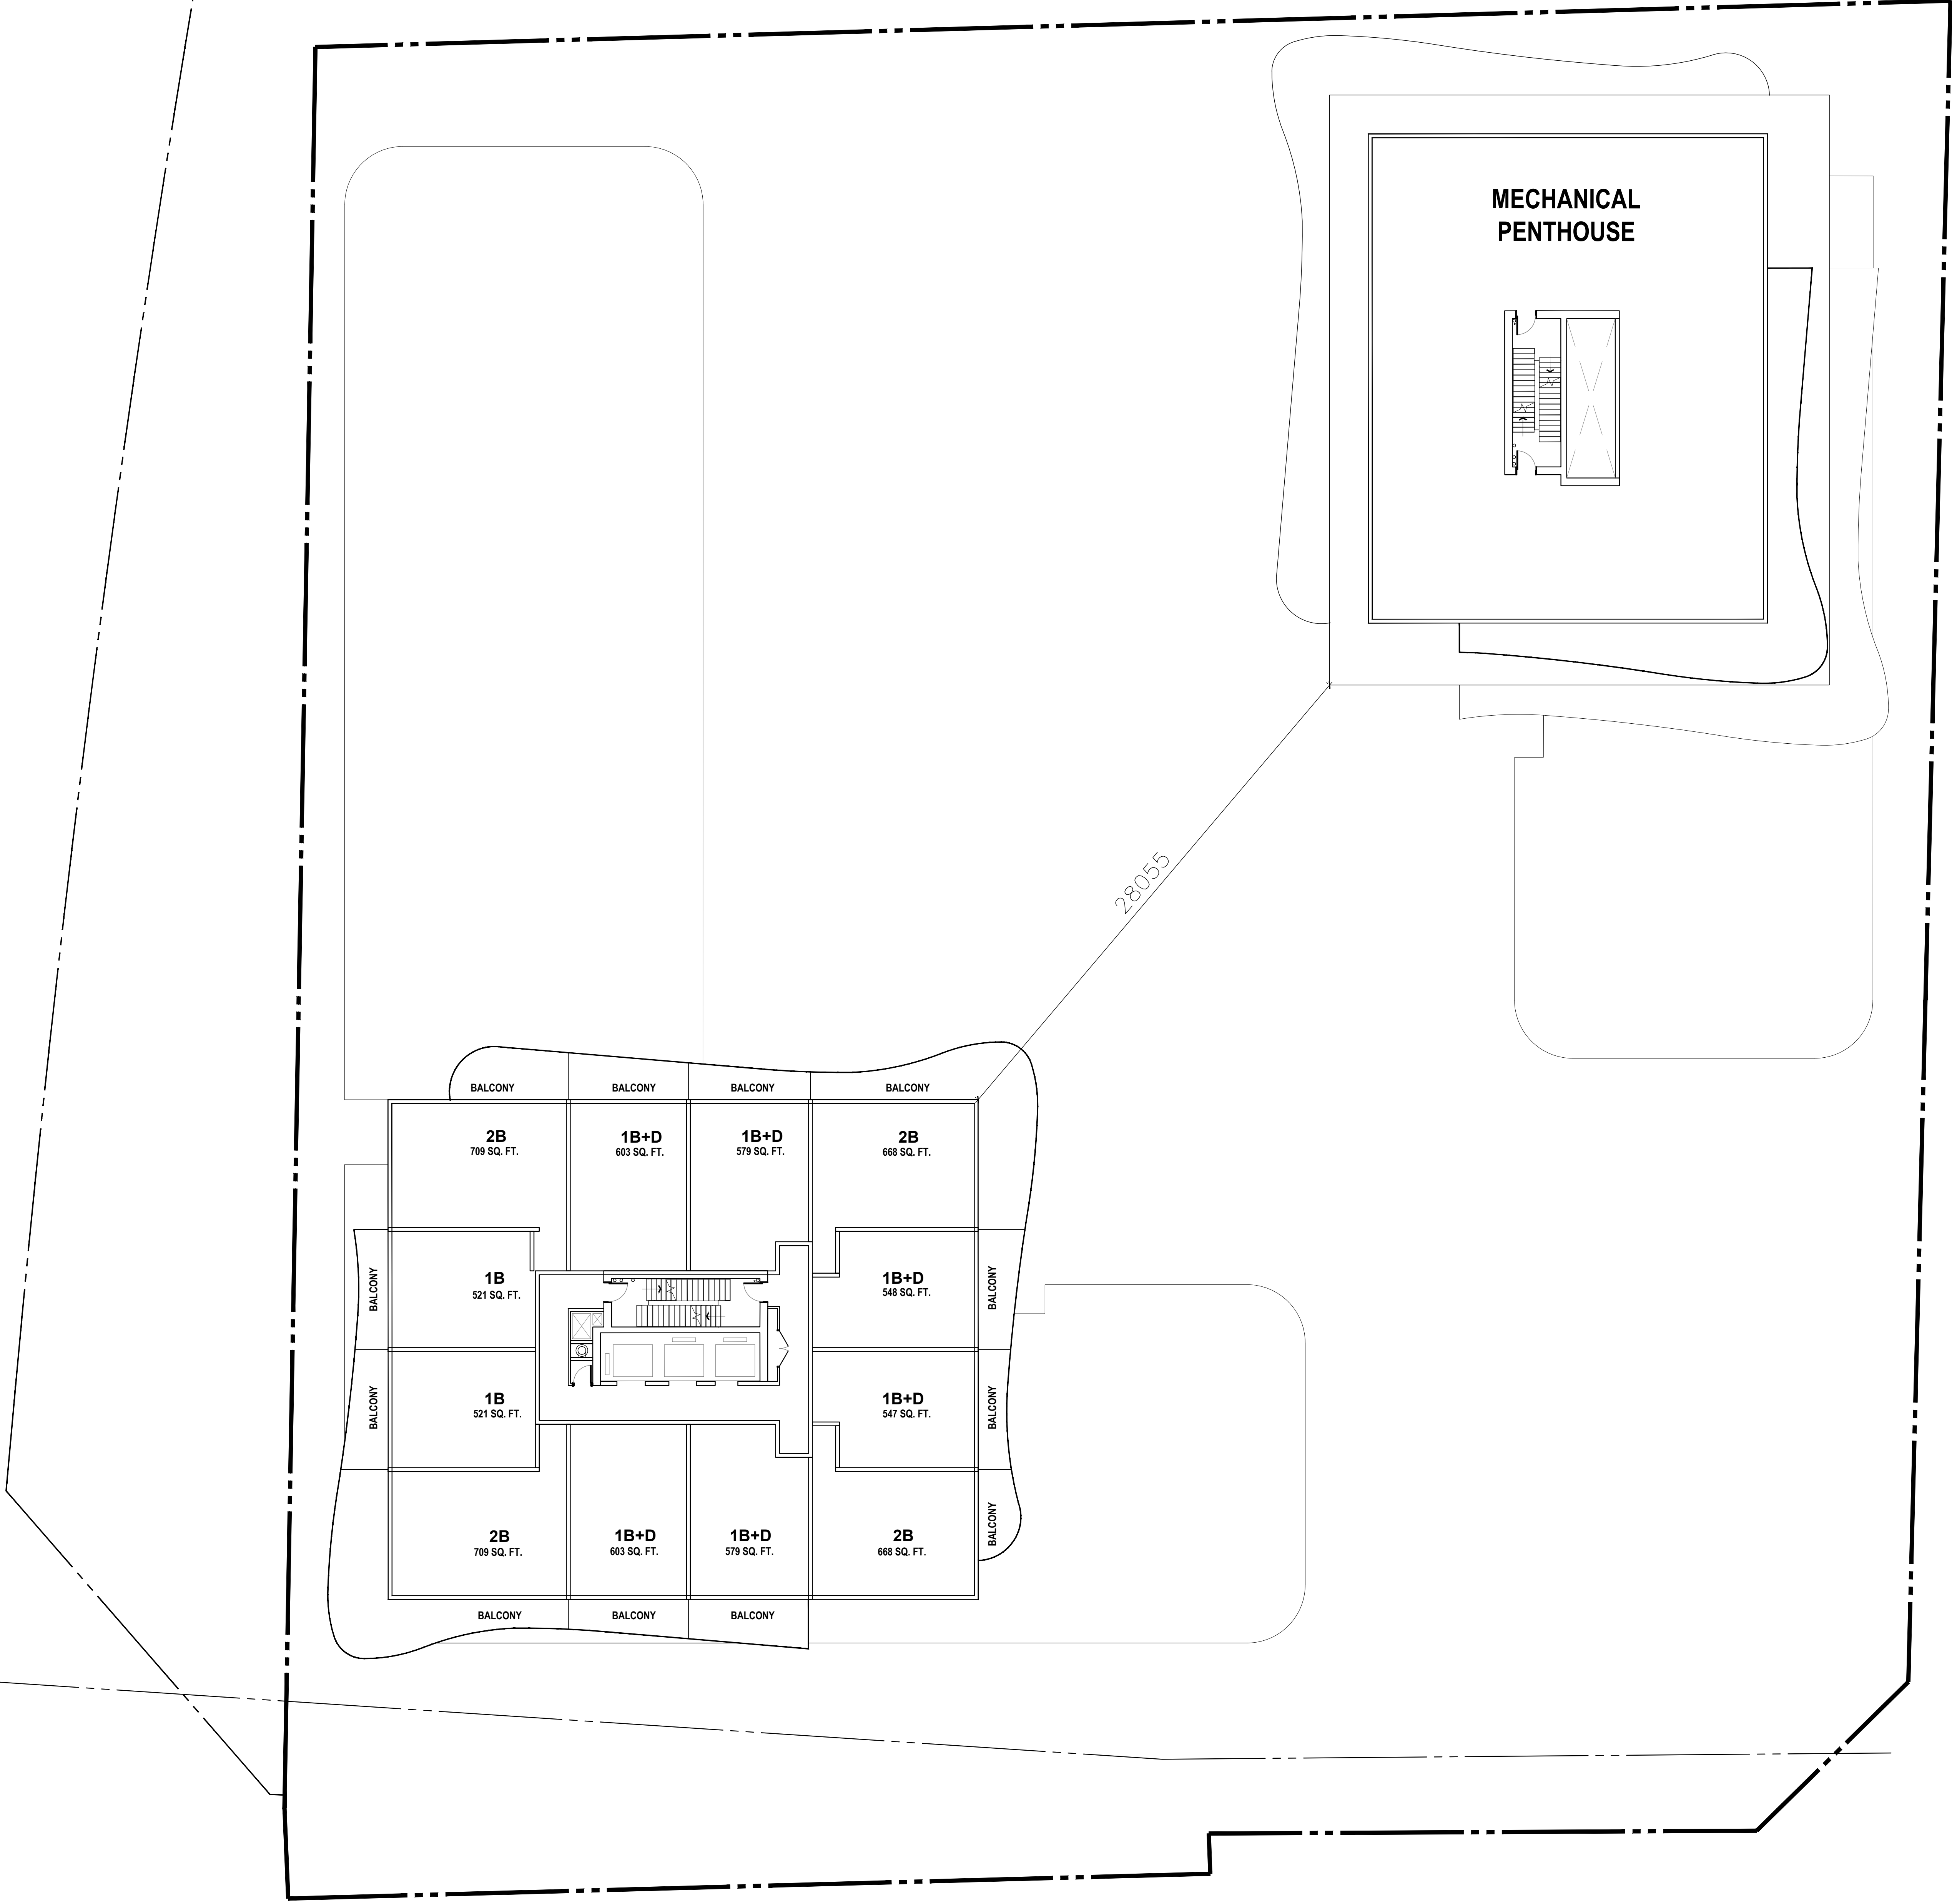
WZMH Architects
95 St. Clair Ave. W., Suite 1500
Toronto, Ontario, Canada M4V 1N8
Tel: 416-961-4111
www.wzmb.com

3005 DUNDAS
3005 DUNDAS STREET WEST,
OAKVILLE, ON, L6M 4J4

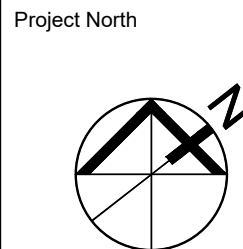
Drawing Title
14TH LEVEL - 26TH LEVEL
FLOOR PLAN (TYP.)

Date	05/17/2023
Scale	1:150
Checked By	Checker
Drawn By	Author
Project No.	08196.000
Revision No.	

A-210

[illegible]

KEY PLAN



Social

MM/DD/YYYY
Date

ENIROX
GROUP

WZMH

WZMH Architects
95 St. Clair Ave W., Suite 1500
Toronto, Ontario, Canada M4V 1N5
Tel: 416-951-4111
www.wzmh.com

Drawing Title
27TH LEVEL - 30TH LEVEL
FLOOR PLAN (TYP.)

Date	05/17/2023
Scale	1:150
Checked By	Checker
Drawn By	Author
Project No.	08196.000

A-211

Project North 	Seal MM/DD/YYYY Date _____
CHECK, VERIFY AND REPORT ANY DISCREPANCIES TO THE CONSULTANT WHOSE SEAL IS AFFIXED TO THIS DRAWING. THIS DRAWING SHALL NOT BE SCALED FOR THE PURPOSE OF VERIFYING DIMENSIONS. THIS DRAWING SHALL NOT BE USED FOR CONSTRUCTION PURPOSES UNLESS SIGNED AND DATED IN THE SPACE ABOVE BY THE NAMED CONSULTANT.	

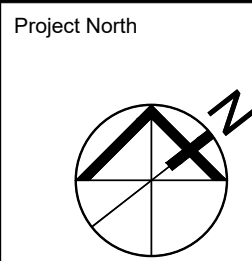
3005 DUNDAS
3005 DUNDAS STREET WEST,
OAKVILLE, ON, L6M 4J4

Drawing Title
**MECHANICAL PENTHOUSE
FLOOR PLAN**

Date	05/17/2023
Scale	1:150
Checked By	Checker
Drawn By	Author
Project No.	08196.000
Drawing No.	A-212

[illegible]

KEY PLAN



CHECK, VERIFY AND REPORT ANY DISCREPANCIES TO THE CONSULTANT WHOSE SEAL IS AFFIXED TO THIS DRAWING. THIS DRAWING SHALL NOT BE SCALED FOR THE PURPOSE OF VERIFYING DIMENSIONS.
THIS DRAWING SHALL NOT BE USED FOR CONSTRUCTION PURPOSES UNTIL SIGNED AND DATED IN THE SPACE ABOVE BY THE NAMED CONSULTANT.

Seal

MM/DD/YYYY

Date



WZMH

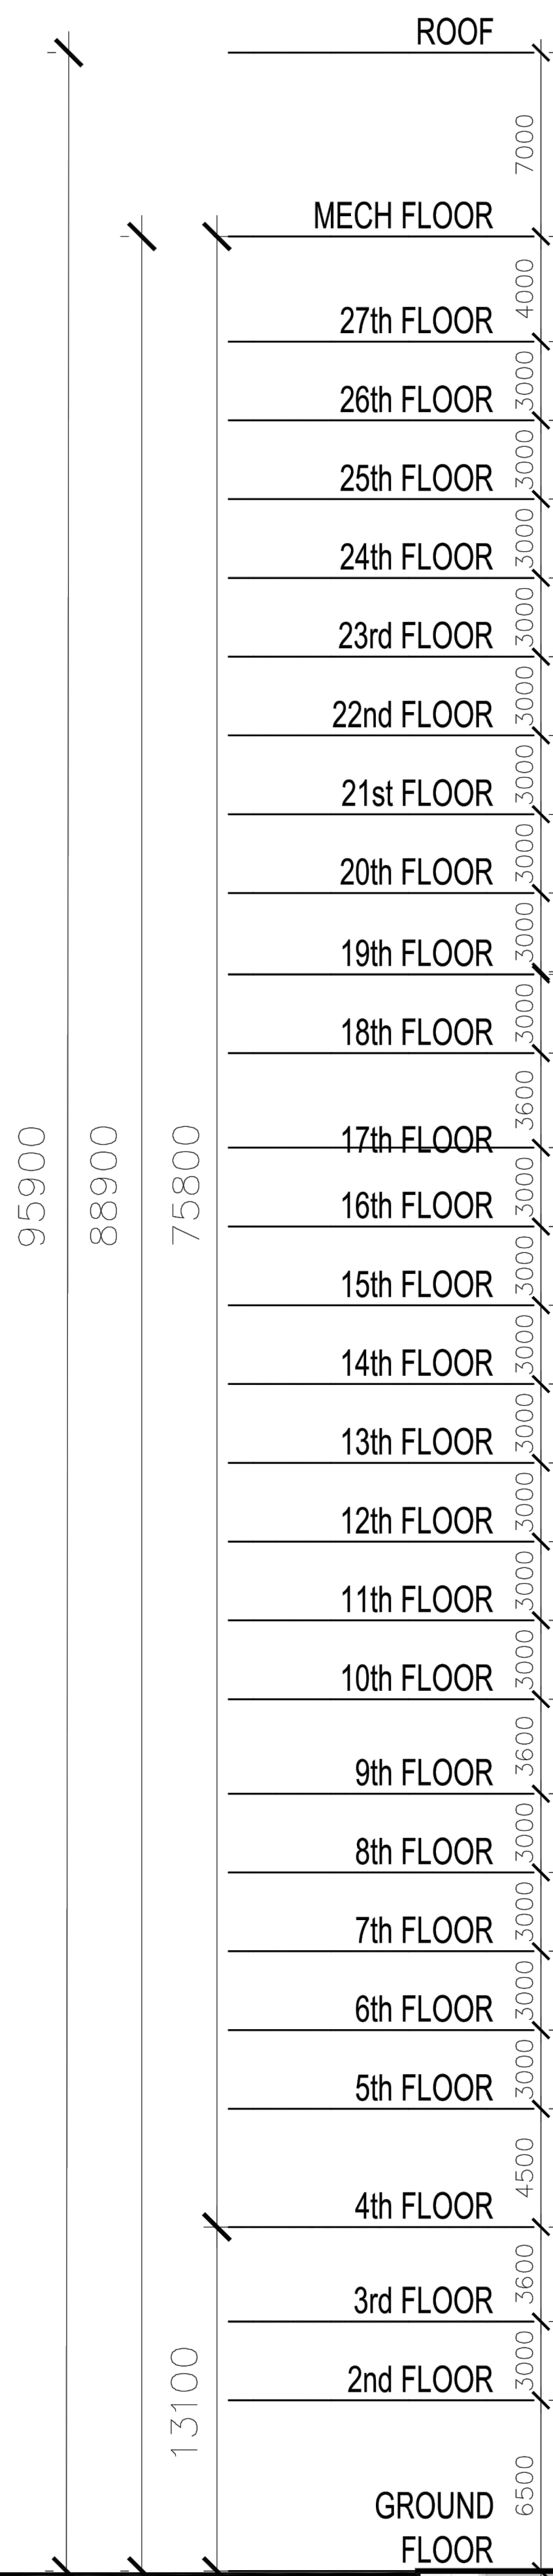
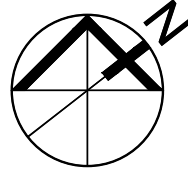
WZMH Architects
95 St. Clair Ave W., Suite 1500
Toronto, Ontario, Canada M4V 1N8
Tel: 416-961-4111
www.wzmh.com

3005 DUNDAS
3005 DUNDAS STREET WEST,
OAKVILLE, ON, L6M 4J4

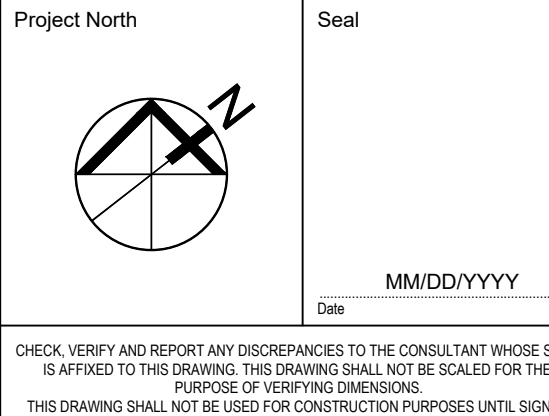
Drawing Title
ROOF PLAN

Date	05/17/2023
Scale	1:150
Checked By	Checker
Drawn By	Author
Project No.	08196.000
Drawing No.	

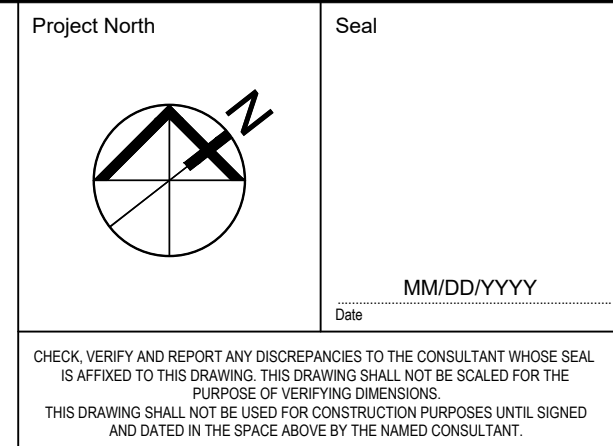
A-213

[illegible]

3005 DUNDAS
3005 DUNDAS STREET WEST,
OAKVILLE, ON, L6M 4J4

[illegible]

3005 DUNDAS
3005 DUNDAS STREET WEST,
OAKVILLE, ON, L6M 4J4

[illegible]

3005 DUNDAS 3005 DUNDAS STREET WEST, OAKVILLE, ON, L6M 4J4	Date	05/17/2023
	Scale	1:200
	Checked By	Checker
	Drawn By	Author
	Project No.	08196.000
Drawing Title BUILDING A SOUTH ELEVATION	Drawing No.	A-403



KEY PLAN

MM/DD/YYYY
Date

COPIES TO THE CONSULTANT WHO
HOLDING SHALL NOT BE SCALED FOR
PRINTING DIMENSIONS.
CONSTRUCTION PURPOSES UNTIL
BY THE NAMED CONSULTANT.



WZMH Architects
95 St. Clair Ave W., Suite 1500
Toronto, Ontario, Canada M4V 1N8
Tel: 416-951-4111
www.wzmh.com

Drawing Title
BUILDING A
WEST ELEVATION

A-404

Plot Time: May 17, 2023 - 6:42pm
Drawing Name: \\wzmh\Projects\8196\6_Drawings\10_Drawings-Design\SD-100\CAD\Drawings\A-201-210_Floor Plans.dwg

PROPERTY LINE

LINE OF BUILDING A

VISION GLASS
(SHADOW BOX)

PERFORATED METAL
BALUSTRADE
GLASS BALUSTRADE

SPANDREL GLASS

GLASS BALUSTRADE

VISION GLASS

METAL FINS

VISION GLASS

PROPERTY LINE

ROOF

MECH FLOOR

30th FLOOR

29th FLOOR

28th FLOOR

27th FLOOR

26th FLOOR

25th FLOOR

24th FLOOR

23rd FLOOR

22nd FLOOR

21st FLOOR

20th FLOOR

19th FLOOR

18th FLOOR

17th FLOOR

16th FLOOR

15th FLOOR

14th FLOOR

13th FLOOR

12th FLOOR

11th FLOOR

10th FLOOR

9th FLOOR

8th FLOOR

7th FLOOR

6th FLOOR

5th FLOOR

4th FLOOR

3rd FLOOR

2nd FLOOR

GROUND
FLOOR

84800

97900

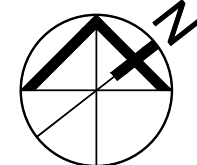
104900

13100

KEY PLAN

Project North

Seal



MM/DD/YYYY

CHECK, VERIFY AND REPORT ANY DISCREPANCIES TO THE CONSULTANT WHOSE SEAL IS APPLIED TO THIS DRAWING. THIS DRAWING SHALL NOT BE COPIED OR REPRODUCED IN ANY MANNER WITHOUT THE WRITTEN PERMISSION OF THE CONSULTANT. THIS DRAWING SHALL NOT BE USED FOR CONSTRUCTION PURPOSES UNTIL ISSUED AND DATED BY THE ENGINEER AND IS NOT THE FINAL DESIGN DRAWING.

ENIROX
GROUP
REAL ESTATE DEVELOPMENT

WZMH

WZMH Architects
95 St. Clair Ave. W., Suite 1500
Toronto, Ontario, Canada M6V 1B6
Tel: 416-961-4111
www.wzmh.com

3005 DUNDAS
3005 DUNDAS STREET WEST,
OAKVILLE, ON, L6M 4J4

Drawing Title
BUILDING B
NORTH ELEVATION

Date 05/17/2023

Scale 1:200

 
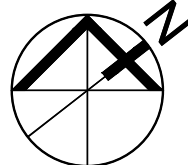
Checked By Checker

Drawn By Author

Project No. 08196.000

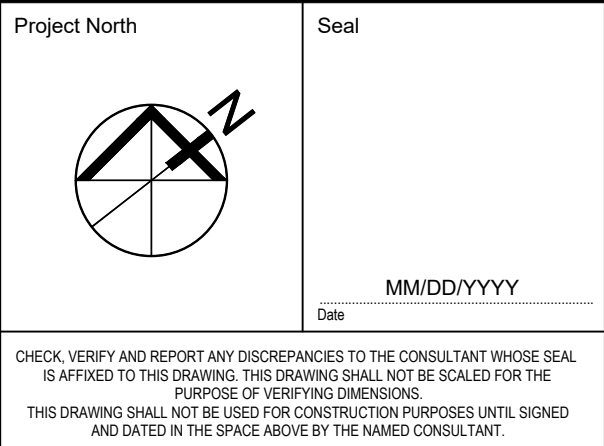
Drawing No.

A-405

[illegible]

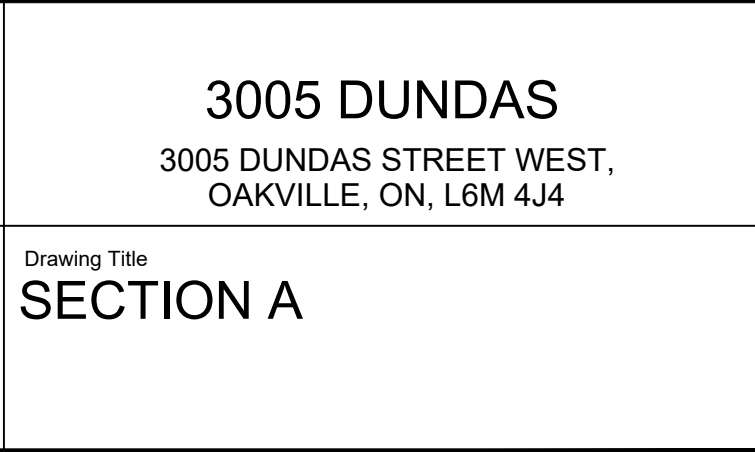
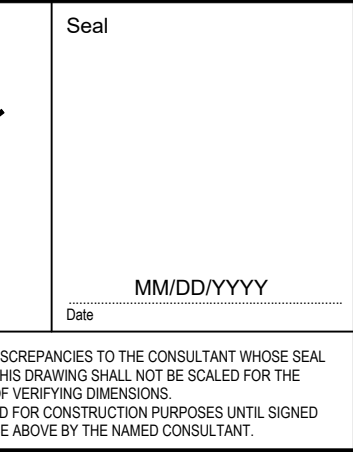
[illegible]

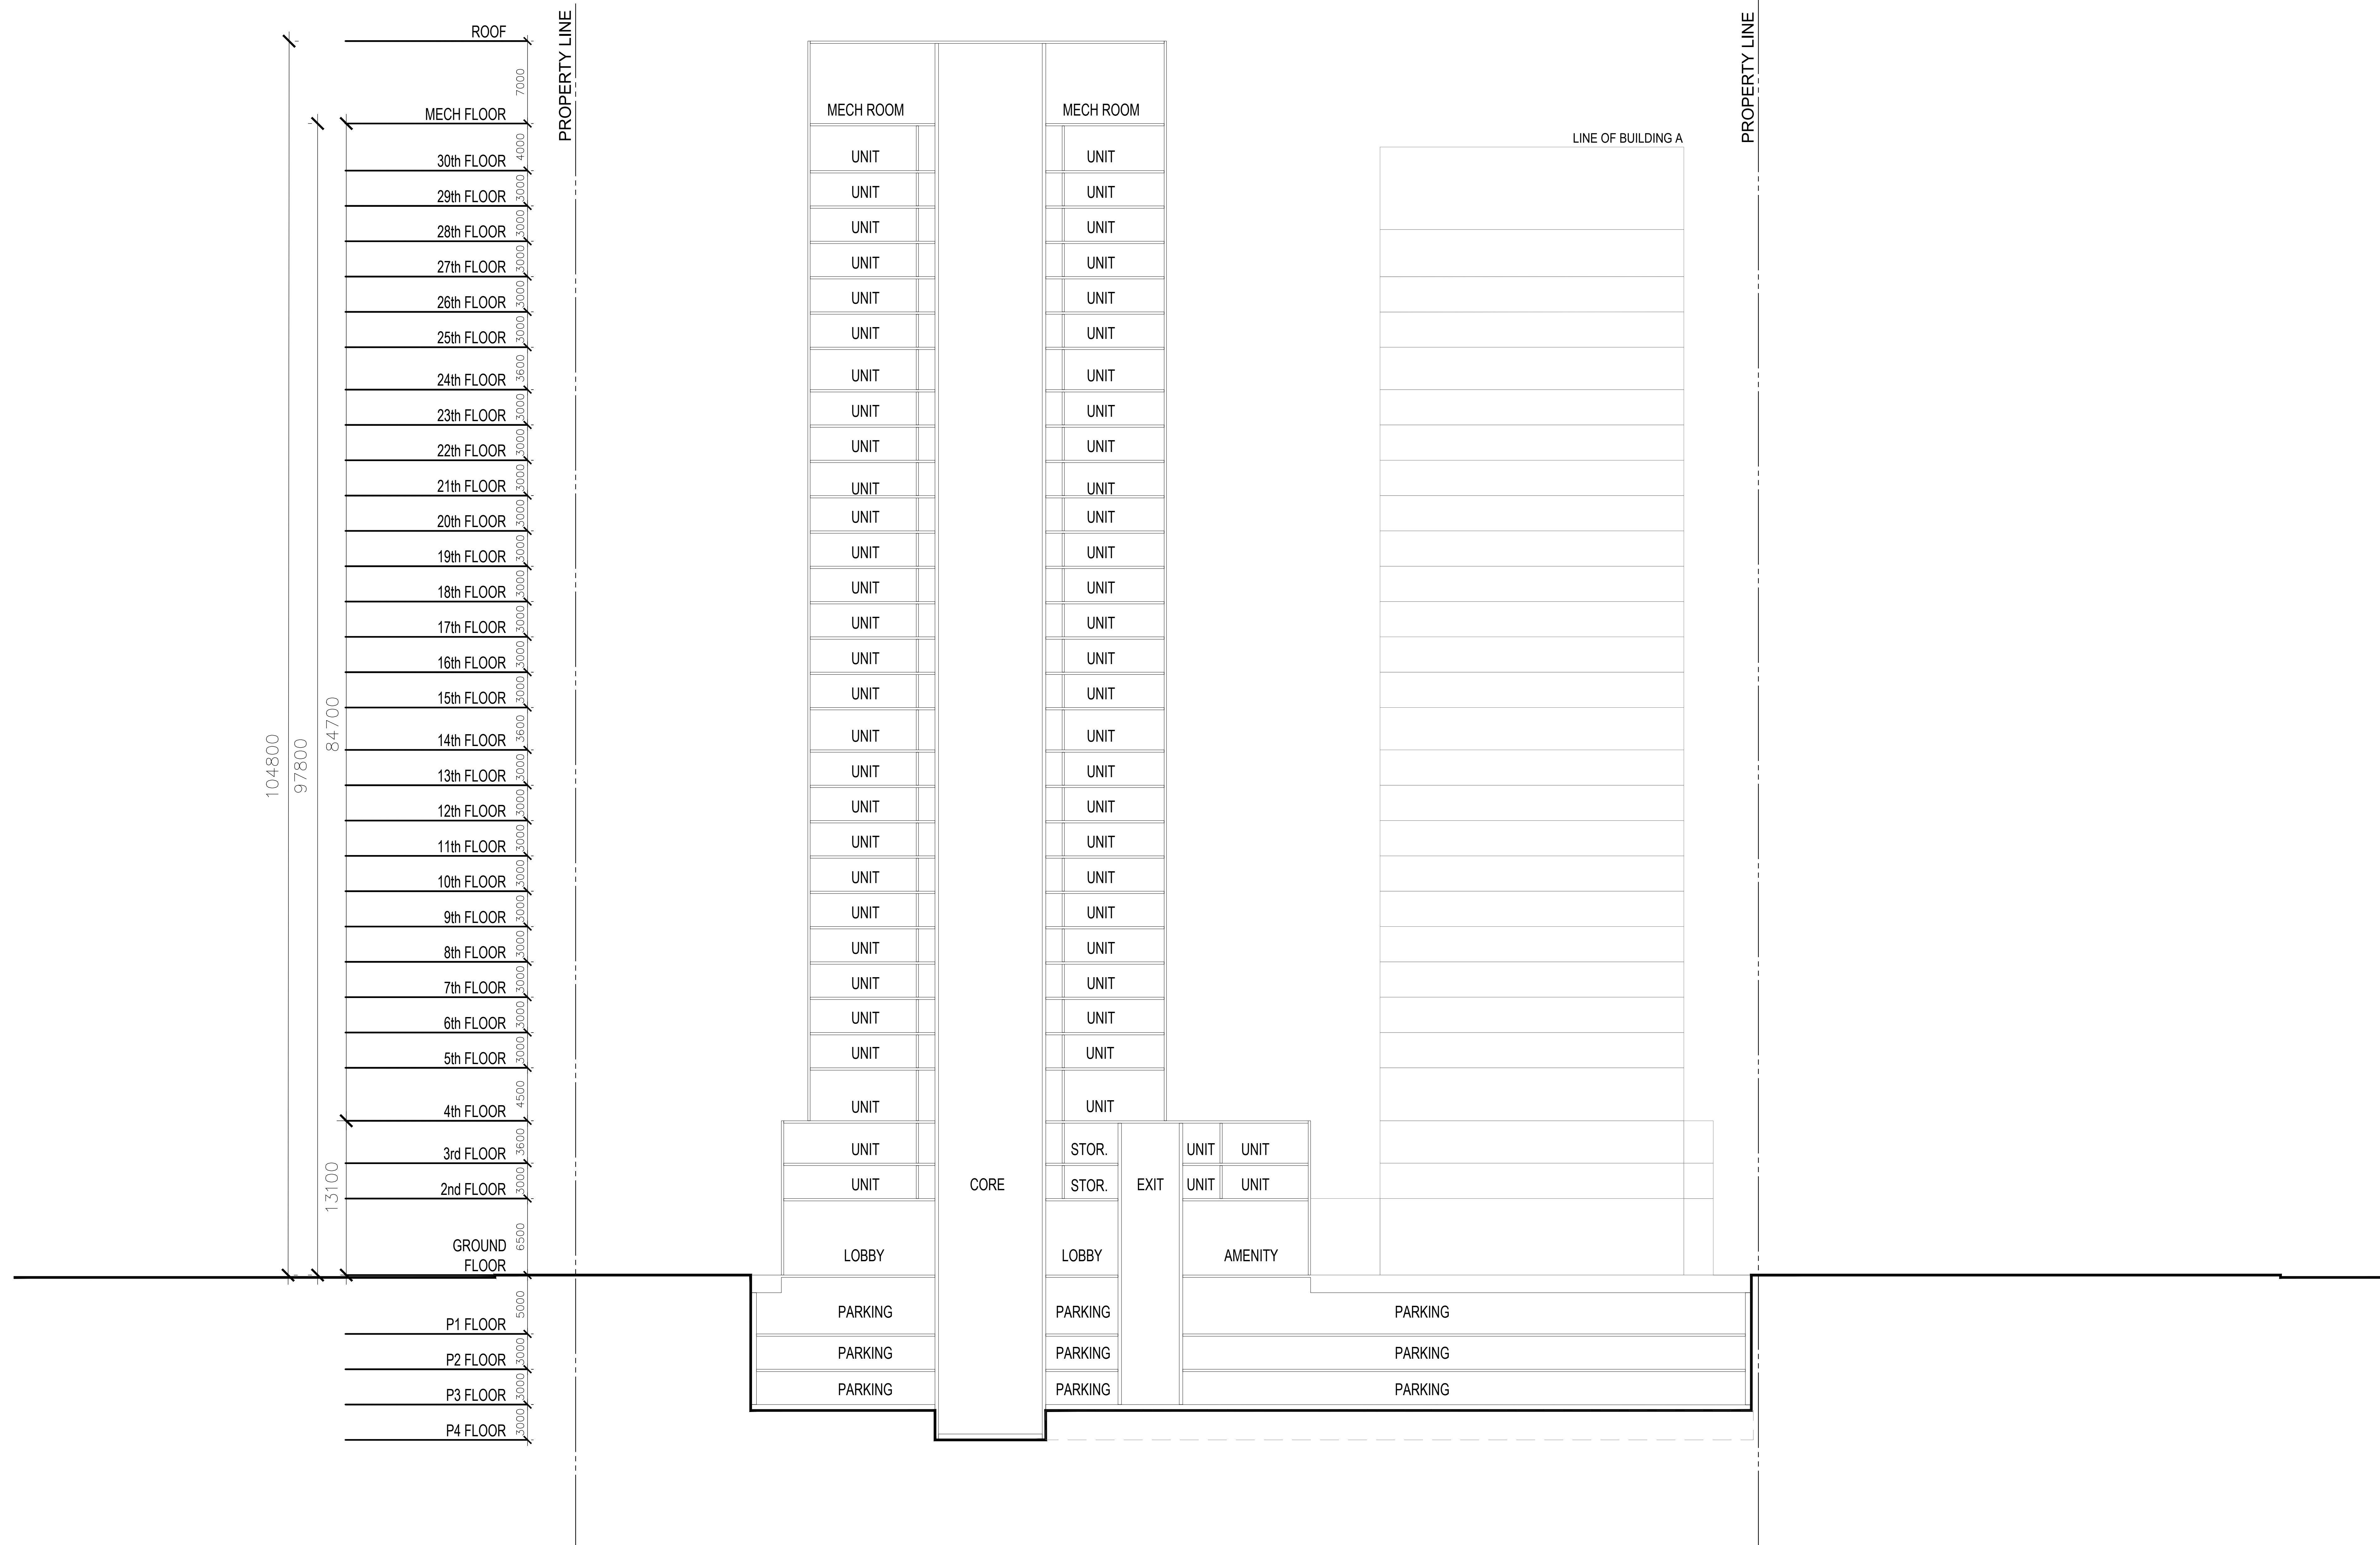
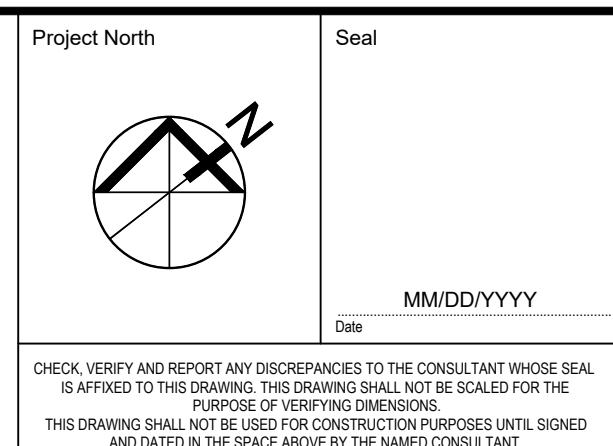
Date	05/17/2023
Scale	1:200
Checked By	Checker
Drawn By	Author
Project No.	08196.000
Drawing No.	

[illegible]

3005 DUNDAS 3005 DUNDAS STREET WEST, OAKVILLE, ON, L6M 4J4	Date	05/17/2023
	Scale	1:200
	Checked By	Checker
	Drawn By	Author
	Project No.	08196.000
Drawing Title BUILDING B WEST ELEVATION	Drawing No. A-408	

KEY PLAN

A-421

[illegible]

 
 
 
3005 DUNDAS
3005 DUNDAS STREET WEST,
OAKVILLE, ON, L6M 4J4

Drawing Title

 
 
 
 
 
 
 
SECTION B

Date	05/17/2023
Scale	1:200
Checked By	Checker
Drawn By	Author
Project No.	08196.000
Drawing No.	A-422

SUNRISE 6:25/SUNSET 20:08



SUNRISE 7:03/SUNSET 20:08

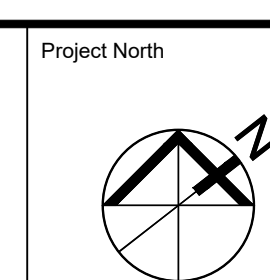
3005 DUNDAS NET SHADOW 

ARGO DEVELOPMENT NET SHADOW

EXISTING SHADOW

[illegible]

KEY PLAN



Seal	
	MM/DD/YYYY
	Date

CHECK, VERIFY AND REPORT ANY DISCREPANCIES TO THE CONSULTANT WHOSE SEAL IS AFFIXED TO THIS DRAWING. THIS DRAWING SHALL NOT BE SCALED FOR THE PURPOSE OF VERIFYING DIMENSIONS.
THIS DRAWING SHALL NOT BE USED FOR CONSTRUCTION PURPOSES UNTIL SIGNED



WZMH

WZMH Architects
95 St. Clair Ave W., Suite 1500
Toronto, Ontario, Canada M4V 1N6
Tel: 416-961-4111
www.wzmh.ca

3005 DUNDAS
3005 DUNDAS STREET WEST,
OAKVILLE, ON, L6M 4J4

Drawing Title
**APRIL & SEPTEMBER
SUN/SHADOW STUDIES**

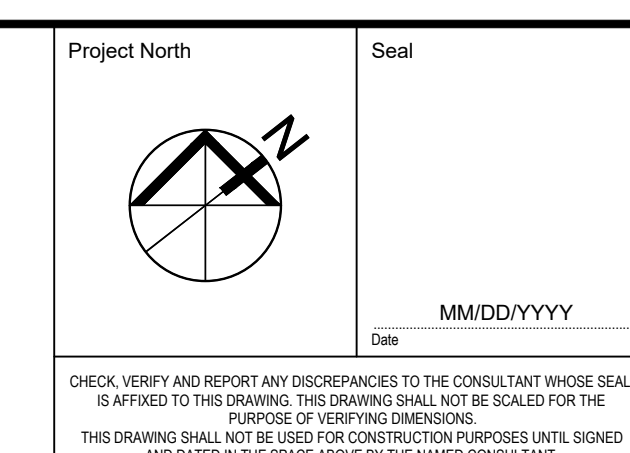
Date	05/17/2023
Scale	
Checked By	Checker
Drawn By	Author
Project No.	08196.000
Drawing No.	

A-501

SUNRISE 5:36/SUNSET 21:03

The figure displays a series of 24 maps arranged in a 4x6 grid, illustrating the progression of shadows over time on December 21st. The maps show a residential area with buildings, streets, and green spaces. The shadows are cast by the buildings, indicating the sun's position. The central text reads: "DECEMBER 21ST", "SUNRISE 7:48/SUNSET 16:43".

The maps are labeled with times in 6-hour intervals, starting from 7:06am and ending at 11:28pm. The shadows are cast by the buildings, indicating the sun's position. The central text reads: "DECEMBER 21ST", "SUNRISE 7:48/SUNSET 16:43".

[illegible]

	3005 DUNDAS 3005 DUNDAS STREET WEST, OAKVILLE, ON, L6M 4J4
3005 DUNDAS STREET WEST, OAKVILLE, ON, L6M 4J4	Drawing Title JUNE & DECEMBER SUN/SHADOW STUDIES

Date	05/17/2023
Scale	
Checked By	Checker
Drawn By	Author
Project No.	08196.000
Drawing No.	A-502