


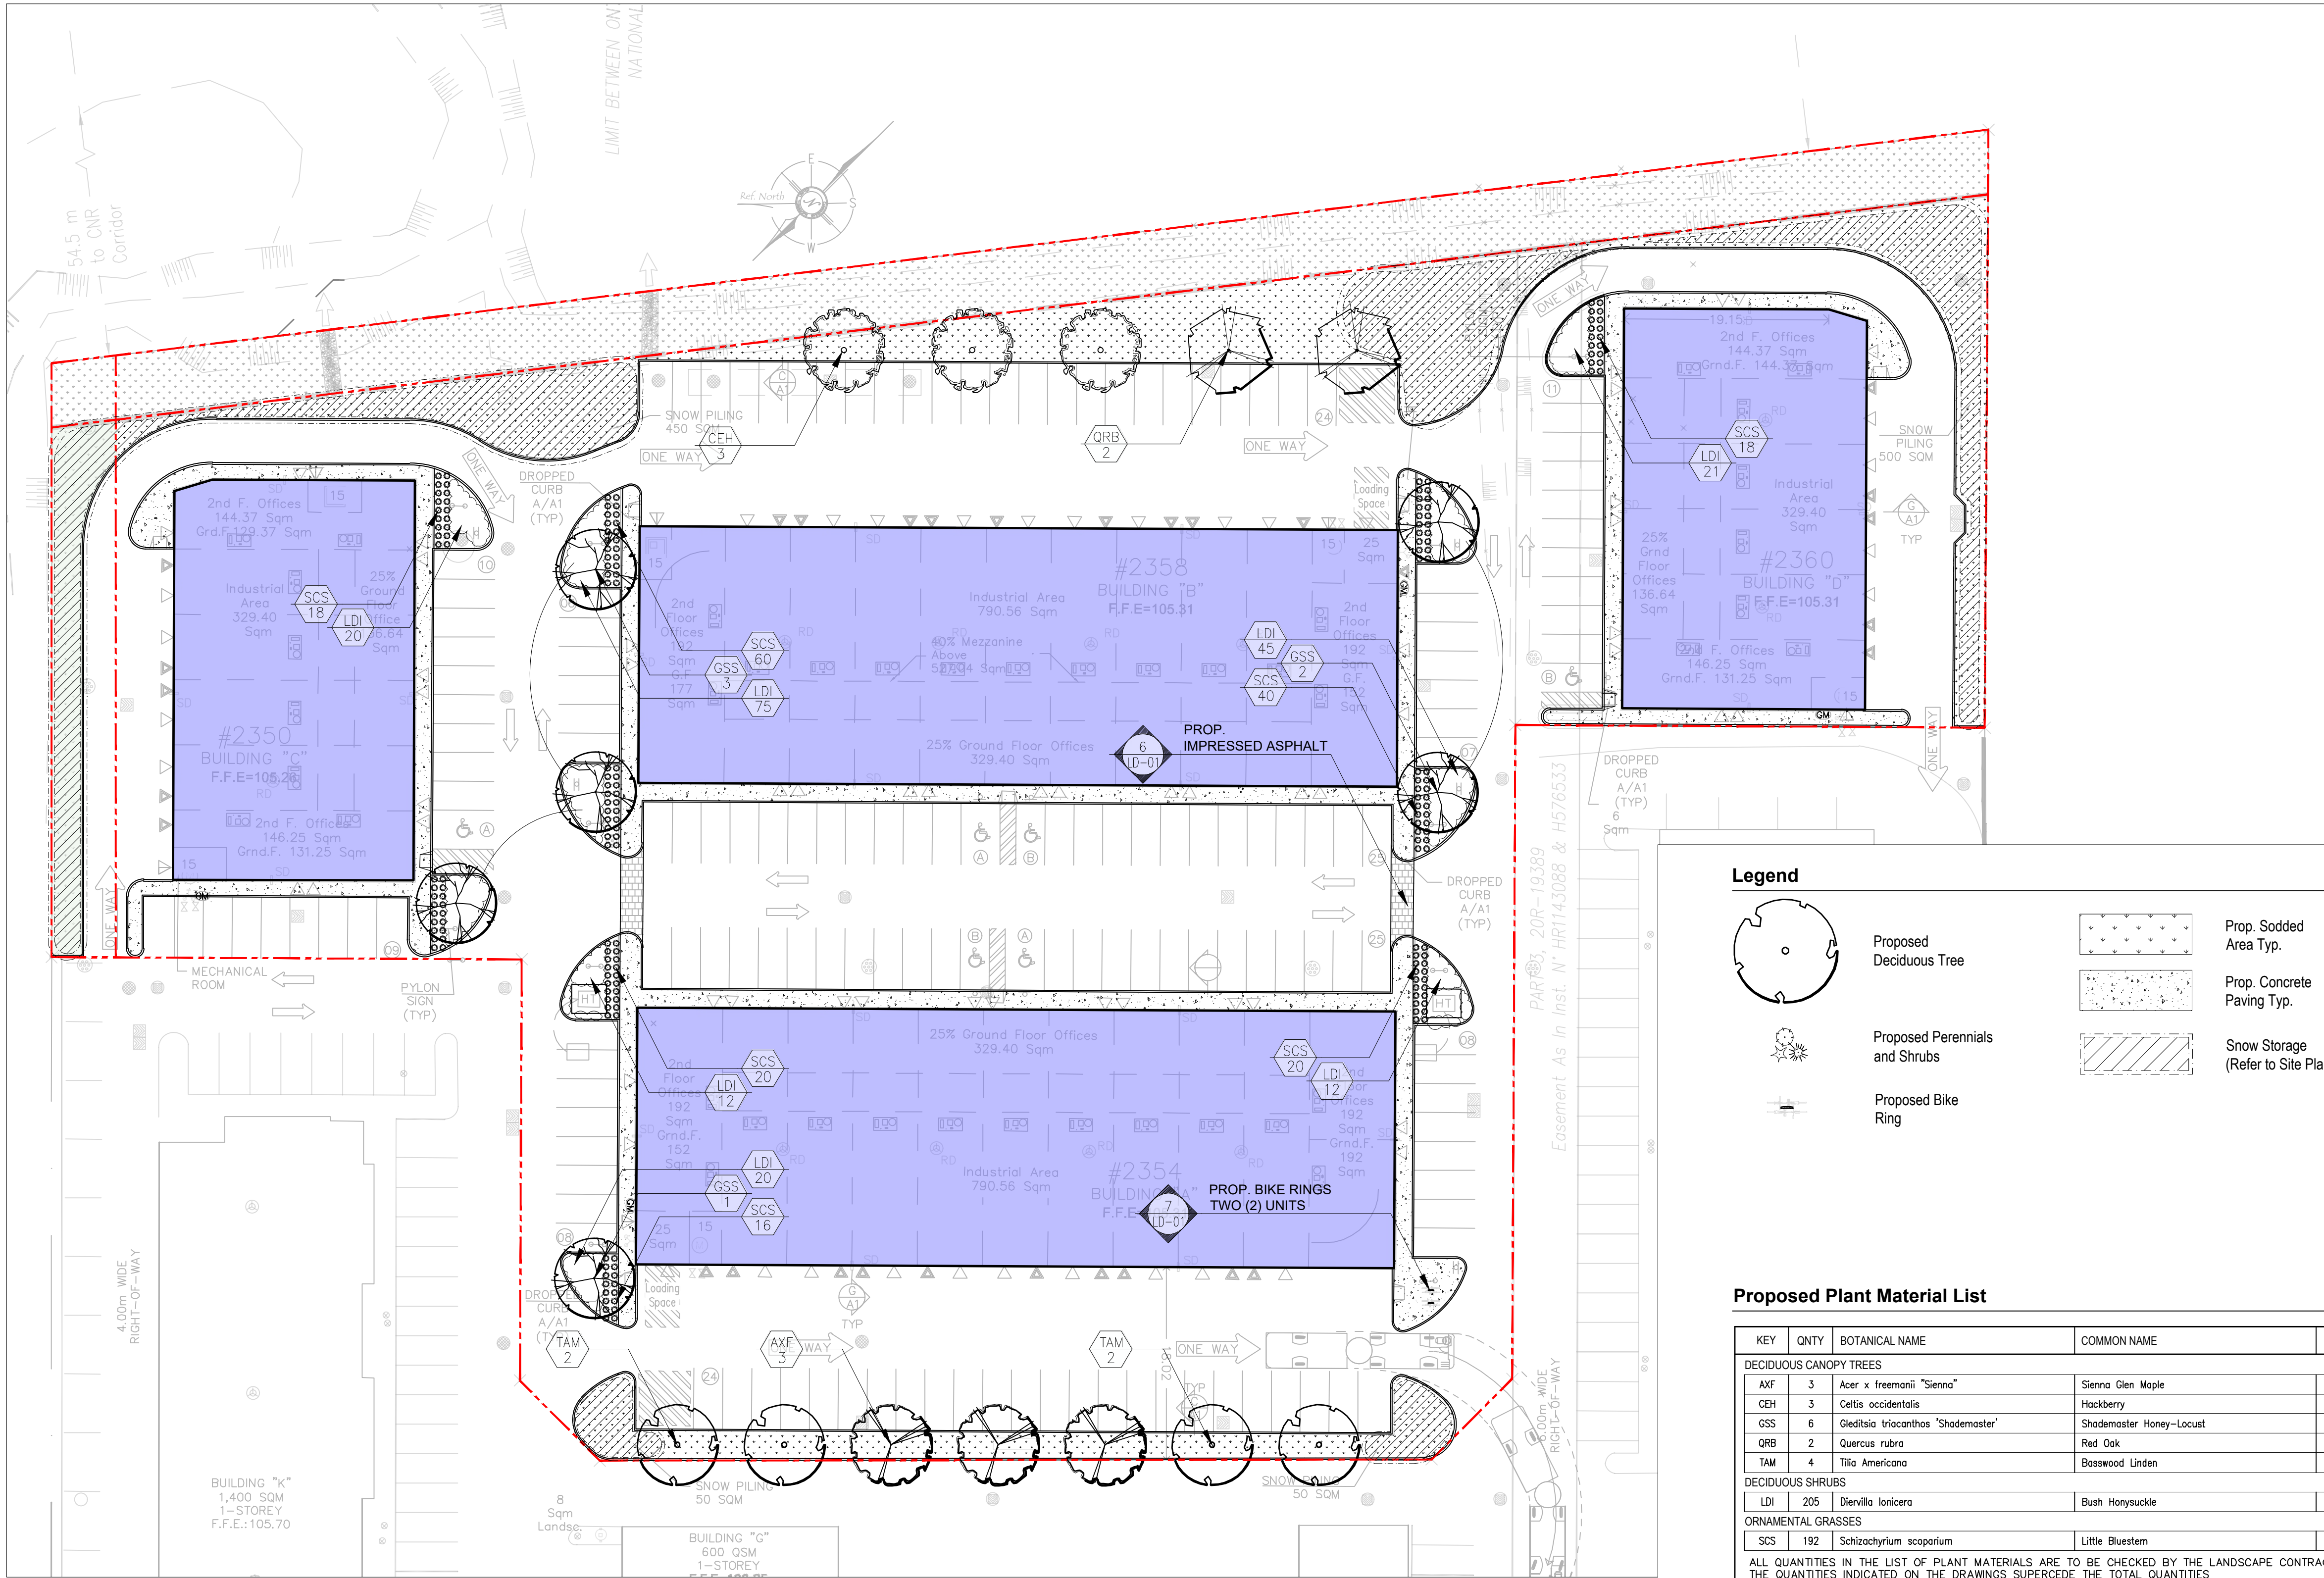

Legend

- Proposed Deciduous Tree
- Proposed Perennials and Shrubs
- Proposed Bike Ring
- Prop. Sodded Area Typ.
- Prop. Concrete Paving Typ.
- Snow Storage (Refer to Site Plan)
- Property Line
- Proposed Curb Typ.
- Plant Material Reference Key
- Detail Reference Key

Proposed Plant Material List

KEY	QNTY	BOTANICAL NAME	COMMON NAME	HT/CAL	SPREAD	ROOT	DROUGHT TOLERANT	NATIVE	REMARKS
DECIDUOUS CANOPY TREES									
AXF	3	Acer x freemanii "Sienna"	Sienna Glen Maple	70 mm		B.&B.	High	Yes	Full Form
CEH	3	Celtis occidentalis	Hackberry	70 mm		B.&B.	High	Yes	Full Form
GSS	6	Gleditsia triacanthos "Shademaster"	Shademaster Honey-Locust	70 mm		B.&B.	High	Yes	Full Form
QRB	2	Quercus rubra	Red Oak	70 mm		B.&B.	High	Yes	Full Form
TAM	4	Tilia Americana	Basswood Linden	70 mm		B.&B.	High	Yes	Full Form
DECIDUOUS SHRUBS									
LDI	205	Diervilla lonicera	Bush Honeysuckle	60 cm		C.G.	High	Yes	Full Form
ORNAMENTAL GRASSES									
SCS	192	Schizachyrium scoparium	Little Bluestem			2 Gal.	High	Yes	Full Form - Native
ALL QUANTITIES IN THE LIST OF PLANT MATERIALS ARE TO BE CHECKED BY THE LANDSCAPE CONTRACTOR. ANY DISCREPANCIES ARE TO BE REPORTED TO THE LANDSCAPE ARCHITECT. THE QUANTITIES INDICATED ON THE DRAWINGS SUPERCEDE THE TOTAL QUANTITIES.									

04	Issued for SPA #4	05/08/26
03	Issued for 3rd Submission	10/25/23
02	Issued for Submission	04/14/22
01	Issued for Submission	04/19/21
No.	Revision	Date

North:Stamp:

Project:
Proposed Landscape Upgrades
Site Plan File #: SP.1629.003/01
2330 Wyecroft Road,
Oakville, Ontario

Scale: 1:350 Date: March 2021

Drawn By: C.F. Checked By: L.M.

Drawing Title:
Landscape Plan

As information contained in these plans shall be checked by the contractor. All discrepancies shall be reported to the Landscape Architect (L.A.) before commencing work. All drawings have copyright and shall remain the property of the Landscape Architect. Copying or any reproduction in part or whole shall only be permitted with written consent of L.A. Drawings shall not be used for construction unless sealed & SIGNED. NOTE FOR ANY AND ALL GRADING INFORMATION REFER TO SITE GRADING ENGINEERING DRAWINGS. NO SLOPES ARE TO EXCEED 3:1. PROPERTY LINES AND SETBACKS MUST BE CONFIRMED BY CONTRACTOR PRIOR TO CONSTRUCTION. ANY AND ALL SETBACK WALLS MUST BE APPROVED BY STRUCTURAL ENGINEER PRIOR TO CONSTRUCTION. ANY AND ALL SETBACK WALLS MUST BE APPROVED BY STRUCTURAL ENGINEER PRIOR TO CONSTRUCTION. • PRELIMINARY NOT FOR CONSTRUCTION • THESE DRAWINGS ARE NOT TO BE USED FOR CONSTRUCTION UNTIL COUNTERSIGNED BY L. ARCHITECT • SIGNED DATE