


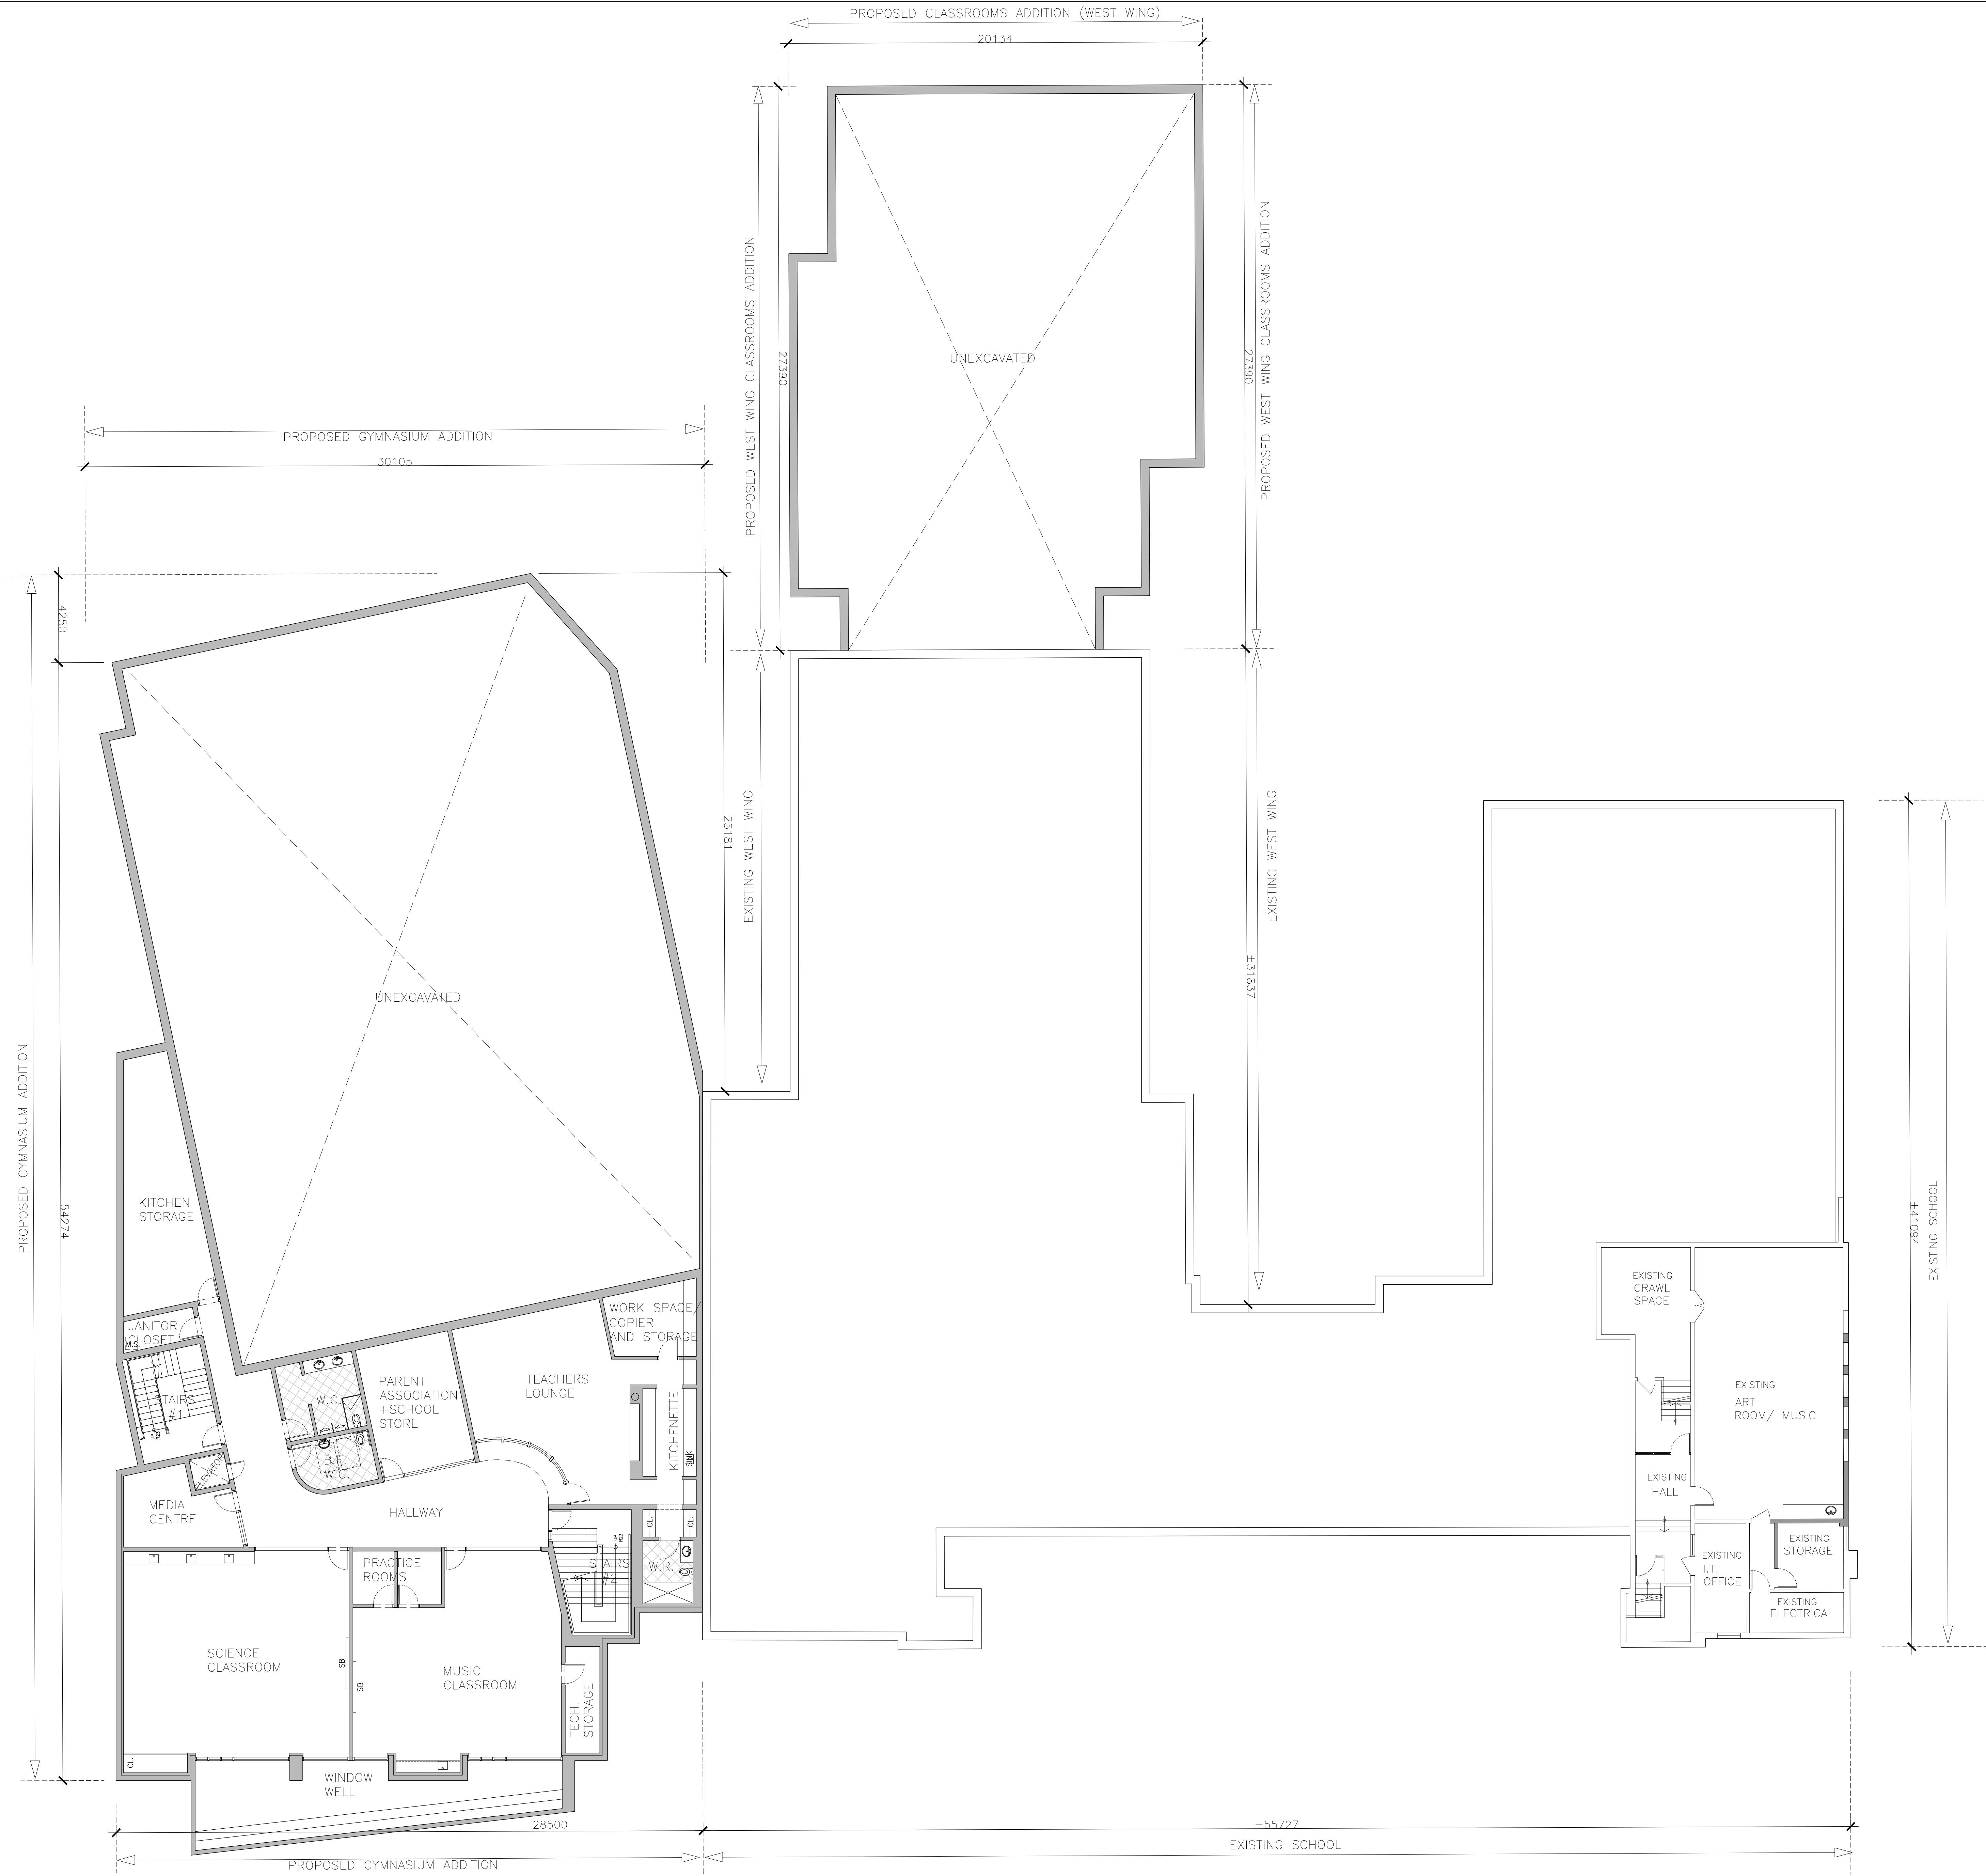

Project North:

True North:

Key Plan:

1	2026.09.03	Issued for Z.B.A. Application	T.M.
No.	Date:	Issue/Revision	By:
Drawing Issues/Revisions:			

Note:
CONSTRUCTION MUST BE COMPLETED IN ACCORDANCE WITH THE LATEST ONTARIO BUILDING CODE STANDARDS.
ALL DIMENSIONS AND INFORMATION SHOWN ON THESE DRAWINGS MUST BE CHECKED AND VERIFIED ON SITE AND ANY DISCREPANCIES REPORTED TO THE ARCHITECT PRIOR TO CONSTRUCTION AND FABRICATION OF ITS COMPONENTS. UNLESS OTHERWISE NOTED, DIMENSIONS SHALL BE FOUND TO VARY FROM THAT INDICATED ON THE DRAWINGS, THE ARCHITECT MUST BE NOTIFIED IMMEDIATELY.
FEATURES OF CONSTRUCTION NOT FULLY SHOWN ARE ASSUMED TO BE THE SAME CHARACTER AS THOSE NOTED FOR SIMILAR CONDITIONS.
UNLESS SPECIFICALLY NOTED OTHERWISE ON THE DRAWINGS, NO PROVISION HAS BEEN MADE IN THE DESIGN FOR CONDITIONS OCCURRING DURING CONSTRUCTION. IT SHALL BE THE RESPONSIBILITY OF THE CONTRACTOR TO PROVIDE ALL NECESSARY BRACING, SHORING, SHEET PILING OR OTHER TEMPORARY SUPPORTS TO SAFEGUARD ALL EXISTING OR ADJACENT STRUCTURES AFFECTED BY THIS WORK.
ALL DRAWINGS AND RELATED DOCUMENTS SHALL REMAIN THE PROPERTY AND COPYRIGHT OF GREY WEIS DESIGN STUDIO. USE LATEST REVISED DRAWINGS. DO NOT SCALE DRAWINGS.

Architect

Consultant


**GREN WEIS
DESIGN STUDIO**
341 Kerr Street, Suite 210
Oakville, Ontario L6K 3B7
Tel: (905) 842-1314

Project:
**Linbrook School
Additions**
1079 Linbrook Rd.
Oakville
Ontario, L6J 2L2

Sheet Title:
Basement Floor Plan

Design By: G.W.	Drawn By: P.K.	Approved By: G.W.
Scale: 1:125	Drawing Start: Dec.2025	Project No.: 23.18
Drawing No: A2.1		

Print Date (For GWDS use only):
Printed on: 2026-09-03

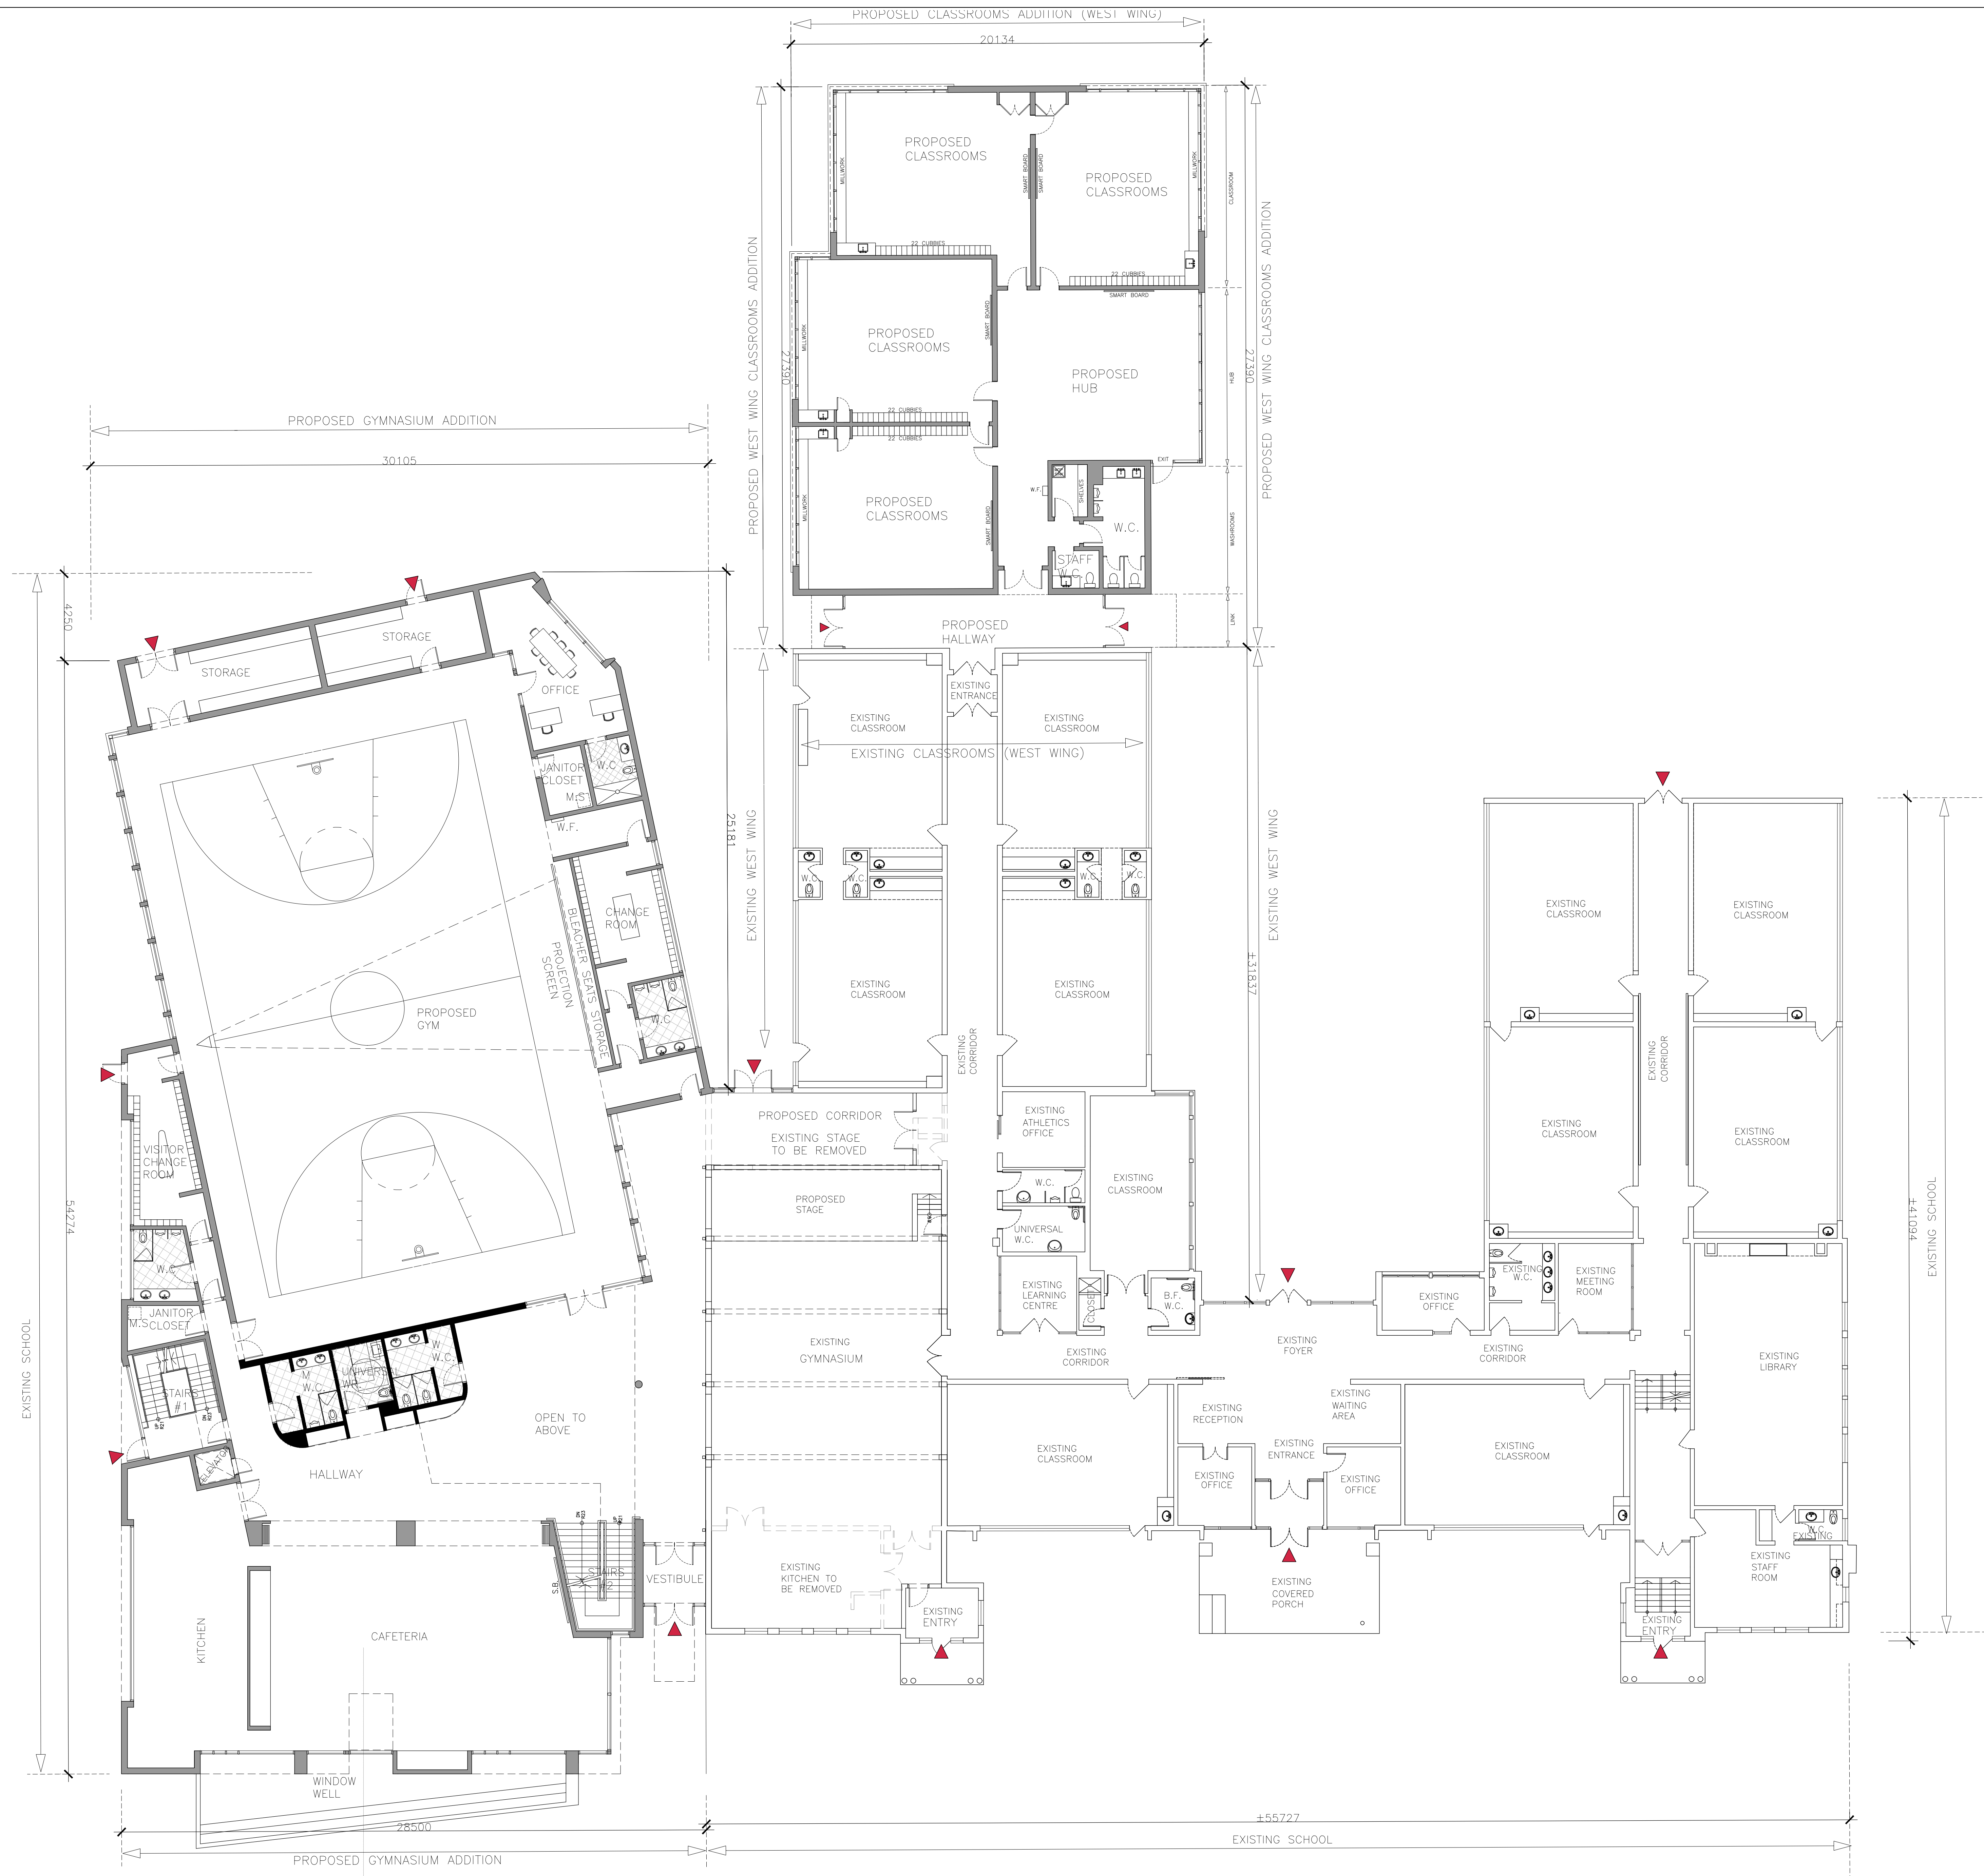

Key Plan:

1	2026.09.03	Issued for Z.B.A. Application	T.M.
No.	Date:	Issue/Revision	By:
Drawing Issues/Revisions:			

Note:
CONSTRUCTION MUST BE COMPLETED IN ACCORDANCE WITH THE LATEST ONTARIO BUILDING CODE STANDARDS.
ALL DIMENSIONS AND INFORMATION SHOWN ON THESE DRAWINGS MUST BE CHECKED AND VERIFIED ON SITE AND ANY DISCREPANCIES REPORTED TO THE ARCHITECT PRIOR TO CONSTRUCTION AND FABRICATION OF ITS COMPONENTS. SHOULD EXISTING CONDITIONS OR SERVICES BE FOUND TO VARY FROM THAT INDICATED ON THE DRAWINGS, THE ARCHITECT MUST BE NOTIFIED IMMEDIATELY.
FEATURES OF CONSTRUCTION NOT FULLY SHOWN ARE ASSUMED TO BE THE SAME CHARACTER AS THOSE NOTED FOR SIMILAR CONDITIONS. UNLESS SPECIFICALLY NOTED OTHERWISE ON THE DRAWINGS, NO PROVISION HAS BEEN MADE IN THE DESIGN FOR CONDITIONS OCCURRING DURING CONSTRUCTION. IT SHALL BE THE RESPONSIBILITY OF THE CONTRACTOR TO PROVIDE ALL NECESSARY BRACING, SHORING, SHEET PILING OR OTHER TEMPORARY SUPPORTS TO SAFEGUARD ALL EXISTING OR ADJACENT STRUCTURES AFFECTED BY THIS WORK.
ALL DRAWINGS AND RELATED DOCUMENTS SHALL REMAIN THE PROPERTY AND COPYRIGHT OF GREY WEIS DESIGN STUDIO. USE LATEST REVISED DRAWINGS. DO NOT SCALE DRAWINGS.

ONTARIO ASSOCIATION
OF
ARCHITECTS
& CIVIL ENGINEERS
LICENCE
6888

Architect

GREN WEIS
DESIGN STUDIO

Consultant

GREN WEIS DESIGN STUDIO
341 Kerr Street, Suite 210
Oakville, Ontario L6K 3B7
Tel: (905) 842-1314


Project:
Linbrook School Additions
1079 Linbrook Rd.
Oakville Ontario, L6J 2L2

Sheet Title:
First Floor Plan

Design By: G.W.	Drawn By: P.K.	Approved By: G.W.
Scale: 1:125	Drawing Start: Dec.2025	Project No.: 23.18

Drawing No:
A2.2

Print Date (For GWS use only)
Printed on: 2026-09-03

 

Note:
CONSTRUCTION MUST BE COMPLETED IN ACCORDANCE WITH THE LATEST EDITION BUILDING CODE STANDARDS.

ALL DIMENSIONS AND INFORMATION SHOWN ON THESE DRAWINGS SHALL BE CONSIDERED TO BE PART OF THE CONTRACT DOCUMENTS REPORTED TO THE ARCHITECT PRIOR TO CONSTRUCTION AND ANY DISCREPANCIES OR OMISSIONS THEREON SHALL BE THE RESPONSIBILITY OF THE ARCHITECT. NO FEATURES BE FOUND TO VARY FROM THAT INDICATED ON THE DRAWINGS, THE ARCHITECT MUST BE NOTIFIED IMMEDIATELY.

SERVICES OF CONSTRUCTION NOT FULLY SHOWN ARE ASSUMED TO BE THE SAME CHARACTER AS THOSE NOTED FOR SIMILAR CONDITIONS, UNLESS SPECIFICALLY NOTED OTHERWISE ON THE DRAWINGS. NO PROVISION HAS BEEN MADE IN THE DESIGN FOR CONDITIONS OCCURRING OUTSIDE THE SCOPE OF THE PROJECT. THE ARCHITECT'S BRANCHING SHOULD BE SET PLUMB OR OTHER TEMPORARY SUPPORTS, WHICH MAY AFFECT EXISTING OR ADJACENT STRUCTURES AFFECTED BY THIS WORK.

ALL DRAWINGS AND RELATED DOCUMENTS SHALL REMAIN THE PROPERTY AND COPYRIGHT OF THE ARCHITECT FIRM. SECOND EDITION. USE LATEST DRAWINGS, DO NOT SCALE DRAWINGS.

**ONTARIO ASSOCIATION
OF
ARCHITECTS**

A GRANTING MEMBER
LAW SOCIETY OF
ONTOARIO

Architect Consultant




Project:

Linbrook School Additions

1079 Linbrook Rd.
Oakville

Ontario, L6J 2L2

Design By: G.W.	Drawn By: P.K.	Approved By: G.W.
Scale: 1:125	Drawing Start: Dec.2025	Project No.: 23.18
Drawing No:		
A2.3		
Qt:		
Print Date (For GWDS use only)		
Printed on: 2026-09-03		

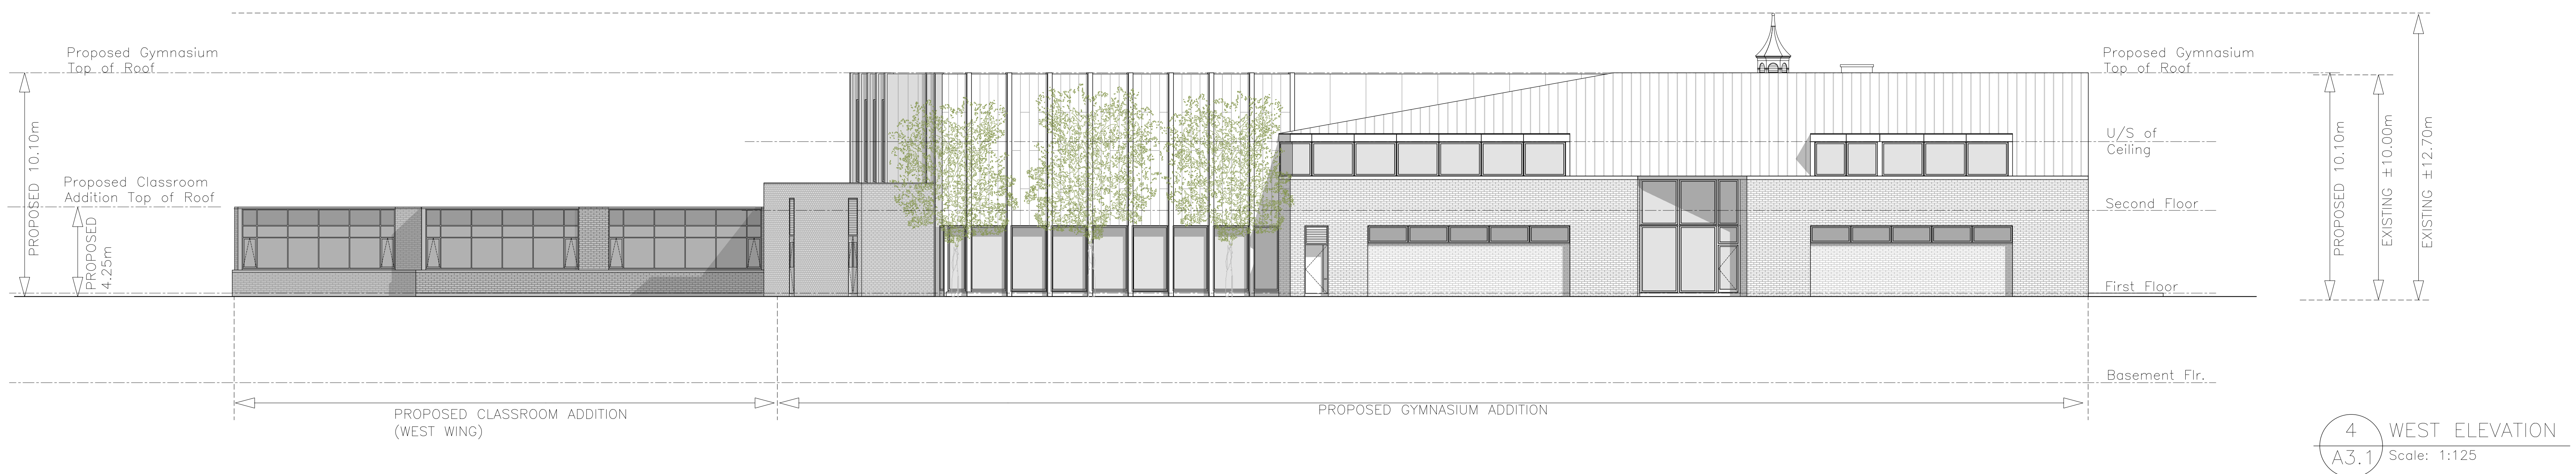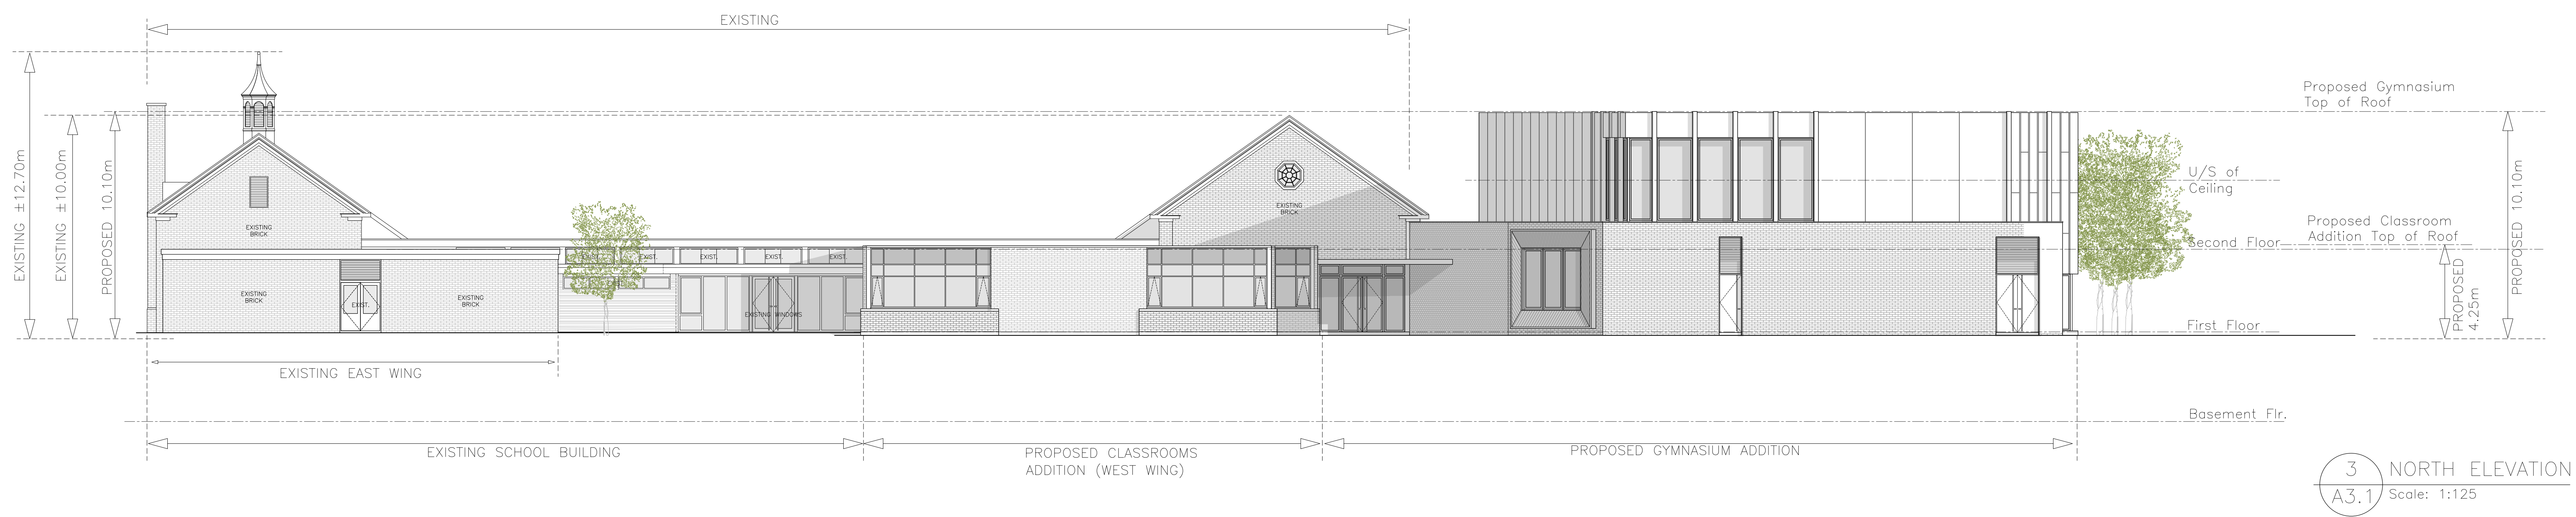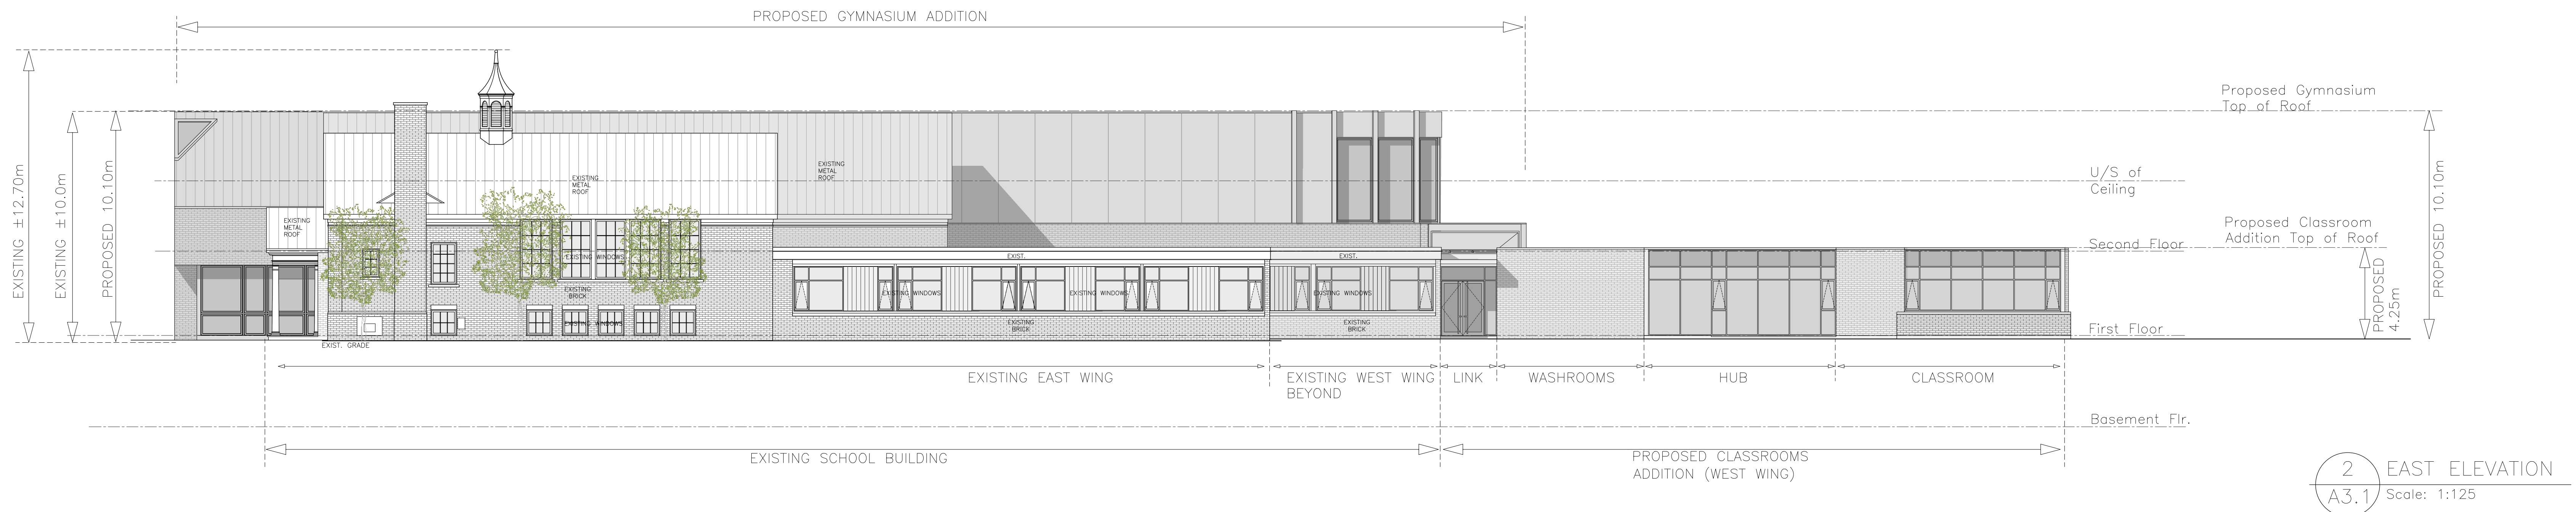

Key Plan:

No.	Date:	Issue/Revision	By:
1	2026.09.03	Issued for Z.B.A. Application	T.M.

Drawing Issues/Revisions:

Note:
CONSTRUCTION MUST BE COMPLETED IN ACCORDANCE WITH THE LATEST ONTARIO BUILDING CODE STANDARDS.
ALL DIMENSIONS AND INFORMATION SHOWN ON THESE DRAWINGS MUST BE CHECKED AND VERIFIED ON SITE AND ANY DISCREPANCIES REPORTED TO THE ARCHITECT PRIOR TO CONSTRUCTION AND FABRICATION OF ITS COMPONENTS. SHOULD EXISTING CONDITIONS OR SERVICES BE FOUND TO VARY FROM THAT INDICATED ON THE DRAWINGS, THE ARCHITECT MUST BE NOTIFIED IMMEDIATELY.
FEATURES OF CONSTRUCTION NOT FULLY SHOWN ARE ASSUMED TO BE THE SAME CHARACTER AS THOSE NOTED FOR SIMILAR CONDITIONS.
UNLESS SPECIFICALLY NOTED OTHERWISE ON THE DRAWINGS, NO PROVISION HAS BEEN MADE IN THE DESIGN FOR CONDITIONS OCCURRING DURING CONSTRUCTION. IT SHALL BE THE RESPONSIBILITY OF THE CONTRACTOR TO PROVIDE ALL NECESSARY BRACING, SHORING, SHEET PILING OR OTHER TEMPORARY SUPPORTS TO SAFEGUARD ALL EXISTING OR ADJACENT STRUCTURES AFFECTED BY THIS WORK.
ALL DRAWINGS AND RELATED DOCUMENTS SHALL REMAIN THE PROPERTY AND COPYRIGHT OF GREN WEIS DESIGN STUDIO. USE LATEST REVISED DRAWINGS. DO NOT SCALE DRAWINGS.

ONTARIO ASSOCIATION OF ARCHITECTS
GREN WEIS DESIGN STUDIO
341 Kerr Street, Suite 210
Oakville, Ontario L6K 3B7
Tel: (905) 842-1314

Project:
Linbrook School Additions
1079 Linbrook Rd.
Oakville Ontario, L6J 2L2

Architect Consultant

Sheet Title:
Elevations

Design By:	Drawn By:	Approved By:
G.W.	P.K.	G.W.

Scale:	Drawing Start:	Project No.:
1:125	Dec.2025	23.18

Drawing No:
A3.1
or:

Print Date (For GWDS use only)
Printed on: 2026-09-03