


C:\Users\nima.farid\OneDrive - WSP\385\Desktop\Projects\CA0086877 8494 Linbrook School\2026-06-12\CAD

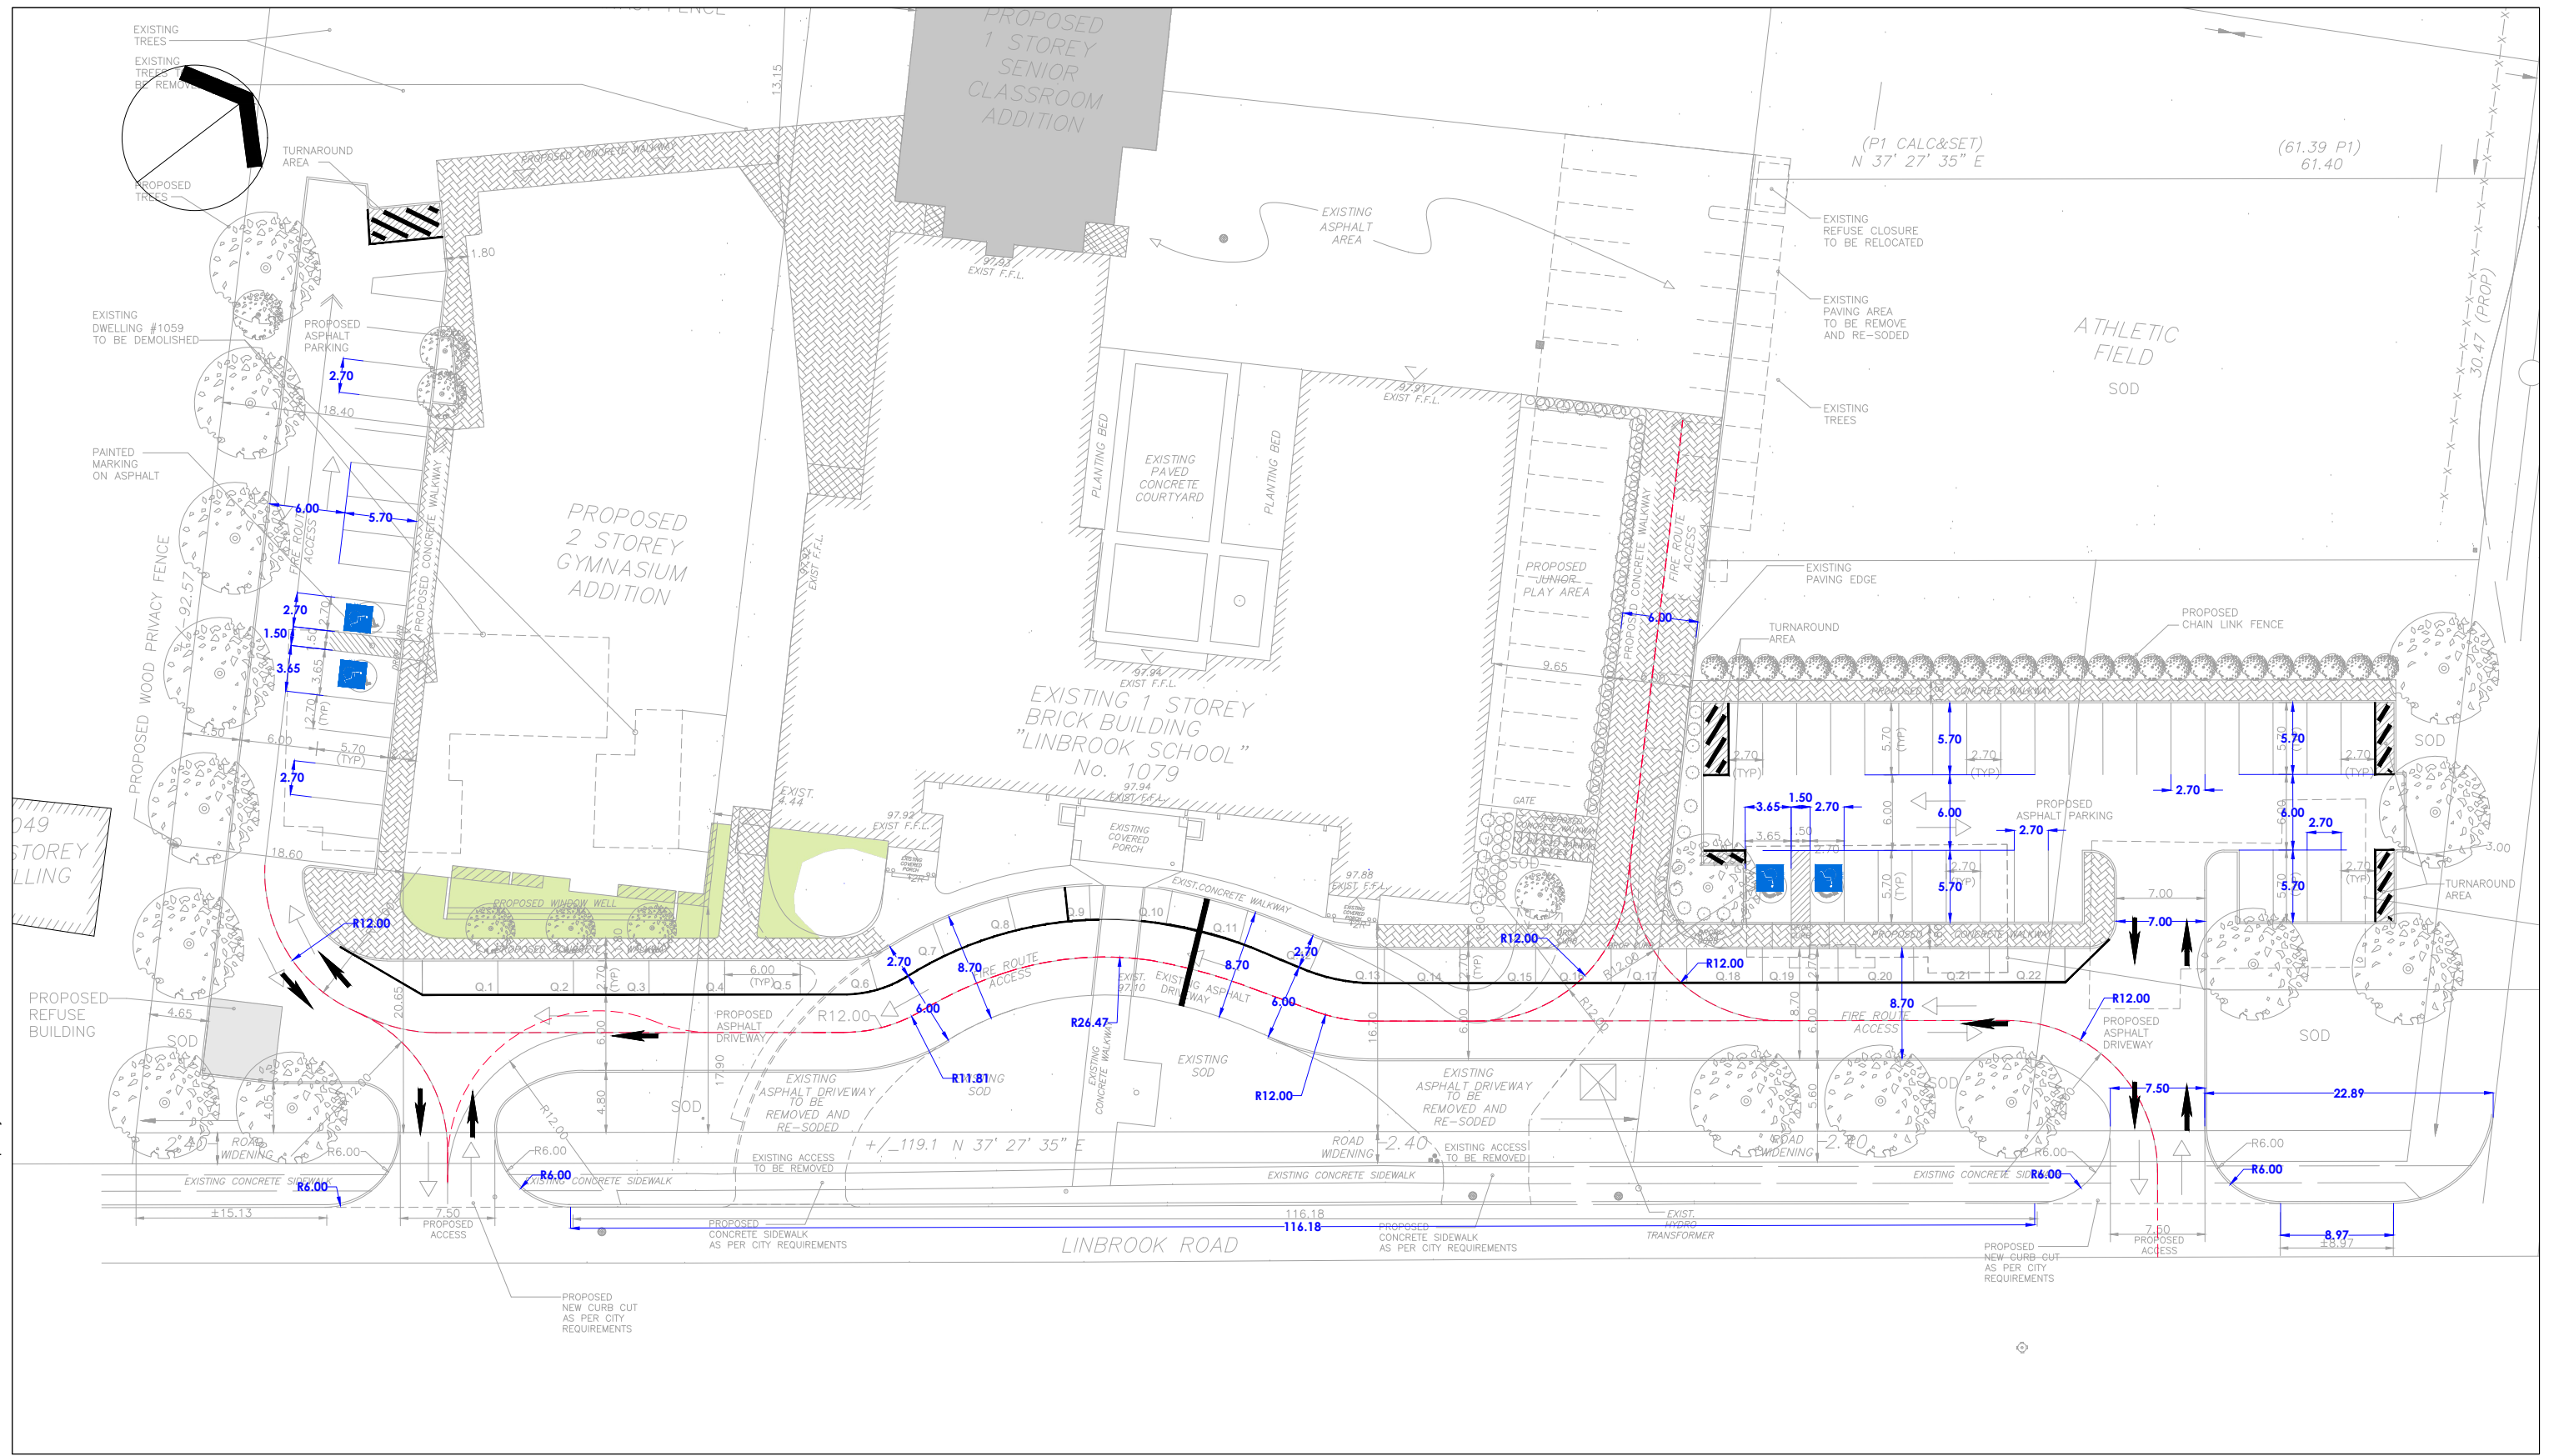


Date Site Plan Received: 2026-06-12

Scale: 1:500



Figure 7-1
Dimensions and Specifications
Linbrook School, Oakville

C:\Users\nima.farid\OneDrive - WSP\385\Desktop\Projects\CA0086877 8494 Linbrook School\2026-06-12\CAD

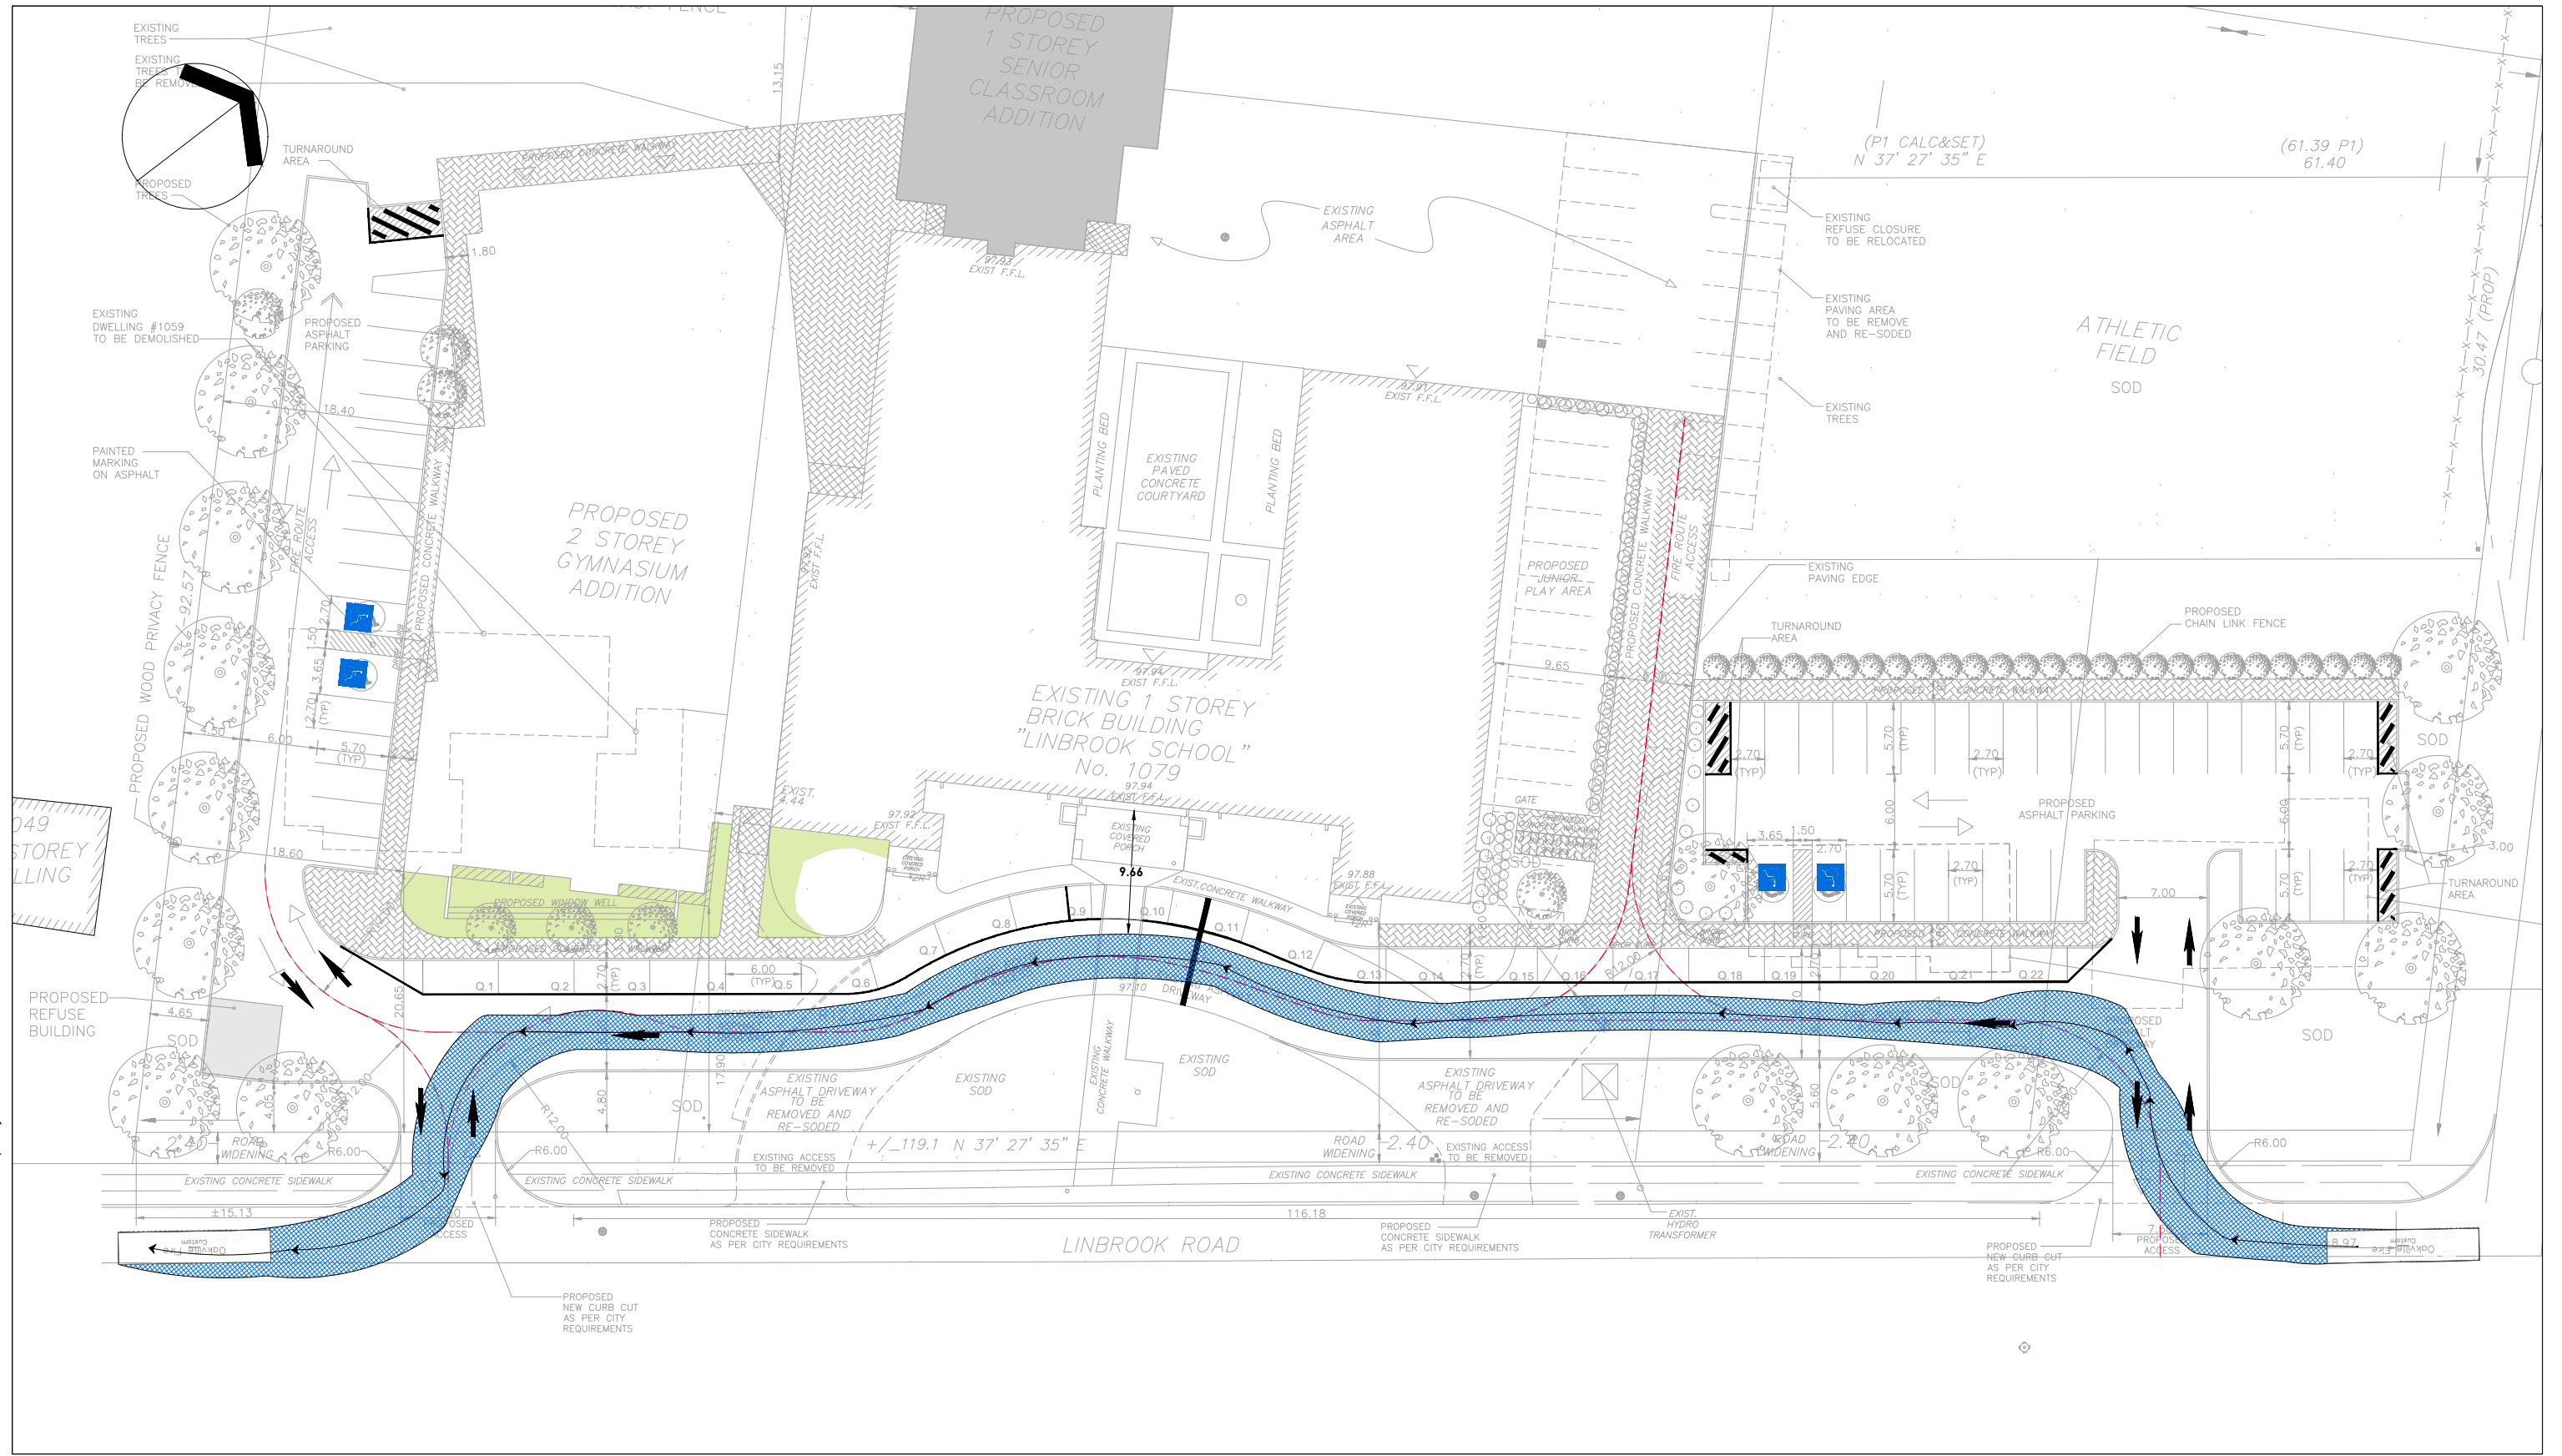

Date Site Plan Received: 2026-06-12

Scale: 1:500



wsp - Linbrook School.dwg_7-2

Oakville Fire

Width	: 2.54
Track	: 2.18
Lock to Lock Time	: 6.0
Steering Angle	: 32.5

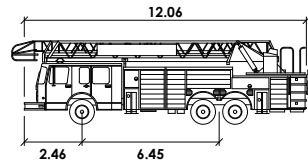



Figure 7-2
Fire Truck Access Manoeuvre Review
Linbrook School, Oakville

Modified: 6/17/2026 12:40 PM

By: nima.farid


Plot Date: 2026/06/17

C:\Users\nima.fand\OneDrive - WSP\OneDrive - WSP\Projects\Linbrook School\2026-06-12\CAD

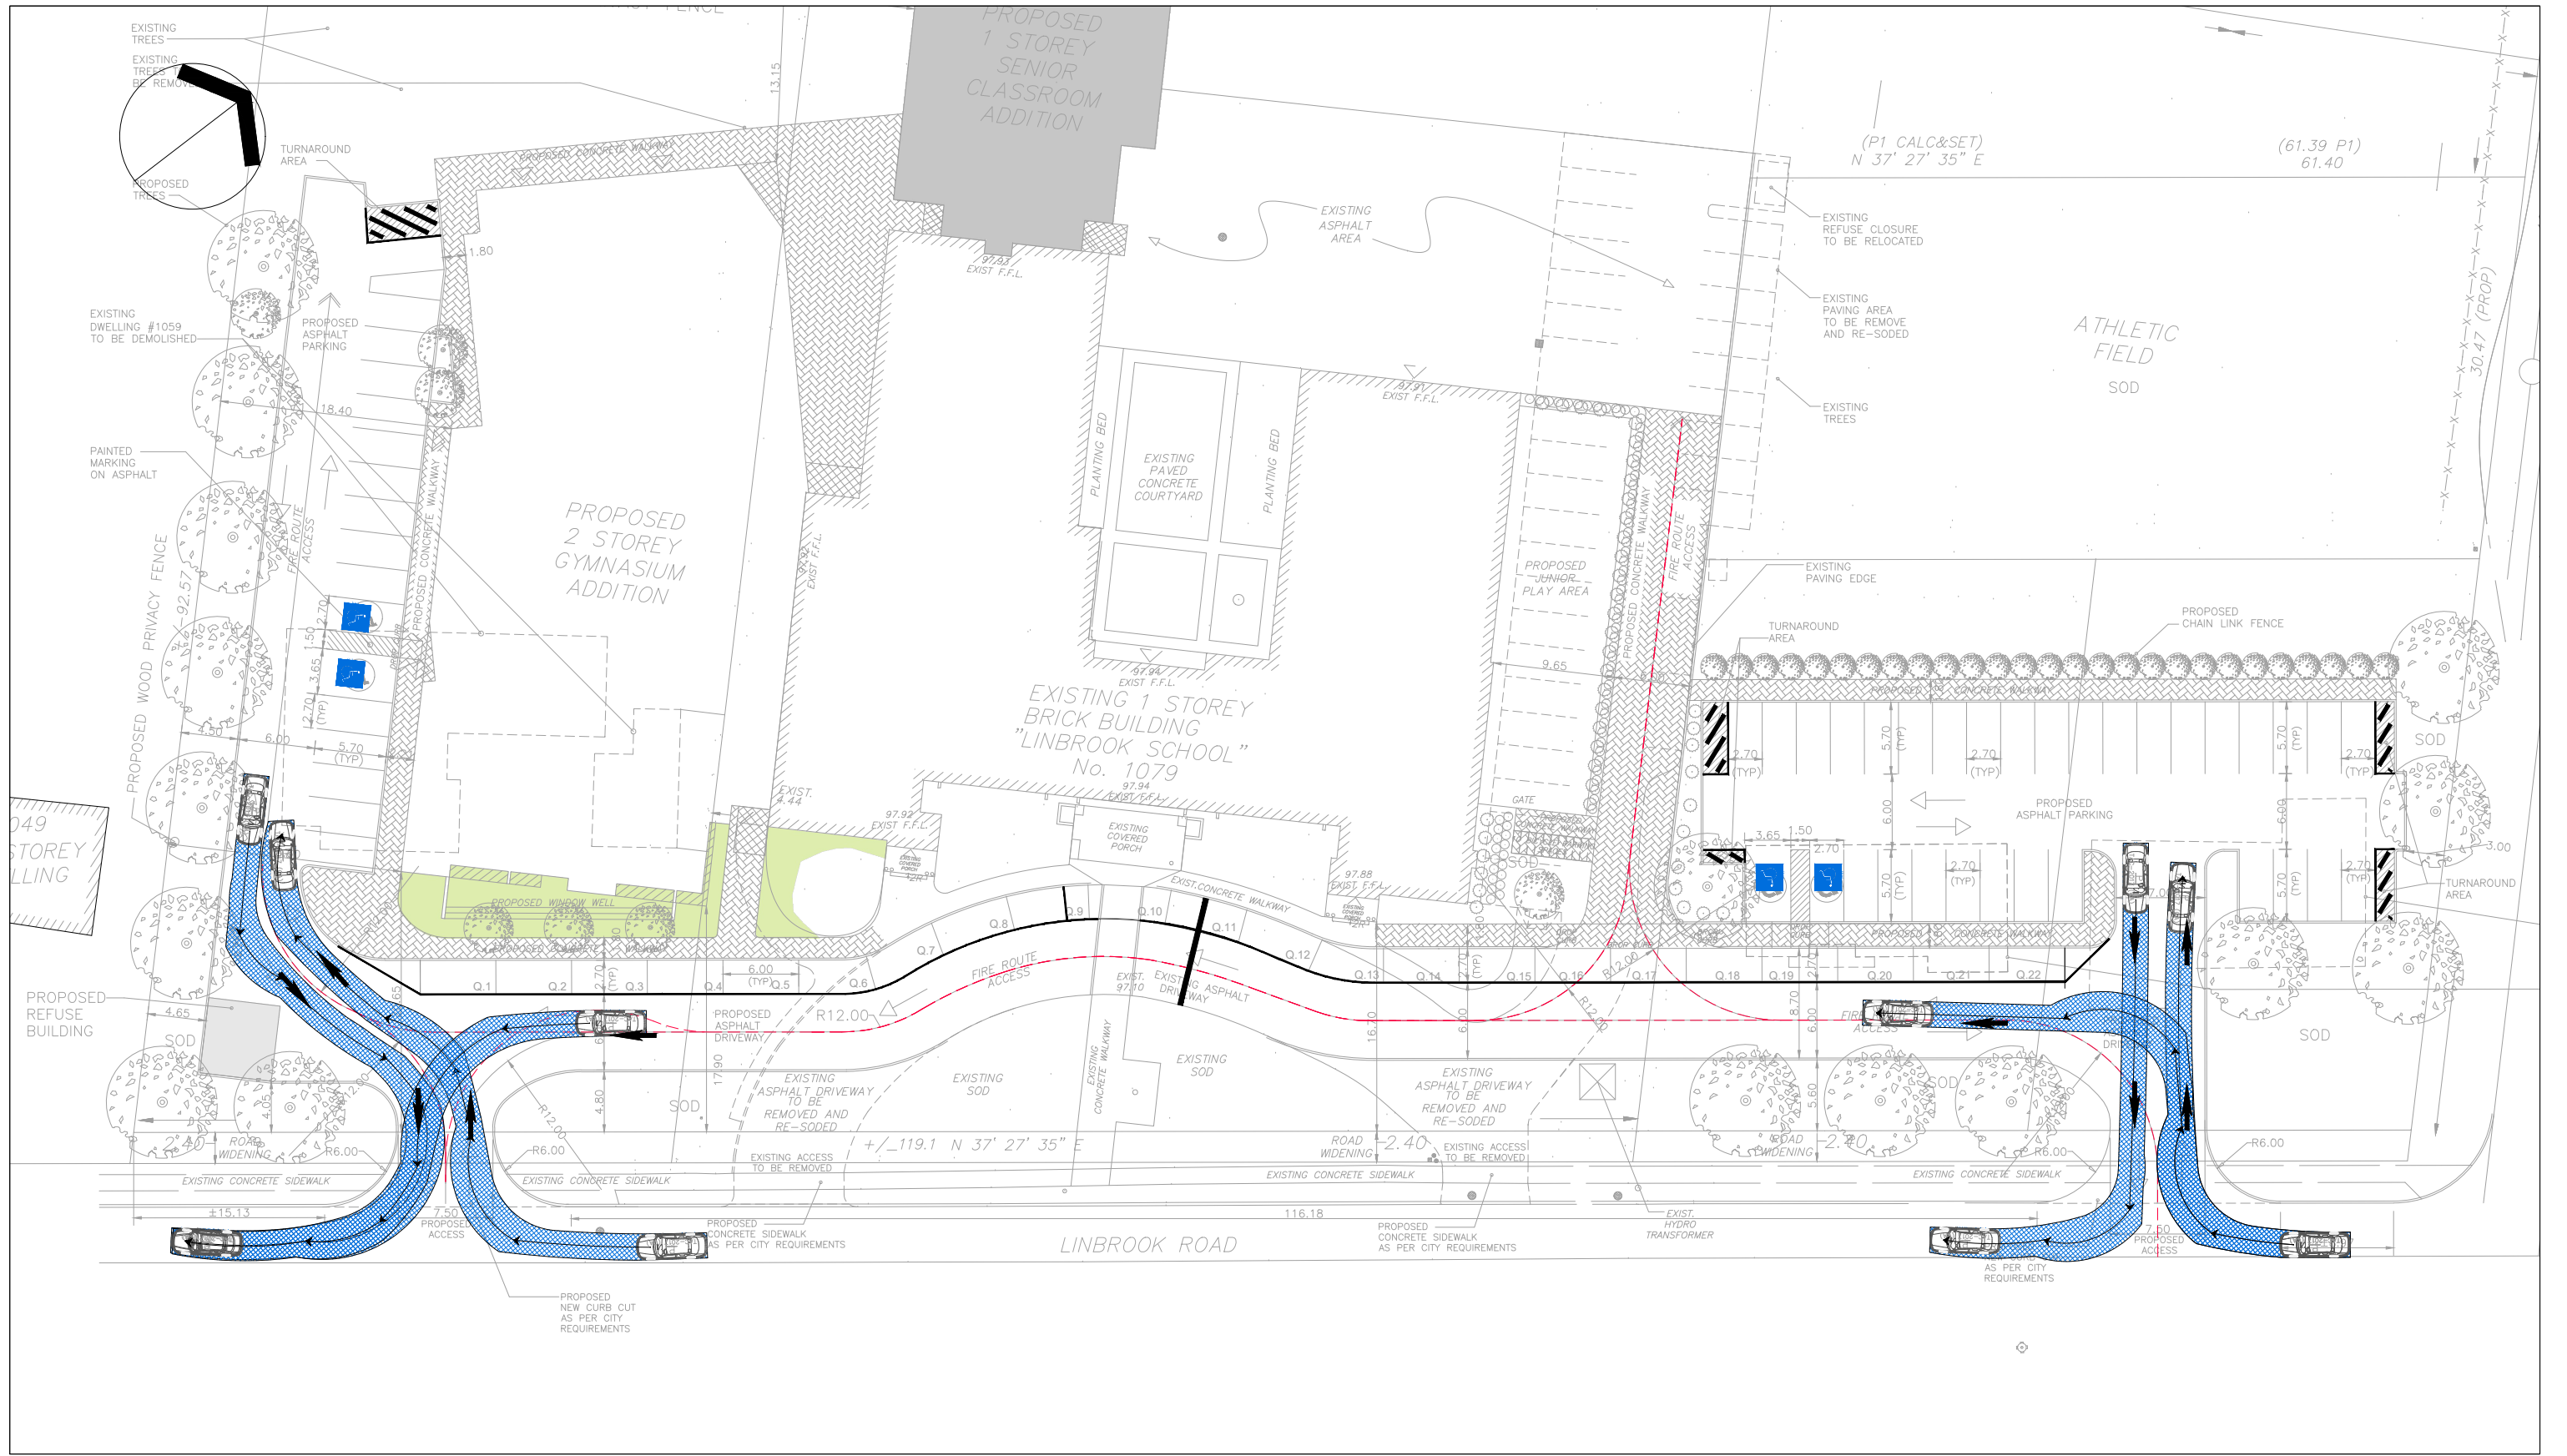

Date Site Plan Received: 2026-06-12

Scale: 1:500

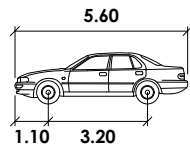

P	
Width	: 2.00
Track	: 2.00
Lock to Lock Time	: 6.0
Steering Angle	: 35.9


Figure 7-6
Passenger Car Circulation Manoeuvre Review
Linbrook School, Oakville

C:\Users\lma.fard\OneDrive - WSP\OneDrive\Projects\CA0088877 8494 Linbrook School\2026-06-12\CAD



Date Site Plan Received: 2026-06-12

Scale: 1:300

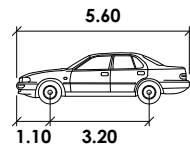


P

Width : 2.00
Track : 2.00
Lock to Lock Time : 6.0
Steering Angle : 35.9


meters

C:\Users\nima.fard\OneDrive - WSP\OneDrive\Projects\CA0068877 8494 Linbrook School\2026-06-12\CAD

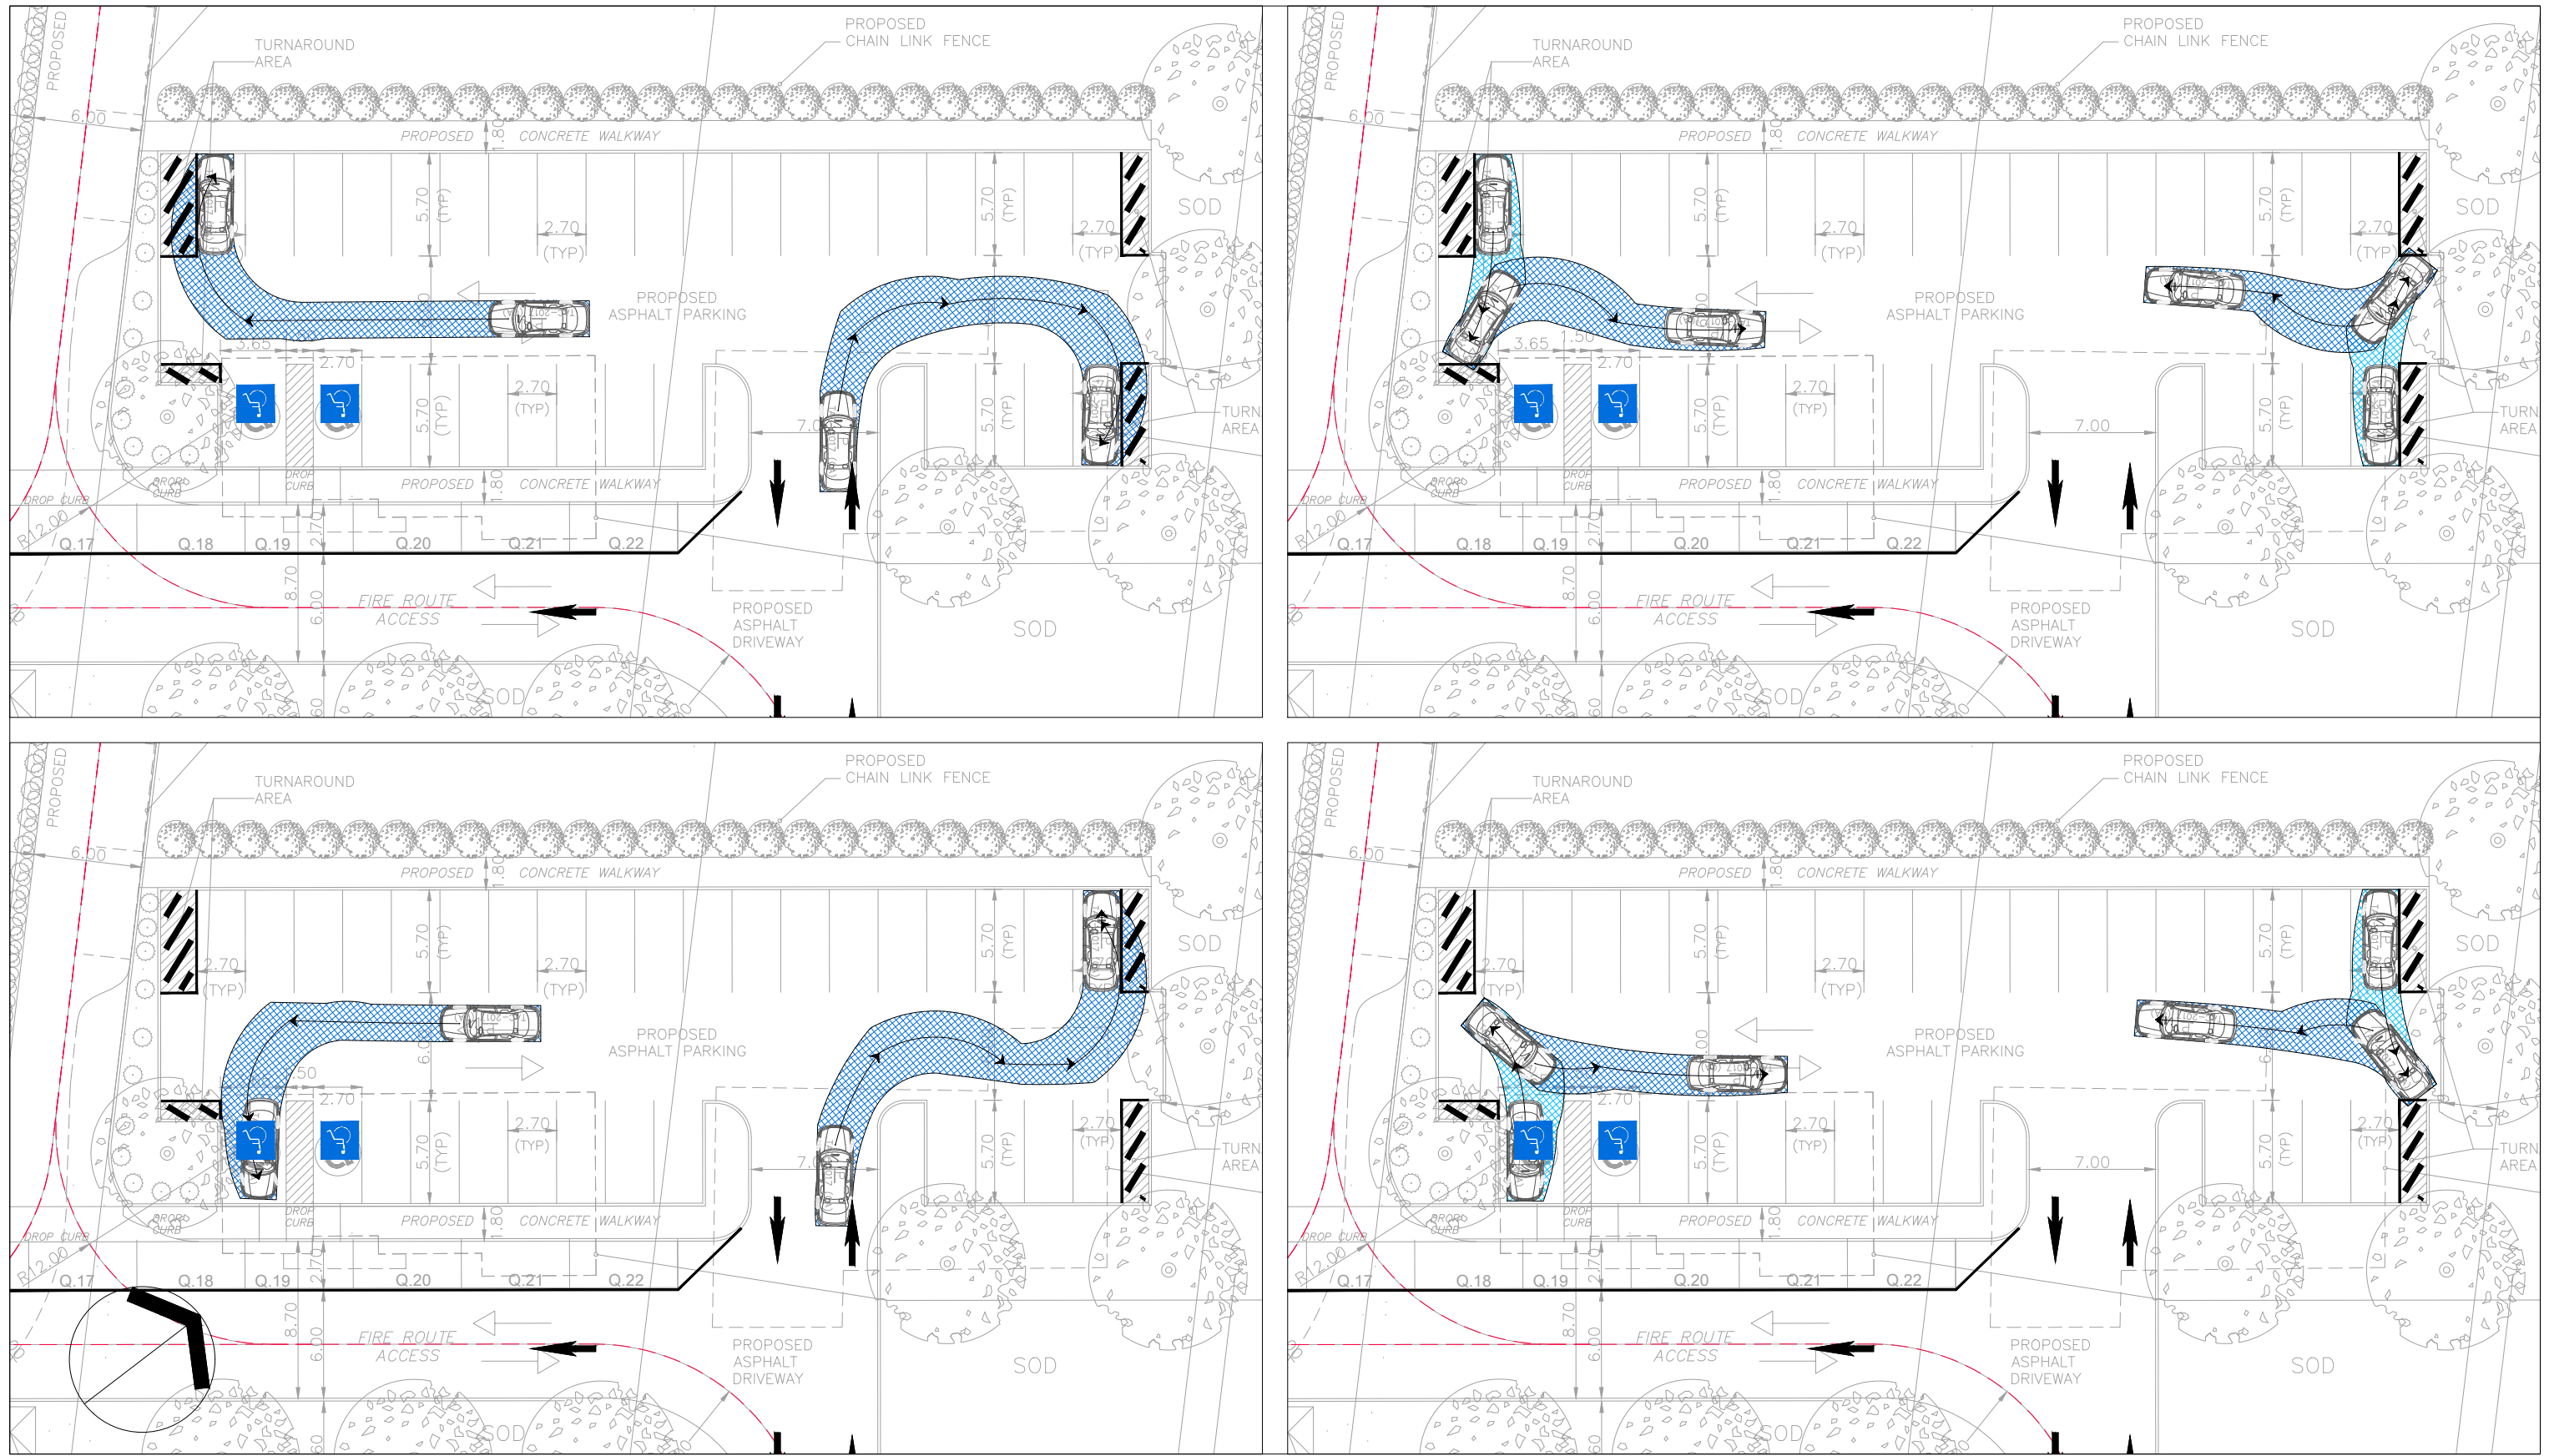

Date Site Plan Received: 2026-06-12

Scale: 1:350

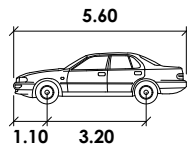


P

Width : 2.00
Track : 2.00
Lock to Lock Time : 6.0
Steering Angle : 35.9

meters

Figure 7-8
Deadend Parking Space Access Manoeuvre Review
Linbrook School, Oakville

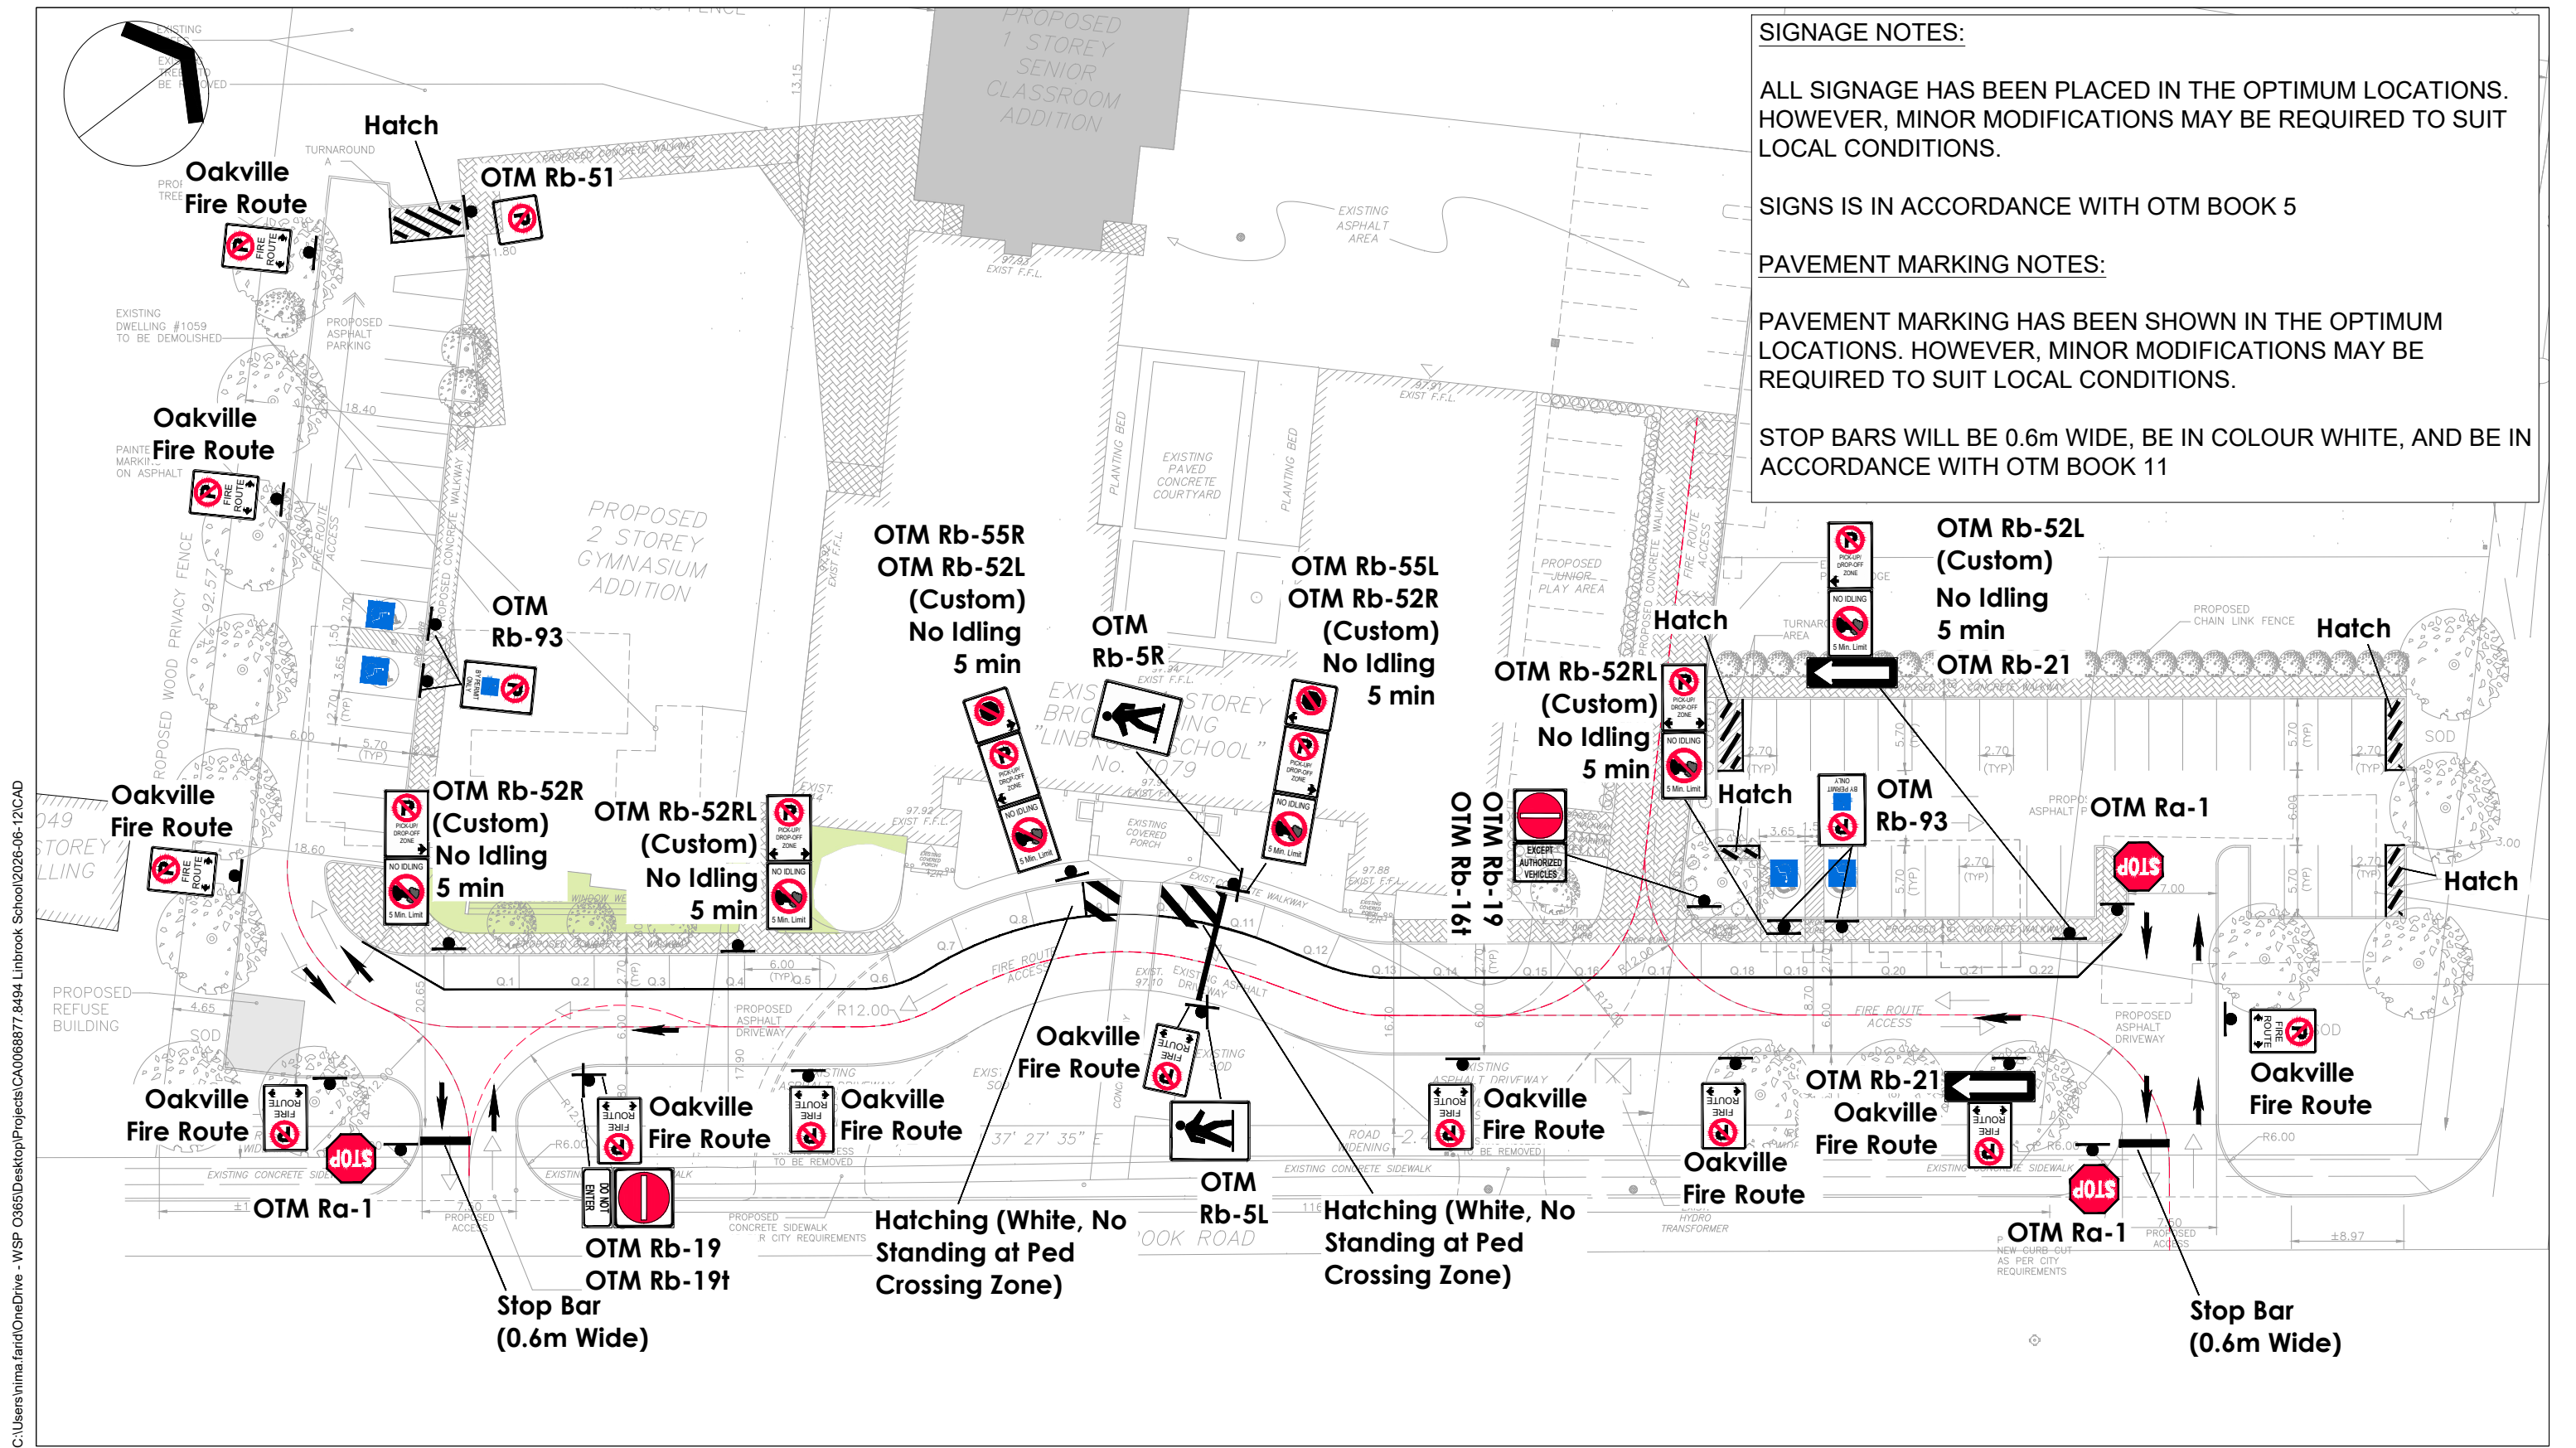

Date Site Plan Received: 2026-06-12

Scale: 1:500



Figure 7-9
Pavement Marking and Signage Plan
Linbrook School, Oakville