


EXTERIOR FINISH LEGEND:

- P1 METAL PANEL (TOWER & PODIUM) - WHITE SMOOTH FINISH
P2 METAL PANEL (TOWER & PODIUM) - BEIGE SMOOTH FINISH
P3 METAL PANEL (TOWER & PODIUM) - GRAY SMOOTH FINISH
P4 METAL PANEL (TOWER & PODIUM) - DARK GRAY SMOOTH FINISH
P5 METAL PANEL (TOWER & PODIUM) - LIGHT GRAY SMOOTH FINISH
M1 MASONRY (AT GRADE FOR SUITES) - WARM BRICK
A1 PREFINISHED ALUMINUM PANEL - BRASS FINISH
A2 PREFINISHED ALUMINUM PANEL - BLACKBERRY FINISH
G1 VISION GLASS ON PREFINISHED ALUMINUM WINDOW WALL
R1 RAILING - CLEAR GLASS
S1 STUCCO FINISH

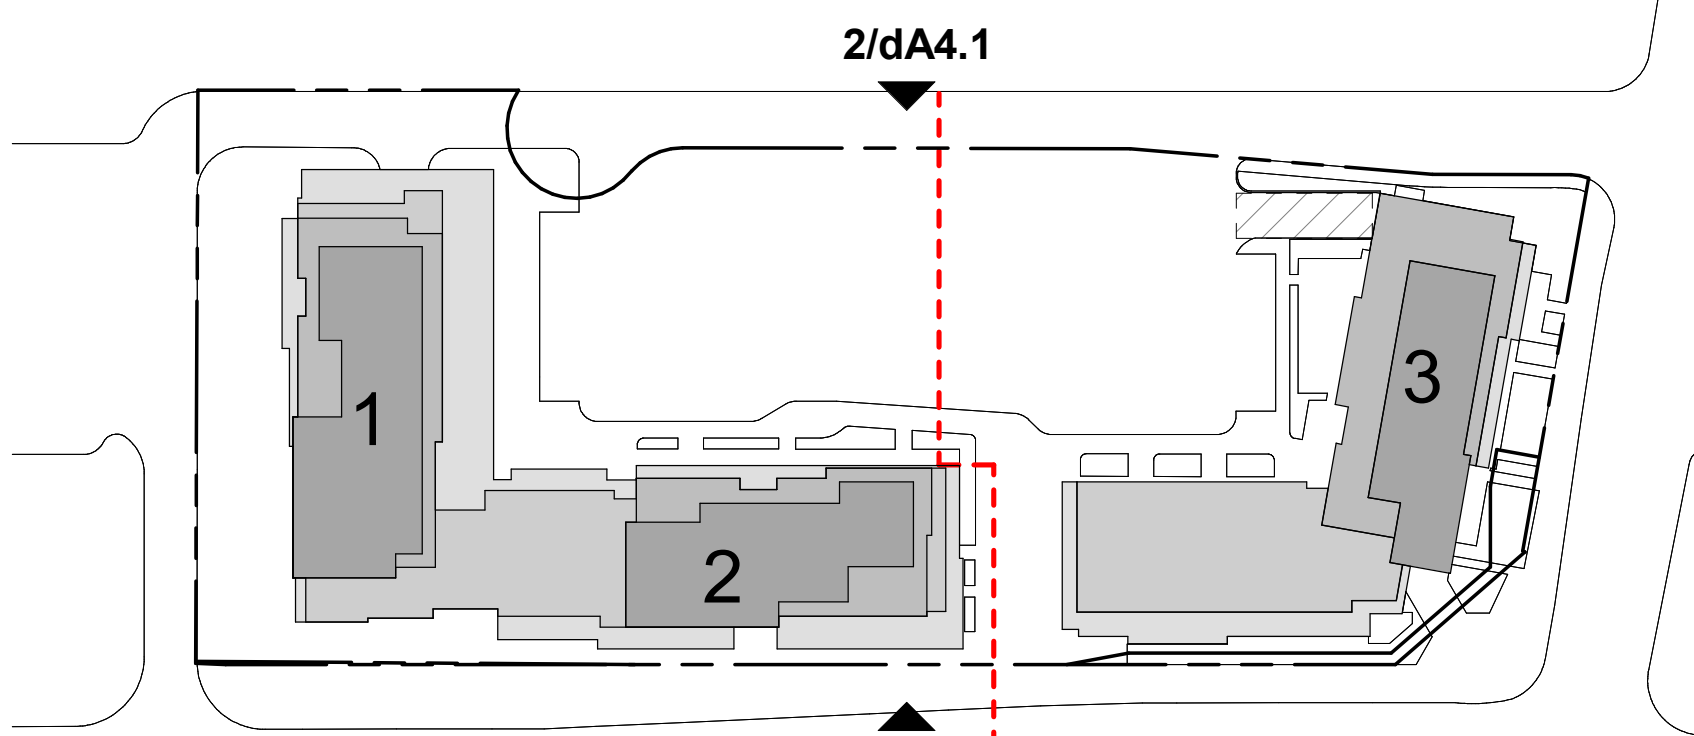

Exterior Finish Legend

4
dA4.1


Key Plan

1 : 1000

3
dA4.1

All Drawings, Specifications, and Related Documents are the Copyright of the Architect. The Architect retains all rights to control all use of these documents for the intended purpose as identified below. Reproduction of these Documents, without permission from the Architect, is strictly prohibited. The Authorities Having Jurisdiction are permitted to use, distribute, and reproduce these drawings for the intended purpose, as noted and dated below, however the extended permission to the Authorities Having Jurisdiction in no way releases or limits the Copyright of the Architect, or control of use of these documents by the Architect.

Do not scale the drawings.
This drawing is not to be used for construction until signed by the architect.
Date:

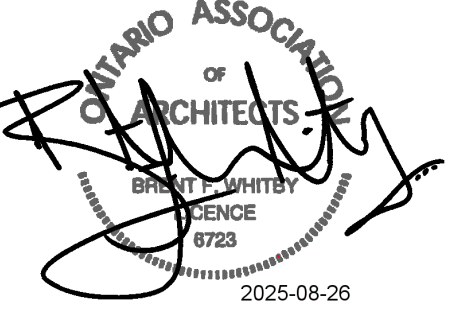

KIRKOR
ARCHITECTS AND PLANNERS

20 De Boers Drive Suite 400
Toronto, ON M5S 1H1

Revisions:		Date:
No.	Revision:	
1	SPA Amendment Revisions	Dec. 17, 2024

BLOCK '3'

BLOCK '2'

BLOCK '1'



North Elevation

1 : 200

2
dA4.1

BLOCK '1'

BLOCK '2'

BLOCK '3'



South Elevation

1 : 200

1
dA4.1

08	SPA Re-Submission #6	Aug 25, 2025
05	SPA Re-Submission #7	April 25, 2025
04	SPA Amendment	Dec 30, 2024
03	SPA Re-submission #3	July 08, 2022
02	SPA Re-submission #2	Dec 17, 2021
01	SPA Submission #1	March 29, 2021

No.: Issued For: Date:

Client:
Daniels Emshih Oakvillage Corporation
377 Dundas St E (Block 1), 387 Dundas St E
(Block 2), 411 Dundas St E (Block 3)
Oakville, Ontario
Proposed Residential Development


Drawing Title:
South & North Elevations

Scale:
As indicated
Drawn by:
LG/MB
Checked by:
BW
Project No.:
20-058
Date:
August 15, 2025
Drawing No.:

dA4.1

EXTERIOR FINISH LEGEND:

- P1 METAL PANEL (TOWER & PODIUM) - WHITE SMOOTH FINISH
P2 METAL PANEL (TOWER & PODIUM) - BEIGE SMOOTH FINISH
P3 METAL PANEL (TOWER & PODIUM) - GRAY SMOOTH FINISH
P4 METAL PANEL (TOWER & PODIUM) - DARK GRAY SMOOTH FINISH
P5 METAL PANEL (TOWER & PODIUM) - LIGHT GRAY SMOOTH FINISH
M1 MASONRY (AT GRADE FOR SUITES) - WARM BRICK
A1 PREFINISHED ALUMINUM PANEL - BRASS FINISH
A2 PREFINISHED ALUMINUM PANEL - BLACKBERRY FINISH
G1 VISION GLASS ON PREFINISHED ALUMINUM WINDOW WALL
R1 RAILING - CLEAR GLASS
S1 STUCCO FINISH

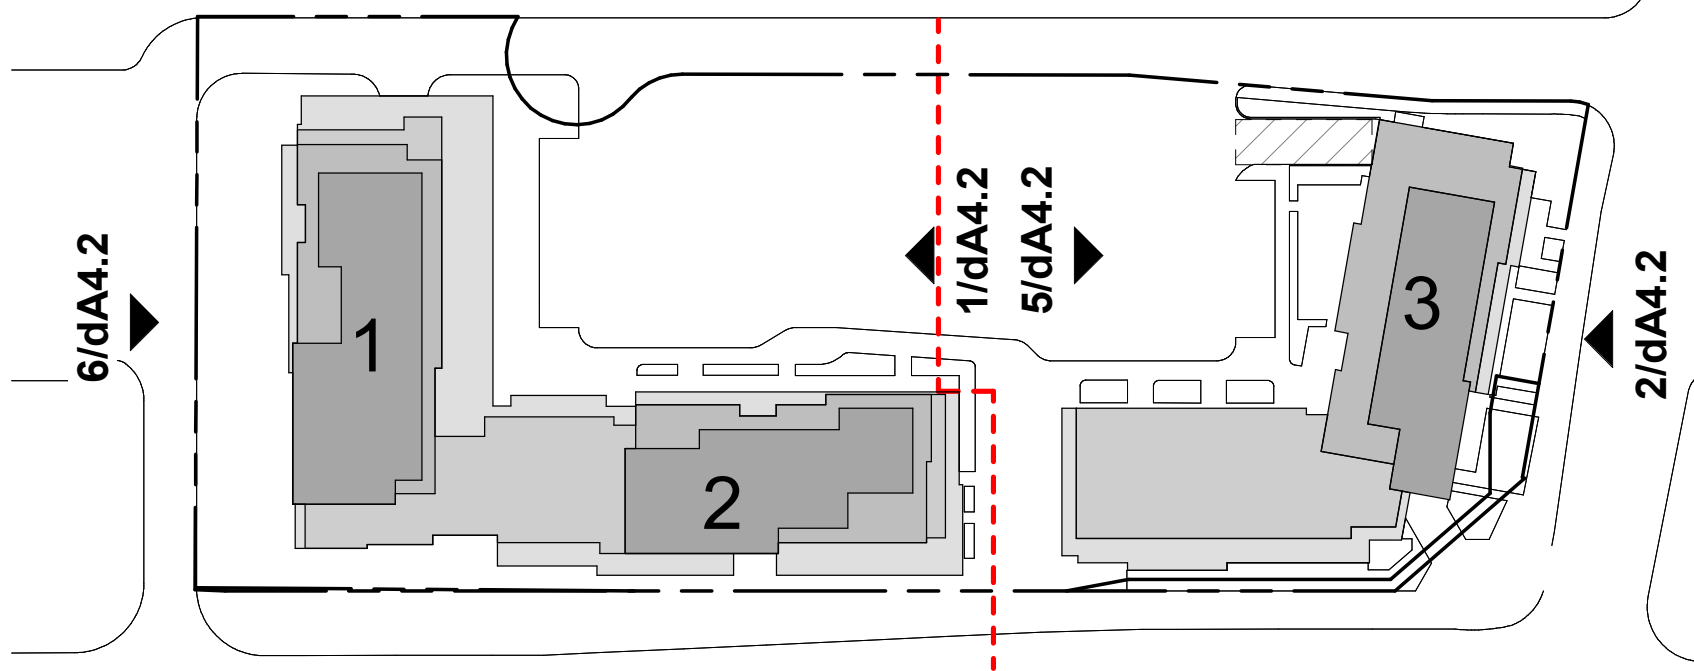


Exterior Finish Legend 4
dA4.2

Key Plan 3
dA4.2
1 : 1000





All Drawings, Specifications, and Related Documents are the Copyright of the Architect. The Architect retains all rights to control all use of these documents for the intended purpose as identified below. Reproduction of these Documents, without permission from the Architect, is strictly prohibited. The Authorities Having Jurisdiction are permitted to use, distribute, and reproduce these drawings for the intended purpose as noted and dated below, however the extended permission to the Authorities Having Jurisdiction in no way releases or limits the Copyright of the Architect, or control of use of these documents by the Architect.

Do not scale the drawings.
This drawing is not to be used for construction until signed by the architect.
Date:

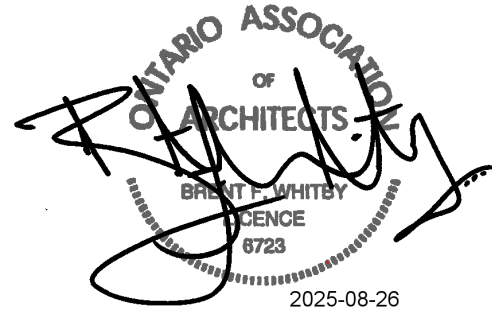

KIRKOR
ARCHITECTS AND PLANNERS

Revisions:		
No.	Revision	Date

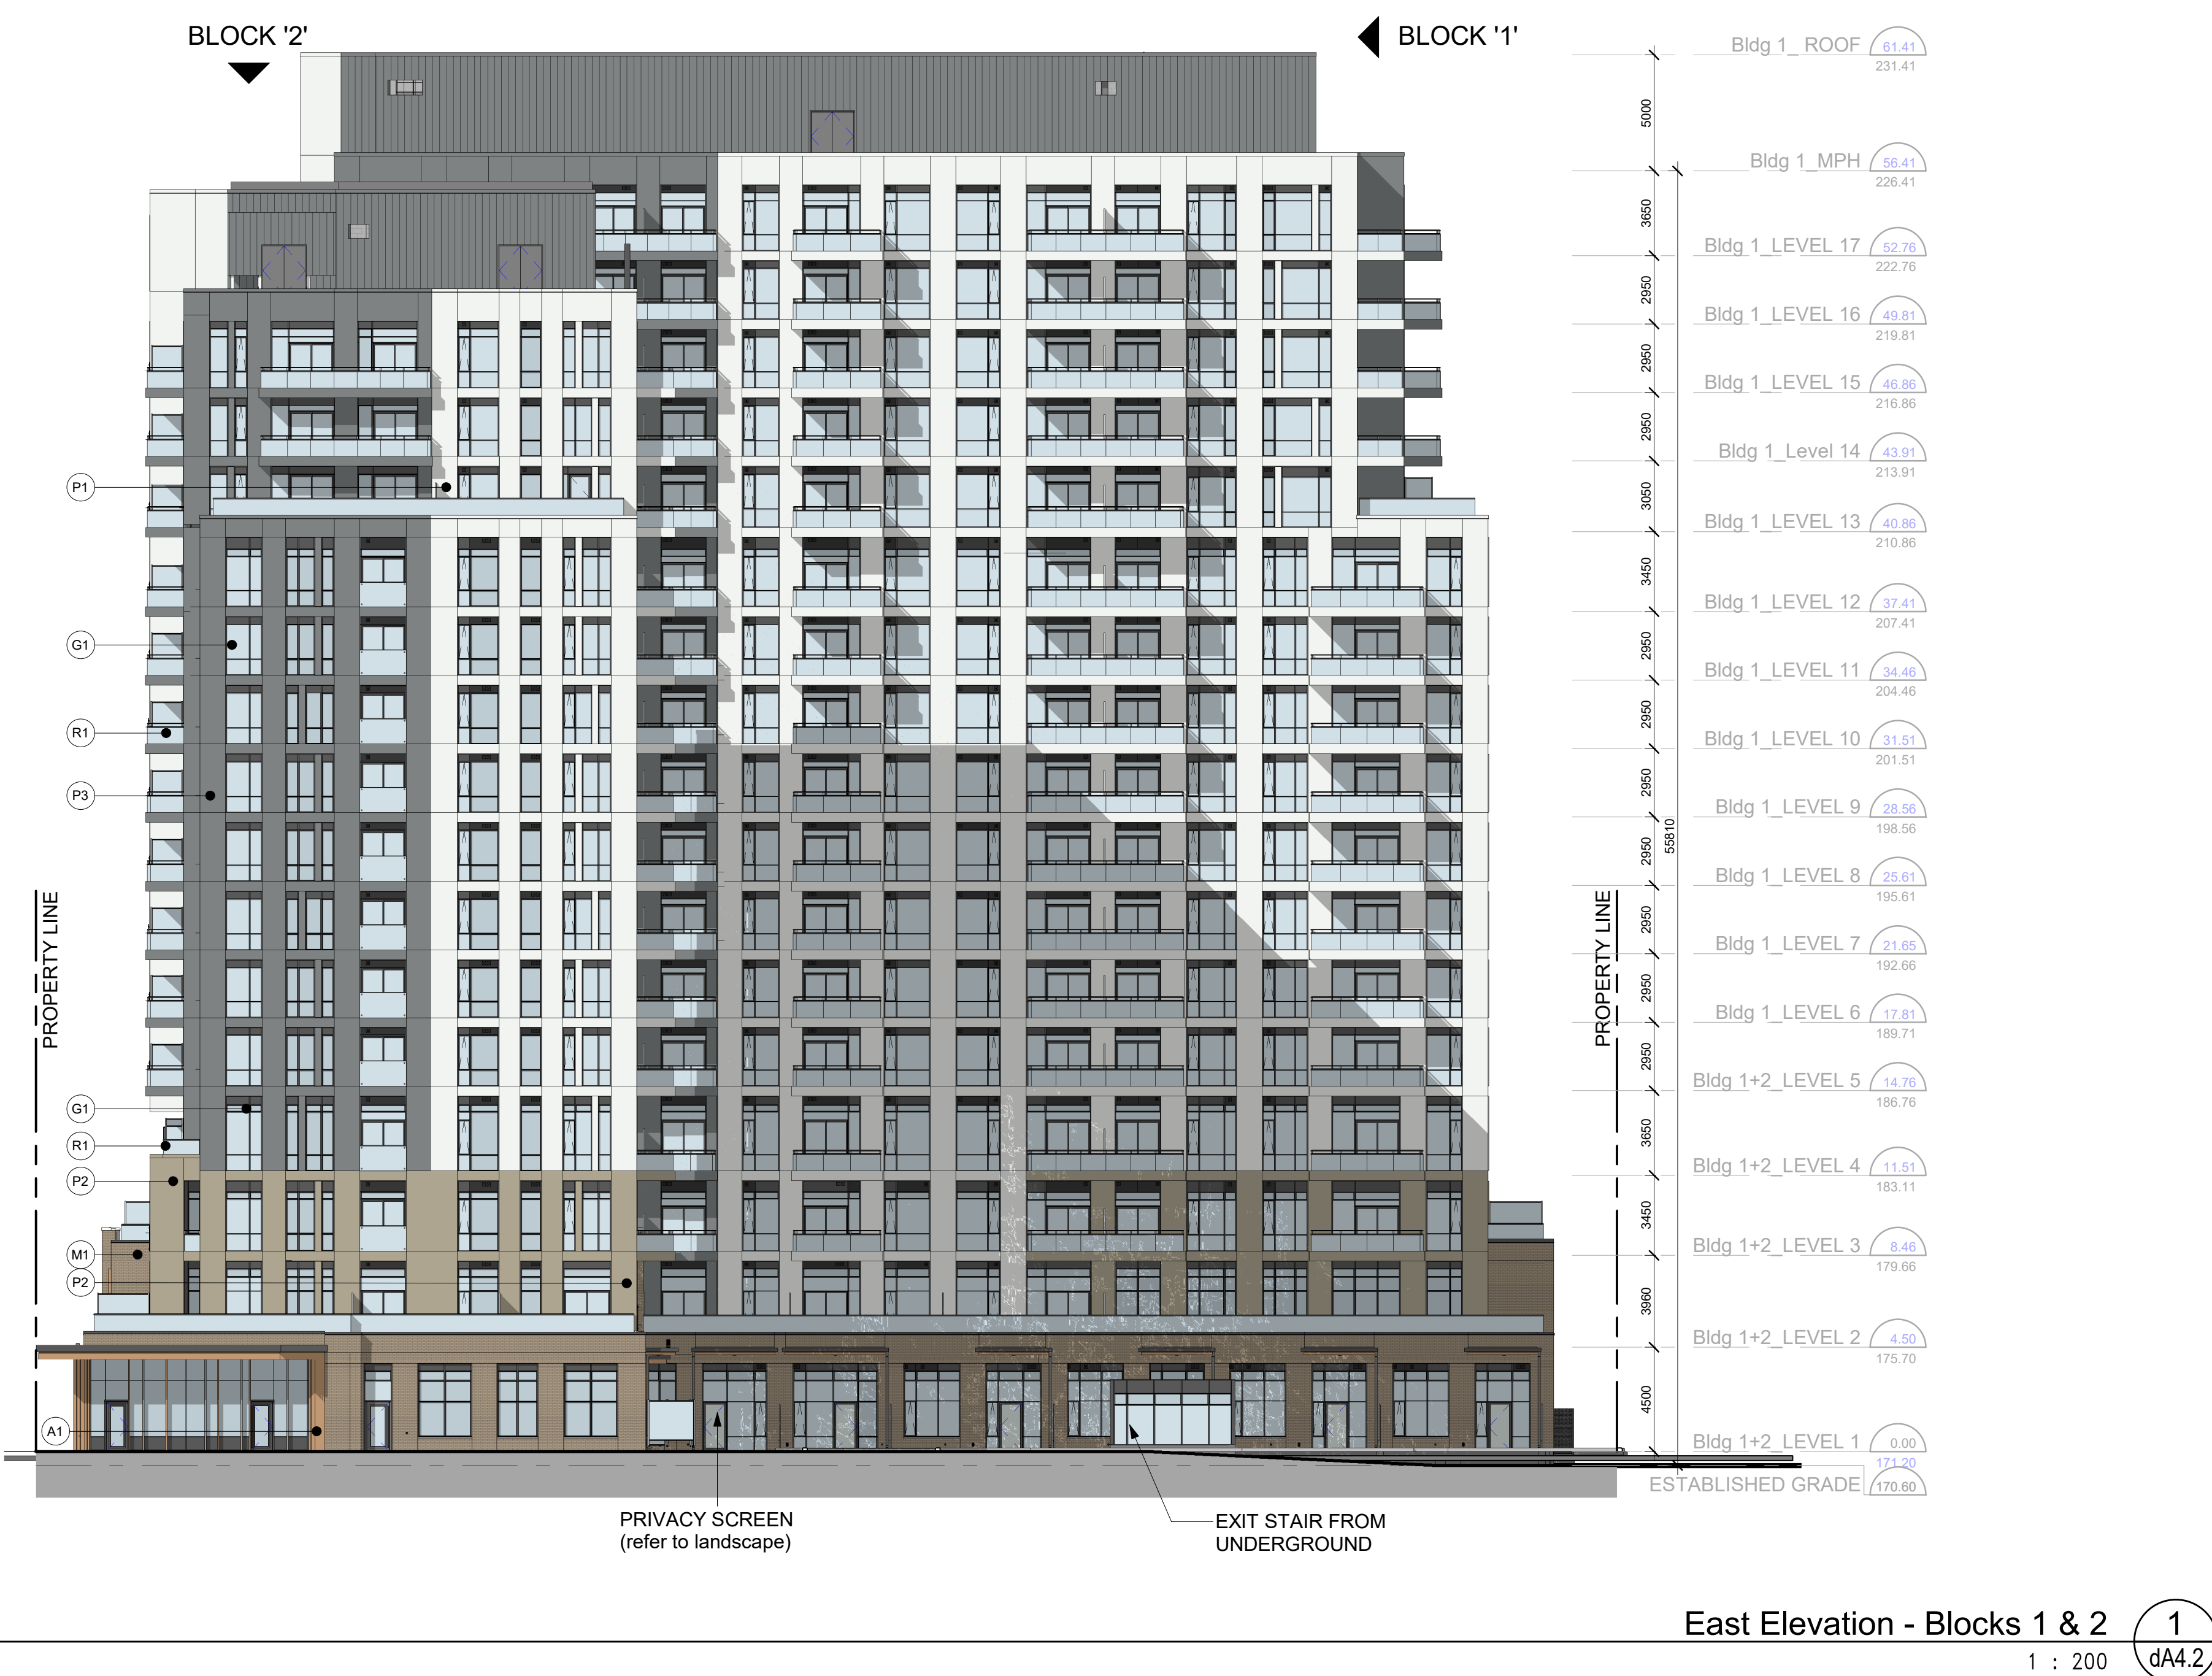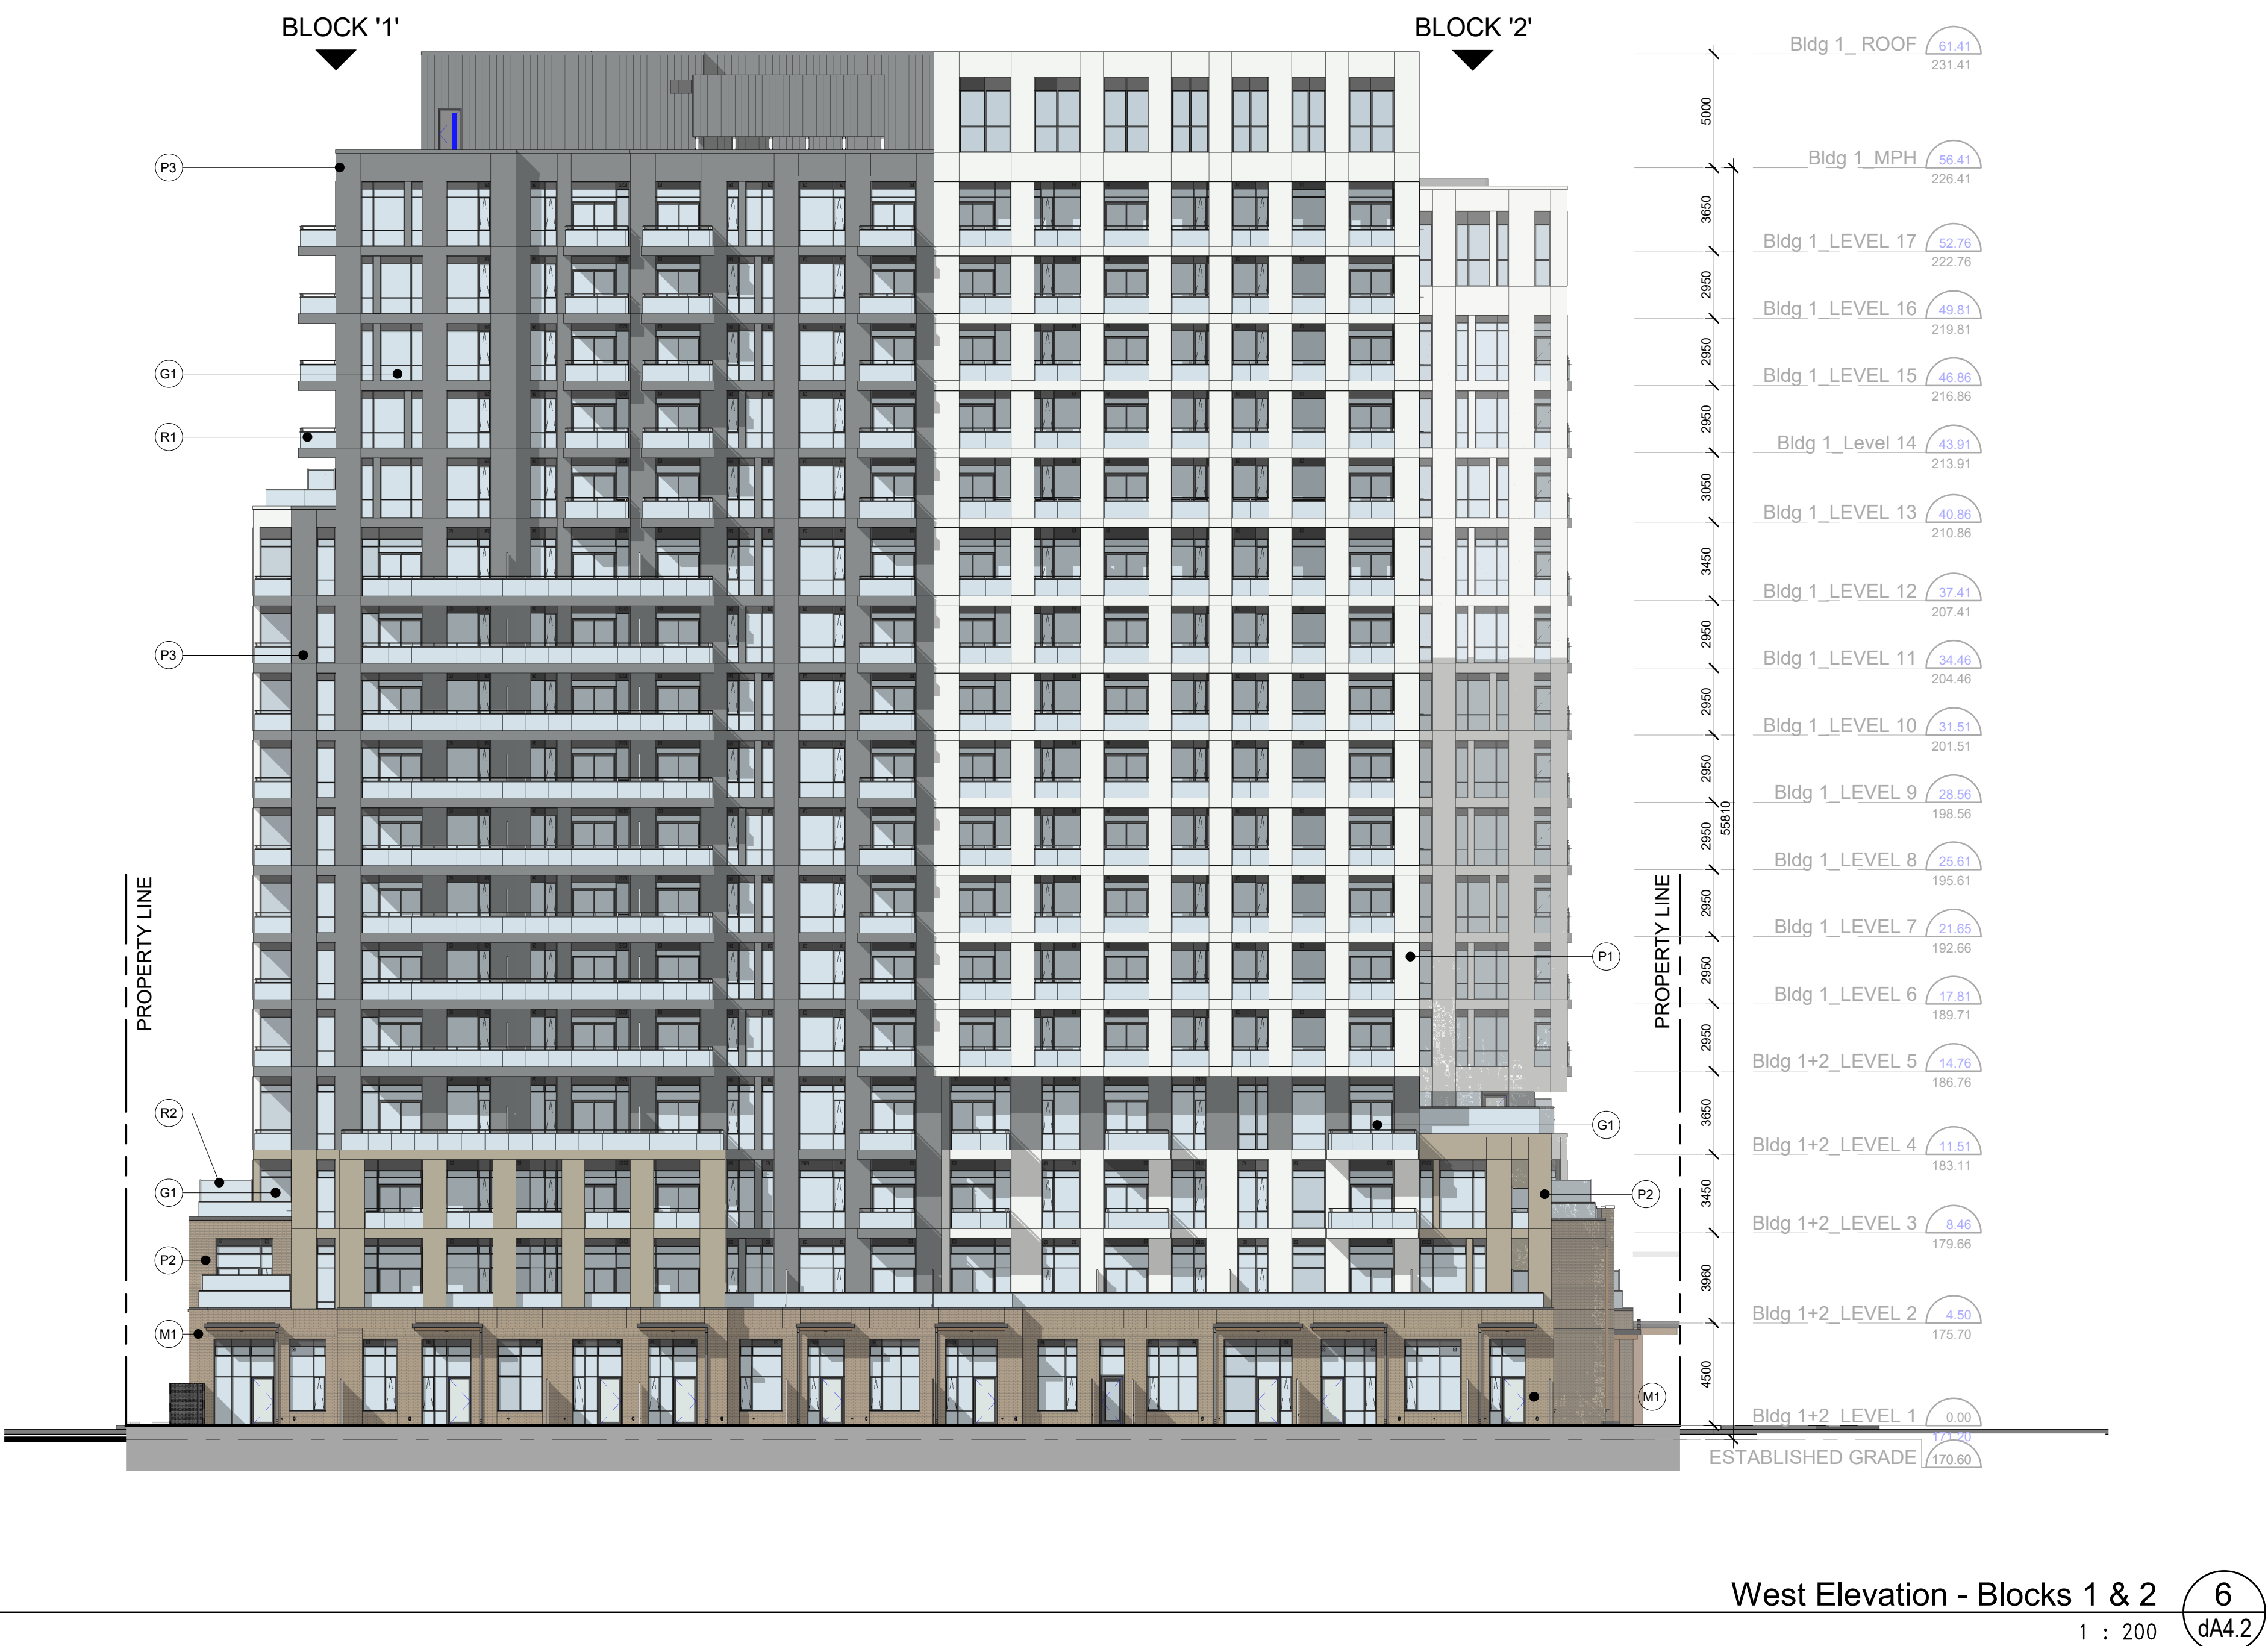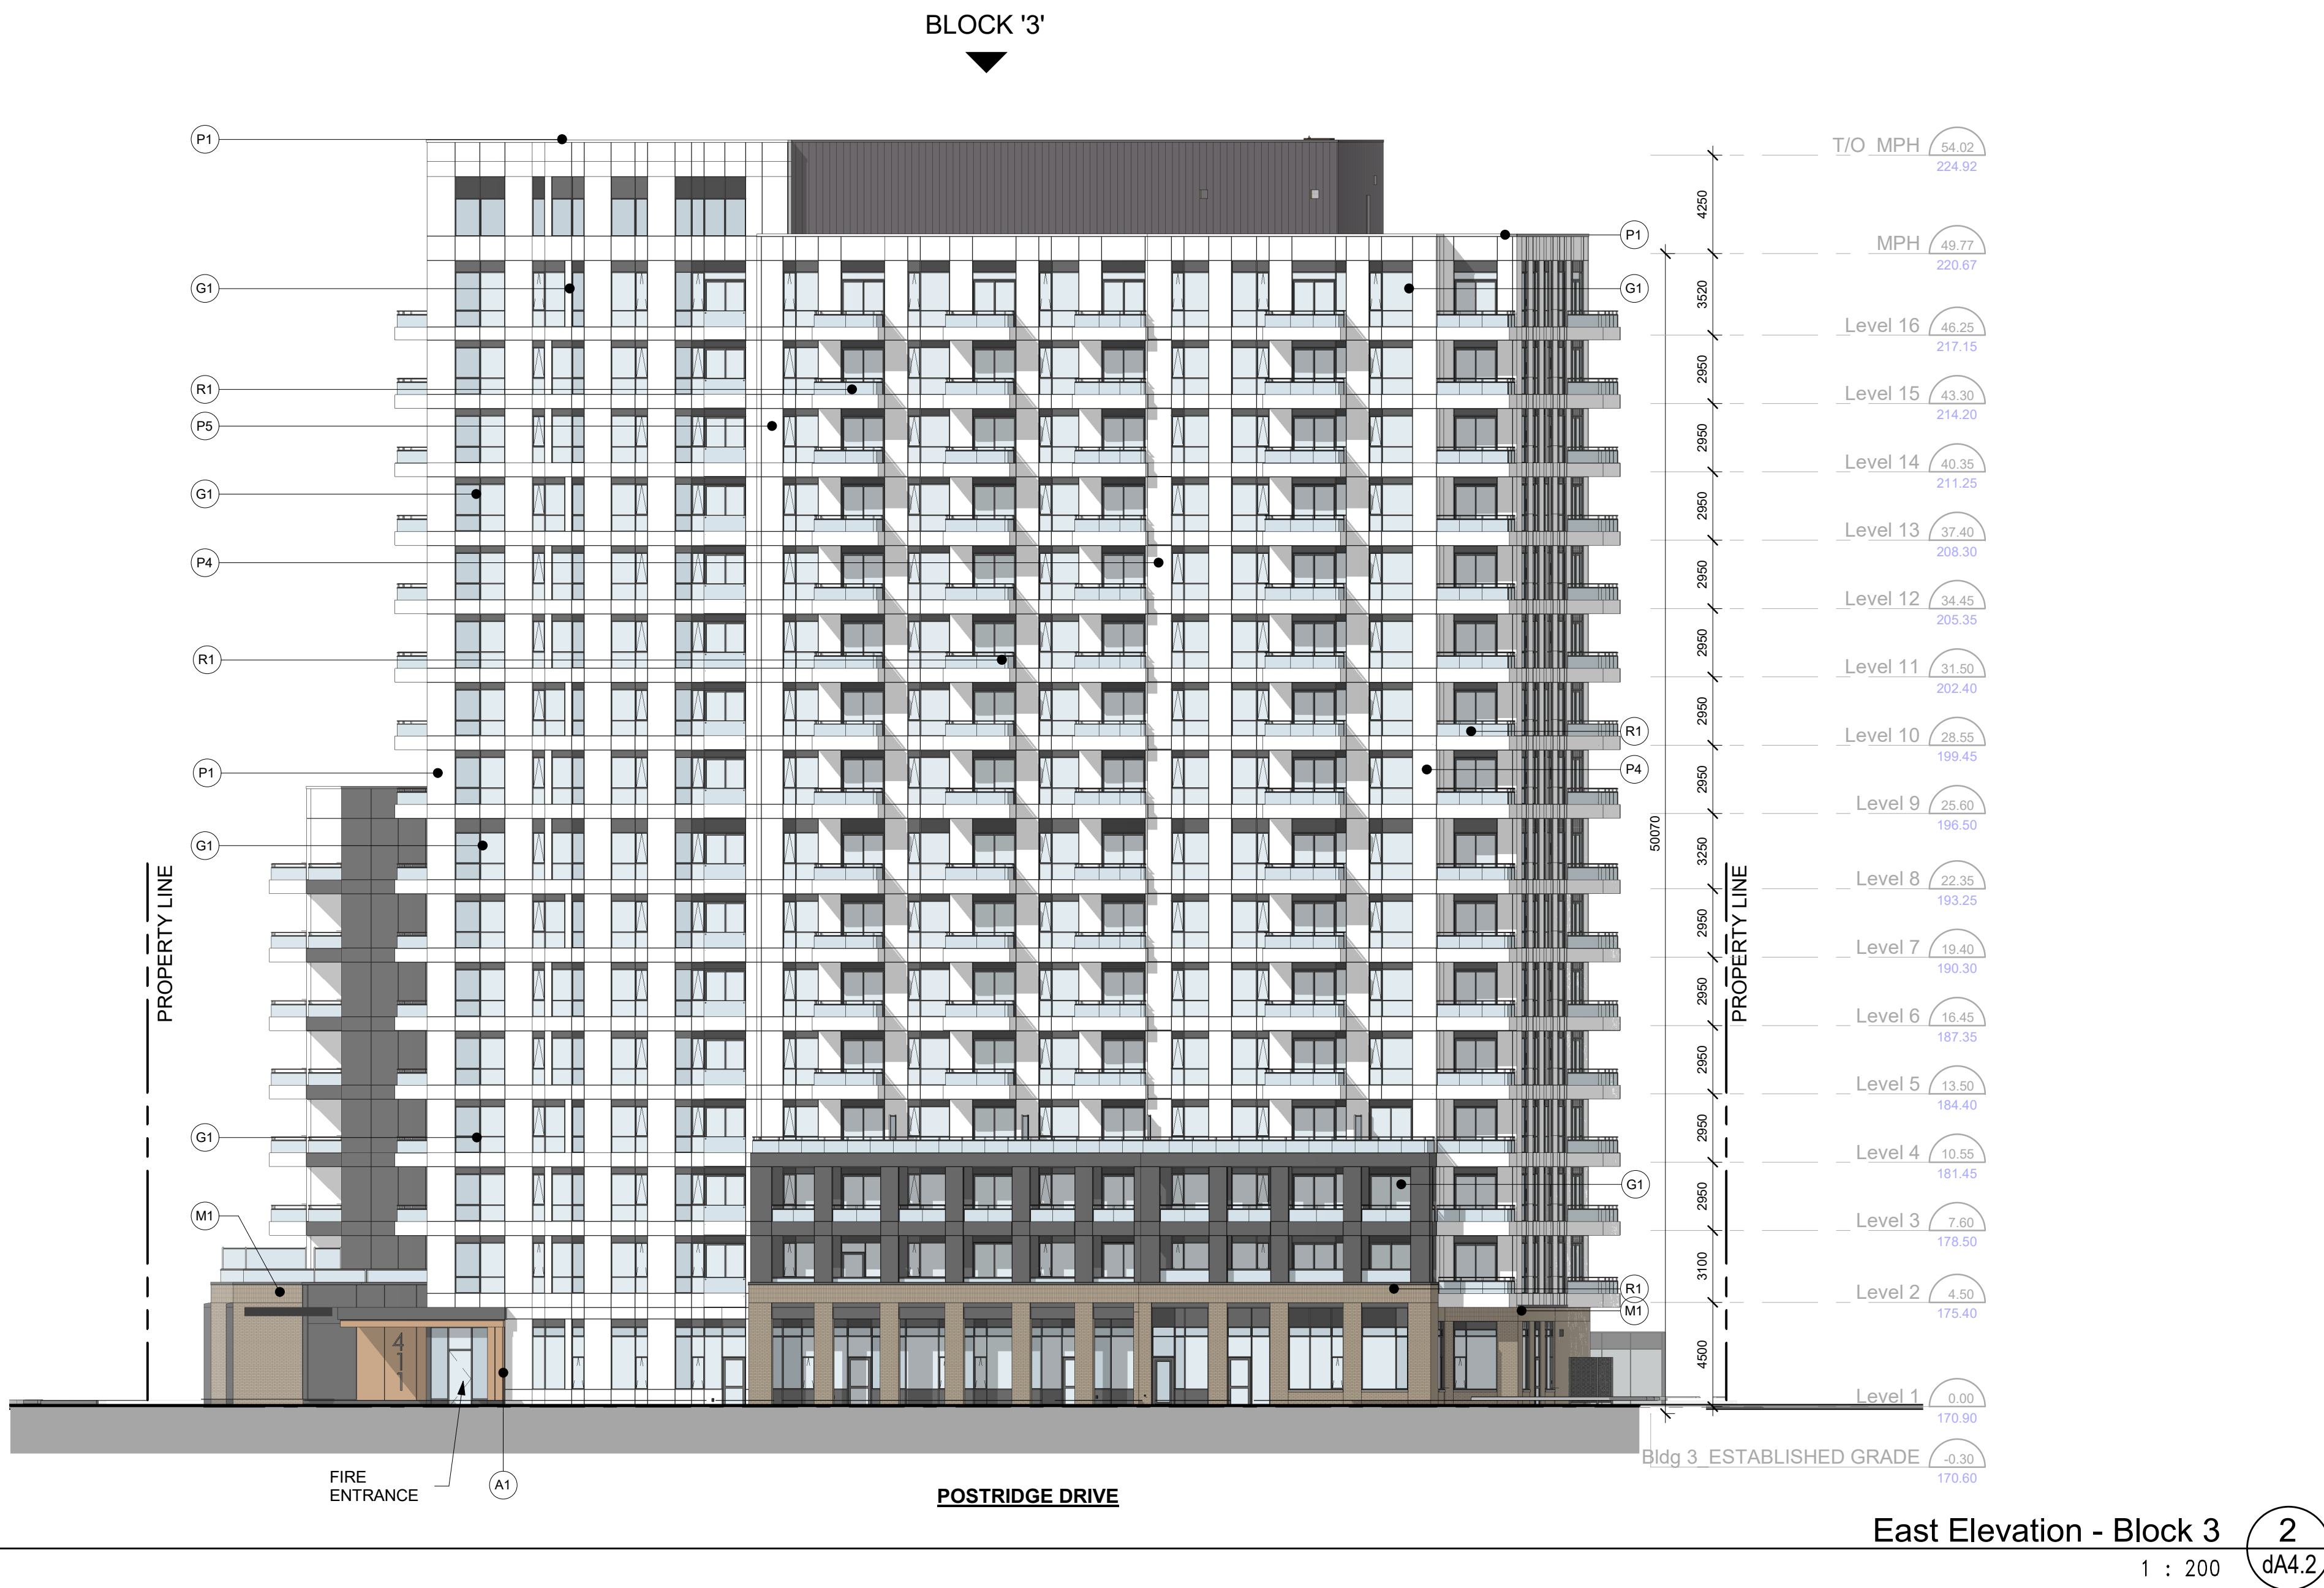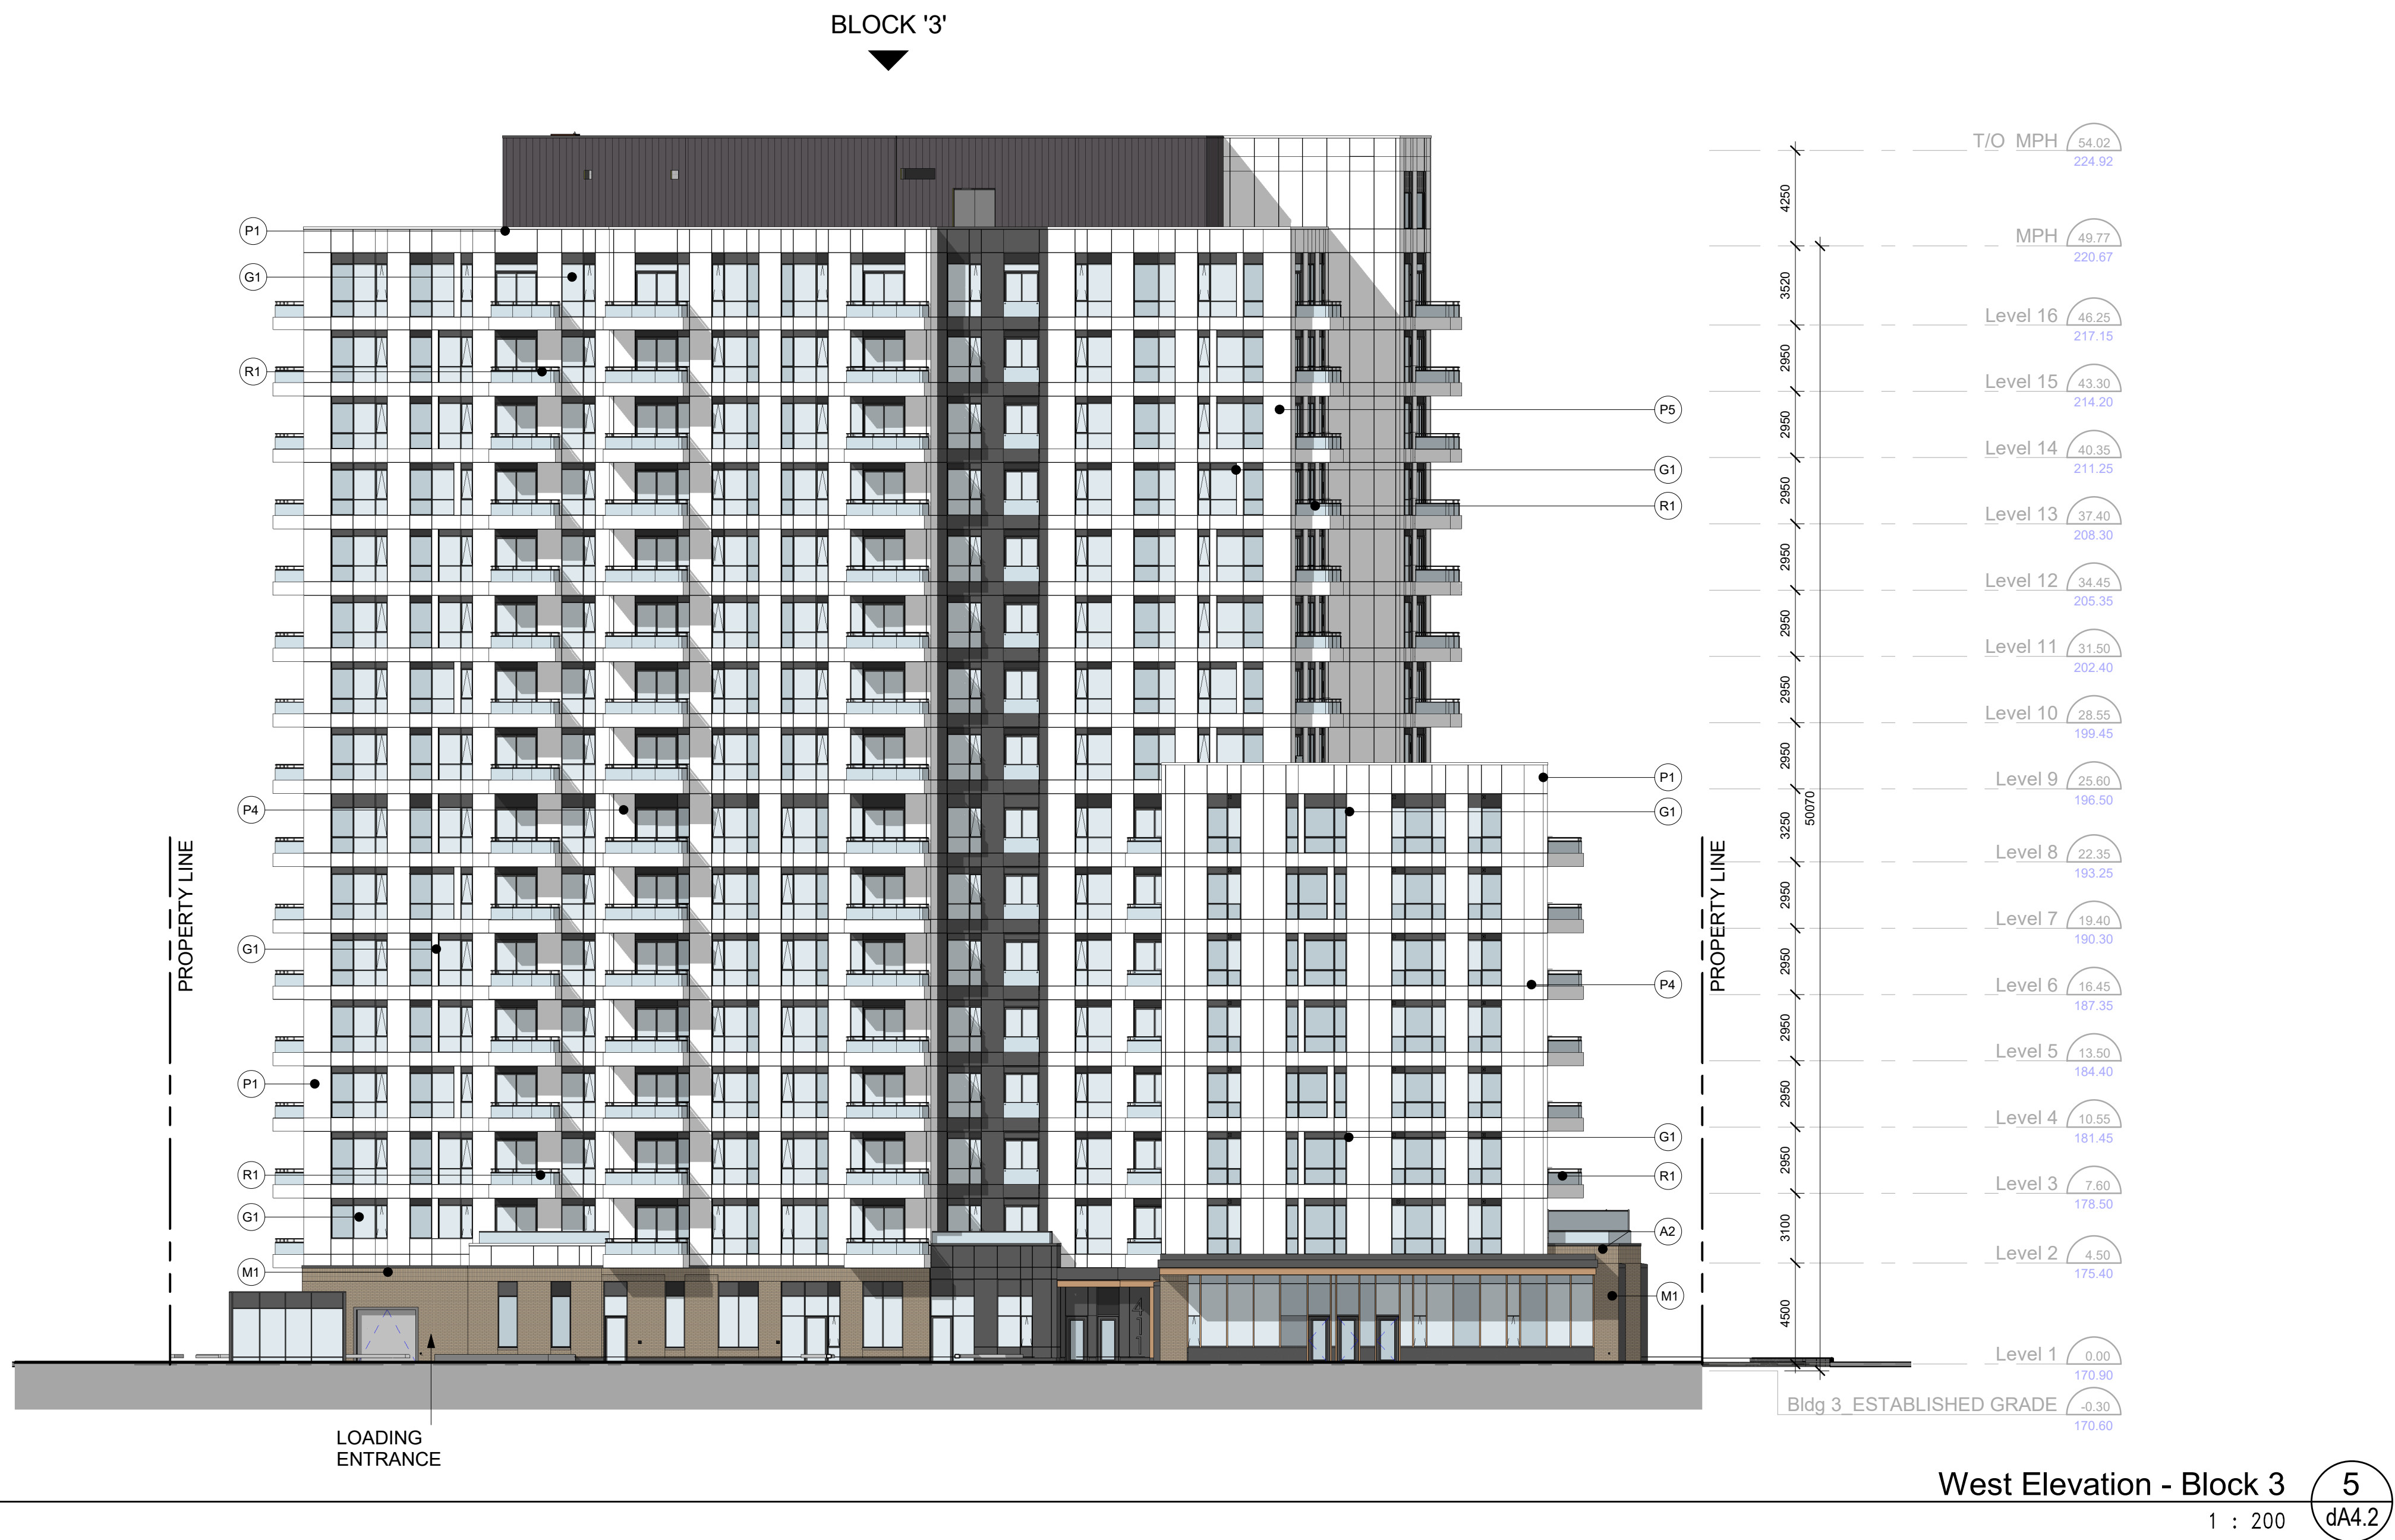

08	SPA Re-Submission #6	Aug 25, 2025
05	SPA Re-Submission #7	April 25, 2025
04	SPA Amendment	Dec 30, 2024
03	SPA Re-submission #3	July 08, 2022
02	SPA Re-submission #2	Dec 17, 2021
01	SPA Submission #1	March 29, 2021

No.	Issued For	Date

Client:
Daniels Emshih Oakville Corporation
377 Dundas St E (Block 1), 387 Dundas St E (Block 2), 411 Dundas St E (Block 3)
Oakville, Ontario
Proposed Residential Development


Drawing Title:
West & East Elevations

Scale:
As indicated
Drawn by:
LG/MB
Checked by:
BW
Project No.:
20-058
Date:
August 15, 2025
Drawing No.:

dA4.2

EXTERIOR FINISH LEGEND:

- P1 METAL PANEL (TOWER & PODIUM) - WHITE SMOOTH FINISH
P2 METAL PANEL (TOWER & PODIUM) - BEIGE SMOOTH FINISH
P3 METAL PANEL (TOWER & PODIUM) - GRAY SMOOTH FINISH
P4 METAL PANEL (TOWER & PODIUM) - DARK GRAY SMOOTH FINISH
P5 METAL PANEL (TOWER & PODIUM) - LIGHT GRAY SMOOTH FINISH
M1 MASONRY (AT GRADE FOR SUITES) - WARM BRICK
A1 PREFINISHED ALUMINUM PANEL - BRASS FINISH
A2 PREFINISHED ALUMINUM PANEL - BLACKBERRY FINISH
G1 VISION GLASS ON PREFINISHED ALUMINUM WINDOW WALL
R1 RAILING - CLEAR GLASS
S1 STUCCO FINISH

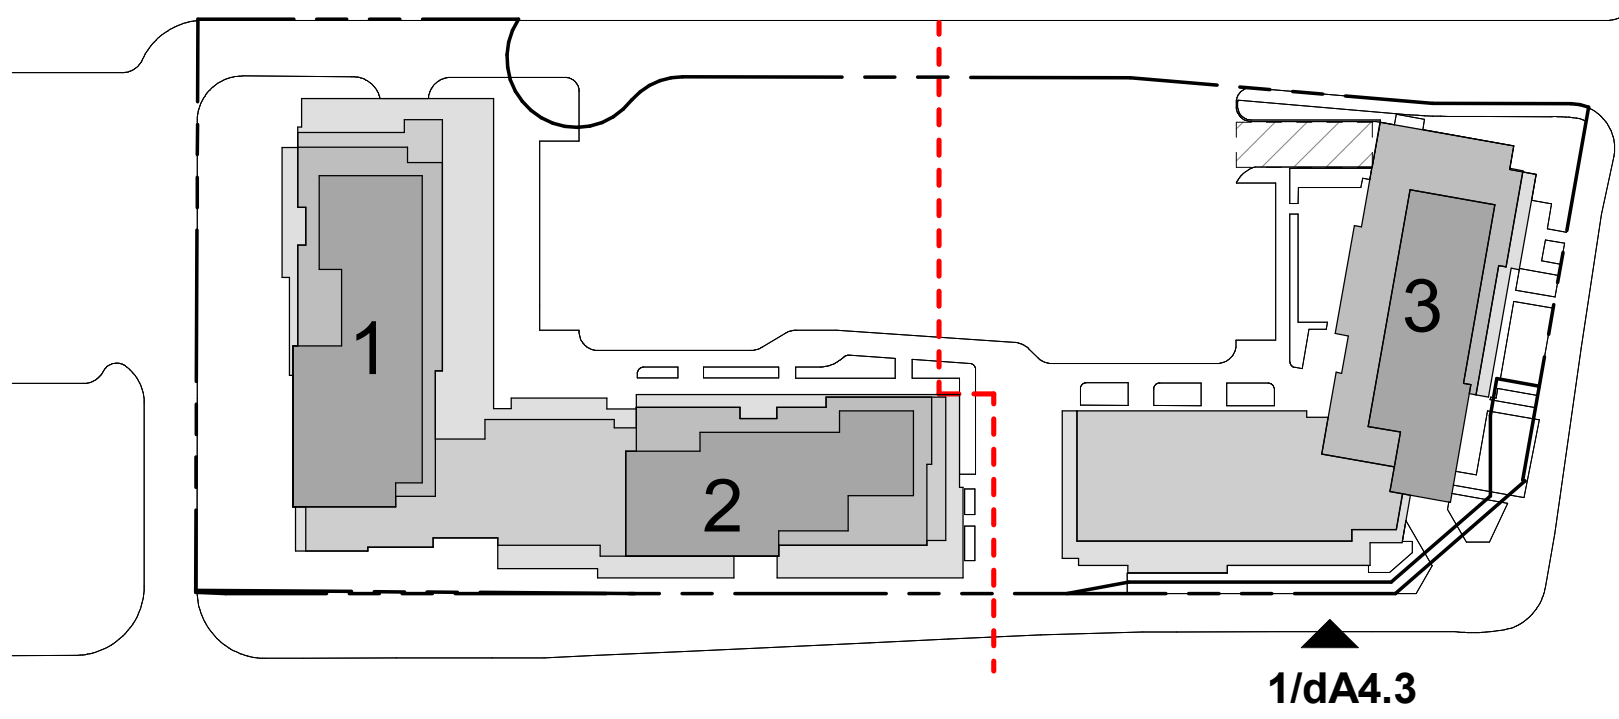

Exterior Finish Legend

2
dA4.3


Key Plan

1 : 1000

1
dA4.3

All Drawings, Specifications, and Related Documents are the Copyright of the Architect. The Architect retains all rights to control all use of these documents for the intended purpose as identified below. Reproduction of these Documents, without permission from the Architect, is strictly prohibited. The Authorities Having Jurisdiction are permitted to use, distribute, and reproduce these drawings for the intended purpose as noted and dated below, however the extended permission to the Authorities Having Jurisdiction in no way releases or limits the Copyright of the Architect, or control of use of these documents by the Architect.

Do not scale the drawings.
This drawing is not to be used for construction until signed by the architect.
Date:

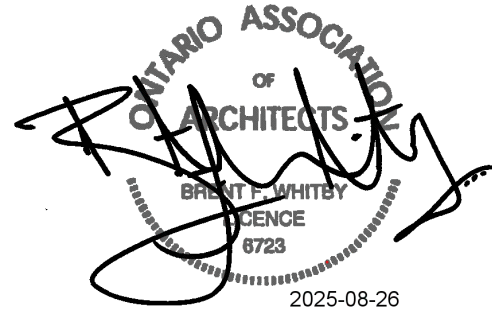

KIRKOR
ARCHITECTS AND PLANNERS

20 De Boers Drive Suite 400
Toronto, ON M5S 1H1

Revisions:		Date:
No.:	Revision:	Date:



POSTRIDGE DRIVE

DUNDAS STREET


RESIDENTIAL
ENTRANCE

EXIT

Partial South Elevation - Block 3

1 : 50


3
dA4.3

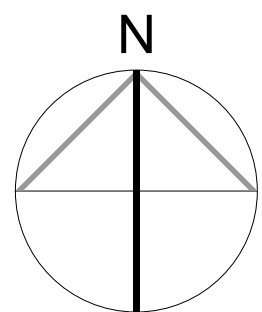

dA4.3

Client:
Daniels Emshih Oakville Corporation
377 Dundas St E (Block 1), 387 Dundas St E
(Block 2), 411 Dundas St E (Block 3)
Oakville, Ontario
Proposed Residential Development

Drawing Title:
Partial South Elevation - Block 3
Scale:
As indicated
Drawn by:
LG/MB
Checked by:
BW
Project No.:
20-058
Date:
August 15, 2025
Drawing No.:

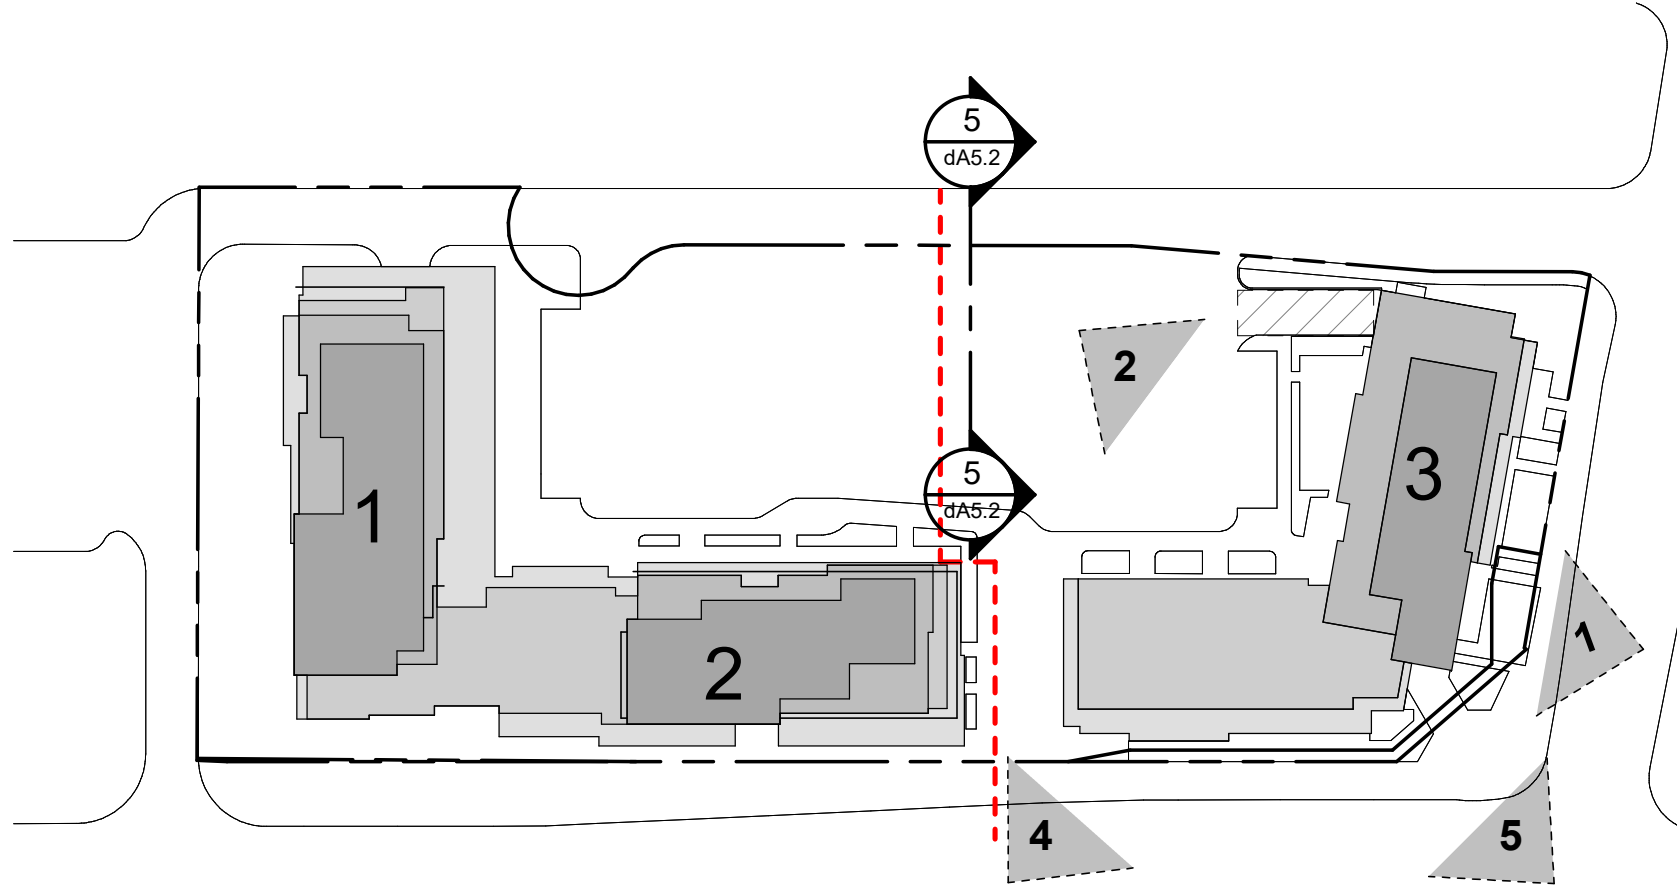

Key Plan 3
1 : 1000 dA7.1



South East Perspective (Dundas) 4
dA7.1



North Perspective (CourtYard Entrance) 2
dA7.1




South West Perspective (Block 3 Entrance) 5
dA7.1



West Perspective Postridge 1
dA7.1

All Drawings, Specifications, and Related Documents are the Copyright of the Architect. The Architect retains all rights to control all use of these documents for the intended purpose as identified below. Reproduction of these Documents, without permission from the Architect, is strictly prohibited. The Authorities Having Jurisdiction are permitted to use, distribute, and reproduce these drawings for the intended purpose, as noted and dated below, however the extended permission to the Authorities Having Jurisdiction in no way releases or limits the Copyright of the Architect, or control of use of these documents by the Architect.

Do not scale the drawings.
This drawing is not to be used for construction until signed by the architect.
Date:

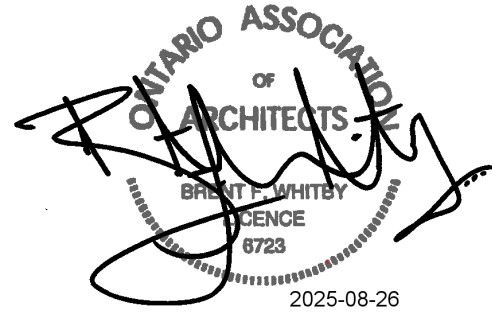

KIRKOR
ARCHITECTS AND PLANNERS

20 De Boers Drive Suite 400
Toronto, ON M5S 1H1

Revisions:		No.:	Revision:	Date:
1	SPA Amendment Revisions			Dec. 17, 2024

06	SPA Re-Submission #6	Aug 25, 2025
05	SPA Re-Submission #7	April 25, 2025
04	SPA Amendment	Dec 30, 2024
03	SPA Re-submission #3	July 08, 2022
02	SPA Re-submission #2	Dec. 17, 2021
01	SPA Submission #1	March 29, 2021
No.:	Issued For:	Date:

Client:
Daniels Emshih Oakville Corporation
377 Dundas St E (Block 1), 387 Dundas St E
(Block 2), 411 Dundas St E (Block 3)
Oakville, Ontario
Proposed Residential Development

Drawing Title:
Perspectives

Scale:
1 : 1000
Drawn by:
AE/MB
Checked by:
BW
Project No.:
20-058
Date:
August 15, 2025
Drawing No.:

dA7.1