



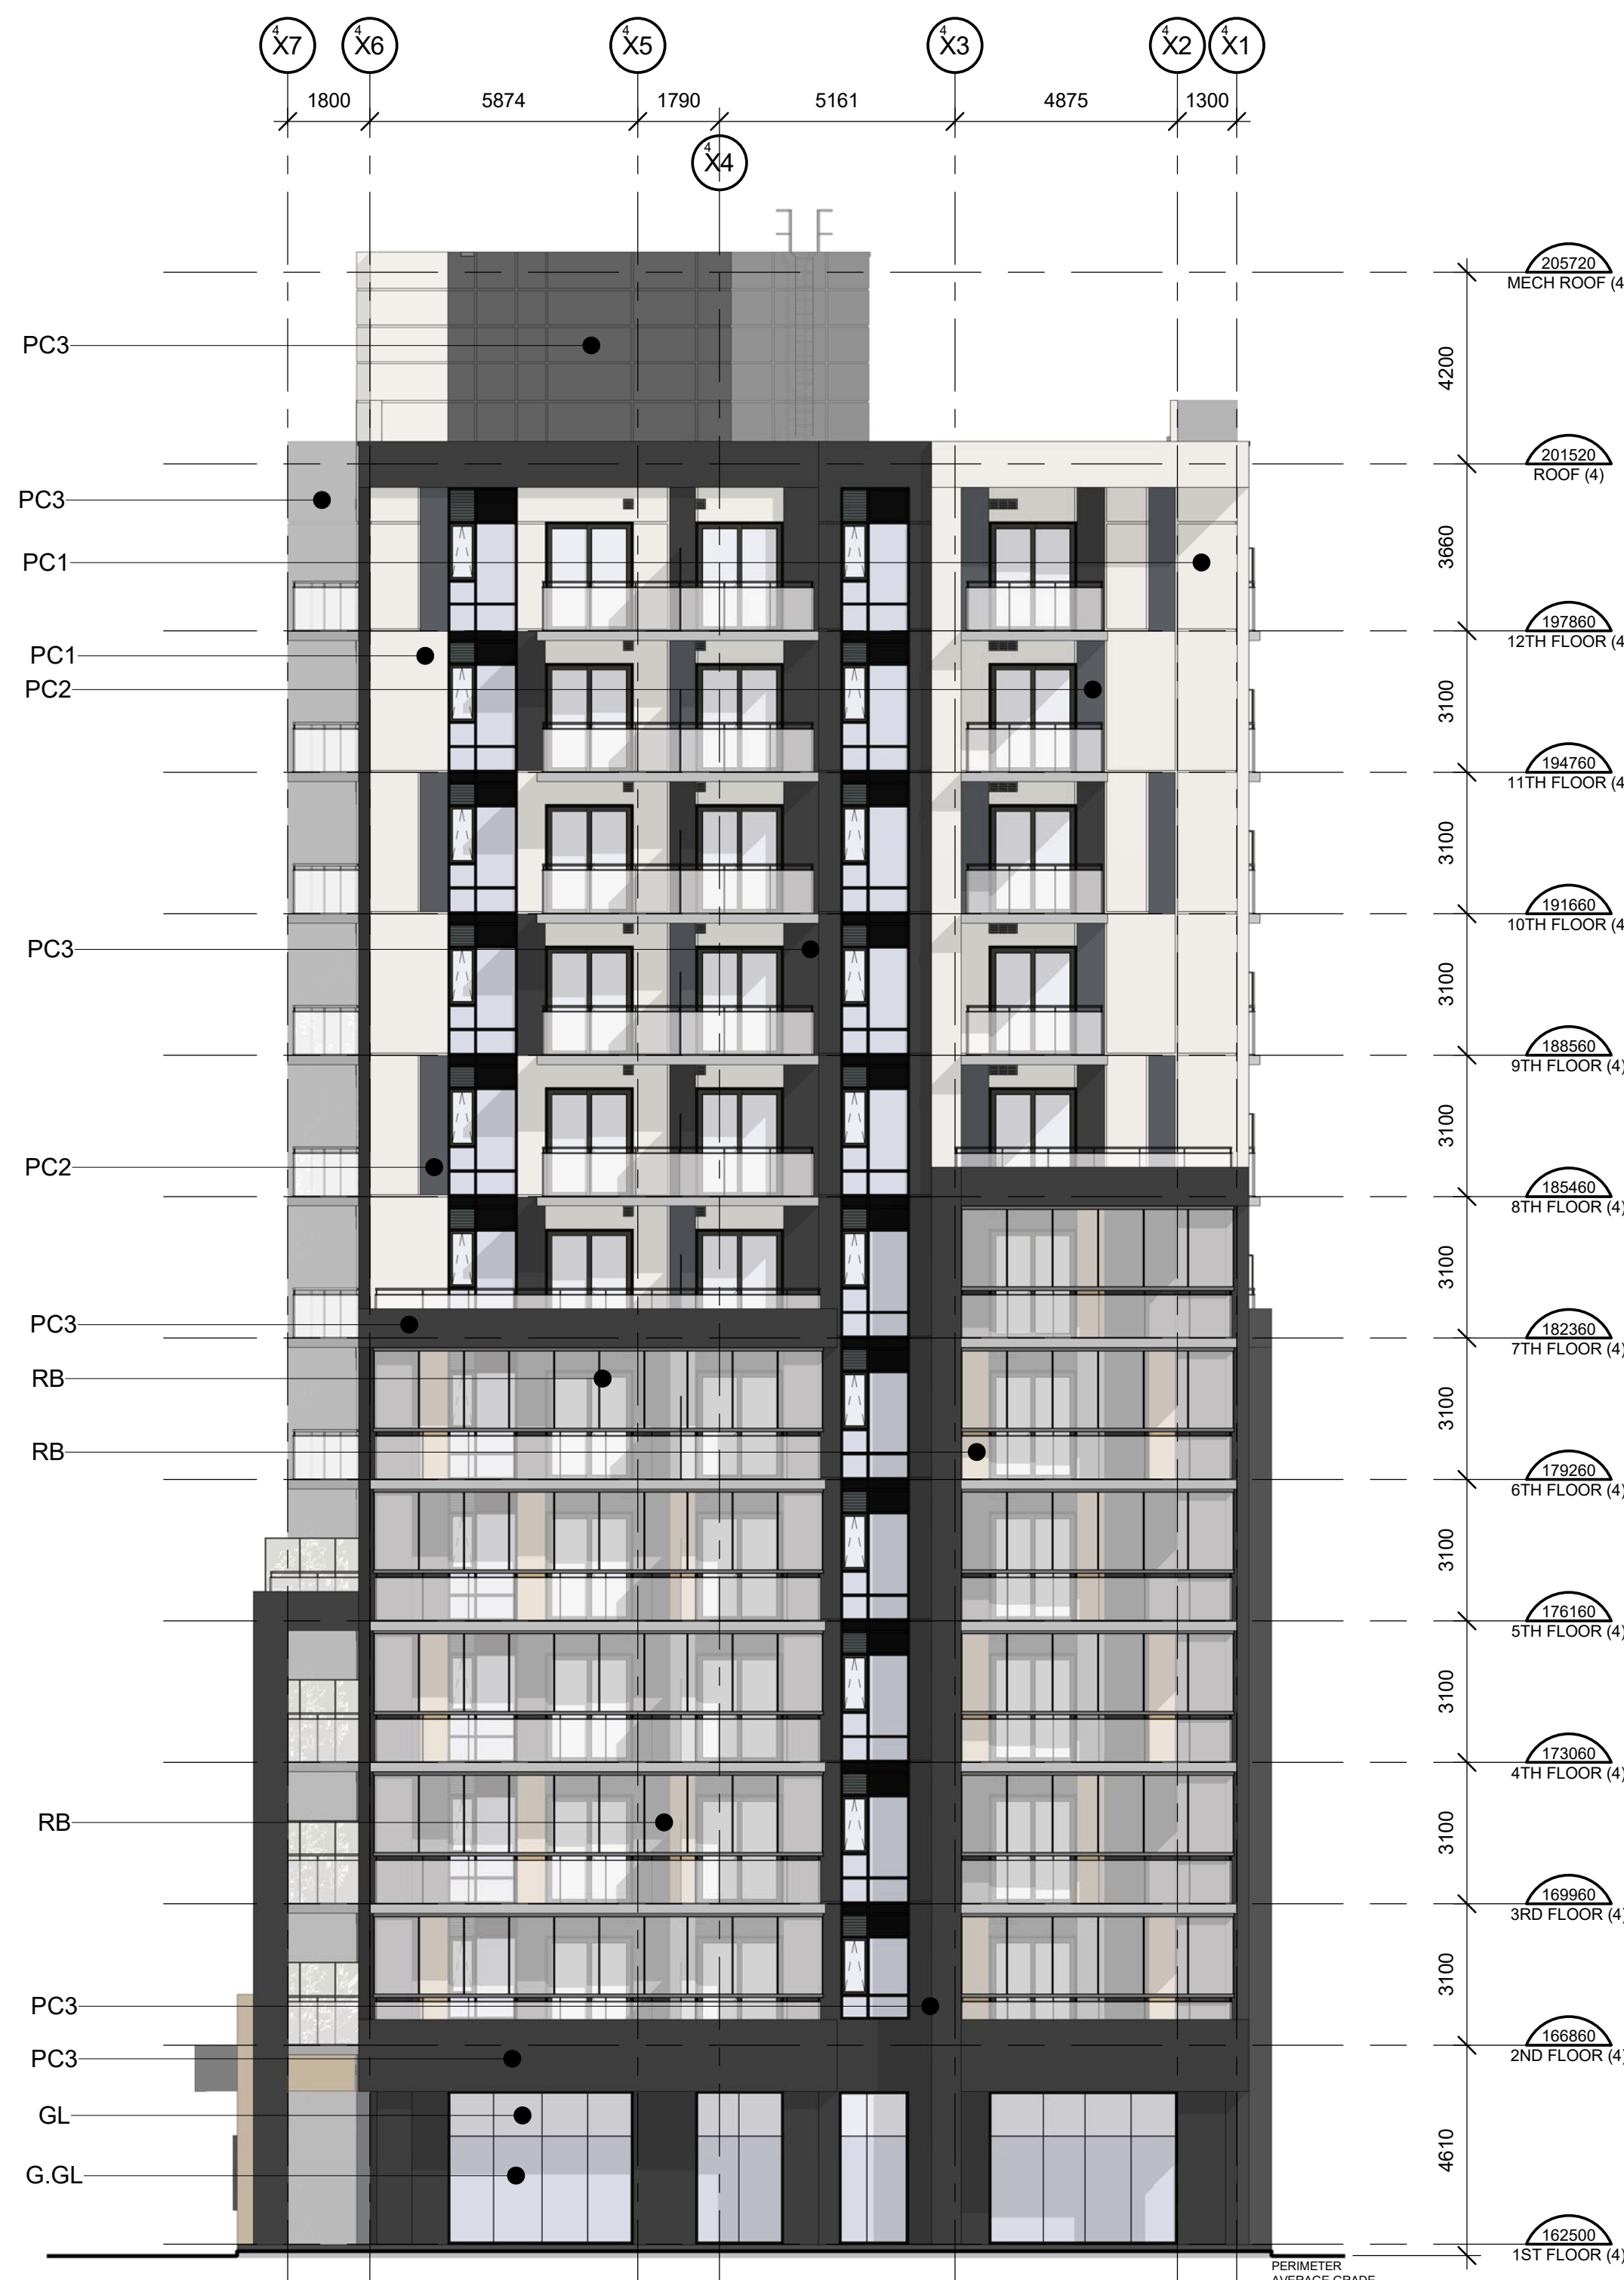

2 BLDG 4 - SOUTH ELEVATION
A440 1:125

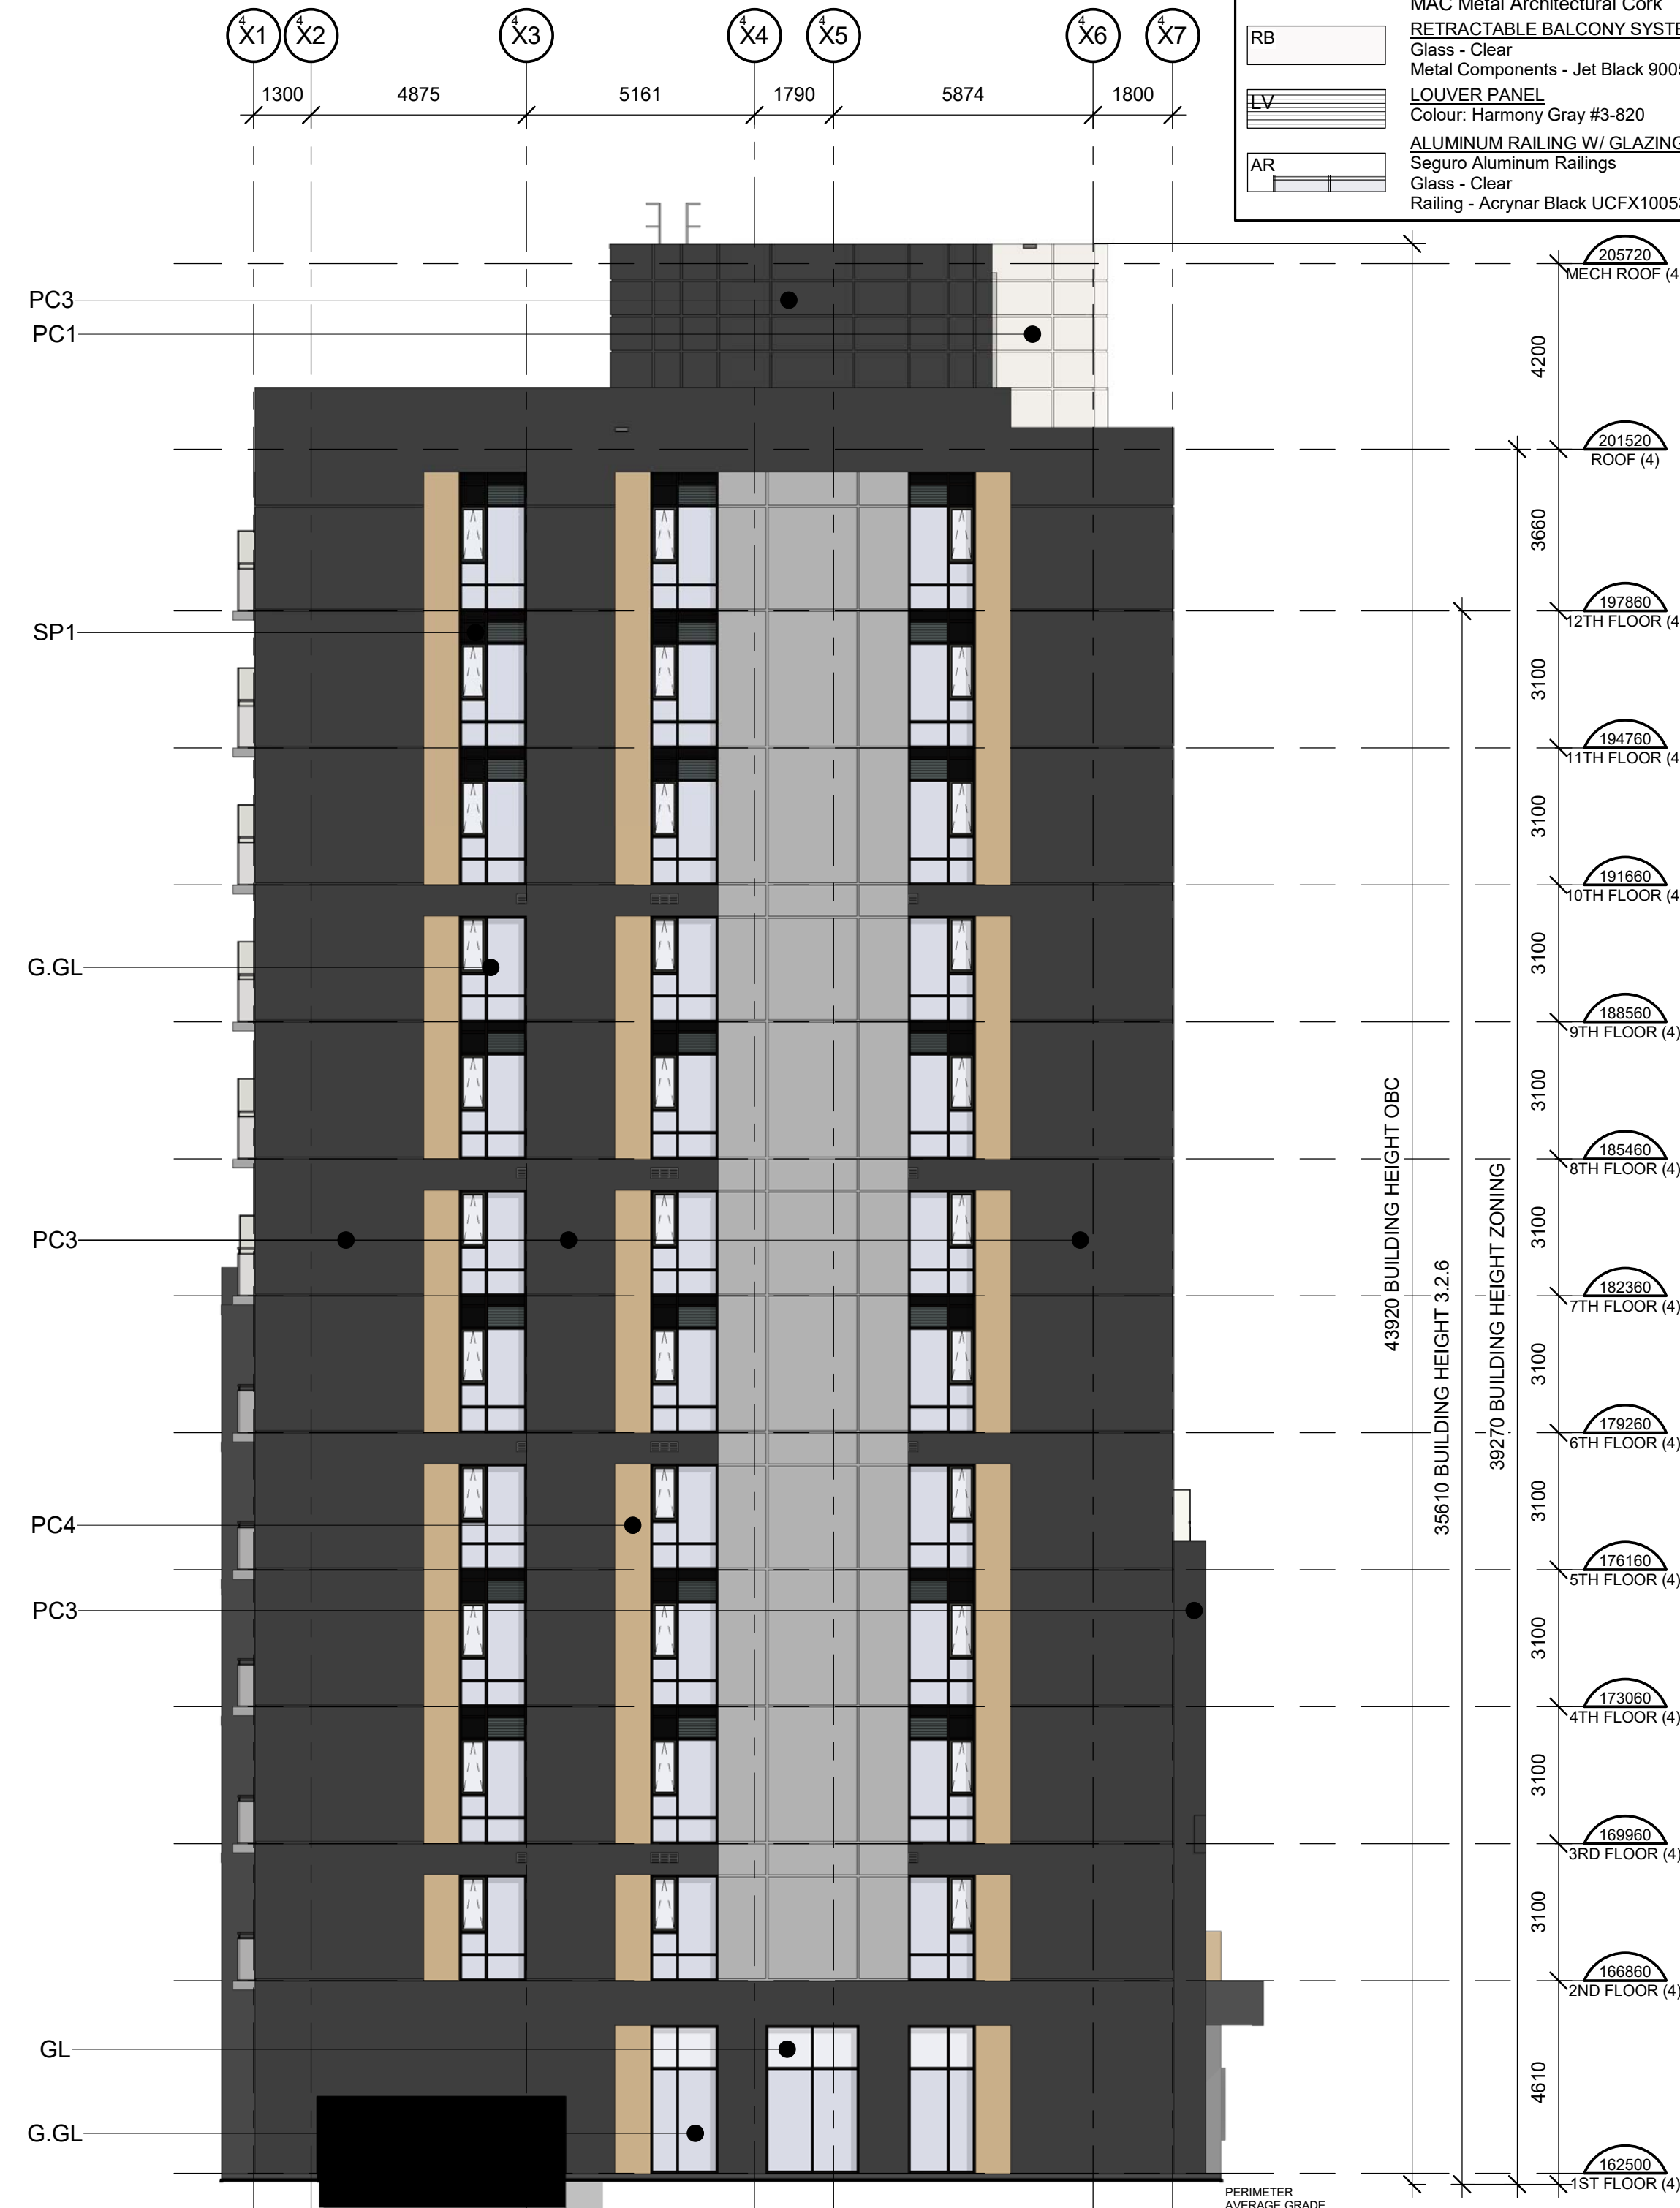


1 BLDG 4 - NORTH ELEVATION
A440 1:125

LEGEND

GL	GLAZING PANEL Vitrro Solarban 60 (2) Acuity + Acuity
GL2	GLAZING PANEL Vitrro Solargray 60 (3) Acuity + Acuity
G.GL	GUARD GLAZING PANEL Vitrro Solarban 60 (2) Acuity
SP1	SPANDREL PANEL 1 I.C.D. OpaciCoat 300 Colour: Harmony Gray #3-820
SP2	SPANDREL PANEL 2 I.C.D. OpaciCoat 300 Colour: Iron Gray #3-2625
	MULLIONS PPG Duranar - Metal Coatings Colour: Black Metallic UC99630XL PRECAST COLOUR 1 Stubbe's Precast Colour: Benjamin Moore Balboa Mist PRECAST COLOUR 2 Stubbe's Precast Colour: Benjamin Moore Steel Wool PRECAST COLOUR 3 Stubbe's Precast Colour: to match Brampton Brick Only PRECAST COLOUR 4 Stubbe's Precast Colour: to match MAC Metal Architectural Cork RETRACTABLE BALCONY SYSTEM Glass - Clear Metal Components - Jet Black 9005
PC1	
PC2	
PC3	
PC4	
RB	LOUVER PANEL Colour: Harmony Gray #3-820
LV	ALUMINUM RAILING W/ GLAZING Seguro Aluminium Railings Glass - Clear Railing - Acynrar Black UCXF10053
AR	

ELEVATION KEY PLAN

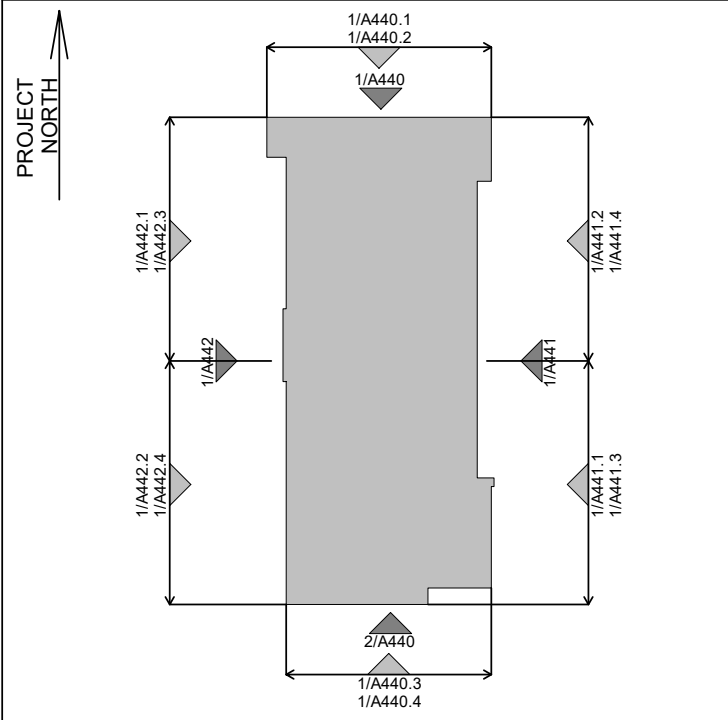

NOTES

THE GUARDS TO MEET REQUIREMENTS OF THE O.B.C. 2012. MANUFACTURER/SUPPLIER TO PROVIDE ENGINEERED, STAMPED SHOP DRAWINGS COMPLETE WITH MOUNTING DETAILS.

GUARDS SHALL COMPLY WITH O.B.C. 3.31.17, 3.4.6.5 AND 4.1.10.

GUARDS SHALL COMPLY WITH O.B.C. 4.3.6.

ALL GLASS IN GUARDS TO COMPLY WITH O.B.C. SB-13.

GLAZING LOCATED 1070 OR LESS ABOVE FINISHED FLOOR AND MORE THAN 600mm ABOVE GRADE SHALL BE DESIGNED AS A GUARD AND SHALL COMPLY WITH ALL REQUIREMENTS OF THE O.B.C.

ALL WINDOWS TO MEET THE REQUIREMENTS OF THE O.B.C. 2012. AIR DRAWS, PROTECTION OF WINDOWS IN NEARBY BUILDINGS, WINDOW SUPPLIER TO PROVIDE ENGINEERED STAMPED SHOP DRAWINGS FOR REVIEW.

ALL DOOR AND WINDOW FRAMES AND SASHES TO MEET THE REQUIREMENTS OF THE O.B.C. 2012. ARTICLE 3.15.4. COMBUSTIBLE GLAZING AND SGLIGHTS.

REFER TO NOISE IMPACT STUDY FOR ADDITIONAL GLAZING REQUIREMENTS.

ENSURE CO-ORDINATION WITH MECHANICAL DRAWINGS FOR EXHAUST FAN BOX LOCATIONS WITH ALUMINUM SCREENS.

ALL SPANDREL GLASS PANEL ARE TO HAVE A MINIMUM R-VALUE OF: R-10, CG METAL BACK PANEL.

DOOR AND WINDOW LOCATIONS, DIMENSIONS, DETAILS AND BUILDING MATERIALS MAY VARY DEPENDING ON FINAL BUILDING LAYOUT, AND WINDOW FOR INFORMATION PURPOSES ONLY.

WINDOW SUPPLIER/INSTALLER IS TO PROVIDE DEFLECTION CONNECTION FOR ALL GLAZING SUMMERS (REFER TO STRUCTURAL DRAWINGS FOR REQUIRED DEFLECTION).

ALL WINDOWS AND GLASS DOORS TO MEET MINIMUM ENERGY RATING FOR WINDOWS IN ZONE 5 OF THE O.B.C. SB-10.

NON-METAL FRAME WINDOWS/DOORS	0.325 MAX U VALUE 0.41 SOLAR HEAT GAIN COEFFICIENT
METAL FRAME (ALUM.) WINDOWS	0.325 MAX U VALUE 0.41 SOLAR HEAT GAIN COEFFICIENT
METAL FRAME DOORS	0.325 MAX U VALUE 0.41 SOLAR HEAT GAIN COEFFICIENT
INSULATED GLASS UNIT ASSEMBLY	0.29 U-VALUE WINTER 0.23 U-VALUE SUMMER 0.41 SOLAR HEAT GAIN COEFFICIENT

NOTES:

MANDATORY WINDOW WALL REQUIREMENTS

1. THE WINDOW WALL SYSTEM MUST INCLUDE PRIMARY AND SECONDARY PLANES OF PROTECTION (LAYER BARRIERS) AND VENTILATE AIR SPACES WITH PROVISION FOR POSITIVE DRAINAGE TO THE EXTERIOR IN A RAINSCREEN DESIGN.

2. THE DESIGN, TESTING AND INSTALLATION OF THE WINDOW WALL SYSTEM, INCLUDING FRAMING MEMBERS, GLAZING UNITS, ANCHORAGE SLAB EDGE CONNECTIONS, OPENING UNITS, DOORS AND TRANSITIONS TO THE ADJOINING ASSEMBLIES AND MATERIALS

3. INCORPORATE THE RECOMMENDATIONS OF AN INDEPENDENT CONSULTANT (ARCHITECT OR PROFESSIONAL ENGINEER), HAVING EXPERTISE WITH THE DESIGN AND INSTALLATION OF WINDOW WALL SYSTEMS WHO HAS SPECIFICALLY ENGAGED FOR THIS PURPOSE.

4. THE INDEPENDENT CONSULTANT HAS APPROVED THE CONSULTANTS BUILDING DESIGN FOR THE WINDOW WALL SYSTEM FOR THE SPECIFIC PROJECT.

5. THE WINDOW WALL SYSTEM AS INSTALLED ON DESIGN, COMPLIANCE WITH THE ARCHITECTS BUILDING DESIGN.

6. THE MANUFACTURER OF THE WINDOW WALL SYSTEM PROVIDES SHOP DRAWINGS AND CALCULATIONS FOR THE WINDOW WALL SYSTEM TO BE USED ON THE SPECIFIC PROJECT FOR REVIEW BY THE CONSULTANT AND THE INDEPENDENT CONSULTANT, AND THE SHOP DRAWINGS SHALL HAVE BEEN REVIEWED AND ACCEPTED BY A PROFESSIONAL ENGINEER RETAINED BY THE MANUFACTURER REFLECTING STRUCTURAL INTEGRITY, AIR BARRIER CONTINUITY AND WATER RESISTANCE.

7. THE MANUFACTURER OF THE WINDOW WALL SYSTEM PROVIDES THE CONSULTANTS AND THE INDEPENDENT CONSULTANT WITH TEST REPORTS FOR AIR LEAKAGE AND WATER PENETRATION IN COMPLIANCE WITH THE REQUIREMENTS OF THE APPLICABLE VERSION OF CSA A440, OR OTHER STANDARD APPLICABLE AT THE TIME AND PLACE OF CONSTRUCTION, AND THE CONSULTANTS AND THE INDEPENDENT CONSULTANT HAVE EACH REVIEWED AND ACCEPTED THESE REPORTS AS APPROPRIATE FOR THE SPECIFIC PROJECT.

8. A FULL SCALE MOCK-UP OF THE SPECIFIC WINDOW WALL SYSTEM FOR THE PROJECT, INCLUDING FRAMING MEMBERS, GLAZING UNITS, AND ANCHORAGE, SHALL BE CONSTRUCTED, INCLUDING DOORS AND TRANSITIONS TO ADJOINING ASSEMBLIES AND MATERIALS, HAS BEEN SUCCESSFULLY TESTED RESPECTING AIR AND WATER INFILTRATION AND ENVIRONMENTAL SEPARATION PERFORMANCE IN ACCORDANCE WITH RECOGNIZED INDUSTRY STANDARDS AS DETERMINED, REVIEWED AND APPROVED BY THE INDEPENDENT CONSULTANT.

9. THE COMPLETED WINDOW WALL SYSTEM AS DESIGNED, CONSTRUCTED AND INSTALLED IS WARRANTED RESPECTING AIR AND WATER INFILTRATION TO THE SATISFACTION OF THE INDEPENDENT CONSULTANT.

10. THE ENTIRE WINDOW WALL SYSTEM AS DESIGNED, CONSTRUCTED AND INSTALLED IS WARRANTED RESPECTING AIR AND WATER INGRESS BY THE WINDOW WALL MANUFACTURER FOR A PERIOD OF NO LESS THAN 5 YEARS FOLLOWING SUBSTANTIAL PERFORMANCE OF THE PROJECT OR REGISTRATION IN THE CASE OF AN ABANDONED PROJECT, WHICHEVER COMES LATER. THE WARRANTY PROVIDED IS TO COVER ALL OF THE LABOUR AND MATERIALS REQUIRED TO REPAIR OR REPLACE THE WINDOW WALL SYSTEM SHOULD AIR LEAKAGE OR WATER INGRESS OCCUR DURING THE WARRANTY PERIOD.

11. THE INDEPENDENT CONSULTANT SHALL PROVIDE A PROFESSIONAL'S SEALED LETTER CONFIRMING THAT THEY WILL COMPLY WITH THE MANDATORY WINDOW WALL REQUIREMENTS ABOVE. THIS LETTER SHALL BE SUBMITTED AT THE TIME OF SHOP DRAWINGS SUBMISSION.


CONTRACTOR MUST CHECK AND VERIFY ALL DIMENSIONS AND JOB CONDITIONS BEFORE PROCEEDING WITH WORK

ALL DRAWINGS MAY BE TO BE SUBJECT TO CHANGE DUE TO COMMENTS FROM MUNICIPAL DEPARTMENTS AND OTHER AGENCIES WITH AUTHORITY

ALL DRAWINGS AND SPECIFICATIONS ARE THE PROPERTY OF THE ARCHITECTS AND MUST BE RETURNED AT THE COMPLETION OF THE WORK

THE CONTRACTOR WORKING FROM DRAWINGS NOT SPECIFICALLY MARKED "FOR CONSTRUCTION" MUST ASSUME FULL RESPONSIBILITY AND BEAR COSTS FOR ANY CORRECTIONS OR DAMAGES RESULTING FROM HIS OR HER WORK.

KEY TO DETAIL LOCATION

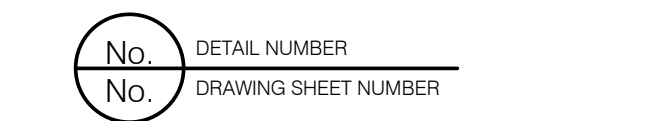

DRAWING SETS ISSUED	No.	DATE (DD,MM,YY)	BY
SPA SUBMISSION 1	1.	10,05,24	KNYMH
PROGRESS SET	2.	11,07,24	KNYMH
SPA SUBMISSION 2	3.	21,10,24	KNYMH


ALL PREVIOUS ISSUES OF THIS DRAWING ARE SUPERSEDED

REVISIONS TO DRAWING	No.	DATE (DD,MM,YY)	BY
----------------------	-----	--------------------	----

[illegible]

BUILDING PERMIT NUMBER

NOT FOR CONSTRUCTION WITHOUT PERMIT

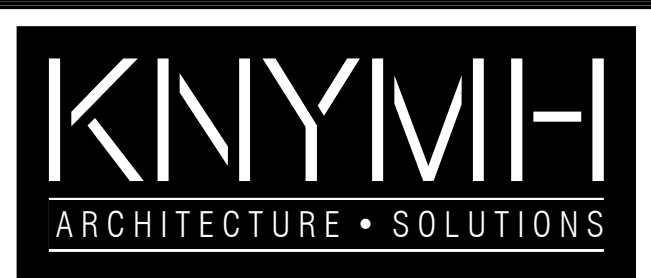

KNYMH INC.
1006 SKYVIEW DRIVE • SUITE 101
BURLINGTON, ONTARIO • L7P 0V1
T 905.639.6595
F 905.639.0394
info@knymh.com



CLOCKWORK PH3

BLDG 4 - 3004 WILLIAM CUTEMORE BLVD.
OAKVILLE, ONTARIO

DRAWING SHEET TITLE

BLDG 4 - NORTH &
SOUTH ELEVATION

DRAWING SCALE

As indicated

DRAWN BY: CHE


Author	C
--------	---

PROJECT NUMBER:

22402

DRAWING SHEET NUMBER:

A440

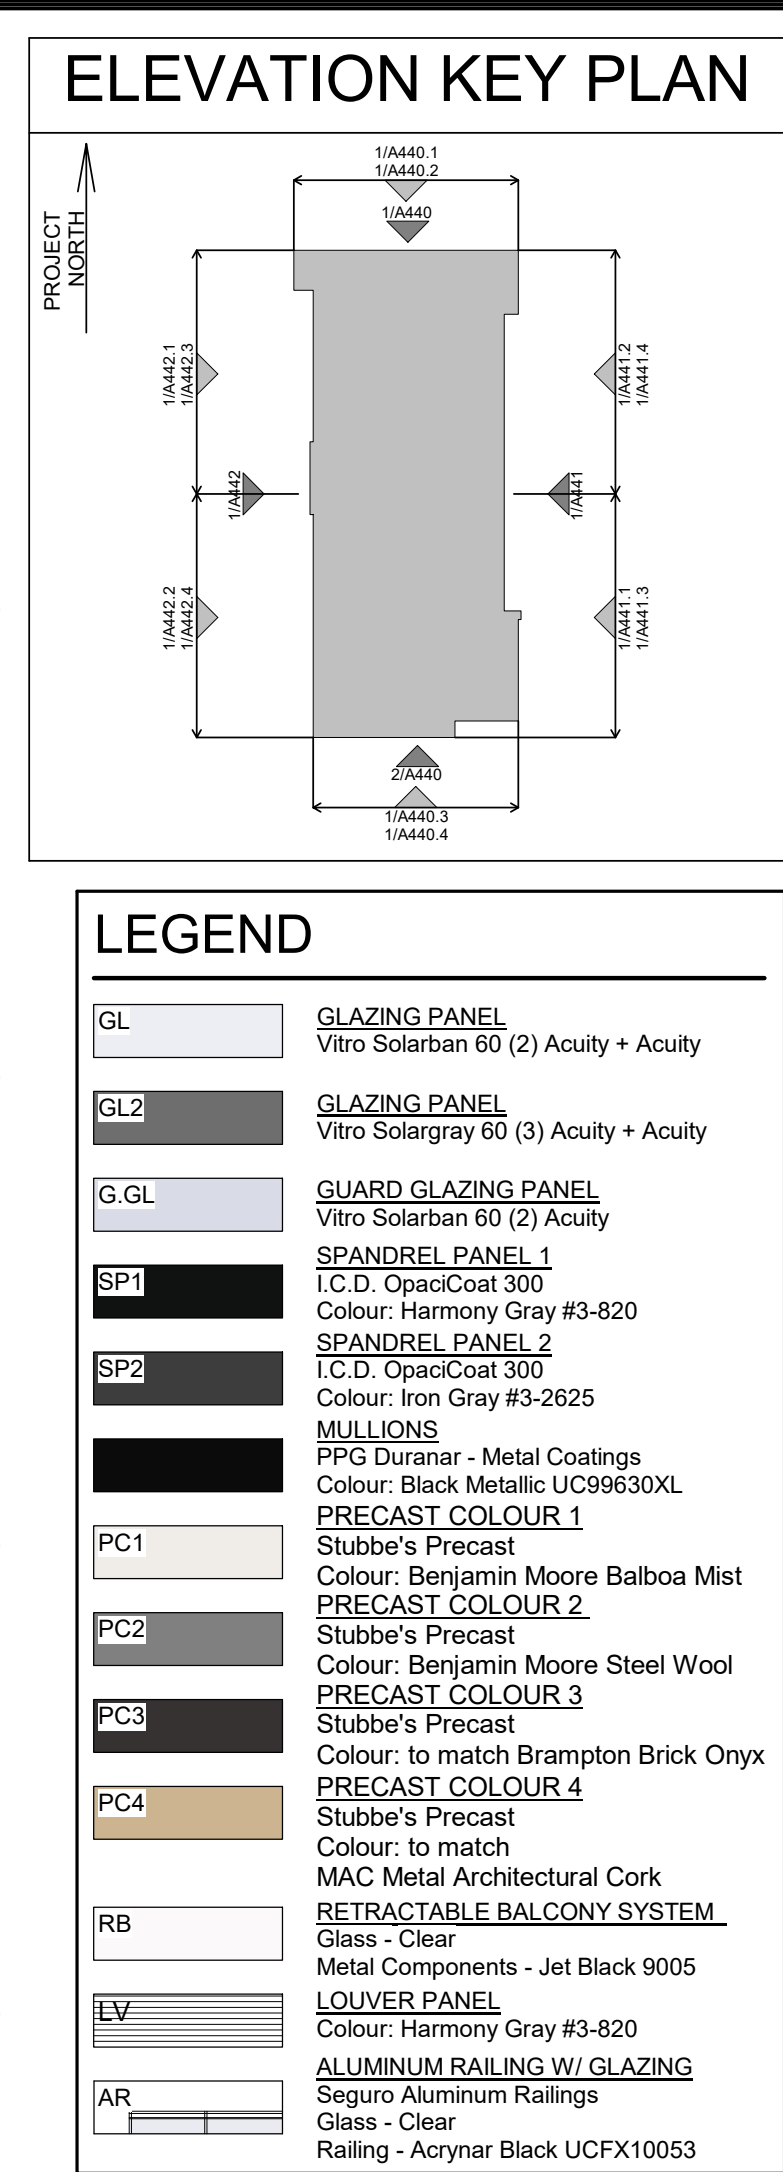

WING VERSION: A440.1
 TEST DATE: 2024-10-21



	GLAZING PANEL Vitro Solargray 60 (2) Acuity + Acuity
	GLAZING PANEL Vitro Solargray 60 (3) Acuity + Acuity
	GUARD GLAZING PANEL Vitro Solargray 60 (2) Acuity
	SPANDREL PANEL 1 I.C.D. OpaciCoat 300 Colour: Harmony Gray 37-820
	SPANDREL PANEL 2 I.C.D. OpaciCoat 300 Colour: Iron Gray 37-2625
	MULLIONS PPG Duranar - Metal Coatings Colour: Black Metallic UC99630XL
	PRECAST COLOUR 1 Stubbe's Precast Colour: Benjamin Moore Balboa M
	PRECAST COLOUR 2 Stubbe's Precast Colour: Benjamin Moore Steel Wo
	PRECAST COLOUR 3 Stubbe's Precast Colour: to match Brampton Brick
	PRECAST COLOUR 4 Stubbe's Precast Colour: to match MAC Metal Architectural Cork
	RETRACTABLE BALCONY SYSTEM Glass - Clear Metal Components - Jet Black 9005
	LOUVER PANEL Colour: Harmony Gray 37-820
	ALUMINIUM RAILINGS W/ GLAZING Secure Aluminium Railings Glass - Clear Railing - Acrynal Black UCXF10053

CONTRACTOR MUST CHECK AND VERIFY ALL DIMENSIONS AND JOB
CONDITIONS BEFORE PROCEEDING WITH WORK

ALL DRAWINGS MAY BE TO BE SUBJECT TO CHANGE DUE TO COMMENT

ALL DRAWINGS AND SPECIFICATIONS ARE THE PROPERTY OF THE

ALL DRAWINGS AND SPECIFICATIONS ARE THE PROPERTY OF THE ARCHITECTS AND MUST BE RETURNED AT THE COMPLETION OF THE WORK.

THE CONTRACTOR WORKING FROM DRAWINGS NOT SPECIFICALLY MARKED FOR CONSTRUCTION* MUST ASSUME FULL RESPONSIBILITY AND BEAR COST OF

Y TO DETAIL LOCATION

No. _____ DETAIL NUMBER
 No. _____ DRAWING SHEET NUMBER


DRAWING SETS ISSUED	No.	DATE (DD,MM,YY)	
1. SUBMISSION 1	1.	10.05.24	KN
2. PROGRESS SET	2.	11.07.24	KN
3. SUBMISSION 2	3.	21.10.24	KN

ALL PREVIOUS ISSUES OF THIS DRAWING ARE SUPERSEDED

[illegible]

BUILDING PERMIT NUMBER:

NOT FOR CONSTRUCTION WITHOUT PERM

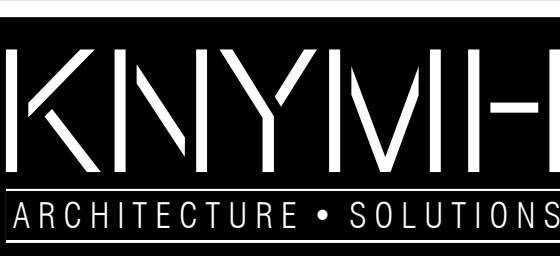

NYMH IN

16 SKYVIEW DRIVE • SUITE 100

LINGTON, ONTARIO • L7P 0

F 905.639.02

www.knymh.com info@knymh.com

 ΔCO_2 

CLOCKWORK PH3

LDG 4 - 3004 WILLIAM CUTEMORE BLVD
OAKVILLE, ONTARIO

WORKING SHEET TITLE:

BLDG 4 - ENLARGED
NORTH ELEVATION 2

PROJECT NUMBER: _____

As indicated 22402

DRAWN BY:	CHECKED BY:	DRAWING SHEET NUMBER:
-----------	-------------	-----------------------

Author	Checker	
--------	---------	--

DRAWING VERSION:

A-0

A440.2

DATE:



CONTRACTOR MUST CHECK AND VERIFY ALL DIMENSIONS AND JOB CONDITIONS BEFORE PROCEEDING WITH WORK

ALL DRAWINGS MAY BE TO BE SUBJECT TO CHANGE DUE TO COMMENTS FROM MUNICIPAL DEPARTMENTS AND OTHER AGENCIES WITH AUTHORITY

ALL DRAWINGS AND SPECIFICATIONS ARE THE PROPERTY OF THE ARCHITECTS AND MUST BE RETURNED AT THE COMPLETION OF THE WORK

THE CONTRACTOR WORKING FROM DRAWINGS NOT SPECIFICALLY MARKED FOR CONSTRUCTION MUST ASSUME FULL RESPONSIBILITY AND BEAR COST FOR ANY CORRECTIONS OR DAMAGES RESULTING FROM HIS OR HER WORK


DRAWING SETS ISSUED	No.	DATE (DD,MM,YY)	BY
SPA SUBMISSION 1	1.	10.05.24	KNYM
PROGRESS SET	2.	11.07.24	KNYM
SPA SUBMISSION 2	3.	21.10.24	KNYM


BUILDING PERMIT NUMBER:
NOT FOR CONSTRUCTION WITHOUT PERMIT



BLDG 4 - ENLARGED
SOUTH ELEVATION 1

DRAWING SCALE: As indicated		PROJECT NUMBER: 22402	
DRAWN BY: Author	CHECKED BY: Checker	DRAWING SHEET NUMBER: A440.3	
DRAWING VERSION: PLOT DATE: 2024-10-21			

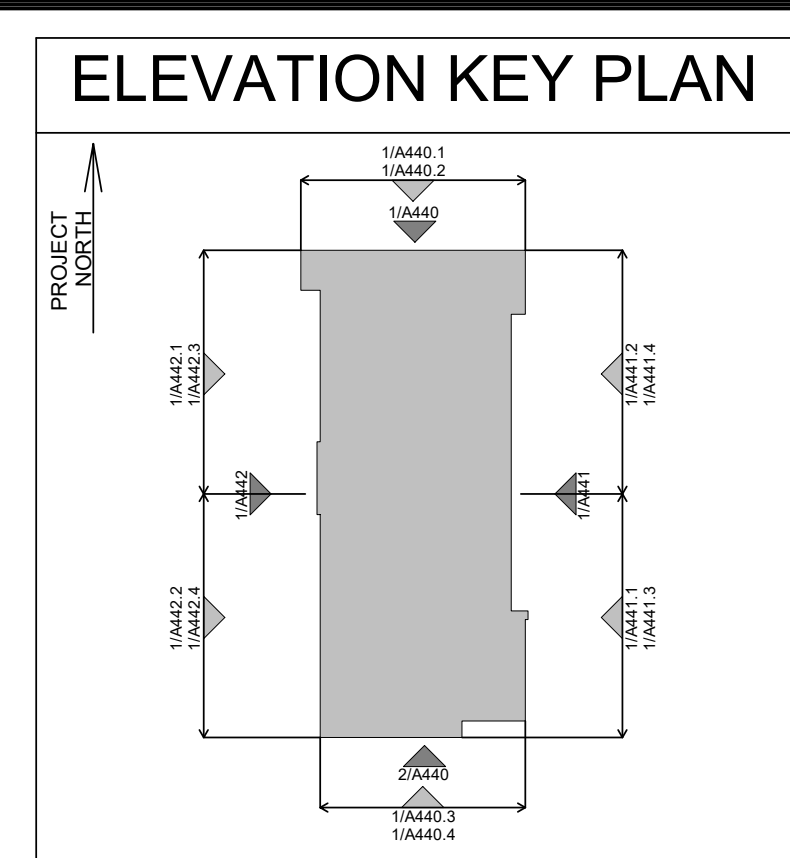


 GL		GLAZING PANEL Vltro Solarban 60 (2) Acuity + Acuity
GL2		GLAZING PANEL Vltro Solargray 60 (3) Acuity + Acuity
G_GL		GUARD GLAZING PANEL Vltro Solarban 60 (2) Acuity
SP1		SPANDREL PANEL 1 T.C.D. OpacCoat 300 Colour: Harmony Gray #3-820
SP2		SPANDREL PANEL 2 T.C.D. OpacCoat 300 Colour: Iron Gray #3-2625
		MILLIONS PPG Duranar - Metal Colours Colour: Black Metallic UC99830XL
PC1		PRECAST COLOUR 1 Stubble's Precast Colour: Benjamin Moore Balboa Mist
PC2		PRECAST COLOUR 2 Stubble's Precast Colour: Benjamin Moore Steel Wool
PC3		PRECAST COLOUR 3 Stubble's Precast Colour: to match Brampton Brick Onyx
PC4		PRECAST COLOUR 4 Stubble's Precast Colour: to match MAC Metal Architectural Cork
RB		RETRACTABLE BALCONY SYSTEM Glass - Clear Metal Components - Jet Black 9005
LV		LOUVER PANEL Colour: Harmony Gray #3-820
AR		ALUMINUM RAILING w/ GLAZING Seguro Aluminum Railings Glass - Clear Railing - Acrynar Black UCXF10053

FILEPATH: C:\Revit Local\22402_lulialXD52V.nt
TIMESTAMP: 2024-10-21 7:55:12 PM

1 BLDG 4 - ENLARGED SOUTH ELEVATION 2
A440.4 1:50

TIME: 2024-10-21 7:58:19 PM FILE: PATH: C:\Rock\Loco\22402_Bldg4\A441.dwg

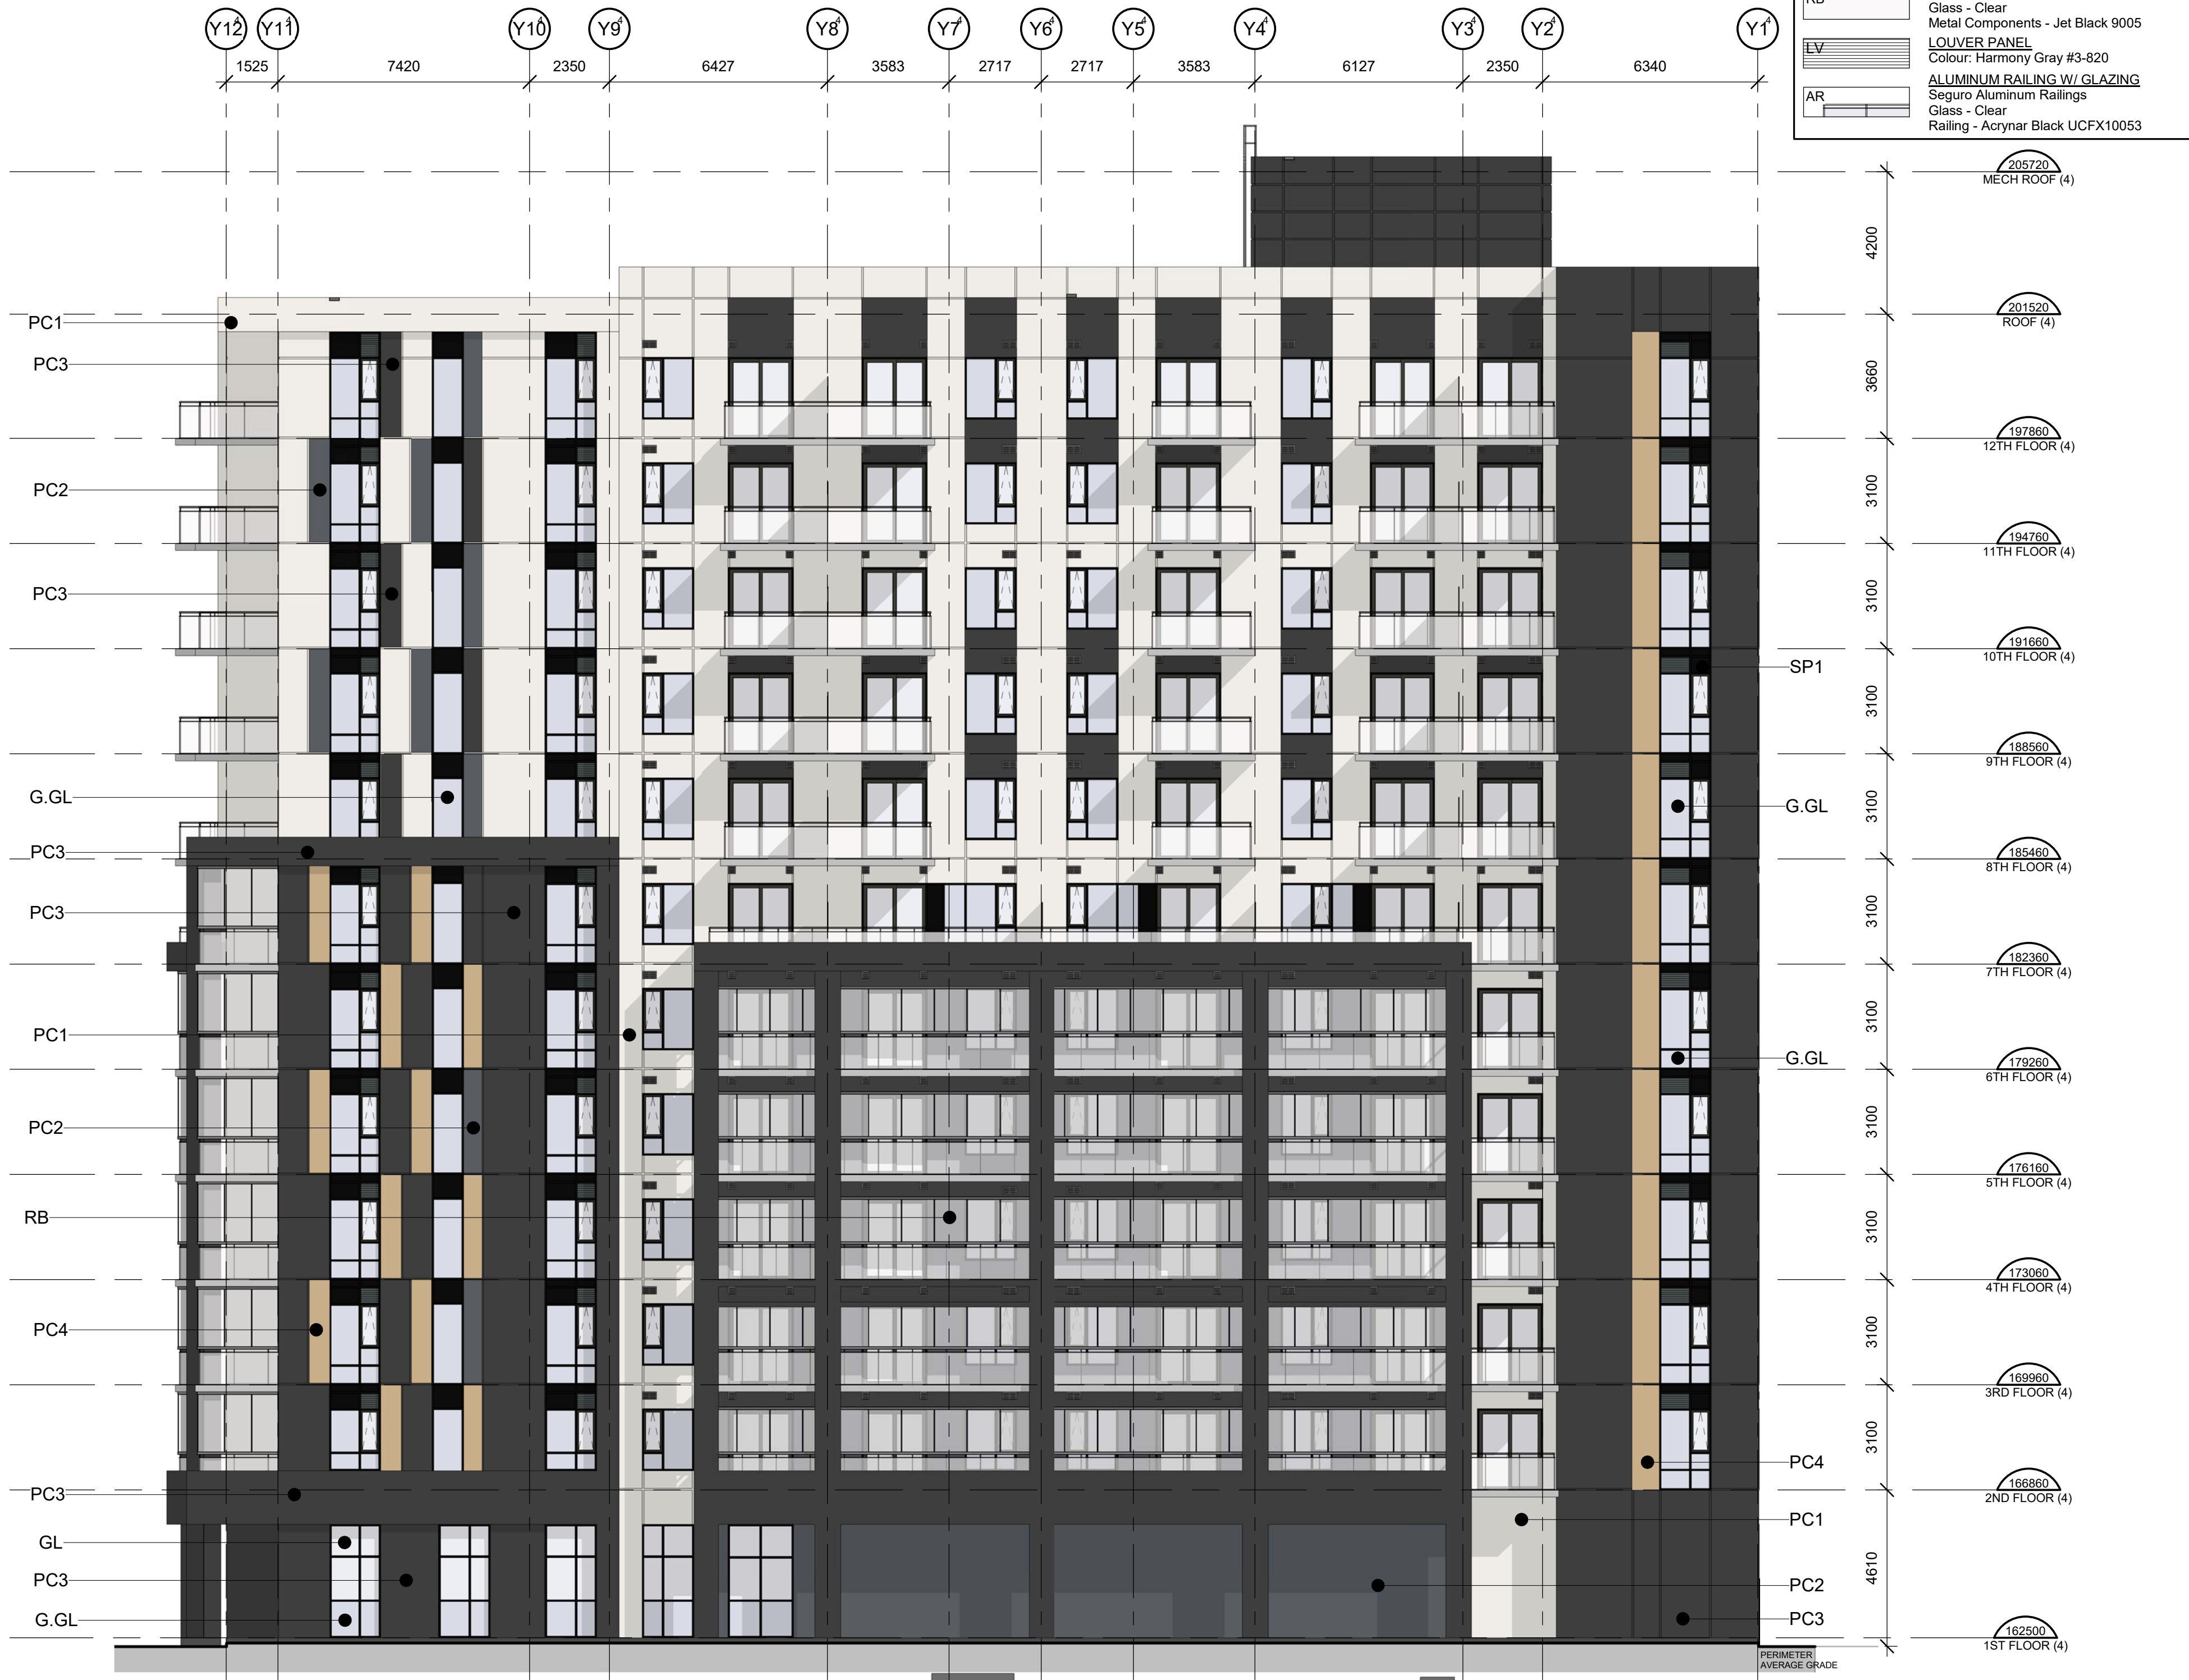

1 BLDG 4 - EAST ELEVATION
A441 1: 125

CONTRACTOR MUST CHECK AND VERIFY ALL DIMENSIONS AND JOB CONDITIONS BEFORE PROCEEDING WITH WORK

ALL DRAWINGS MAY BE TO BE SUBJECT TO CHANGE DUE TO COMMENTS FROM MUNICIPAL DEPARTMENTS AND OTHER AGENCIES WITH AUTHORITY

ALL DRAWINGS AND SPECIFICATIONS ARE THE PROPERTY OF THE ARCHITECTS AND MUST BE RETURNED AT THE COMPLETION OF THE WORK

THE CONTRACTOR WORKING FROM DRAWINGS NOT SPECIFICALLY MARKED FOR CONSTRUCTION MUST ASSUME FULL RESPONSIBILITY AND BEAR COSTS FOR ANY CORRECTIONS OR DAMAGES RESULTING FROM HIS OR HER WORK

KEY TO DETAIL LOCATION


No. DETAIL NUMBER
No. DRAWING SHEET NUMBER

DRAWING SETS ISSUED	No.	DATE (DD.MM.YY)	BY
SPA SUBMISSION 1	1.	10.05.24	KNYMH
PROGRESS SET	2.	11.07.24	KNYMH
SPA SUBMISSION 2	3.	21.10.24	KNYMH


ALL PREVIOUS ISSUES OF THIS DRAWING ARE SUPERSEDED

REVISIONS TO DRAWING	No.	DATE (DD.MM.YY)	BY
----------------------	-----	-----------------	----

BUILDING PERMIT NUMBER:
NOT FOR CONSTRUCTION WITHOUT PERMIT

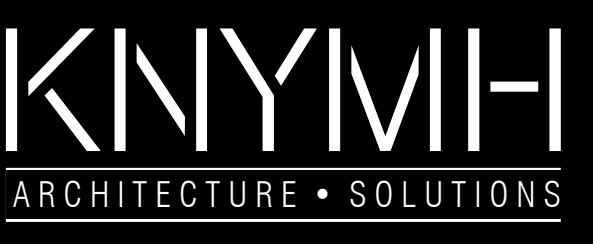

KNYMH INC.
1006 SKYVIEW DRIVE • SUITE 101
BURLINGTON, ONTARIO • L7P 0V1
T 905.639.6595
F 905.639.0394
www.knymh.com info@knymh.com

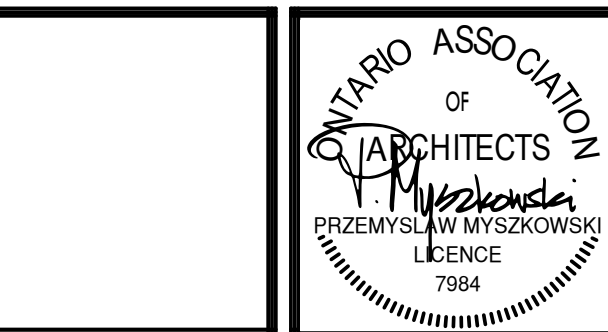

CLOCKWORK PH3
BLDG 4 - 3004 WILLIAM CUTEMORE BLVD.
OAKVILLE, ONTARIO

DRAWING SHEET TITLE:
BLDG 4 - EAST ELEVATION

DRAWING SCALE:
As indicated


PROJECT NUMBER:
22402

DRAWN BY: CHECKED BY:
Author Checker

DRAWING VERSION:
PLOT DATE:

2024-10-21

DRAWING SHEET NUMBER:
A441

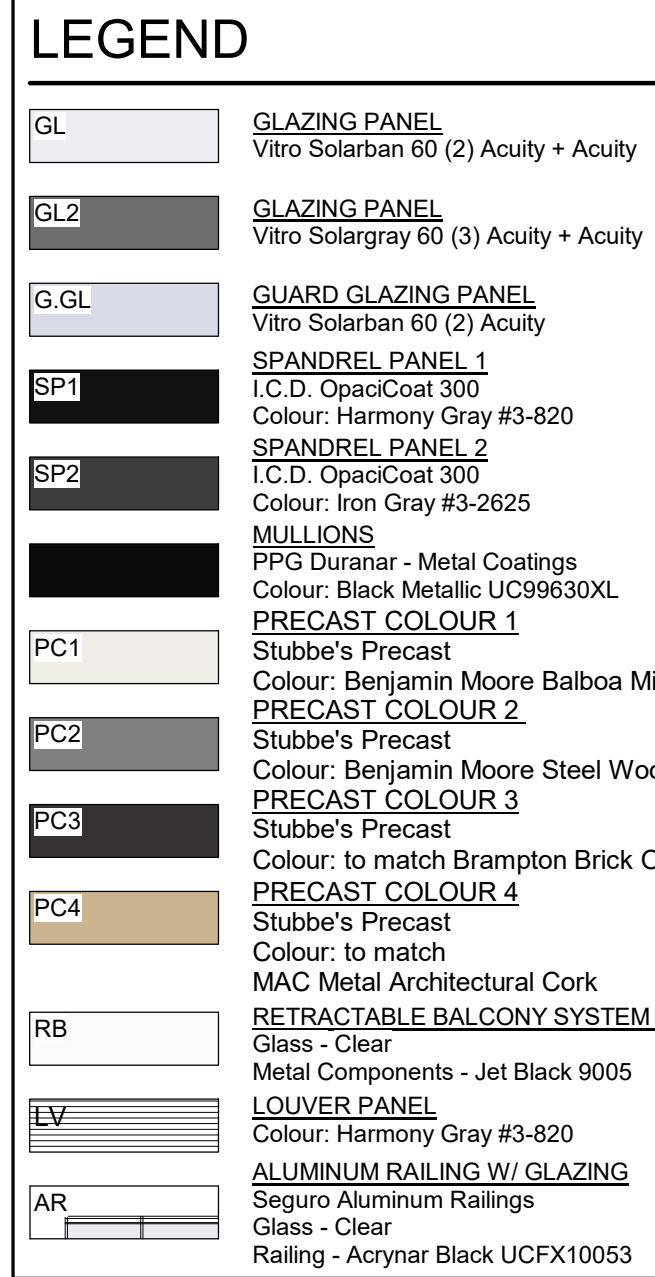[illegible]



	GLAZING PANEL Vitro Solargray 60 (2) Acuity + Acuity
	GLAZING PANEL Vitro Solargray 60 (3) Acuity + Acuity
	GUARD GLAZING PANEL Vitro Solargray 60 (2) Acuity
	SPANDREL PANEL 1 I.C.D. OpaciCoat 300 Colour: Harmony Gray Gray #3-820
	SPANDREL PANEL 2 I.C.D. OpaciCoat 300 Colour: Iron Gray #3-2625
	MULLIONS PPG Duranar - Metal Coatings Colour: Black Metallic UC99630XL
	PRECAST COLOUR 1 Stubbe's Precast Colour: Benjamin Moore Balboa M
	PRECAST COLOUR 2 Stubbe's Precast Colour: Benjamin Moore Steel Wo
	PRECAST COLOUR 3 Stubbe's Precast Colour: to match Brampton Brick
	PRECAST COLOUR 4 Stubbe's Precast Colour: to match MAC Metal Architectural Cork
	RETRACTABLE BALCONY SYSTEM Glass - Clear Metal Components - Jet Black 9005
	LOUVER PANEL Colour: Harmony Gray #3-820
	ALUMINUM RAILINGS W/ GLAZING Seguro Aluminum Railings Glass - Clear Railing - Acrynar Black UCXF10053

Y TO DETAIL LOCATION

No.	DETAIL NUMBER
No.	DRAWING SHEET NUMBER


DRAWING SETS ISSUED	No.	DATE (DD,MM,YY)	BY
SUBMISSION 1	1.	10.05.24	KNYM
PROGRESS SET	2.	11.07.24	KNYM
SUBMISSION 2	3.	21.10.24	KNYM

ALL PREVIOUS ISSUES OF THIS DRAWING ARE SUPERSEDED

[illegible]

BUILDING PERMIT NUMBER:

NOT FOR CONSTRUCTION WITHOUT PERMIT

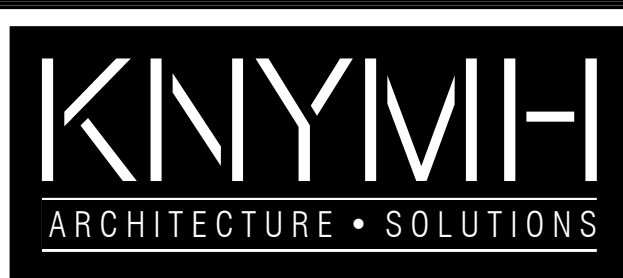

KNYMH INC

1006 SKYVIEW DRIVE • SUITE 101
BURLINGTON, ONTARIO • L7P 0V1
T 905.639.6595
F 905.639.0394

www.knymh.com

info@krymh.com



CLOCKWORK PH3

BLDG 4 - 3004 WILLIAM CUTEMORE BLVD.
OAKVILLE, ONTARIO

DRAWING SHEET TITLE:

BLDG 4 - ENLARGED
EAST ELEVATION 2

DRAWING SCALE

As indicated

PROJECT NUMBER:

22402

DRAWN BY:

CHECKED BY _____

DRAWING SHEET NUMBER:

DRAWING VERSION

2024-10-21

A441.2



	GLAZING PANEL Vitro Solargray 60 (2) Acuity + Acuity
	GLAZING PANEL Vitro Solargray 60 (3) Acuity + Acuity
	GUARD GLAZING PANEL Vitro Solargray 60 (2) Acuity
	SPANDREL PANEL 1 I.C.D. OpaciCoat 300 Colour: Harmony Gray 83-820
	SPANDREL PANEL 2 I.C.D. OpaciCoat 300 Colour: Iron Gray 83-2625
	MULLIONS PPG Duranar - Metal Coatings Colour: Black Metallic UC99630XL
	PRECAST COLOUR 1 Stubbe's Precast Colour: Benjamin Moore Balboa M
	PRECAST COLOUR 2 Stubbe's Precast Colour: Benjamin Moore Steel Wo
	PRECAST COLOUR 3 Stubbe's Precast Colour: to match Brampton Brick
	PRECAST COLOUR 4 Stubbe's Precast Colour: to match MAC Metal Architectural Cork
	RETRACTABLE BALCONY SYSTEM Glass - Clear Metal Components - Jet Black 9005
	LOUVER PANEL Colour: Harmony Gray 83-820
	ALUMINUM RAILINGS W/ GLAZING Seguro Aluminum Railings Glass - Clear Railing - Acrynar Black UCXF10053

CONTRACTOR MUST CHECK AND VERIFY ALL DIMENSIONS AND JOB
CONDITIONS BEFORE PROCEEDING WITH WORK

ALL DRAWINGS MAY BE TO BE SUBJECT TO CHANGE DUE TO COMMENTS FROM MUNICIPAL DEPARTMENTS AND OTHER AGENCIES WITH AUTHORITY.

ALL DRAWINGS AND SPECIFICATIONS ARE THE PROPERTY OF THE ARCHITECTS AND MUST BE RETURNED AT THE COMPLETION OF THE WORK.

E. CONTRACTOR WORKING FROM DRAWINGS NOT SPECIFICALLY MARKED FOR CONSTRUCTION* MUST ASSUME FULL RESPONSIBILITY AND BEAR COST OF ANY CORRECTIONS OR DAMAGES RESULTING FROM HIS OR HER WORK.

Y TO DETAIL LOCATION

No. _____ DETAIL NUMBER
 No. _____ DRAWING SHEET NUMBER


DRAWING SETS ISSUED	No.	DATE (DD,MM,YY)	
1. SUBMISSION 1	1.	10.05.24	KN
2. PROGRESS SET	2.	11.07.24	KN
3. SUBMISSION 2	3.	21.10.24	KN

ALL PREVIOUS ISSUES OF THIS DRAWING ARE SUPERSEDED

[illegible]

BUILDING PERMIT NUMBER:

NOT FOR CONSTRUCTION WITHOUT PERM

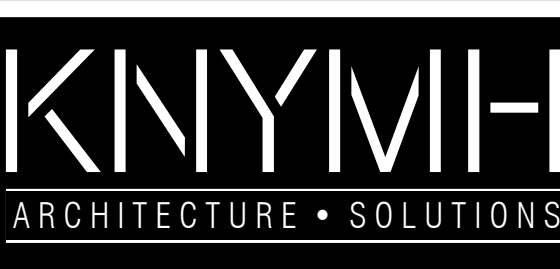

NYMH IN

006 SKYVIEW DRIVE • SUITE 100

BURLINGTON, ONTARIO • L7P 0

905.639.65

www.knymh.com info@knymh.com



CLOCKWORK PH3

LDG 4 - 3004 WILLIAM CUTEMORE BLVD
OAKVILLE, ONTARIO

WORKING SHEET TITLE:

BLDG 4 - ENLARGED
EAST ELEVATION 3

DRAWING SCALE: PROJECT NUMBER:


As indicated 22402

DRAWN BY: Author	CHECKED BY: Checker	DRAWING SHEET NUMBER:
---------------------	------------------------	-----------------------

FWING VERSION: A 1 1 1 C

DATE:

A441.3

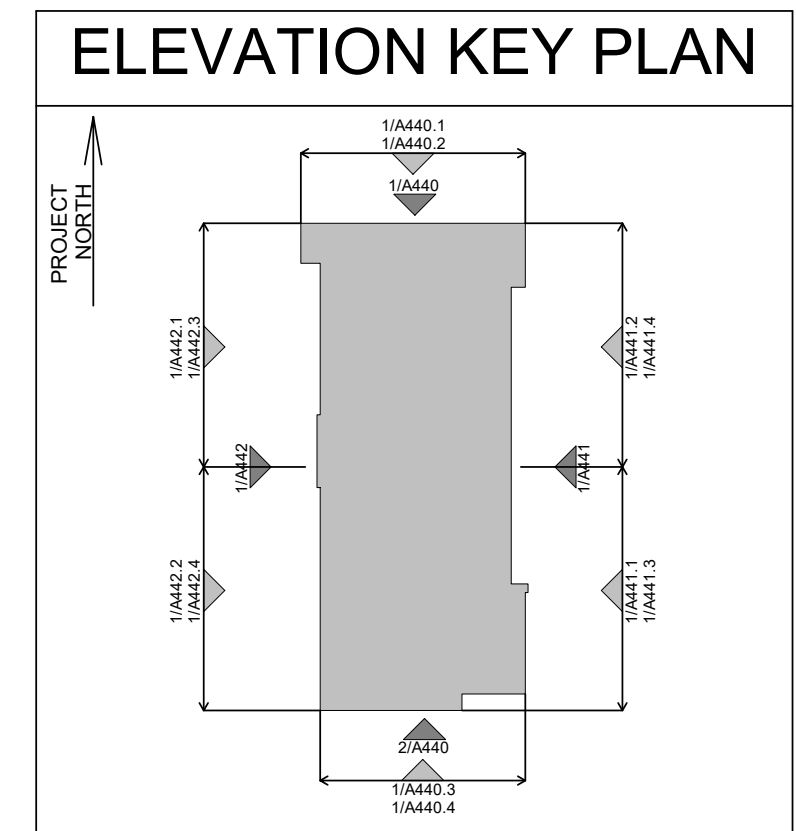

CONTRACTOR MUST CHECK AND VERIFY ALL DIMENSIONS AND JOB CONDITIONS BEFORE PROCEEDING WITH WORK

ALL DRAWINGS MAY BE TO BE SUBJECT TO CHANGE DUE TO COMMENTS FROM MUNICIPAL DEPARTMENTS AND OTHER AGENCIES WITH AUTHORITY

ALL DRAWINGS AND SPECIFICATIONS ARE THE PROPERTY OF THE ARCHITECTS AND MUST BE RETURNED AT THE COMPLETION OF THE WORK

THE CONTRACTOR WORKING FROM DRAWINGS NOT SPECIFICALLY MARKED FOR CONSTRUCTION MUST ASSUME ALL RESPONSIBILITY FOR BEAR COSTS FOR ANY CORRECTIONS OR DAMAGES RESULTING FROM HIS OR HER WORK

[illegible]


BUILDING PERMIT NUMBER:
NOT FOR CONSTRUCTION WITHOUT PERMIT

CLOCKWORK PH3
BLDG 4 - 3004 WILLIAM CUTEMORE BLVD.
OAKVILLE, ONTARIO


DRAWN BY: Author	CHECKED BY: Checker	DRAWING SHEET NUMBER: A441.4
DRAWING VERSION:		
PLOT DATE: 2024-10-21		



LEGEND

 GL		GLAZING PANEL Vitre Solarban 60 (2) Acuity + Acuity
GL2		GLAZING PANEL Vitre Solargray 60 (3) Acuity + Acuity
G.GL		GLAZING PANEL Vitre Solarban 60 (2) Acuity
SP1		SPANDREL PANEL 1 I.C.D. Opacicoat 300 Colour: Harmony Gray #3-820
SP2		SPANDREL PANEL 2 I.C.D. Opacicoat 300 Colour: Iron Gray #3-2625
		MILLIONS PPG Duraner - Metal Coatings Colour: Black Metallic UC99630XL
PC1		PRECAST COLOUR 1 Stubbe's Precast Colour: Benjamin Moore Balboa Mist
PC2		PRECAST COLOUR 2 Stubbe's Precast Colour: Benjamin Moore Steel Wool
PC3		PRECAST COLOUR 3 Stubbe's Precast Colour: to match Brampton Brick Onyx
PC4		PRECAST COLOUR 4 Stubbe's Precast Colour: to match MAC Metal Architectural Cork
RB		RETRACTABLE BALCONY SYSTEM Glass - Clear Metal Components - Jet Black 9005
LV		LOUVER PANEL Colour: Harmony Gray #3-820
AR		ALUMINUM RAILING W/ GLAZING Seguro Aluminum Railings Glass - Clear Railing - Acrynal Black UCXF10053

ELEVATION KEY PLAN

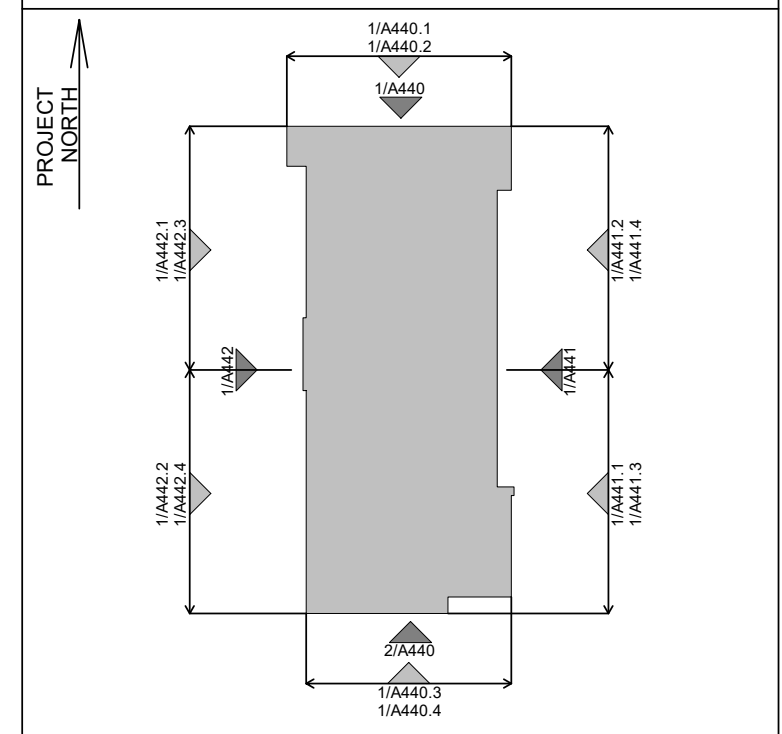


CONTRACTOR MUST CHECK AND VERIFY ALL DIMENSIONS AND JOB
CONDITIONS BEFORE PROCEEDING WITH WORK

ALL DRAWINGS MAY BE TO BE SUBJECT TO CHANGE DUE TO COMMENTS
FROM MUNICIPAL DEPARTMENTS AND OTHER AGENCIES WITH AUTHORITY

ALL DRAWINGS AND SPECIFICATIONS ARE THE PROPERTY OF THE
ARCHITECTS AND MUST BE RETURNED AT THE COMPLETION OF THE WORK

THE CONTRACTOR WORKING FROM DRAWINGS NOT SPECIFICALLY MARKED
"FOR CONSTRUCTION" MUST ASSUME FULL RESPONSIBILITY AND BEAR COSTS
FOR ANY CORRECTIONS OR DAMAGES RESULTING FROM HIS OR HER WORK.

KEY TO DETAIL LOCATION

 [illegible]

ALL PREVIOUS ISSUES OF THIS DRAWING ARE SUPERSEDED

[illegible]

BUILDING PERMIT NUMBER:

NOT FOR CONSTRUCTION WITHOUT PERMIT



CLOCKWORK PH3

BLDG 4 - 3004 WILLIAM CUTEMORE BLVD.
OAKVILLE, ONTARIO

DRAWING SHEET TITLE:

BLDG 4 - WEST
ELEVATION

DRAWING SCALE:
As indicated

PROJECT NUMBER:
22402

DRAWN BY: Author	CHECKED BY: Checker
---------------------	------------------------


DRAWING SHEET NUMBER:

DRAWING VERSION:


A442

PLOT DATE: 2024-10-21

8772

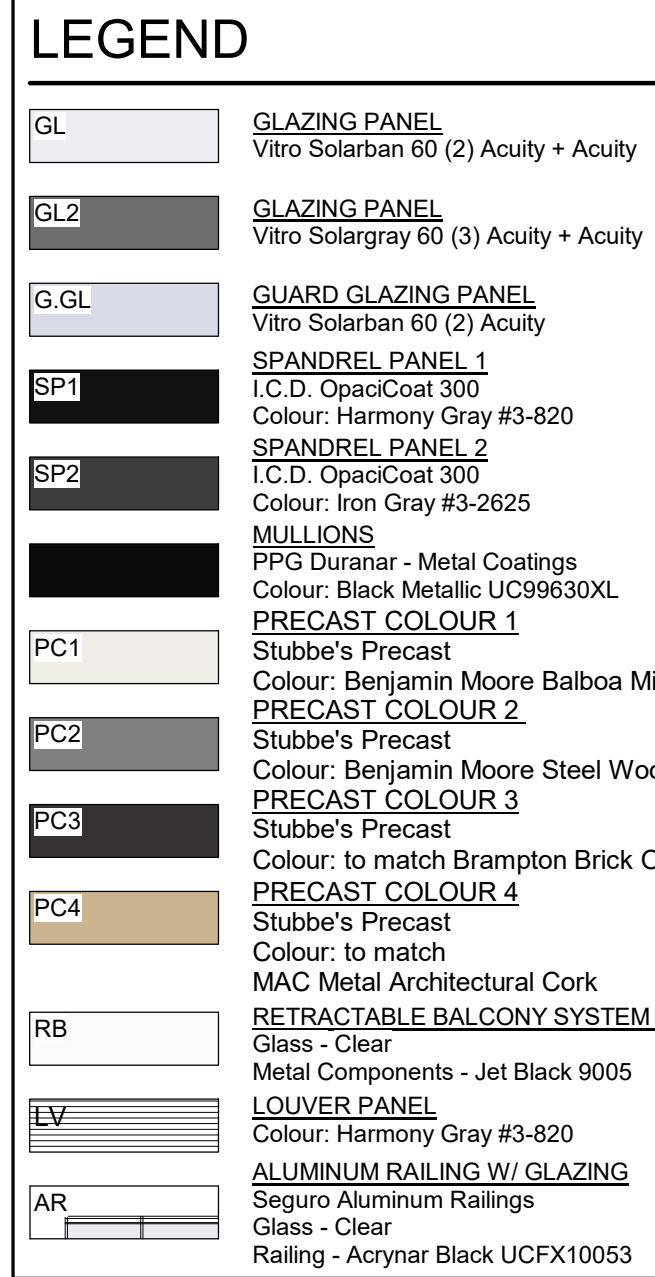

DRAWING VERSION:	A442.1
PLOT DATE:	2024-10-21

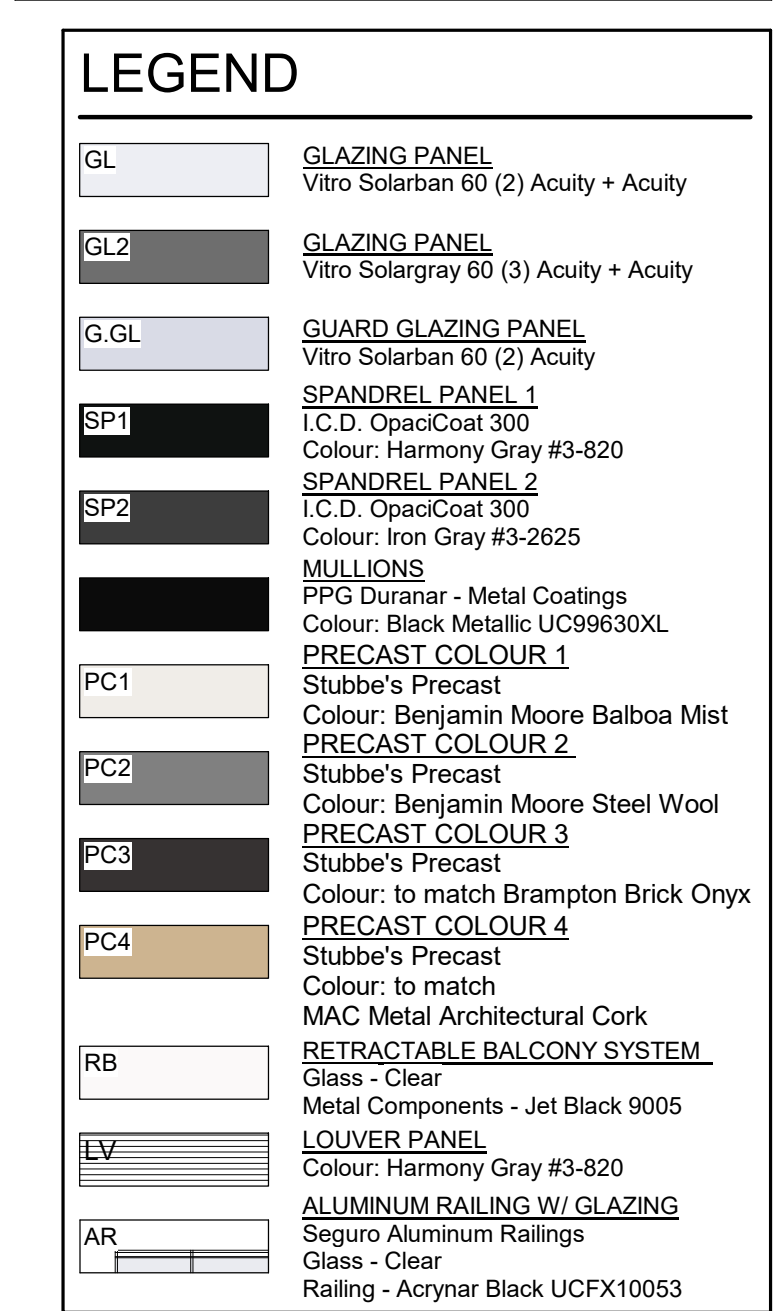

DRAWING VERSION: A442.2
 PRINT DATE: 2024-10-21



	GLAZING PANEL Vitro Solargray 60 (2) Acuity + Acuity
	GLAZING PANEL Vitro Solargray 60 (3) Acuity + Acuity
	GUARD GLAZING PANEL Vitro Solargray 60 (2) Acuity
	SPANDREL PANEL 1 I.C.D. OpaciCoat 300 Colour: Harmony Gray Gray #3-820
	SPANDREL PANEL 2 I.C.D. OpaciCoat 300 Colour: Iron Gray #3-2625
	MULLIONS PPG Duranar - Metal Coatings Colour: Black Metallic UC99630XL
	PRECAST COLOUR 1 Stubbe's Precast Colour: Benjamin Moore Balboa M
	PRECAST COLOUR 2 Stubbe's Precast Colour: Benjamin Moore Steel Wo
	PRECAST COLOUR 3 Stubbe's Precast Colour: to match Brampton Brick
	PRECAST COLOUR 4 Stubbe's Precast Colour: to match MAC Metal Architectural Cork
	RETRACTABLE BALCONY SYSTEM Glass - Clear Metal Components - Jet Black 9005
	LOUVER PANEL Colour: Harmony Gray #3-820
	ALUMINUM RAILINGS W/ GLAZING Seguro Aluminum Railings Glass - Clear Railing - Acrynar Black UCXF10053

CONTRACTOR MUST CHECK AND VERIFY ALL DIMENSIONS AND JOB
CONDITIONS BEFORE PROCEEDING WITH WORK

ALL DRAWINGS AND SPECIFICATIONS ARE THE PROPERTY OF THE ARCHITECTS AND MUST BE RETURNED AT THE COMPLETION OF THE WORK. THE CONTRACTOR WORKING FROM DRAWINGS NOT SPECIFICALLY MARKED FOR CONSTRUCTION MUST ASSUME FULL RESPONSIBILITY AND BEAR THE COST OF ANY CORRECTIONS OR DAMAGES RESULTING FROM HIS OR HER WORK.

Y TO DETAIL LOCATION

No.	DETAIL NUMBER
No.	DRAWING SHEET NUMBER


DRAWING SETS ISSUED	No.	DATE (DD,MM,YY)	
1. SUBMISSION 1	1.	10.05.24	KN
2. PROGRESS SET	2.	11.07.24	KN
3. SUBMISSION 2	3.	21.10.24	KN

ALL PREVIOUS ISSUES OF THIS DRAWING ARE SUPERSEDED

[illegible]

BUILDING PERMIT NUMBER:

NOT FOR CONSTRUCTION WITHOUT PERM

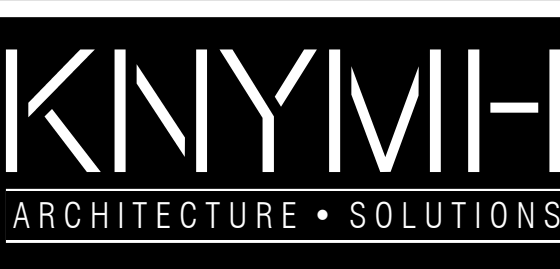


KNYMH INC.
1006 SKYVIEW DRIVE • SUITE 100
BURLINGTON, ONTARIO • L7P 0C6
T 905.639.6500
F 905.639.0300
www.knymh.com info@knymh.com



CLOCKWORK PH3
LDG 4 - 3004 WILLIAM CUTEMORE BLV
OAKVILLE, ONTARIO

BLDG 4 - ENLARGED
WEST ELEVATION 3

DRAWING SCALE: As indicated		PROJECT NUMBER: 22402	
DRAWN BY: Author		CHECKED BY: Checker	
DRAWING VERSION:		DRAWING SHEET NUMBER: A442.3	
DATE: 2024-10-21			

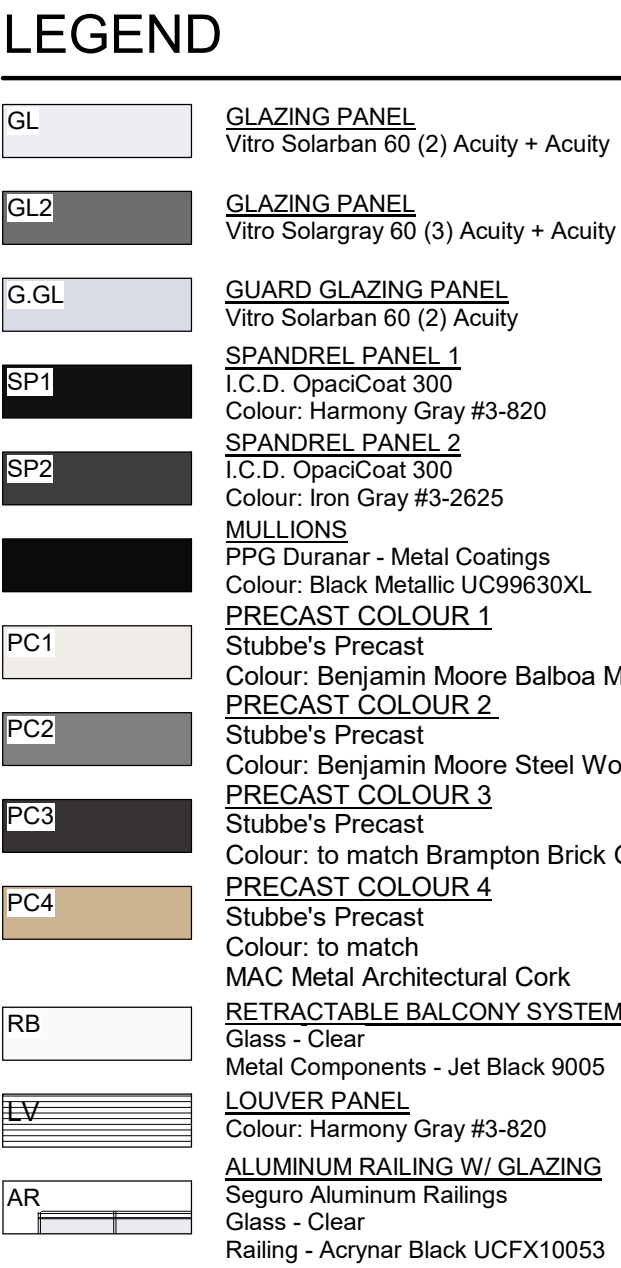

DRAWN BY: Author	CHECKED BY: Checker	DRAWING SHEET NUMBER: A442.4
DRAWING VERSION:		
PLOT DATE: 2024-10-21		


TIME: 2024-10-21 7:56:27 PM FILEPATH: C:\Rock\Loco\22402_4450\22402_4450.dwg



2 BLDG 5 - NORTH ELEVATION PART 2
A450 1:125



1 BLDG 5 - NORTH ELEVATION PART 1
A450 1:125

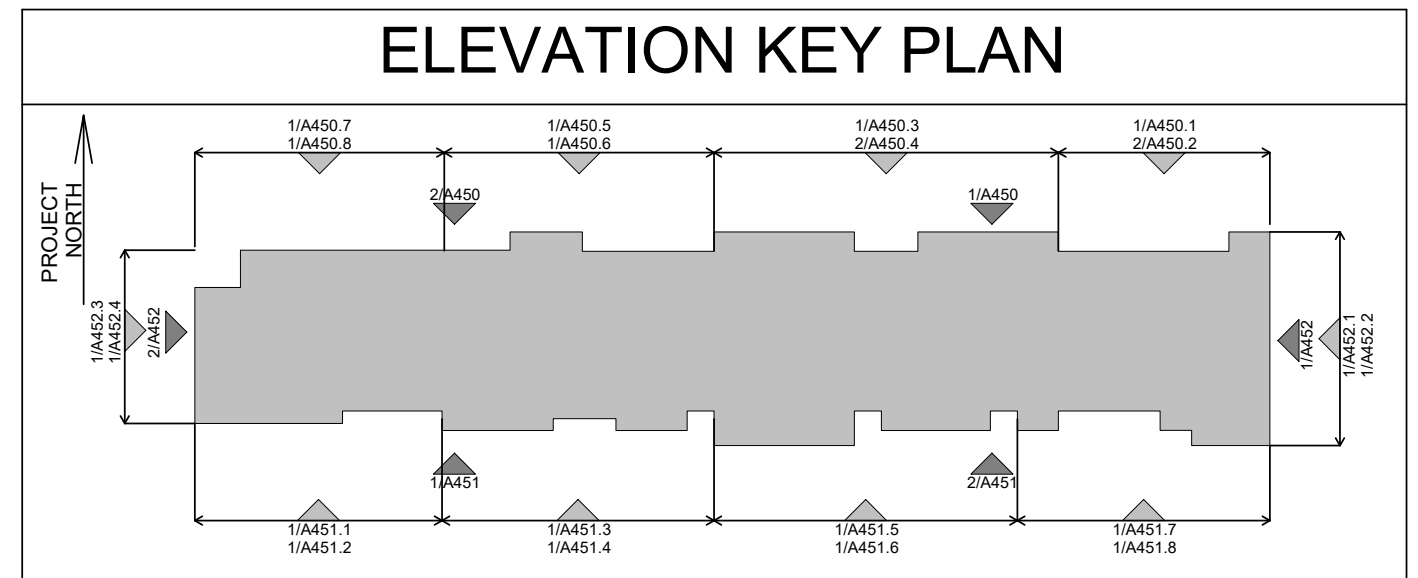

LEGEND

GL	GLAZING PANEL Vitro Solarban 60 (2) Acuity + Acuity
G.GL	GUARD GLAZING PANEL Vitro Solarban 60 (2) Acuity
SP1	SPANDREL PANEL 1 I.C.D. OpaciCoat 300 Colour: Basalt Grey #RAL 7012
SP2	SPANDREL PANEL 2 I.C.D. OpaciCoat 300 Colour: Harmony Gray #3-820
	MULLIONS PPG Duranar - Metal Coatings Colour: Black Metallic UC99630XL
MP1	PREFIN METAL PANEL 1 MAC Metal Architectural Colour: Titanium White
MP2	PREFIN METAL PANEL 2 MAC Metal Architectural (VERSA) Colour: Titanium Black
MP3	PREFIN METAL PANEL 3 MAC Metal Architectural Colour: Cork
MP4	PREFIN METAL PANEL 2 MAC Metal Architectural (MS1) Colour: Titanium Black
MF1	PREFIN METAL FLASHING 1 Metalworks - #701 Colour: Polar White
MF2	PREFIN METAL FLASHING 2 Metalworks - #30 Colour: Black
RB	RETRACTABLE BALCONY SYSTEM Glass - Clear Metal Components - Jet Black 9005
LV	LOUVER PANEL
AR	ALUMINUM RAILING W/ GLAZING Seguro Aluminum Railings Glass - Clear
BR	Railing - Acrynar Black UCXF10053 MASCNEY Brampton Brick: Contempo PRP Onyx MORTAR: MaxiMix: Colour: #94C3

NOTES:

ALL GUARDS TO MEET REQUIREMENTS OF THE O.B.C. 2012. MANUFACTURER/SUPPLIER TO PROVIDE ENGINEERED, STAMPED SHOP DRAWINGS COMPLETE WITH MOUNTING DETAILS.
GUARDS SHALL COMPLY WITH O.B.C. 3.3.1.17, 3.4.6.5 AND 4.1.10.
GUARDS SHALL COMPLY WITH O.B.C. 4.3.6.

ALL GLASS IN GUARDS TO COMPLY WITH O.B.C. SB-13.

GLAZING LOCATED 1070 OR LESS ABOVE FINISHED FLOOR AND MORE THAN 600mm ABOVE GRADE SHALL BE DESIGNED AS A GUARD AND SHALL COMPLY WITH ALL REQUIREMENTS OF THE O.B.C.

ALL WINDOWS TO MEET THE REQUIREMENTS OF THE O.B.C. 2012. ARTICLE 3.3.4.8. PROTECTION OF WINDOWS IN APARTMENT BUILDINGS. WINDOW SUPPLIER TO PROVIDE ENGINEERED STAMPED SHOP DRAWINGS FOR REVIEW.

ALL DOOR AND WINDOW FRAMES AND SASHES TO MEET THE REQUIREMENTS OF THE O.B.C. 2012 ARTICLE 3.1.5.4. COMBUSTIBLE GLAZING AND SKYLIGHTS.

REFER TO NOTICE IMPACT STUDY FOR ADDITIONAL GLAZING REQUIREMENTS.

ENSURE CO-ORDINATION WITH MECHANICAL DRAWINGS FOR EXHAUST WALL BOX LOCATIONS WITHIN ALUMINUM SCREENS.

ALL SPANDREL GLASS PANELS ARE TO HAVE A MINIMUM R-VALUE OF R-10. C/W METAL BACK PAN.

DOOR AND WINDOW LOCATIONS, DIMENSIONS, DETAILS AND BUILDING MATERIALS MAY VARY DEPENDING ON FINAL BUILDING LAYOUT, AND SHOWN FOR INFORMATION PURPOSES ONLY.

WINDOW SUPPLIER/INSTALLER IS TO PROVIDE DEFLECTION CONNECTION FOR ALL CURTAIN WALLS / WINDOW WALLS. (REFER TO STRUCTURAL DRAWINGS FOR REQUIRED DEFLECTION).

ALL WINDOWS AND GLASS DOORS TO MEET MINIMUM ENERGY RATING FOR WINDOWS IN ZONE 5 OF THE O.B.C. SB-10.

NON-METAL FRAME WINDOWS/DOORS

METAL FRAME (ALUM.) WINDOWS

METAL FRAME DOORS

INSULATED GLASS UNIT ASSEMBLY

NOTES:

MANDATORY WINDOW WALL REQUIREMENTS

1. THE WINDOW WALL SYSTEM MUST INCLUDE PRIMARY AND SECONDARY PLANES OF PROTECTION (WATER BARRIERS) AND VENTILATE AIR SPACES WITH PROVISION FOR POSITIVE DRAINAGE TO THE EXTERIOR IN A RAINSCREEN DESIGN.

2. THE DESIGN, TESTING AND INSTALLATION OF THE WINDOW WALL SYSTEM INCLUDING FRAMING MEMBERS, GLAZING UNITS, ANCHORAGE, SLAB EDGE COVERS, OPENING UNITS, DOORS AND THE TRANSITIONS TO THE ADJOINING ASSEMBLIES AND MATERIALS.

1. INCORPORATE THE RECOMMENDATIONS OF AN INDEPENDENT CONSULTANT (ARCHITECT OR PROFESSIONAL ENGINEER), HAVING EXPERTISE WITH THE DESIGN AND INSTALLATION OF WINDOW WALL SYSTEMS WHO HAS SPECIFICALLY ENGAGED FOR THIS PURPOSE.

2. THE INDEPENDENT CONSULTANT HAS APPROVED CONSULTANTS BUILDING DESIGN FOR THE WINDOW WALL FOR THE SPECIFIC PROJECT.

3. THE WINDOW WALL SYSTEM AS INSTALLED ON COMPLIANCE WITH THE ARCHITECTS BUILDING DESIGN.

3. THE MANUFACTURER OF THE WINDOW WALL SYSTEM PROVIDES SHOP DRAWINGS AND CALCULATIONS FOR THE WINDOW WALL SYSTEM TO BE USED ON THE SPECIFIC PROJECT FOR REVIEW BY THE CONSULTANT AND THE INDEPENDENT CONSULTANT. AND THE SHOP DRAWINGS AND CALCULATIONS HAVE BEEN SEALED BY A PROFESSIONAL ENGINEER RETAINED BY THE MANUFACTURER RESPECTING STRUCTURAL INTEGRITY, AIR BARRIER CONTINUITY AND WATER INGRESS MANAGEMENT.

4. THE MANUFACTURER OF THE WINDOW WALL SYSTEM PROVIDES THE CONSULTANTS AND THE INDEPENDENT CONSULTANT WITH TEST REPORTS FOR AIR LEAKAGE AND WATER PENETRATION IN COMPLIANCE WITH THE REQUIREMENTS OF THE APPLICABLE VERSION OF CSA A440, OR OTHER STANDARD APPLICABLE AT THE TIME AND PLACE OF CONSTRUCTION, AND THE CONSULTANTS AND THE INDEPENDENT CONSULTANT HAVE EACH REVIEWED AND ACCEPTED THESE REPORTS AS APPROPRIATE FOR THE SPECIFIC PROJECT.

5. A FULL SCALE MOCK-UP OF THE SPECIFIC WINDOW WALL SYSTEM FOR THE PROJECT, INCLUDING FRAMING MEMBERS, GLAZING UNITS, ANCHORAGE, SLAB EDGE COVERS, OPENING UNITS, DOORS AND TRANSITIONS TO ADJOINING ASSEMBLIES AND MATERIALS, HAS BEEN SUCCESSFULLY TESTED RESPECTING AIR AND WATER INFILTRATION AND ENVIRONMENTAL SEPARATION PERFORMANCE IN ACCORDANCE WITH RECOGNIZED INDUSTRY STANDARDS AS DETERMINED, REVIEWED AND APPROVED BY THE INDEPENDENT CONSULTANT.

6. THE COMPLETED WINDOW WALL SYSTEM AS DESIGNED, CONSTRUCTED AND INSTALLED IS WARRANTED RESPECTING AIR AND WATER INFILTRATION TO THE SATISFACTION OF THE INDEPENDENT CONSULTANT.

7. THE ENTIRE WINDOW WALL SYSTEM AS DESIGNED, CONSTRUCTED AND INSTALLED IS WARRANTED RESPECTING AIR LEAKAGE AND WATER INGRESS BY THE WINDOW WALL MANUFACTURER FOR A PERIOD OF NOT LESS THAN 5 YEARS FOLLOWING SUBSTANTIAL PERFORMANCE OF THE PROJECT OR REGISTRATION IN THE CASE OF A CONDOMINIUM, WHICHEVER COMES LATER. THE WARRANTY PROVIDED IS TO COVER ALL OF THE LABOUR AND MATERIALS REQUIRED TO REPAIR OR REPLACE THE WINDOW WALL SYSTEM SHOULD AIR LEAKAGE OR WATER INGRESS OCCUR DURING THE WARRANTY PERIOD.

8. THE INDEPENDENT CONSULTANT SHALL PROVIDE A PROFESSIONAL'S SEALED LETTER CONFIRMING THAT THEY WILL COMPLY WITH THE MANDATORY WINDOW WALL REQUIREMENTS ABOVE. THIS LETTER SHALL BE SUBMITTED AT THE TIME OF SHOP DRAWING SUBMISSION.

CONTRACTOR MUST CHECK AND VERIFY ALL DIMENSIONS AND JOB CONDITIONS BEFORE PROCEEDING WITH WORK

ALL DRAWINGS MAY BE TO BE SUBJECT TO CHANGE DUE TO COMMENTS FROM MUNICIPAL DEPARTMENTS AND OTHER AGENCIES WITH AUTHORITY

ALL DRAWINGS AND SPECIFICATIONS ARE THE PROPERTY OF THE ARCHITECTS AND MUST BE RETURNED AT THE COMPLETION OF THE WORK

THE CONTRACTOR WORKING FROM DRAWINGS NOT SPECIFICALLY MARKED FOR CONSTRUCTION MUST ASSUME FULL RESPONSIBILITY AND BEAR COSTS FOR ANY CORRECTIONS OR DAMAGES RESULTING FROM HIS OR HER WORK

KEY TO DETAIL LOCATION

No.	DETAIL NUMBER
No.	DRAWING SHEET NUMBER


DRAWING SETS ISSUED	No.	DATE (DD.MM.YY)	BY
SPA SUBMISSION 1	1.	10.05.24	KNYMH
PROGRESS SET	2.	11.07.24	KNYMH
SPA SUBMISSION 2	3.	21.10.24	KNYMH

ALL PREVIOUS ISSUES OF THIS DRAWING ARE SUPERSEDED


REVISIONS TO DRAWING	No.	DATE (DD.MM.Yy)	BY
----------------------	-----	-----------------	----

BUILDING PERMIT NUMBER:

NOT FOR CONSTRUCTION WITHOUT PERMIT

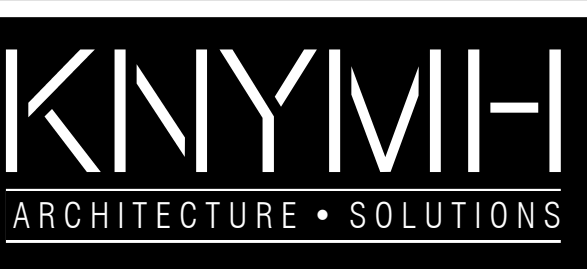

KNYMH INC.
1006 SKYVIEW DRIVE • SUITE 101
BURLINGTON, ONTARIO • L7P 0V1
T 905.639.6595
F 905.639.0394
www.knymh.com info@knymh.com

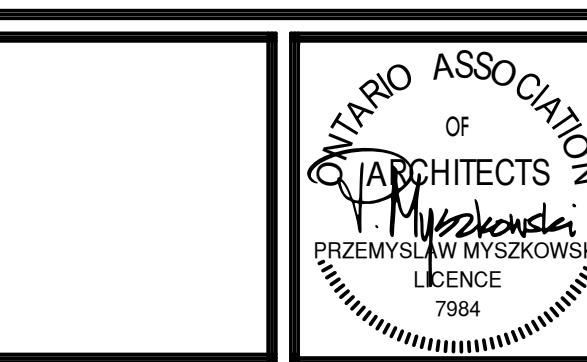

CLOCKWORK PH3
BLDG 5 - 3010 WILLIAM CUTMORE BLVD.
OAKVILLE, ONTARIO

DRAWING SHEET TITLE:

BLDG 5 - NORTH ELEVATIONS

DRAWING SCALE:

As indicated

PROJECT NUMBER:

22402

DRAWN BY:

Author

CHECKED BY:

Checker


DRAWING VERSION:

PLOT DATE:

2024-10-21

DRAWING SHEET NUMBER:

A450

 

KEY TO DETAIL LOCATION

No.	DETAIL NUMBER
No.	DRAWING SHEET NUMBER

[illegible]

ALL PREVIOUS ISSUES OF THIS DRAWING ARE SUPERSEDED

[illegible]

BUILDING PERMIT NUMBER:

NOT FOR CONSTRUCTION WITHOUT PERMIT

KNYMH
ARCHITECTURE • SOLUTIONS

KNYMH INC.
1006 SKYVIEW DRIVE • SUITE 101
BURLINGTON, ONTARIO • L7P 0V1
T 905.639.6595
F 905.639.0394

www.knymh.com info@knymh.com



CLOCKWORK PH3
BLDG 5 - 3010 WILLIAM CUTMORE BLVD.
OAKVILLE, ONTARIO


DRAWING SHEET TITLE:

BLDG 5 - ENLARGED
NORTH ELEVATION 1

DRAWING SCALE: As Indicated		PROJECT NUMBER: 22402	
DRAWN BY: Author	CHECKED BY: Checker	DRAWING SHEET NUMBER: A450.1	
DRAWING VERSION:			
PLOT DATE: 2024-10-21			




1 BLDG 5 - ENLARGED NORTH ELEVATION 1
A450.1 1:50

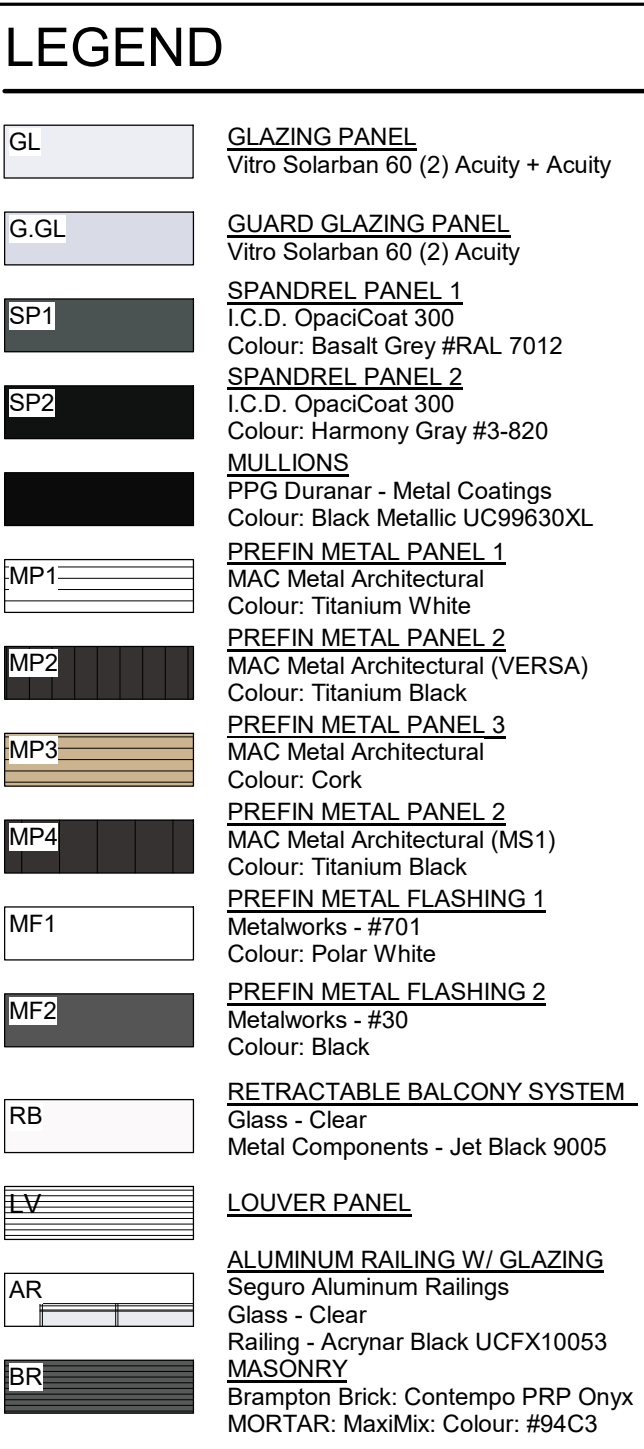[illegible]

	GLAZING PANEL Vltro Solarban 60 (2) Acuity + Acuity
	GUARD GLAZING PANEL Vltro Solarban 60 (2) Acuity
	SPANDREL PANEL 1 I.C.D. OpacCoat 300 Colour: Basalt Grey #RAL 7012
	SPANDREL PANEL 2 I.C.D. OpacCoat 300 Colour: Harmony Gray #3-820
	MULLIONS PPG Duxuran - Metal Coatings Color: Black Metallic UC99630XL
	PREFIN METAL PANEL 1 MAC Metal Architectural Colour: Titanium White
	PREFIN METAL PANEL 2 MAC Metal Architectural (VERSA) Colour: Titanium Black
	PREFIN METAL PANEL 3 MAC Metal Architectural Colour: Cork
	PREFIN METAL PANEL 2 MAC Metal Architectural (MS1) Colour: Titanium Black
	PREFIN METAL FLASHING 1 Metalworks - #701 Colour: Polar White
	PREFIN METAL FLASHING 2 Metalworks - #30 Colour: Black
	RETRACTABLE BALCONY SYSTEM Glass - Clear Metal Components - Jet Black 9005
	LOUVER PANEL
	ALUMINUM RAILING W/ GLAZING Seguro Aluminum Railings Glass - Clear
	MASONRY Brampton Brick: Contempo PRP Onyx MORTAR: MaxMix Colour: #94C3


DATE: _____

1 BLDG 5 - ENLARGED NORTH ELEVATION 4
A450.4 1:50

 

	GLAZING PANEL Vitro Solarban 60 (2) Acuity + Acuity
	GUARD GLAZING PANEL Vitro Solarban 60 (2) Acuity
	SPANDREL PANEL 1 I.C.D. OpacCoat 300 Colour: Basalt Grey #RAL 7012
	SPANDREL PANEL 2 I.C.D. OpacCoat 300 Colour: Harmony Gray #3-820 MULLIONS PPG Duranar - Metal Coatings Colour: Black Metal UC9630XL
	PREFIN METAL PANEL 1 MAC Metal Architectural Colour: Titanium White
	PREFIN METAL PANEL 2 MAC Metal Architectural (VERSA) Colour: Titanium Black
	PREFIN METAL PANEL 3 MAC Metal Architectural Colour: Cork
	PREFIN METAL PANEL 2 MAC Metal Architectural (MS1) Colour: Titanium Black
	PREFIN METAL FLASHING 1 Metalworks - #701 Colour: Polar White
	PREFIN METAL FLASHING 2 Metalworks - #30 Colour: Black
	RETRACTABLE BALCONY SYSTEM Glass - Clear Metal Components - Jet Black 9005
	LOUVER PANEL
	ALUMINIUM RAILING W/ GLAZING Segurum Aluminum Railings Glass - Clear Railing - Acrynar Black UCXF10053
	BROOMRY Brampton Brick: Contempo PRP On MORTAR: MaxiMix: Colour: #94C0

[illegible]

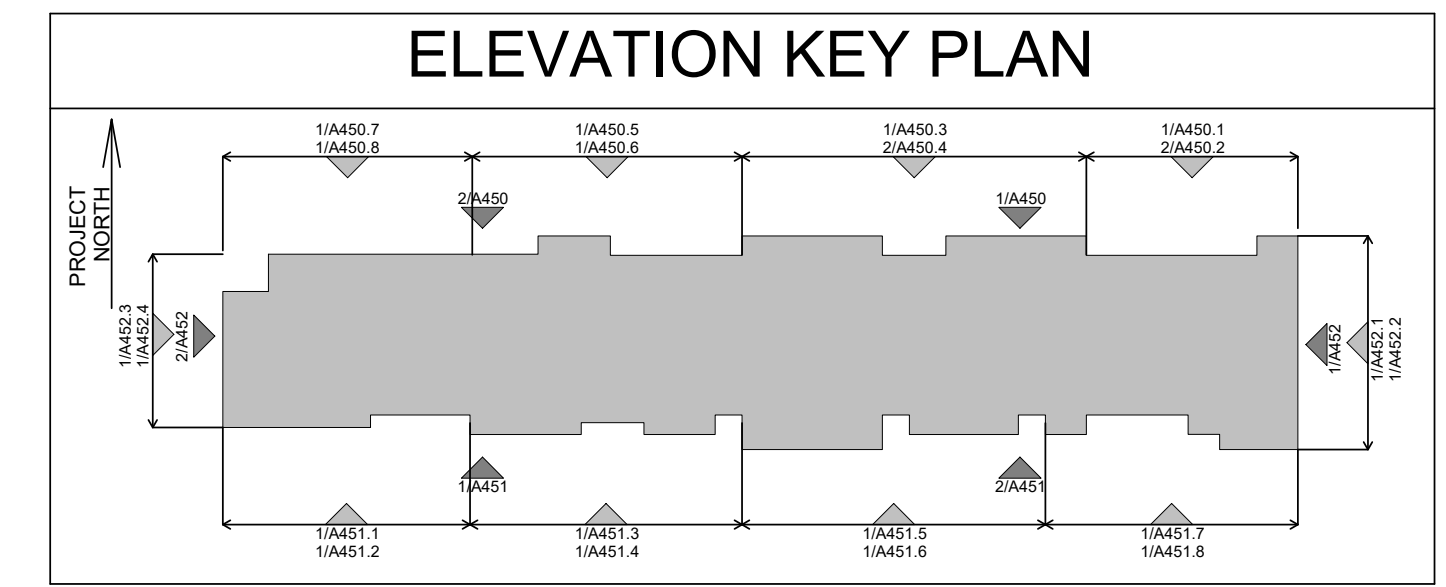


	GLAZING PANEL Vitrò Solarban 60 (2) Acuity + Acuity
	GUARD GLAZING PANEL Vitrò Solarban 60 (2) Acuity
	SPANDREL PANEL 1 I.C.D. OpacCoat 300 Colour: Basalt Grey #RAL 7012
	SPANDREL PANEL 2 I.C.D. OpacCoat 300 Colour: Harmony Gray #3-820
	MULLIONS PPG Dunarun - Metal Coatings Colour: Black Metallic UC99630XL
	PREFIN METAL PANEL 1 MAC Metal Architectural Colour: Titanium White
	PREFIN METAL PANEL 2 MAC Metal Architectural (VERSA) Colour: Titanium Black
	PREFIN METAL PANEL 3 MAC Metal Architectural Colour: Cork
	PREFIN METAL PANEL 2 MAC Metal Architectural (MS1) Colour: Titanium Black
	PREFIN METAL FLASHING 1 Metalworks - #701 Colour: Polar White
	PREFIN METAL FLASHING 2 Metalworks - #30 Colour: Black
	RETRACTABLE BALCONY SYSTEM Glass - Clear Metal Components - Jet Black 9005
	LOUVER PANEL
	ALUMINUM RAILING W/ GLAZING Seguro Aluminum Railings Glass - Clear
	MASONRY Brampton Brick: Contempo PRP Onyx MORTAR: MaxMix: Colour: #94C3

BUILDING PERMIT NUMBER:

NOT FOR CONSTRUCTION WITHOUT PERMIT

DATE: 2024-10-21

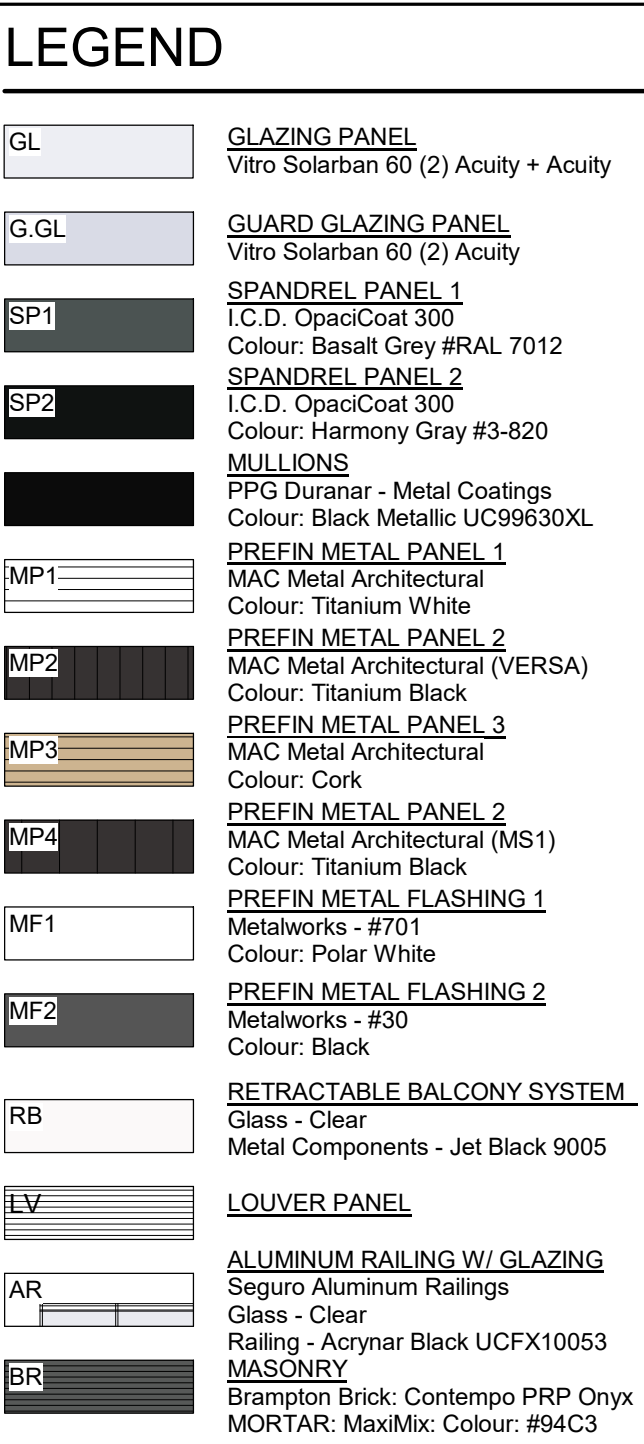

[illegible]



CONTRACTOR MUST CHECK AND VERIFY ALL DIMENSIONS AND JOB CONDITIONS BEFORE PROCEEDING WITH WORK

ALL DRAWINGS MAY BE TO BE SUBJECT TO CHANGE DUE TO COMMENTS FROM MUNICIPAL DEPARTMENTS AND OTHER AGENCIES WITH AUTHORITY

ALL DRAWINGS AND SPECIFICATIONS ARE THE PROPERTY OF THE ARCHITECTS AND MUST BE RETURNED AT THE COMPLETION OF THE WORK

THE CONTRACTOR WORKING FROM DRAWINGS NOT SPECIFICALLY MARKED FOR CONSTRUCTION MUST ASSUME FULL RESPONSIBILITY AND BEAR COSTS FOR ANY CORRECTIONS OR DAMAGES RESULTING FROM HIS OR HER WORK.

KEY TO DETAIL LOCATION

No.	DETAIL NUMBER
No.	DRAWING SHEET NUMBER


DRAWING SETS ISSUED	No.	DATE (DD,MM,YY)	BY
SPA SUBMISSION 1	1.	10.05.24	KNYMH
PROGRESS SET	2.	11.07.24	KNYMH
SPA SUBMISSION 2	3.	21.10.24	KNYMH

ALL PREVIOUS ISSUES OF THIS DRAWING ARE SUPERSEDED

REVISIONS TO DRAWING	No.	DATE (DD,MM,YY)	BY

BUILDING PERMIT NUMBER

NOT FOR CONSTRUCTION WITHOUT PERMIT

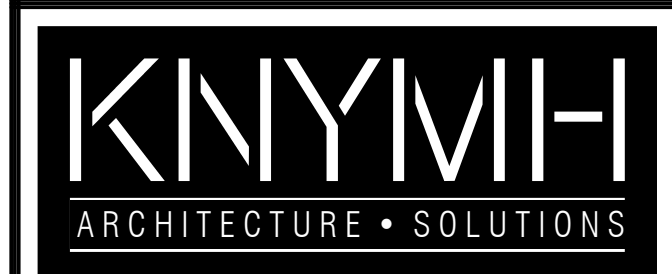

KNYMH INC.
1006 SKYVIEW DRIVE • SUITE 101
BURLINGTON, ONTARIO • L7P 0V1
T 905.639.6595
F 905.639.0394

www.knymh.com info@knymh.com




CLOCKWORK PH3
BLDG 5 - 3010 WILLIAM CUTMORE BLVD.
OAKVILLE, ONTARIO

DRAWING SHEET TITLE:

BLDG 5 - ENLARGED
SOUTH ELEVATION 2

DRAWING SCALE: As Indicated		PROJECT NUMBER: 22402	
DRAWN BY: Author		CHECKED BY: Checker	
DRAWING VERSION:		DRAWING SHEET NUMBER: A451.2	
PLOT DATE: 2024-10-21			

[illegible]

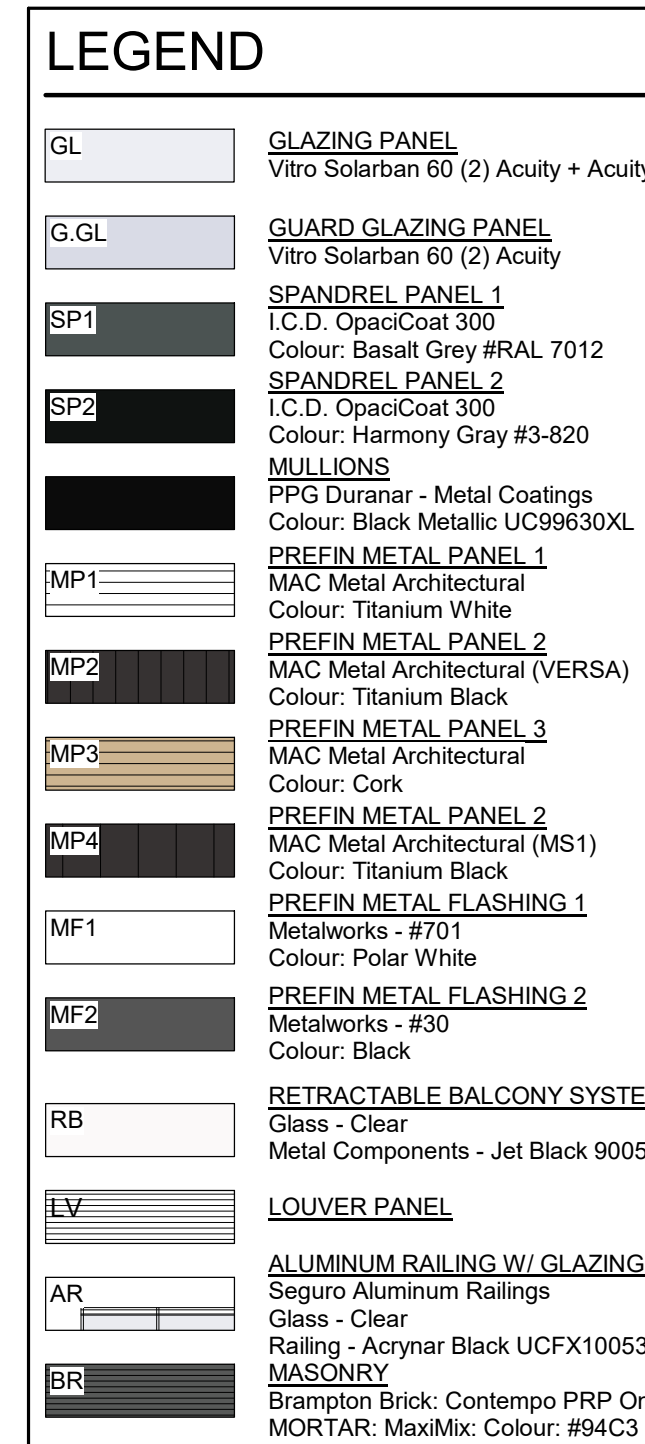

KEY TO DETAIL LOCATION

No.	DETAIL NUMBER
No.	DRAWING SHEET NUMBER

[illegible]

ALL PREVIOUS ISSUES OF THIS DRAWING ARE SUPERSEDED

[illegible]

BUILDING PERMIT NUMBER

NOT FOR CONSTRUCTION WITHOUT PERMIT

KNYMH
ARCHITECTURE • SOLUTIONS

KNYMH INC.
1006 SKYVIEW DRIVE • SUITE 101
BURLINGTON, ONTARIO • L7P 0V1
T 905.639.6595
F 905.639.0394

www.knymh.com info@knymh.com



CLOCKWORK PH3

BLDG 5 - 3010 WILLIAM CUTMORE BLVD.
OAKVILLE, ONTARIO

DRAWING SHEET TITLE

BLDG 5 - ENLARGED
SOUTH ELEVATION 5

DRAWING SCALE: As indicated		PROJECT NUMBER: 22402	
DRAWN BY: Author	CHECKED BY: Checker	DRAWING SHEET NUMBER: A451.5	
DRAWING VERSION: 			
PLOT DATE: 2024-10-21			

THE CONTRACTOR WORKING FROM DRAWINGS NOT SPECIFICALLY MARKED FOR CONSTRUCTION MUST ASSUME FULL RESPONSIBILITY AND BEAR COSTS FOR ANY CORRECTIONS OR DAMAGES RESULTING FROM HIS OR HER WORK.

No. _____ DETAIL NUMBER
No. _____ DRAWING SHEET NUMBER

[illegible][illegible]

KNYMIH
ARCHITECTURE • SOLUTIONS


ONTARIO ASSOCIATION
OF
ARCHITECTS
PRZEMYSŁAW MYSZKOWSKI
LICENCE
7984

WING VERSION:	A451.6
TEST DATE:	
2024-10-21	

	GLAZING PANEL Vetro Solarban 60 (2) Acuity + Acuity
	GUARD GLAZING PANEL Vetro Solarban 60 (2) Acuity
	SPANDREL PANEL 1 I.C.D. OpaciCoat 300 Colour: Basalt Grey #RAL 7012
	SPANDREL PANEL 2 I.C.D. OpaciCoat 300 Colour: Harmony Gray #3-820
	MULLIONS PPG Duranar - Metal Coatings Colour: Black Metallic UC99630XL
	PREFIN METAL PANEL 1 MAC Metal Architectural Colour: Titanium White
	PREFIN METAL PANEL 2 MAC Metal Architectural (VERSA) Colour: Titanium Black
	PREFIN METAL PANEL 3 MAC Metal Architectural Colour: Cork
	PREFIN METAL PANEL 2 MAC Metal Architectural (MS1) Colour: Titanium Black
	PREFIN METAL FLASHING 1 Metalworks - #701 Colour: Polar White
	PREFIN METAL FLASHING 2 Metalworks - #30 Colour: Black
	RETRACTABLE BALCONY SYSTEM Glass - Clear Metal Components - Jet Black 9005
	LOUVER PANEL
	ALUMINIUM RAILING W/ GLAZING Seguro Aluminum Railings Glass - Clear
	MASONRY Brampton Brick: Contempo PRP Onyx MORTAR: Maxiflex. Colour: #94C3



1 BLDG 5 - ENLARGED SOUTH ELEVATION 6
A451.6 1 : 50

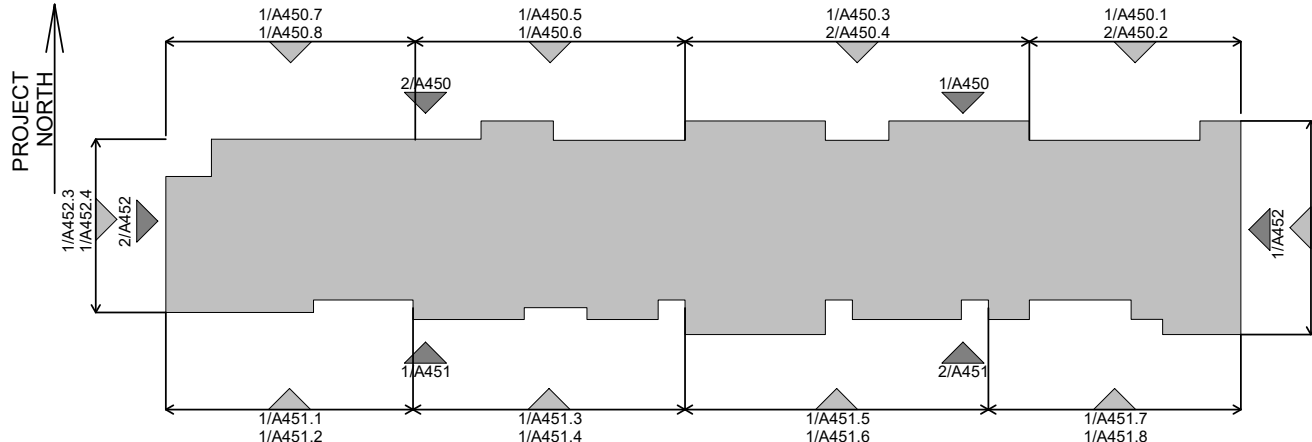

CONTRACTOR MUST CHECK AND VERIFY ALL DIMENSIONS AND JOB CONDITIONS BEFORE PROCEEDING WITH WORK

ALL DRAWINGS MAY BE TO BE SUBJECT TO CHANGE DUE TO COMMENTS FROM MUNICIPAL DEPARTMENTS AND OTHER AGENCIES WITH AUTHORITY

ALL DRAWINGS AND SPECIFICATIONS ARE THE PROPERTY OF THE ARCHITECTS AND MUST BE RETURNED AT THE COMPLETION OF THE WORK

THE CONTRACTOR WORKING FROM DRAWINGS NOT SPECIFICALLY MARKED "FOR CONSTRUCTION" MUST ASSUME FULL RESPONSIBILITY AND BEAR COSTS FOR ANY CORRECTIONS OR DAMAGES RESULTING FROM HIS OR HER WORK

KEY TO DETAIL LOCATION

No.	DETAIL NUMBER
No.	DRAWING SHEET NUMBER

[illegible]

ALL PREVIOUS ISSUES OF THIS DRAWING ARE SUPERSEDED

[illegible]

BUILDING PERMIT NUMBER:
NOT FOR CONSTRUCTION WITHOUT PERMIT

KNYMH
ARCHITECTURE • SOLUTIONS

KNYMH INC.
1006 SKYVIEW DRIVE • SUITE 101
BURLINGTON, ONTARIO • L7P 0V1
T 905.639.6595
F 905.639.0394

www.knymh.com info@knymh.com



CLOCKWORK PH3
BLDG 5 - 3010 WILLIAM CUTMORE BLVD.
OAKVILLE, ONTARIO

DRAWING SHEET TITLE:

BLDG 5 - ENLARGED
SOUTH ELEVATION 7

DRAWING SCALE: As Indicated		PROJECT NUMBER: 22402	
DRAWN BY: Author	CHECKED BY: Checker	DRAWING SHEET NUMBER: A451.7	
DRAWING VERSION:			
PLOT DATE: 2024-10-21			



1 BLDG 5 - ENLARGED SOUTH ELEVATION 7
A451.7 1:50

ELEVATION KEY PLAN

ELEVATION KEY PLAN

PROJECT NORTH

1/A450.7
1/A450.8

1/A450.5
1/A450.6

1/A450.4
1/A450.3

1/A450.1
1/A450.2

1/A451.1
1/A451.2

1/A451.3
1/A451.4

1/A451.5
1/A451.6

1/A451.7
1/A451.8

1/A452.1
1/A452.2

THE CONTRACTOR WORKING FROM DRAWINGS NOT SPECIFICALLY MARKED FOR CONSTRUCTION MUST ASSUME FULL RESPONSIBILITY AND BEAR COSTS FOR ANY CORRECTIONS OR DAMAGES RESULTING FROM HIS OR HER WORK.

No. _____
 No. _____

[illegible]

REVISIONS TO DRAWING	DATE	
	No.	(DD,MM,YY)
		BY

BUILDING PERMIT NUMBER _____

KNYMIH
ARCHITECTURE • SOLUTIONS



WORKING SHEET TITLE:

PROJECT NUMBER: 22402

DRAWN BY:		CHECKED BY:	DRAWING SHEET NUMBER:
-----------	--	-------------	-----------------------

Author	Checker
WORKING VERSION: A 1510	

A451.8


2024-10-21	
------------	--

A451.8

1 BLDG 5 - ENLARGED SOUTH ELEVATION 8

A451.8 1:50

TIMESTAMP: 2024-10-21 7:58:06 PM FILEPATH: C:\Revit Local\22402_julian\XD52V.nt

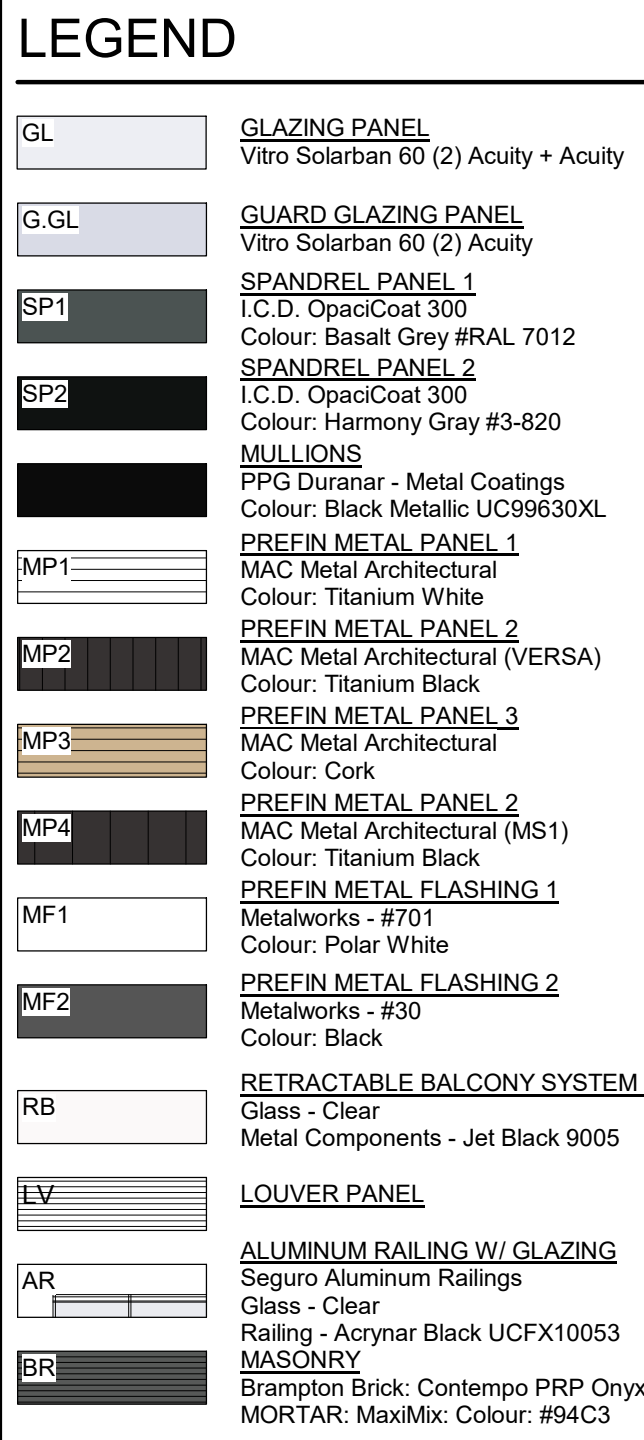


DRAWN BY: Author	CHECKED BY: Checker	DRAWING SHEET NUMBER: A452
WING VERSION:		
EFFECT DATE: 2024-10-21		

GL		<u>GLAZING PANEL</u> Vitra Solarban 60 (2) Acuity + Acuity
G.GL		<u>GUARD GLAZING PANEL</u> Vitra Solarban 60 (2) Acuity
SP1		<u>SPANDREL PANEL 1</u> I.C.D. OpacCoat 300 Colour: Basalt Grey #RAL 7012
SP2		<u>SPANDREL PANEL 2</u> I.C.D. OpacCoat 300 Colour: Harmony Gray #3-820
		<u>MULLIONS</u> PPG Duranar - Metal Coatings Colour: Black Metallic UC99630XL
MP1		<u>PREFIN METAL PANEL 1</u> MAC Metal Architectural Colour: Titanium White
MP2		<u>PREFIN METAL PANEL 2</u> MAC Metal Architectural (VERSA) Colour: Titanium Black
MP3		<u>PREFIN METAL PANEL 3</u> MAC Metal Architectural Colour: Cork
MP4		<u>PREFIN METAL PANEL 2</u> MAC Metal Architectural (MS1) Colour: Titanium Black
MF1		<u>PREFIN METAL FLASHING 1</u> Metalworks - #701 Colour: Polar White
MF2		<u>PREFIN METAL FLASHING 2</u> Metalworks - #30 Colour: Black
RB		<u>RETRACTABLE BALCONY SYSTEM</u> Glass - Clear Metal Components - Jet Black 9005
LV		<u>LOUVER PANEL</u>
AR		<u>ALUMINUM RAILING W/ GLAZING</u> Seguro Aluminum Railings Glass - Clear Railing - Acrynal Black UCXF10053
BR		<u>MASONRY</u> Brampton Brick: Contempo PRP Onyx MORTAR: Maxmix: Colour: #94C3

DATE: 2024-10-21

1 BLDG 5 - ENLARGED EAST ELEVATION 1
A452.1 1:50

GL		<u>GLAZING PANEL</u> Vitra Solarban 60 (2) Acuity + Acuity
G.GL		<u>GUARD GLAZING PANEL</u> Vitra Solarban 60 (2) Acuity
SP1		<u>SPANDREL PANEL 1</u> I.C.D. OpacCoat 300 Colour: Basalt Grey #RAL 7012
SP2		<u>SPANDREL PANEL 2</u> I.C.D. OpacCoat 300 Colour: Harmony Gray #3-820
		<u>MULLIONS</u> PPG Duranar - Metal Coatings Colour: Black Metallic UC99630XL
MP1		<u>PREFIN METAL PANEL 1</u> MAC Metal Architectural Colour: Titanium White
MP2		<u>PREFIN METAL PANEL 2</u> MAC Metal Architectural (VERSA) Colour: Titanium Black
MP3		<u>PREFIN METAL PANEL 3</u> MAC Metal Architectural Colour: Cork
MP4		<u>PREFIN METAL PANEL 2</u> MAC Metal Architectural (MS1) Colour: Titanium Black
MF1		<u>PREFIN METAL FLASHING 1</u> Metalworks - #701 Colour: Polar White
MF2		<u>PREFIN METAL FLASHING 2</u> Metalworks - #30 Colour: Black
RB		<u>RETRACTABLE BALCONY SYSTEM</u> Glass - Clear Metal Components - Jet Black 9005
LV		<u>LOUVER PANEL</u>
AR		<u>ALUMINUM RAILING W/ GLAZING</u> Seguro Aluminum Railings Glass - Clear Railing - Acrynal Black UCXF10053
BR		<u>MASONRY</u> Brampton Brick: Contempo PRP Onyx MORTAR: Maxmix Colour: #94C3

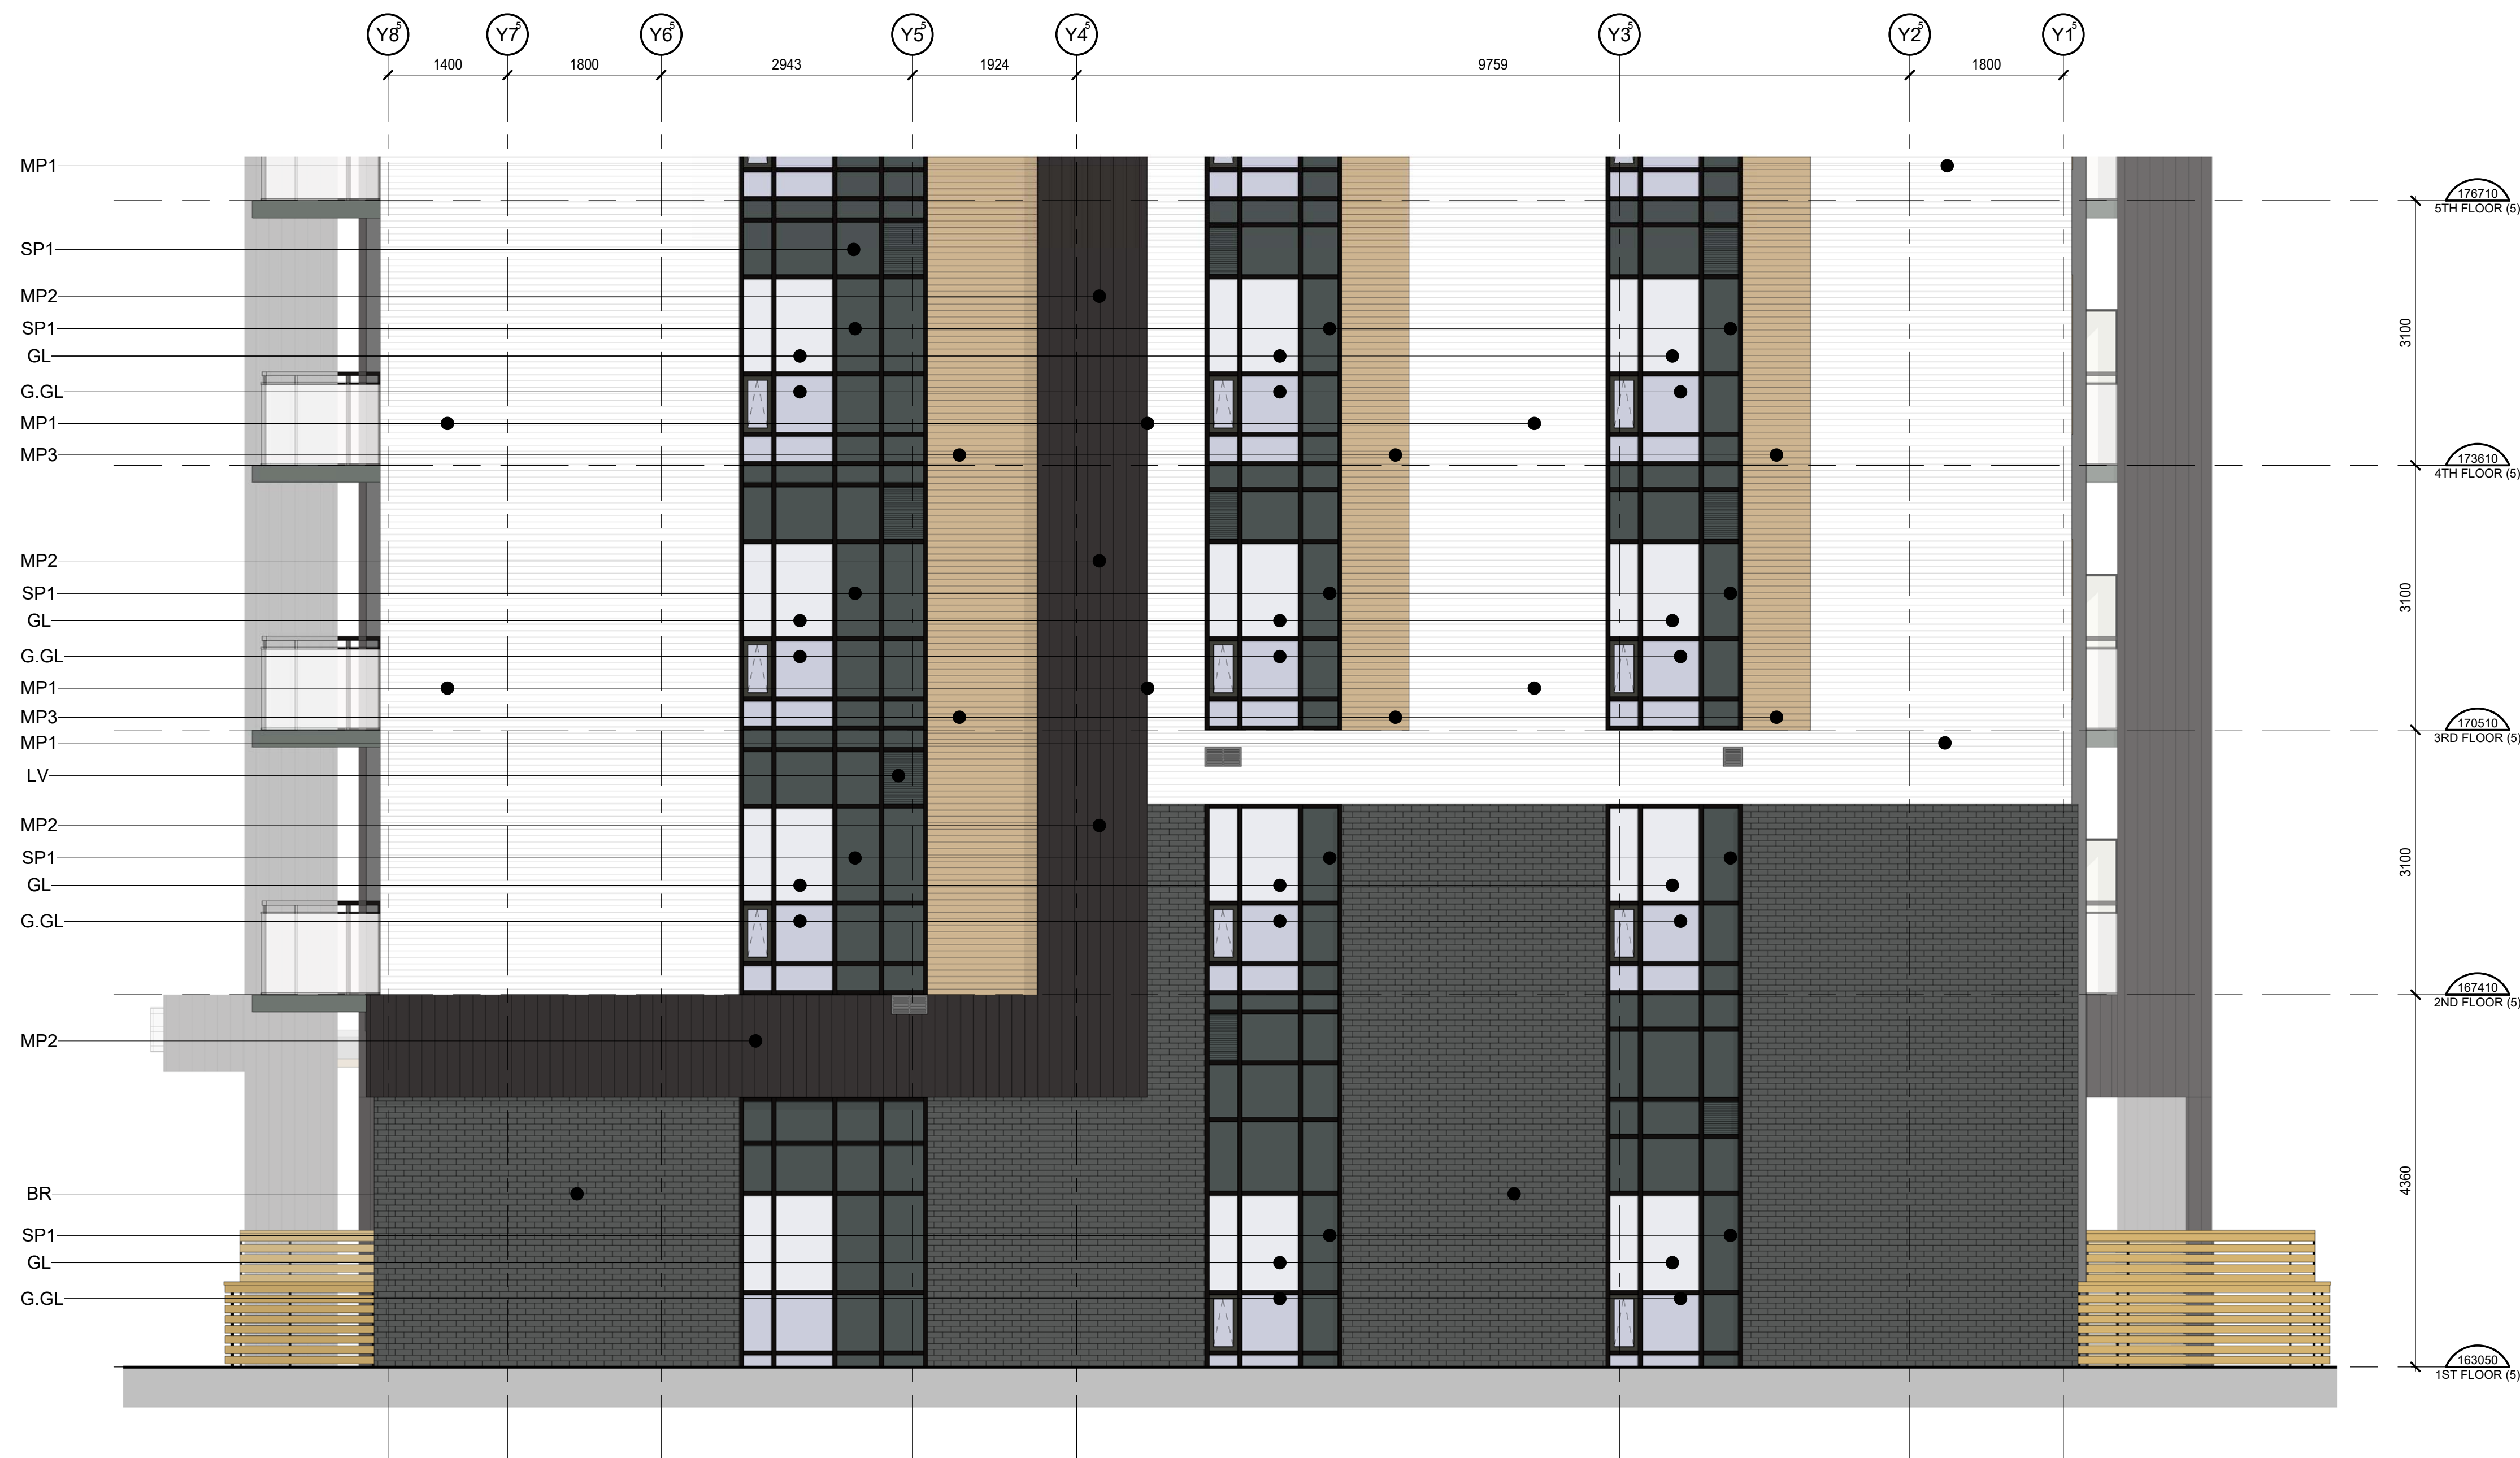

DATE: 2024-10-21

ELEVATION KEY PLAN

THE CONTRACTOR WORKING FROM DRAWINGS NOT SPECIFICALLY MARKED FOR CONSTRUCTION[®] MUST ASSUME FULL RESPONSIBILITY AND BEAR COSTS FOR ANY CORRECTIONS OR DAMAGES RESULTING FROM HIS OR HER WORK.


No. _____
 No. _____

[illegible][illegible]

KNYMH
ARCHITECTURE • SOLUTIONS

KNYMH INC.
1006 SKYVIEW DRIVE • SUITE 101
BURLINGTON, ONTARIO • L7P 0V1
T 905 639 6595
F 905 639 0394

www.knymh.com info@knymh.com

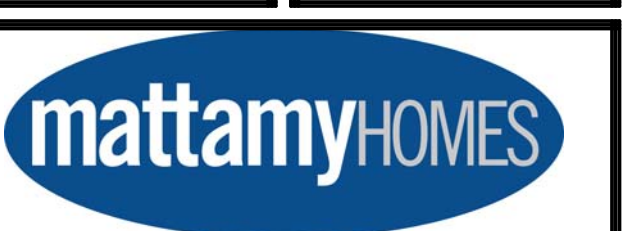

DATE: 2024-10-21

	GLAZING PANEL Vltro Solarban 60 (2) Acuity + Acuity
	GUARD GLAZING PANEL Vltro Solarban 60 (2) Acuity
	SPANDREL PANEL 1 I.C.D. OpacCoat 300 Colour: Basalt Grey #RAL 7012
	SPANDREL PANEL 2 I.C.D. OpacCoat 300 Colour: Harmony Gray #3-820
	MULLIONS PPG Duxuran - Metal Coatings Colour: Black Metallic UC99630XL
	PREFIN METAL PANEL 1 MAC Metal Architectural Colour: Titanium White
	PREFIN METAL PANEL 2 MAC Metal Architectural (VERSA) Colour: Titanium Black
	PREFIN METAL PANEL 3 MAC Metal Architectural Colour: Cork
	PREFIN METAL PANEL 2 MAC Metal Architectural (MS1) Colour: Titanium Black
	PREFIN METAL FLASHING 1 Metalworks - #701 Colour: Polar White
	PREFIN METAL FLASHING 2 Metalworks - #30 Colour: Black
	RETRACTABLE BALCONY SYSTEM Glass - Clear Metal Components - Jet Black 9005
	LOUVER PANEL
	ALUMINIUM RAILING W/ GLAZING Seguro Aluminum Railings Glass - Clear
	MASONRY Brampton Brick: Contempo PRP Onyx MORTAR: MaxMix Colour: #94C3



GL		GLAZING PANEL Vitró Solarban 60 (2) Acuity + Acuity
G.GL		GUARD GLAZING PANEL Vitró Solarban 60 (2) Acuity
SP1		SPANDREL PANEL 1 I.C.D. OpacoCoat 300 Colour: Basalt Grey #RAL 7012
SP2		SPANDREL PANEL 2 I.C.D. OpacoCoat 300 Colour: Harmony Gray #3-820
		MULLIONS PPG Duranar - Metal Coatings Colour: Black Metallic UC9630XOL
MP1		PREFIN METAL PANEL 1 MAC Metal Architectural Colour: Titanium White
MP2		PREFIN METAL PANEL 2 MAC Metal Architectural (VERSA) Colour: Titanium Black
MP3		PREFIN METAL PANEL 3 MAC Metal Architectural Colour: Cork
MP4		PREFIN METAL PANEL 2 MAC Metal Architectural (MS1) Colour: Titanium Black
MF1		PREFIN METAL FLASHING 1 Metalworks - #701 Colour: Polar White
MF2		PREFIN METAL FLASHING 2 Metalworks - #30 Colour: Black
RB		RETRACTABLE BALCONY SYSTEM Glass - Clear Metal Components - Jet Black 9005
LV		LOUVER PANEL
AR		ALUMINIUM RAILING W/ GLAZING Seguro Aluminum Railings Glass - Clear Railing - Acynnar Black UCXF10053
BR		MASONRY Brampton Brick: Contempo PRP Onyx MORTAR: Maxiflex Colour: #94C3



Y TO DETAIL LOCATION

No.	DETAIL NUMBER
No.	DRAWING SHEET NUMBER

[illegible]

ALL PREVIOUS ISSUES OF THIS DRAWING ARE SUPERSEDED

[illegible]


BUILDING PERMIT NUMBER:

NOT FOR CONSTRUCTION WITHOUT PERMIT

KNYMH
ARCHITECTURE • SOLUTIONS

KNYMH INC.
1006 SKYVIEW DRIVE • SUITE 101
BURLINGTON, ONTARIO • L7P 0V1
T 905.639.6595
F 905.639.0394


www.knymh.com info@knymh.com

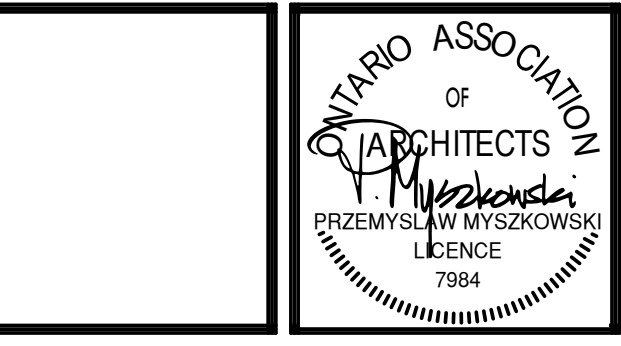

CLOCKWORK PH3
BLDG 5 - 3010 WILLIAM CUTMORE BLVD.
OAKVILLE, ONTARIO

BLDG 5 - ENLARGED
WEST ELEVATION 2

DRAWING SCALE: As indicated		PROJECT NUMBER: 22402	
DRAWN BY: Author	CHECKED BY: Checker	DRAWING SHEET NUMBER: A452.4	
DRAWING VERSION: 001			
DATE: 2024-10-21			

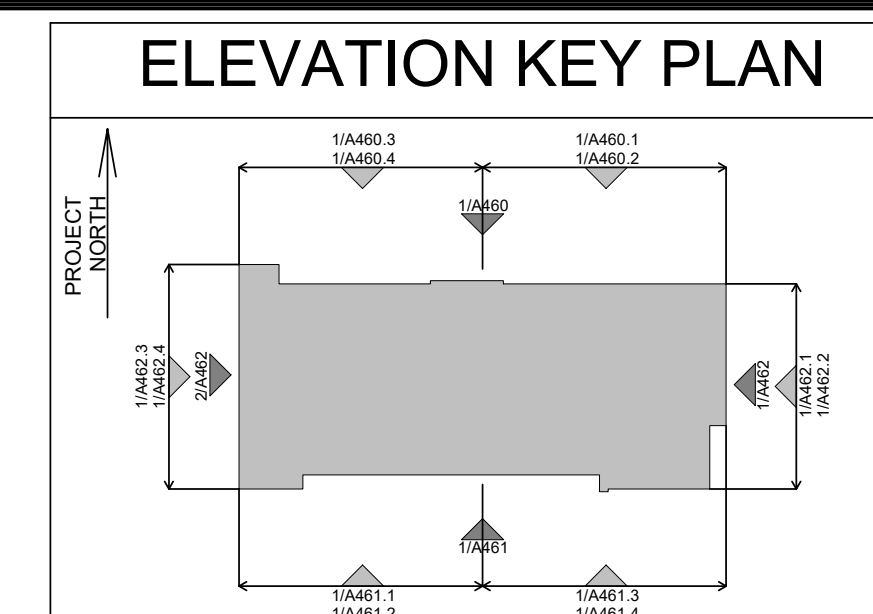


LEGEND


GL		GLAZING PANEL Vetro Solarban 60 (2) Acuity + Acuity
GL2		GLAZING PANEL Vetro Solargray 60 (3) Acuity + Acuity
G.GL		GUARD GLAZING PANEL Vetro Solarban 60 (2) Acuity
SP1		SPANDREL PANEL 1 I.C.D. OpacCoat 300 Colour: Harmony Gray #3-820
SP2		SPANDREL PANEL 2 I.C.D. OpacCoat 300 Colour: Iron Gray #3-2625
		MILLIONS PPG Duranar - Metal Coatings Colour: Black Metallic UC99630XL
PC1		PRECAST COLOUR 1 Stubbe's Precast Colour: Benjamin Moore Balboa M
PC2		PRECAST COLOUR 2 Stubbe's Precast Colour: Benjamin Moore Steel Wo
PC3		PRECAST COLOUR 3 Stubbe's Precast Colour: to match Brampton Brick
PC4		PRECAST COLOUR 4 Stubbe's Precast Colour: to match MAC Metal Architectural Cork
RB		RETRACTABLE BALCONY SYSTEM Glass - Clear Metal Components - Jet Black 9005
LV		LOUVER PANEL Colour: Harmony Gray #3-820
AR		ALUMINUM RAILING W/ GLAZING Seguro Aluminum Railings Glass - Clear Railing - Acynat Rail C1XF310053

[illegible]

1 BLDG 6 - NORTH ELEVATION
A460 1 : 125

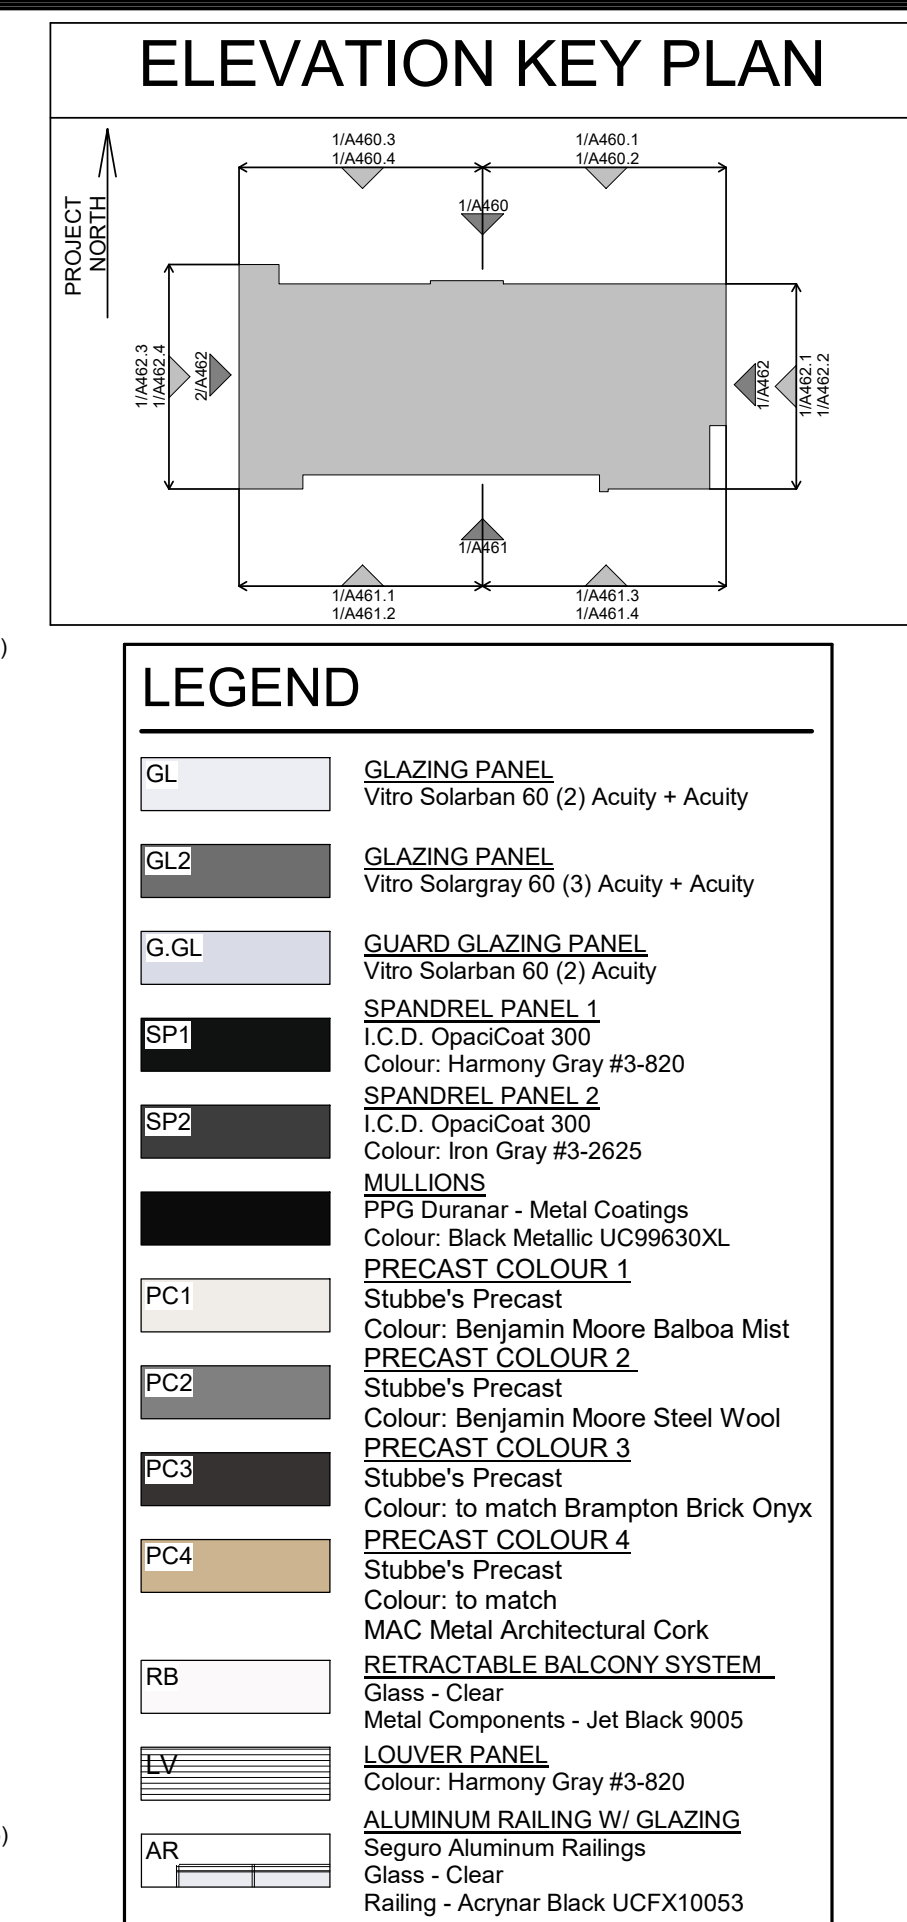

DATE: 2024-10-21

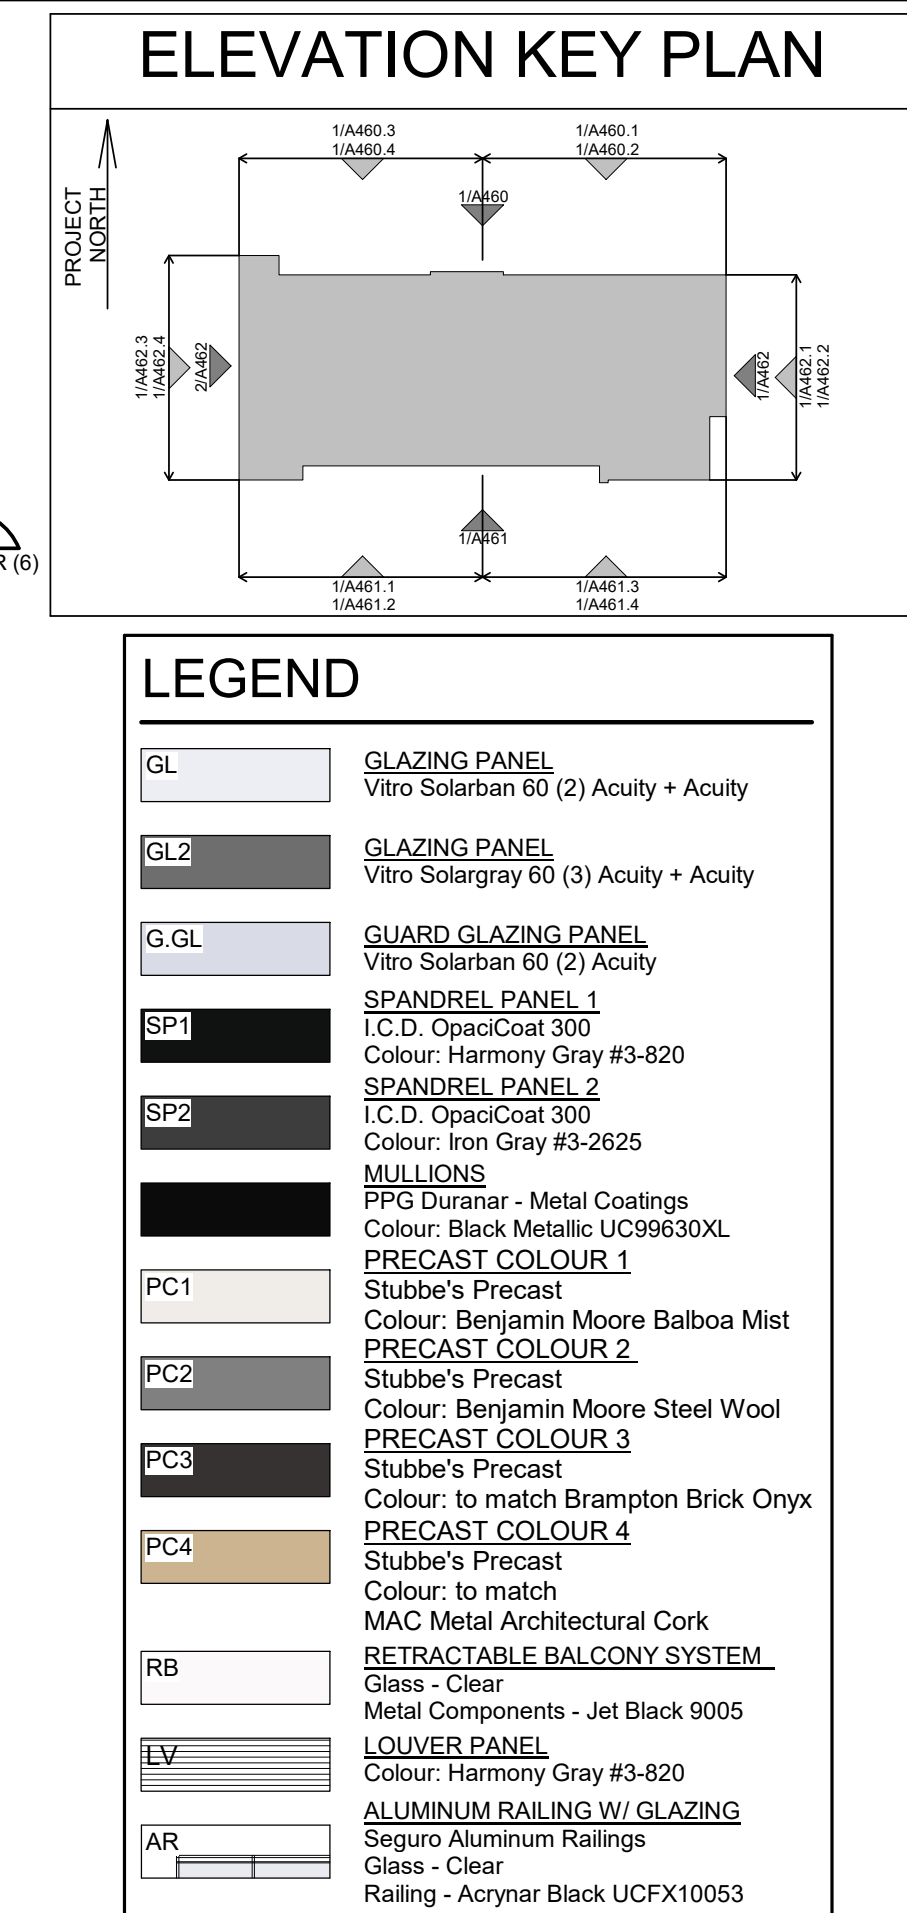

Y TO DETAIL LOCATION

No.	DETAIL NUMBER
No.	DRAWING SHEET NUMBER

[illegible]

ALL PREVIOUS ISSUES OF THIS DRAWING ARE SUPERSEDED

[illegible]


BUILDING PERMIT NUMBER:

NOT FOR CONSTRUCTION WITHOUT PERMIT

KNYMH
ARCHITECTURE • SOLUTIONS

KNYMH INC.
1006 SKYVIEW DRIVE • SUITE 101
BURLINGTON, ONTARIO • L7P 0V1
T 905.639.6595
F 905.639.0394

www.knymh.com info@knymh.com

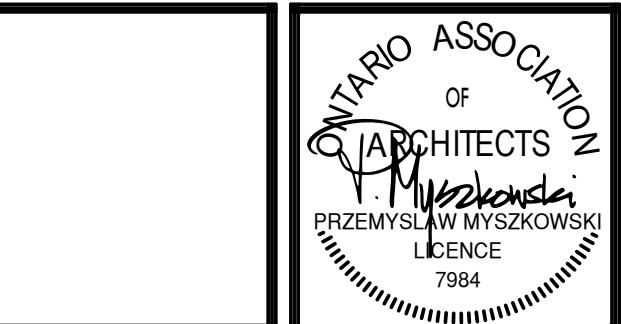


CLOCKWORK PH3

BLDG 6 - OAKVILLE, ONTARIO

BLDG 6 - ENLARGED
NORTH ELEVATION 2

DRAWING SCALE: As indicated		PROJECT NUMBER: 22402	
DRAWN BY: Author		CHECKED BY: Checker	
DRAWING VERSION:		DRAWING SHEET NUMBER: A460.2	
DATE: 2024-10-21			

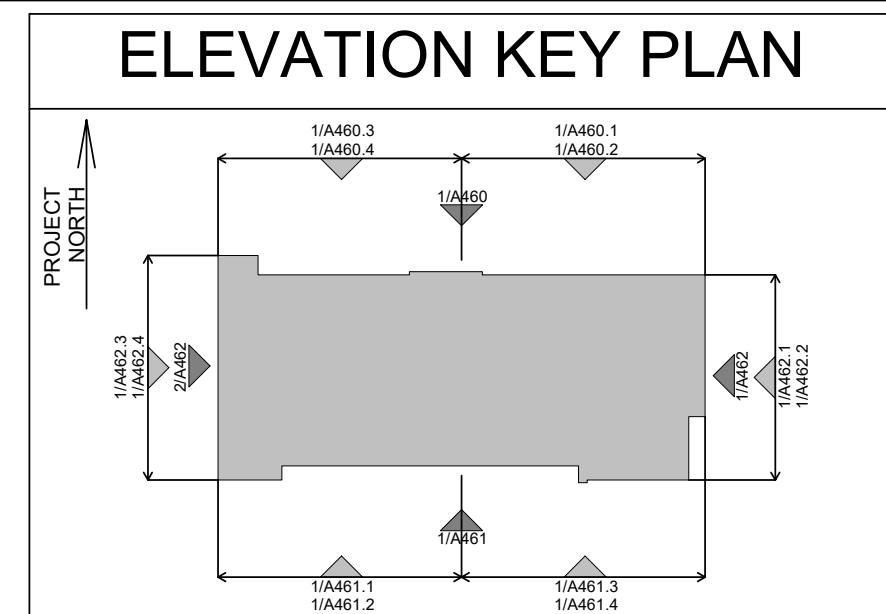

CONTRACTOR MUST CHECK AND VERIFY ALL DIMENSIONS AND JOB CONDITIONS BEFORE PROCEEDING WITH WORK

ALL DRAWINGS MAY BE TO BE SUBJECT TO CHANGE DUE TO COMMENTS FROM MUNICIPAL DEPARTMENTS AND OTHER AGENCIES WITH AUTHORITY

ALL DRAWINGS AND SPECIFICATIONS ARE THE PROPERTY OF THE ARCHITECTS AND MUST BE RETURNED AT THE COMPLETION OF THE WORK

THE CONTRACTOR WORKING FROM DRAWINGS NOT SPECIFICALLY MARKED FOR CONSTRUCTION SHALL BE RESPONSIBLE AND BEAR COSTS FOR ANY CORRECTIONS OR DAMAGES RESULTING FROM HIS OR HER WORK

[illegible][illegible]

KNYMH
ARCHITECTURE • SOLUTIONS

KNYMH INC.
1006 SKYVIEW DRIVE • SUITE 101
BURLINGTON, ONTARIO • L7P 0V1
T 905.639.6595
F 905.639.0394


www.knymh.com info@knymh.com



DRAWING SHEET TITLE:

BLDG 6 - ENLARGED
NORTH ELEVATION 3

1 BLDG 6 - ENLARGED NORTH ELEVATION 3
A460.3 1:50

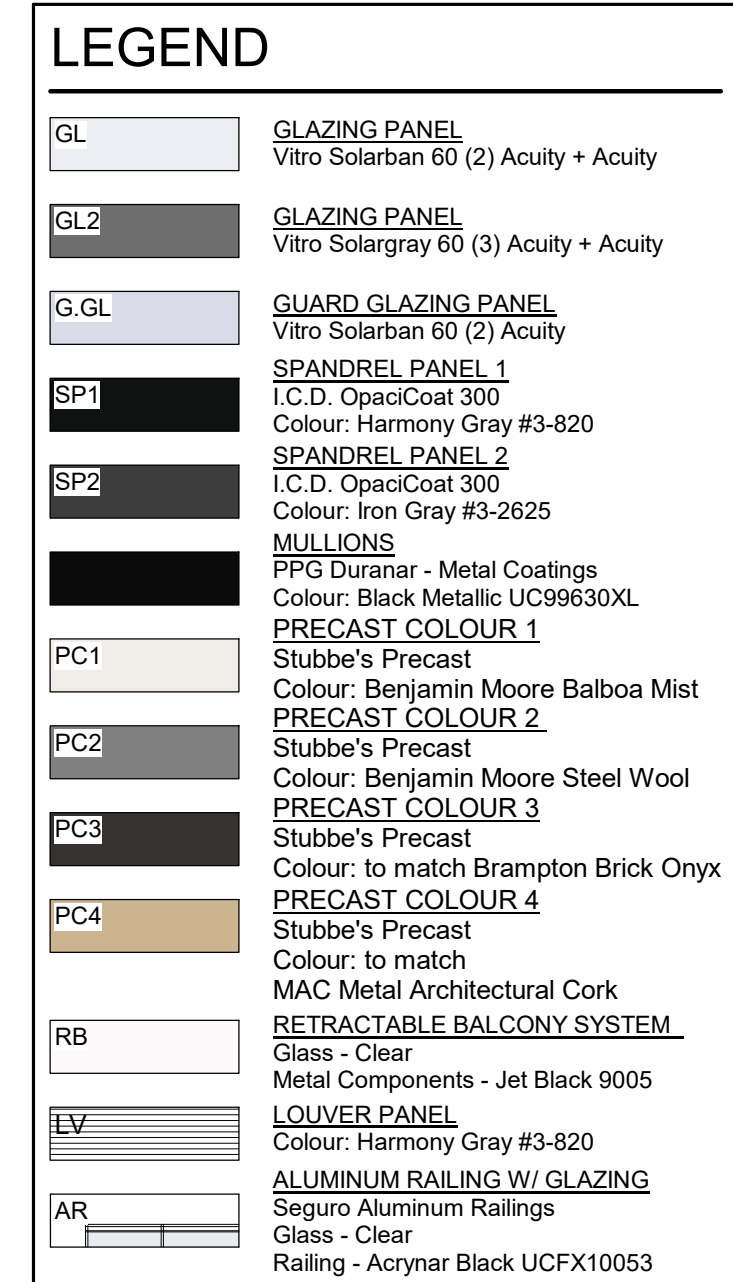

CONTRACTOR MUST CHECK AND VERIFY ALL DIMENSIONS AND JOB CONDITIONS BEFORE PROCEEDING WITH WORK			
ALL DRAWINGS MAY BE TO BE SUBJECT TO CHANGE DUE TO COMMENTS FROM MUNICIPAL DEPARTMENTS AND OTHER AGENCIES WITH AUTHORITY			
ALL DRAWINGS AND SPECIFICATIONS ARE THE PROPERTY OF THE ARCHITECTS AND MUST BE RETURNED AT THE COMPLETION OF THE WORK			
THE CONTRACTOR WORKING FROM DRAWINGS NOT SPECIFICALLY MARKED FOR CONSTRUCTION MUST ASSUME FULL RESPONSIBILITY AND BEAR COSTS FOR ANY CORRECTIONS OR DAMAGES RESULTING FROM HIS OR HER WORK.			
KEY TO DETAIL LOCATION			
No. No.	DETAIL NUMBER _____ DRAWING SHEET NUMBER _____		
DRAWING SETS ISSUED	No.	DATE (DD.MM.YY)	BY
SPA SUBMISSION 1	1.	10.05.24	KNYMH
PROGRESS SET	2.	11.07.24	KNYMH
SPA SUBMISSION 2	3.	21.10.24	KNYMH
ALL PREVIOUS ISSUES OF THIS DRAWING ARE SUPERSEDED			
REVISIONS TO DRAWING	No.	DATE (DD/MM/YY)	BY
BUILDING PERMIT NUMBER:			
NOT FOR CONSTRUCTION WITHOUT PERMIT			
KNYMH ARCHITECTURE • SOLUTIONS KNYMH INC. 1006 SKYVIEW DRIVE • SUITE 101 BURLINGTON, ONTARIO • L7P 0V1 T 905.639.6595 F 905.639.0394 www.knymh.com info@knymh.com			
	ONTARIO ASSOCIATION OF ARCHITECTS PRZEMYSŁAW MYSZKOWSKI LICENCE 7984		
mattamyHOMES			
CLOCKWORK PH3			
BLDG 6 - OAKVILLE, ONTARIO			
DRAWING SHEET TITLE:			
BLDG 6 - ENLARGED NORTH ELEVATION 4			
DRAWING SCALE: As indicated		PROJECT NUMBER: 22402	
DRAWN BY: Author	CHECKED BY: Checker	DRAWING SHEET NUMBER:	
DRAWING VERSION:		A460.4	
PLOT DATE: 2024-10-21			

ALL DRAWINGS AND SPECIFICATIONS ARE THE PROPERTY OF THE ARCHITECTS AND MUST BE RETURNED AT THE COMPLETION OF THE WORK. THE CONTRACTOR WORKING FROM DRAWINGS NOT SPECIFICALLY MARKED FOR CONSTRUCTION* MUST ASSUME FULL RESPONSIBILITY AND BEAR COSTS FOR ANY CORRECTIONS OR DAMAGES RESULTING FROM HIS OR HER WORK.

No.	DETAIL NUMBER
No.	DRAWING SHEET NUMBER

ALL PREVIOUS ISSUES OF THIS DRAWING ARE SUPERSEDED

BUILDING PERMIT NUMBER:

NOT FOR CONSTRUCTION WITHOUT PERMIT

NOT FOR CONSTRUCTION WITHOUT PERMIT



BLDG 6 - OAKVILLE, ONTARIO

WORKING SHEET TITLE:

02402

104

2024-10-21

A461



TIMESTAMP: 2024-10-21 7:59:41 PM FILEPATH: C:\Revit Local\22402_juliaXD52v.rvt



	GLAZING PANEL Vitra Solarbarrn 60 (2) Acuity + Acuity
GL2	GLAZING PANEL Vitra Solargray 60 (3) Acuity + Acuity
G GLAZING	GUARD GLAZING PANEL Vitra Solarbarrn 60 (2) Acuity
SP1	SPANDREL PANEL 1 I.C.D. OpaciCoat 300 Colour: Harmony Gray #3-820
SP2	SPANDREL PANEL 2 I.C.D. OpaciCoat 300 Colour: Iron Gray #3-2625
	MULLIONS PETG Duranor - Metal Coatings Colour: Black Metallic UC99630XL
PC1	PRECAST COLOUR 1 Stubbe's Precast Colour: Benjamin Moore Balboa Mist
PC2	PRECAST COLOUR 2 Stubbe's Precast Colour: Benjamin Moore Steel Wool
PC3	PRECAST COLOUR 3 Stubbe's Precast Colour: to match Brampton Brick Onyx
PC4	PRECAST COLOUR 4 Stubbe's Precast Colour: to match MAC Metal Architectural Cork
RB	RETRACTABLE BALCONY SYSTEM Glass - Clear Metal Components - Jet Black 9005
LV	LOUVER PANEL Colour: Harmony Gray #3-820
AR	ALUMINUM RAILING W/ GLAZING Sequino Aluminum Railings Glass - Clear Railing - Acrynal Black UCXF10053

KEY TO DETAIL LOCATION

No.	DETAIL NUMBER
No.	DRAWING SHEET NUMBER

[illegible][illegible]

BUILDING PERMIT NUMBER:

NOT FOR CONSTRUCTION WITHOUT PERMIT

KNYMH
ARCHITECTURE • SOLUTIONS

KNYMH INC.
1006 SKYVIEW DRIVE • SUITE 101
BURLINGTON, ONTARIO • L7P 0V1
T 905.639.6595
F 905.639.0394

www.knymh.com info@knymh.com

ONTARIO ASSOCIATION
OF
ARCHITECTS
Przemysław Myszkowski
PRZEMYSŁAW MYSZKOWSKI
LICENCE
7984




CLOCKWORK PH3

BLDG 6 - OAKVILLE, ONTARIO

DRAWING SHEET TITLE:

BLDG 6 - ENLARGED
SOUTH ELEVATION 1

DRAWING SCALE: As indicated		PROJECT NUMBER: 22402	
DRAWN BY: Author	CHECKED BY: Checker	DRAWING SHEET NUMBER: A461.1	
DRAWING VERSION:			
PLOT DATE: 2024-10-21			

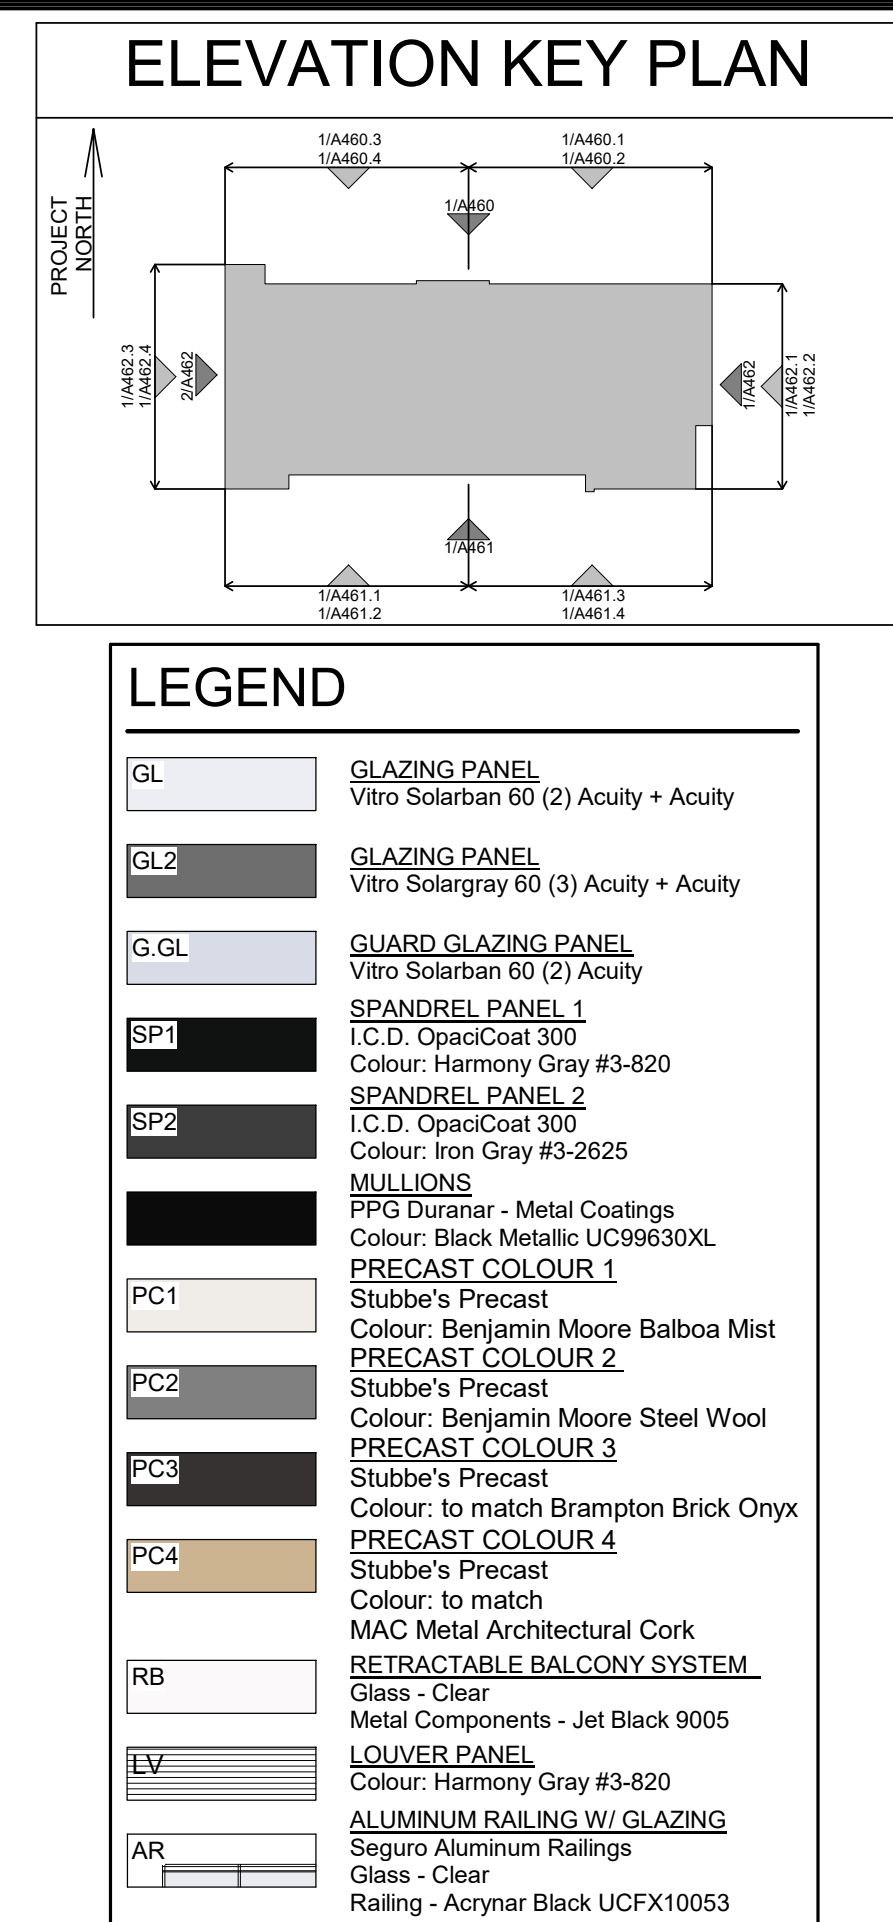[illegible]

KNYMH
ARCHITECTURE • SOLUTIONS

KNYMH INC.
1006 SKYVIEW DRIVE • SUITE 101
BURLINGTON, ONTARIO • L7P 0V1
T 905.639.6595
F 905.639.0394


www.knymh.com info@knymh.com




DRAWING SHEET TITLE:


BLDG 6 - ENLARGED
SOUTH ELEVATION 2

DRAWING VERSION:	A461.2
PLOT DATE: 2024-10-21	

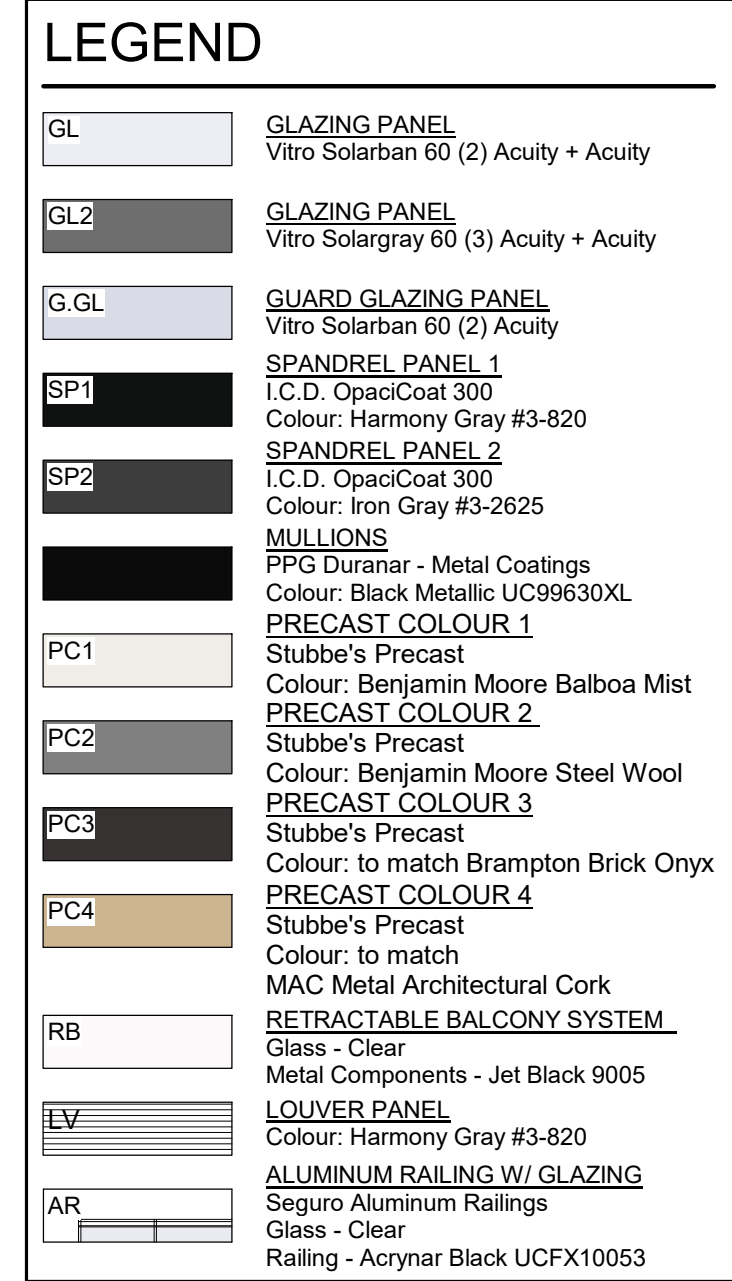


TIMESTAMP: 2024-10-21 7:59:58 PM FILEPATH: C:\Revit Local\22402_juliarXD52V.nt

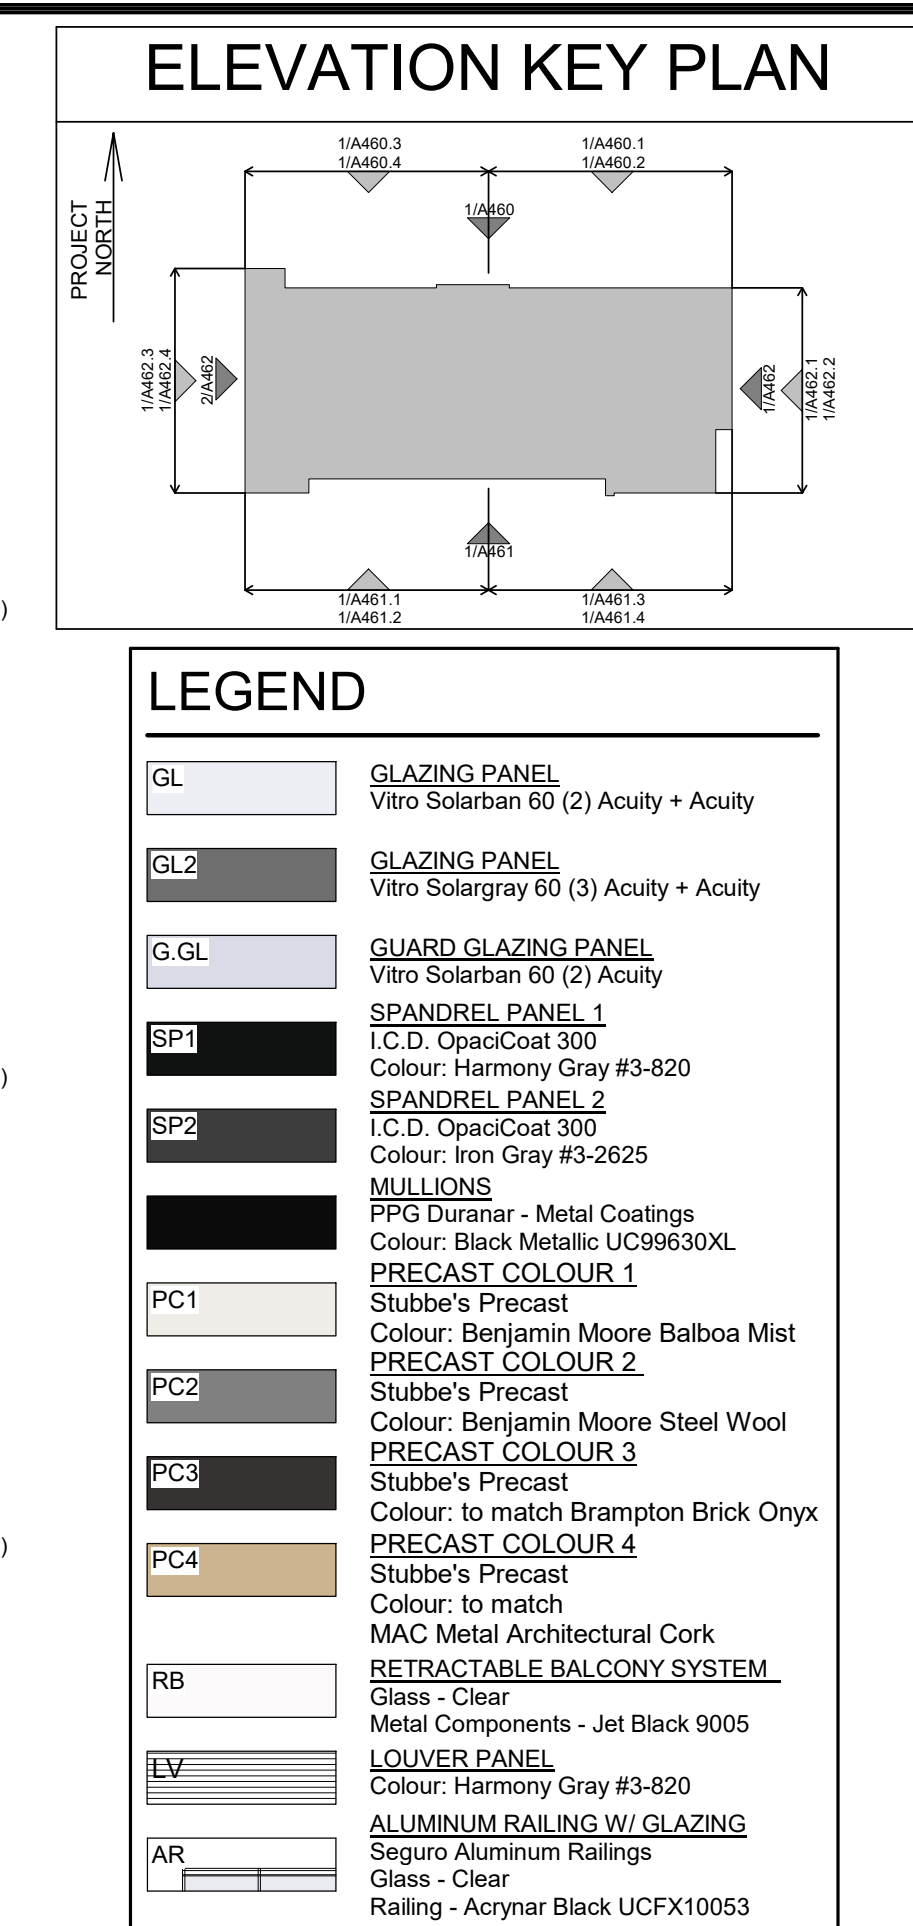
[illegible]

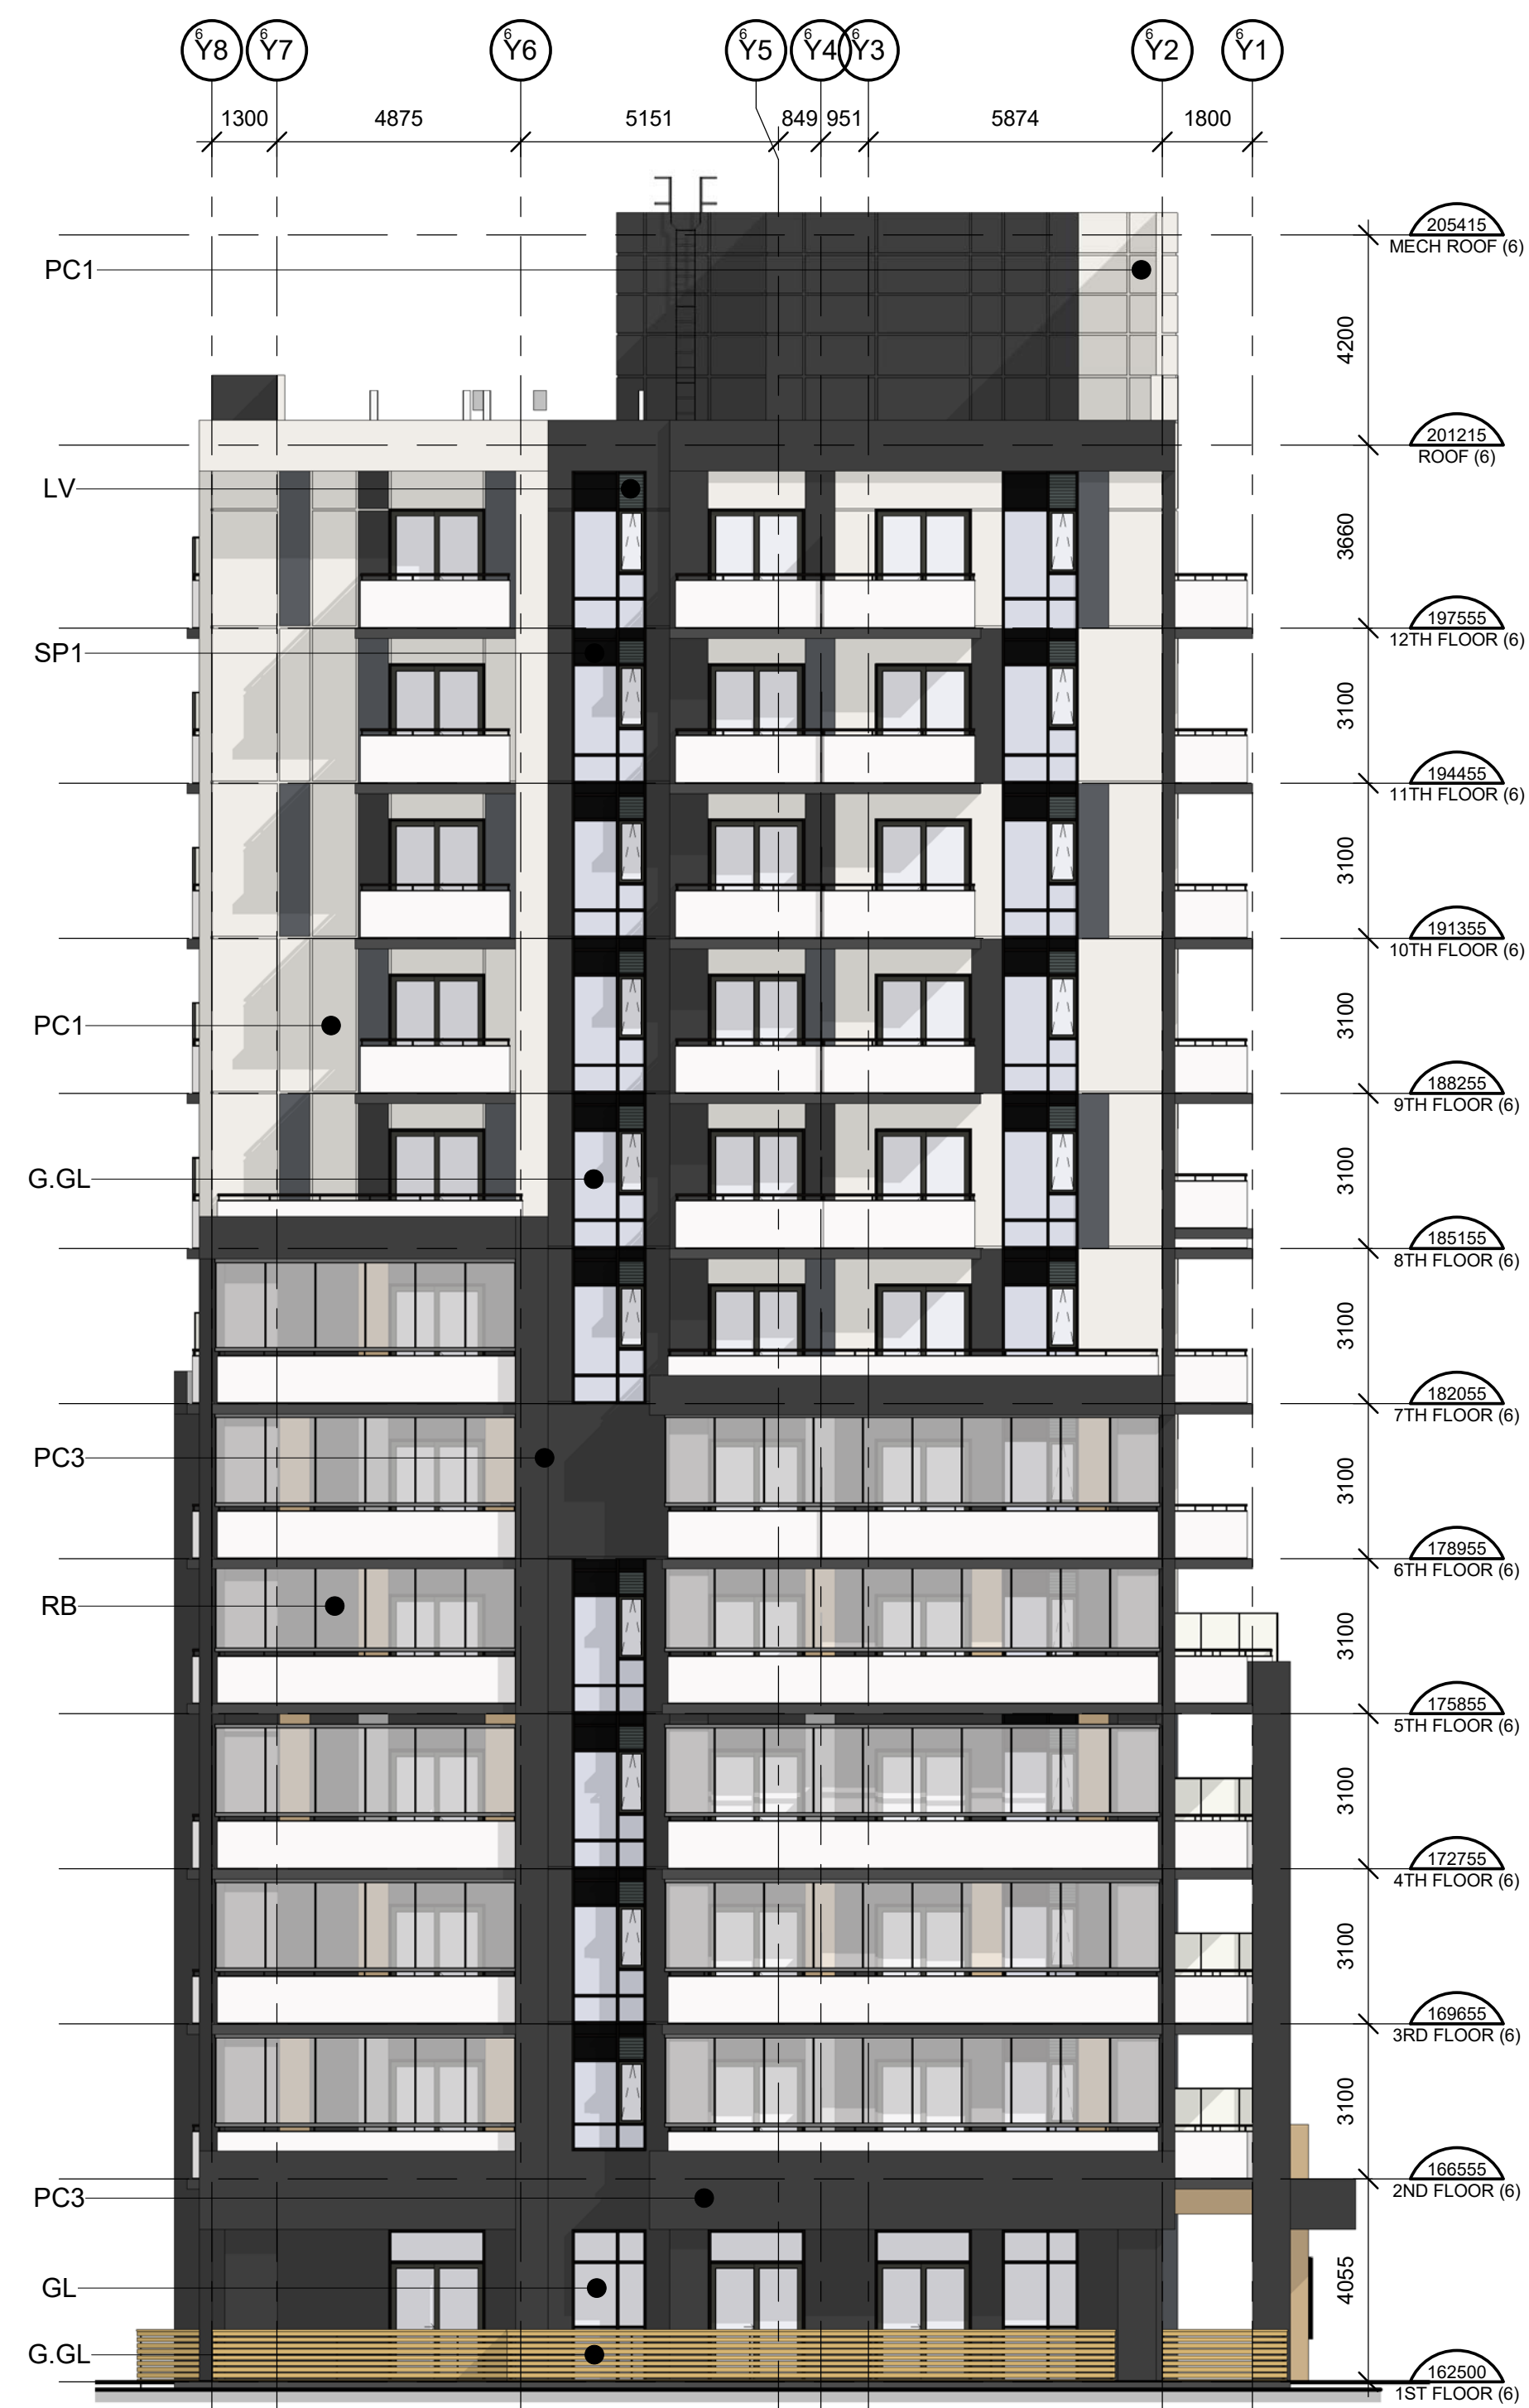


1 BLDG 6 - EAST ELEVATION
A462 1:125

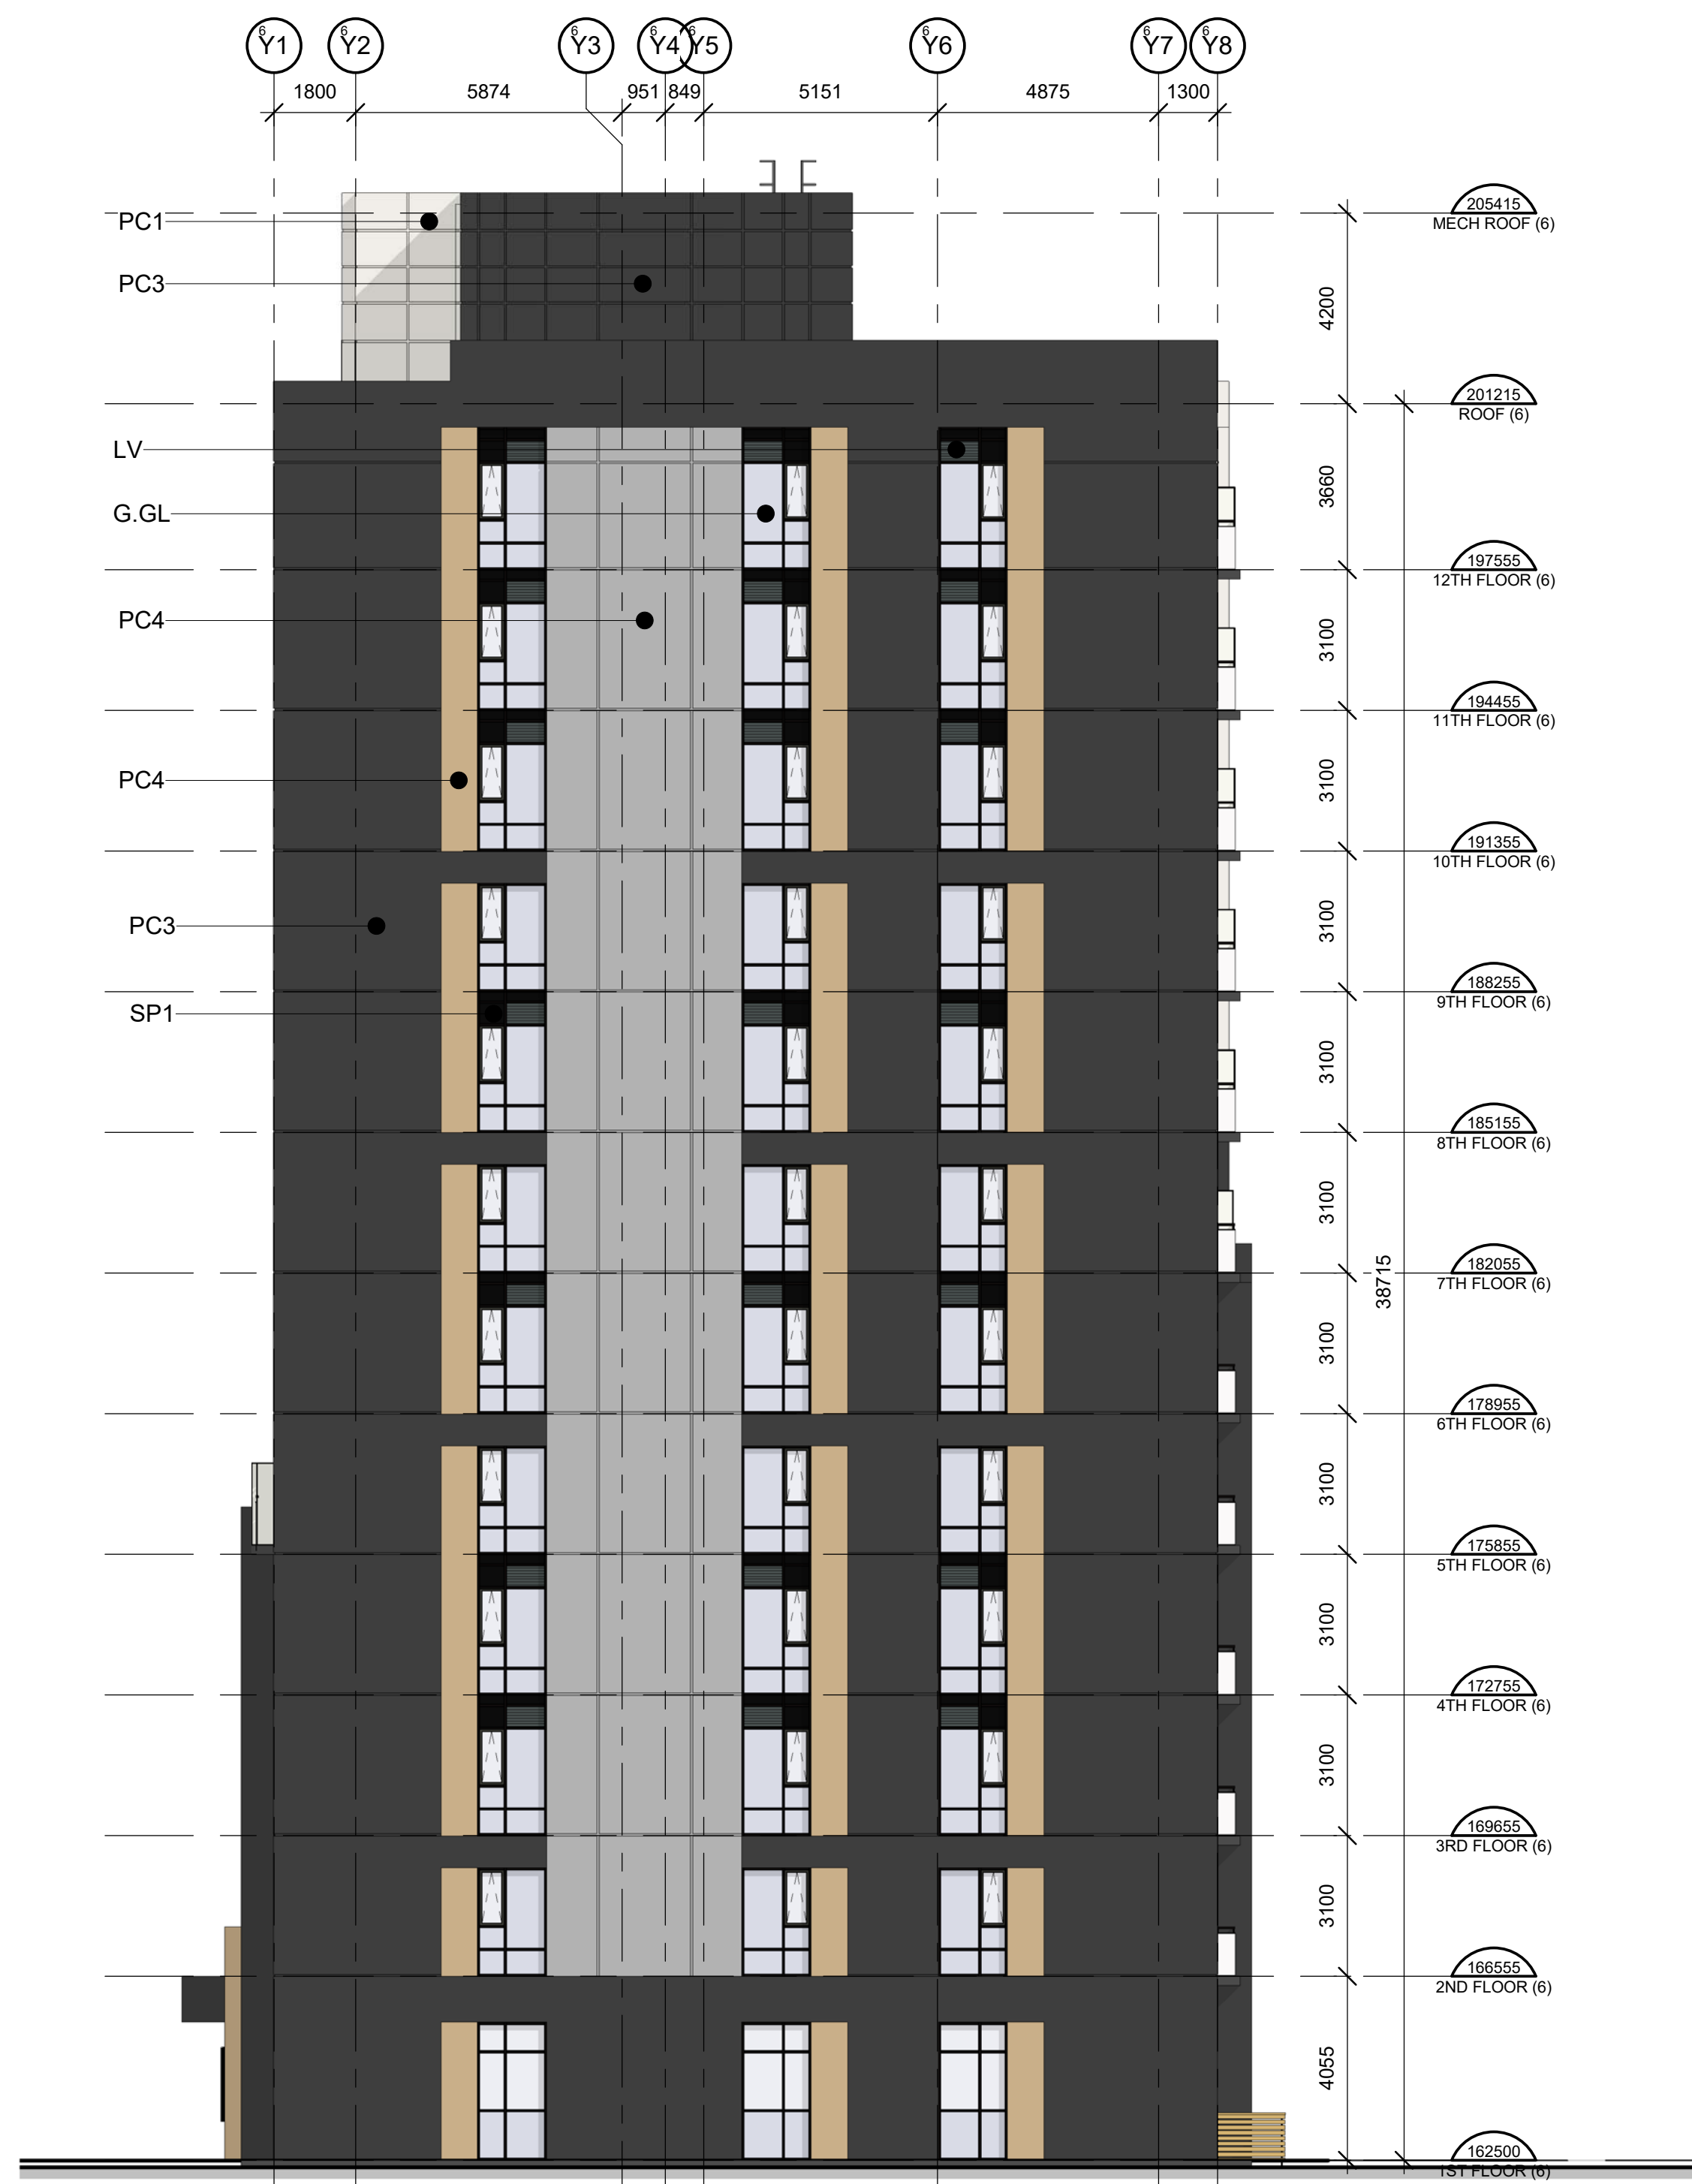

2 BLDG 6 - WEST ELEVATION
A462 1:125

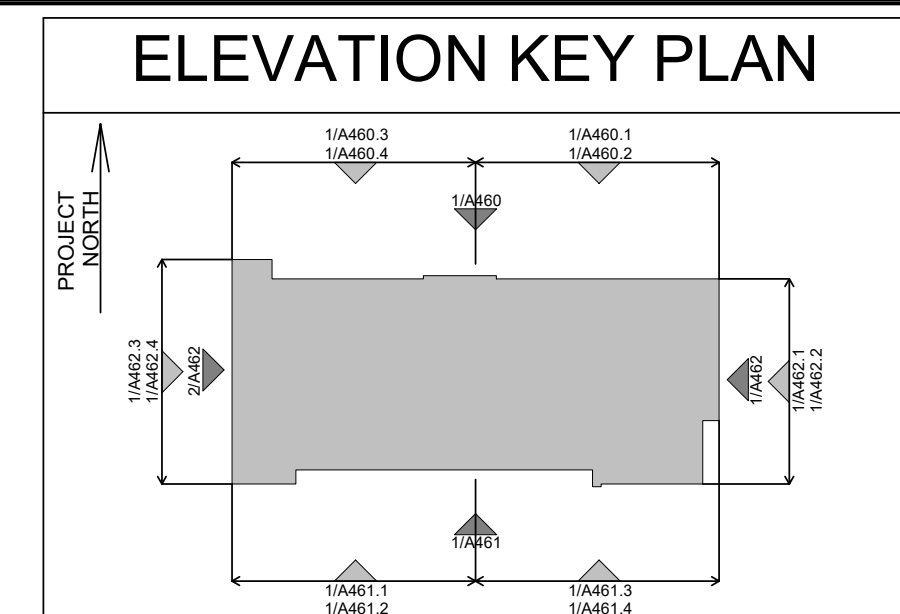

LEGEND

 	GLAZING PANEL Vetro Solarban 60 (2) Acuity + Acuity
	GLAZING PANEL Vetro Solargray 60 (3) Acuity + Acuity
	GLUARD GLAZING PANEL Vetro Solarban 60 (2) Acuity
	SPANDREL PANEL 1 I.C.D. OpaciCoast 300 Colour: Harmony Gray #3-820
	SPANDREL PANEL 2 I.C.D. OpaciCoast 300 Colour: Iron Gray #3-2625
	MULLIONS PPG Dursanar - Metal Coatings Colour: Black Metallic UC99630XL
	PRECAST COLOUR 1 Stubb's Precast Colour: Benjamin Moore Balboa Mist
	PRECAST COLOUR 2 Stubb's Precast Colour: Benjamin Moore Steel Wool
	PRECAST COLOUR 3 Stubb's Precast Colour: to match Brampton Brick Onyx
	PRECAST COLOUR 4 Stubb's Precast Colour: to match MAC Metal Architectural Cork
	RETRACTABLE BALCONY SYSTEM Glass - Clear Metal Components - Jet Black 9005
	LOUVER PANEL Colour: Harmony Gray #3-820
	ALUMINIUM RAILING W/ GLAZING Seguro Aluminum Railings Glass - Clear Railing - Acrynal Black UCXF10053

CONTRACTOR MUST CHECK AND VERIFY ALL DIMENSIONS AND JOB
CONDITIONS BEFORE PROCEEDING WITH WORK.

ALL DRAWINGS MAY BE TO BE SUBJECT TO CHANGE DUE TO COMMENTS
FROM MUNICIPAL DEPARTMENTS AND OTHER AGENCIES WITH AUTHORITY

ALL DRAWINGS AND SPECIFICATIONS ARE THE PROPERTY OF THE
ARCHITECTS AND MUST BE RETURNED AT THE COMPLETION OF THE WORK

THE CONTRACTOR WORKING FROM DRAWINGS NOT SPECIFICALLY MARKED
"FOR CONSTRUCTION" MUST ASSUME FULL RESPONSIBILITY AND BEAR COSTS
FOR ANY CORRECTIONS OR DAMAGES RESULTING FROM HIS OR HER WORK.

KEY TO DETAIL LOCATION

No.	DETAIL NUMBER
No.	DRAWING SHEET NUMBER

[illegible]

ALL PREVIOUS ISSUES OF THIS DRAWING ARE SUPERSEDED

[illegible]

BUILDING PERMIT NUMBER:
NOT FOR CONSTRUCTION WITHOUT PERMIT

KNYMH
ARCHITECTURE • SOLUTIONS

KNYMH INC.
1006 SKYVIEW DRIVE • SUITE 101
BURLINGTON, ONTARIO • L7P 0V1
T 905.639.6595
F 905.639.0394

www.knymh.com info@knymh.com

ONTARIO ASSOCIATION
OF
ARCHITECTS
Przemysław Myszkowski
PRZEMYSŁAW MYSZKOWSKI
LICENCE
7984




CLOCKWORK PH3

BLDG 6 - OAKVILLE, ONTARIO

DRAWING SHEET TITLE:

BLDG 6 - EAST & WEST
ELEVATION


DRAWING SCALE: As indicated		PROJECT NUMBER: 22402
DRAWN BY: Author	CHECKED BY: Checker	DRAWING SHEET NUMBER: A462
DRAWING VERSION:		
PLOT DATE: 2024-10-21		

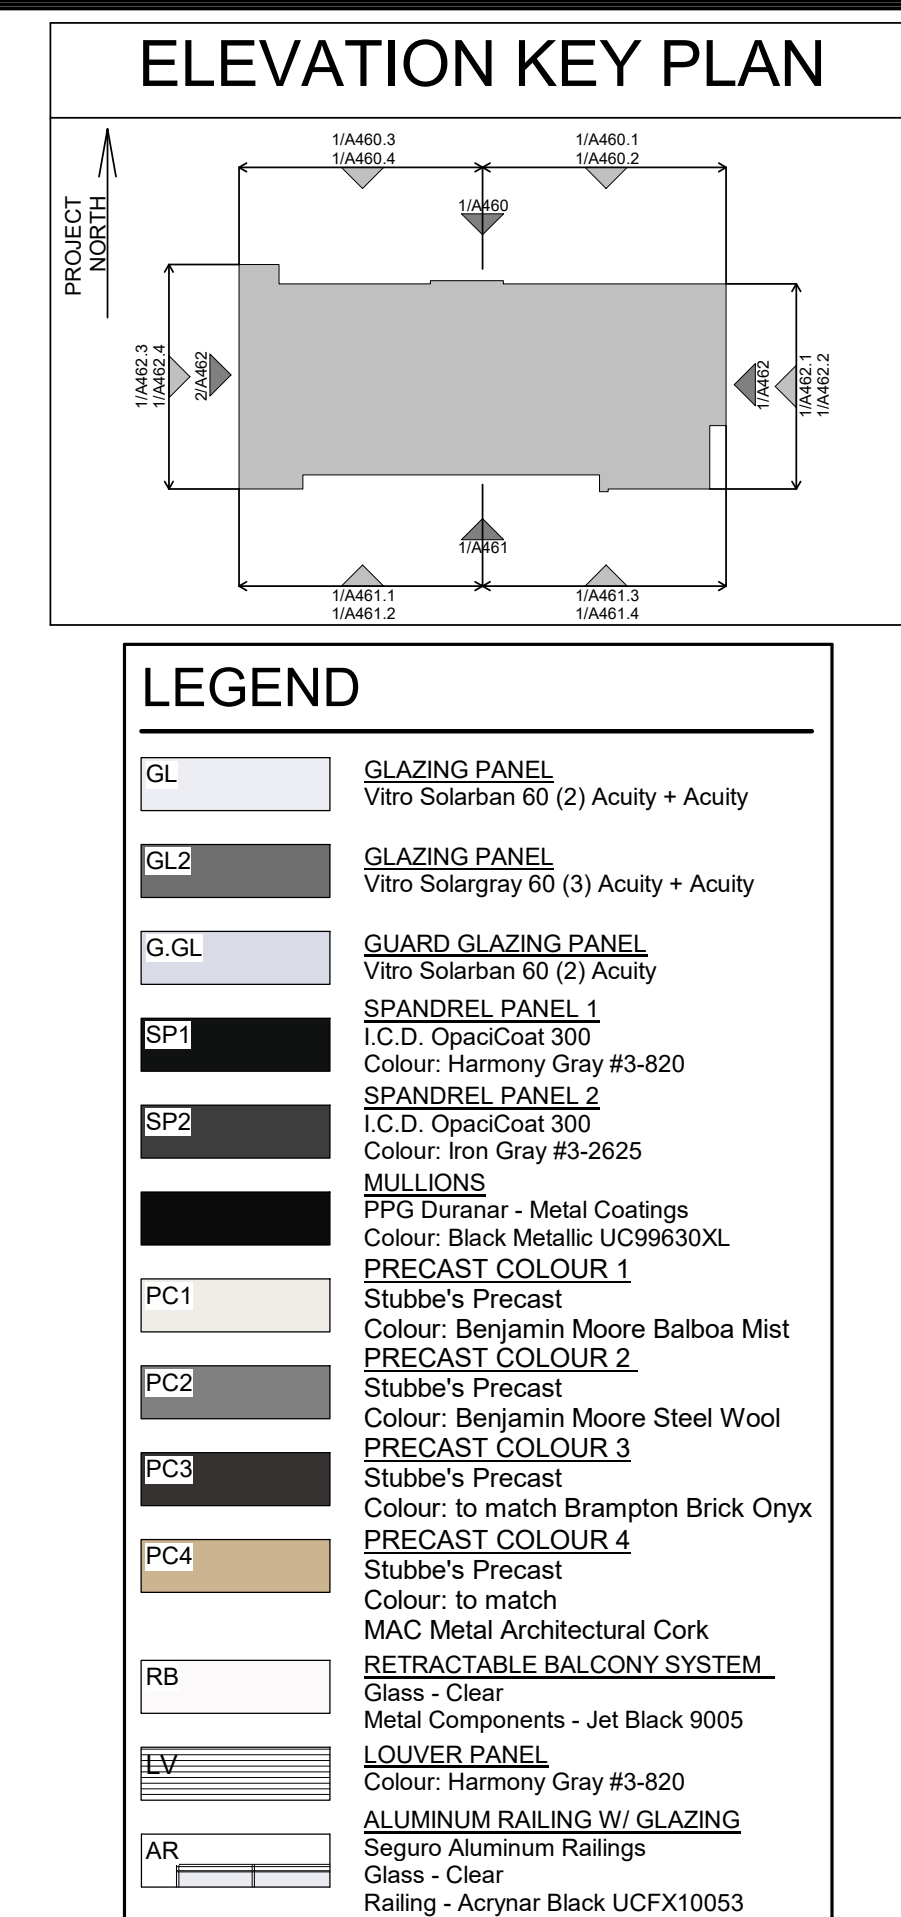[illegible]

KNYMH
ARCHITECTURE • SOLUTIONS

KNYMH INC.
1006 SKYVIEW DRIVE • SUITE 101
BURLINGTON, ONTARIO • L7P 0V1
T 905.639.6595
F 905.639.0394


www.knymh.com info@knymh.com

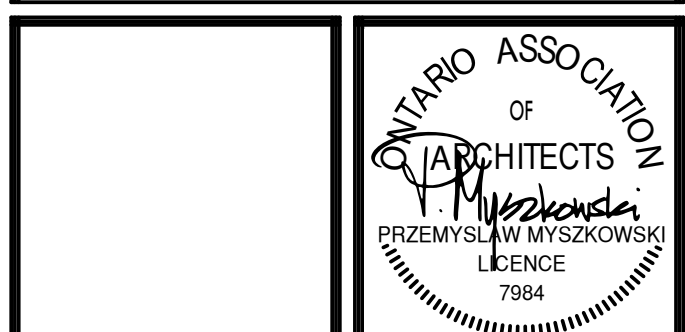


DRAWING SHEET TITLE:

BLDG 6 - ENLARGED
EAST ELEVATION 1

DRAWN BY: Author	CHECKED BY: Checker	DRAWING SHEET NUMBER:
DRAWING VERSION:		A462.1
PLOT DATE: 2024-10-21		

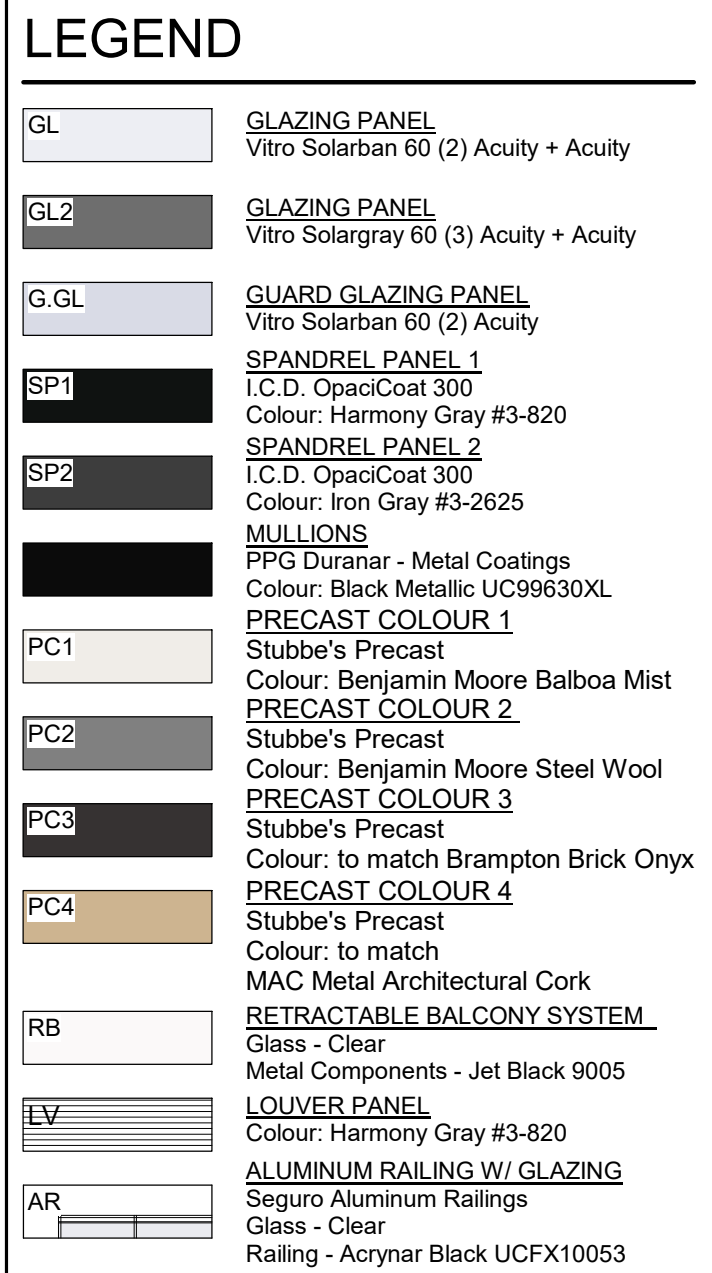

NOT DATE: 2024-10-21

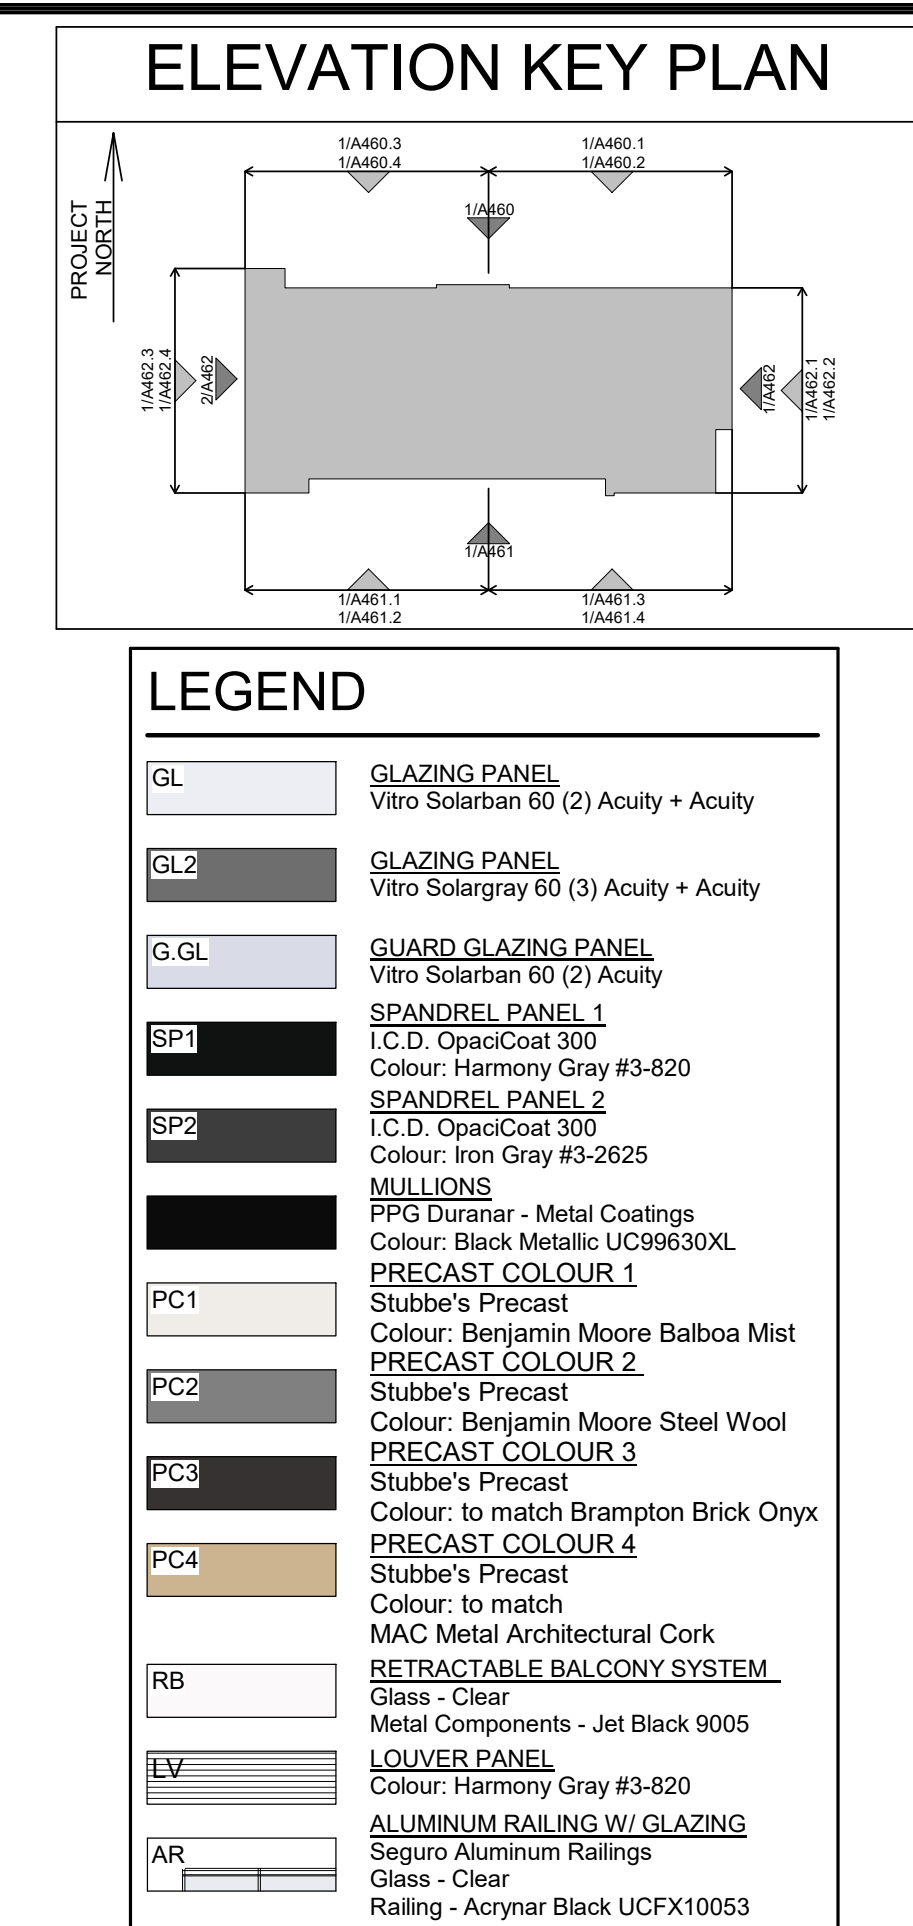[illegible]

[illegible]