

GL	GLAZING PANEL Violet Solarban 60 (2) Acuity + Acuity	PC1	PRECAST COLOUR 1 Stubbe's Precast Colour: Benjamin Moore Balboa Mist
GL2	GLAZING PANEL Violet Solargray 60 (3) Acuity + Acuity	PC2	PRECAST COLOUR 2 Stubbe's Precast Colour: Benjamin Moore Steel Wool
G.GL	GUARD GLAZING PANEL Violet Solarban 60 (2) Acuity	PC3	PRECAST COLOUR 3 Stubbe's Precast Colour: to match Brampton Brick Only
SP1	SPANDREL PANEL 1 I.C.D. OpacCoat 300 Colour: Harmony Gray #3-820	PC4	PRECAST COLOUR 4 Stubbe's Precast Colour: to match MAC Metal Architectural Cork
SP2	SPANDREL PANEL 2 I.C.D. OpacCoat 300 Colour: Iron Gray #3-2625	LV	LOUVER PANEL Colour: Harmony Gray #3-820
	MULLIONS PPG Duranar - Metal Coatings Colour: Black Metallic UC98630XL		
RB	<u>RETRACTABLE BALCONY SYSTEM</u> Glass - Clear Metal Components - Jet Black 9005		
AR	<u>ALUMINUM RAILING w/ GLAZING</u> Seguro Aluminum Railings Glass - Clear Railing - Acrynar Black UCXF10053		
		NOTE 1:	- FROSTED GLASS, REF. TO SHEET A803 FOR TYP BALCONY DETAILS

ALL GUARDS TO MEET REQUIREMENTS OF THE O.B.C. 2012.
MANUFACTURER/SUPPLIER TO PROVIDE ENGINEERED, STAMPED SHOP
DRAWINGS COMPLETE WITH MOUNTING DETAILS.

GUARDS SHALL COMPLY WITH O.B.C. 3.3.1.17, 3.4.6.5 AND 4.1.10.

GUARDS SHALL COMPLY WITH O.B.C. 4.3.6.

ALL GLAZING IN GUARDS TO COMPLY WITH O.B.C. SB-13.

GLAZING LOCATED 1070 OR LESS ABOVE FINISHED FLOOR AND MORE
THAN 600mm ABOVE GRADE SHALL BE DESIGNED AS A GUARD AND
SHALL COMPLY WITH ALL REQUIREMENTS OF THE O.B.C.

ENSURE CO-ORDINATION WITH MECHANICAL DRAWINGS FOR EXHAUST WALL BOX LOCATIONS WITHIN ALUMINUM SCREENS.

ALL SPANDREL GLASS PANELS ARE TO HAVE A MINIMUM R-VALUE OF R-10, C/W METAL BACK PAN.

DOOR AND WINDOW LOCATIONS, DIMENSIONS, DETAILS AND BUILDING MATERIALS MAY VARY DEPENDING ON FINAL BUILDING LAYOUT, AND SHOWN FOR INFORMATION PURPOSES ONLY.

ALL WINDOWS AND GLASS DOORS TO MEET MINIMUM ENERGY RATING FOR WINDOWS IN ZONE 5 OF THE O.B.C. SB-10.	
NON-METAL FRAME WINDOWS/DOORS	0.325 MAX U VALUE 0.41 SOLAR HEAT GAIN COEFFICIENT

METAL FRAME DOORS	0.325 MAX U-VALUE 0.41 SOLAR HEAT GAIN COEFFICIENT
INSULATED GLASS UNIT ASSEMBLY	0.29 U-VALUE WINTER 0.27 U-VALUE SUMMER 0.41 SOLAR HEAT GAIN COEFFICIENT

NOTES:

MANDATORY WINDOW WALL REQUIREMENTS

1. THE WINDOW WALL SYSTEM MUST INCLUDE PRIMARY AND SECONDARY PLANES OF PROTECTION (WATER BARRIERS) AND VENTILATE AIR SPACES WITH PROVISION FOR POSITIVE DRAINAGE TO THE EXTERIOR IN A RAINSCREEN DESIGN.

2. THE DESIGN, TESTING AND INSTALLATION OF THE WINDOW WALL SYSTEM INCLUDING FRAMING MEMBERS, GLAZING UNITS, ANCHORAGE, SLAB EDGE COVERS, OPENING UNITS, DOORS AND THE TRANSITIONS TO THE ADJOINING ASSEMBLIES AND

1. INCORPORATE THE RECOMMENDATIONS OF AN INDEPENDENT CONSULTANT (ARCHITECT OR PROFESSIONAL ENGINEER), HAVING EXPERTISE WITH THE DESIGN AND INSTALLATION OF WINDOW WALL SYSTEMS WHO HAS SPECIFICALLY ENGAGED FOR THIS PURPOSE.

2 THE INDEPENDENT CONSULTANT HAS APPROVED THE CONSULTANTS BUILDING DESIGN FOR THE WINDOW WALL SYSTEM FOR THE SPECIFIC PROJECT.

3 THE WINDOW WALL SYSTEM AS INSTALLED ON THE PROJECT IS IN COMPLIANCE WITH THE ARCHITECTS BUILDING DESIGN.

3. THE MANUFACTURER OF THE WINDOW WALL SYSTEM PROVIDES SHOP DRAWINGS AND CALCULATIONS FOR THE WINDOW WALL SYSTEM TO BE USED ON THE SPECIFIC PROJECT FOR REVIEW BY THE CONSULTANT AND THE INDEPENDENT CONSULTANT; AND THE SHOP DRAWINGS AND CALCULATIONS HAVE BEEN SEALED BY A PROFESSIONAL ENGINEER RETAINED BY THE MANUFACTURER RESPECTING STRUCTURAL INTEGRITY, AIR BARRIER CONTINUITY AND WATER INGRESS MANAGEMENT.

4. THE MANUFACTURER OF THE WINDOW WALL SYSTEM PROVIDES THE CONSULTANTS AND THE INDEPENDENT CONSULTANT WITH TEST REPORTS FOR AIR LEAKAGE AND WATER PENETRATION IN COMPLIANCE WITH THE REQUIREMENTS OF THE APPLICABLE VERSION OF CSA A440, OR OTHER STANDARD APPLICABLE AT THE TIME AND PLACE OF CONSTRUCTION, AND THE CONSULTANT'S AND THE INDEPENDENT CONSULTANT HAVE EACH REVIEWED AND ACCEPTED THESE REPORTS AS APPROPRIATE FOR THE SPECIFIC PROJECT.

5. A FULL SCALE MOCK-UP OF THE SPECIFIC WINDOW WALL SYSTEM FOR THE PROJECT, INCLUDING FRAMING MEMBERS, GLAZING UNITS, ANCHORAGE, SLAB EDGE COVERS, OPENING UNITS, DOORS AND TRANSITIONS TO ADJOINING ASSEMBLIES AND MATERIALS, HAS BEEN SUCCESSFULLY TESTED RESPECTING AIR AND WATER INFILTRATION AND ENVIRONMENTAL SEPARATION PERFORMANCE IN ACCORDANCE WITH RECOGNIZED INDUSTRY STANDARDS AS DETERMINED, REVIEWED AND APPROVED BY THE INDEPENDENT CONSULTANT.


6. THE COMPLETED WINDOW WALL SYSTEM AS DESIGNED, CONSTRUCTED AND INSTALLED IS WARRANTED RESPECTING AIR AND WATER INFILTRATION TO THE SATISFACTION OF THE INDEPENDENT CONSULTANT.

7. THE ENTIRE WINDOW WALL SYSTEM AS DESIGNED, CONSTRUCTED AND INSTALLED IS WARRANTED RESPECTING AIR LEAKAGE AND WATER INGRESS BY THE WINDOW WALL MANUFACTURER FOR A PERIOD OF NOT LESS THAN FIVE (5) YEARS FROM THE COMMENCEMENT OF THE PROJECT OR REGISTRATION IN THE CASE OF A CONDOMINIUM, WHICHEVER COMES LATER. THE WARRANTY PROVIDED IS TO COVER ALL OF THE LABOUR AND MATERIALS REQUIRED TO REPAIR OR REPLACE THE WINDOW WALL SYSTEM SHOULD AIR LEAKAGE OR WATER INGRESS OCCUR DURING THE WARRANTY PERIOD.

8. THE INDEPENDENT CONSULTANT SHALL PROVIDE A PROFESSIONAL'S SEALED LETTER CONFIRMING THAT THEY WILL COMPLY WITH THE MANDATORY WINDOW WALL REQUIREMENTS ABOVE. THIS LETTER SHALL BE SUBMITTED AT THE TIME OF SHOP DRAWING SUBMISSION.



FILEPATH: C:\Revit Local\22402_lulialXD52V.nt
TIMESTAMP: 2025-04-28 1:03:19 PM

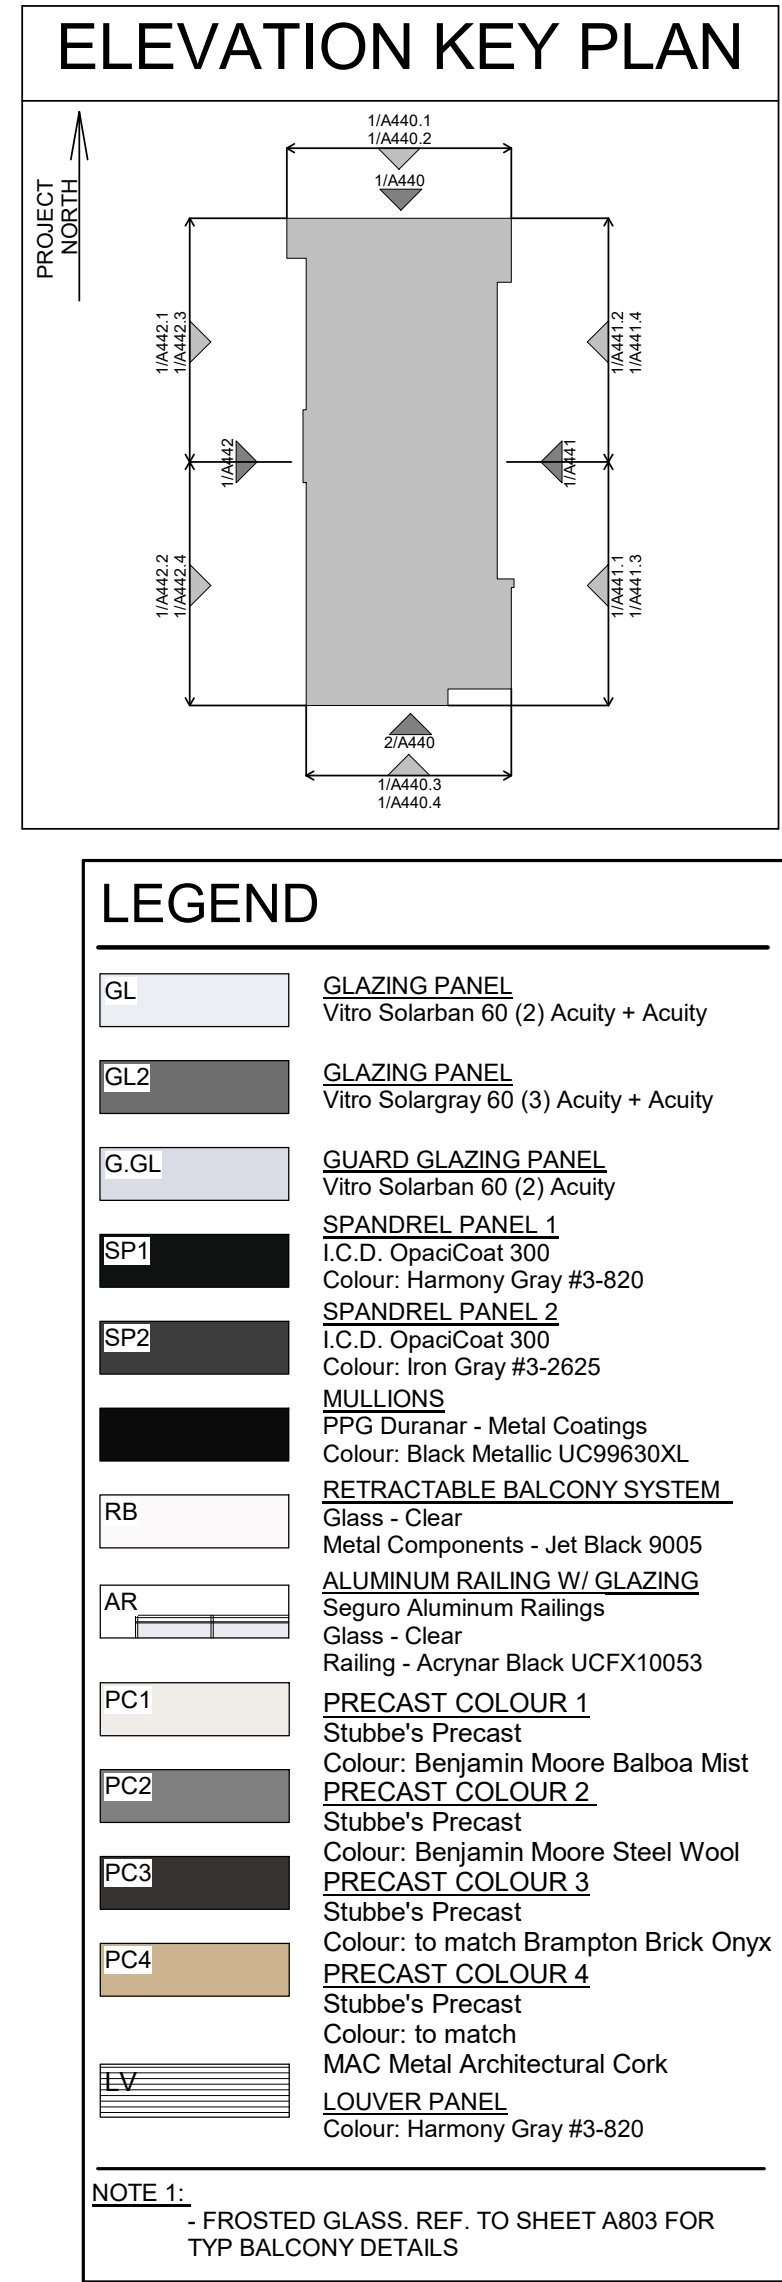[illegible]

KNYMH INC.
1006 SKYVIEW DRIVE • SUITE 101
BURLINGTON, ONTARIO • L7P 0V1
T 905.639.6595
F 905.639.0394

www.knymh.com info@knymh.com



CLOCKWORK PH4
BLDG 4 - 3004 WILLIAM CUTMORE BLVD.
OAKVILLE, ONTARIO


BLDG 4 - ENLARGED
NORTH ELEVATION 1

DRAWING SCALE: As indicated	PROJECT NUMBER: 22402
------------------------------------	------------------------------

DRAWN BY: Author	CHECKED BY: Checker	DRAWING SHEET NUMBER:
---------------------	------------------------	-----------------------

WING VERSION: A440.1

1 BLDG 4 - ENLARGED NORTH ELEVATION 1
A440 1 1:50

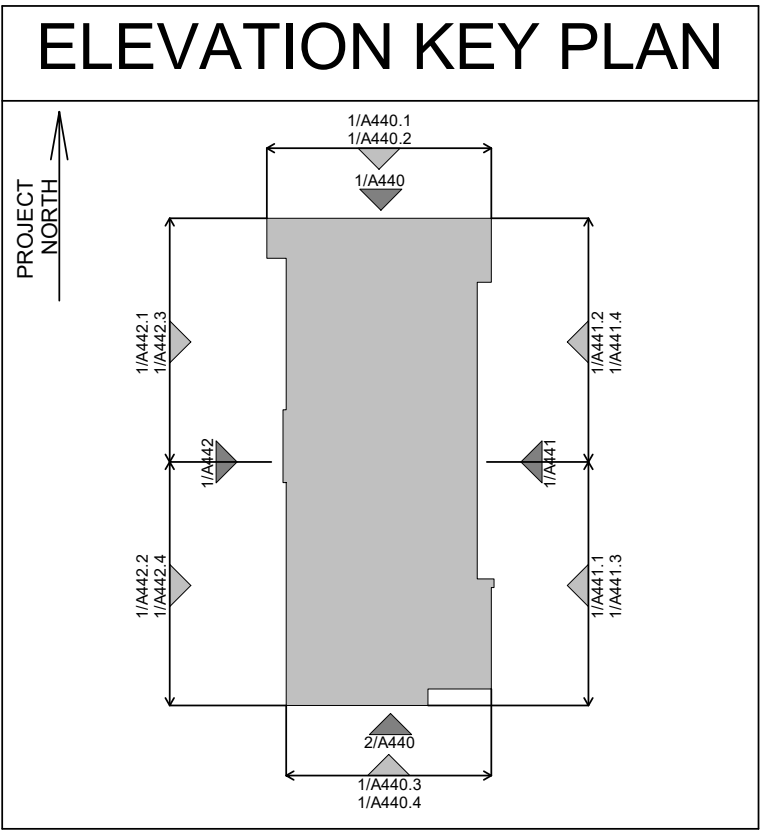

CONTRACTOR MUST CHECK AND VERIFY ALL DIMENSIONS AND JOB CONDITIONS BEFORE PROCEEDING WITH WORK

ALL DRAWINGS MAY BE TO BE SUBJECT TO CHANGE DUE TO COMMENTS FROM MUNICIPAL DEPARTMENTS AND OTHER AGENCIES WITH AUTHORITY

ALL DRAWINGS AND SPECIFICATIONS ARE THE PROPERTY OF THE ARCHITECTS AND MUST BE RETURNED AT THE COMPLETION OF THE WORK

THE CONTRACTOR WORKING FROM DRAWINGS NOT SPECIFICALLY MARKED "FOR CONSTRUCTION" MUST ASSUME FULL RESPONSIBILITY AND BEAR COSTS FOR ANY CORRECTIONS OR DAMAGES RESULTING FROM HIS OR HER WORK

KEY TO DETAIL LOCATION

No.	DETAIL NUMBER
No.	DRAWING SHEET NUMBER

DRAWING SETS ISSUED	No.	DATE (DD,MM,YY)	BY
SPA SUBMISSION 1	1.	10.05.24	KNYMH
PROGRESS SET	2.	11.07.24	KNYMH
SPA SUBMISSION 2	3.	21.10.24	KNYMH
ISSUED FOR PERMIT SUBMISSION	4.	23.10.24	KNYMH
ISSUED FOR TENDER	5.	07.02.25	KNYMH
SPA SUBMISSION 3	6.	28.04.25	KNYMH

[illegible][illegible]

BUILDING PERMIT NUMBER:
NOT FOR CONSTRUCTION WITHOUT PERMIT

KNYMH
ARCHITECTURE • SOLUTIONS

KNYMH INC.
1006 SKYVIEW DRIVE • SUITE 101
BURLINGTON, ONTARIO • L7P 0V1
T 905.639.6595
F 905.639.0394

www.knymh.com info@knymh.com



CLOCKWORK PH4

BLDG 4 - 3004 WILLIAM CUTMORE BLVD.
OAKVILLE, ONTARIO

DRAWING SHEET TITLE:

BLDG 4 - ENLARGED
NORTH ELEVATION 2

DRAWING SCALE:	PROJECT NUMBER:
As indicated	22402


DRAWN BY: Author	CHECKED BY: Checker	DRAWING SHEET NUMBER:
---------------------	------------------------	-----------------------

DRAWING VERSION:	A440.2
PLOT DATE:	

T:\WESTMAP_2025-04-28_14:53 PM_ FILEPATH: C:\Revit\Lock\22402_4440\X2201.rvt



ELEVATION KEY PLAN

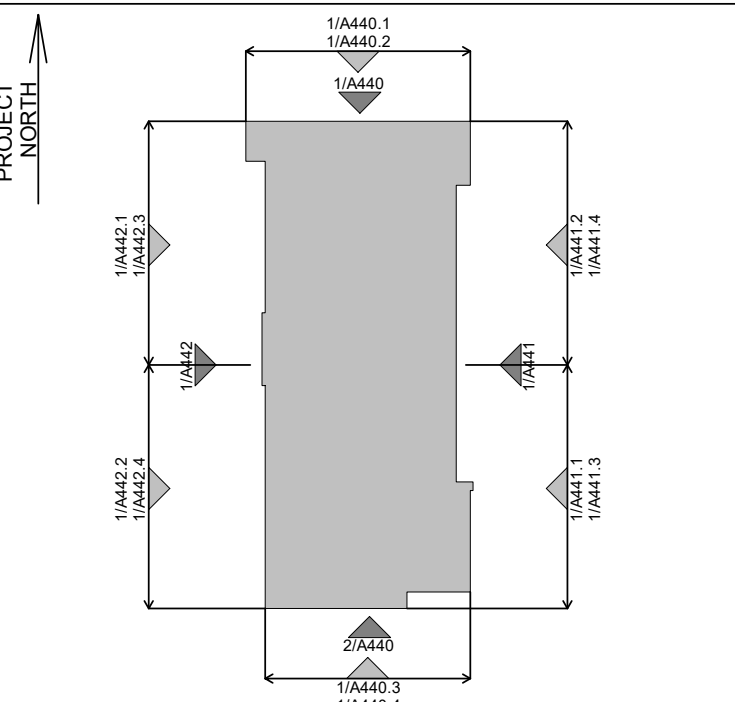

LEGEND

GL	GLAZING PANEL Vitro Solarban 60 (2) Acuity + Acuity
GL2	GLAZING PANEL Vitro Solargray 60 (3) Acuity + Acuity
G.GL	GUARD GLAZING PANEL Vitro Solarban 60 (2) Acuity
SP1	SPANDREL PANEL 1 I.C.D. OpacCoat 300 Colour: Harmony Gray #3-820
SP2	SPANDREL PANEL 2 I.C.D. OpacCoat 300 Colour: Iron Gray #3-2625
MILLIONS	PPG Duranar - Metal Coatings Colour: Black Metallic UC99630XL
RB	RETRACTABLE BALCONY SYSTEM Glass - Clear Metal Components - Jet Black 9005
AR	ALUMINUM RAILING W/ GLAZING Seguro Aluminum Railings Glass - Clear Railing - Acrynar Black UCFX10053
PC1	PRECAST COLOUR 1 Stubbe's Precast Colour: Benjamin Moore Balboa Mist
PC2	PRECAST COLOUR 2 Stubbe's Precast Colour: Benjamin Moore Steel Wool
PC3	PRECAST COLOUR 3 Stubbe's Precast Colour: to match Brampton Brick Onyx
PC4	PRECAST COLOUR 4 Stubbe's Precast Colour: to match MAC Metal Architectural Cork
LV	LOUVER PANEL Colour: Harmony Gray #3-820

NOTE 1:
- FROSTED GLASS, REF. TO SHEET A803 FOR
TYP BALCONY DETAILS

CONTRACTOR MUST CHECK AND VERIFY ALL DIMENSIONS AND JOB CONDITIONS BEFORE PROCEEDING WITH WORK

ALL DRAWINGS MAY BE TO BE SUBJECT TO CHANGE DUE TO COMMENTS FROM MUNICIPAL DEPARTMENTS AND OTHER AGENCIES WITH AUTHORITY

ALL DRAWINGS AND SPECIFICATIONS ARE THE PROPERTY OF THE ARCHITECTS AND MUST BE RETURNED AT THE COMPLETION OF THE WORK

THE CONTRACTOR WORKING FROM DRAWINGS NOT SPECIFICALLY MARKED FOR CONSTRUCTION MUST ASSUME FULL RESPONSIBILITY AND BEAR COSTS FOR ANY CORRECTIONS OR DAMAGES RESULTING FROM HIS OR HER WORK

KEY TO DETAIL LOCATION

No.	DETAIL NUMBER
No.	DRAWING SHEET NUMBER

DRAWING SETS ISSUED	No.	DATE (DD.MM.YY)	BY
SPA SUBMISSION 1	1.	10.05.24	KNYMH
PROGRESS SET	2.	11.07.24	KNYMH
SPA SUBMISSION 2	3.	21.10.24	KNYMH
ISSUED FOR PERMIT SUBMISSION	4.	21.10.24	KNYMH
ISSUED FOR TENDER	5.	07.02.25	KNYMH
SPA SUBMISSION 3	6.	28.04.25	KNYMH

ALL PREVIOUS ISSUES OF THIS DRAWING ARE SUPERSEDED

REVISIONS TO DRAWING	No.	DATE (DD.MM.YY)	BY

BUILDING PERMIT NUMBER:

NOT FOR CONSTRUCTION WITHOUT PERMIT

KNYMH
ARCHITECTURE • SOLUTIONS

KNYMH INC.
1006 SKYVIEW DRIVE • SUITE 101
BURLINGTON, ONTARIO • L7P 0V1
T 905.639.6595
F 905.639.0394
www.knymh.com info@knymh.com

ONTARIO ASSOCIATION
OF
ARCHITECTS
Przemysław MYSZKOWSKI
Licence 7984

mattamyHOMES


CLOCKWORK PH4
BLDG 4 - 3004 WILLIAM CUTMORE BLVD.
OAKVILLE, ONTARIO

DRAWING SHEET TITLE:

**BLDG 4 - ENLARGED
SOUTH ELEVATION 1**

DRAWING SCALE: As indicated	PROJECT NUMBER: 22402
DRAWN BY: Author	CHECKED BY: Checker
DRAWING VERSION:	DRAWING SHEET NUMBER: A440.3
PLOT DATE:	


1 BLDG 4 - ENLARGED SOUTH ELEVATION 1
A440.3 1:50

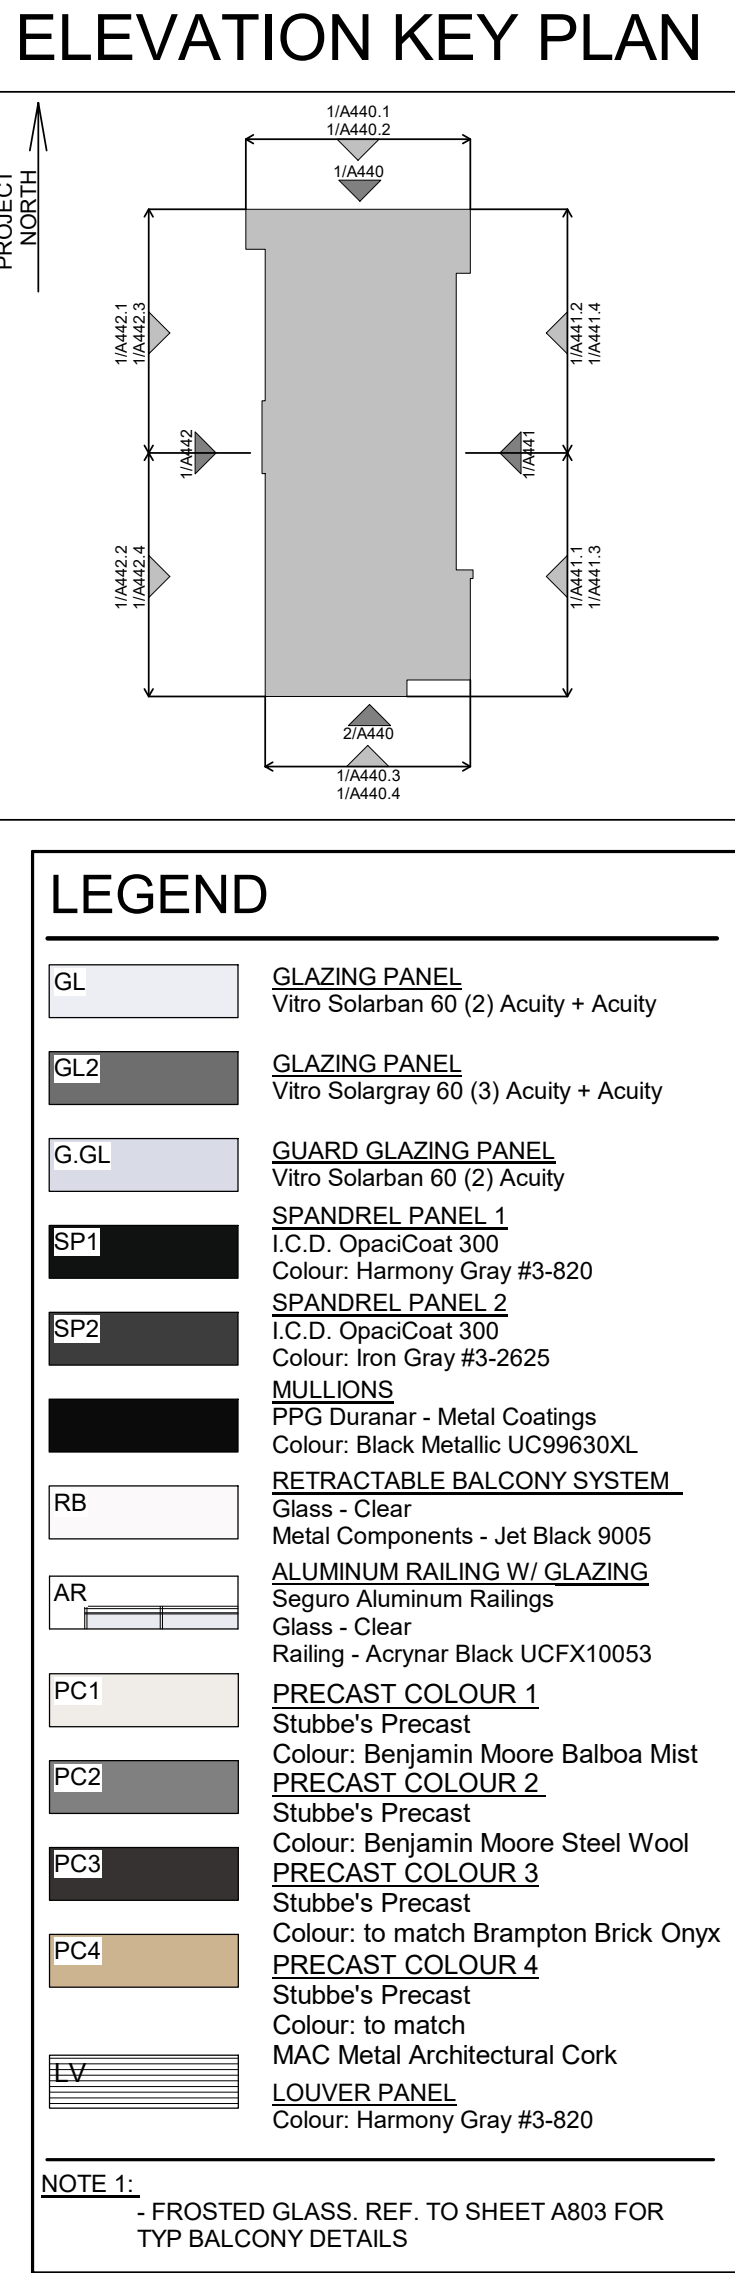

ONTARIO ASSOCIATION
OF
ARCHITECTS
P. Myszkowski
PRZEMYSŁAW MYSZKOWSKI
LICENCE
7984



GL	GLAZING PANEL Vetro Solarban 60 (2) Acuity + Acuity	PC1	PRECAST COLOUR 1 Stubbs's Precast Colour: Benjamin Moore Balboa Mist
GL2	GLAZING PANEL Vetro Solargray 60 (3) Acuity + Acuity	PC2	PRECAST COLOUR 2 Stubbs's Precast Colour: Benjamin Moore Steel Wool
G.GL	GUARD GLAZING PANEL Vetro Solarban 60 (2) Acuity	PC3	PRECAST COLOUR 3 Stubbs's Precast Colour: to match Brampton Brick Onlyx
SP1	SPANDREL PANEL 1 I.C.D. OpaciCoat 300 Colour: Harmony Gray #3-820	PC4	PRECAST COLOUR 4 Stubbs's Precast Colour: to match MAC Metal Architectural Cork
SP2	SPANDREL PANEL 2 I.C.D. OpaciCoat 300 Colour: Iron Gray #3-2625	LV	LOUVER PANEL Colour: Harmony Gray #3-820
	MULLIONS PPG Duranar - Metal Coatings Colour: Black Metallic UC99630XL		
RB	RETRACTABLE BALCONY SYSTEM Glass - Clear Metal Components - Jet Black 9005		
AR	ALUMINUM RAILING W/ GLAZING Saguro Aluminum Railings Glass - Clear Railing - Acrynal Rail Black UCXF10053		NOTE 1: - FROSTED GLASS. REF. TO SHEET A803 FOR TYP BALCONY DETAILS

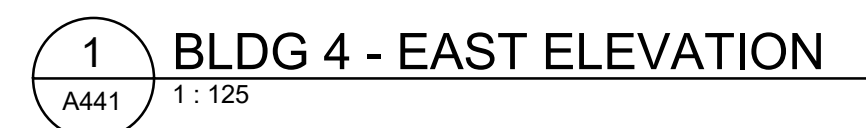

WORKING VERSION: **A441**



NOTE 1:
- FROSTED GLASS. REF. TO SHEET A803 FOR
TYP BALCONY DETAILS

PLOT DATE: A441.1

A441 2 |



GL	GLAZING PANEL Vitro Solarban 60 (2) Acuity + Acuity
GL2	GLAZING PANEL Vitro Solargray 60 (3) Acuity + Acuity
G.GL	GUARD GLAZING PANEL Vitro Solarban 60 (2) Acuity
SP1	SPANDREL PANEL 1 I.C.D. OpacCoat 300 Colour: Harmony Gray 83-820
SP2	SPANDREL PANEL 2 I.C.D. OpacCoat 300 Colour: Iron Gray 83-2625
	MULLIONS PPG Duranor - Metal Coatings Colour: Black Metallic UC98630XL
RE	RETRACTABLE BALCONY SYSTEM Glass - Clear Metal Components - Jet Black 9005
AR	ALUMINUM RAILING W/ GLAZING Seguro Aluminum Railings Glass - Clear Railing - Ayrnair Black UCFX10053
PC1	PRECAST COLOUR 1 Stubbe's Precast Colour: Benjamin Moore Balboa N
PC2	PRECAST COLOUR 2 Stubbe's Precast Colour: Benjamin Moore Steel Wo
PC3	PRECAST COLOUR 3 Stubbe's Precast Colour: to match Brampton Brick
PC4	PRECAST COLOUR 4 Stubbe's Precast Colour: to match MAC Metal Architectural Cork
LV	LOUVER PANEL Colour: Harmony Gray 83-820

NOTE 1:
- FROSTED GLASS, REF. TO SHEET A803 FOR
TYP BALCONY DETAILS

CONTRACTOR MUST CHECK AND VERIFY ALL DIMENSIONS AND JOB
CONDITIONS BEFORE PROCEEDING WITH WORK

ALL DRAWINGS MAY BE TO BE SUBJECT TO CHANGE DUE TO COMMENTS
FROM MUNICIPAL DEPARTMENTS AND OTHER AGENCIES WITH AUTHORITY

ALL DRAWINGS AND SPECIFICATIONS ARE THE PROPERTY OF THE ARCHITECTS AND MUST BE RETURNED AT THE COMPLETION OF THE WORK

THE CONTRACTOR WORKING FROM DRAWINGS NOT SPECIFICALLY MARKED FOR CONSTRUCTION MUST ASSUME FULL RESPONSIBILITY AND BEAR COST FOR ANY CORRECTIONS OR DAMAGES RESULTING FROM HIS OR HER WORK.

Y TO DETAIL LOCATION

No. _____ DETAIL NUMBER
 No. _____ DRAWING SHEET NUMBER


DRAWING SETS ISSUED	No.	DATE (DD,MM,YY)	BY
SUBMISSION 1	1.	10,05,24	KNYM
PROGRESS SET	2.	11,07,24	KNYM
SUBMISSION 2	3.	21,10,24	KNYM
FOR PERMIT SUBMISSION	4.	23,10,24	KNYM
FOR TENDER	5.	07,02,25	KNYM
SUBMISSION 3	6.	28,04,25	KNYM

ALL PREVIOUS ISSUES OF THIS DRAWING ARE SUPERSEDED

REVISIONS TO DRAWING	No.	(DD,MM,YY)	BY

BUILDING PERMIT NUMBER

NOT FOR CONSTRUCTION WITHOUT PERMIT

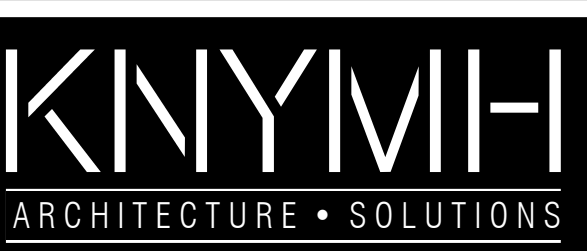

KNYMH INC

1006 SKYVIEW DRIVE • SUITE 101

BURLINGTON, ONTARIO • L7P 0V1

905.639.6595

905.639.0394

www.knymh.com

info@knymh.com



CLOCKWORK PH4

BLDG 4 - 3004 WILLIAM CUTMORE BLVD.
OAKVILLE, ONTARIO

DRAWING SHEET TITLE:

BLDG 4 - ENLARGED
EAST ELEVATION 3

DRAWING SCALE:	PROJECT NUMBER:
----------------	-----------------

As indicated

PROJECT NUMBER:

22402

DRAWN BY:	CHECKED BY:	DRAWING SHEET NUMBER:
-----------	-------------	-----------------------


Author	Checker
--------	---------

DRAWING VERSION: **A 441 2**

A441.3

Λ 441 2

A441.5

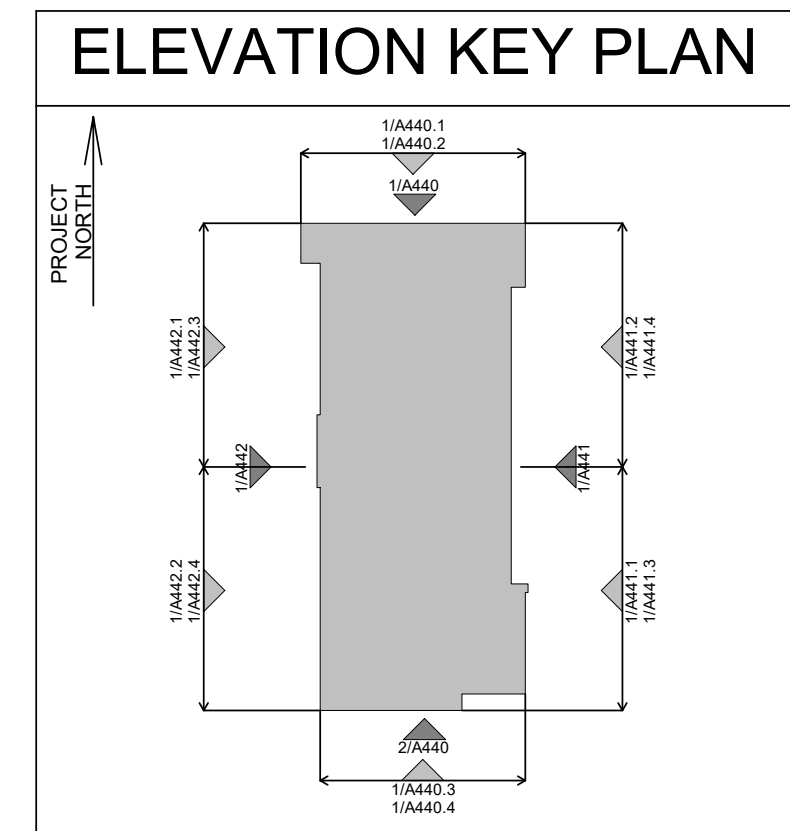

CONTRACTOR MUST CHECK AND VERIFY ALL DIMENSIONS AND JOB CONDITIONS BEFORE PROCEEDING WITH WORK

ALL DRAWINGS MAY BE TO BE SUBJECT TO CHANGE DUE TO COMMENTS FROM MUNICIPAL DEPARTMENTS AND OTHER AGENCIES WITH AUTHORITY

ALL DRAWINGS AND SPECIFICATIONS ARE THE PROPERTY OF THE ARCHITECTS AND MUST BE RETURNED AT THE COMPLETION OF THE WORK

THE CONTRACTOR WORKING FROM DRAWINGS NOT SPECIFICALLY MARKED FOR CONSTRUCTION MUST ASSUME ALL RESPONSIBILITY FOR ANY COSTS FOR ANY CORRECTIONS OR DAMAGES RESULTING FROM HIS OR HER WORK

DRAWING SETS ISSUED	No.	DATE (DD.MM.YY)	BY
SPA SUBMISSION 1	1.	10.05.24	KNYMH
PROGRESS SET	2.	11.07.24	KNYMH
SPA SUBMISSION 2	3.	21.10.24	KNYMH
ISSUED FOR PERMIT SUBMISSION	4	23.10.24	KNYMH
ISSUED FOR TENDER	5	07.02.25	KNYMH
SPA SUBMISSION 3	6.	28.04.25	KNYMH

[illegible]

KNYMH
ARCHITECTURE • SOLUTIONS

KNYMH INC.
1006 SKYVIEW DRIVE • SUITE 101
BURLINGTON, ONTARIO • L7P 0V1
T 905.639.6595
F 905.639.0394

www.knymh.com info@knymh.com



DRAWING SHEET TITLE:

BLDG 4 - ENLARGED
EAST ELEVATION 4

DRAWING SCALE: As indicated		PROJECT NUMBER: 22402	
DRAWN BY: Author	CHECKED BY: Checker	DRAWING SHEET NUMBER: A441.4	
DRAWING VERSION:			
PLOT DATE:			

	GLAZING PANEL Vetro Solarban 60 (2) Acuity + Acuity		PRECAST COLOUR 1 Stubbe's Precast Colour: Benjamin Moore Balboa Mist
	GLAZING PANEL Vetro Solargray 60 (3) Acuity + Acuity		PRECAST COLOUR 2 Stubbe's Precast Colour: Benjamin Moore Steel Wool
	GUARD GLAZING PANEL Vetro Solarban 60 (2) Acuity		PRECAST COLOUR 3 Stubbe's Precast Colour: to match Brampton Brick Only
	SPANDREL PANEL 1 I.C.D. OpaciCoat 300 Colour: Harmony Gray #3-820		PRECAST COLOUR 4 Stubbe's Precast Colour: to match MAC Metal Architectural Cork
	SPANDREL PANEL 2 I.C.D. OpaciCoat 300 Colour: Iron Gray #3-2625		LOUVER PANEL Colour: Harmony Gray #3-820
	MULLIONS PPG Duranar - Metal Coatings Colour: Black Metallic UC9960XL		
	<u>RETRACTABLE BALCONY SYSTEM</u> Glass - Clear Metal Components - Jet Black 9005		
	ALUMINUM RAILING W/ GLAZING Seguro Aluminum Railings Glass - Clear Railing - Acrynar Black UCXF10053		
		NOTE 1: - FROSTED GLASS, REF. TO SHEET A803 FOR TYP BALCONY DETAILS	



KEY TO DETAIL LOCATION

No.	DETAIL NUMBER
No.	DRAWING SHEET NUMBER

DRAWING SETS ISSUED	No.	DATE (DD,MM,YY)	BY
SPA SUBMISSION 1	1.	10.05.24	KNYM
PROGRESS SET	2.	11.07.24	KNYM
SPA SUBMISSION 2	3.	21.10.24	KNYM
ISSUED FOR PERMIT SUBMISSION	4.	23.10.24	KNYM
ISSUED FOR TENDER	5.	07.02.25	KNYM
SPA SUBMISSION 3	6.	28.04.25	KNYM

ALL PREVIOUS ISSUES OF THIS DRAWING ARE SUPERSEDED

[illegible]

BUILDING PERMIT NUMBER:

NOT FOR CONSTRUCTION WITHOUT PERMIT

KNYMH
ARCHITECTURE • SOLUTIONS

KNYMH INC.
1006 SKYVIEW DRIVE • SUITE 101
BURLINGTON, ONTARIO • L7P 0V1
T 905.639.6595
F 905.639.0394

www.knymh.com info@knymh.com



mattamyHOMES

CLOCKWORK PH4
BLDG 4 - 3004 WILLIAM CUTMORE BLVD.
OAKVILLE, ONTARIO

DRAWING SHEET TITLE:

BLDG 4 - WEST
ELEVATION

DRAWING SCALE: As indicated		PROJECT NUMBER: 22402	
DRAWN BY: Author		CHECKED BY: Checker	
DRAWING VERSION:		DRAWING SHEET NUMBER: A442	
PLOT DATE:			



NOTE 1:
- FROSTED GLASS. REF. TO SHEET A803 FOR
TYP BALCONY DETAILS

DRAWING VERSION:	A442.1
PLOT DATE:	

[illegible]



	GLAZING PANEL Vitro Solarban 60 (2) Acuity + Acuity
	GLAZING PANEL Vitro Solargray 60 (3) Acuity + Acuity
	GUARD GLAZING PANEL Vitro Solarban 60 (2) Acuity
	SPANDREL PANEL 1 I.C.D. OpacCoat 300 Colour: Harmony Gray 83-820
	SPANDREL PANEL 2 I.C.D. OpacCoat 300 Colour: Iron Gray 33-2625
	MULLIONS PPG Duranor - Metal Coatings Colour: Black Metallic UC98630XL RETRACTABLE BALCONY SYSTEM Glass - Clear Metal Components - Jet Black 9005
	ALUMINUM RAILING W/ GLAZING Seguro Aluminum Railings Glass - Clear Finish - Anodized Black UCXF10053
	PRECAST COLOUR 1 Stubbe's Precast Colour: Benjamin Moore Steel Wool
	PRECAST COLOUR 2 Stubbe's Precast Colour: Benjamin Moore Steel Wool
	PRECAST COLOUR 3 Stubbe's Precast Colour: to match Brampton Brick
	PRECAST COLOUR 4 Stubbe's Precast Colour: to match MAC Metal Architectural Cork
	LOUVER PANEL Colour: Harmony Gray 83-820
	

NOTE 1:
- FROSTED GLASS. REF. TO SHEET A803 FOR
TYP BALCONY DETAILS

CONTRACTOR MUST CHECK AND VERIFY ALL DIMENSIONS AND JOB
CONDITIONS BEFORE PROCEEDING WITH WORK

ALL DRAWINGS AND SPECIFICATIONS ARE THE PROPERTY OF THE ARCHITECTS AND MUST BE RETURNED AT THE COMPLETION OF THE WORK

THE CONTRACTOR WORKING FROM DRAWINGS NOT SPECIFICALLY MARKED FOR CONSTRUCTION MUST ASSUME FULL RESPONSIBILITY AND BEAR COST FOR ANY CORRECTIONS OR DAMAGES RESULTING FROM HIS OR HER WORK

KEY TO DETAIL LOCATION


 No. DETAIL NUMBER
 No. DRAWING SHEET NUMBER


DRAWING SETS ISSUED	No.	DATE (DD,MM,YY)	BY
SPA SUBMISSION 1	1.	10,05,24	KNYM
PROGRESS SET	2.	11,07,24	KNYM
SPA SUBMISSION 2	3.	21,10,24	KNYM
ISSUED FOR PERMIT SUBMISSION	4.	23,10,24	KNYM
ISSUED FOR TENDER	5.	07,02,25	KNYM
SPA SUBMISSION 3	6.	28,04,25	KNYM

ALL PREVIOUS ISSUES OF THIS DRAWING ARE SUPERSEDED

[illegible]

BUILDING PERMIT NUMBER:

NOT FOR CONSTRUCTION WITHOUT PERMIT

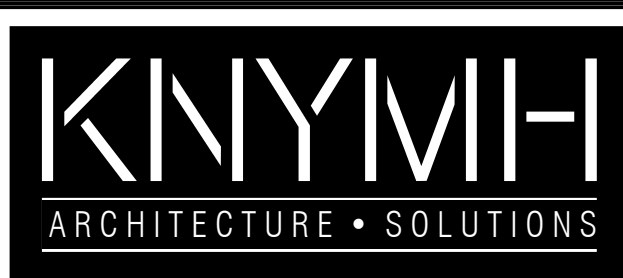

KNYMH INC.
1006 SKYVIEW DRIVE • SUITE 101
BURLINGTON, ONTARIO • L7P 0V1
T 905.639.6595
F 905.639.0394

www.knymh.com info@knymh.com



CLOCKWORK PH4

BLDG 4 - 3004 WILLIAM CUTMORE BLVD.
OAKVILLE, ONTARIO


DRAWING SHEET TITLE:

BLDG 4 - ENLARGED
WEST ELEVATION 3


DRAWING SCALE:	PROJECT NUMBER:
As indicated	22402

DRAWN BY: Author	CHECKED BY: Checker	DRAWING SHEET NUMBER:
---------------------	------------------------	-----------------------

PLOT DATE: A442.3

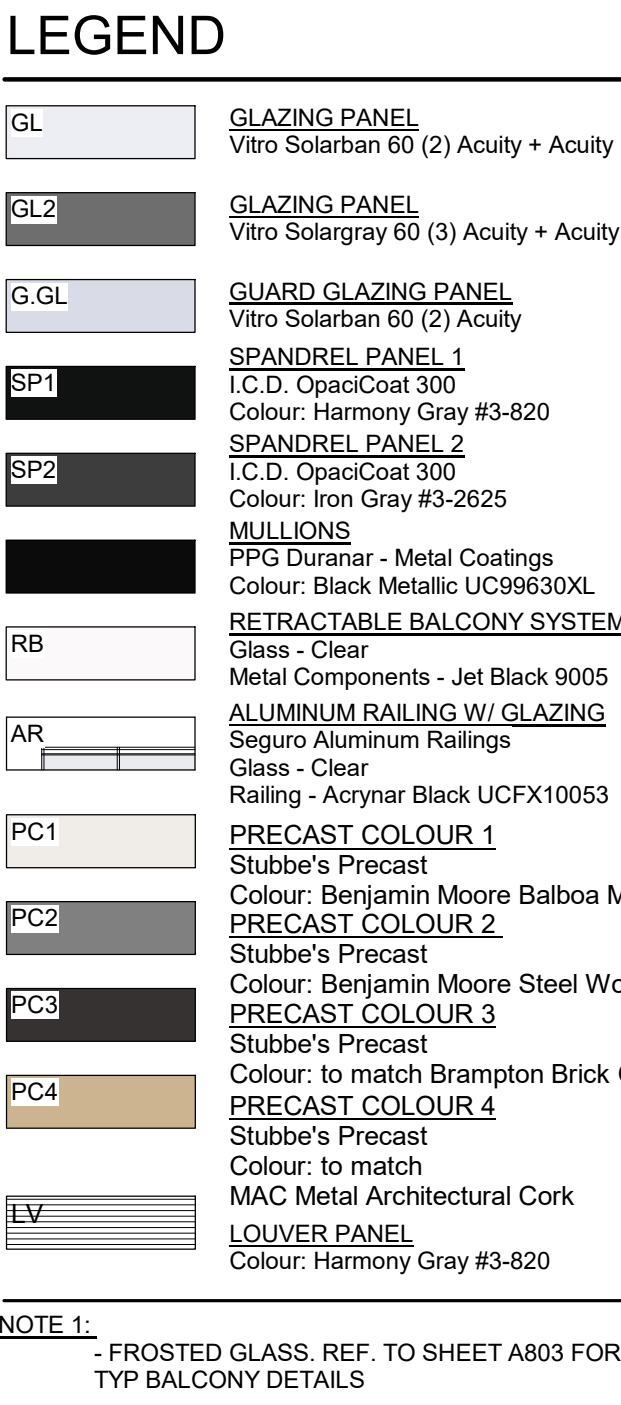[illegible]

T:\WESTMAP - 2025-04-28 - 07:52 PM - FILEPATH: C:\Rock Lock\222402_Bldg\A450.2.rvt

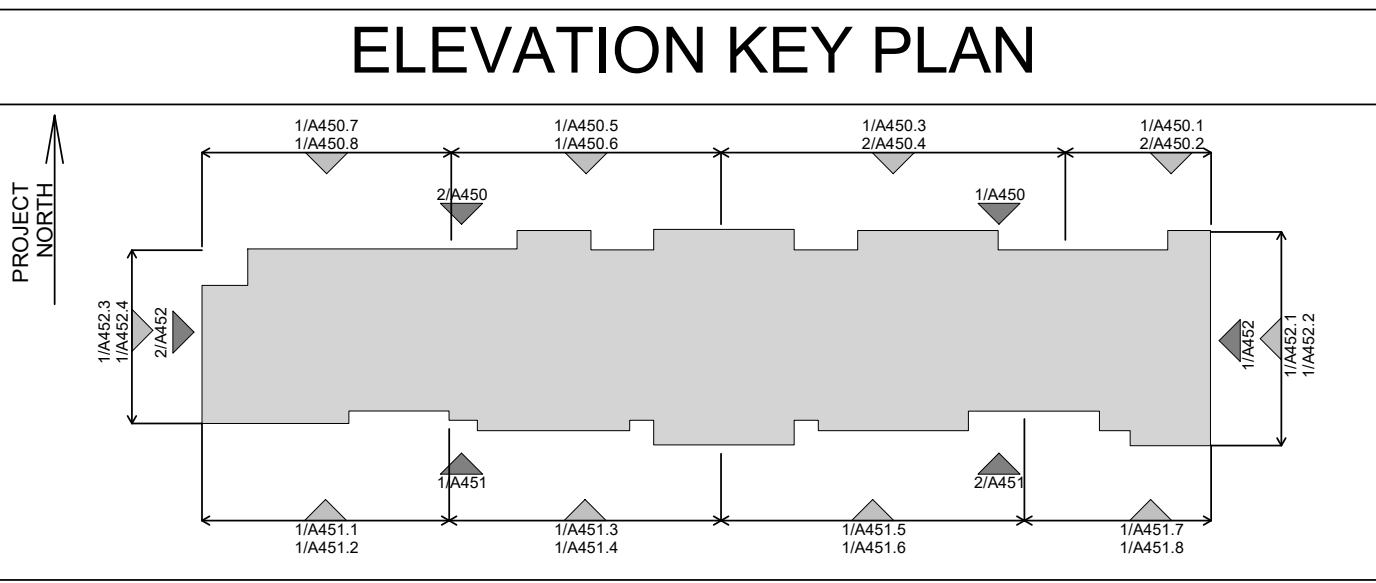

LEGEND

- GL** GLAZING PANEL
Vitro Solarban 60 (2) Acuity + Acuity
- G.GL** GUARD GLAZING PANEL
Vitro Solarban 60 (2) Acuity
- SP1** SPANDREL PANEL 1
I.C.D. OpacCoat 300
Colour: Basalt Grey #RAL 7012
- SP2** SPANDREL PANEL 2
I.C.D. OpacCoat 300
Colour: Harmony Gray #3-820
- MULLIONS**
PPG Duranar - Metal Coatings
Exterior Finish: Black Metallic UC99630XL
Interior Finish: Duracron K1285 Gloss White
- MP1** PREFIN METAL PANEL 1
MAC Metal Architectural
Colour: Titanium White
- MP2** PREFIN METAL PANEL 2
MAC Metal Architectural (VERSA)
Colour: Titanium Black
- MP3** PREFIN METAL PANEL 3
MAC Metal Architectural
Colour: Cork
- MP4** PREFIN METAL PANEL 2
MAC Metal Architectural (MS1)
Colour: Titanium Black
- MF1** PREFIN METAL FLASHING 1
Metalworks - #701
Colour: Polar White
- MF2** PREFIN METAL FLASHING 2
Metalworks - #30
Colour: Black
- RB** RETRACTABLE BALCONY SYSTEM
Glass - Clear
Metal Components - Jet Black 9005
- LV** LOUVER PANEL
- AR** ALUMINUM RAILING W/ GLAZING
Seguro Aluminum Railings
Glass - Clear
Railing - Acrynar Black UCFX10053
- BR** MASONRY
Brampton Brick: Contempo PRP Onyx
MORTAR: MaxMix: Colour: #94C3

CONTRACTOR MUST CHECK AND VERIFY ALL DIMENSIONS AND JOB CONDITIONS BEFORE PROCEEDING WITH WORK

ALL DRAWINGS MAY BE TO BE SUBJECT TO CHANGE DUE TO COMMENTS FROM MUNICIPAL DEPARTMENTS AND OTHER AGENCIES WITH AUTHORITY

ALL DRAWINGS AND SPECIFICATIONS ARE THE PROPERTY OF THE ARCHITECTS AND MUST BE RETURNED AT THE COMPLETION OF THE WORK

THE CONTRACTOR WORKING FROM DRAWINGS NOT SPECIFICALLY MARKED FOR CONSTRUCTION MUST ASSUME FULL RESPONSIBILITY AND BEAR COSTS FOR ANY CORRECTIONS OR DAMAGES RESULTING FROM HIS OR HER WORK

KEY TO DETAIL LOCATION

No.	DETAIL NUMBER
No.	DRAWING SHEET NUMBER

DRAWING SETS ISSUED	No.	DATE (DD.MM.YY)	BY
SPA SUBMISSION 1	1.	10.05.24	KNYMH
PROGRESS SET	2.	11.07.24	KNYMH
SPA SUBMISSION 2	3.	21.10.24	KNYMH
ISSUED FOR PERMIT SUBMISSION	4.	23.10.24	KNYMH
ISSUED FOR TENDER	5.	07.02.25	KNYMH
SPA SUBMISSION 3	6.	28.04.25	KNYMH

ALL PREVIOUS ISSUES OF THIS DRAWING ARE SUPERSEDED

REVISIONS TO DRAWING	No.	DATE (DD.MM.YY)	BY

BUILDING PERMIT NUMBER:

NOT FOR CONSTRUCTION WITHOUT PERMIT

KNYMH
ARCHITECTURE • SOLUTIONS

KNYMH INC.
1006 SKYVIEW DRIVE • SUITE 101
BURLINGTON, ONTARIO • L7P 0V1
T 905.639.6595
F 905.639.0394
www.knymh.com info@knymh.com

ONTARIO ASSOCIATION
OF
ARCHITECTS
PRZEMYSŁAW MYSZKOWSKI
LICENSE
7984

mattamyHOMES

CLOCKWORK PH4
BLDG 5 - 3010 WILLIAM CUTMORE BLVD.
OAKVILLE, ONTARIO

DRAWING SHEET TITLE:

**BLDG 5 - ENLARGED
NORTH ELEVATION 2**

DRAWING SCALE:
As indicated

PROJECT NUMBER:
22402

DRAWN BY:
Author


CHECKED BY:
Checker

DRAWING SHEET NUMBER:
A450.2

DRAWING VERSION:

PLOT DATE:

1 BLDG 5 - ENLARGED NORTH ELEVATION 2
A450.2 1:50

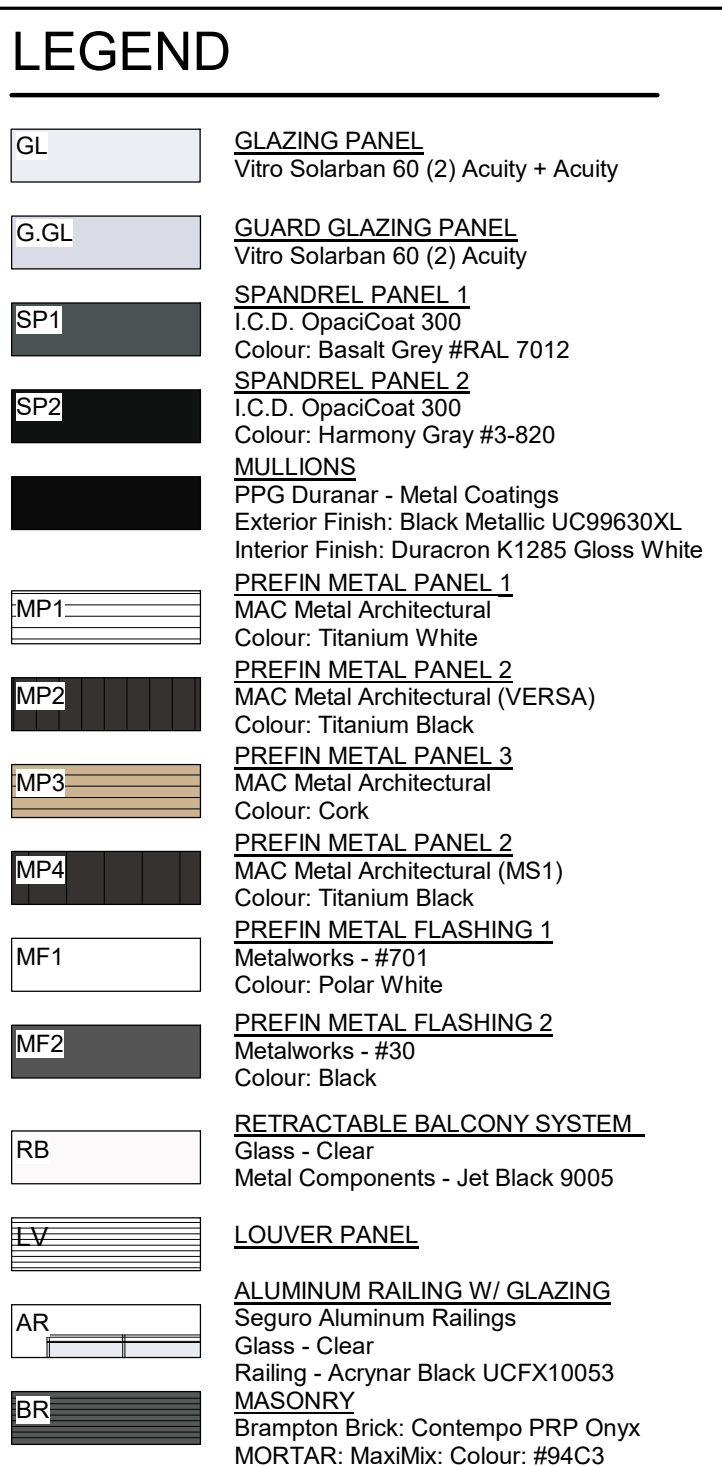

PLOT DATE:	A450.4
------------	--------



	GLAZING PANEL Vetro Solarban 60 (2) Acuity + Acuity
	GUARD GLAZING PANEL Vetro Solarban 60 (2) Acuity
	SPANDREL PANEL 1 I.C.D. OpacCoat 300 Colour: Basalt Grey #RAL 7012
	SPANDREL PANEL 2 I.C.D. OpacCoat 300 Colour: Harmony Gray #3-820
	MULLIONS PPG Duranar - Metal Coatings Exterior Finish: Black Metallic UG99630XL Interior Finish: Duracron K1285 Gloss White
	REFRIN METAL PANEL 1 MAC Metal Architectural Colour: Titanium White
	REFRIN METAL PANEL 2 MAC Metal Architectural (VERSA) Colour: Titanium Black
	REFRIN METAL PANEL 3 MAC Metal Architectural Colour: Cork
	REFRIN METAL PANEL 2 MAC Metal Architectural (MS1) Colour: Titanium Black
	REFRIN METAL FLASHING 1 Metalworks - #701 Colour: Polar White
	REFRIN METAL FLASHING 2 Metalworks - #730 Colour: Black
	RETRACTABLE BALCONY SYSTEM Glass - Clear Metal Components - Jet Black 9005
	LOUVER PANEL
	ALUMINUM RAILING W/ GLAZING Sequo Aluminum Railings Glass - Clear Railing - Acrynal Black UCFX10053
	MASONRY Brampton Brick: Contempo PRP Onyx MORTAR: Max/Mix Colours #84C2



CONTRACTOR MUST CHECK AND VERIFY ALL DIMENSIONS AND JOB CONDITIONS BEFORE PROCEEDING WITH WORK

ALL DRAWINGS MAY BE TO BE SUBJECT TO CHANGE DUE TO COMMENTS FROM MUNICIPAL DEPARTMENTS AND OTHER AGENCIES WITH AUTHORITY

ALL DRAWINGS AND SPECIFICATIONS ARE THE PROPERTY OF THE ARCHITECTS AND MUST BE RETURNED AT THE COMPLETION OF THE WORK

THE CONTRACTOR WORKING FROM DRAWINGS NOT SPECIFICALLY MARKED "FOR CONSTRUCTION" MUST ASSUME FULL RESPONSIBILITY AND BEAR COSTS FOR ANY CORRECTIONS OR DAMAGES RESULTING FROM HIS OR HER WORK.

KEY TO DETAIL LOCATION


 No. DETAIL NUMBER
 No. DRAWING SHEET NUMBER


[illegible]

ALL PREVIOUS ISSUES OF THIS DRAWING ARE SUPERSEDED

[illegible]

BUILDING PERMIT NUMBER


NOT FOR CONSTRUCTION WITHOUT PERMIT

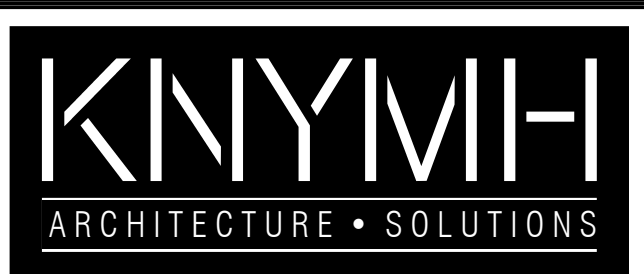

KNYMH INC.
1006 SKYVIEW DRIVE • SUITE 101
BURLINGTON, ONTARIO • L7P 0V1
T 905.639.6595
F 905.639.0394
info@knymh.com

www.knymh.com

info@knymh.com

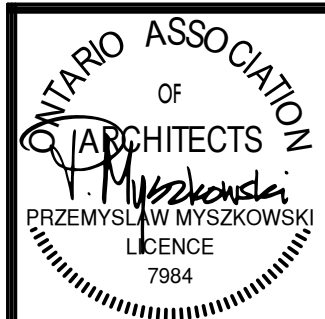


CLOCKWORK PH4
BLDG 5 - 3010 WILLIAM CUTMORE BLVD.
OAKVILLE, ONTARIO


DRAWING SHEET TITLE:

BLDG 5 - ENLARGED
NORTH ELEVATION 5


DRAWING SCALE: As indicated		PROJECT NUMBER: 22402	
DRAWN BY: Author	CHECKED BY: Checker	DRAWING SHEET NUMBER: A450.5	
DRAWING VERSION:		A450.5	
PLOT DATE:			

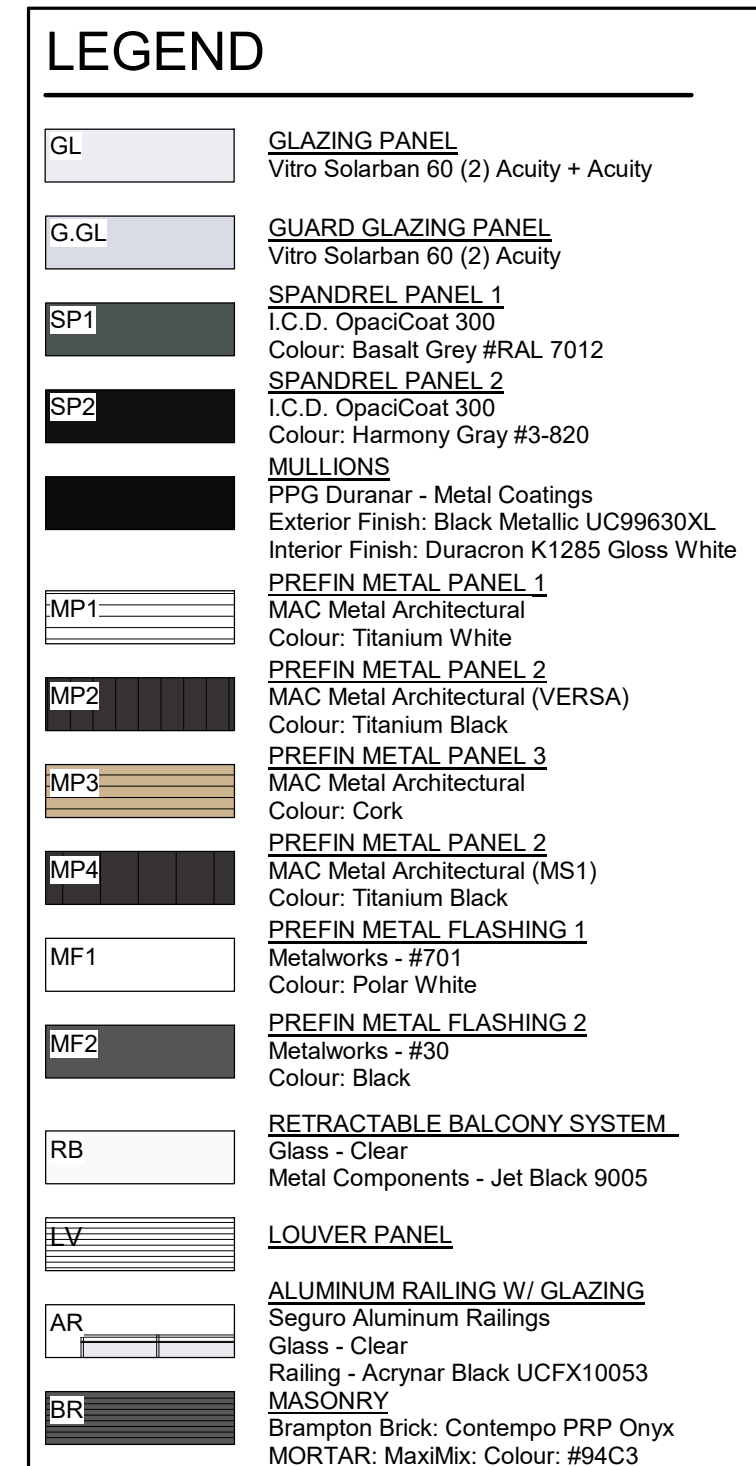


DATE: _____ A450.6

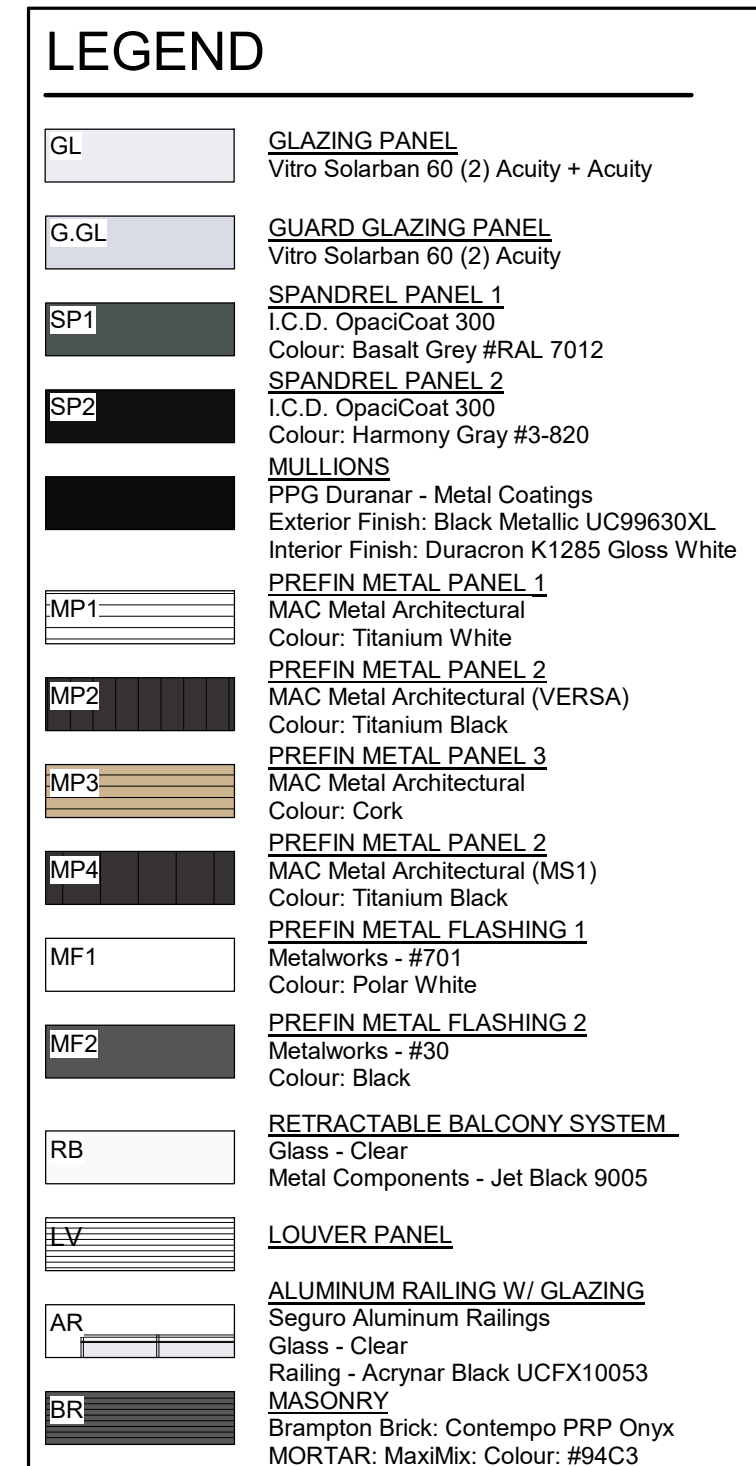

DRAWN BY: Author	CHECKED BY: Checker	DRAWING SHEET NUMBER: A450.7
DRAWING VERSION:		
PLOT DATE:		

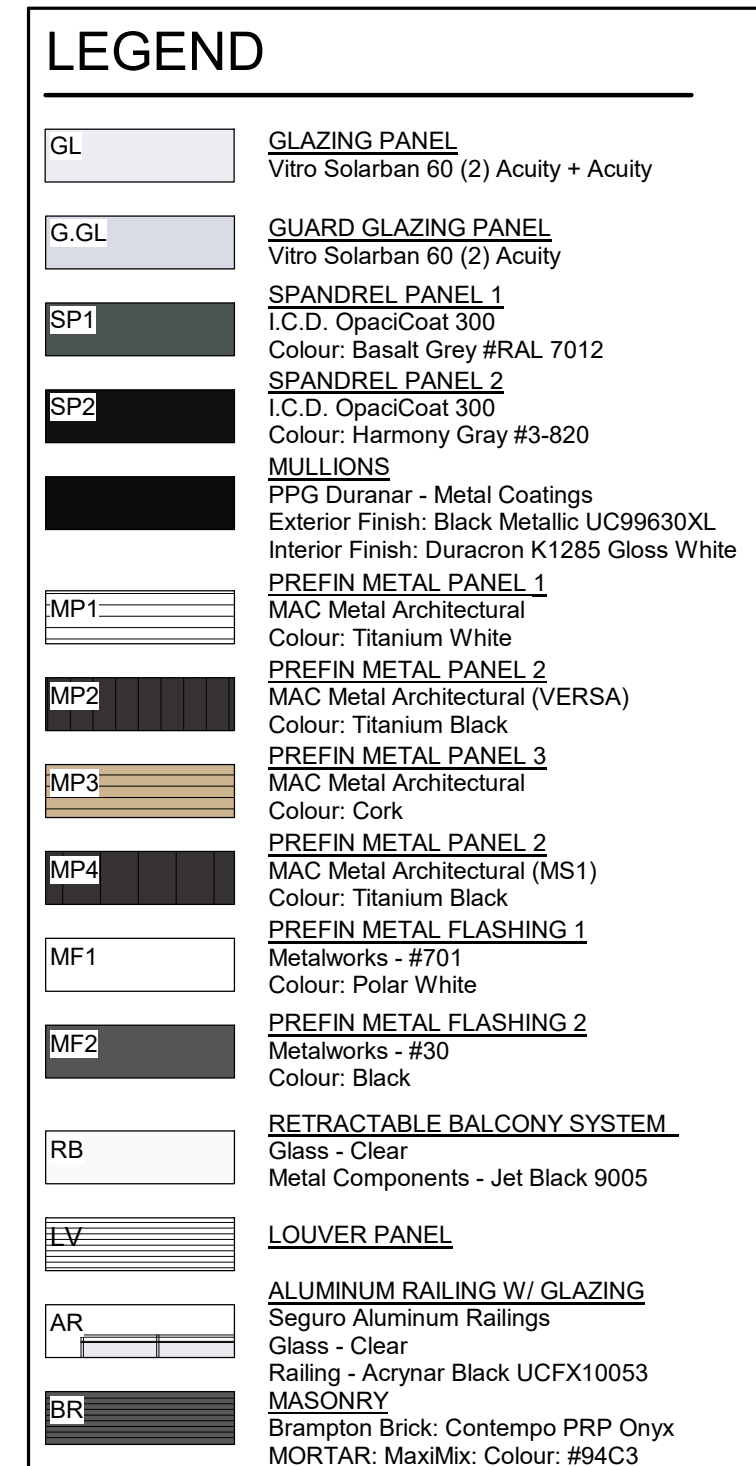

DRAWN BY: Author	CHECKED BY: Checker	DRAWING SHEET NUMBER: A450.8
DRAWING VERSION:		
PLOT DATE:		

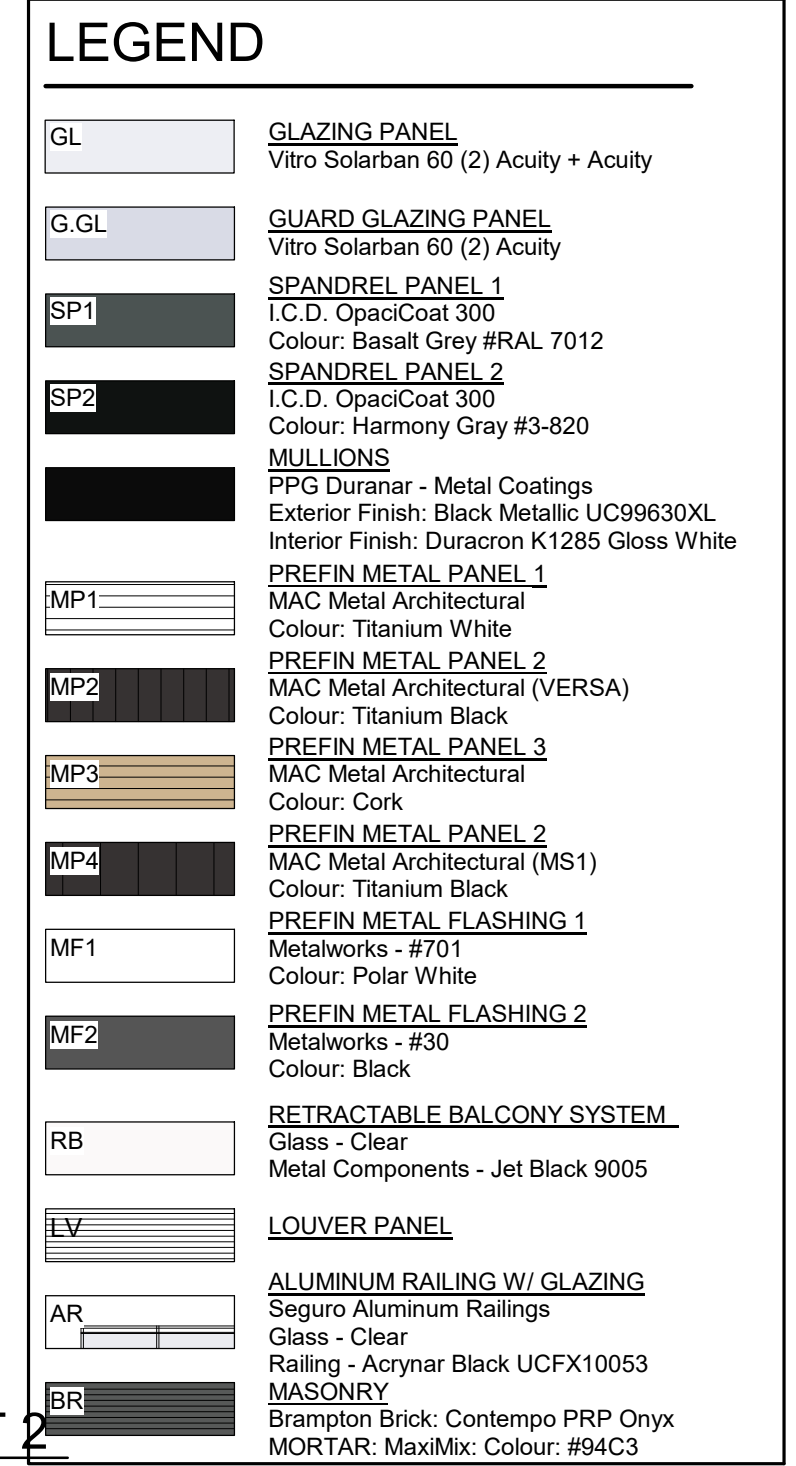

1 BLDG 5 - SOUTH ELEVATION PART 1
A451 1:125

[illegible]



CONTRACTOR MUST CHECK AND VERIFY ALL DIMENSIONS AND JOB CONDITIONS BEFORE PROCEEDING WITH WORK

ALL DRAWINGS MAY BE TO BE SUBJECT TO CHANGE DUE TO COMMENTS FROM MUNICIPAL DEPARTMENTS AND OTHER AGENCIES WITH AUTHORITY

ALL DRAWINGS AND SPECIFICATIONS ARE THE PROPERTY OF THE ARCHITECTS AND MUST BE RETURNED AT THE COMPLETION OF THE WORK

THE CONTRACTOR WORKING FROM DRAWINGS NOT SPECIFICALLY MARKED "FOR CONSTRUCTION" MUST ASSUME FULL RESPONSIBILITY AND BEAR COSTS FOR ANY CORRECTIONS OR DAMAGES RESULTING FROM HIS OR HER WORK.

KEY TO DETAIL LOCATION

No.	DETAIL NUMBER
No.	DRAWING SHEET NUMBER

DRAWING SETS ISSUED	No.	DATE (DD,MM,YY)	BY
SPA SUBMISSION 1	1.	10.05.24	KNYMH
PROGRESS SET	2.	11.07.24	KNYMH
SPA SUBMISSION 2	3.	21.10.24	KNYMH
ISSUED FOR PERMIT SUBMISSION	4.	23.10.24	KNYMH
ISSUED FOR TENDER	5.	07.02.25	KNYMH
SPA SUBMISSION 3	6.	28.04.25	KNYMH


ALL PREVIOUS ISSUES OF THIS DRAWING ARE SUPERSEDED

REVISIONS TO DRAWING	No.	DATE (DD,MM,YY)	BY
----------------------	-----	--------------------	----

[illegible]

BUILDING PERMIT NUMBER:

NOT FOR CONSTRUCTION WITHOUT PERMIT

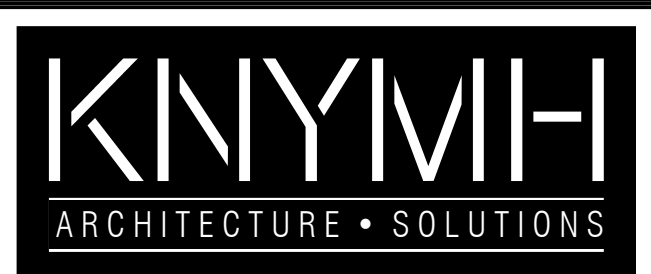

KNYMH INC.
1006 SKYVIEW DRIVE • SUITE 101
BURLINGTON, ONTARIO • L7P 0V1
T 905.639.6595
F 905.639.0394

www.knymh.com info@knymh.com



CLOCKWORK PH4
BLDG 5 - 3010 WILLIAM CUTMORE BLVD.
OAKVILLE, ONTARIO

DRAWING SHEET TITLE:

BLDG 5 - ENLARGED
SOUTH ELEVATION 1

DRAWING SCALE:	PROJECT NUMBER:
As indicated	22402


DRAWN BY: Author	CHECKED BY: Checker	DRAWING SHEET NUMBER:
---------------------	------------------------	-----------------------

DRAWING VERSION: A451.1

PLOT DATE: 11/10/01

A451.1

\\WESTMAP-2025-04-28 10:24 PM FILEPATH: C:\Work\Loco\22402_Bldg5\A451.2.rvt

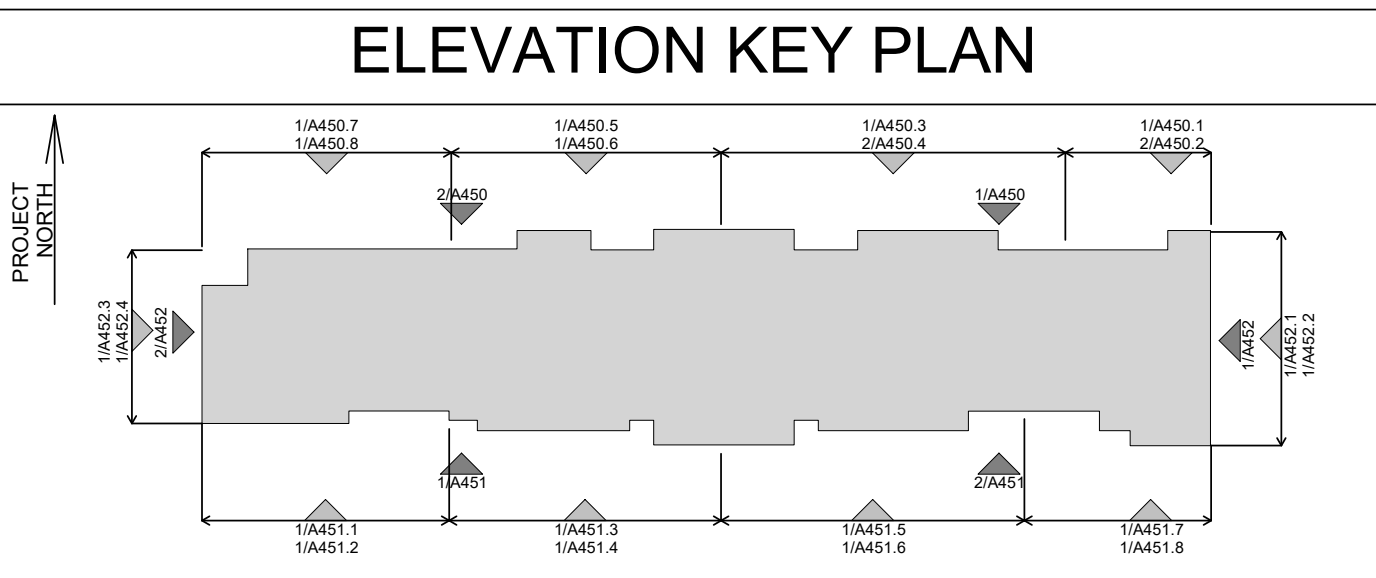

LEGEND

- GL** GLAZING PANEL
Vitro Solarban 60 (2) Acuity + Acuity
- G.GL** GUARD GLAZING PANEL
Vitro Solarban 60 (2) Acuity
- SP1** SPANDREL PANEL 1
I.C.D. OpacCoat 300
Colour: Basalt Grey #RAL 7012
- SP2** SPANDREL PANEL 2
I.C.D. OpacCoat 300
Colour: Harmony Gray #3-820
- MULLIONS**
PPG Duranar - Metal Coatings
Exterior Finish: Black Metallic UC99630XL
Interior Finish: Duracron K1285 Gloss White
- MP1** PREFIN METAL PANEL 1
MAC Metal Architectural
Colour: Titanium White
- MP2** PREFIN METAL PANEL 2
MAC Metal Architectural (VERSA)
Colour: Titanium Black
- MP3** PREFIN METAL PANEL 3
MAC Metal Architectural
Colour: Cork
- MP4** PREFIN METAL PANEL 2
MAC Metal Architectural (MS1)
Colour: Titanium Black
- MF1** PREFIN METAL FLASHING 1
Metalworks - #701
Colour: Polar White
- MF2** PREFIN METAL FLASHING 2
Metalworks - #30
Colour: Black
- RB** RETRACTABLE BALCONY SYSTEM
Glass - Clear
Metal Components - Jet Black 9005
- LV** LOUVER PANEL
- AR** ALUMINUM RAILING W/ GLAZING
Seguro Aluminum Railings
Glass - Clear
Railing - Acynar Black UCFX10053
- BR** MASONRY
Brampton Brick: Contempo PRP Onyx
MORTAR: MaxiMix: Colour: #94C3

1 BLDG 5 - ENLARGED SOUTH ELEVATION 2
A451.2 1:50

CONTRACTOR MUST CHECK AND VERIFY ALL DIMENSIONS AND JOB CONDITIONS BEFORE PROCEEDING WITH WORK

ALL DRAWINGS MAY BE TO BE SUBJECT TO CHANGE DUE TO COMMENTS FROM MUNICIPAL DEPARTMENTS AND OTHER AGENCIES WITH AUTHORITY

ALL DRAWINGS AND SPECIFICATIONS ARE THE PROPERTY OF THE ARCHITECTS AND MUST BE RETURNED AT THE COMPLETION OF THE WORK

THE CONTRACTOR WORKING FROM DRAWINGS NOT SPECIFICALLY MARKED FOR CONSTRUCTION MUST ASSUME FULL RESPONSIBILITY AND BEAR COSTS FOR ANY CORRECTIONS OR DAMAGES RESULTING FROM HIS OR HER WORK

KEY TO DETAIL LOCATION

No.	DETAIL NUMBER
No.	DRAWING SHEET NUMBER

DRAWING SETS ISSUED	No.	DATE (DD.MM.YY)	BY
SPA SUBMISSION 1	1.	10.05.24	KNYMH
PROGRESS SET	2.	11.07.24	KNYMH
SPA SUBMISSION 2	3.	21.10.24	KNYMH
ISSUED FOR PERMIT SUBMISSION	4.	23.10.24	KNYMH
ISSUED FOR TENDER	5.	07.02.25	KNYMH
SPA SUBMISSION 3	6.	28.04.25	KNYMH

ALL PREVIOUS ISSUES OF THIS DRAWING ARE SUPERSEDED

REVISIONS TO DRAWING	No.	DATE (DD.MM.YY)	BY

BUILDING PERMIT NUMBER:

NOT FOR CONSTRUCTION WITHOUT PERMIT

KNYMH
ARCHITECTURE • SOLUTIONS

KNYMH INC.
1006 SKYVIEW DRIVE • SUITE 101
BURLINGTON, ONTARIO • L7P 0V1
T 905.639.6595
F 905.639.0394
www.knymh.com info@knymh.com

ONTARIO ASSOCIATION
OF
ARCHITECTS
PRZEMYSŁAW MYSZKOWSKI
LICENSE
7984


mattamyHOMES

CLOCKWORK PH4
BLDG 5 - 3010 WILLIAM CUTMORE BLVD.
OAKVILLE, ONTARIO

DRAWING SHEET TITLE:


BLDG 5 - ENLARGED SOUTH ELEVATION 2

DRAWING SCALE: As indicated	PROJECT NUMBER: 22402
DRAWN BY: Author	CHECKED BY: Checker
DRAWING VERSION:	DRAWING SHEET NUMBER: A451.2
PLOT DATE:	

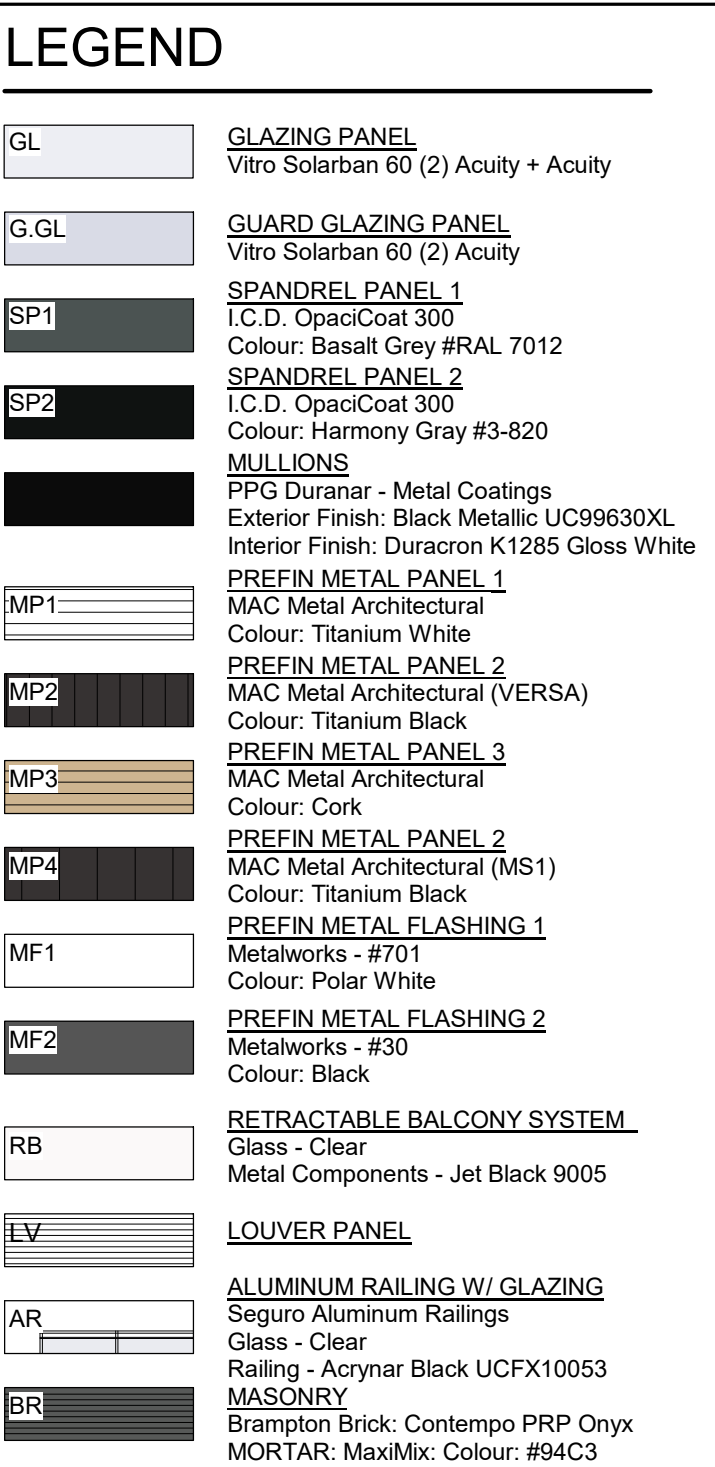

DRAWING VERSION:	A451.3
PLOT DATE:	

\\WESTMAP\2025\04\28_109_16\FM1 - FILEPATH: C:\Rock\Loc\222402_1\file\A451.4.rvt

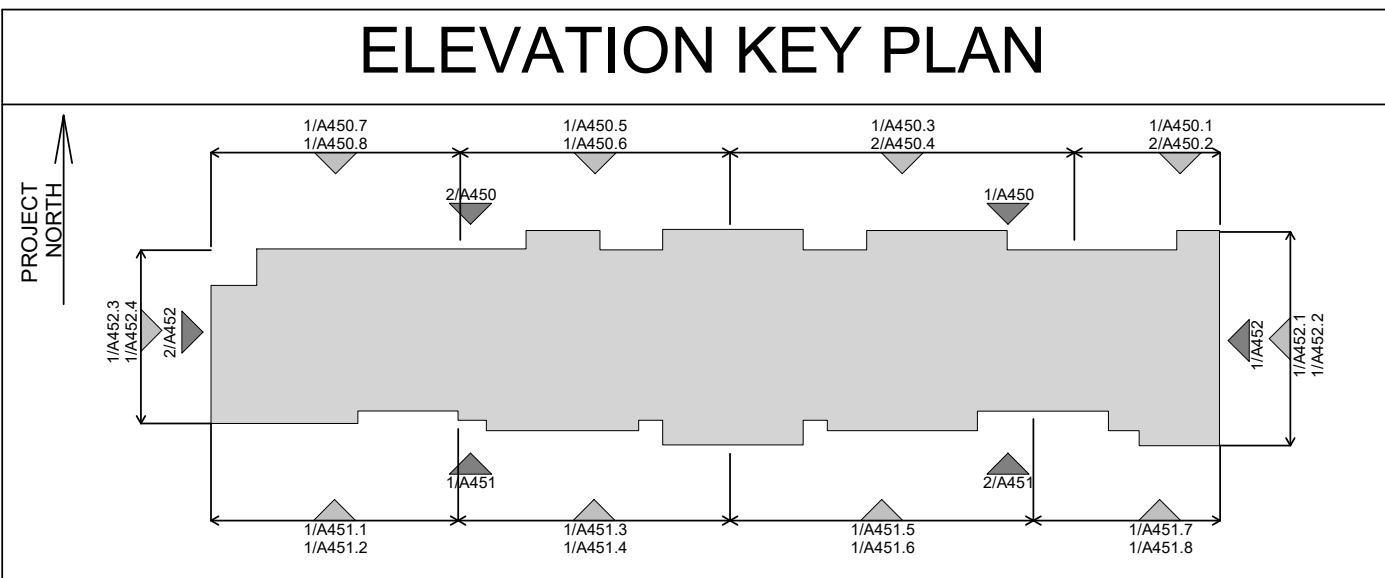

LEGEND

- GL** GLAZING PANEL
Vitro Solarban 60 (2) Acuity + Acuity
- G.GL** GUARD GLAZING PANEL
Vitro Solarban 60 (2) Acuity
- SP1** SPANDREL PANEL 1
I.C.D. OpacoCoat 300
Colour: Basalt Grey #RAL 7012
- SP2** SPANDREL PANEL 2
I.C.D. OpacoCoat 300
Colour: Harmony Gray #3-820
- MULLIONS**
PPG Duranar - Metal Coatings
Exterior Finish: Black Metallic UC99630XL
Interior Finish: Duracron K1285 Gloss White
- MP1** PREFIN METAL PANEL 1
MAC Metal Architectural
Colour: Titanium White
- MP2** PREFIN METAL PANEL 2
MAC Metal Architectural (VERSA)
Colour: Titanium Black
- MP3** PREFIN METAL PANEL 3
MAC Metal Architectural
Colour: Cork
- MP4** PREFIN METAL PANEL 2
MAC Metal Architectural (MS1)
Colour: Titanium Black
- MF1** PREFIN METAL FLASHING 1
Metalworks - #701
Colour: Polar White
- MF2** PREFIN METAL FLASHING 2
Metalworks - #30
Colour: Black
- RB** RETRACTABLE BALCONY SYSTEM
Glass - Clear
Metal Components - Jet Black 9005
- LV** LOUVER PANEL
- AR** ALUMINUM RAILING W/ GLAZING
Seguro Aluminum Railings
Glass - Clear
Railing - Acynar Black UCFX10053
- BR** MASONRY
Brampton Brick: Contempo PRP Onyx
MORTAR: MaxMix: Colour: #94C3

1 BLDG 5 - ENLARGED SOUTH ELEVATION 4
A451.4 1:50

CONTRACTOR MUST CHECK AND VERIFY ALL DIMENSIONS AND JOB CONDITIONS BEFORE PROCEEDING WITH WORK

ALL DRAWINGS MAY BE TO BE SUBJECT TO CHANGE DUE TO COMMENTS FROM MUNICIPAL DEPARTMENTS AND OTHER AGENCIES WITH AUTHORITY

ALL DRAWINGS AND SPECIFICATIONS ARE THE PROPERTY OF THE ARCHITECTS AND MUST BE RETURNED AT THE COMPLETION OF THE WORK

THE CONTRACTOR WORKING FROM DRAWINGS NOT SPECIFICALLY MARKED FOR CONSTRUCTION MUST ASSUME FULL RESPONSIBILITY AND BEAR COSTS FOR ANY CORRECTIONS OR DAMAGES RESULTING FROM HIS OR HER WORK

KEY TO DETAIL LOCATION

No.	DETAIL NUMBER
No.	DRAWING SHEET NUMBER

DRAWING SETS ISSUED	No.	DATE (DD.MM.YY)	BY
SPA SUBMISSION 1	1.	10.05.24	KNYMH
PROGRESS SET 2	2.	11.07.24	KNYMH
SPA SUBMISSION 2	3.	21.10.24	KNYMH
ISSUED FOR PERMIT SUBMISSION	4.	23.10.24	KNYMH
ISSUED FOR TENDER	5.	07.02.25	KNYMH
SPA SUBMISSION 3	6.	28.04.25	KNYMH

ALL PREVIOUS ISSUES OF THIS DRAWING ARE SUPERSEDED

REVISIONS TO DRAWING	No.	DATE (DD.MM.YY)	BY

BUILDING PERMIT NUMBER:

NOT FOR CONSTRUCTION WITHOUT PERMIT

KNYMH
ARCHITECTURE • SOLUTIONS

KNYMH INC.
1006 SKYVIEW DRIVE • SUITE 101
BURLINGTON, ONTARIO • L7P 0V1
T 905.639.6595
F 905.639.0394
www.knymh.com info@knymh.com


ONTARIO ASSOCIATION
OF
ARCHITECTS
Przemysław Myszowski
Licence 7984

mattamyHOMES

CLOCKWORK PH4
BLDG 5 - 3010 WILLIAM CUTMORE BLVD.
OAKVILLE, ONTARIO


DRAWING SHEET TITLE:
BLDG 5 - ENLARGED SOUTH ELEVATION 4

DRAWING SCALE: As indicated	PROJECT NUMBER: 22402
DRAWN BY: Author	CHECKED BY: Checker
DRAWING VERSION: PLOT DATE:	DRAWING SHEET NUMBER: A451.4

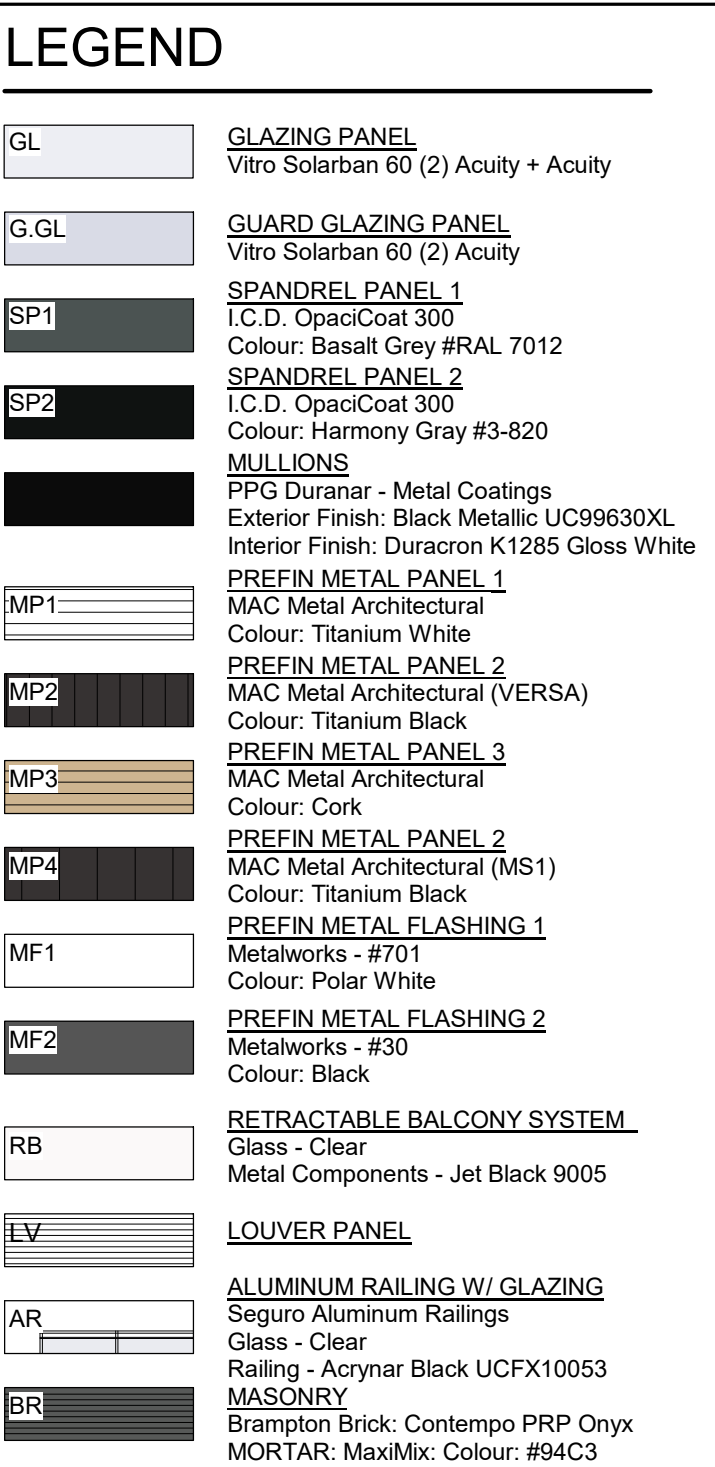

DRAWING VERSION:	A451.5
PLOT DATE:	

\\P01\proj\2025\04\251 - 10:27 PM FILEPATH: C:\proj\2025\04\251\1.dwg

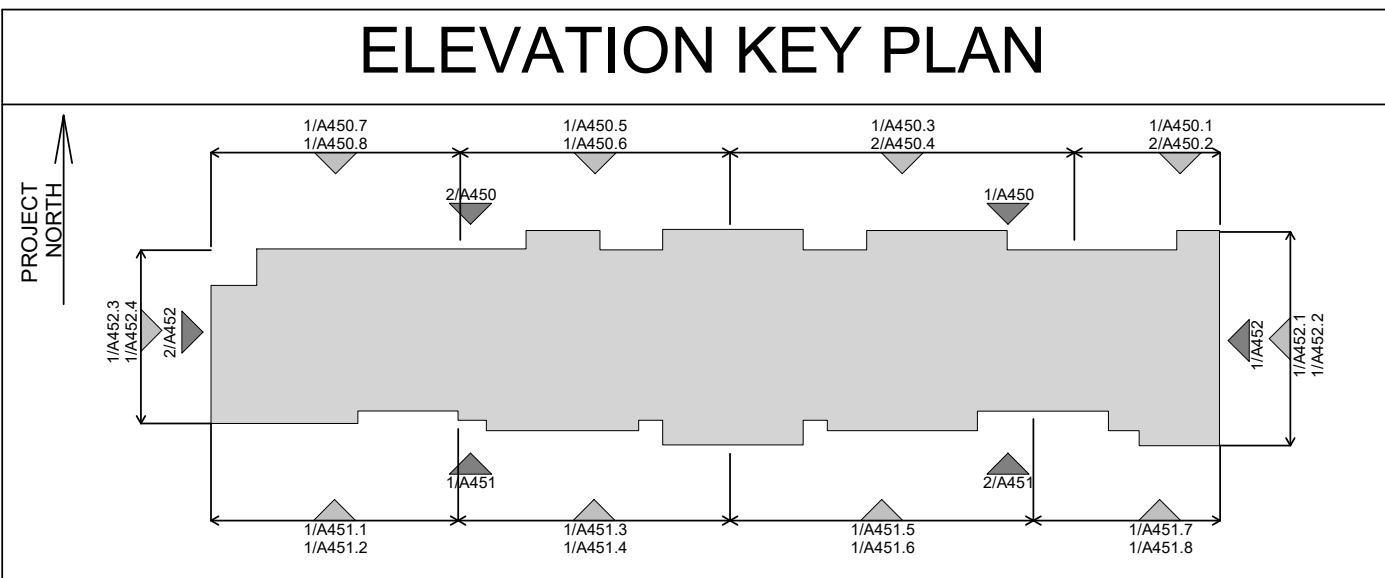

LEGEND

GL	GLAZING PANEL Vitro Solarban 60 (2) Acuity + Acuity
G.GL	GUARD GLAZING PANEL Vitro Solarban 60 (2) Acuity
SP1	SPANDREL PANEL 1 I.C.D. OpacCoat 300 Colour: Basalt Grey #RAL 7012
SP2	SPANDREL PANEL 2 I.C.D. OpacCoat 300 Colour: Harmony Gray #3-820
	MULLIONS PPG Duranar - Metal Coatings Exterior Finish: Black Metallic UC99630XL Interior Finish: Duracron K1285 Gloss White
MP1	PREFIN METAL PANEL 1 MAC Metal Architectural Colour: Titanium White
MP2	PREFIN METAL PANEL 2 MAC Metal Architectural (VERSA) Colour: Titanium Black
MP3	PREFIN METAL PANEL 3 MAC Metal Architectural Colour: Cork
MP4	PREFIN METAL PANEL 2 MAC Metal Architectural (MS1) Colour: Titanium Black
MF1	PREFIN METAL FLASHING 1 Metalworks - #701 Colour: Polar White
MF2	PREFIN METAL FLASHING 2 Metalworks - #30 Colour: Black
RB	RETRACTABLE BALCONY SYSTEM Glass - Clear Metal Components - Jet Black 9005
LV	LOUVER PANEL
AR	ALUMINUM RAILING W/ GLAZING Seguro Aluminum Railings Glass - Clear Railing - Acrynar Black UCFX10053
BR	MASONRY Brampton Brick: Contempo PRP Onyx MORTAR: MaxiMix: Colour: #94C3

1 BLDG 5 - ENLARGED SOUTH ELEVATION 6
A451.6 1:50

CONTRACTOR MUST CHECK AND VERIFY ALL DIMENSIONS AND JOB CONDITIONS BEFORE PROCEEDING WITH WORK.

ALL DRAWINGS MAY BE TO BE SUBJECT TO CHANGE DUE TO COMMENTS FROM MUNICIPAL DEPARTMENTS AND OTHER AGENCIES WITH AUTHORITY.

ALL DRAWINGS AND SPECIFICATIONS ARE THE PROPERTY OF THE ARCHITECTS AND MUST BE RETURNED AT THE COMPLETION OF THE WORK.

THE CONTRACTOR WORKING FROM DRAWINGS NOT SPECIFICALLY MARKED FOR CONSTRUCTION MUST ASSUME FULL RESPONSIBILITY AND BEAR COSTS FOR ANY CORRECTIONS OR DAMAGES RESULTING FROM HIS OR HER WORK.

KEY TO DETAIL LOCATION

No.	DETAIL NUMBER
No.	DRAWING SHEET NUMBER

DRAWING SETS ISSUED	No.	DATE (DD.MM.YY)	BY
SPA SUBMISSION 1	1.	10.05.24	KNYMH
PROGRESS SET	2.	11.07.24	KNYMH
SPA SUBMISSION 2	3.	21.10.24	KNYMH
ISSUED FOR PERMIT SUBMISSION	4.	23.10.24	KNYMH
ISSUED FOR TENDER	5.	07.02.25	KNYMH
SPA SUBMISSION 3	6.	28.04.25	KNYMH

ALL PREVIOUS ISSUES OF THIS DRAWING ARE SUPERSEDED

REVISIONS TO DRAWING	No.	DATE (DD.MM.YY)	BY

BUILDING PERMIT NUMBER:

NOT FOR CONSTRUCTION WITHOUT PERMIT

KNYMH
ARCHITECTURE • SOLUTIONS

KNYMH INC.
1006 SKYVIEW DRIVE • SUITE 101
BURLINGTON, ONTARIO • L7P 0V1
T 905.639.6595
F 905.639.0394
www.knymh.com info@knymh.com

ONTARIO ASSOCIATION
OF
ARCHITECTS
PRZEMYSŁAW MYSZKOWSKI
LICENSE
7984

mattamyHOMES

CLOCKWORK PH4
BLDG 5 - 3010 WILLIAM CUTMORE BLVD.
OAKVILLE, ONTARIO

DRAWING SHEET TITLE:

BLDG 5 - ENLARGED SOUTH ELEVATION 6

DRAWING SCALE:	PROJECT NUMBER:
As indicated	22402

DRAWN BY:	CHECKED BY:	DRAWING SHEET NUMBER:
Author	Checker	A451.6
DRAWING VERSION:		
PLOT DATE:		



	GLAZING PANEL Vulvo Solarban 60 (2) Acuity + Acuity
	GUARD GLAZING PANEL Vulvo Solarban 60 (2) Acuity
	SPANDREL PANEL 1 I.C.D. OpacCoat 300 Colour: Basalt Grey #RAL 7012
	SPANDREL PANEL 2 I.C.D. OpacCoat 300 Colour: Harmony Gray #3-820
	MULLIONS PPG Duranor - Metal Coatings Exterior Finish: Black Metallic UC99630XL Interior Finish: Duracorn K1285 Gloss White
	PREFIN METAL PANEL 1 MAC Metal Architectural Colour: Titanium White
	PREFIN METAL PANEL 2 MAC Metal Architectural (VERSA) Colour: Titanium Black
	PREFIN METAL PANEL 3 MAC Metal Architectural Colour: Cork
	PREFIN METAL PANEL 2 MAC Metal Architectural (MS1) Colour: Titanium Black
	PREFIN METAL FLASHING 1 Metalworks - #701 Colour: Polar White
	PREFIN METAL FLASHING 2 Metalworks - #730 Colour: Black
	RETRACTABLE BALCONY SYSTEM Glass - Clear Metal Components - Jet Black 9005
	LOUVER PANEL
	ALUMINUM RAILING W/ GLAZING Seguro Aluminum Railings Glass - Clear Railing - Acrynal Black UCXF10053
	MASONRY Brampton Brick: Contempo PRP Onyx MORTAR: MaxMixMo. Colour: #94C3



CONTRACTOR MUST CHECK AND VERIFY ALL DIMENSIONS AND JOB CONDITIONS BEFORE PROCEEDING WITH WORK

ALL DRAWINGS MAY BE TO BE SUBJECT TO CHANGE DUE TO COMMENTS FROM MUNICIPAL DEPARTMENTS AND OTHER AGENCIES WITH AUTHORITY

ALL DRAWINGS AND SPECIFICATIONS ARE THE PROPERTY OF THE ARCHITECTS AND MUST BE RETURNED AT THE COMPLETION OF THE WORK

THE CONTRACTOR WORKING FROM DRAWINGS NOT SPECIFICALLY MARKED FOR CONSTRUCTION MUST ASSUME FULL RESPONSIBILITY AND BEAR COST FOR ANY CORRECTIONS OR DAMAGES RESULTING FROM HIS OR HER WORK

KEY TO DETAIL LOCATION

No.	DETAIL NUMBER
No.	DRAWING SHEET NUMBER

[illegible]

ALL PREVIOUS ISSUES OF THIS DRAWING ARE SUPERSEDED

[illegible]

BUILDING PERMIT NUMBER:

NOT FOR CONSTRUCTION WITHOUT PERMIT

KNYMH
ARCHITECTURE • SOLUTIONS

KNYMH INC.
1006 SKYVIEW DRIVE • SUITE 10
BURLINGTON, ONTARIO • L7P 0V7
T 905.639.6559
F 905.639.0399
info@knymh.com




CLOCKWORK PH4
BLDG 5 - 3010 WILLIAM CUTMORE BLVD.
OAKVILLE, ONTARIO

DRAWING SHEET TITLE:

BLDG 5 - ENLARGED
SOUTH ELEVATION 7

DRAWING SCALE: As indicated		PROJECT NUMBER: 22402	
DRAWN BY: Author	CHECKED BY: Checker	DRAWING SHEET NUMBER: A451.7	
DRAWING VERSION:			
PLOT DATE:			

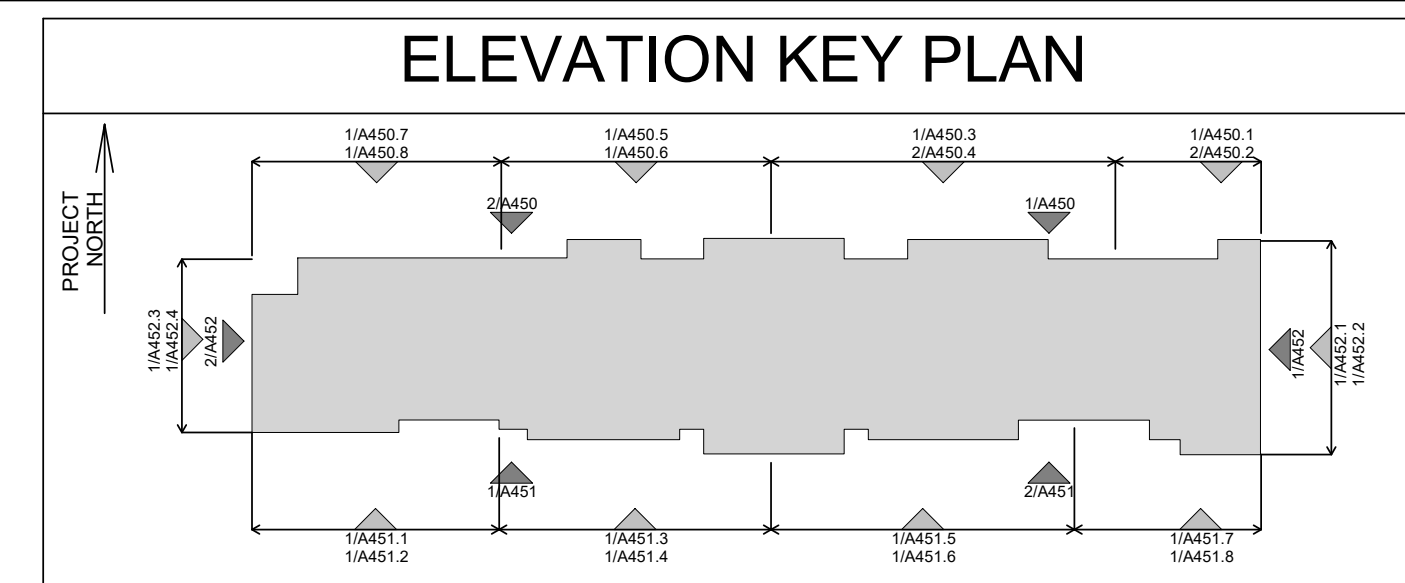

LEGEND

	GLAZING PANEL Vitró Solarban 60 (2) Acuity + Acuity
	GUARD GLAZING PANEL Vitró Solarban 60 (2) Acuity
	SPRINDLE PANEL 1 I.C.D. OpaciCoat 300 Colour: Basalt Grey #RAL 7012 SPRINDLE PANEL 2 I.C.D. OpaciCoat 300 Colour: Harmony Gray #3-820
	MULLIONS PPG Duranar - Metal Coatings Exterior Finish: Black Metallic UC99630XL Interior Finish: Duracron K1285 Gloss White
	PREFIN METAL PANEL 1 MAC Metal Architectural Colour: Titanium White
	PREFIN METAL PANEL 2 MAC Metal Architectural (VERSA) Colour: Titanium Black
	PREFIN METAL PANEL 3 MAC Metal Architectural Colour: Cork
	PREFIN METAL PANEL 2 MAC Metal Architectural (MS1) Colour: Titanium Black
	PREFIN METAL FLASHING 1 Metalworks - #701 Colour: Polar White
	PREFIN METAL FLASHING 2 Metalworks - #30 Colour: Black
	RETRACTABLE BALCONY SYSTEM Glass - Clear Metal Components - Jet Black 9005
	LOUVER PANEL
	ALUMINIUM RAILING W/ GLAZING Seguro Aluminium Railings Glass - Clear
	MASONRY Railing - Acrynar Black UCXF10053 Brampton Brick: Contempo PRP Onyx MORTAR: Max/Mix: Colour: #94C3

1 BLDG 5 - EAST ELEVATION
A452 1:125

2 BLDG 5 - WEST ELEVATION
A452 1 : 125

CONTRACTOR MUST CHECK AND VERIFY ALL DIMENSIONS AND JOB CONDITIONS BEFORE PROCEEDING WITH WORK

ALL DRAWINGS MAY BE SUBJECT TO CHANGE DUE TO COMMENTS FROM MUNICIPAL DEPARTMENTS AND OTHER AGENCIES WITH AUTHORITY

ALL DRAWINGS AND SPECIFICATIONS ARE THE PROPERTY OF THE ARCHITECTS AND MUST BE RETURNED AT THE COMPLETION OF THE WORK

THE CONTRACTOR WORKING FROM DRAWINGS NOT SPECIFICALLY MARKED "FOR CONSTRUCTION" MUST ASSUME FULL RESPONSIBILITY AND BEAR COSTS FOR ANY CORRECTIONS OR DAMAGES RESULTING FROM HIS OR HER WORK

ALL DRAWINGS AND SPECIFICATIONS ARE THE PROPERTY OF THE ARCHITECTS AND MUST BE RETURNED AT THE COMPLETION OF THE WORK.

THE CONTRACTOR WORKING FROM DRAWINGS NOT SPECIFICALLY MARKED "FOR CONSTRUCTION" MUST ASSUME FULL RESPONSIBILITY AND BEAR COSTS FOR ANY CORRECTIONS OR DAMAGES RESULTING FROM HIS OR HER WORK.

ALL DRAWINGS AND SPECIFICATIONS ARE THE PROPERTY OF THE ARCHITECTS AND MUST BE RETURNED AT THE COMPLETION OF THE WORK.

THE CONTRACTOR WORKING FROM DRAWINGS NOT SPECIFICALLY MARKED "FOR CONSTRUCTION" MUST ASSUME FULL RESPONSIBILITY AND BEAR COSTS FOR ANY CORRECTIONS OR DAMAGES RESULTING FROM HIS OR HER WORK.

THE CONTRACTOR WORKING FROM DRAWINGS NOT SPECIFICALLY MARKED "FOR CONSTRUCTION" MUST ASSUME FULL RESPONSIBILITY AND BEAR COSTS FOR ANY CORRECTIONS OR DAMAGES RESULTING FROM HIS OR HER WORK.

KEY TO DETAIL LOCATION


 No. DETAIL NUMBER
 No. DRAWING SHEET NUMBER


DRAWING SETS ISSUED	No.	DATE (DD, MM, YY)	BY
SPA SUBMISSION 1	1.	10.05.24	KNYMH
PROGRESS SET	2.	11.07.24	KNYMH
SPA SUBMISSION 2	3.	21.10.24	KNYMH
ISSUED FOR PERMIT SUBMISSION	4.	23.10.24	KNYMH
ISSUED FOR TENDER	5.	07.02.25	KNYMH
SPA SUBMISSION 3	6.	28.04.25	KNYMH

ALL PREVIOUS ISSUES OF THIS DRAWING ARE SUPERSEDED

[illegible]

BUILDING PERMIT NUMBER:

NOT FOR CONSTRUCTION WITHOUT PERMIT

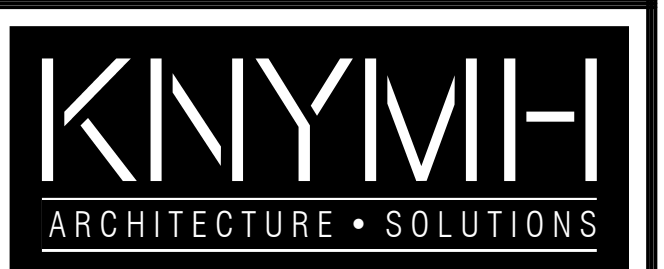

KNYMH INC.
1006 SKYVIEW DRIVE • SUITE 101
BURLINGTON, ONTARIO • L7P 0V1
T 905.639.6595
F 905.639.0394

www.knymh.com info@knymh.com



CLOCKWORK PH4
BLDG 5 - 3010 WILLIAM CUTMORE BLVD.
OAKVILLE, ONTARIO

DRAWING SHEET TITLE:

BLDG 5 - EAST/WEST
ELEVATIONS

DRAWING SCALE:

As indicated

PROJECT NUMBER:

22402

DRAWN BY:	CHECK
-----------	-------

Author	Ch
--------	----

CHECKED BY:


Checker

DRAWING SHEET NUMBER:

A452

DRAWING VERSION:

PLOT DATE:

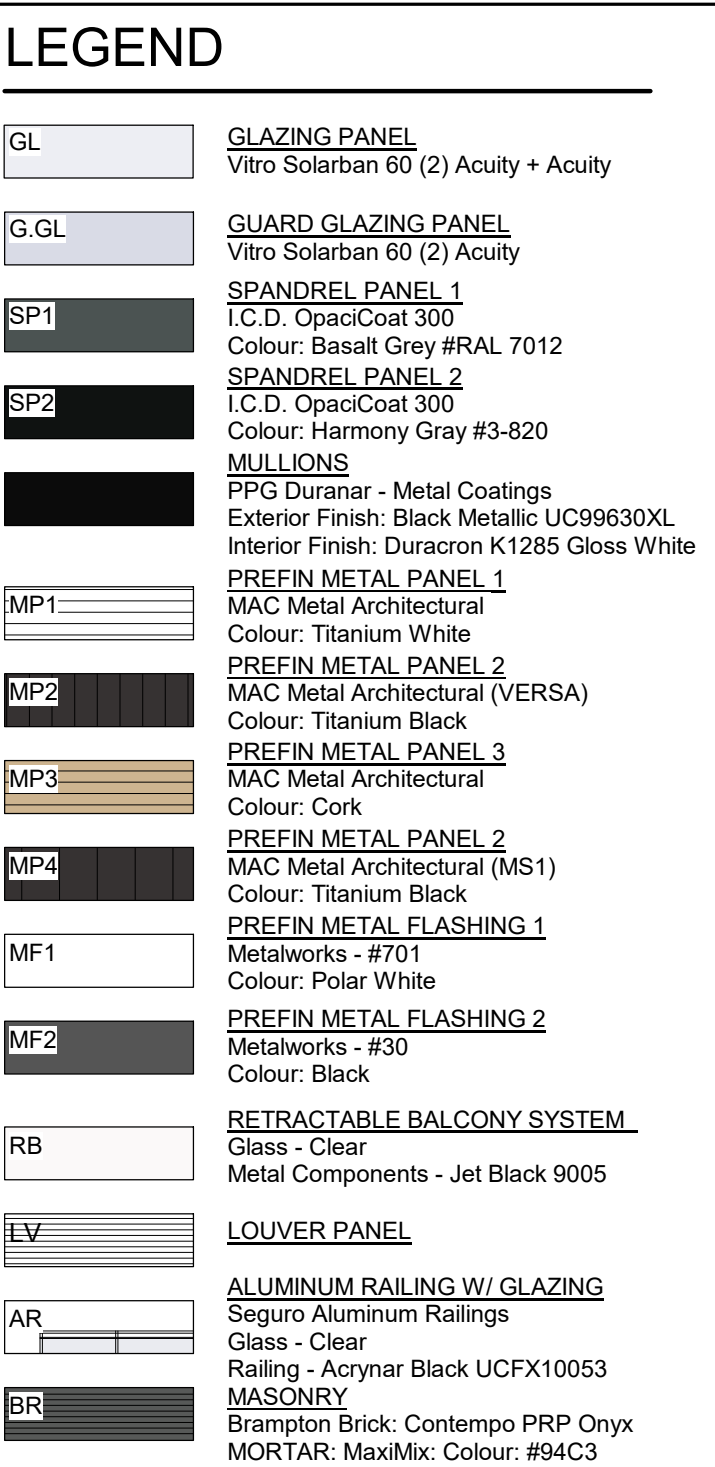

PLOT DATE:	A452.1
------------	--------

ELEVATION KEY PLAN

ALL DRAWINGS AND SPECIFICATIONS ARE THE PROPERTY OF THE ARCHITECTS AND MUST BE RETURNED AT THE COMPLETION OF THE WORK.

THE CONTRACTOR WORKING FROM DRAWINGS NOT SPECIFICALLY MARKED FOR CONSTRUCTION MUST ASSUME FULL RESPONSIBILITY AND BEAR COSTS FOR ANY CORRECTIONS OR DAMAGES RESULTING FROM HIS OR HER WORK.



No. _____ DETAIL NUMBER
 No. _____ DRAWING SHEET NUMBER

[illegible][illegible]

KNYMH
ARCHITECTURE • SOLUTIONS

KNYMH INC.
1006 SKYVIEW DRIVE • SUITE 101
BURLINGTON, ONTARIO • L7P 0V1
T 905.639.6595
F 905.639.0394

www.knymh.com info@knymh.com

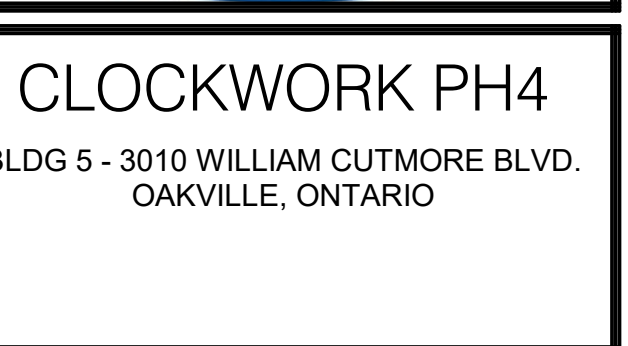 


DRAWING SCALE: As indicated	PROJECT NUMBER: 22402
------------------------------------	------------------------------

Author	Checker
DRAWING VERSION:	
A452.2	


GL	<u>GLAZING PANEL</u> Vitró Solarban 60 (2) Acuity + Acuity
G.GL	<u>GLAZED GLAZING PANEL</u> Vitró Solarban 60 (2) Acuity
SP1	<u>SPANDREL PANEL 1</u> I.C.D. OpaciCoat 300 Colour: Basalt Grey #RAL 7012
SP2	<u>SPANDREL PANEL 2</u> I.C.D. OpaciCoat 300 Colour: Harmony Gray #3-820
	<u>MULLIONS</u> PPG Duranar - Metal Coatings Exterior Finish: Metal Metallic UC99630XL Interior Finish: Duracron K1295 Gloss White
MP1	<u>REFRIN METAL PANEL 1</u> MAC Metal Architectural Colour: Titanium White
MP2	<u>REFRIN METAL PANEL 2</u> MAC Metal Architectural (VERSA) Colour: Titanium Black
MP3	<u>REFRIN METAL PANEL 3</u> MAC Metal Architectural Colour: Cork
MP4	<u>REFRIN METAL PANEL 2</u> MAC Metal Architectural (MS1) Colour: Titanium Black
MF1	<u>REFRIN METAL FLASHING 1</u> Metalworks - #701 Colour: Polar White
MF2	<u>REFRIN METAL FLASHING 2</u> Metalworks - #30 Colour: Black
RB	<u>RETRACTABLE BALCONY SYSTEM</u> Glass - Clear Metal Components - Jet Black 9005
LV	<u>LOUVER PANEL</u>
AR	<u>ALUMINIUM RAILING W/ GLAZING</u> Seguro Aluminum Railings Glass - Clear Railing - Acynrar Black UCXF10053
BR	<u>MASONRY</u> Brampton Brick: Contempo PRP Onyx MORTAR: MaxMixx Colour: #94C3



1 BLDG 5 - ENLARGED EAST ELEVATION 2
A452.2 1:50

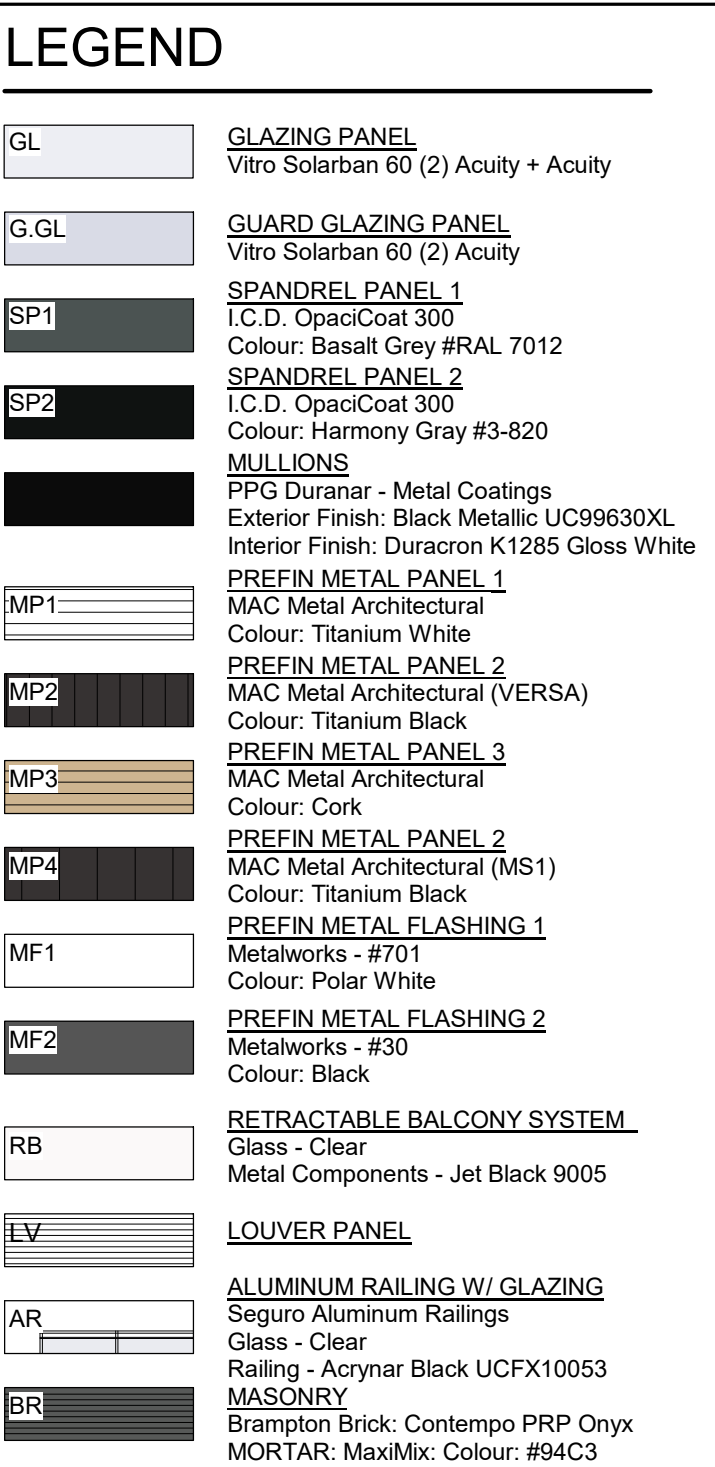

DRAWING VERSION:	A452.3
PLOT DATE:	

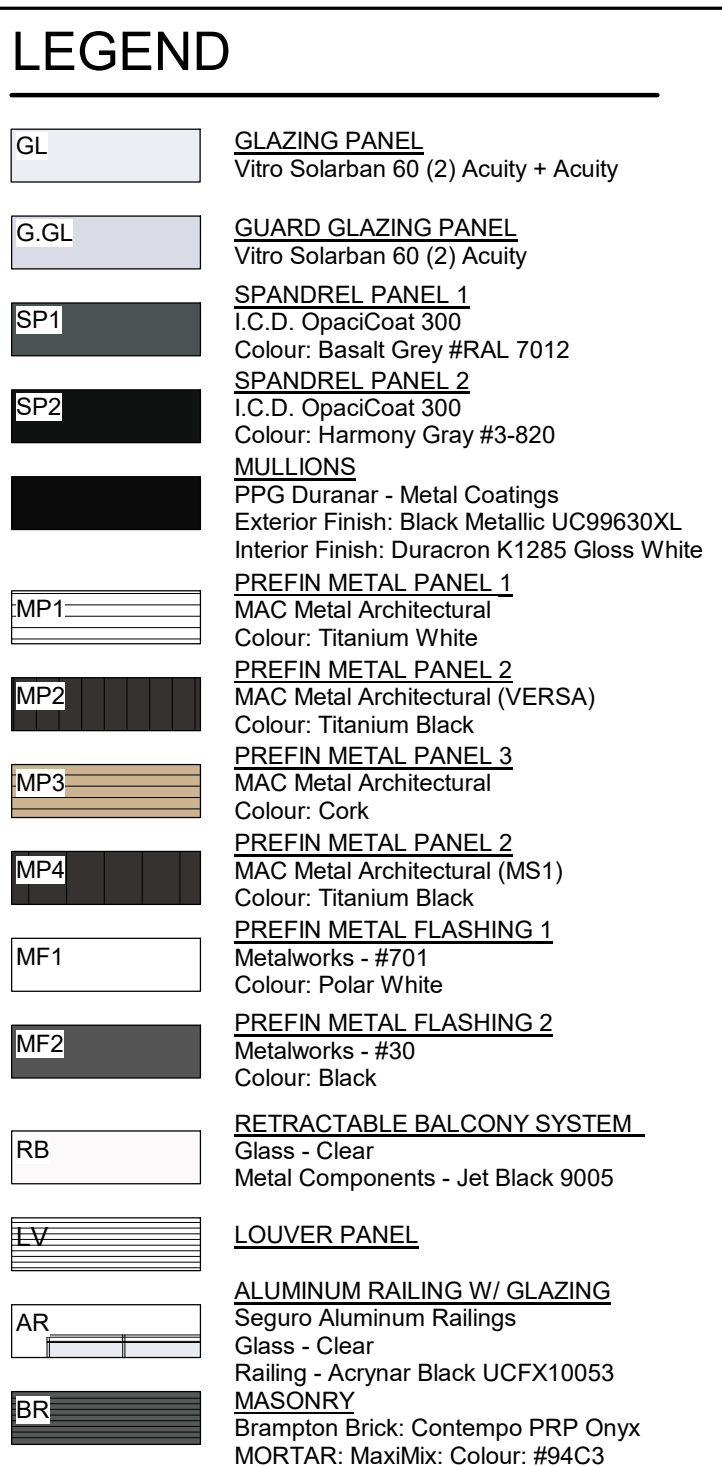

A452.4

GL	GLAZING PANEL Vetro Solarban 60 (2) Acuity + Acuity
GL2	GLAZING PANEL Vetro Solargray 60 (3) Acuity + Acuity
G.GL	GUARD GLAZING PANEL Vetro Solarban 60 (2) Acuity
SP1	SPANDREL PANEL 1 I.C.D. OpacCoat 300 Colour: Harmony Grey #3-820
SP2	SPANDREL PANEL 2 I.C.D. OpacCoat 300 Colour: Iron Gray #3-2625
	MULLIONS RFG Duranor - Metal Coatings Colour: Black Metallic UC99630X
RB	RETRACTABLE BALCONY SYSTEM Glass - Clear Metal Components - Jet Black 9005
AR	ALUMINIUM RAILING W/ GLAZING Seguro Aluminium Railings Glass - Clear Railing - Acrynal Black UCXF10053

	PRECAST COLOUR 1 Stubbe's Precast Colour: Benjamin Moore Balboa Mist
	PRECAST COLOUR 2 Stubbe's Precast Colour: Benjamin Moore Steel Wool
	PRECAST COLOUR 3 Stubbe's Precast Colour: to match Brampton Brick Onyx
	PRECAST COLOUR 4 Stubbe's Precast Colour: to match MAC Metal Architectural Cork
	LOUVER PANEL Colour: Harmony Gray #3-820

NOTE 1:
- FROSTED GLASS. REF. TO SHEET A803 FOR
TYP BALCONY DETAILS

CONTRACTOR MUST CHECK AND VERIFY ALL DIMENSIONS AND JOB CONDITIONS BEFORE PROCEEDING WITH WORK

ALL DRAWINGS MAY BE TO BE SUBJECT TO CHANGE DUE TO COMMENTS FROM MUNICIPAL DEPARTMENTS AND OTHER AGENCIES WITH AUTHORITY

ALL DRAWINGS AND SPECIFICATIONS ARE THE PROPERTY OF THE ARCHITECTS AND MUST BE RETURNED AT THE COMPLETION OF THE WORK

THE CONTRACTOR WORKING FROM DRAWINGS NOT SPECIFICALLY MARKED "FOR CONSTRUCTION" MUST ASSUME FULL RESPONSIBILITY AND BEAR COSTS FOR ANY CORRECTIONS OR DAMAGES RESULTING FROM HIS OR HER WORK.

No. DETAIL NUMBER
No. DRAWING SHEET NUMBER


DRAWING SETS ISSUED	No.	DATE (DD,MM,YY)	BY
SPA SUBMISSION 1	1.	10.05.24	KNYMH
PROGRESS SET	2.	11.07.24	KNYMH
SPA SUBMISSION 2	3.	21.10.24	KNYMH
SPA SUBMISSION 3	4.	28.04.25	KNYMH

ALL PREVIOUS ISSUES OF THIS DRAWING ARE SUPERSEDED

REVISIONS TO DRAWING	No.	DATE (DD,MM,YY)	BY
----------------------	-----	--------------------	----

BUILDING PERMIT NUMBER

NOT FOR CONSTRUCTION WITHOUT PERMIT

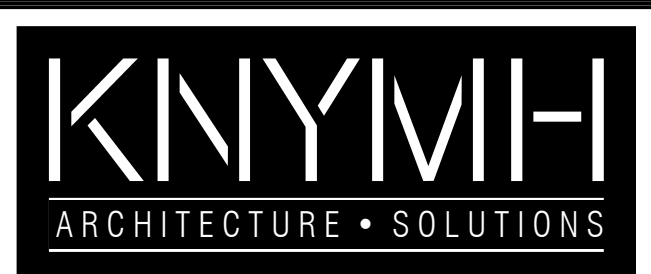

KNYMH INC.
1006 SKYVIEW DRIVE • SUITE 101
BURLINGTON, ONTARIO • L7P 0V1
T 905.639.6595
F 905.639.0394

www.knymh.com info@knymh.com



BLDG 6 - 3014 WILLIAM CUTMORE BLVD.
OAKVILLE, ONTARIO

BLDG 6 - NORTH
ELEVATION

As indicated

DRAWN BY: Author	CHECKED BY: Checker
DRAWING VERSION:	


22402

DRAWING SHEET NUMBER:

A460



1 BLDG 6 - NORTH ELEVATION
A460 1 : 125

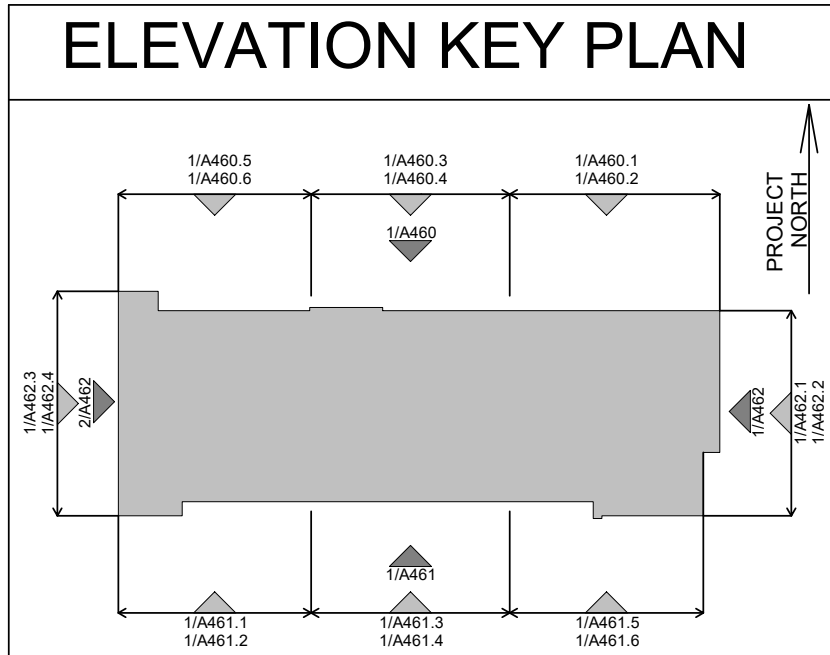

LEGEND

	GLAZING PANEL Vitró Solarban 60 (2) Acuity + Acuity
	GLAZING PANEL Vitró Solargray 60 (3) Acuity + Acuity
	GUARD GLAZING PANEL Vitró Solarban 60 (2) Acuity
	SPANDREL PANEL 1 I.C.D. OpacCoat 300 Colour: Harmony Gray #3-820
	SPANDREL PANEL 2 I.C.D. OpacCoat 300 Colour: Iron Gray #3-2625
	MULLIONS PPG Duranar - Metal Coatings Colour: Black Metallic UC39630XL
	RETRACTABLE BALCONY SYSTEM Glass - Clear Metal Components - Jet Black 9005
	ALUMINUM RAILING W/ GLAZING Seguro Aluminum Railings Glass - Clear Railing - Acrynal Black UCXF310053
	PRECAST COLOUR 1 Stubbe's Precast Colour: Benjamin Moore Balboa Mist
	PRECAST COLOUR 2 Stubbe's Precast Colour: Benjamin Moore Steel Wool
	PRECAST COLOUR 3 Stubbe's Precast Colour: to match Brampton Brick Onyx
	PRECAST COLOUR 4 Stubbe's Precast Colour: to match MAC Metal Architectural Cork
	LOUVER PANEL Colour: Harmony Gray #3-820

NOTE 1:
- FROSTED GLASS. REF. TO SHEET A803 FOR
TYP. BALCONY DETAILS.

CONTRACTOR MUST CHECK AND VERIFY ALL DIMENSIONS AND JOB
CONDITIONS BEFORE PROCEEDING WITH WORK

ALL DRAWINGS MAY BE TO BE SUBJECT TO CHANGE DUE TO COMMENTS
FROM MUNICIPAL DEPARTMENTS AND OTHER AGENCIES WITH AUTHORITY

ALL DRAWINGS AND SPECIFICATIONS ARE THE PROPERTY OF THE ARCHITECTS AND MUST BE RETURNED AT THE COMPLETION OF THE WORK

THE CONTRACTOR WORKING FROM DRAWINGS NOT SPECIFICALLY MARKED FOR CONSTRUCTION[®] MUST ASSUME FULL RESPONSIBILITY AND BEAR COSTS FOR ANY CORRECTIONS OR DAMAGES RESULTING FROM HIS OR HER WORK.

Y TO DETAIL LOCATION


 No. _____ DETAIL NUMBER
 No. _____ DRAWING SHEET NUMBER

DRAWING SETS ISSUED	No.	DATE (DD,MM,YY)	BY
SUBMISSION 1	1.	10.05.24	KNYMH
GRESS SET	2.	11.07.24	KNYMH
SUBMISSION 2	3.	21.10.24	KNYMH
SUBMISSION 3	4.	28.04.25	KNYMH

ALL PREVIOUS ISSUES OF THIS DRAWING ARE SUPERSEDED



[illegible]

BUILDING PERMIT NUMBER:

NOT FOR CONSTRUCTION WITHOUT PERMIT



KNYMH INC.
1006 SKYVIEW DRIVE • SUITE 101
BURLINGTON, ONTARIO • L7P 0V1
T 905.639.6595
F 905.639.0394
info@knymh.com

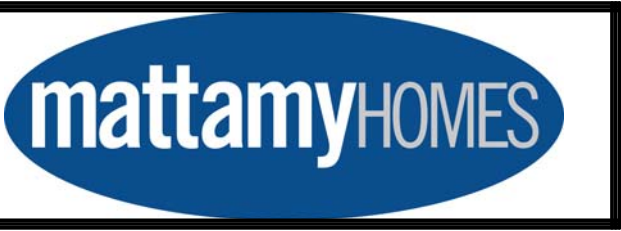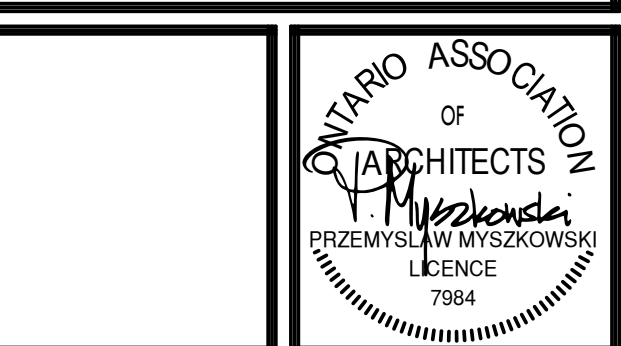

CLOCKWORK PH3

BLDG 6 - 3014 WILLIAM CUTMORE BLVD.
OAKVILLE, ONTARIO

WORKING SHEET TITLE:

BLDG 6 - ENLARGED
NORTH ELEVATION 2

DRAWING SCALE: As indicated	PROJECT NUMBER: 22402
------------------------------------	------------------------------

DRAWN BY: Author	CHECKED BY: Checker	DRAWING SHEET NUMBER:
---------------------	------------------------	-----------------------

WING VERSION: A460.2



	<u>GLAZING PANEL</u> Vitrø Solarban 60 (2) Acuity + Acuity
	<u>GLAZING PANEL</u> Vitrø Solargray 60 (3) Acuity + Acuity
	<u>GUARD GLAZING PANEL</u> Vitrø Solarban 60 (2) Acuity
	<u>SPANDREL PANEL 1</u> I.C.D. OpaciCoat 300 Colour: Harmony Gray #3-820
	<u>SPANDREL PANEL 2</u> I.C.D. OpaciCoat 300 Colour: Iron Gray #3-2625
	<u>MULLIONS</u> PPG Duranor - Metal Coatings Colour: Black Metallic UC9630XL
	<u>RETRACTABLE BALCONY SYSTEM</u> Glass - Clear Metal Components - Jet Black 9005
	<u>ALUMINUM RAILING W/ GLAZING</u> Seguro Aluminum Railings Glass - Clear Railing - Acynar Black UCXF10053
	<u>PRECAST COLOUR 1</u> Stubbe's Precast Colour: Benjamin Moore Balboa Mist
	<u>PRECAST COLOUR 2</u> Stubbe's Precast Colour: Benjamin Moore Steel Wool
	<u>PRECAST COLOUR 3</u> Stubbe's Precast Colour: to match Brampton Brick Onyx
	<u>PRECAST COLOUR 4</u> Stubbe's Precast Colour: to match MAC Metal Architectural Cork
	<u>LOUVER PANEL</u> Colour: Harmony Gray #3-820

NOTE 1:
- FROSTED GLASS. REF. TO SHEET A803 FOR
TYP BALCONY DETAILS

No. _____ DETAIL NUMBER
No. _____ DRAWING SHEET NUMBER

ALL PREVIOUS ISSUES OF THIS DRAWING ARE SUPERSEDED

[illegible]

NOT FOR CONSTRUCTION WITHOUT PERMIT




DATE:

\\TIMESAMP - 2025-04-28 1:12:58 PM FILEPATH: C:\Rock Lock\222402_4460\K2201.mxd



ELEVATION KEY PLAN

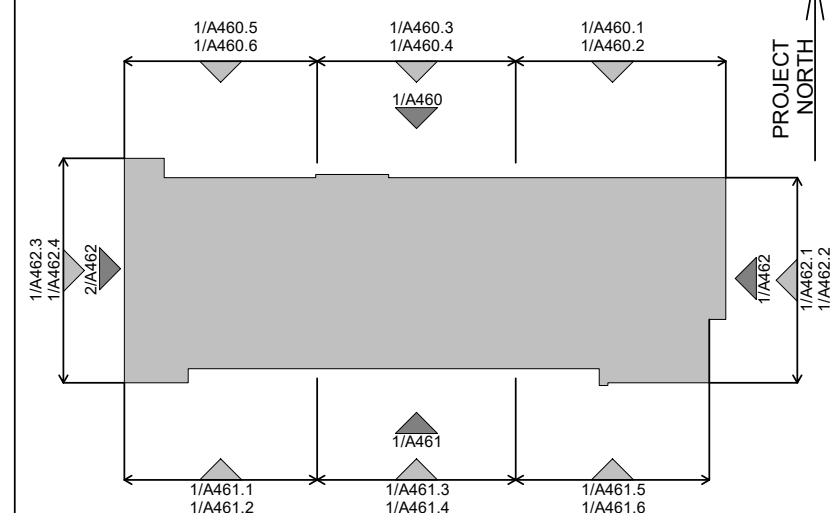

LEGEND

GL	GLAZING PANEL Vitro Solarban 60 (2) Acuity + Acuity
GL2	GLAZING PANEL Vitro Solargray 60 (3) Acuity + Acuity
G.GL	GUARD GLAZING PANEL Vitro Solarban 60 (2) Acuity
SP1	SPANDREL PANEL 1 I.C.D. OpaciCoat 300 Colour: Harmony Gray #3-820
SP2	SPANDREL PANEL 2 I.C.D. OpaciCoat 300 Colour: Iron Gray #3-2625
MULLIONS	PPG Duranar - Metal Coatings Colour: Black Metallic UC99630XL
RB	RETRACTABLE BALCONY SYSTEM Glass - Clear Metal Components - Jet Black 9005
AR	ALUMINUM RAILING W/ GLAZING Seguro Aluminum Railings Glass - Clear Railing - Acrynar Black UCFX10053
PC1	PRECAST COLOUR 1 Stubbe's Precast
PC2	PRECAST COLOUR 2 Stubbe's Precast Colour: Benjamin Moore Balboa Mist
PC3	PRECAST COLOUR 3 Stubbe's Precast Colour: Benjamin Moore Steel Wool
PC4	PRECAST COLOUR 4 Stubbe's Precast Colour: to match Brampton Brick Onyx
ILV	MAC Metal Architectural Cork LOUVER PANEL Colour: Harmony Gray #3-820

NOTE 1: - FROSTED GLASS. REF. TO SHEET A803 FOR TYP BALCONY DETAILS

CONTRACTOR MUST CHECK AND VERIFY ALL DIMENSIONS AND JOB CONDITIONS BEFORE PROCEEDING WITH WORK

ALL DRAWINGS MAY BE TO BE SUBJECT TO CHANGE DUE TO COMMENTS FROM MUNICIPAL DEPARTMENTS AND OTHER AGENCIES WITH AUTHORITY

ALL DRAWINGS AND SPECIFICATIONS ARE THE PROPERTY OF THE ARCHITECTS AND MUST BE RETURNED AT THE COMPLETION OF THE WORK

THE CONTRACTOR WORKING FROM DRAWINGS NOT SPECIFICALLY MARKED FOR CONSTRUCTION MUST ASSUME FULL RESPONSIBILITY AND BEAR COSTS FOR ANY CORRECTIONS OR DAMAGES RESULTING FROM HIS OR HER WORK

KEY TO DETAIL LOCATION

No.	DETAIL NUMBER
No.	DRAWING SHEET NUMBER

DRAWING SETS ISSUED	No.	DATE (DD.MM.YY)	BY
SPA SUBMISSION 1	1.	10.05.24	KNYMH
PROGRESS SET	2.	11.07.24	KNYMH
SPA SUBMISSION 2	3.	21.10.24	KNYMH
SPA SUBMISSION 3	4.	28.04.25	KNYMH

ALL PREVIOUS ISSUES OF THIS DRAWING ARE SUPERSEDED

REVISIONS TO DRAWING


No.	DATE (DD.MM.YY)	BY

BUILDING PERMIT NUMBER:

NOT FOR CONSTRUCTION WITHOUT PERMIT



KNYMH INC.
1006 SKYVIEW DRIVE • SUITE 101
BURLINGTON, ONTARIO • L7P 0V1
T 905.639.6595
F 905.639.0394
www.knymh.com info@knymh.com

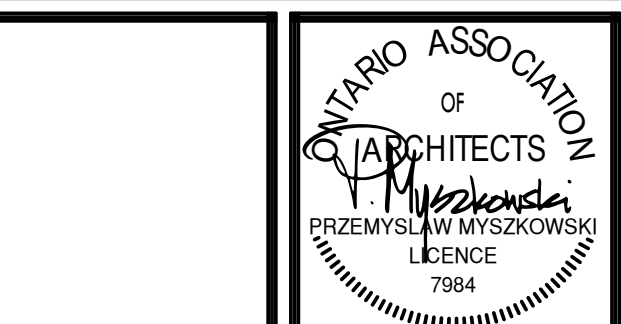

CLOCKWORK PH3

BLDG 6 - 3014 WILLIAM CUTMORE BLVD.
OAKVILLE, ONTARIO

DRAWING SHEET TITLE:

BLDG 6 - ENLARGED
NORTH ELEVATION 4

DRAWING SCALE:

As indicated

PROJECT NUMBER:

22402

DRAWN BY:

Author

CHECKED BY:

Checker


DRAWING SHEET NUMBER:

A460.4

DRAWING VERSION:


PLOT DATE:

1 BLDG 6 - ENLARGED NORTH ELEVATION 4
A460.4 1:50

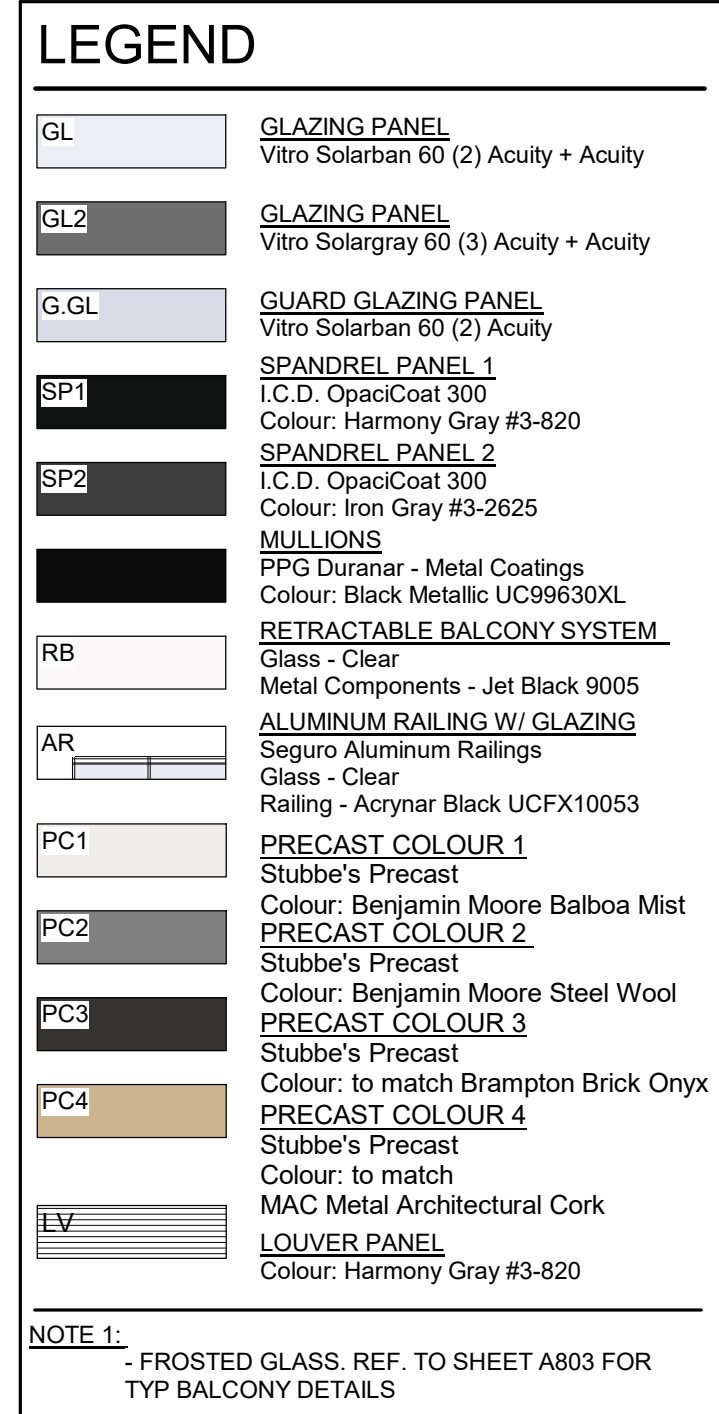

LOT DATE: A460.5

TIME: 2025-04-28 1:13:19 PM FILEPATH: C:\Work\Lock\22402_Bldg\A460.6.rvt

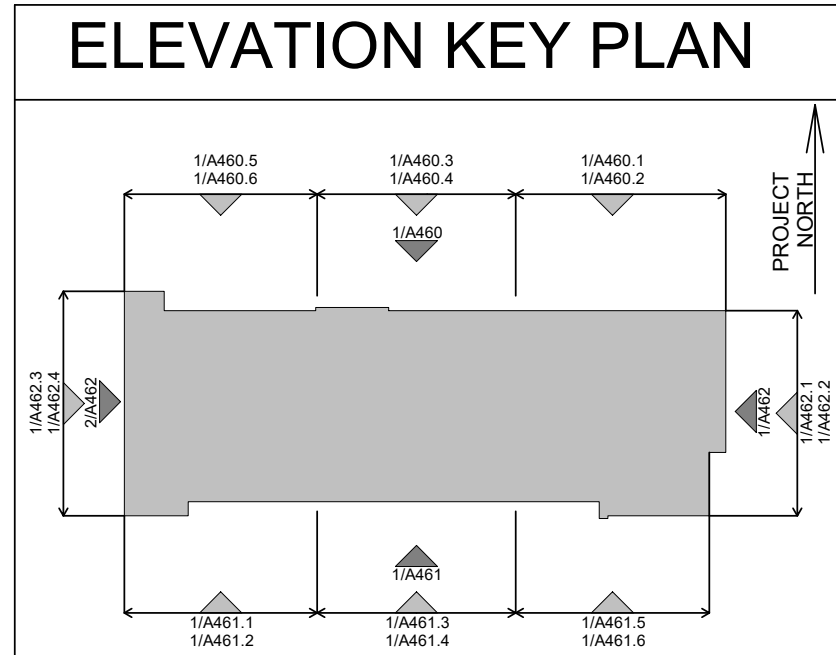

LEGEND

GL	GLAZING PANEL Vitro Solarban 60 (2) Acuity + Acuity
GL2	GLAZING PANEL Vitro Solargray 60 (3) Acuity + Acuity
G.GL	GUARD GLAZING PANEL Vitro Solarban 60 (2) Acuity
SP1	SPANDREL PANEL 1 I.C.D. OpaciCoat 300 Colour: Harmony Gray #3-820
SP2	SPANDREL PANEL 2 I.C.D. OpaciCoat 300 Colour: Iron Gray #3-2625
MULLIONS	PPG Duranar - Metal Coatings Colour: Black Metallic UC99630XL
RB	RETRACTABLE BALCONY SYSTEM Glass - Clear Metal Components - Jet Black 9005
AR	ALUMINUM RAILING W/ GLAZING Seguro Aluminum Railings Glass - Clear Railing - Acrynar Black UCFX10053
PC1	PRECAST COLOUR 1 Stubbe's Precast Colour: Benjamin Moore Balboa Mist
PC2	PRECAST COLOUR 2 Stubbe's Precast Colour: Benjamin Moore Steel Wool
PC3	PRECAST COLOUR 3 Stubbe's Precast Colour: to match Brampton Brick Onyx
PC4	PRECAST COLOUR 4 Stubbe's Precast Colour: to match
LEV	MAC Metal Architectural Cork LOUVER PANEL Colour: Harmony Gray #3-820

NOTE 1: - FROSTED GLASS. REF. TO SHEET A803 FOR TYP BALCONY DETAILS

CONTRACTOR MUST CHECK AND VERIFY ALL DIMENSIONS AND JOB CONDITIONS BEFORE PROCEEDING WITH WORK.

ALL DRAWINGS MAY BE TO BE SUBJECT TO CHANGE DUE TO COMMENTS FROM MUNICIPAL DEPARTMENTS AND OTHER AGENCIES WITH AUTHORITY.

ALL DRAWINGS AND SPECIFICATIONS ARE THE PROPERTY OF THE ARCHITECTS AND MUST BE RETURNED AT THE COMPLETION OF THE WORK.

THE CONTRACTOR WORKING FROM DRAWINGS NOT SPECIFICALLY MARKED FOR CONSTRUCTION MUST ASSUME FULL RESPONSIBILITY AND BEAR COSTS FOR ANY CORRECTIONS OR DAMAGES RESULTING FROM HIS OR HER WORK.

KEY TO DETAIL LOCATION

No.	DETAIL NUMBER
No.	DRAWING SHEET NUMBER

DRAWING SETS ISSUED	No.	DATE (DD.MM.YY)	BY
SPA SUBMISSION 1	1.	10.05.24	KNYMH
PROGRESS SET	2.	11.07.24	KNYMH
SPA SUBMISSION 2	3.	21.10.24	KNYMH
SPA SUBMISSION 3	4.	28.04.25	KNYMH

ALL PREVIOUS ISSUES OF THIS DRAWING ARE SUPERSEDED

REVISIONS TO DRAWING

No.	DATE (DD.MM.YY)	BY

BUILDING PERMIT NUMBER:

NOT FOR CONSTRUCTION WITHOUT PERMIT

KNYMH
ARCHITECTURE • SOLUTIONS

KNYMH INC.
1006 SKYVIEW DRIVE • SUITE 101
BURLINGTON, ONTARIO • L7P 0V1
T 905.639.6595
F 905.639.0394
www.knymh.com info@knymh.com

ONTARIO ASSOCIATION
OF
ARCHITECTS
Przemysław Myszowski
Licence 7984

mattamyHOMES

CLOCKWORK PH3

BLDG 6 - 3014 WILLIAM CUTMORE BLVD.
OAKVILLE, ONTARIO

DRAWING SHEET TITLE:

BLDG 6 - ENLARGED
NORTH ELEVATION 6

DRAWING SCALE:

As indicated

PROJECT NUMBER:

22402

DRAWN BY:

Author

CHECKED BY:

Checker

DRAWING SHEET NUMBER:

A460.6

DRAWING VERSION:

PLOT DATE:

1 BLDG 6 - ENLARGED NORTH ELEVATION 6
A460.6 1:50

GL	GLAZING PANEL Vetro Solarban 60 (2) Acuity + Acuity
GL2	GLAZING PANEL Vetro Solargray 60 (3) Acuity + Acuity
G.GL	GUARD GLAZING PANEL Vetro Solarban 60 (2) Acuity
SP1	SPANDREL PANEL 1 I.C.D. OpacCoat 300 Colour: Harmony Gray #3-820
SP2	SPANDREL PANEL 2 I.C.D. OpacCoat 300 Colour: Iron Gray #3-2625
	MULLIONS PF3 Duranor - Metal Coatings Colour: Black Metallic UC99630XL
RB	RETRACTABLE BALCONY SYSTEM Glass - Clear Metal Components - Jet Black 9005
AR	ALUMINIUM RAILING W/ GLAZING Seguro Aluminium Railings Glass - Clear Railing - Acrynal Black UCXF10053

PC1	PRECAST COLOUR 1 Stubbe's Precast Colour: Benjamin Moore Balboa Mist
PC2	PRECAST COLOUR 2 Stubbe's Precast Colour: Benjamin Moore Steel Wool
PC3	PRECAST COLOUR 3 Stubbe's Precast Colour: to match Brampton Brick On
PC4	PRECAST COLOUR 4 Stubbe's Precast Colour: to match MAC Metal Architectural Cork
LV	LOUVER PANEL Colour: Harmony Gray #3-820

NOTE 1: - FROSTED GLASS. REF. TO SHEET A803 FOR TYP BALCONY DETAILS

ALL DRAWINGS AND SPECIFICATIONS ARE THE PROPERTY OF THE ARCHITECTS AND MUST BE RETURNED AT THE COMPLETION OF THE WORK.

THE CONTRACTOR WORKING FROM DRAWINGS NOT SPECIFICALLY MARKED FOR CONSTRUCTION MUST ASSUME FULL RESPONSIBILITY AND BEAR COSTS FOR ANY CORRECTIONS OR DAMAGES RESULTING FROM HIS OR HER WORK.

No.	DETAIL NUMBER
No.	DRAWING SHEET NUMBER


DRAWING SETS ISSUED	No.	DATE (DD,MM,YY)	BY
PA SUBMISSION 1	1.	10.05.24	KNYMH
PROGRESS SET	2.	11.07.24	KNYMH
PA SUBMISSION 2	3.	21.10.24	KNYMH
PA SUBMISSION 3	4.	28.04.25	KNYMH

ALL PREVIOUS ISSUES OF THIS DRAWING ARE SUPERSEDED

REVISIONS TO DRAWING	No.	DATE (DD.MM.YY)	BY
----------------------	-----	--------------------	----

BUILDING PERMIT NUMBER

NOT FOR CONSTRUCTION WITHOUT PERMIT

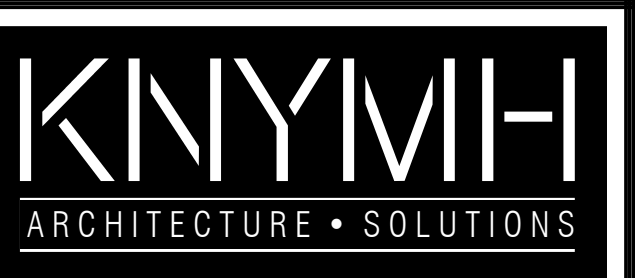

KNYMH INC.
1006 SKYVIEW DRIVE • SUITE 101
BURLINGTON, ONTARIO • L7P 0V1
T 905.639.6595
F 905.639.0394

www.knymh.com info@knymh.com



BLDG 6 - 3014 WILLIAM CUTMORE BLVD.
OAKVILLE, ONTARIO

DRAWING SHEET TITLE:

BLDG 6 - SOUTH
ELEVATION

DRAWING SCALE:

As indicated

PROJECT NUMBER:

22402

DRAWN BY:	CHECKED
-----------	---------

Author	Check
--------	-------

DRAWING SHEET NUMBER:

1000

DRAWING VERSION:

A 101

A461


NOT DATE:


100

11/11/2016



1 BLDG 6 - SOUTH ELEVATION
A461 1:125

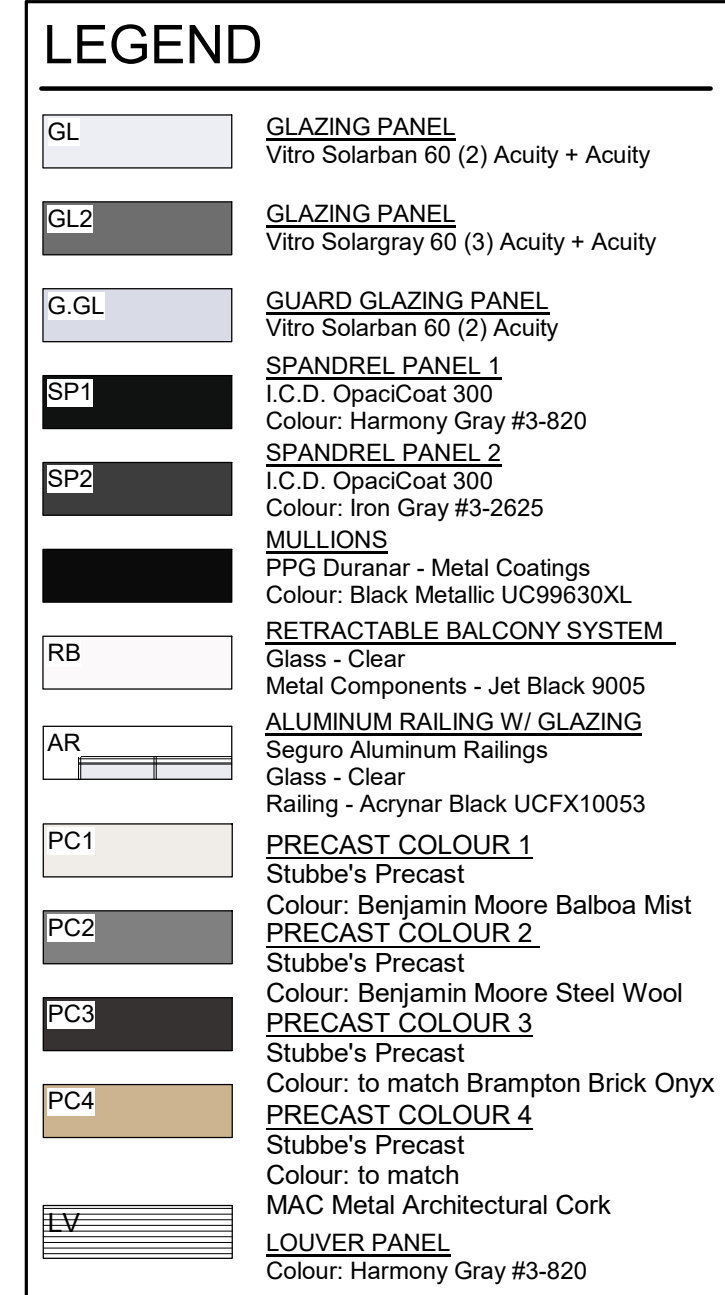[illegible]

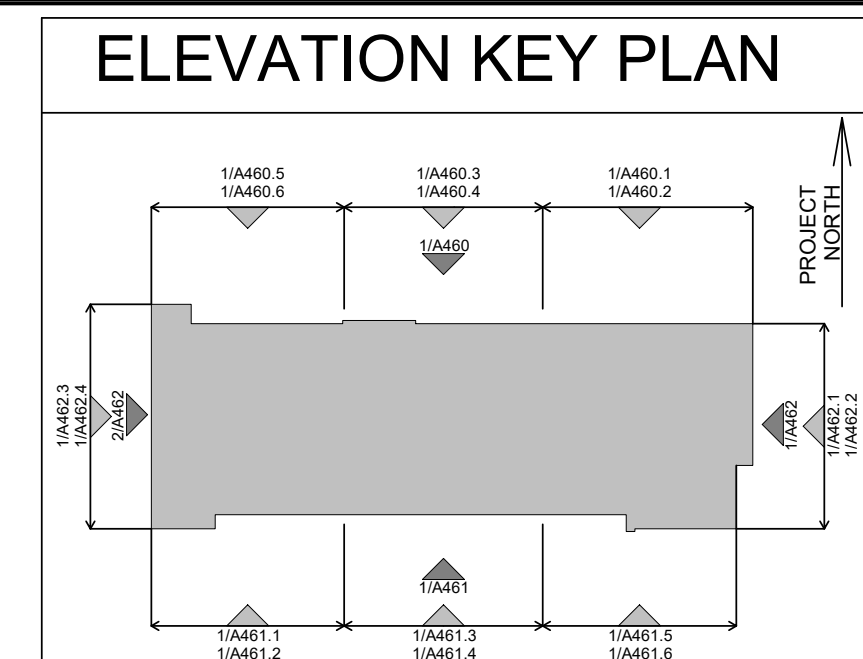

LEGEND

	GLAZING PANEL Vitrro Solarban 60 (2) Acuity + Acuity
	GLAZING PANEL Vitrro Solargray 60 (3) Acuity + Acuity
	GLARD GLAZING PANEL Vitrro Solarban 60 (2) Acuity
	SPANDREL PANEL 1 I.C.D. OpacCoat 300 Colour: Harmony Gray #3-820
	SPANDREL PANEL 2 I.C.D. OpacCoat 300 Colour: Iron Gray #3-2625
	MULLIONS PPG Duranor - Metal Coatings Colour: Black Metallic UC39630XL
	RETRACTABLE BALCONY SYSTEM Glass - Clear Metal Components - Jet Black 9005
	ALUMINUM RAILING W/ GLAZING Seguro Aluminum Railings Glass - Clear Railing - Acrynal Black UCXF10053
	PRECAST COLOUR 1 Stubbe's Precast Colour: Benjamin Moore Balboa Mist
	PRECAST COLOUR 2 Stubbe's Precast Colour: Benjamin Moore Steel Wool
	PRECAST COLOUR 3 Stubbe's Precast Colour: to match Brampton Brick Onyx
	PRECAST COLOUR 4 Stubbe's Precast Colour: to match MAC Metal Architectural Cork
	LOUVER PANEL Colour: Harmony Gray #3-820

NOTE 1:
- FROSTED GLASS, REF. TO SHEET A803 FOR
TYP BALCONY DETAILS

NOTE 1:
- FROSTED GLASS. REF. TO SHEET A803 FOR
TYP BALCONY DETAILS

CONTRACTOR MUST CHECK AND VERIFY ALL DIMENSIONS AND JOB CONDITIONS BEFORE PROCEEDING WITH WORK

ALL DRAWINGS MAY BE TO BE SUBJECT TO CHANGE DUE TO COMMENTS FROM MUNICIPAL DEPARTMENTS AND OTHER AGENCIES WITH AUTHORITY

ALL DRAWINGS AND SPECIFICATIONS ARE THE PROPERTY OF THE ARCHITECTS AND MUST BE RETURNED AT THE COMPLETION OF THE WORK

THE CONTRACTOR WORKING FROM DRAWINGS NOT SPECIFICALLY MARKED "FOR CONSTRUCTION" MUST ASSUME FULL RESPONSIBILITY AND BEAR COSTS FOR ANY CORRECTIONS OR DAMAGES RESULTING FROM HIS OR HER WORK

KEY TO DETAIL LOCATION

No.	DETAIL NUMBER
No.	DRAWING SHEET NUMBER

[illegible]

ALL PREVIOUS ISSUES OF THIS DRAWING ARE SUPERSEDED

[illegible]

BUILDING PERMIT NUMBER:

NOT FOR CONSTRUCTION WITHOUT PERMIT

KNYMH
ARCHITECTURE • SOLUTIONS

KNYMH INC.
1006 SKYVIEW DRIVE • SUITE 101
BURLINGTON, ONTARIO • L7P 0V1
T 905.639.6595
F 905.639.0394

www.knymh.com info@knymh.com




CLOCKWORK PH3

BLDG 6 - 3014 WILLIAM CUTMORE BLVD.
OAKVILLE, ONTARIO

DRAWING SHEET TITLE:


BLDG 6 - ENLARGED
SOUTH ELEVATION 2

DRAWING SCALE: As indicated		PROJECT NUMBER: 22402	
DRAWN BY: Author	CHECKED BY: Checker	DRAWING SHEET NUMBER: A461.2	
DRAWING VERSION: PLOT DATE:			

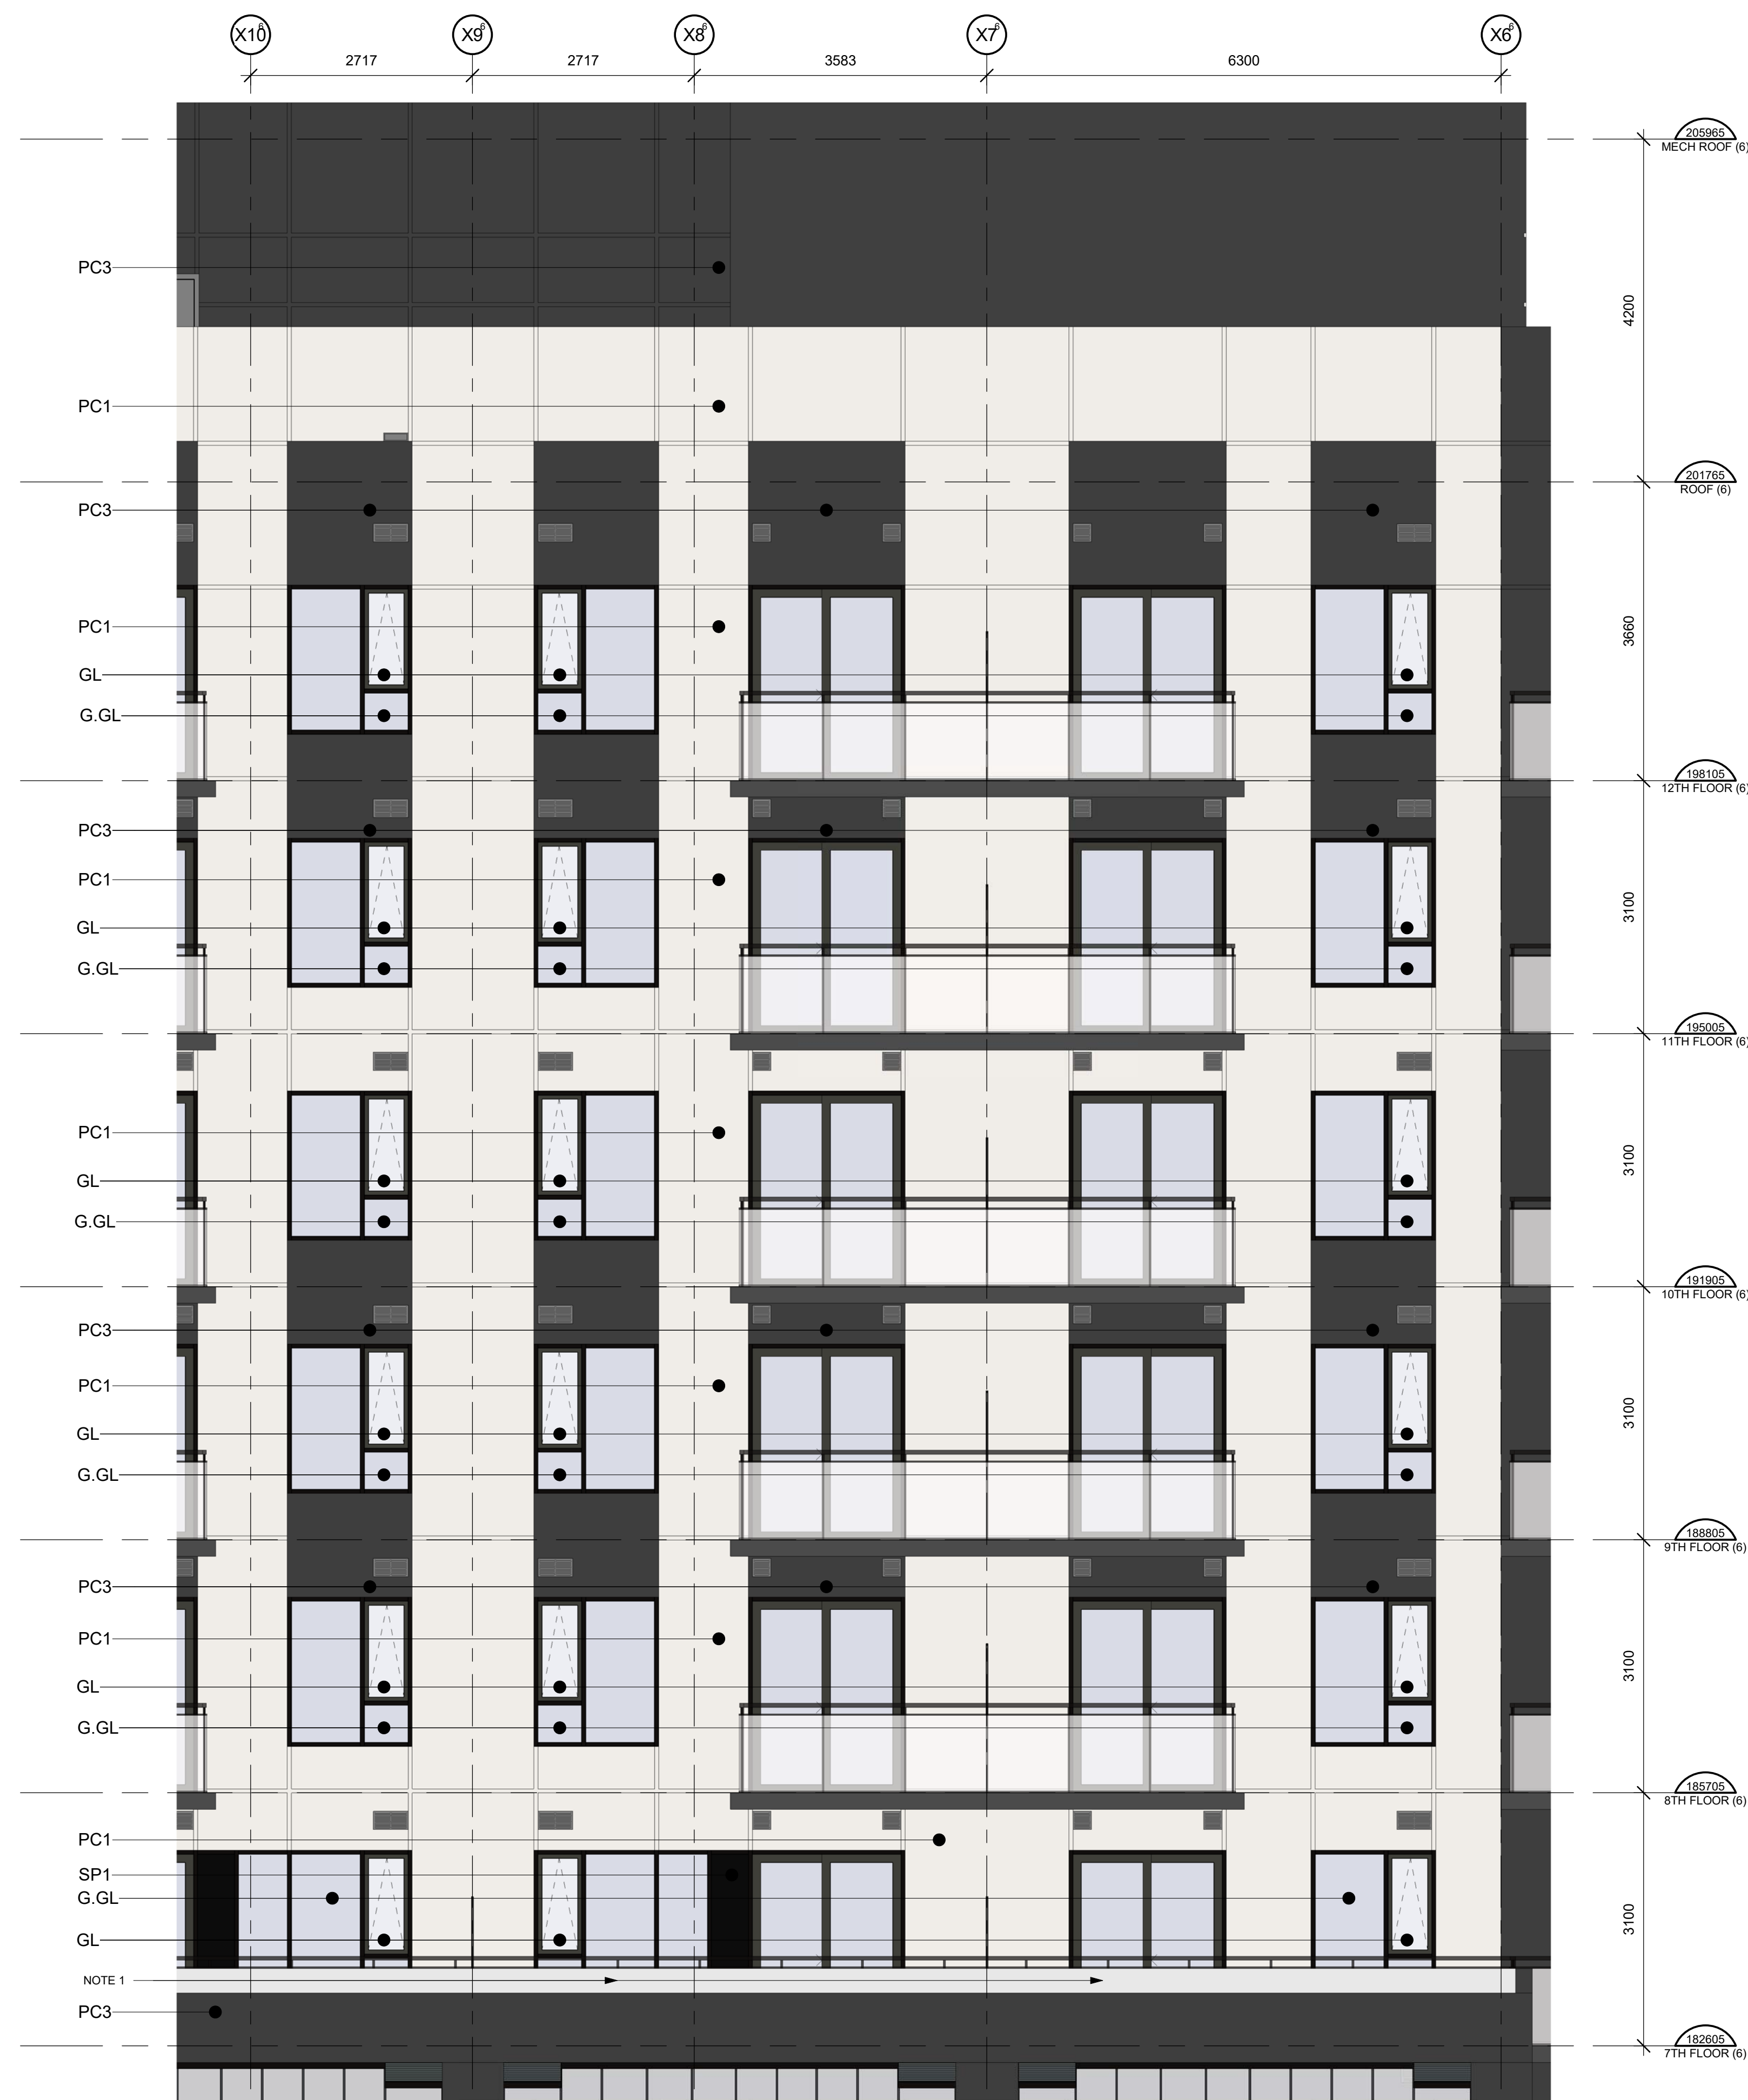

1 BLDG 6 - ENLARGED SOUTH ELEVATION 3
A461.3 1 : 50

ELEVATION KEY PLAN

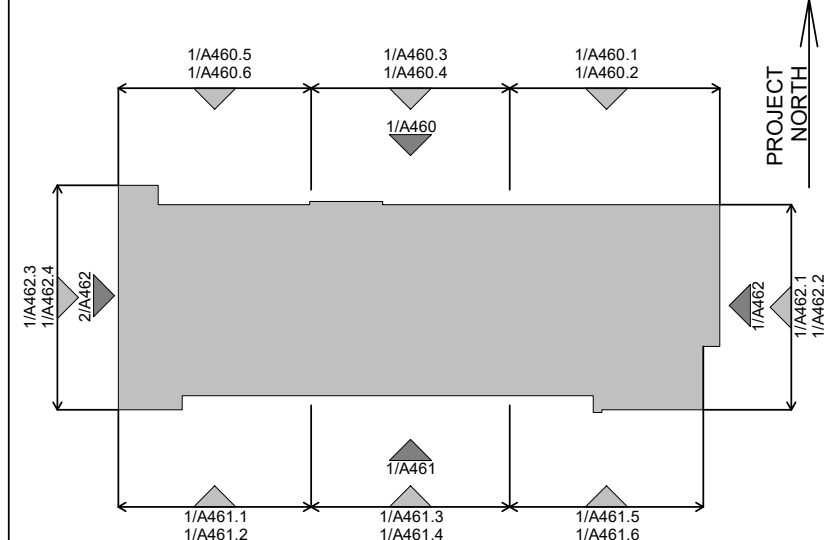

LEGEND

GL		GLAZING PANEL Vitró Solarban 60 (2) Acuity + Acuity
GL2		GLAZING PANEL Vitró Solargray 60 (3) Acuity + Acuity
G.GL		GUARD GLAZING PANEL Vitró Solarban 60 (2) Acuity
SP1		SPANDREL PANEL 1 I.C.D. OpaciCoat 300 Colour: Harmony Gray #3-820
SP2		SPANDREL PANEL 2 I.C.D. OpaciCoat 300 Colour: Iron Gray #3-2625
		MULLIONS PPG Duranor - Metal Coatings Colour: Black Metallic UC99630XL
RB		RETRACTABLE BALCONY SYSTEM Glass - Clear Metal Components - Jet Black 9005
AR		ALUMINUM RAILING W/ GLAZING Seguro Aluminum Railings Glass - Clear Railing - Acrynar Black UCXF10053
PC1		PRECAST COLOUR 1 Stubbe's Precast Colour: Benjamin Moore Balboa Mist
PC2		PRECAST COLOUR 2 Stubbe's Precast Colour: Benjamin Moore Steel Wool
PC3		PRECAST COLOUR 3 Stubbe's Precast Colour: to match Brampton Brick Onyx
PC4		PRECAST COLOUR 4 Stubbe's Precast Colour: to match MAC Metal Architectural Cork
LV		LOWER PANEL Colour: Harmony Gray #3-820

NOTE 1:
- FROSTED GLASS, REF. TO SHEET A803 FOR
TYP BALCONY DETAILS

CONTRACTOR MUST CHECK AND VERIFY ALL DIMENSIONS AND JOB
CONDITIONS BEFORE PROCEEDING WITH WORK

ALL DRAWINGS MAY BE TO BE SUBJECT TO CHANGE DUE TO COMMENTS
FROM MUNICIPAL DEPARTMENTS AND OTHER AGENCIES WITH AUTHORITY

ALL DRAWINGS AND SPECIFICATIONS ARE THE PROPERTY OF THE ARCHITECTS AND MUST BE RETURNED AT THE COMPLETION OF THE WORK. THE CONTRACTOR WORKING FROM DRAWINGS NOT SPECIFICALLY MARKED FOR CONSTRUCTION MUST ASSUME FULL RESPONSIBILITY AND BEAR COSTS FOR ANY CORRECTIONS OR DAMAGES RESULTING FROM HIS OR HER WORK.

Y TO DETAIL LOCATION


 DETAIL NUMBER
 DRAWING SHEET NUMBER


DRAWING SETS ISSUED	No.	DATE (DD,MM,YY)	BY
SUBMISSION 1	1.	10.05.24	KNYMH
GRESS SET	2.	11.07.24	KNYMH
SUBMISSION 2	3.	21.10.24	KNYMH
SUBMISSION 3	4.	28.04.25	KNYMH

ALL PREVIOUS ISSUES OF THIS DRAWING ARE SUPERSEDED

[illegible]


BUILDING PERMIT NUMBER:

NOT FOR CONSTRUCTION WITHOUT PERMIT

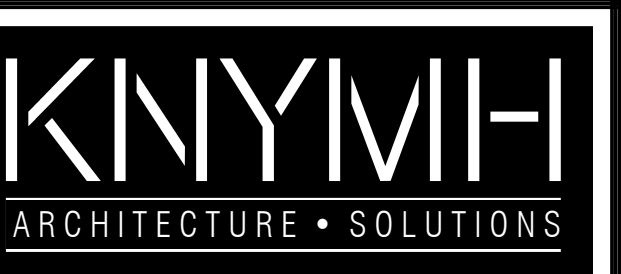

KNYMH INC.
1006 SKYVIEW DRIVE • SUITE 101
BURLINGTON, ONTARIO • L7P 0V1
T 905.639.6595
F 905.639.0394

www.knymh.com info@knymh.com

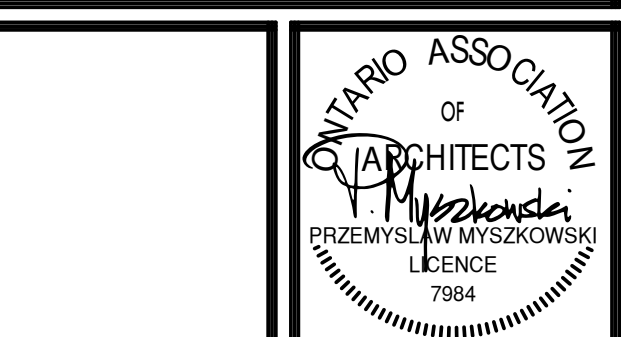

CLOCKWORK PH3

BLDG 6 - 3014 WILLIAM CUTMORE BLVD.
OAKVILLE, ONTARIO

WORKING SHEET TITLE:

BLDG 6 - ENLARGED
SOUTH ELEVATION 3


PROJECT NUMBER: 22402

DRAWN BY:	CHECKED BY:	DRAWING SHEET NUMBER:
Author	Checker	

WORKING VERSION: A 101 0

A401.3

\\TIMESAMP - 2025-04-28 14:19 PM FILEPATH: C:\Rock Lock\222402_4461\K2201.mxd

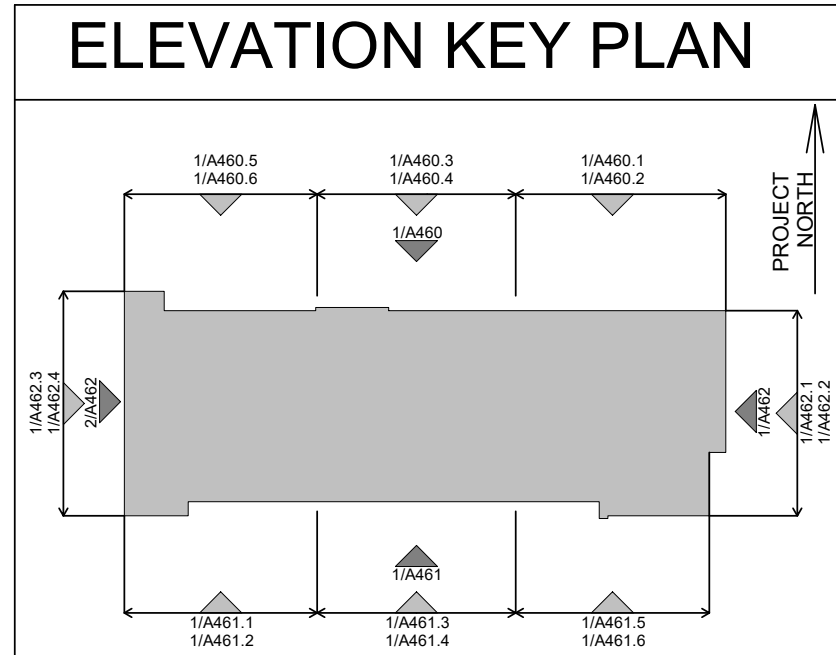

LEGEND

GL	GLAZING PANEL Vitro Solarban 60 (2) Acuity + Acuity
GL2	GLAZING PANEL Vitro Solargray 60 (3) Acuity + Acuity
G.GL	GUARD GLAZING PANEL Vitro Solarban 60 (2) Acuity
SP1	SPANDREL PANEL 1 I.C.D. OpaciCoat 300 Colour: Harmony Gray #3-820
SP2	SPANDREL PANEL 2 I.C.D. OpaciCoat 300 Colour: Iron Gray #3-2625
MULLIONS	PPG Duranar - Metal Coatings Colour: Black Metallic UC99630XL
RB	RETRACTABLE BALCONY SYSTEM Glass - Clear Metal Components - Jet Black 9005
AR	ALUMINUM RAILING W/ GLAZING Seguro Aluminum Railings Glass - Clear Railing - Acrynar Black UCFX10053
PC1	PRECAST COLOUR 1 Stubbe's Precast Colour: Benjamin Moore Balboa Mist
PC2	PRECAST COLOUR 2 Stubbe's Precast Colour: Benjamin Moore Steel Wool
PC3	PRECAST COLOUR 3 Stubbe's Precast Colour: to match Brampton Brick Onyx
PC4	PRECAST COLOUR 4 Stubbe's Precast Colour: to match
ILV	MAC Metal Architectural Cork LOUVER PANEL Colour: Harmony Gray #3-820

NOTE 1: - FROSTED GLASS. REF. TO SHEET A803 FOR TYP BALCONY DETAILS

CONTRACTOR MUST CHECK AND VERIFY ALL DIMENSIONS AND JOB CONDITIONS BEFORE PROCEEDING WITH WORK

ALL DRAWINGS MAY BE TO BE SUBJECT TO CHANGE DUE TO COMMENTS FROM MUNICIPAL DEPARTMENTS AND OTHER AGENCIES WITH AUTHORITY

ALL DRAWINGS AND SPECIFICATIONS ARE THE PROPERTY OF THE ARCHITECTS AND MUST BE RETURNED AT THE COMPLETION OF THE WORK

THE CONTRACTOR WORKING FROM DRAWINGS NOT SPECIFICALLY MARKED FOR CONSTRUCTION MUST ASSUME FULL RESPONSIBILITY AND BEAR COSTS FOR ANY CORRECTIONS OR DAMAGES RESULTING FROM HIS OR HER WORK

KEY TO DETAIL LOCATION

No.	DETAIL NUMBER
No.	DRAWING SHEET NUMBER

DRAWING SETS ISSUED	No.	DATE (DD.MM.YY)	BY
SPA SUBMISSION 1	1.	10.05.24	KNYMH
PROGRESS SET	2.	11.07.24	KNYMH
SPA SUBMISSION 2	3.	21.10.24	KNYMH
SPA SUBMISSION 3	4.	28.04.25	KNYMH

ALL PREVIOUS ISSUES OF THIS DRAWING ARE SUPERSEDED

REVISIONS TO DRAWING	No.	DATE (DD.MM.YY)	BY

BUILDING PERMIT NUMBER:

NOT FOR CONSTRUCTION WITHOUT PERMIT

KNYMH
ARCHITECTURE • SOLUTIONS

KNYMH INC.
1006 SKYVIEW DRIVE • SUITE 101
BURLINGTON, ONTARIO • L7P 0V1
T 905.639.6595
F 905.639.0394
www.knymh.com info@knymh.com

ONTARIO ASSOCIATION
OF
ARCHITECTS
Przemysław Myszowski
Licence 7984

mattamyHOMES

CLOCKWORK PH3

BLDG 6 - 3014 WILLIAM CUTMORE BLVD.
OAKVILLE, ONTARIO

DRAWING SHEET TITLE:

BLDG 6 - ENLARGED
SOUTH ELEVATION 4

DRAWING SCALE:

As indicated

PROJECT NUMBER:

22402

DRAWN BY:

Author

CHECKED BY:

Checker


DRAWING SHEET NUMBER:

A461.4

DRAWING VERSION:



PLOT DATE:

1 BLDG 6 - ENLARGED SOUTH ELEVATION 4
A461.4 1:50

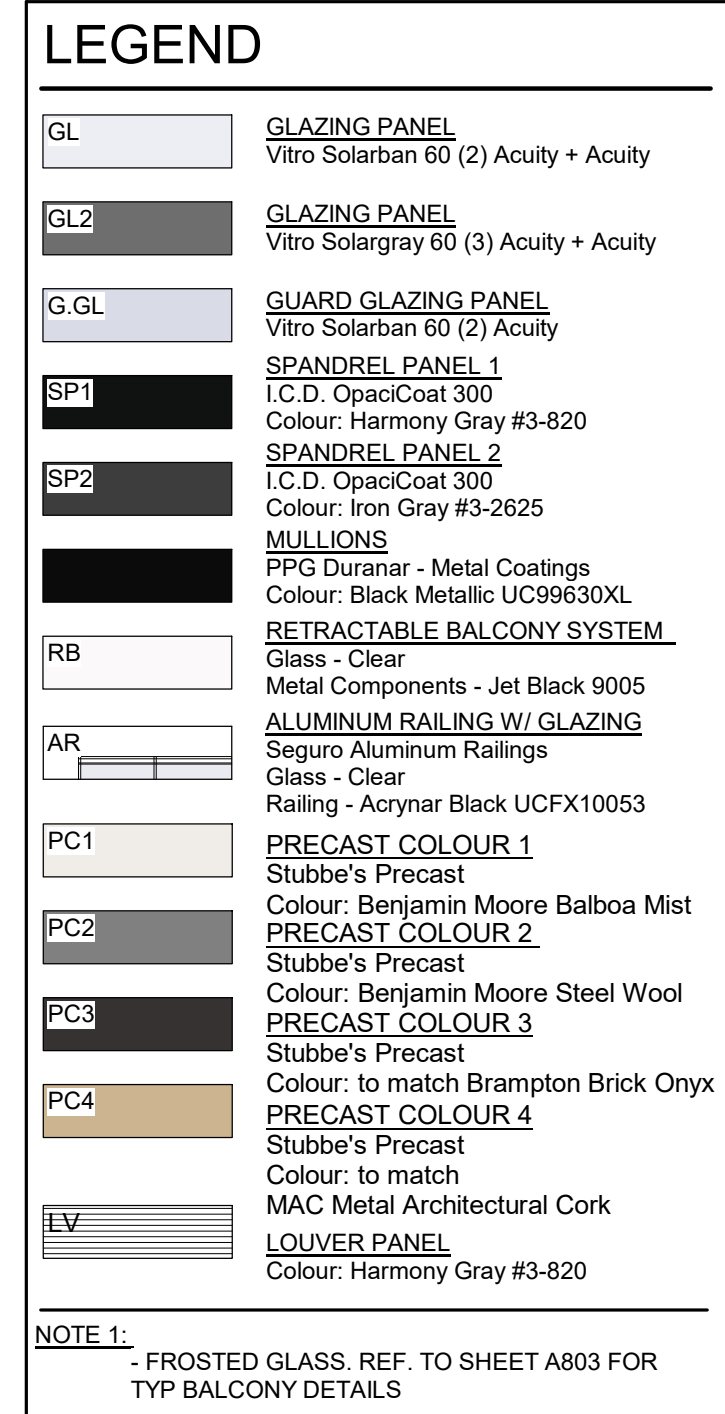

PLOT DATE: A461.5

T:\WESTMAP - 2025-04-28 1:14:27 PM FILEPATH: C:\Rock Lock\222402_4461\K22402.mxd

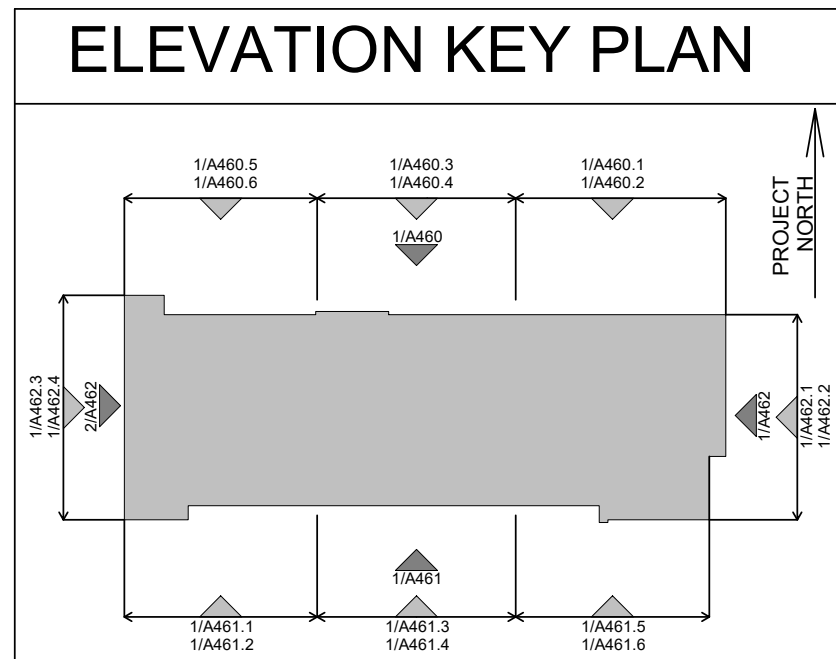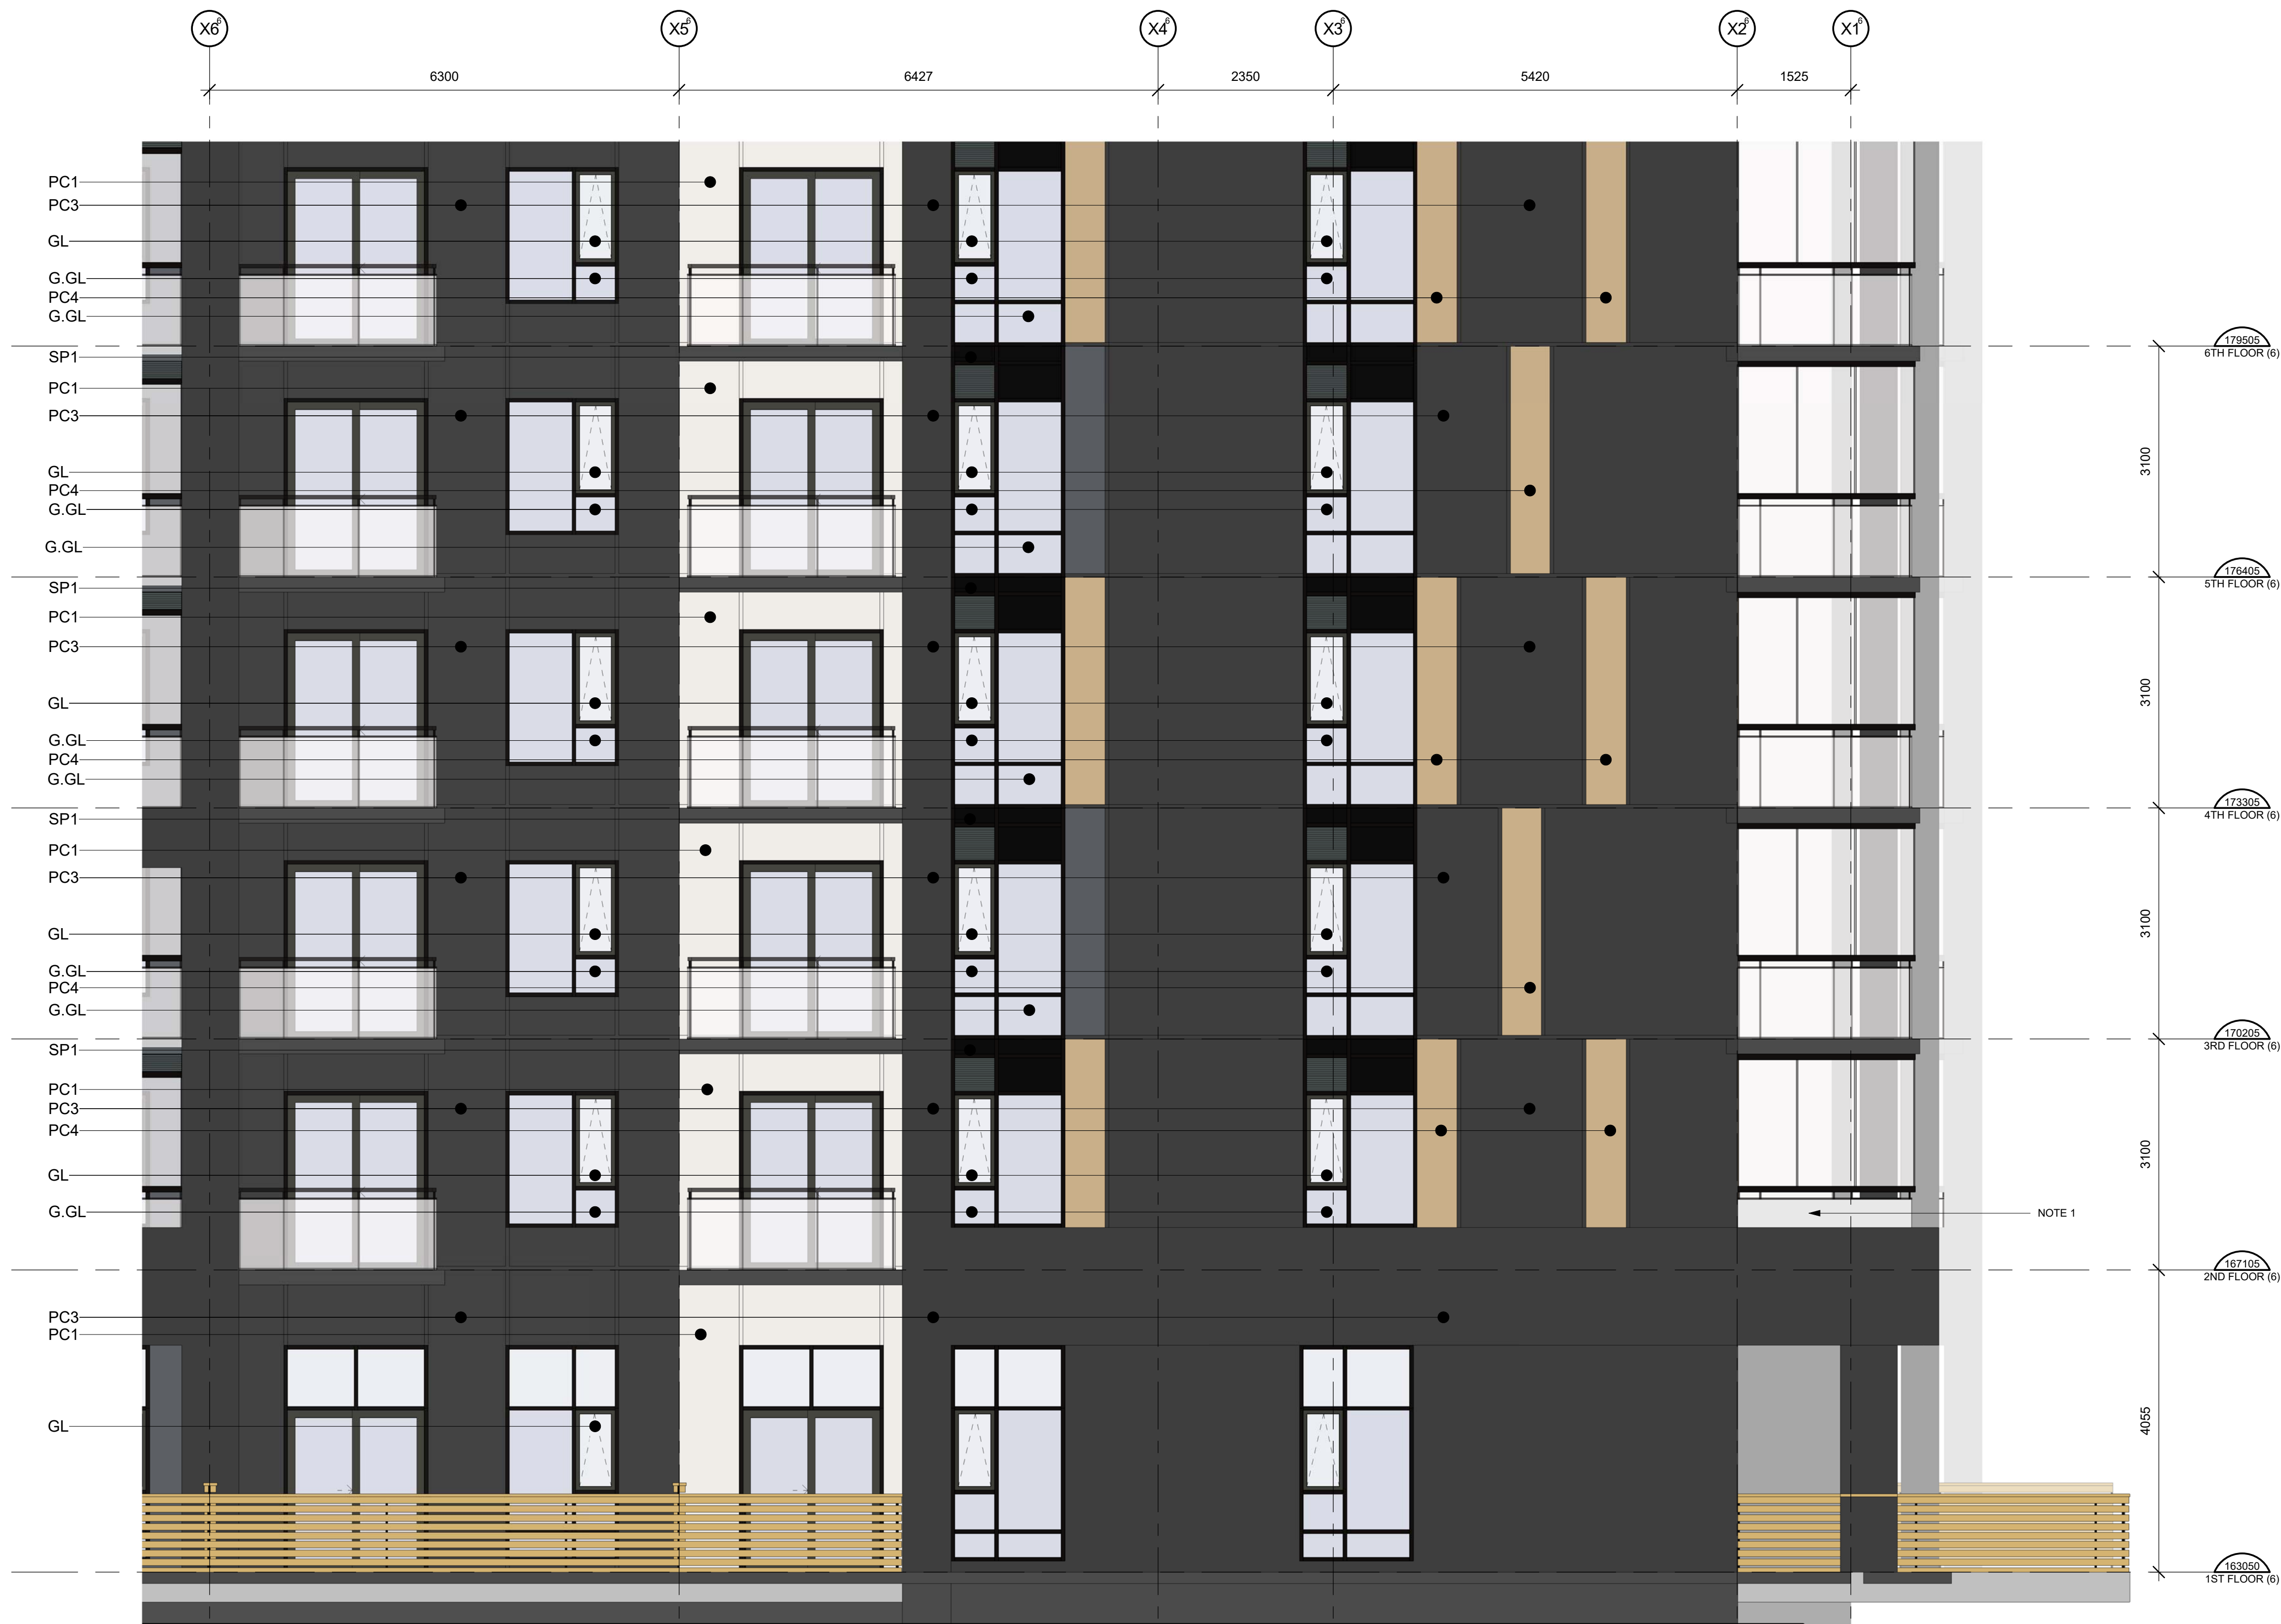

LEGEND

GL	GLAZING PANEL Vitro Solarban 60 (2) Acuity + Acuity
GL2	GLAZING PANEL Vitro Solargray 60 (3) Acuity + Acuity
G.GL	GUARD GLAZING PANEL Vitro Solarban 60 (2) Acuity
SP1	SPANDREL PANEL 1 I.C.D. OpacCoat 300 Colour: Harmony Gray #3-820
SP2	SPANDREL PANEL 2 I.C.D. OpacCoat 300 Colour: Iron Gray #3-2625
MULLIONS	PPG Duranar - Metal Coatings Colour: Black Metallic UC99630XL
RB	RETRACTABLE BALCONY SYSTEM Glass - Clear Metal Components - Jet Black 9005
AR	ALUMINUM RAILING W/ GLAZING Seguro Aluminum Railings Glass - Clear Railing - Acrynar Black UCFX10053
PC1	PRECAST COLOUR 1 Stubbe's Precast Colour: Benjamin Moore Balboa Mist
PC2	PRECAST COLOUR 2 Stubbe's Precast Colour: Benjamin Moore Steel Wool
PC3	PRECAST COLOUR 3 Stubbe's Precast Colour: to match Brampton Brick Onyx
PC4	PRECAST COLOUR 4 Stubbe's Precast Colour: to match
ILV	MAC Metal Architectural Cork LOUVER PANEL Colour: Harmony Gray #3-820

NOTE 1: - FROSTED GLASS. REF. TO SHEET A803 FOR TYP BALCONY DETAILS

1 BLDG 6 - ENLARGED SOUTH ELEVATION 6
A461.6 1:50

CONTRACTOR MUST CHECK AND VERIFY ALL DIMENSIONS AND JOB CONDITIONS BEFORE PROCEEDING WITH WORK

ALL DRAWINGS MAY BE TO BE SUBJECT TO CHANGE DUE TO COMMENTS FROM MUNICIPAL DEPARTMENTS AND OTHER AGENCIES WITH AUTHORITY

ALL DRAWINGS AND SPECIFICATIONS ARE THE PROPERTY OF THE ARCHITECTS AND MUST BE RETURNED AT THE COMPLETION OF THE WORK

THE CONTRACTOR WORKING FROM DRAWINGS NOT SPECIFICALLY MARKED FOR CONSTRUCTION MUST ASSUME FULL RESPONSIBILITY AND BEAR COSTS FOR ANY CORRECTIONS OR DAMAGES RESULTING FROM HIS OR HER WORK

KEY TO DETAIL LOCATION

No.	DETAIL NUMBER
No.	DRAWING SHEET NUMBER

DRAWING SETS ISSUED	No.	DATE (DD.MM.YY)	BY
SPA SUBMISSION 1	1.	10.05.24	KNYMH
PROGRESS SET	2.	11.07.24	KNYMH
SPA SUBMISSION 2	3.	21.10.24	KNYMH
SPA SUBMISSION 3	4.	28.04.25	KNYMH

ALL PREVIOUS ISSUES OF THIS DRAWING ARE SUPERSEDED

REVISIONS TO DRAWING	No.	DATE (DD.MM.YY)	BY

BUILDING PERMIT NUMBER:

NOT FOR CONSTRUCTION WITHOUT PERMIT

KNYMH

ARCHITECTURE • SOLUTIONS

KNYMH INC.
1006 SKYVIEW DRIVE • SUITE 101
BURLINGTON, ONTARIO • L7P 0V1
T 905.639.6595
F 905.639.0394
www.knymh.com info@knymh.com

ONTARIO ASSOCIATION OF ARCHITECTS

Przemyslaw Myszkowski

PRZEMYSŁAW MYSZKOWSKI
LICENSE
7984

mattamyHOMES

CLOCKWORK PH3

BLDG 6 - 3014 WILLIAM CUTMORE BLVD.
OAKVILLE, ONTARIO

DRAWING SHEET TITLE:

BLDG 6 - ENLARGED SOUTH ELEVATION 6

DRAWING SCALE: As indicated	PROJECT NUMBER: 22402
DRAWN BY: Author	CHECKED BY: Checker
DRAWING VERSION:	DRAWING SHEET NUMBER: A461.6
PLOT DATE:	

GL	GLAZING PANEL Vitro Solarban 60 (2) Acuity + Acuity
GL2	GLAZING PANEL Vitro Solargray 60 (3) Acuity + Acuity
G.GL	GUARD GLAZING PANEL Vitro Solarban 60 (2) Acuity
SP1	SPANDREL PANEL 1 I.C.D. OpaciCoat 300 Colour: Harmony Gray #3-820
SP2	SPANDREL PANEL 2 I.C.D. OpaciCoat 300 Colour: Iron Gray #3-2625
	MULLIONS RFG Duranor - Metal Coatings Colour: Black Metallic UC9630X0
RB	RETRACTABLE BALCONY SYSTEM Glass - Clear Metal Components - Jet Black 9005
AR	ALUMINIUM RAILING W/ GLAZING Seguro Aluminium Railings Glass - Clear Railing - Acrynal Black UCXF10053

	<u>PRECAST COLOUR 1</u> Stubbe's Precast Colour: Benjamin Moore Balboa Mist
	<u>PRECAST COLOUR 2</u> Stubbe's Precast Colour: Benjamin Moore Steel Wool
	<u>PRECAST COLOUR 3</u> Stubbe's Precast Colour: to match Brampton Brick Onyx
	<u>PRECAST COLOUR 4</u> Stubbe's Precast Colour: to match MAC Metal Architectural Cork
	<u>LOUVER PANEL</u> Colour: Harmony Gray #3-820

NOTE 1:
- FROSTED GLASS. REF. TO SHEET A803 FOR
TYP BALCONY DETAILS

ALL DRAWINGS AND SPECIFICATIONS ARE THE PROPERTY OF THE ARCHITECTS AND MUST BE RETURNED AT THE COMPLETION OF THE WORK.

THE CONTRACTOR WORKING FROM DRAWINGS NOT SPECIFICALLY MARKED FOR CONSTRUCTION MUST ASSUME FULL RESPONSIBILITY AND BEAR COSTS FOR ANY CORRECTIONS OR DAMAGES RESULTING FROM HIS OR HER WORK.

No.	DETAIL NUMBER
No.	DRAWING SHEET NUMBER


DRAWING SETS ISSUED	No.	DATE (DD,MM,YY)	BY
PA SUBMISSION 1	1.	10.05.24	KNYMH
PROGRESS SET	2.	11.07.24	KNYMH
PA SUBMISSION 2	3.	21.10.24	KNYMH
PA SUBMISSION 3	4.	28.04.25	KNYMH

ALL PREVIOUS ISSUES OF THIS DRAWING ARE SUPERSEDED

REVISIONS TO DRAWING	No.	DATE (DD,MM,YY)	BY
----------------------	-----	--------------------	----

BUILDING PERMIT NUMBER:

NOT FOR CONSTRUCTION WITHOUT PERMIT

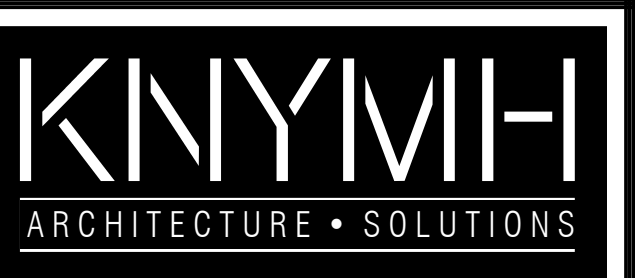

KNYMH INC.
1006 SKYVIEW DRIVE • SUITE 101
BURLINGTON, ONTARIO • L7P 0V1
T 905.639.6595
F 905.639.0394

www.knymh.com info@knymh.com



BLDG 6 - 3014 WILLIAM CUTMORE BLVD.
OAKVILLE, ONTARIO

DRAWING SHEET TITLE:


BLDG 6 - EAST & WEST
ELEVATION

DRAWING SCALE: As indicated


DRAWN BY: Author	CHECKED BY: Checker	DRAWING SHEET NUMBER:
---------------------	------------------------	-----------------------

AWING VERSION: A462

NOT DATE: _____

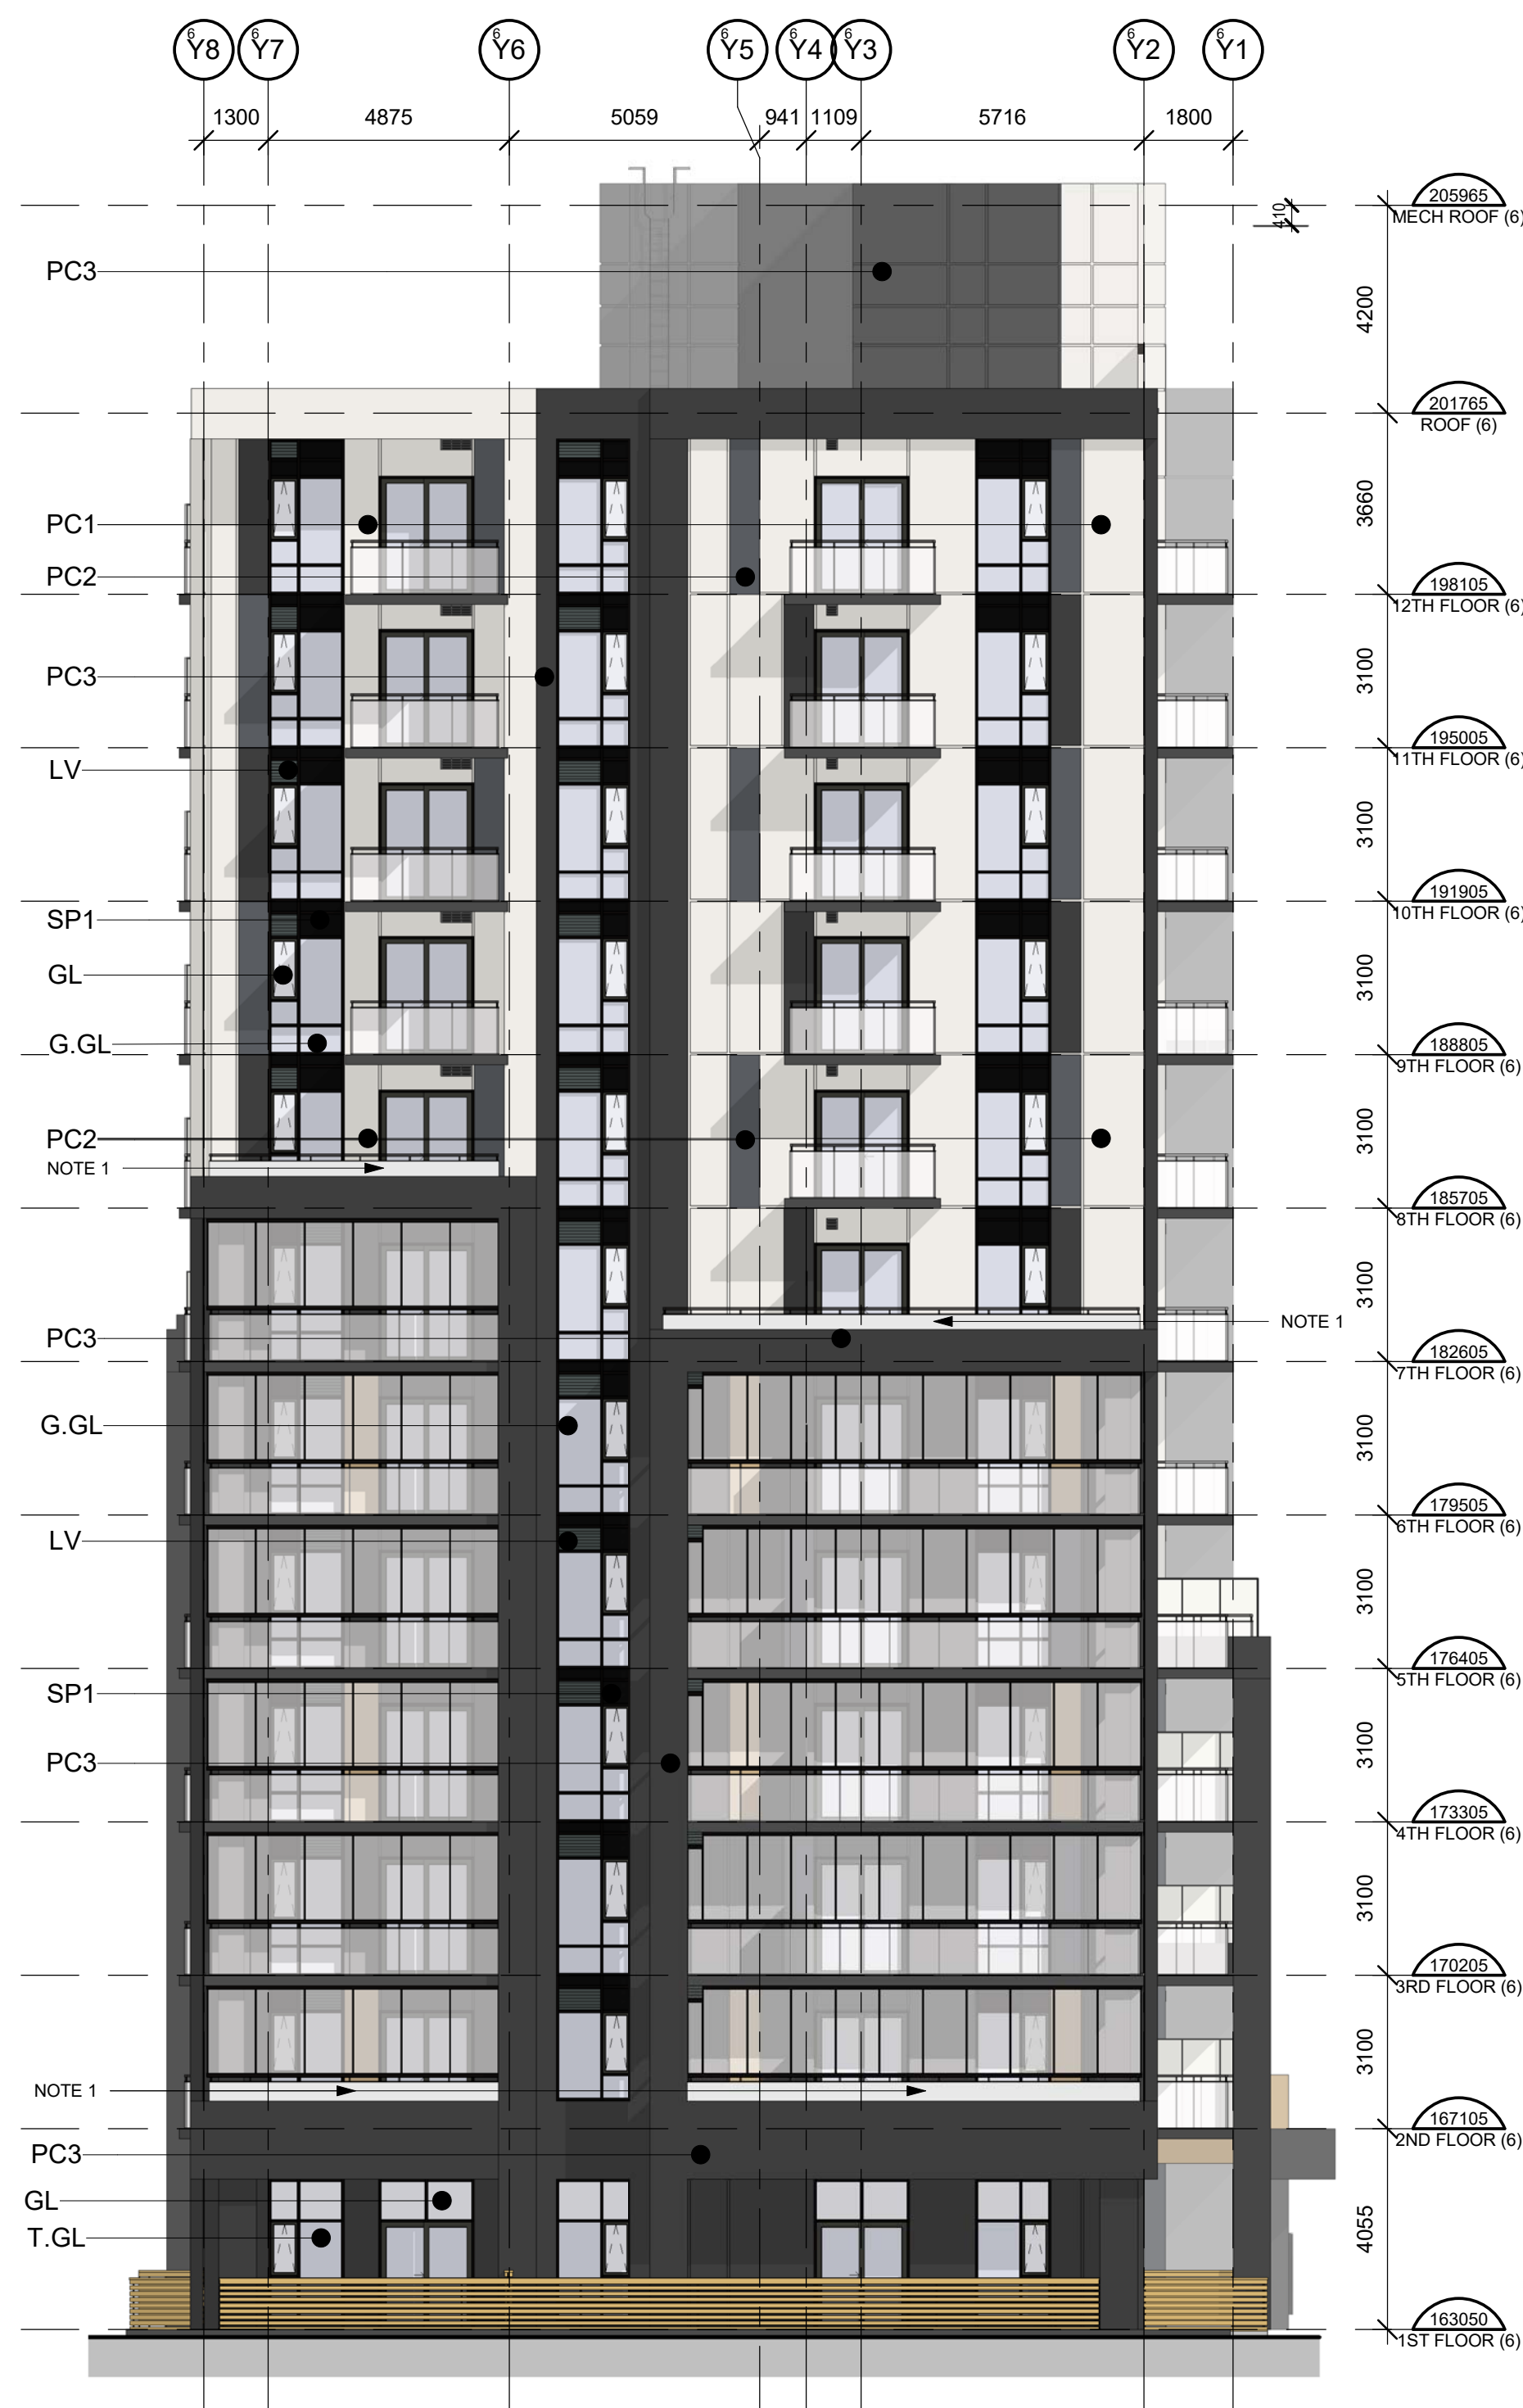

2 BLDG 6 - EAST ELEVATION
A462 1:125

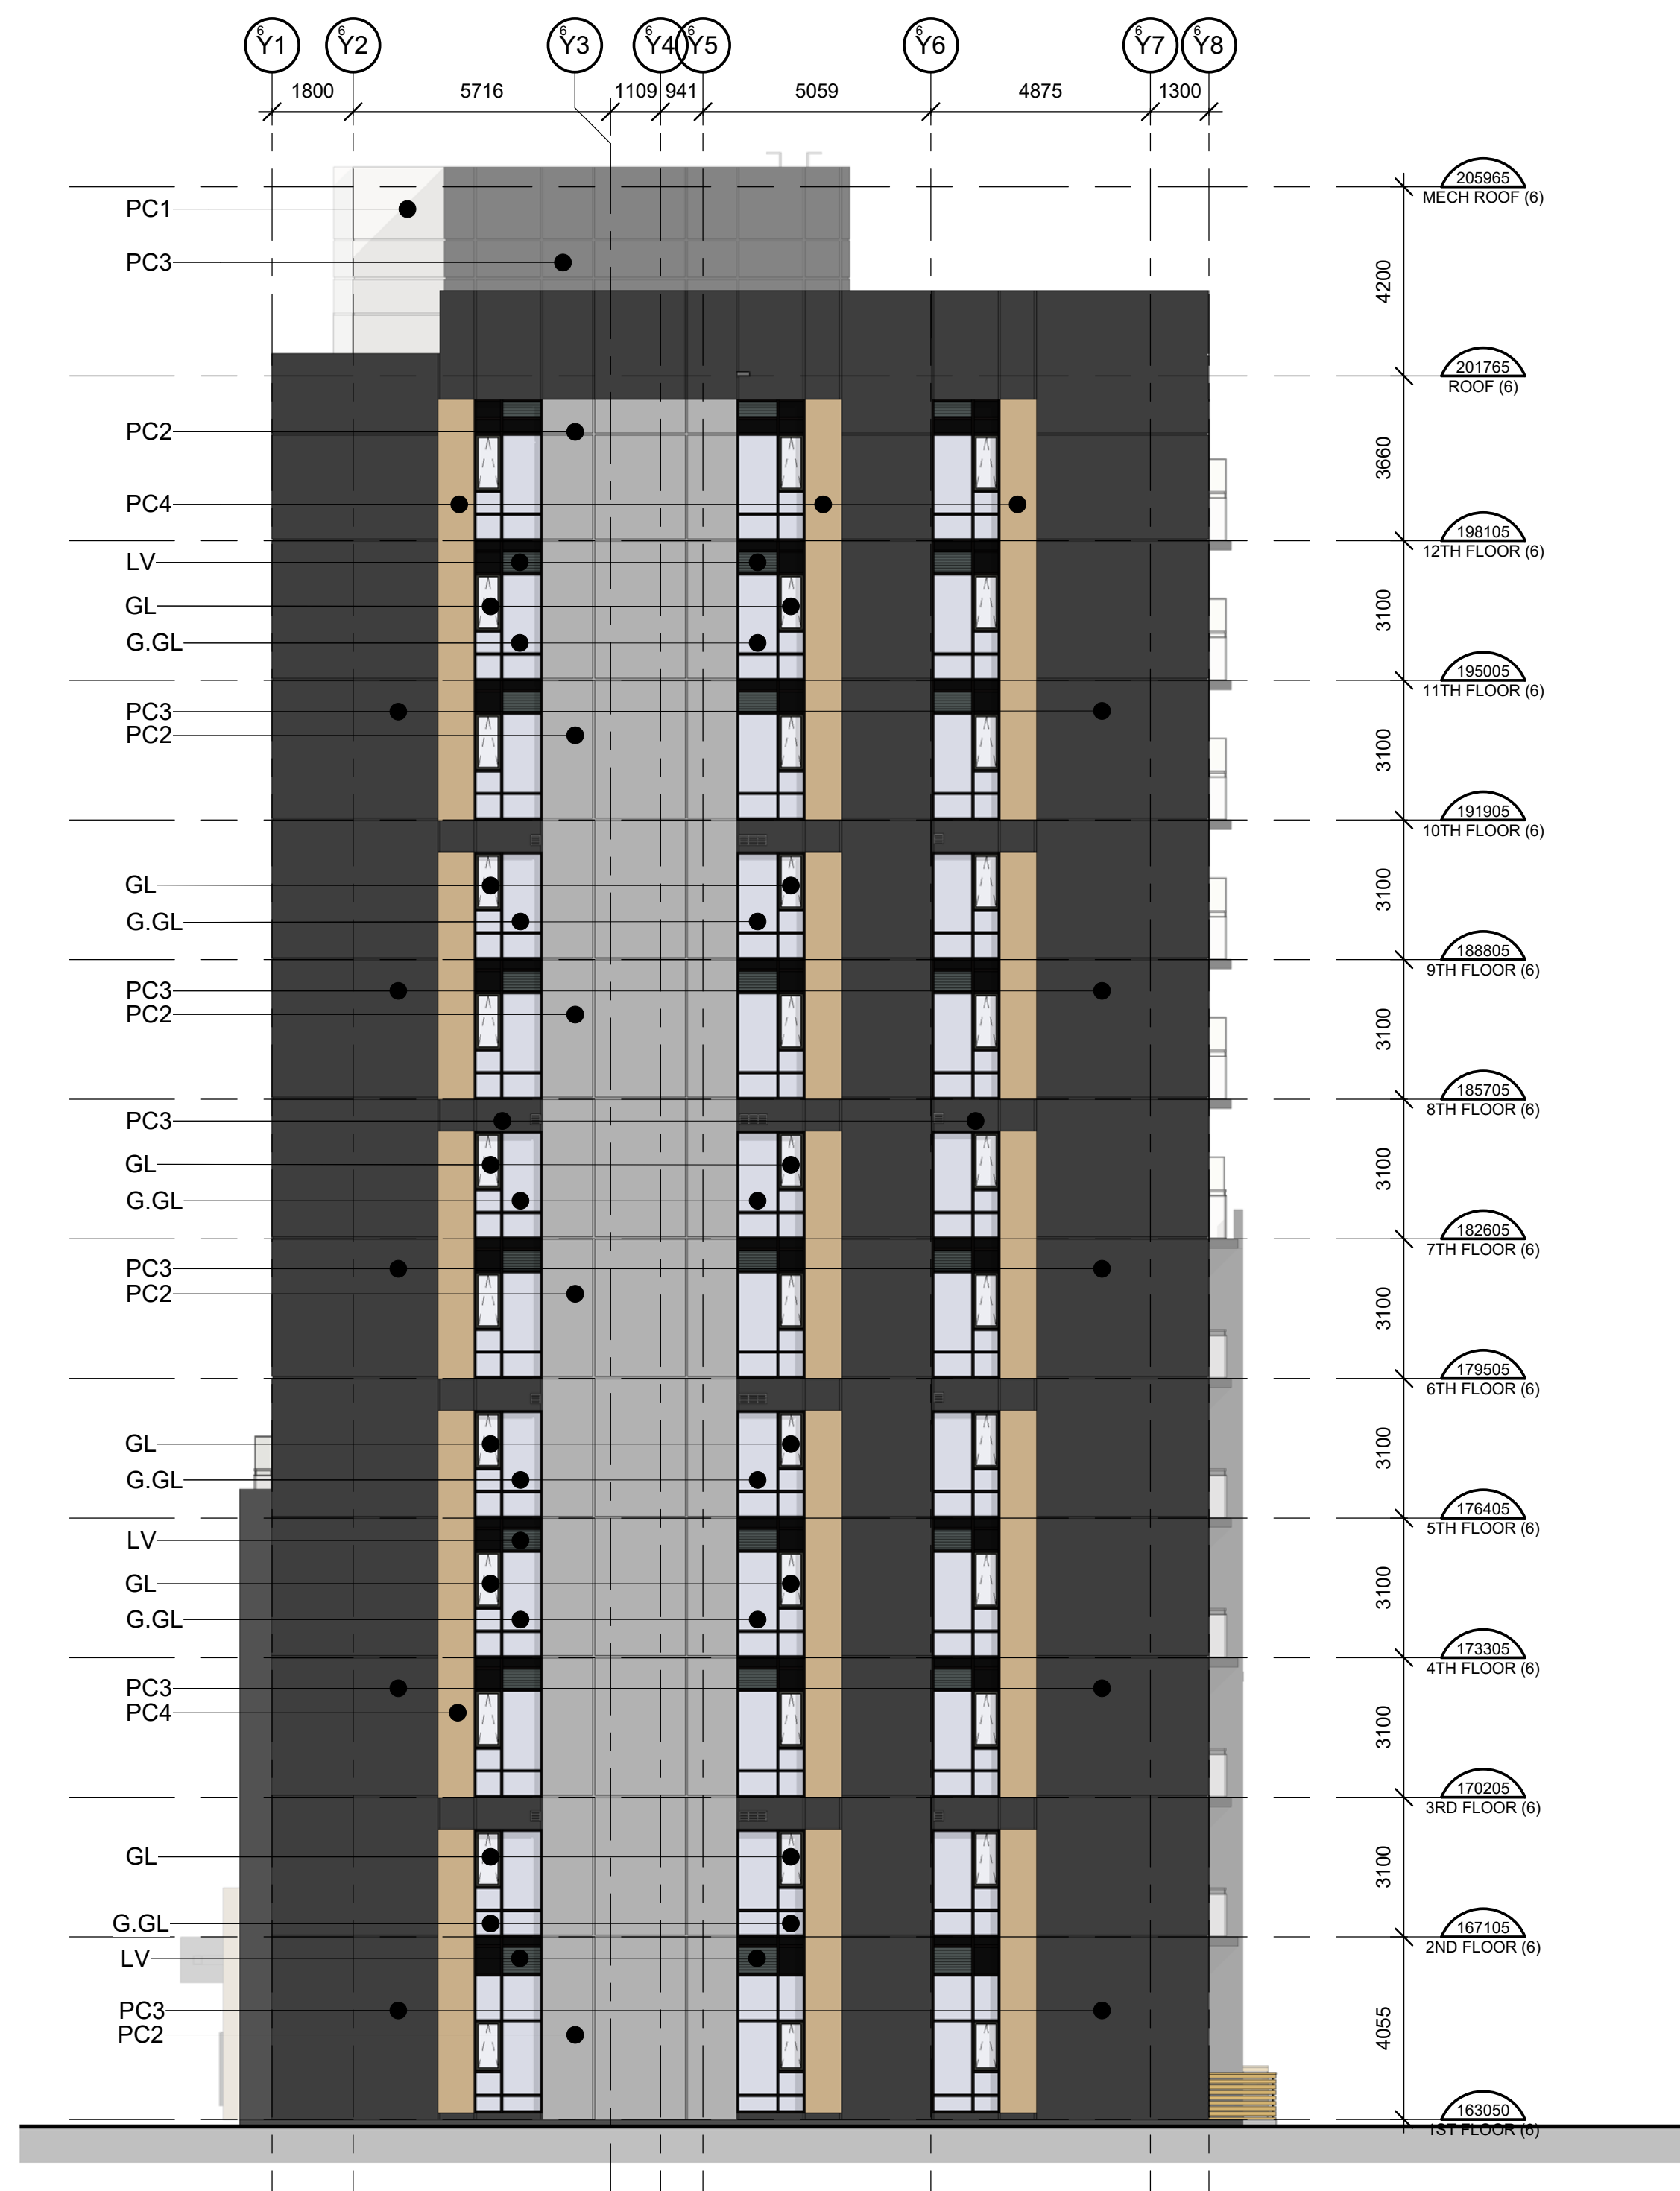

1 BLDG 6 - WEST ELEVATION
A462 1 : 125



GL		<u>GLAZING PANEL</u> Vetro Solargray 60 (2) Acuity + Acuity
GL2		<u>GLAZING PANEL</u> Vetro Solargray 60 (3) Acuity + Acuity
G GL		<u>GUARD GLAZING PANEL</u> Vetro Solarban 60 (2) Acuity
SP1		<u>SPANDREL PANEL 1</u> I.C.D. OpaciCoat 300 Colour: Harmony Gray #3-820
SP2		<u>SPANDREL PANEL 2</u> I.C.D. OpaciCoat 300 Colour: Iron Gray #3-2625
		<u>MULLIONS</u> PPG Duranor - Metal Coatings Colour: Black Metalteal UC9630XL
RB		<u>RETRACTABLE BALCONY SYSTEM</u> Glass - Clear Metal Components - Jet Black 9005
AR		<u>ALUMINUM RAILING W/ GLAZING</u> Seguro Aluminum Railings Glass - Clear Railing - Acynar Black UCFX10053
PC1		<u>PRECAST COLOUR 1</u> Stubbs' Precast Colour: Benjamin Moore Balboa Mist
PC2		<u>PRECAST COLOUR 2</u> Stubbs' Precast Colour: Benjamin Moore Steel Wool
PC3		<u>PRECAST COLOUR 3</u> Stubbs' Precast Colour: to match Brampton Brick Onyx
PC4		<u>PRECAST COLOUR 4</u> Stubbs' Precast Colour: to match MAC Metal Architectural Cork
LV		<u>LOUVER PANEL</u> Colour: Harmony Gray #3-820

NOTE 1:
- FROSTED GLASS. REF. TO SHEET A803 FOR

WING VERSION:	A462.1
TEST DATE:	



	GLAZING PANEL Vetro Solargray 60 (2) Acuity + Acuity
	GLAZING PANEL Vetro Solargray 60 (3) Acuity + Acuity
	GUARD GLAZING PANEL Vetro Solargray 60 (2) Acuity
	SPANDREL PANEL 1 I.C.D. OpaciCoat 300 Colour: Harmony Gray #3-820
	SPANDREL PANEL 2 I.C.D. OpaciCoat 300 Colour: Iron Gray #3-2625
	MULLIONS PPG Duranor - Metal Coatings Colour: Black Metallic UC39630XL
	RETRACTABLE BALCONY SYSTEM Glass - Clear Metal Components - Jet Black 9005
	ALUMINUM RAILING W/ GLAZING Seguro Aluminum Railings Glass - Clear Railing - Acrynar Black UCXF10053
	PRECAST COLOUR 1 Stubb's Precast Colour: Benjamin Moore Balboa Mist
	PRECAST COLOUR 2 Stubb's Precast Colour: Benjamin Moore Steel Wool
	PRECAST COLOUR 3 Stubb's Precast Colour: to match Brampton Brick Onyx
	PRECAST COLOUR 4 Stubb's Precast Colour: to match MAC Metal Architectural Cork
	LOUVER PANEL Colour: Harmony Gray #3-820

NOTE 1:
- FROSTED GLASS. REF. TO SHEET A803 FOR

Y TO DETAIL LOCATION

DRAWING SETS ISSUED	No.	DATE (DD,MM,YY)	BY
SUBMISSION 1	1.	10,05,24	KNYMH
GRESS SET	2.	11,07,24	KNYMH
SUBMISSION 2	3.	21,10,24	KNYMH
SUBMISSION 3	4.	28,04,25	KNYMH

ALL PREVIOUS ISSUES OF THIS DRAWING ARE SUPERSEDED

REF #/SIGN TO DRAWING	NO.	DATE (DDMMYY)	BY
-----------------------	-----	------------------	----

[illegible]

BUILDING PERMIT NUMBER:

NOT FOR CONSTRUCTION WITHOUT PERMIT

KNYMIH
ARCHITECTURE • SOLUTIONS

KNYMH INC.
1006 SKYVIEW DRIVE • SUITE 101
BURLINGTON, ONTARIO • L7P 0V1
T 905.639.6595
F 905.639.0394

info@knymh.com

www.knymh.com info@knymh.com

ARCHITECTS ASSOCIATION
OF
ARCHITECTS
ZDZISŁAW MYSZKOWSKI
LICENCE
7984



CLOCKWORK PH3

BLDG 6 - 3014 WILLIAM CUTMORE BLVD.
OAKVILLE, ONTARIO

WORKING SHEET TITLE:

BLDG 6 - ENLARGED
EAST ELEVATION 2

PROJECT NUMBER: 22402


DRAWN BY:		CHECKED BY:	DRAWING SHEET NUMBER:
-----------	--	-------------	-----------------------

Author	Checker
FOLLOWING VERSION: A 1000	


A462.2

TIMESTAMP: 2025-04-28 1:15:44 PM FILEPATH: C:\Revit Local\22402_juliarXD52V.nt

1 BLDG 6 - ENLARGED EAST ELEVATION 2
A462 2 1:50

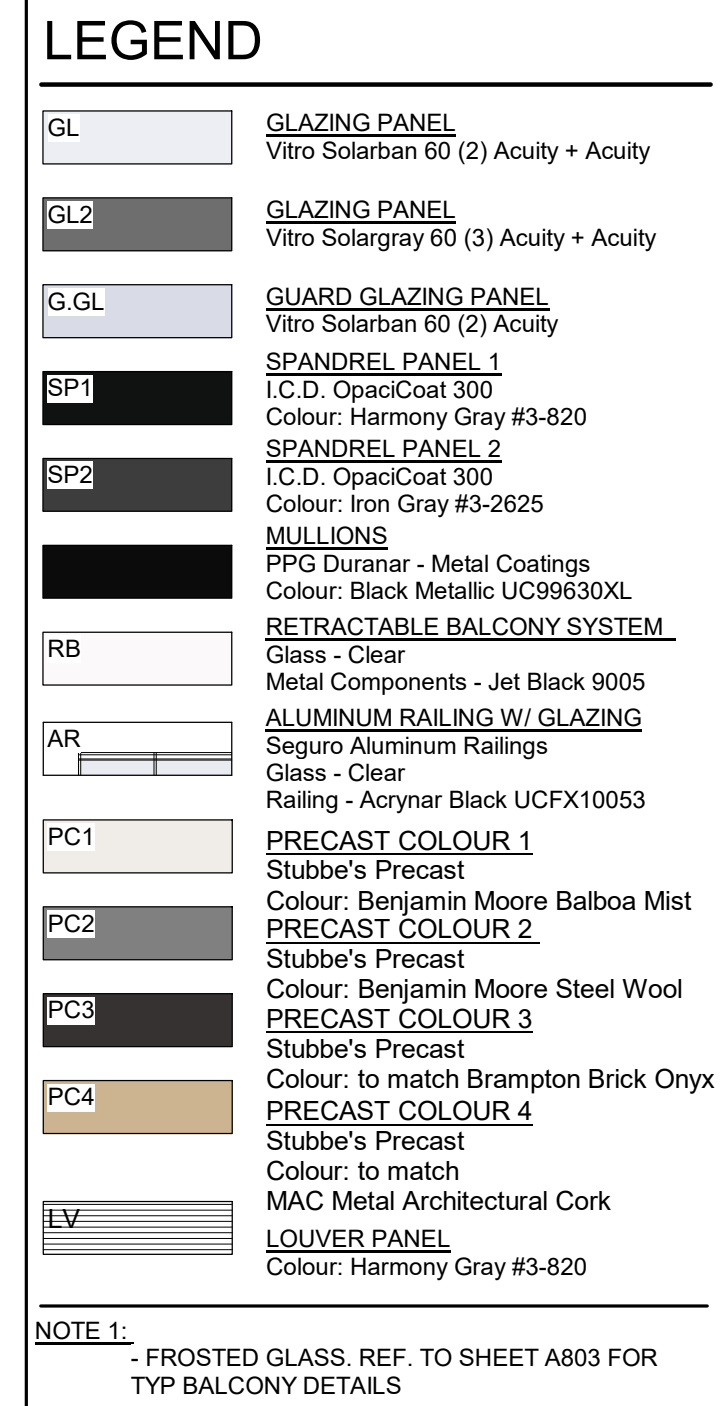[illegible]

TIME: 2025-04-28 11:16:13 PM FILE: PATH: C:\Rock\Lock\22402_462\K22402.mxd

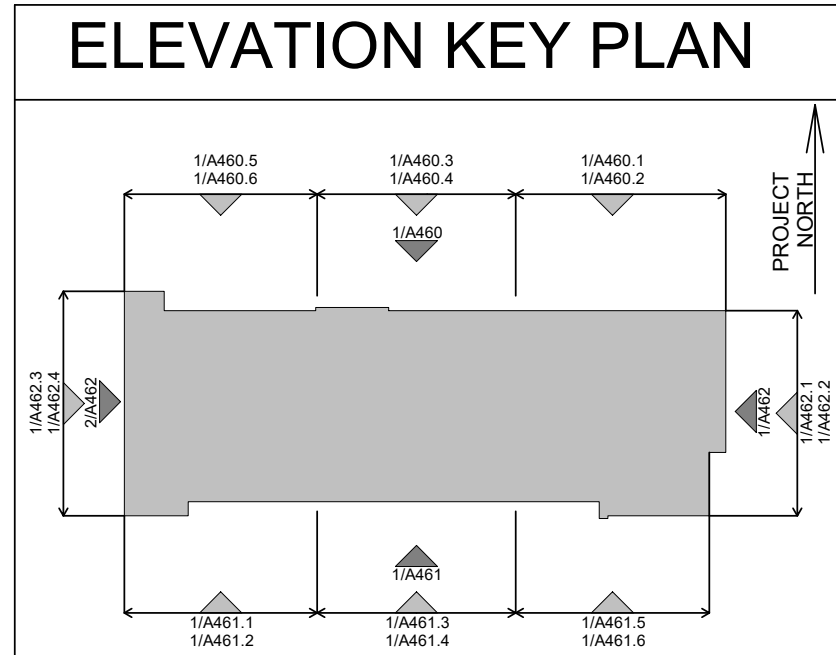

LEGEND

GL	GLAZING PANEL Vitro Solarban 60 (2) Acuity + Acuity
GL2	GLAZING PANEL Vitro Solargray 60 (3) Acuity + Acuity
G.GL	GUARD GLAZING PANEL Vitro Solarban 60 (2) Acuity
SP1	SPANDREL PANEL 1 I.C.D. OpaciCoat 300 Colour: Harmony Gray #3-820
SP2	SPANDREL PANEL 2 I.C.D. OpaciCoat 300 Colour: Iron Gray #3-2625
	MULLIONS PPG Duranar - Metal Coatings Colour: Black Metallic UC99630XL
RB	RETRACTABLE BALCONY SYSTEM Glass - Clear Metal Components - Jet Black 9005
AR	ALUMINUM RAILING W/ GLAZING Seguro Aluminum Railings Glass - Clear Railing - Acrynar Black UCFX10053
PC1	PRECAST COLOUR 1 Stubbe's Precast Colour: Benjamin Moore Balboa Mist
PC2	PRECAST COLOUR 2 Stubbe's Precast Colour: Benjamin Moore Steel Wool
PC3	PRECAST COLOUR 3 Stubbe's Precast Colour: to match Brampton Brick Onyx
PC4	PRECAST COLOUR 4 Stubbe's Precast Colour: to match
LV	MAC Metal Architectural Cork LOUVER PANEL Colour: Harmony Gray #3-820

NOTE 1: - FROSTED GLASS. REF. TO SHEET A803 FOR TYP BALCONY DETAILS

1 BLDG 6 - ENLARGED WEST ELEVATION 2
A462.4 1:50

CONTRACTOR MUST CHECK AND VERIFY ALL DIMENSIONS AND JOB CONDITIONS BEFORE PROCEEDING WITH WORK

ALL DRAWINGS MAY BE TO BE SUBJECT TO CHANGE DUE TO COMMENTS FROM MUNICIPAL DEPARTMENTS AND OTHER AGENCIES WITH AUTHORITY

ALL DRAWINGS AND SPECIFICATIONS ARE THE PROPERTY OF THE ARCHITECTS AND MUST BE RETURNED AT THE COMPLETION OF THE WORK

THE CONTRACTOR WORKING FROM DRAWINGS NOT SPECIFICALLY MARKED FOR CONSTRUCTION MUST ASSUME FULL RESPONSIBILITY AND BEAR COSTS FOR ANY CORRECTIONS OR DAMAGES RESULTING FROM HIS OR HER WORK

KEY TO DETAIL LOCATION

No.	DETAIL NUMBER
No.	DRAWING SHEET NUMBER

DRAWING SETS ISSUED	No.	DATE (DD.MM.YY)	BY
SPA SUBMISSION 1	1.	10.05.24	KNYMH
PROGRESS SET	2.	11.07.24	KNYMH
SPA SUBMISSION 2	3.	21.10.24	KNYMH
SPA SUBMISSION 3	4.	28.04.25	KNYMH

ALL PREVIOUS ISSUES OF THIS DRAWING ARE SUPERSEDED

REVISIONS TO DRAWING	No.	DATE (DD.MM.YY)	BY

BUILDING PERMIT NUMBER:

NOT FOR CONSTRUCTION WITHOUT PERMIT

KNYMH

ARCHITECTURE • SOLUTIONS

KNYMH INC.
1006 SKYVIEW DRIVE • SUITE 101
BURLINGTON, ONTARIO • L7P 0V1
T 905.639.6595
F 905.639.0394
www.knymh.com info@knymh.com

ONTARIO ASSOCIATION
OF
ARCHITECTS
Przemysław Myszowski
Licence 7984

mattamyHOMES

CLOCKWORK PH3

BLDG 6 - 3014 WILLIAM CUTMORE BLVD.
OAKVILLE, ONTARIO

DRAWING SHEET TITLE:

BLDG 6 - ENLARGED
WEST ELEVATION 2

DRAWING SCALE: As indicated	PROJECT NUMBER: 22402
DRAWN BY: Author	CHECKED BY: Checker
DRAWING VERSION:	DRAWING SHEET NUMBER: A462.4
PLOT DATE:	