



FRONT ELEVATION 'A1'
DUAL-FRONTAGE TOWNS
BLOCK 1



'A1'-END UPS.
UPGRADED RIGHT SIDE ELEVATION 'A1'
DUAL-FRONTAGE TOWNS
BLOCK 1



REAR-LANE ELEVATION
DUAL-FRONTAGE TOWNS
BLOCK 1



LEFT SIDE ELEVATION 'A1'
DUAL-FRONTAGE TOWNS
BLOCK 1




LEFT SIDE ELEVATION 'A1'
DUAL-FRONTAGE TOWNS
BLOCK 2



FRONT ELEVATION 'A1'
DUAL-FRONTAGE TOWNS
BLOCK 2



FRONT ELEVATION 'A1'
DUAL-FRONTAGE TOWNS
BLOCK 2

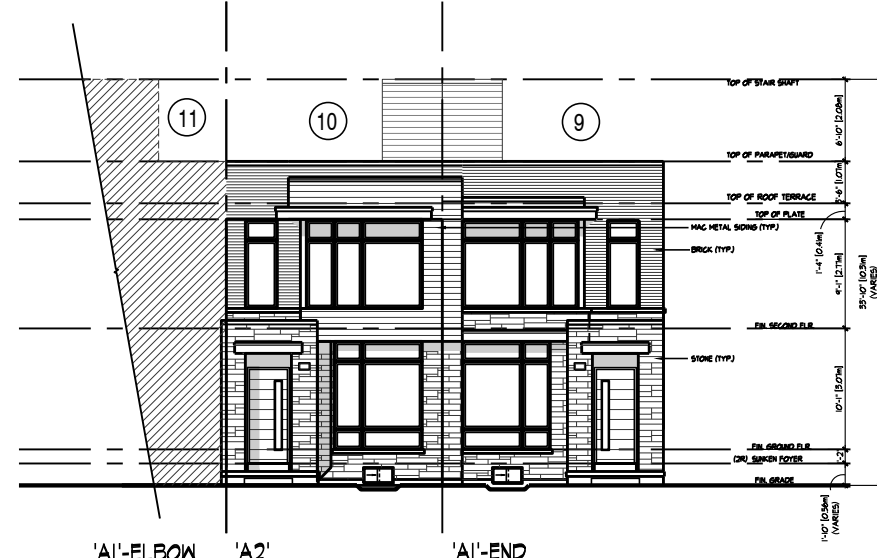

FRONT ELEVATION 'A1'
DUAL-FRONTAGE TOWNS
BLOCK 2



RIGHT SIDE ELEVATION 'A1'
DUAL-FRONTAGE TOWNS
BLOCK 2



REAR-LANE ELEVATION
DUAL-FRONTAGE TOWNS
BLOCK 2




REAR-LANE ELEVATION
DUAL-FRONTAGE TOWNS
BLOCK 2




REAR-LANE ELEVATION
DUAL-FRONTAGE TOWNS
BLOCK 2



'B3' - END UPS.
UPGRADED LEFT SIDE ELEVATION 'B'
DUAL-FRONTAGE TOWNS
BLOCK 3

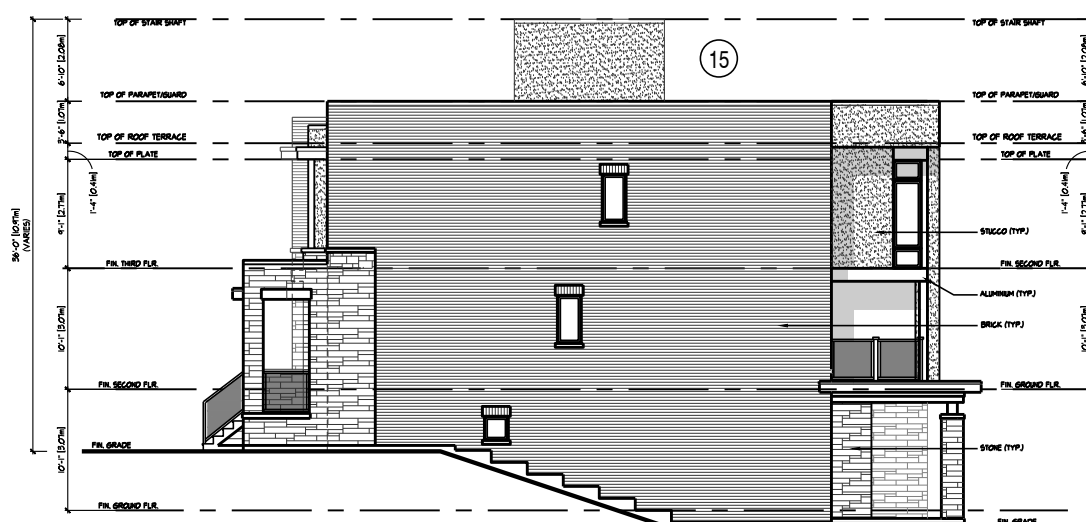

RIGHT SIDE ELEVATION 'B'
DUAL-FRONTAGE TOWNS
BLOCK 3

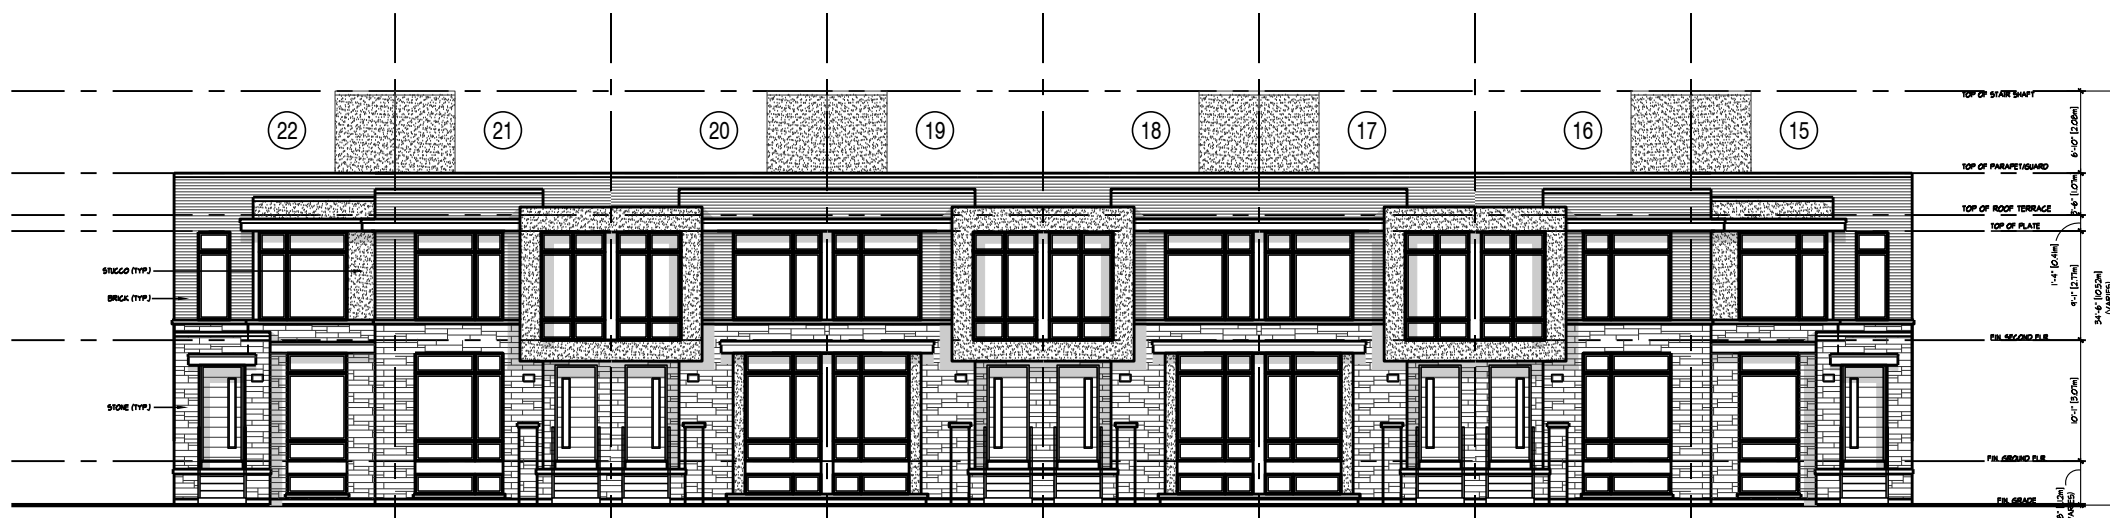

FRONT ELEVATION 'B'
DUAL-FRONTAGE TOWNS
BLOCK 3



REAR-LANE ELEVATION
DUAL-FRONTAGE TOWNS
BLOCK 3

'B3' - END UPS.

MATERIAL COLOUR LEGEND:



BLOCK 1



BLOCK 2



BLOCK 3

5.			
4.			
3.			
2.	REVISED AS PER CITY COMMENTS	2024.05.21	DC
1.	ISSUED FOR SITE PLAN SUBMISSION	2024.03.04	DC
NO.	DESCRIPTION	DATE	BY

REVISIONS			
ALL REVISIONS HAVE BEEN REVIEWED AND TAKEN RESPONSIBILITY FOR THE DESIGN AND THE QUALITY OF THE DESIGN AND MEETS THE REQUIREMENTS SET OUT IN THE DRAFTING CODE TO BE A DESIGNER.			
QUALIFICATION INFORMATION			
NAME	SIGNATURE	DATE	
HUNT DESIGN ASSOCIATES INC.			

DESIGN ASSOCIATES INC.
www.hunt-design.ca
8966 Woodbine Ave., Markham, ON L3R 0J7
T 905.737.5133 email: hda@hunt-design.ca

CROSSTAIL ESTATES + TWKD DEV.
OAKVILLE, ON.

BLOCK 1-3

BLOCK ELEVATIONS

REV. 2024.03.04

Scale: 1/16" = 1'-0"

Drawn By: MA

Checked By: DC

Page Number: 1 of 6

BLOCK NUMBER 1-3




MATERIAL COLOUR LEGEND:



BLOCK 4



BLOCK 5

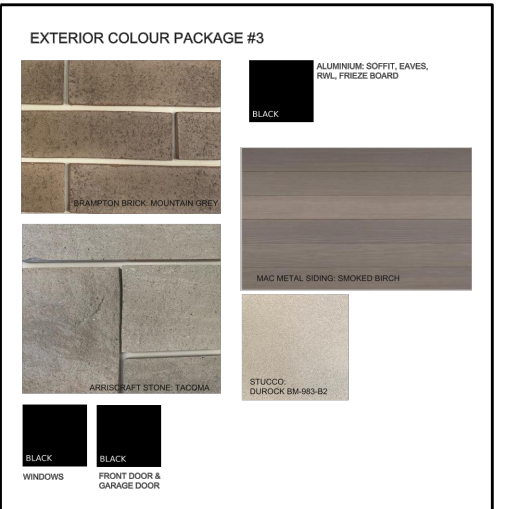

BLOCK 6



BLOCK 7

5.			
4.			
3.			
2.	REVISED AS PER CITY COMMENTS	2024.05.21	DC
1.	ISSUED FOR SITE PLAN SUBMISSION	2024.03.04	DC
NO.	DESCRIPTION	DATE	BY

NO.	DESCRIPTION	DATE	BY
1.	DESCRIPTION	2024.03.04	DC
2.	DESCRIPTION	2024.03.04	DC
3.	DESCRIPTION	2024.03.04	DC
4.	DESCRIPTION	2024.03.04	DC
5.	DESCRIPTION	2024.03.04	DC

HUNT
DESIGN ASSOCIATES INC.
www.huntdesign.ca
8966 Woodbine Ave., Markham, ON L3R 0J7
T 905.737.5133 email: hda@huntdesign.ca

CROSSTRAIL ESTATES + TWKD DEV.
OAKVILLE, ON.

BLOCK 4-7

BLOCK ELEVATIONS

REV. 2024.03.04

Scale: 1/16" = 1'-0" Drawn By: MA Checked By: DC

221098DT BLOCKS 2 of 6

BLOCK NUMBER 4-7



FRONT ELEVATION 'B' (NORTH)
BACK-TO-BACK TOWNS
BLOCK 12




FRONT ELEVATION 'B' (SOUTH)
BACK-TO-BACK TOWNS
BLOCK 12



B3' (X) - END UP6.
BLOCK 12




B3' (Y) - END UP6.
BLOCK 12

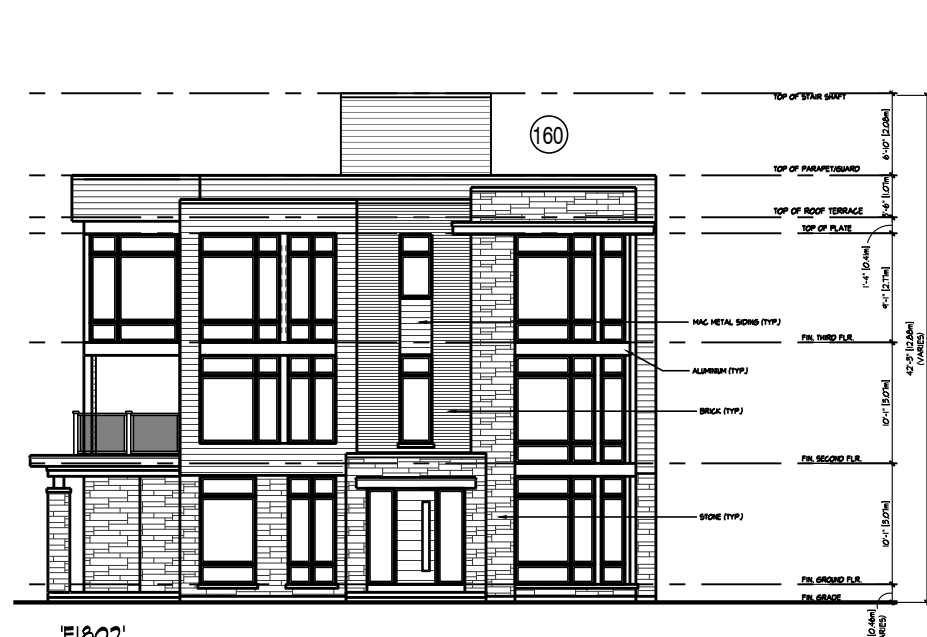

FLANKAGE ELEVATION 'A'
DUAL-FRONTAGE TOWNS
BLOCK 13



FRONT ELEVATION 'A'
DUAL-FRONTAGE TOWNS
BLOCK 13

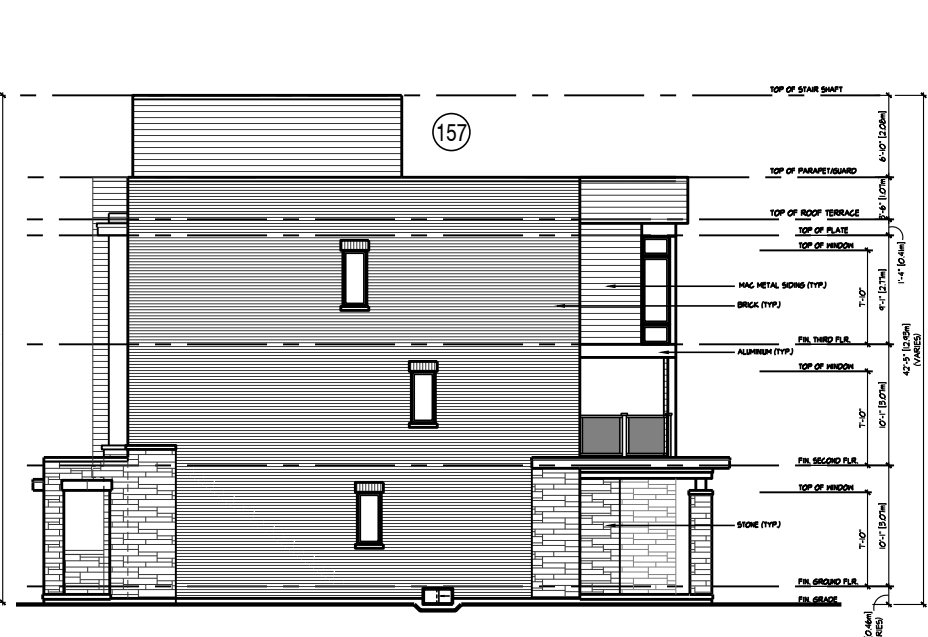

RIGHT SIDE ELEVATION 'A'
DUAL-FRONTAGE TOWNS
BLOCK 13



REAR-LANE ELEVATION
DUAL-FRONTAGE TOWNS
BLOCK 13



LEFT SIDE ELEVATION 'A'
DUAL-FRONTAGE TOWNS
BLOCK 14




FRONT ELEVATION 'A'
DUAL-FRONTAGE TOWNS
BLOCK 14



UPGRADED RIGHT SIDE ELEVATION 'A'
DUAL-FRONTAGE TOWNS
BLOCK 14



REAR-LANE ELEVATION
DUAL-FRONTAGE TOWNS
BLOCK 14

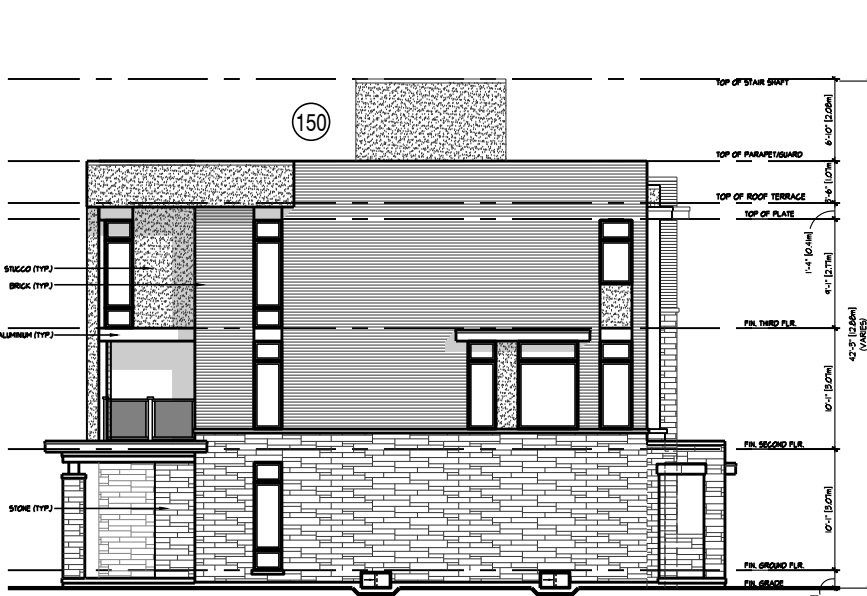

UPGRADED LEFT SIDE ELEVATION 'B'
DUAL-FRONTAGE TOWNS
BLOCK 15



FRONT ELEVATION 'B'
DUAL-FRONTAGE TOWNS
BLOCK 15



UPGRADED RIGHT SIDE ELEVATION 'B'
DUAL-FRONTAGE TOWNS
BLOCK 15




REAR-LANE ELEVATION
DUAL-FRONTAGE TOWNS
BLOCK 15


MATERIAL COLOUR LEGEND:




BLOCK 12

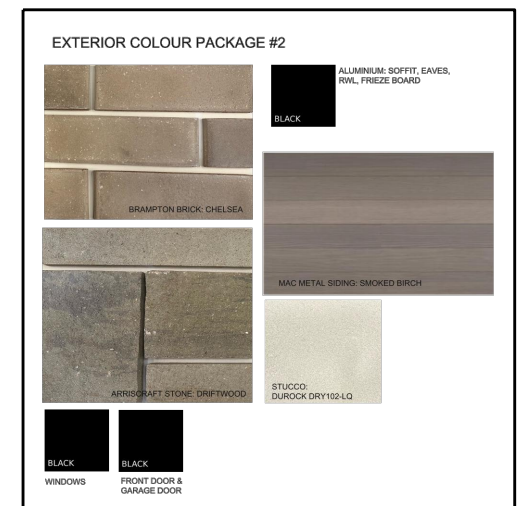

BLOCK 13

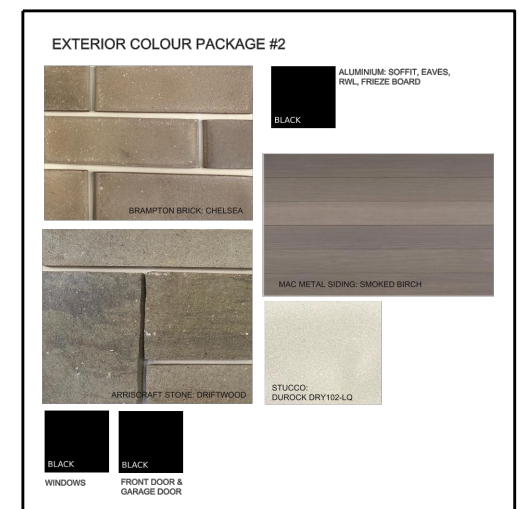

BLOCK 14

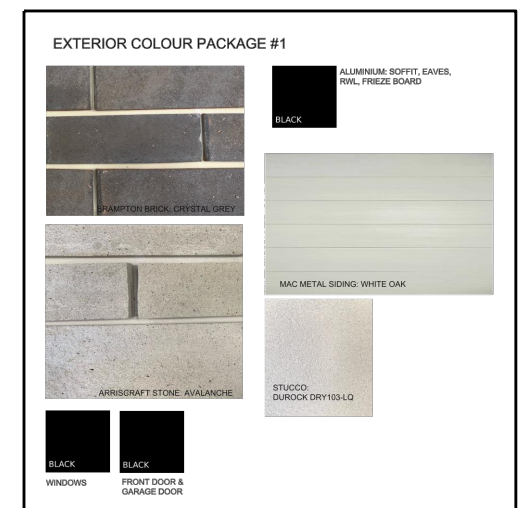

BLOCK 15

5.			
4.			
3.			
2.	REVISED AS PER CITY COMMENTS	2024.05.21	DC
1.	ISSUED FOR SITE PLAN SUBMISSION	2024.03.04	DC
NO.	DESCRIPTION	DATE	BY

REVISIONS			
THE REQUIREMENTS HAVE BEEN REVIEWED AND TAKEN RESPONSIBILITY FOR THE DESIGN AND THE QUALITY OF THE DESIGN AND THE REQUIREMENTS SET OUT IN THE DRAFTING BUILDING CODE TO BE A DESIGNER.			
QUALIFICATION INFORMATION			
NAME	SIGNATURE	DATE	
REGISTRATION INFORMATION			
HUNT DESIGN ASSOCIATES INC.			19999

HUNT
DESIGN ASSOCIATES INC.
www.huntdesign.ca
8966 Woodbine Ave., Markham, ON L3R 0J7
T 905.737.5133 email: hda@huntdesign.ca

CROSSTRAIL ESTATES + TWKD DEV.
OAKVILLE, ON.

BLOCK 12-15

BLOCK ELEVATIONS


REV. 2024.03.04

Scale: 1/16" = 1'-0" Drawn By: MA Checked By: DC

221098DT BLOCKS 4 of 6

BLOCK NUMBER 12-15

3/24/24 (WED 4:07:23) 12501 PLY - K:\PROJECTS\2023\23-09-REPRESENTATION\TOWNHOMES\BLOCK 16-17\BLOCK 16-17 STUDDING.DWG

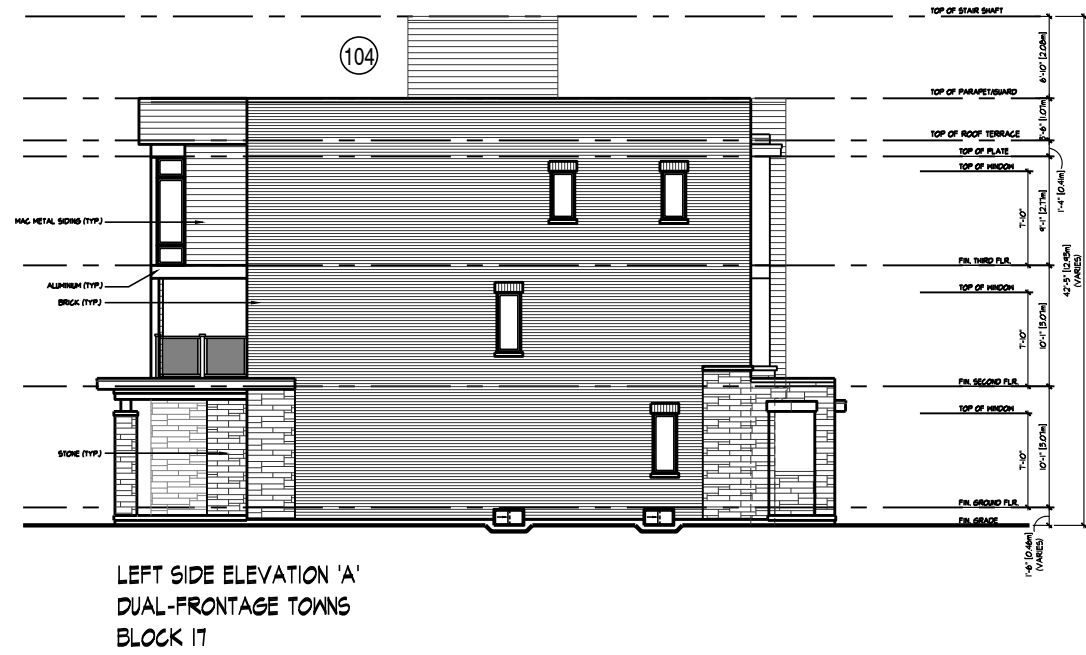

LEFT SIDE ELEVATION 'A'
DUAL-FRONTAGE TOWNS
BLOCK 11



RIGHT SIDE ELEVATION 'A'
DUAL-FRONTAGE TOWNS
BLOCK 11



FRONT ELEVATION 'A'
DUAL-FRONTAGE TOWNS
BLOCK 11



FRONT ELEVATION 'A'
DUAL-FRONTAGE TOWNS
BLOCK 11



FRONT ELEVATION 'A'
DUAL-FRONTAGE TOWNS
BLOCK 11



REAR-LANE ELEVATION
DUAL-FRONTAGE TOWNS
BLOCK 11



REAR-LANE ELEVATION
DUAL-FRONTAGE TOWNS
BLOCK 11



REAR-LANE ELEVATION
DUAL-FRONTAGE TOWNS
BLOCK 11



REAR-LANE ELEVATION
DUAL-FRONTAGE TOWNS
BLOCK 16



RIGHT SIDE ELEVATION 'A'
DUAL-FRONTAGE TOWNS
BLOCK 16



FLANKAGE ELEVATION 'A'
DUAL-FRONTAGE TOWNS
BLOCK 16



FRONT ELEVATION 'A'
DUAL-FRONTAGE TOWNS
BLOCK 16

MATERIAL COLOUR LEGEND:



BLOCK 16



BLOCK 17

NO.	DESCRIPTION	DATE	BY
1	ISSUED FOR SITE PLAN SUBMISSION	2024.03.04	DC
2	REVISED AS PER CITY COMMENTS	2024.05.21	DC

REVISIONS

ALL REVISIONS HAVE BEEN REVIEWED AND TAKEN RESPONSIBILITY FOR THE DESIGN AND THE QUALITY OF THE DESIGN AND MEETS THE REQUIREMENTS SET OUT IN THE ONTARIO BUILDING CODE TO BE A DESIGNER.

QUALIFICATION INFORMATION

NAME: HUNT DESIGN ASSOCIATES INC. SIGNATURE: [Signature] DATE: 1999

REGISTRATION INFORMATION

NAME: HUNT DESIGN ASSOCIATES INC. SIGNATURE: [Signature] DATE: 1999

DESIGN ASSOCIATES INC.

www.huntdesign.ca

8966 Woodbine Ave., Markham, ON L3R 0J7

T 905.737.5133 email: hda@huntdesign.ca

CROSSTRAIL ESTATES + TWKD DEV.

OAKVILLE, ON.

BLOCK 16-17

BLOCK ELEVATIONS

REV. 2024.03.04


Scale: 1/16" = 1'-0"

Drawn By: MA

Checked By: DC

Page Number: 221098DT_BLOCKS 5 of 6

BLOCK NUMBER 16-17

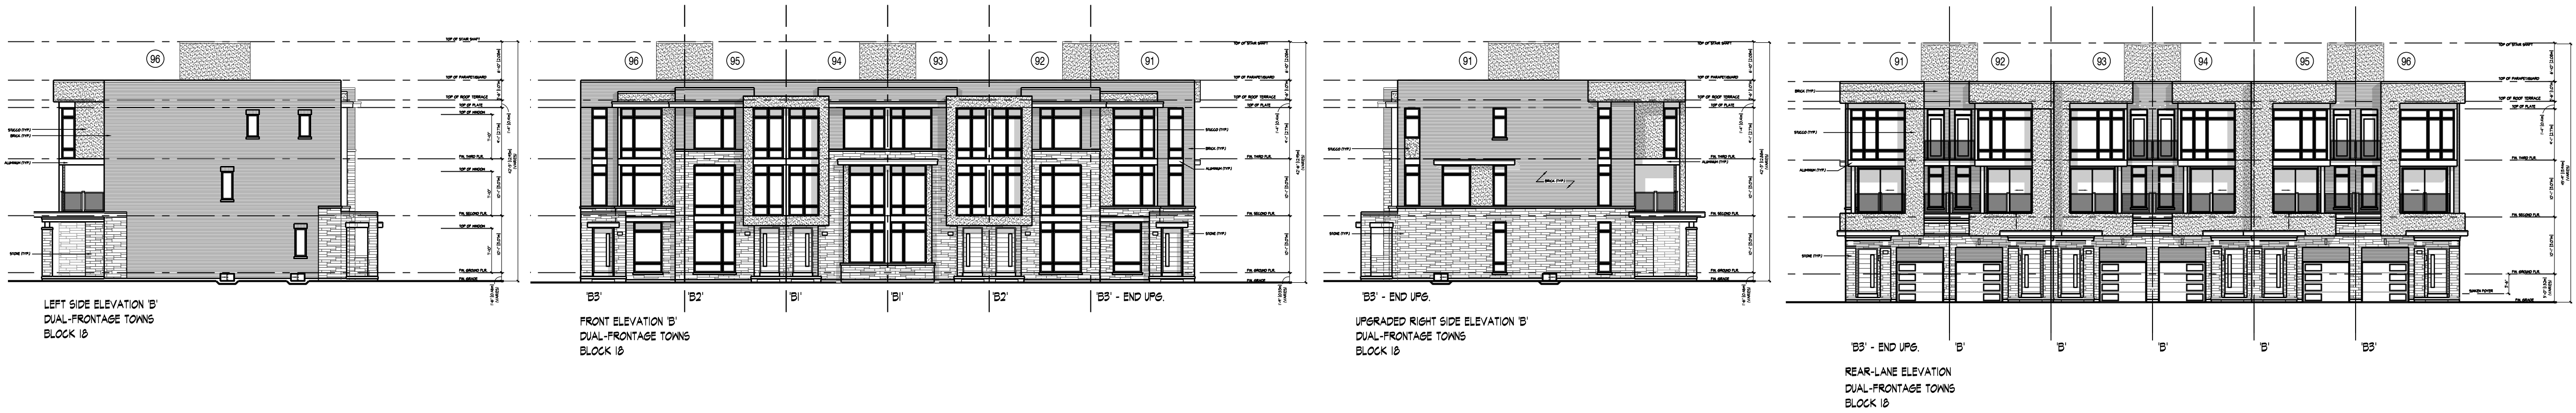

BLOCK 18



BLOCK 19



BLOCK 20



5.			
4.			
3.			
2.	REVISED AS PER CITY COMMENTS	2024.05.21	DC
1.	ISSUED FOR SITE PLAN SUBMISSION	2024.03.04	DC
NO.	DESCRIPTION	DATE	BY

REVISIONS			
THE UNDERSIGNED HAS REVIEWED AND TAKEN RESPONSIBILITY FOR THE DESIGN AND HAS THE QUALIFICATIONS AND MEETS THE REQUIREMENTS SET OUT IN THE ONTARIO BUILDING CODE TO BE A DESIGNER.			
QUALIFICATION INFORMATION			
NAME	SIGNATURE	DATE	
REGISTRATION INFORMATION			
HUNT DESIGN ASSOCIATES INC.			

HUNT
DESIGN ASSOCIATES INC.
www.huntdesign.ca
8966 Woodbine Ave., Markham, ON L3R 0J7
T 905.737.5133 email: hda@huntdesign.ca

CROSSTAIL ESTATES + TWKD DEV.
OAKVILLE, ON.

BLOCK 18-20

BLOCK ELEVATIONS

REV. 2024.03.04

Scale: 1/16" = 1'-0" Drawn By: MA Checked By: DC

221098DT_BLOCKS 6 of 6