

Signature: _____
Date: _____

18	UPDATED FOR HYDRO	24/09/09
19	UPDATED FOR HYDRO	13/08/08
16	REISSUED FOR PERMIT	17/06/06
17	UPDATED SPA	19/05/05
15	ISSUED FOR WASTE REVIEW	06/05/05
14	ISSUED FOR ZBA/SPA	18/02/02
13	BUILDING PERMIT COMM.	16/01/01
12	ISSUED FOR REV ZBA/SPA	04/11/11
11	ISSUED FOR REV ZBA/SPA	24/09/09
10	BUILDING PERMIT REV #2	01/08/08
9	ISSUED FOR REV ZBA/SPA	27/07/07
8	ISSUED FOR PERMIT	30/05/05
7	ISSUED FOR PERMIT	19/03/03
6	REV - CITY COMMENTS	26/02/02
5	REV PARKING STOPS	14/02/02
4	ISS. FOR CONSULTANT CO	14/01/01
3	ISSUED FOR REV ZBA/SPA	08/11/11
2	PARKING CHANGES	16/10/10
1	ZBA SUBMISSION	08/07/07
0.	Issued For	Date

SOUTH ELEVATION
BLOCK A
141 GARDEN DR. U1-1

GARDEN DRIVE
OAKVILLE, ONTARIO




Cad File Name: F:\CurrentProjectFiles\2024\2417



REFER TO A6.0 FOR PHOTOS OF PROPOSED FINISHES
A SAMPLE OF ALL PROPOSED MATERIALS TO BE SUBMITTED TO ARCHITECT FOR
APPROVAL

- | | |
|----|--|
| 3 | RED BRICK - FINAL COLOUR AND SPEC TO BE APPROVED BY ARCHITECT |
| 3 | BEIGE BRICK - FINAL COLOUR AND SPEC TO BE APPROVED BY ARCHITECT |
| 5 | EIPS - LIMESTONE FINISH - COLOUR AND TEXTURE TO BE APPROVED BY ARCHITECT |
| 5 | EIPS - GREY/ BLACK FINISH - COLOUR AND TEXTURE TO BE APPROVED BY ARCHITECT |
| 6 | ROOF TOP BUMP-OUTS - SENTRY BOARD AND BATTEN (BLACK) SIDING BY MITTEN OR SIMILAR APPROVED (APPLIED VERTICALLY) |
| 7 | DORMER WALLS - EIPS - GREY / BLACK - COLOUR AND TEXTURE TO BE APPROVED BY ARCHITECT |
| 2 | ASPHALT SHINGLE - COLOUR AND TEXTURE TO BE APPROVED BY ARCHITECT |
| 36 | SOFFIT |
| 37 | EAVESTROUGH - METAL/PROFILE TBD |
| 38 | SCUPPER - METAL TBD |
| 39 | RAINWATER LEADER - METAL TBD |
| 40 | SKYLIGHT - COLOUR/TINT TBD |
| 42 | PRECAST CORBEL |
| 43 | BLACK VINYL WINDOWS - COLOUR AND TEXTURE TO BE APPROVED BY ARCHITECT |
| 44 | BRICK SOLDIER COURSE |
| 45 | 1" BRICK RECESS PANEL |
| 46 | LARGE FORMAT CONTEMPO POLAR WHITE |
| 47 | BLACK ALUMINUM PICKET RAILINGS |
| 48 | BLACK ALUMINUM PRIVACY SCREEN |

A3.2

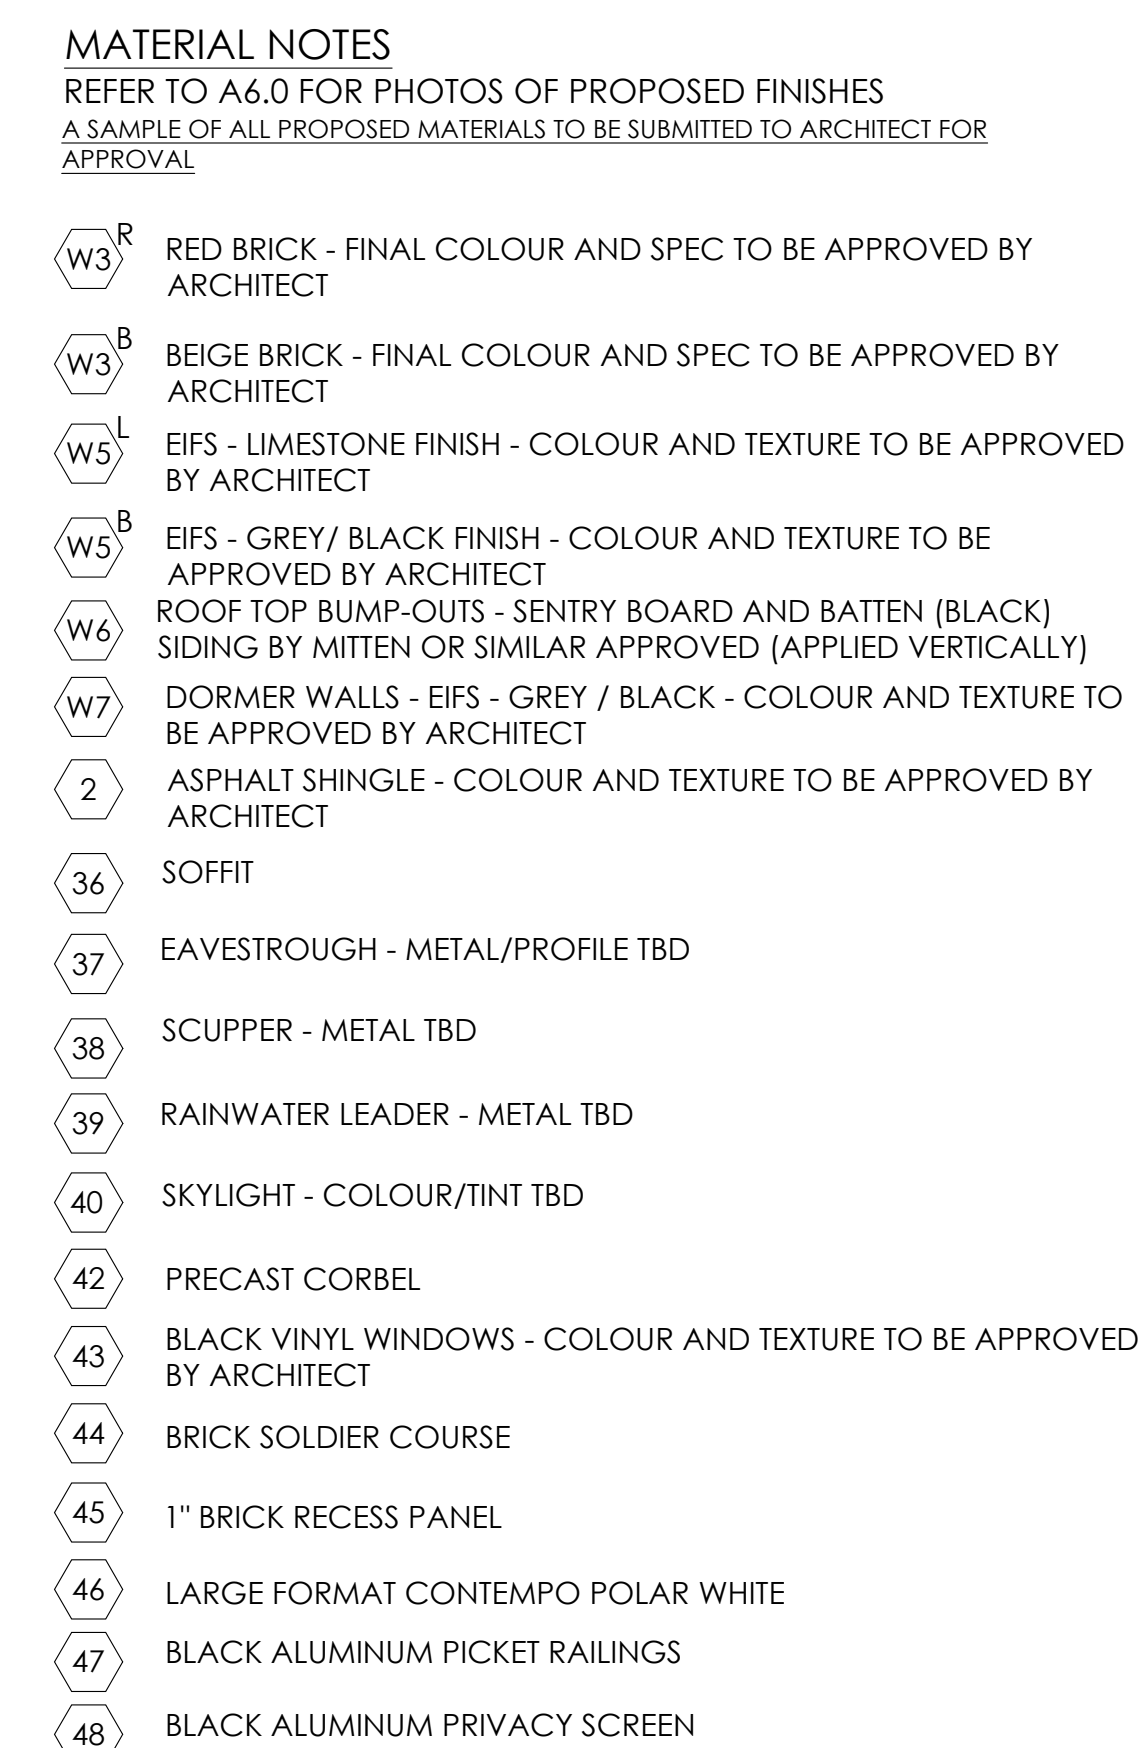

Signature: _____

19	UPDATED FOR HYDRO	24/09/26
18	UPDATED FOR HYDRO	23/08/26
17	REISSUED FOR PERMIT	17/06/26
16	UPDATED SPA	15/05/26
15	ISSUED FOR WASTE REVIEW	06/05/26
14	ISSUED FOR ZBA/SPA	18/02/26
13	BUILDING PERMIT COMM.	14/02/26
12	ISSUED FOR REV ZBA/SPA	04/11/25
11	ISSUED FOR REV ZBA/SPA	24/09/25
10	BUILDING PERMIT REV #2	19/08/25
09	ISSUED FOR REV ZBA/SPA	27/07/25
08	ISSUED FOR PERMIT	30/05/25
07	ISSUED FOR PERMIT	19/03/25
06	REV - CITY COMMENTS	26/02/25
05	REV PARKING STAYS	14/02/25
04	ISSUED FOR ZBA/SPA	14/02/25
03	ISSUED FOR REV ZBA/SPA	08/11/24
02	PARKING CHANGES	16/10/24
01	ZBA SUBMISSION	08/07/24
No.	Issued For	Date d/m/y

A3.4

Cad File Name: F:\CurrentProjectFiles\2024\2417



MATERIAL NOTES

REFER TO A6.0 FOR PHOTOS OF PROPOSED FINISHES
A SAMPLE OF ALL PROPOSED MATERIALS TO BE SUBMITTED TO ARCHITECT FOR APPROVAL

W3 ^R	RED BRICK - FINAL COLOUR AND SPEC TO BE APPROVED BY ARCHITECT
W3 ^B	BEIGE BRICK - FINAL COLOUR AND SPEC TO BE APPROVED BY ARCHITECT
W5 ^L	EFS - LIMESTONE FINISH - COLOUR AND TEXTURE TO BE APPROVED BY ARCHITECT
W5 ^B	EFS - GREY/ BLACK FINISH - COLOUR AND TEXTURE TO BE APPROVED BY ARCHITECT
W6	ROOF TOP BUMP-OUTS - SENTRY BOARD AND BATTEN (BLACK) SIDING BY MITTEN OR SIMILAR APPROVED (APPLIED VERTICALLY)
W7	DORMER WALLS - EFS - GREY / BLACK - COLOUR AND TEXTURE TO BE APPROVED BY ARCHITECT
2	ASPHALT SHINGLE - COLOUR AND TEXTURE TO BE APPROVED BY ARCHITECT
36	SOFFIT
37	EAVESTROUGH - METAL/PROFILE TBD
38	SCUPPER - METAL TBD
39	RAINWATER LEADER - METAL TBD
40	SKYLIGHT - COLOUR/TINT TBD
42	PRECAST CORBEL
43	BLACK VINYL WINDOWS - COLOUR AND TEXTURE TO BE APPROVED BY ARCHITECT
44	BRICK SOLDIER COURSE
45	1" BRICK RECESS PANEL
46	LARGE FORMAT CONTEPO POLAR WHITE
47	BLACK ALUMINUM PICKET RAILINGS
48	BLACK ALUMINUM PRIVACY SCREEN

The Architect is not responsible for the accuracy of survey, structural, mechanical, electrical, etc., engineering information shown on the drawing. Refer to the appropriate engineering drawings before proceeding with work.

Contractor shall check all dimensions on the work and report any discrepancy to the Architect before proceeding. Construction must conform to all applicable Codes and Requirements of Authorities having Jurisdiction.

All drawings, specifications and related documents are the copyright property of the Architect and must be returned upon request. Reproduction of drawings, specifications and related documents in part or whole is forbidden without the Architect's permission.

This drawing is not to be scaled.

This drawing is not to be used for construction unless signed by the Architect.

Issued for Construction

Signature: _____

Date: _____

No.	Revision	Date

19	UPDATED FOR HYDRO	24/09/26
18	UPDATED FOR HYDRO	13/08/26
17	REISSUED FOR PERMIT	17/06/26
16	UPDATED SPA	19/05/26
15	ISSUED FOR WASTE REVIEW	06/05/26
14	ISSUED FOR ZBA/SPA	18/02/26
13	BUILDING PERMIT COMM.	16/01/26
12	ISSUED FOR REV ZBA/SPA	04/11/25
11	ISSUED FOR REV ZBA/SPA	24/09/25
10	BUILDING PERMIT REV #2	19/08/25
09	ISSUED FOR REV ZBA/SPA	27/07/25
08	ISSUED FOR PERMIT	30/05/25
07	ISSUED FOR PERMIT	19/03/25
06	REV - CITY COMMENTS	26/02/25
05	REV PARKING SITS	14/02/25
04	ISS. FOR CONSULTANT CO	14/01/25
03	ISSUED FOR REV ZBA/SPA	08/11/24
02	PARKING CHANGES	16/10/24
01	ZBA SUBMISSION	08/07/24
No.	Issued For	Date d/m/y

Drawing Title

**NORTH ELEVATION
BLOCK B
131 GARDEN DR. U1-14**

Project
**OAKVILLE GARDEN
RESIDENCES CORP.**

GARDEN DRIVE
OAKVILLE, ONTARIO



**RICHARD WENGLE
ARCHITECT INC.**
102 Avenue Road
Toronto, Ontario M5R 2H3
T: (416) 787-5756/F: (416) 787-0635
e-mail: mail@rwainc.ca




Scale: AS SHOWN
Drawn by: AH/NT/JZ/LA
Checked by: RW
Project No.: 2417

A3.6

Pricing Date: September 26, 2026

Cad File Name: F:\Current\Projects\Files\2024\2417

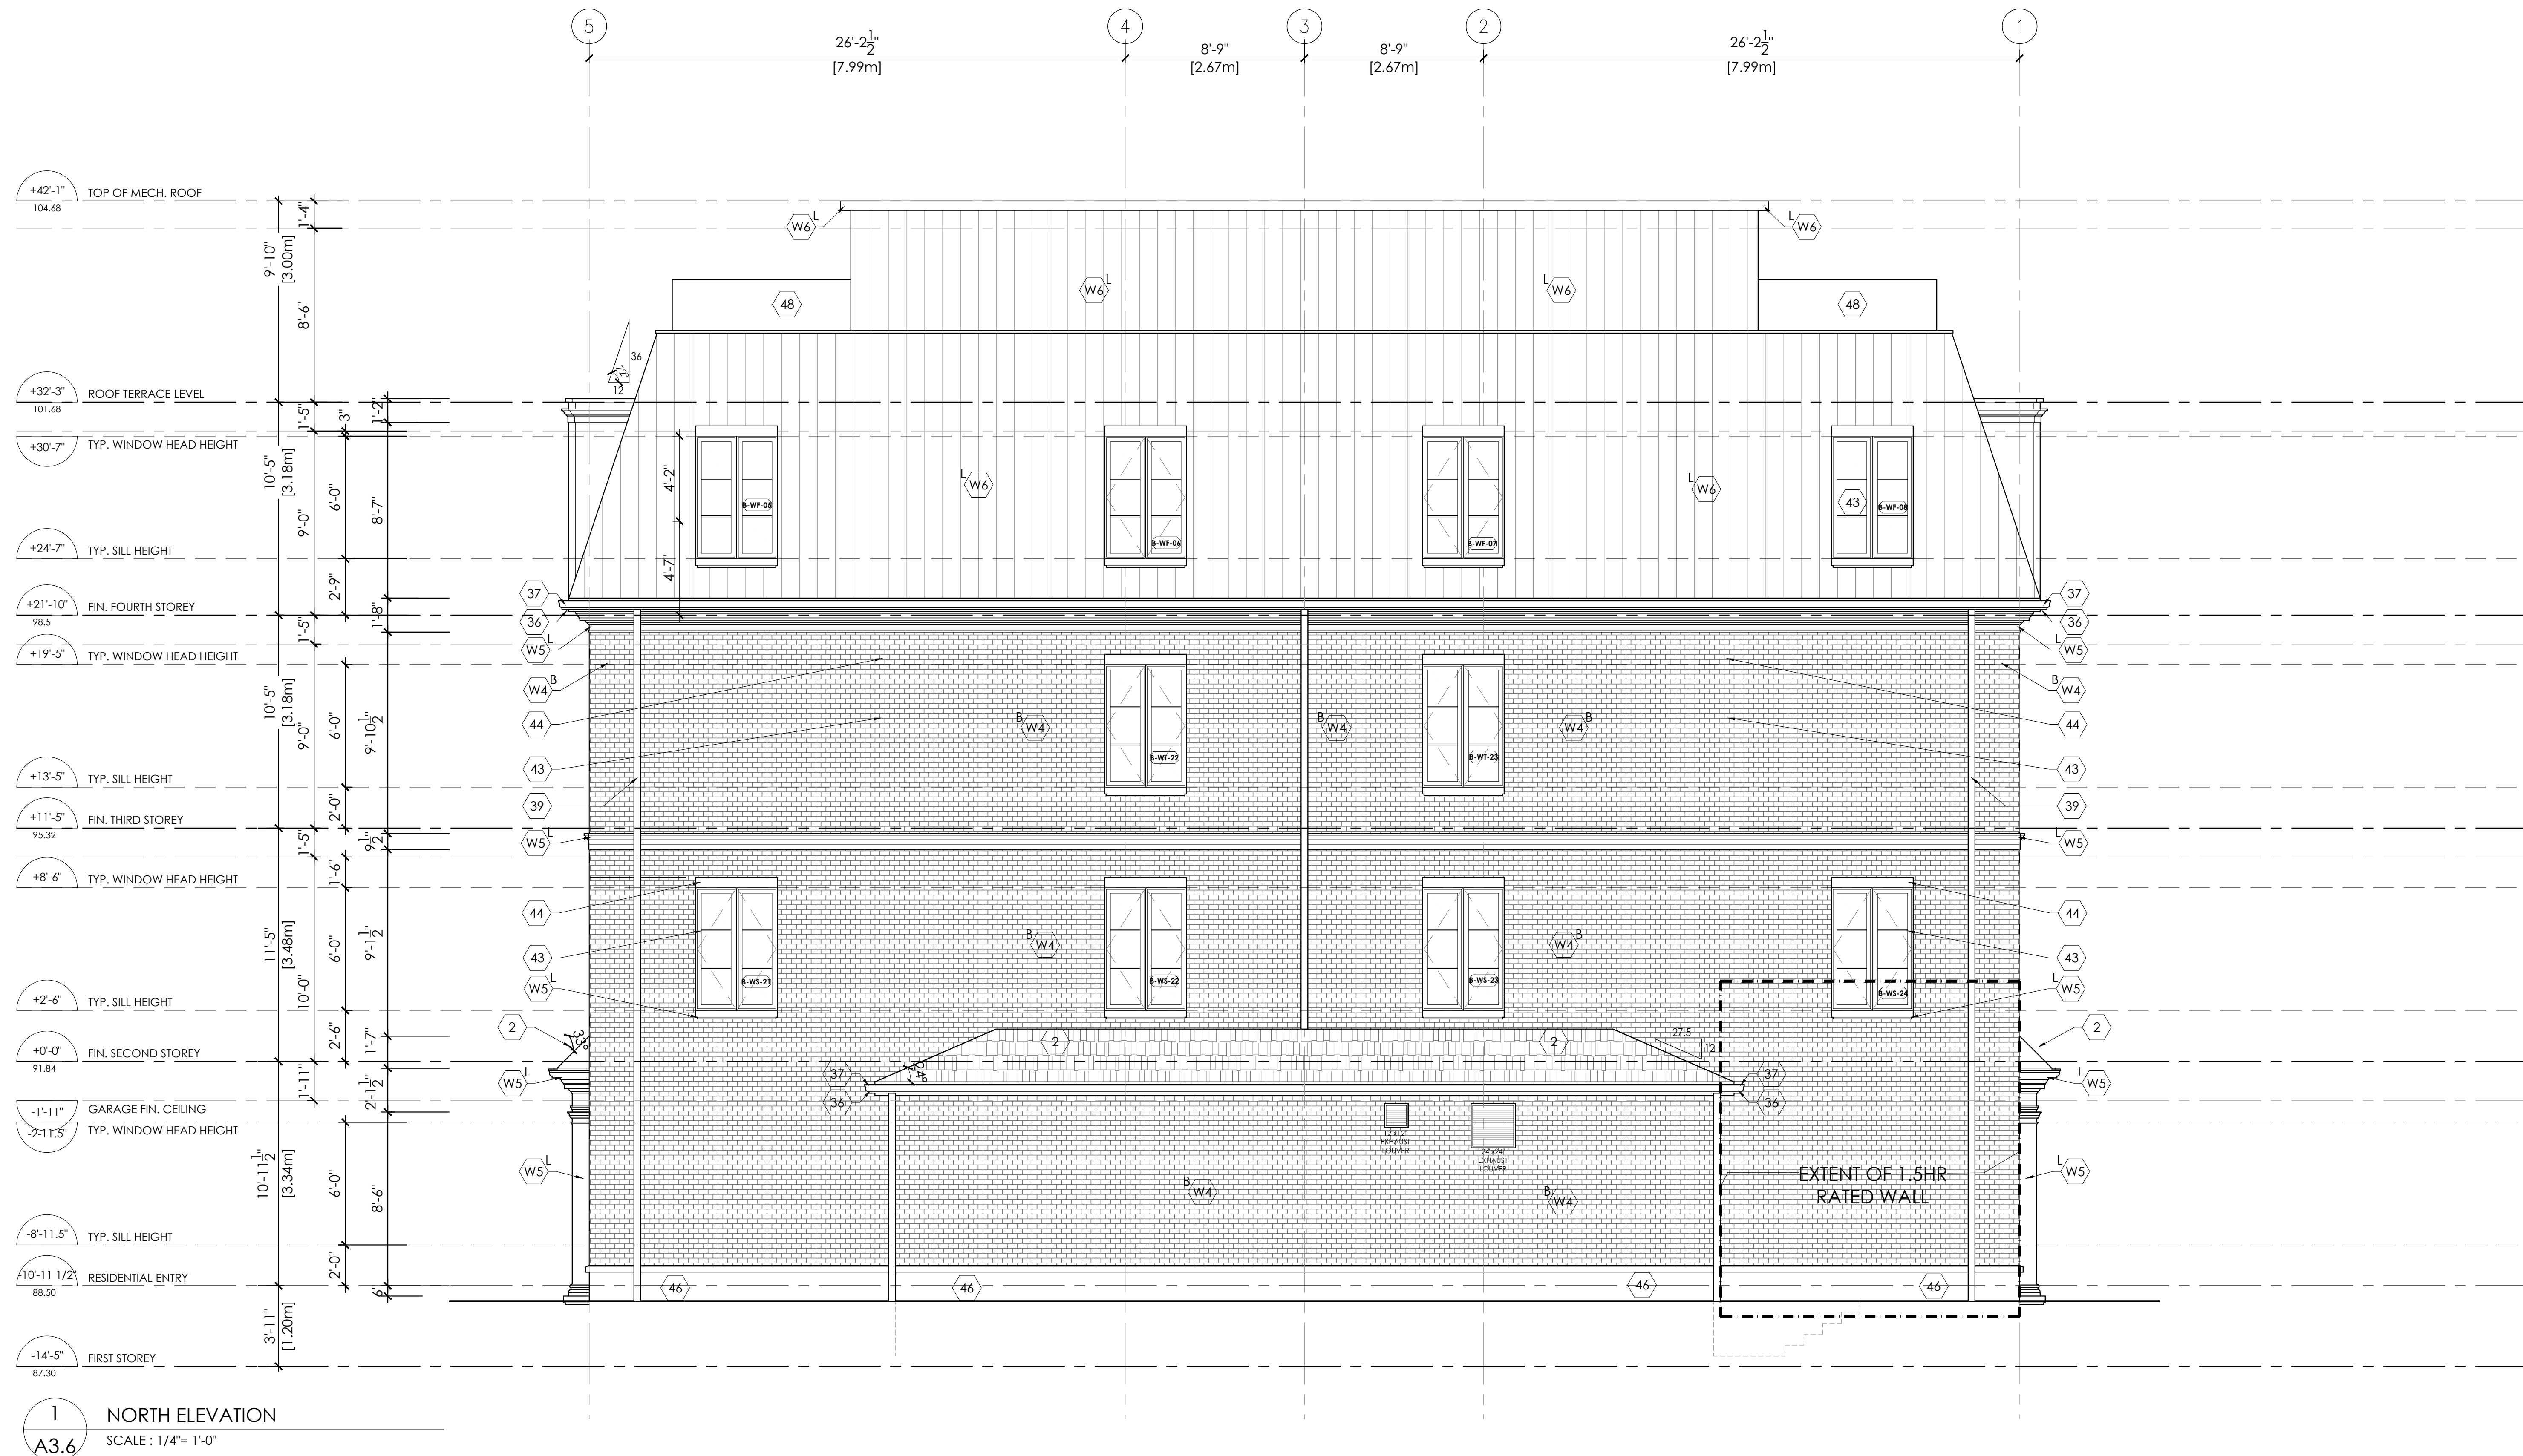


1 NORTH ELEVATION
SCALE : 1/4" = 1'-0"

BLOCK A - C NORTH BUILDING FACE
SERVICE - LIMITING DISTANCE - 2.9 METRES
AREA OF SERVICE EBF - 52.02 sqm
PERCENTAGE PERMITTED - 17.9%
AREA OF GLAZING - 0 sqm
PERCENTAGE PROVIDED - 0%

**BLOCK A - C NORTH BUILDING FACE
PER UNIT**
RESIDENTIAL - LIMITING DISTANCE - 4.5 METRES
AREA OF SERVICE EBF - 141.63 sqm
PERCENTAGE PERMITTED - 13.75%
AREA OF GLAZING - 11.15 sqm
PERCENTAGE PROVIDED - 7.9%

2 NORTH ELEVATION EBF CALC
NTS

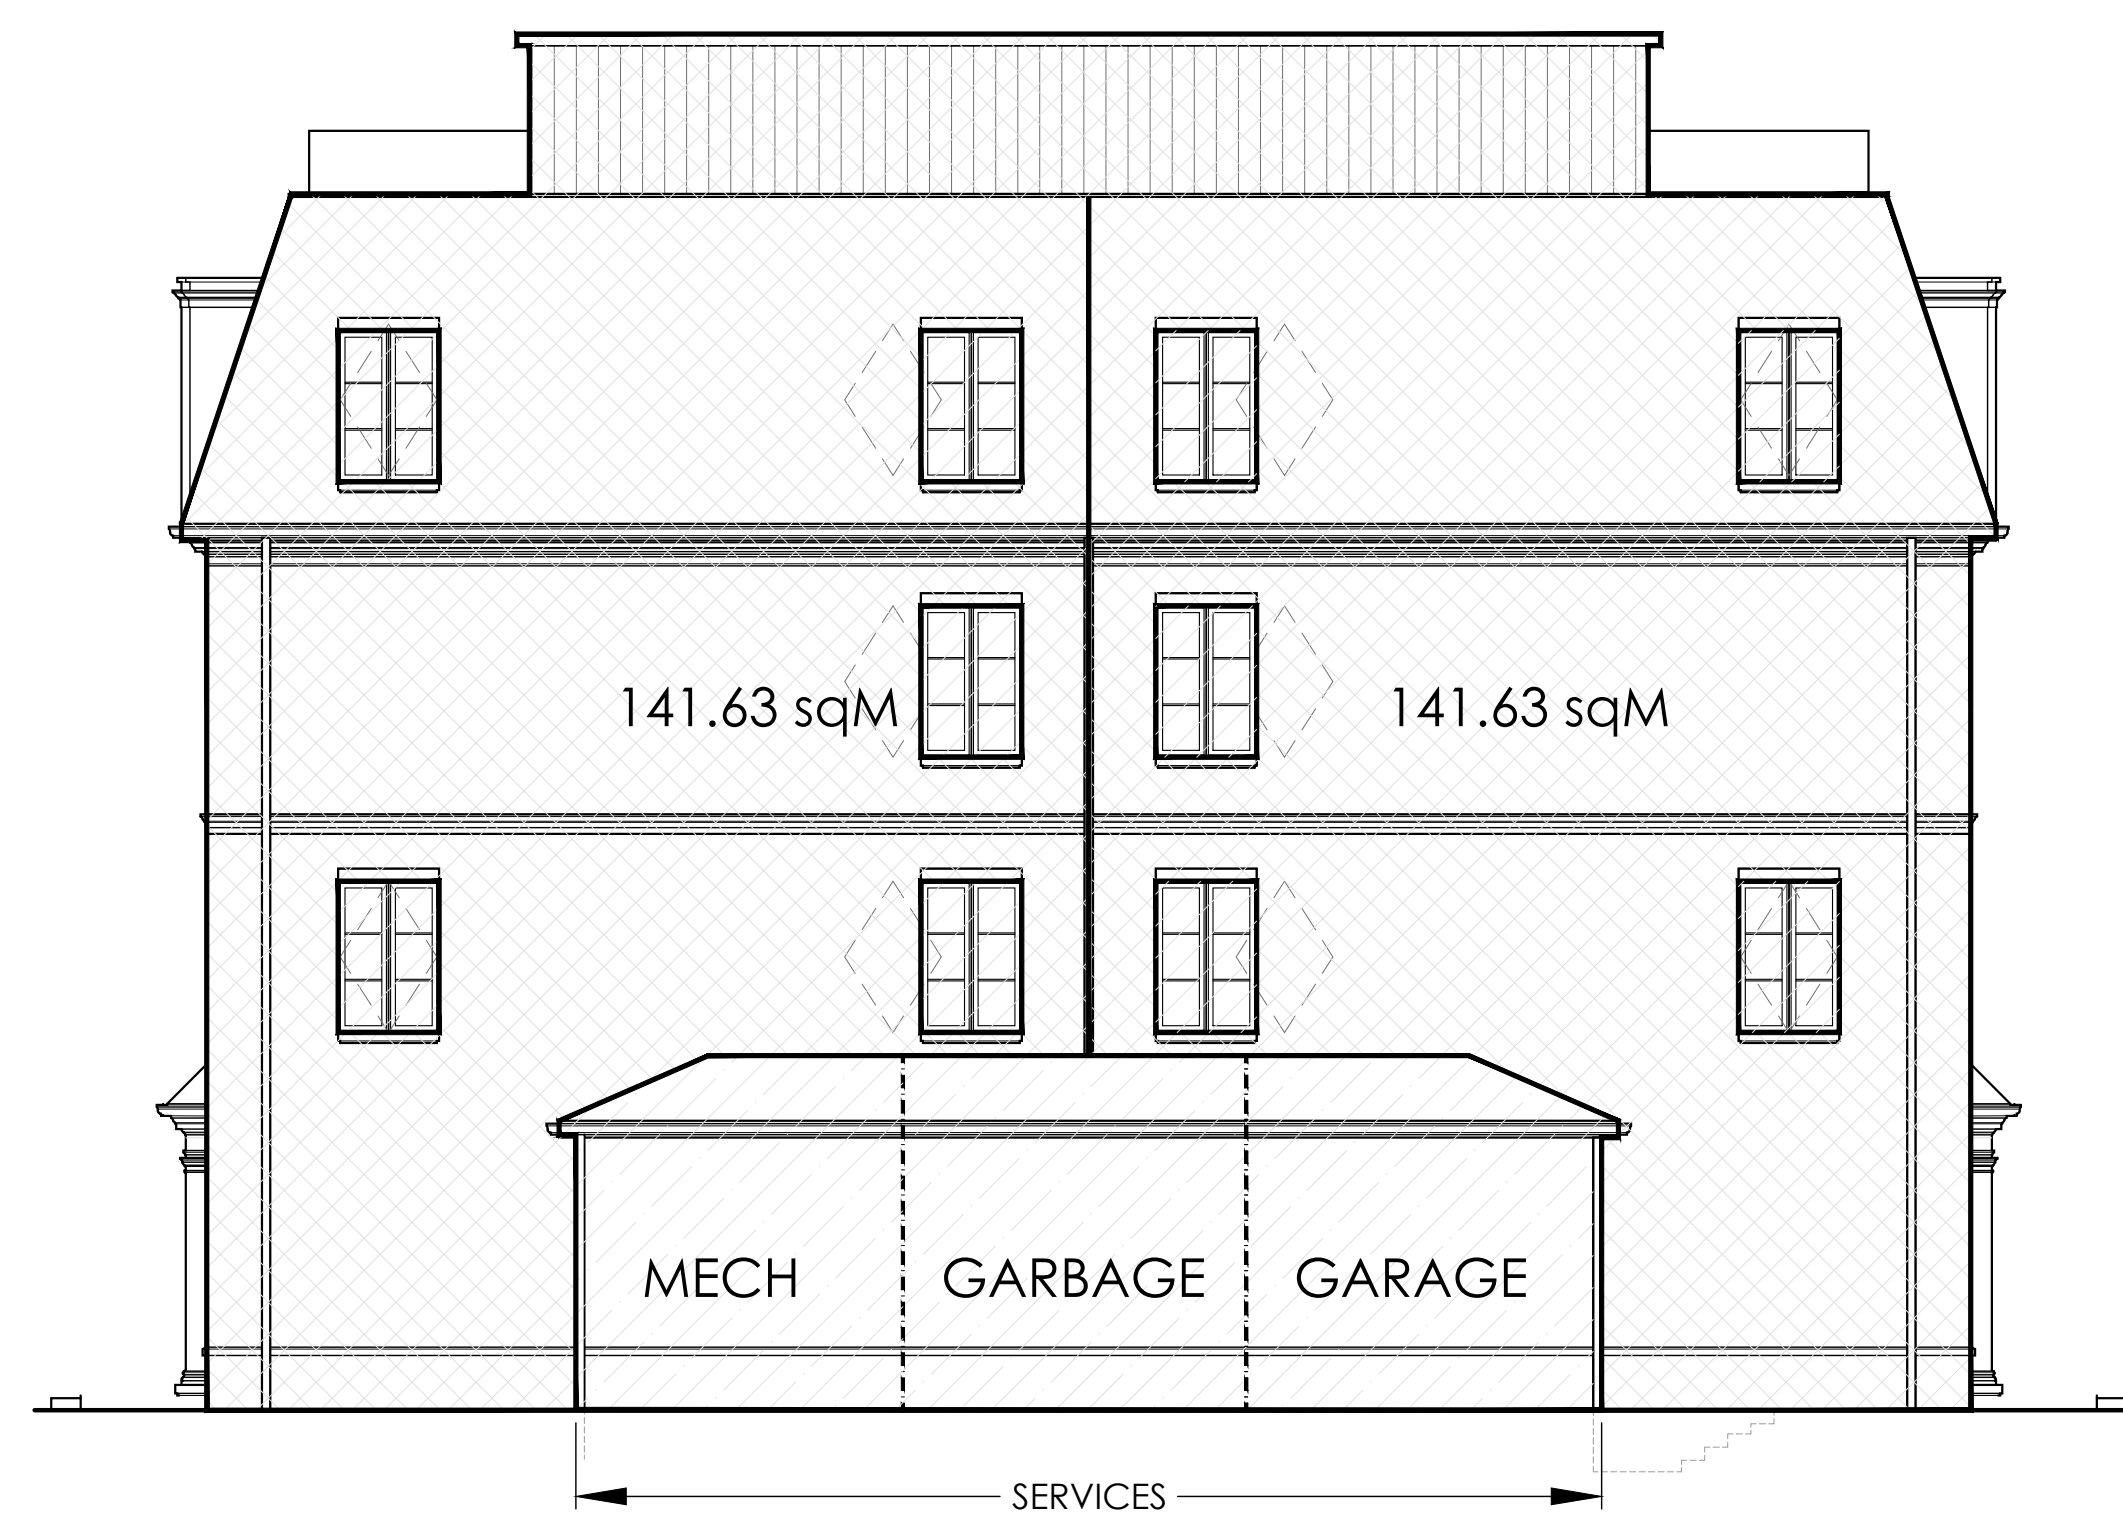

MATERIAL NOTES

REFER TO A6.0 FOR PHOTOS OF PROPOSED FINISHES
A SAMPLE OF ALL PROPOSED MATERIALS TO BE SUBMITTED TO ARCHITECT FOR APPROVAL

- (W3)^R RED BRICK - FINAL COLOUR AND SPEC TO BE APPROVED BY ARCHITECT
- (W3)^B BEIGE BRICK - FINAL COLOUR AND SPEC TO BE APPROVED BY ARCHITECT
- (W5)^L EIFS - LIMESTONE FINISH - COLOUR AND TEXTURE TO BE APPROVED BY ARCHITECT
- (W5)^B EIFS - GREY/BLACK FINISH - COLOUR AND TEXTURE TO BE APPROVED BY ARCHITECT
- (W6) ROOF TOP BUMP-OUTS - SENTRY BOARD AND BATTEN (BLACK) SIDING BY MITTEN OR SIMILAR APPROVED (APPLIED VERTICALLY)
- (W7) DORMER WALLS - EIFS - GREY/BLACK - COLOUR AND TEXTURE TO BE APPROVED BY ARCHITECT
- (2) ASPHALT SHINGLE - COLOUR AND TEXTURE TO BE APPROVED BY ARCHITECT
- (36) SOFFIT
- (37) EAVESTROUGH - METAL/PROFILE TBD
- (38) SCUPPER - METAL TBD
- (39) RAINWATER LEADER - METAL TBD
- (40) SKYLIGHT - COLOUR/TINT TBD
- (42) PRECAST CORBEL
- (43) BLACK VINYL WINDOWS - COLOUR AND TEXTURE TO BE APPROVED BY ARCHITECT
- (44) BRICK SOLDIER COURSE
- (45) 1" BRICK RECESS PANEL
- (46) LARGE FORMAT CONTEMPO POLAR WHITE
- (47) BLACK ALUMINUM PICKET RAILINGS
- (48) BLACK ALUMINUM PRIVACY SCREEN


Date: _____

19	UPDATED FOR HYDRO	24/09/2016
18	UPDATED FOR HYDRO	13/08/2016
17	REISSUED FOR PERMIT	17/06/2016
16	UPDATED SPA	19/05/2016
15	ISSUED FOR WASTE REVIEW	06/05/2016
14	ISSUED FOR ZBA/SPA	18/02/2016
13	BUILDING PERMIT COMM.	16/01/2016
12	ISSUED FOR REV ZBA/SPA	04/11/2015
11	ISSUED FOR REV ZBA/SPA	24/09/2015
10	BUILDING PERMIT REV #2	19/08/2015
9	ISSUED FOR REV ZBA/SPA	27/07/2015
08	ISSUED FOR PERMIT	30/05/2015
07	ISSUED FOR PERMIT	19/03/2015
06	REV - CITY COMMENTS	26/02/2015
05	REV PARKING STAS	14/02/2015
04	REV COLLECTOR CO	04/01/2015
03	ISSUED FOR REV ZBA/SPA	08/11/2014
02	PARKING CHANGES	16/10/2014
01	ZBA SUBMISSION	08/07/2014
No.	Issued For	Date/d/m/y

SOUTH ELEVATION
BLOCK C
121 GARDEN DR. U1-14

OAKVILLE GARDEN
RESIDENCES CORP.

GARDEN DRIVE
OAKVILLE, ONTARIO

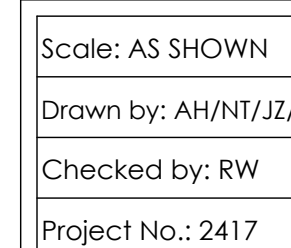

A3.8

Plotting Date: September 28, 2024

Read File Name: E:\CurrentProjectFiles\ 2024\ 2417



1 SOUTH ELEVATION
A3.8 SCALE: 1/4"= 1'-0"

REFER TO A6.0 FOR PHOTOS OF PROPOSED FINISHES
A SAMPLE OF ALL PROPOSED MATERIALS TO BE SUBMITTED TO ARCHITECT FOR APPROVAL

- | | |
|-----------------|--|
| W3 ^R | RED BRICK - FINAL COLOUR AND SPEC TO BE APPROVED BY ARCHITECT |
| W3 ^B | BEIGE BRICK - FINAL COLOUR AND SPEC TO BE APPROVED BY ARCHITECT |
| W5 ^L | EIFS - LIMESTONE FINISH - COLOUR AND TEXTURE TO BE APPROVED BY ARCHITECT |
| W5 ^B | EIFS - GREY/ BLACK FINISH - COLOUR AND TEXTURE TO BE APPROVED BY ARCHITECT |
| W6 | ROOF TOP BUMP-OUTS - SENTRY BOARD AND BATTEN (BLACK) SIDING BY MITTEN OR SIMILAR APPROVED (APPLIED VERTICALLY) |
| W7 | DORMER WALLS - EIFS - GREY / BLACK - COLOUR AND TEXTURE TO BE APPROVED BY ARCHITECT |
| 2 | ASPHALT SHINGLE - COLOUR AND TEXTURE TO BE APPROVED BY ARCHITECT |
| 36 | SOFFIT |
| 37 | EAVESTROUGH - METAL/PROFILE TBD |
| 37 | SCUPPER - METAL TBD |
| 39 | RAINWATER LEADER - METAL TBD |
| 40 | SKYLIGHT - COLOUR/TINT TBD |
| 42 | PRECAST CORBEL |
| 43 | BLACK VINYL WINDOWS - COLOUR AND TEXTURE TO BE APPROVED BY ARCHITECT |
| 44 | BRICK SOLDIER COURSE |
| 45 | 1" BRICK RECESS PANEL |
| 46 | LARGE FORMAT CONTEMPO POLAR WHITE |
| 47 | BLACK ALUMINUM PICKET RAILINGS |
| 48 | BLACK ALUMINUM PRIVACY SCREEN |

The Architect is not responsible for the accuracy of survey, structural, mechanical, electrical, etc., engineering information shown on the drawing. Refer to the appropriate engineering drawings before proceeding with work.

Contractor shall check all dimensions on the work and report any discrepancy to the Architect before proceeding. Construction must conform to all applicable Codes and Requirements of Authorities having Jurisdiction.

All drawings, specifications and related documents are the copyright property of the Architect and must be returned upon request. Reproduction of drawings, specifications and related documents in part or whole is forbidden without the Architect's permission.

This drawing is not to be scaled.

This drawing is not to be used for construction unless signed by the Architect.

Issued for Construction

Signature: _____

Date: _____

No.	Revision	Date

19	UPDATED FOR HYDRO	24/09/26
18	UPDATED FOR HYDRO	13/08/26
17	REISSUED FOR PERMIT	17/06/26
16	UPDATED SPA	19/05/26
15	ISSUED FOR WASTE REVIEW	06/05/26
14	ISSUED FOR ZBA/SPA	18/02/26
13	BUILDING PERMIT COMM.	16/01/26
12	ISSUED FOR REV ZBA/SPA	04/11/25
11	ISSUED FOR REV ZBA/SPA	24/09/25
10	BUILDING PERMIT REV #2	19/08/25
09	ISSUED FOR REV ZBA/SPA	27/07/25
08	ISSUED FOR PERMIT	30/05/25
07	ISSUED FOR PERMIT	19/03/25
06	REV - CITY COMMENTS	26/02/25
05	REV PARKING SLOTS	14/02/25
04	ISS. FOR CONSULTANT CO	14/01/25
03	ISSUED FOR REV ZBA/SPA	08/11/24
02	PARKING CHANGES	16/10/24
01	ZBA SUBMISSION	08/07/24
No.	Issued For	Date d/m/y

Drawing Title

NORTH ELEVATION
BLOCK C
121 GARDEN DR. U1-14

Project
OAKVILLE GARDEN
RESIDENCES CORP.

GARDEN DRIVE
OAKVILLE, ONTARIO



RICHARD WENGLE
ARCHITECT INC.
102 Avenue Road
Toronto, Ontario M5R 2H3
T: (416) 787-7575/F: (416) 787-0635
e-mail: mail@rwainc.ca



Scale: AS SHOWN
Drawn by: AHNT/JZ/LA
Checked by: RW
Project No.: 2417

A3.10


Pricing Date: September 26, 2026

Cad File Name: F:\Current\Projects\Files\2024\2417



BLOCK A - C NORTH BUILDING FACE
SERVICE - LIMITING DISTANCE - 2.9 METRES
AREA OF SERVICE EBF - 52.02 sqm
PERCENTAGE PERMITTED - 17.9%
AREA OF GLAZING - 0 sqm
PERCENTAGE PROVIDED - 0%
BLOCK A - C NORTH BUILDING FACE
PER UNIT
RESIDENTIAL - LIMITING DISTANCE - 4.5 METRES
AREA OF SERVICE EBF - 141.63 sqm
PERCENTAGE PERMITTED - 13.75%
AREA OF GLAZING - 11.15 sqm
PERCENTAGE PROVIDED - 7.9%

2 NORTH ELEVATION EBF CALC
A3.10 NTS

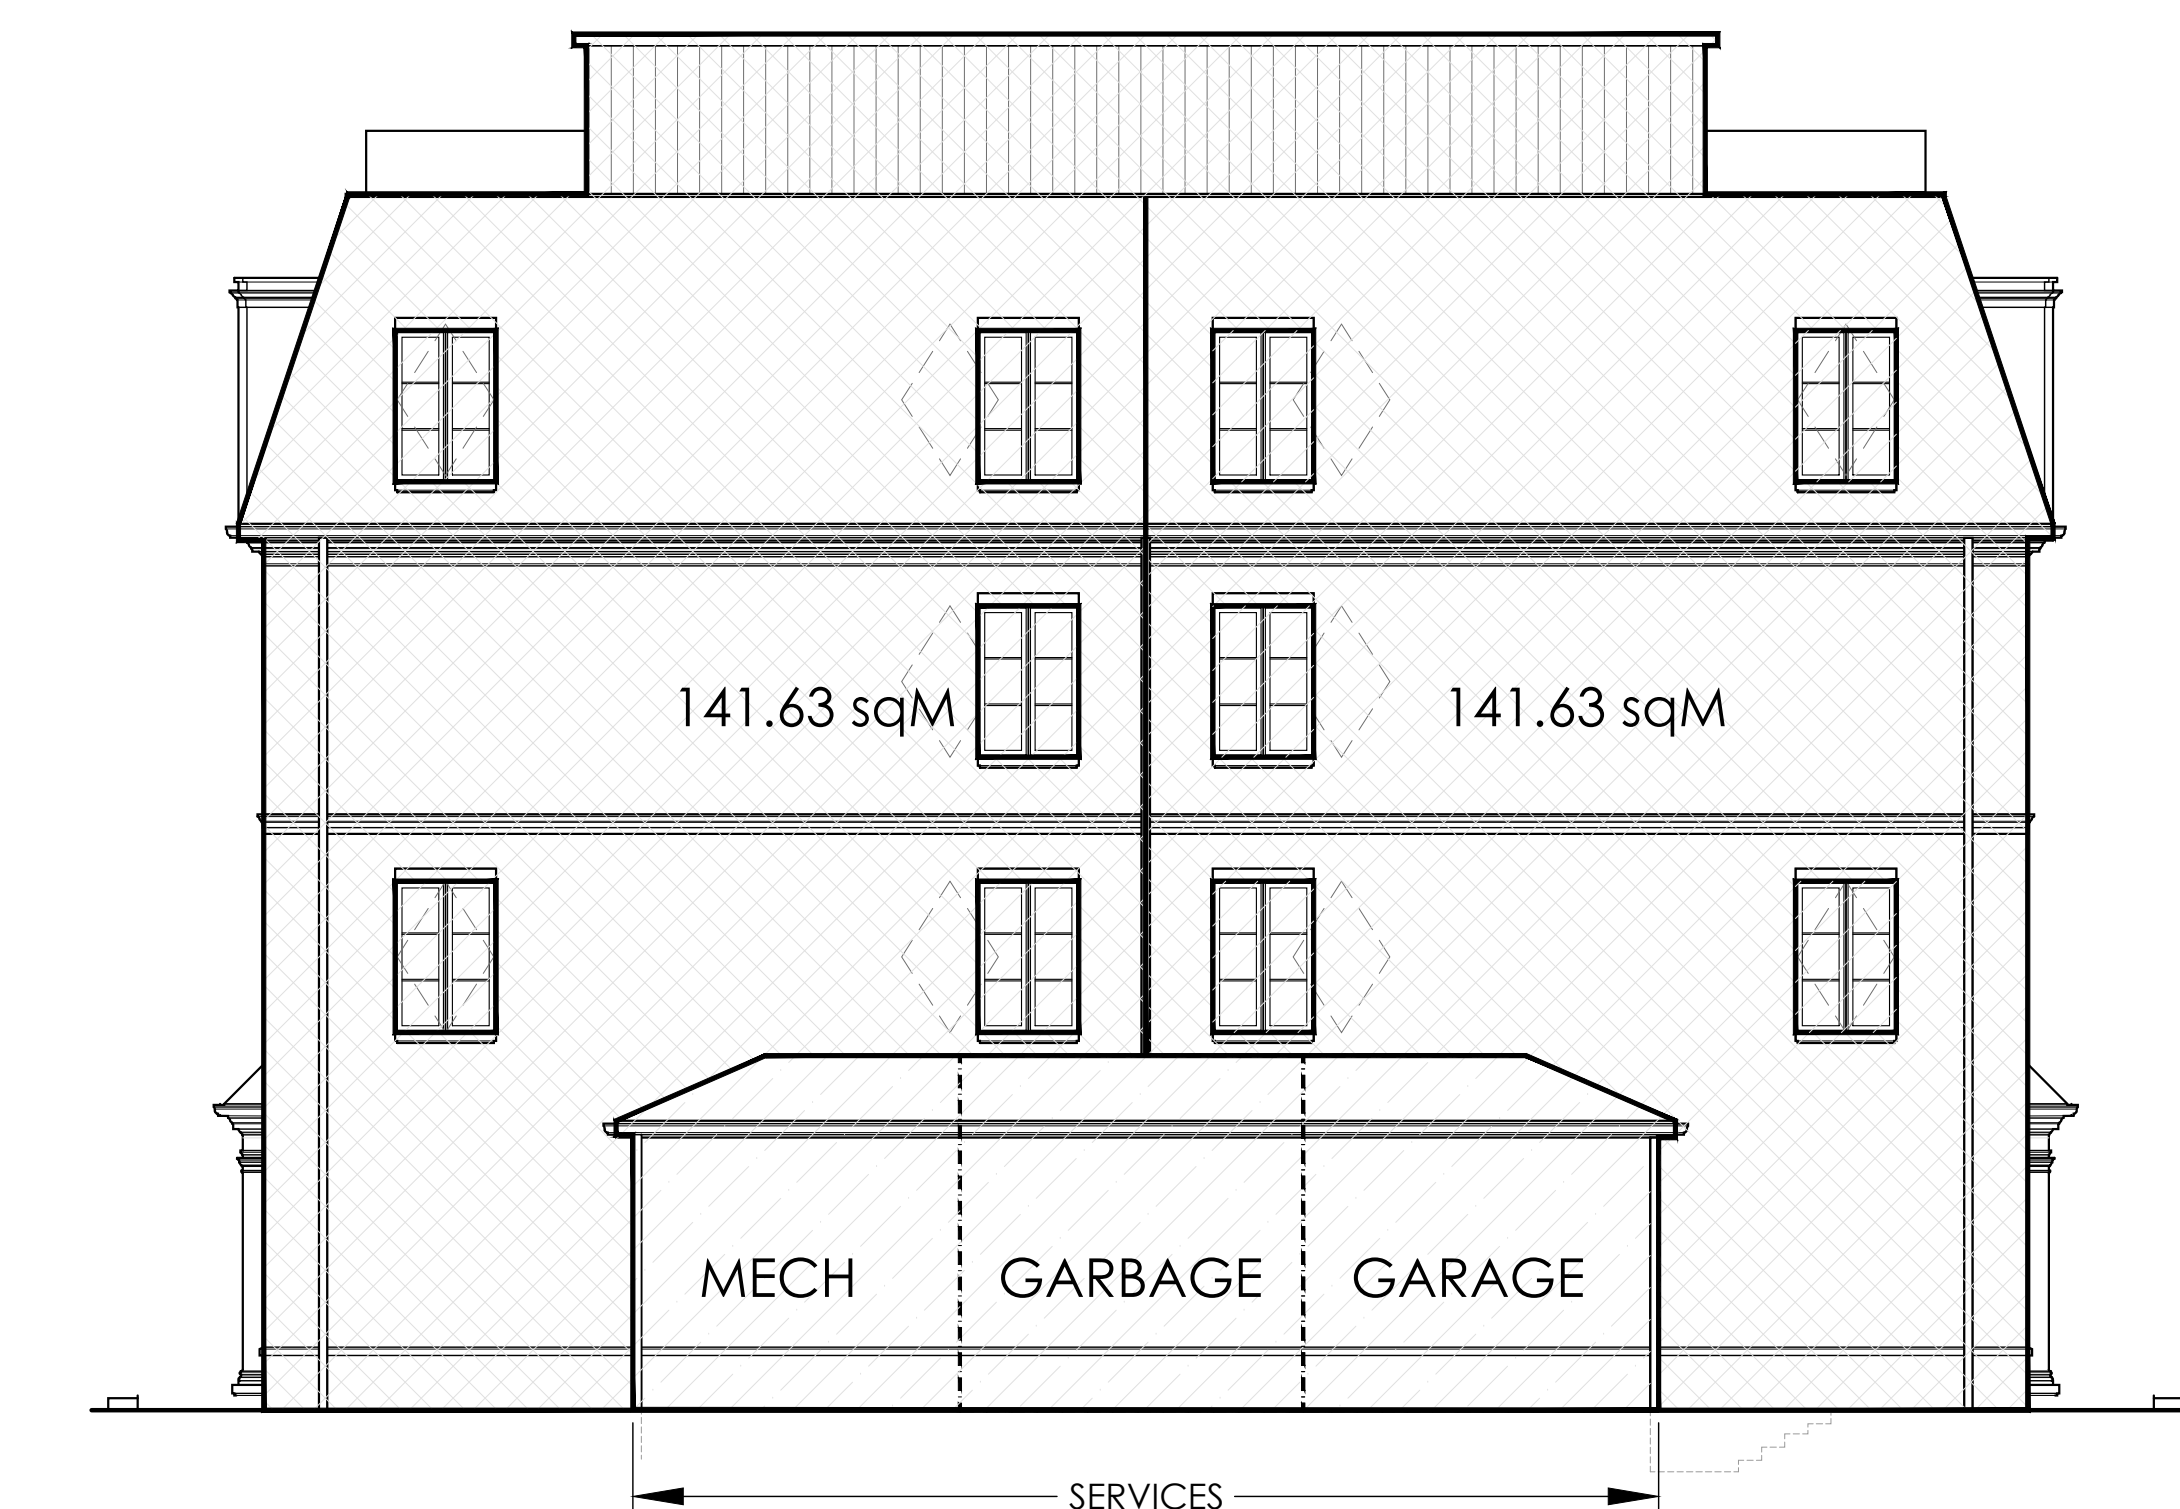

MATERIAL NOTES

REFER TO A6.0 FOR PHOTOS OF PROPOSED FINISHES
A SAMPLE OF ALL PROPOSED MATERIALS TO BE SUBMITTED TO ARCHITECT FOR APPROVAL

- (W3)^R RED BRICK - FINAL COLOUR AND SPEC TO BE APPROVED BY ARCHITECT
- (W3)^B BEIGE BRICK - FINAL COLOUR AND SPEC TO BE APPROVED BY ARCHITECT
- (W5)^L EIFS - LIMESTONE FINISH - COLOUR AND TEXTURE TO BE APPROVED BY ARCHITECT
- (W5)^B EIFS - GREY / BLACK FINISH - COLOUR AND TEXTURE TO BE APPROVED BY ARCHITECT
- (W6) ROOF TOP BUMP-OUTS - SENTRY BOARD AND BATTEN (BLACK) SIDING BY MITTEN OR SIMILAR APPROVED (APPLIED VERTICALLY)
- (W7) DORMER WALLS - EIFS - GREY / BLACK - COLOUR AND TEXTURE TO BE APPROVED BY ARCHITECT
- (2) ASPHALT SHINGLE - COLOUR AND TEXTURE TO BE APPROVED BY ARCHITECT
- (36) SOFFIT
- (37) EAVESTROUGH - METAL/PROFILE TBD
- (38) SCUPPER - METAL TBD
- (39) RAINWATER LEADER - METAL TBD
- (40) SKYLIGHT - COLOUR/TINT TBD
- (42) PRECAST CORBEL
- (43) BLACK VINYL WINDOWS - COLOUR AND TEXTURE TO BE APPROVED BY ARCHITECT
- (44) BRICK SOLDIER COURSE
- (45) 1" BRICK RECESS PANEL
- (46) LARGE FORMAT CONTEMPO POLAR WHITE
- (47) BLACK ALUMINUM PICKET RAILINGS
- (48) BLACK ALUMINUM PRIVACY SCREEN