


EXTERIOR FINISH SCHEDULE				
MARK	MATERIAL	MANUFACTURER	COLOR	NOTES
CAP-1	PARAPET CAP		COLOR TO MATCH DRYVIT 161 NEPTUNE	
EIFS-1	EXTERIOR INSULATION FINISH SYSTEM	DRYVIT	COLOR 530 METAL GRAY	
EIFS-2	EXTERIOR INSULATION FINISH SYSTEM	DRYVIT	COLOR 161 NEPTUNE	
EIFS-3	EXTERIOR INSULATION FINISH SYSTEM	DRYVIT	COLOR 628 WHITE HAZE	
TP0	MEMBRANE ROOFING	FIRESTONE	ULTRA PLY TPO 60 MIL - WHITE	15 YEAR WARRANTY OR EQUAL.

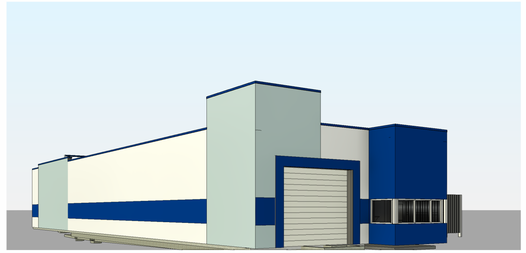


5 ENTRY - TUNNEL

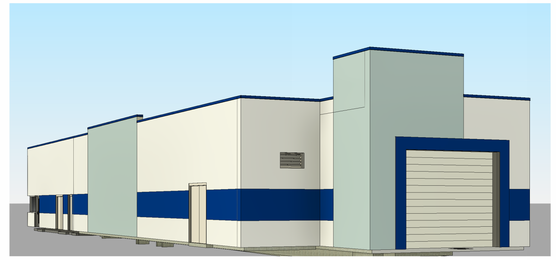


6 EXIT - TUNNEL

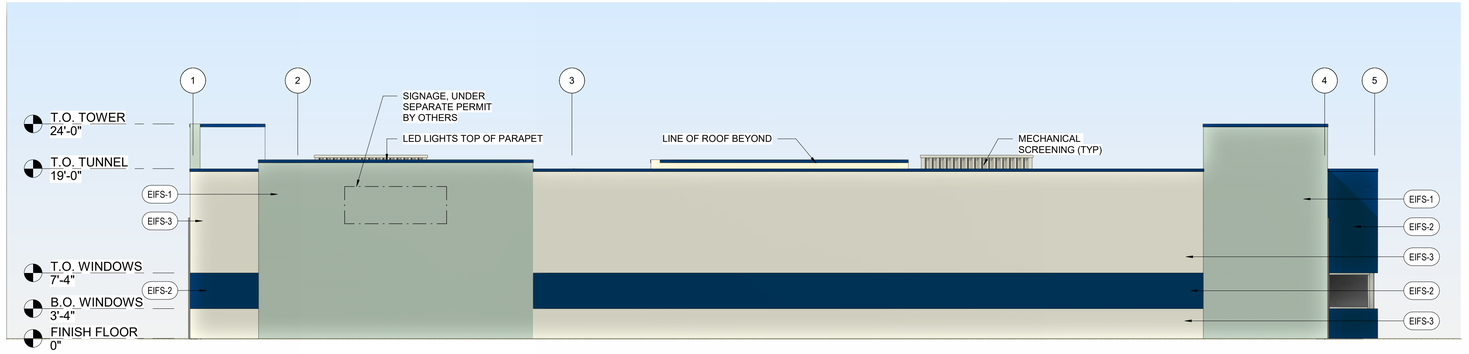


1 SOUTH ELEVATION

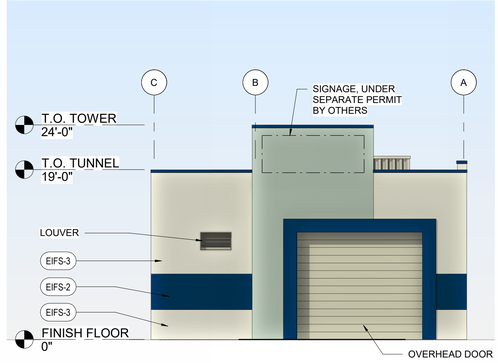

2 WEST ELEVATION

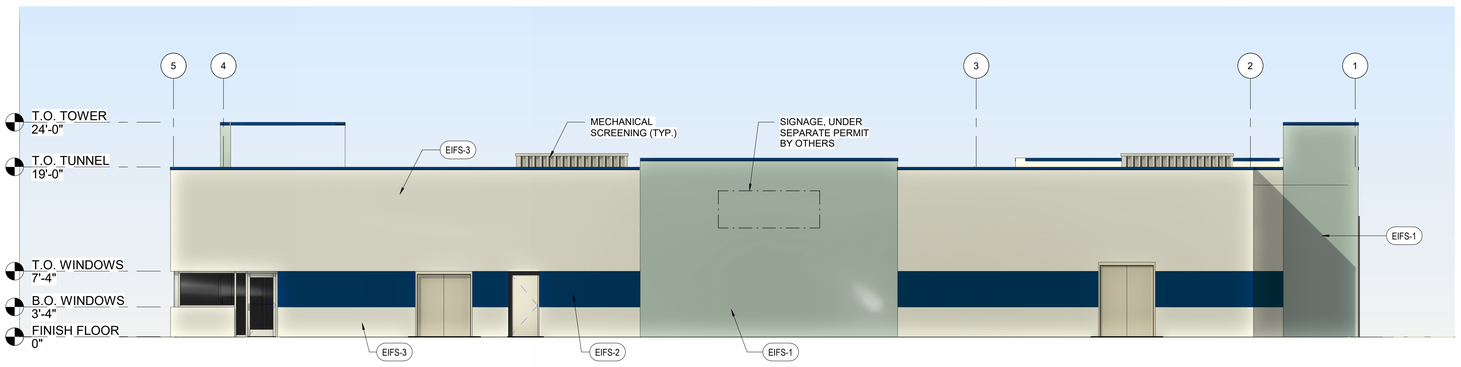

3 NORTH ELEVATION

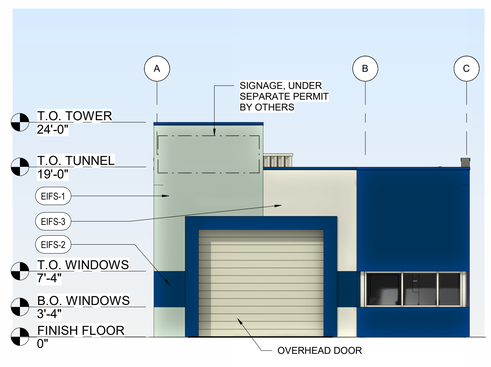

4 EAST ELEVATION

MATERIAL COLOUR CHART



EIFS-1



EIFS-2



EIFS-3

No.	REVISIONS	Date	By	App.
B	REISSUED FOR SPA	SEPT 24 2026	E.D.	C.F.
A	ISSUED FOR SPA	MAR 10 2026	E.D.	C.F.

EXP Services Inc.
t: +1.905.793.9800 | f: +1.905.793.0641
1595 Clark Boulevard
Brampton, ON L6T 4V1
Canada
www.exp.com

BUILDINGS EARTH & ENVIRONMENT ENERGY
INDUSTRIAL INFRASTRUCTURE SUSTAINABILITY

Owner/Client:

CIRCLE K - CENTRAL CANADA DIVISION
300 MILNER AVENUE, SUITE 400
TORONTO, ON M1B 3V4

Location:

624 THIRD LINE
OAKVILLE, ON

Title:

EXTERIOR COLOR ELEVATIONS

Designed By:	Drawn By: E.D.	Checked By: C.F.
Scale: AS NOTED	Date: MARCH 2026	Drawing No.: A201
Project No.:BRM00606364-P1		