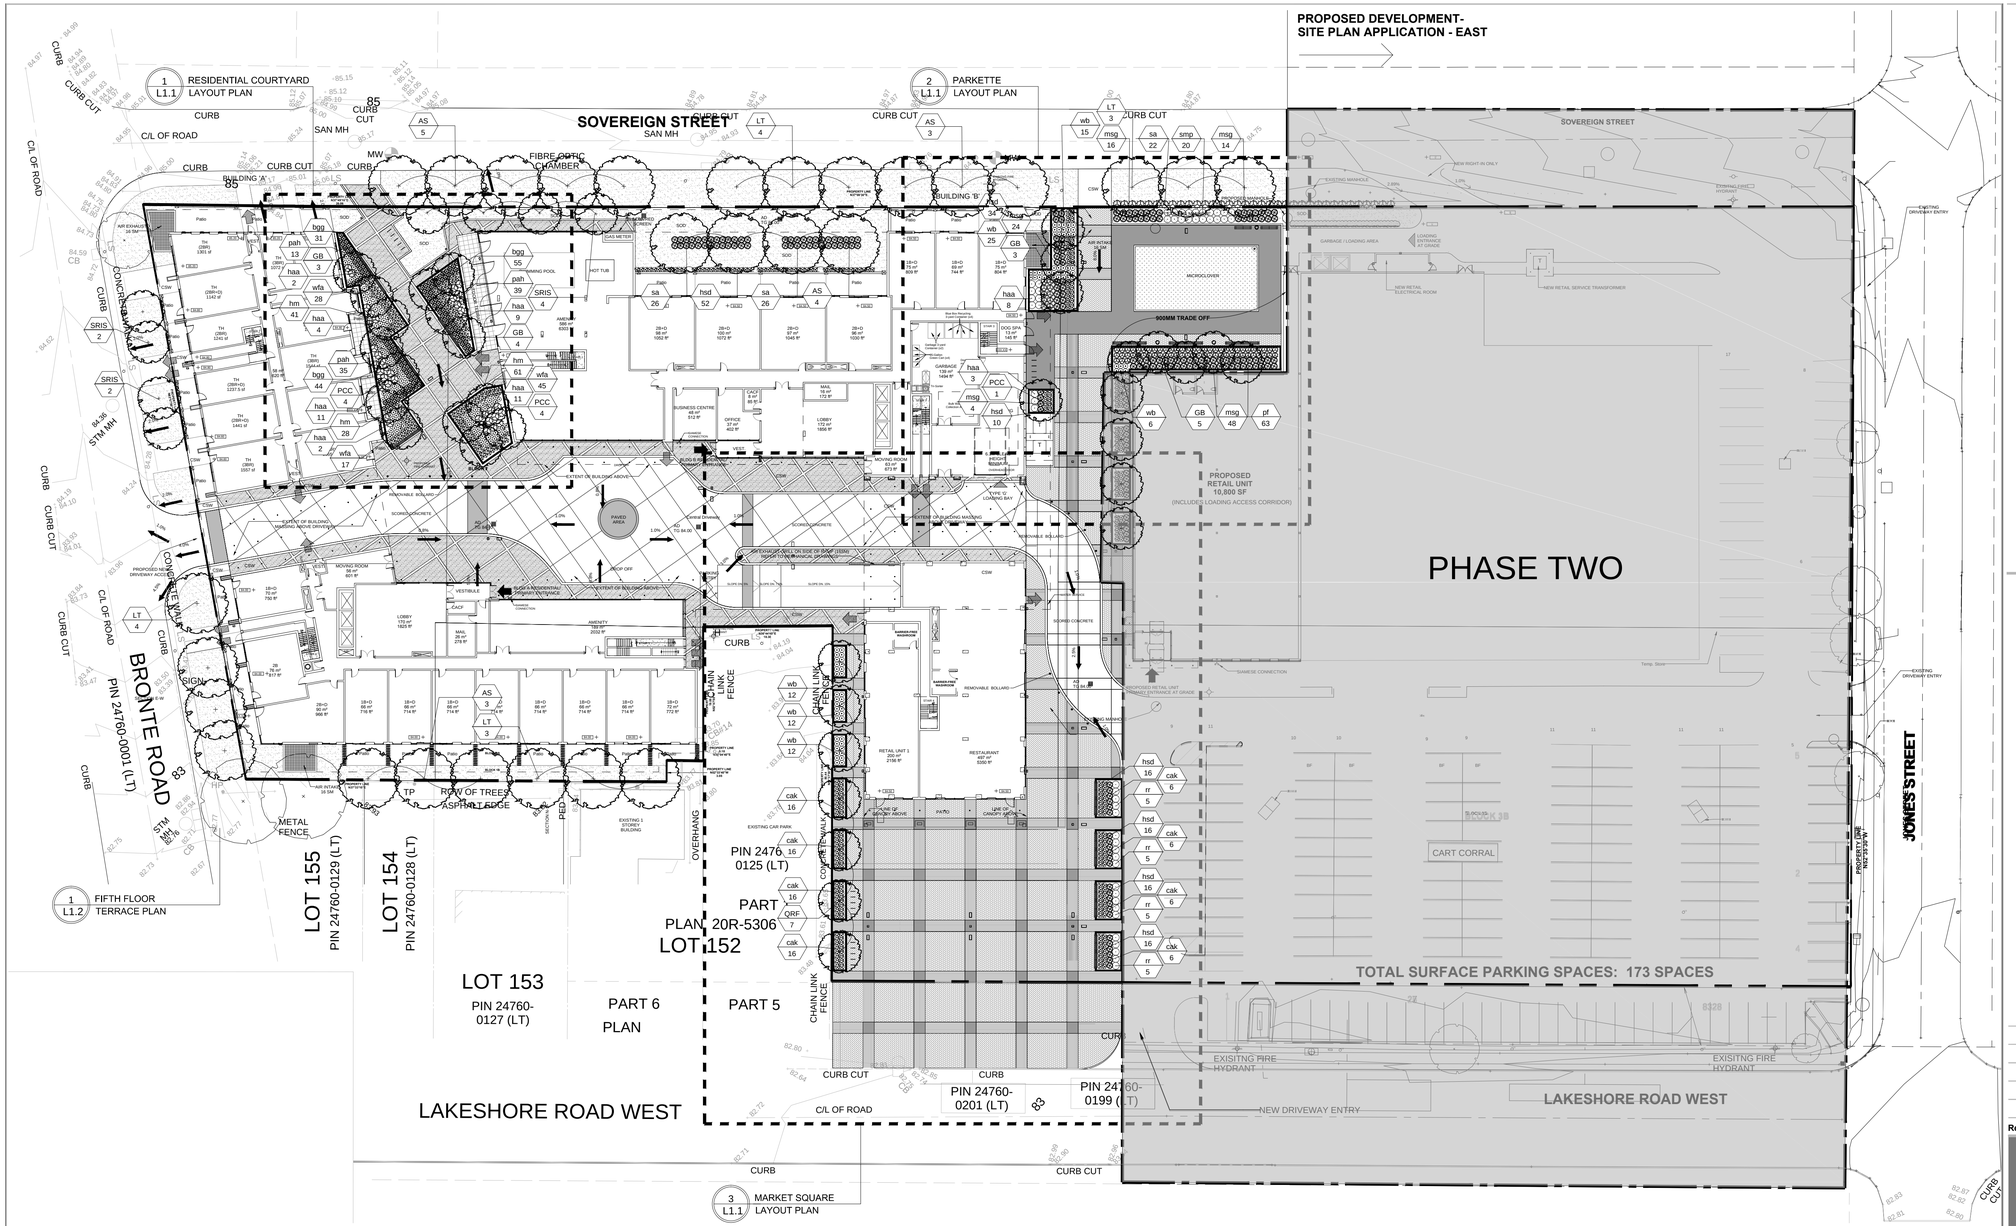

LEGEND

- EXISTING DECIDUOUS TREE
- PROPOSED DECIDUOUS TREE
- PROPOSED CONTINUOUS SHRUB /PERENNIAL BED
- MICROCLOVER
- SOD — SODDED AREA
- CSW — CONCRETE PAVING
- FEATURE PAVING
- SCORED CONCRETE
- BENCH
- TRASH RECEPTACLE
- BIKE RING
- LIGHTING STANDARDS REFER TO ELECTRICAL PLANS
- REMOVABLE BOLLARD
- LIVING WALL PRIVACY SCREEN
- PLANTER WALL
- XXX / # — PLANT KEY
- ##-## / L-? — DETAIL KEY

General Notes

1. Do not scale the drawings. All dimensions are in millimetres unless noted otherwis
2. This drawing is to be read in conjunction with the site plan and architectural drawin prepared by the Architect, and engineering drawings prepared by the Civil, Mechar Electrical Engineers.
3. The tree inventory includes assessment of all on site trees. The trees have been assessed based on species, size and condition.
4. The contractor is to have required Municipality Tree Removal Permits in hand prior the removal of any trees.
5. The contractor shall check and verify all existing and proposed grading and conditio the project and immediately report any discrepancies to the consultant before proc with any removals.
6. The contractor is to be aware of all existing and proposed services and utilities. The contractor is responsible for having all underground services and utility lines stakec each agency having jurisdiction prior to commencing work.
7. This drawing is to be used for development approval only.
8. Do not leave any holes open overnight.
9. Keep area outside construction zone clean and useable by others at all times. Contractor shall throughly clean areas surrounding the construction zone at the enc each work day.
10. Contractor to make good any and all damages outside of the development area tha occur as a result of tree removals at no extra cost.
11. This drawing is Copyright MHBC, 2017.

Revision No.	Date	Issued / Revision	By
1	AUGUST 04, 2017	ISSUED FOR SPA	LK

MHBC PLANNING URBAN DESIGN & LANDSCAPE ARCHITECTURE
230-7050 WESTON ROAD WOODBRIDGE, ON, L4L 8G7 | P: 905 761 5588 F: 905 761 5589 | WWW.MHBCPLAN.COM

1 Landscape Plan
L-1
Scale 1:400

PLANT LIST

Key	qty.	Botanical Name	Common Name	Cal.	Ht./Sp.	Cond.
DECIDUOUS TREES						
AS	15	Acer saccharum	Sugar Maple	70mm		SB
GB	17	Ginkgo biloba	Maidenhair Tree	70mm		SB
PCC	9	Pyrus calleryana	Bradford Pear	70mm		SB
QRF	7	Quercus robur 'Fastigiata'	Pyramidal English Oak	70mm		SB
SRIS	8	Syringa reticulata 'Ivory Silk'	Ivory Silk Lilac	70mm		SB
LT	14	Liriodendron tulipifera	Tulip Tree	70mm		SB
CONIFEROUS SHRUBS						
bgg	130	Buxus boxwood 'Green Gem'	Green Gem Boxwood		60cm	CG
DECIDUOUS SHRUBS						
haa	50	Hydrangea arborescens 'Annabelle'	Annabelle Hydrangea		80cm oc	CG
pf	63	Potentilla fruticosa 'Pink Beauty'	Pink Beauty Potentilla		80cm oc	CG
rr	20	Rosa rugosa	Rugosa Rose		80cm oc	CG
sa	74	Symphoricarpos albus	Snowberry		80cm oc	CG
smp	20	Syringa meyeri 'Palibin'	Dwarf Korean Lilac		100cm oc	CG
wfa	90	Weigela florida 'Alexandra'	Wine and Roses Weigela		80cm oc	CG
wb	100	Weigela florida 'Bristol Ruby'	Bristol Ruby Weigelia		80cm oc	CG
PERENNIALS & GRASSES						
cak	88	Calamagrostis x acutiflora 'Karl Foerster'	Feather Reed Grass		60cm oc	1.gal pot
msg	106	Miscanthus sinensis 'Yakushima'	Dwarf Maidenhair Grass		60cm oc	1.gal pot
hm	180	Hakonechloa macra 'All Gold'	All Gold Japanese Grass		60cm oc	1.gal pot
hsd	158	Hemerocallis 'Stella D'Oro'	Daylilly		60cm oc	1.gal pot
pah	87	Pennisetum alopecuroides 'Hameln'	Dwarf Fountain Grass		60cm oc	1.gal pot

Stamp

ASSOCIATION OF LANDSCAPE ARCHITECTS ONTARIO — NICOLA A. MIGLIORE — OALA Member

ISSUED FOR SPA ONLY
NOT FOR CONSTRUCTION

All drawings and specifications are instruments of service and will remain the property of MHBC Planning and must be returned at the completion of the work. This drawing shall not be used for construction purposes unless the drawings are marked 'Issued for Construction' and the professional seal is signed and dated by the landscape architect.

Date	JULY 2017
Drawn By	LK
Plan Scale	as noted
File No.	1770A
Checked By	NM
Other	

Project

WEST BRONTE DEVELOPMENT
2441 LAKESHORE ROAD WEST
OAKVILLE, ONTARIO

north

File Name

LANDSCAPE AND STREETSCAPE PLAN

Dwg No.

L-1

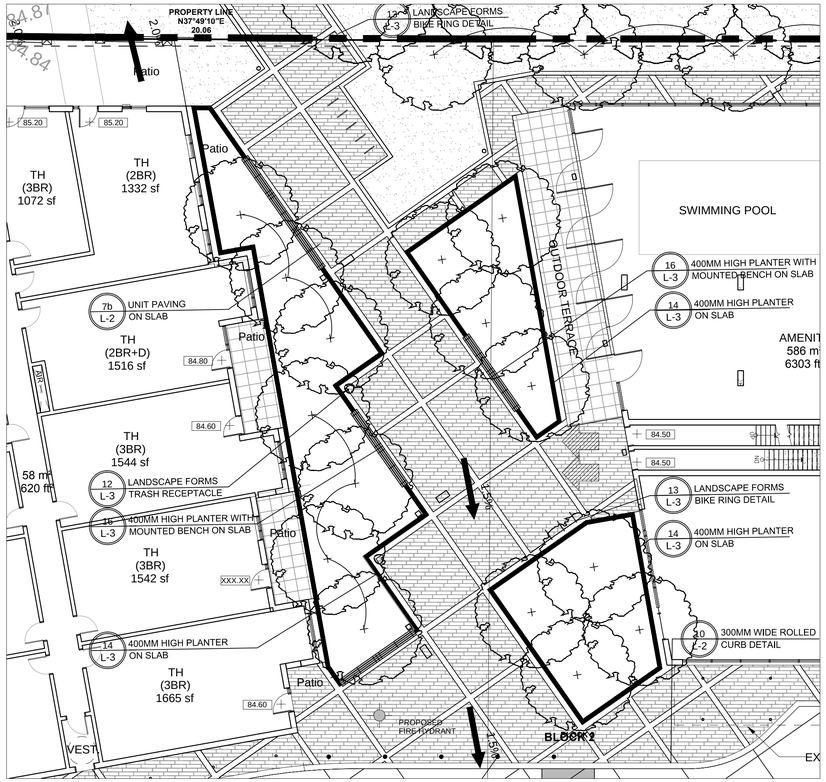

1 L-1.1 Residential Court Yard Layout Plan

Scale 1:150

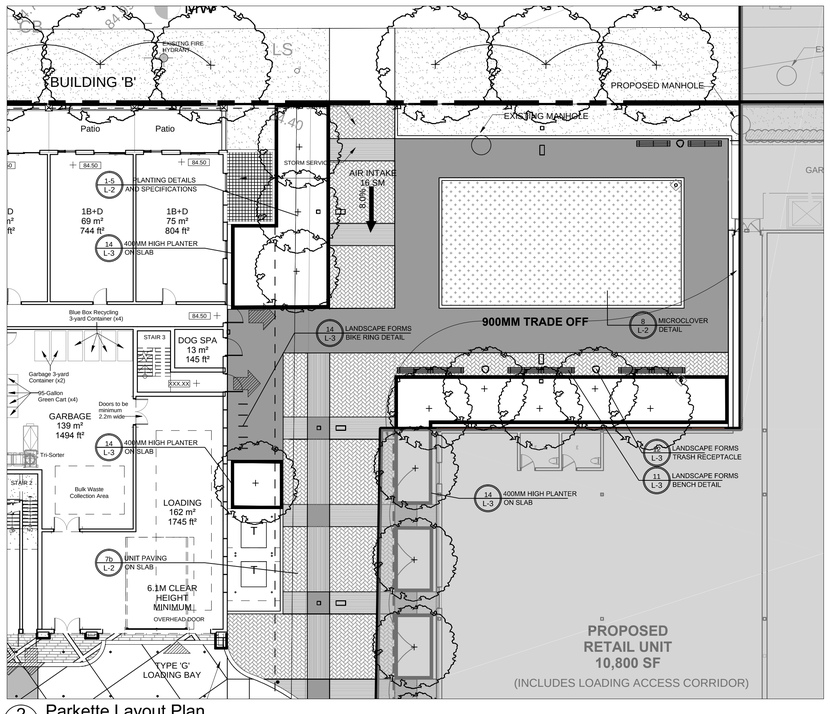

2 L-1.1 Parkette Layout Plan

Scale 1:200

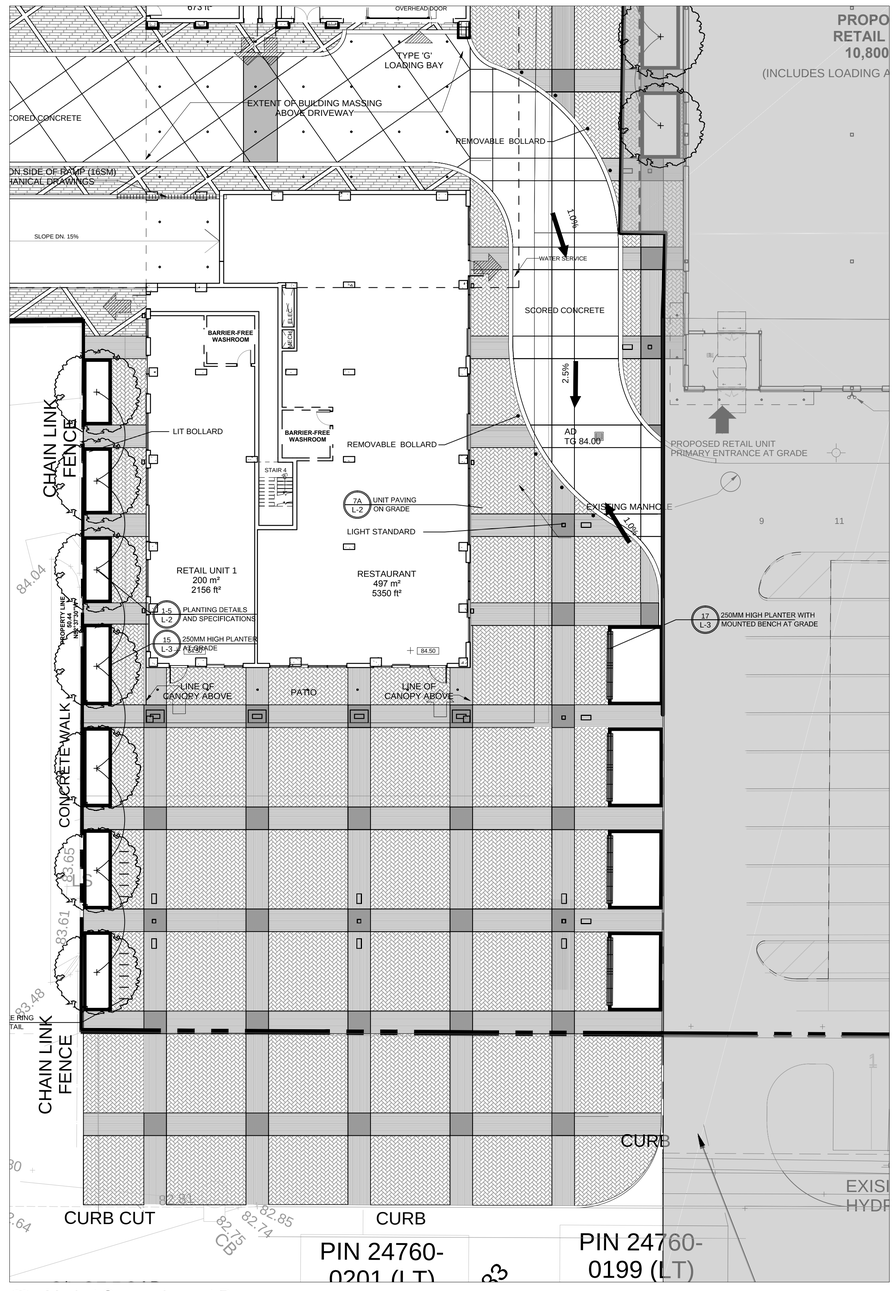

3 L-1.1 Market Square Layout Plan

Scale 1:200

LEGEND

- EXISTING DECIDUOUS TREE
- PROPOSED DECIDUOUS TREE
- PROPOSED CONTINUOUS SHRUB /PERENNIAL BED
- MICROCLOVER
- SOD — SODDED AREA
- CSW — CONCRETE PAVING
- FEATURE PAVING
- SCORED CONCRETE
- BENCH
- TRASH RECEPTACLE
- BIKE RING
- LIGHTING STANDARDS REFER TO ELECTRICAL PLANS
- REMOVABLE BOLLARD
- LIVING WALL PRIVACY SCREEN
- PLANTER WALL
- XXX ## — PLANT KEY
- 400-##-L-? — DETAIL KEY

General Notes

1. Do not scale the drawings. All dimensions are in millimetres unless noted otherwis
2. This drawing is to be read in conjunction with the site plan and architectural drawin prepared by the Architect, and engineering drawings prepared by the Civil, Mechar Electrical Engineers.
3. The tree inventory includes assessment of all on site trees. The trees have been assessed based on species, size and condition.
4. The contractor is to have required Municipality Tree Removal Permits in hand prior the removal of any trees.
5. The contractor shall check and verify all existing and proposed grading and conditio the project and immediately report any discrepancies to the consultant before proc with any removals.
6. The contractor is to be aware of all existing and proposed services and utilities. The contractor is responsible for having all underground services and utility lines stakec each agency having jurisdiction prior to commencing work.
7. This drawing is to be used for development approval only.
8. Do not leave any holes open overnight.
9. Keep area outside construction zone clean and useable by others at all times. Contractor shall throughly clean areas surrounding the construction zone at the enc each work day.
10. Contractor to make good any and all damages outside of the development area tha occur as a result of tree removals at no extra cost.
11. This drawing is Copyright MHBC, 2017.

Revision No.	Date	Issued / Revision	By
1	AUGUST 04, 2017	ISSUED FOR SPA	LK

MHBC PLANNING URBAN DESIGN & LANDSCAPE ARCHITECTURE
230-7050 WESTON ROAD WOODBRIDGE, ON. L4L 8G7 | P: 905 761 5588 F: 905 761 5589 | WWW.MHBCPLAN.COM

Stamp

ASSOCIATION OF LANDSCAPE ARCHITECTS ONTARIO — NICOLA A. MUSE — OALA MEMBER

ISSUED FOR SPA ONLY
NOT FOR CONSTRUCTION

All drawings and specifications are instruments of service and will remain the property of MHBC Planning and must be returned at the completion of the work. This drawing shall not be used for construction purposes unless the drawings are marked 'Issued for Construction' and the professional seal is signed and dated by the landscape architect.

Date	JULY 2017
Drawn By	LK
Plan Scale	as noted
File No.	1770A
Checked By	NM
Other	

Project

WEST BRONTE DEVELOPMENT
2441 LAKESHORE ROAD WEST
OAKVILLE, ONTARIO

NORTH

File Name

LAYOUT PLAN

Dwg No.

L-1.1