
PRELIMINARY

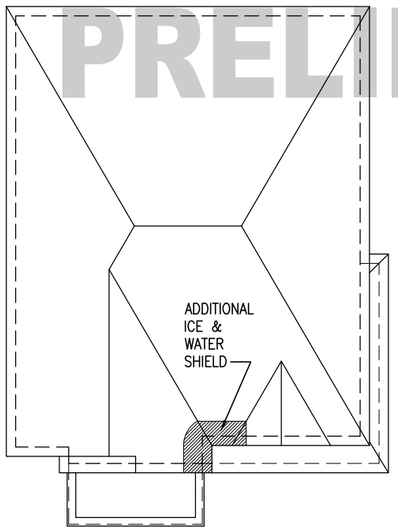

ROOF PLAN 'A'


FASCIA BOARD (TYP.)
FASCIA BOARD TO BE 2"x6"

It is the builder's complete responsibility to ensure that all plans submitted for approval fully comply with the Architectural Guidelines and all applicable regulations and requirements including zoning provisions and any provisions in the subdivision agreement. The Control Architect is not responsible in any way for examining or approving site (lotting) plans or working drawings with respect to any zoning or building code or permit matter or that any house can be properly built or located on its lot.

This is to certify that these plans comply with the applicable Architectural Design Guidelines approved by the Town of OAKVILLE.



INTERIOR PORTICO
ELEV. 'A'

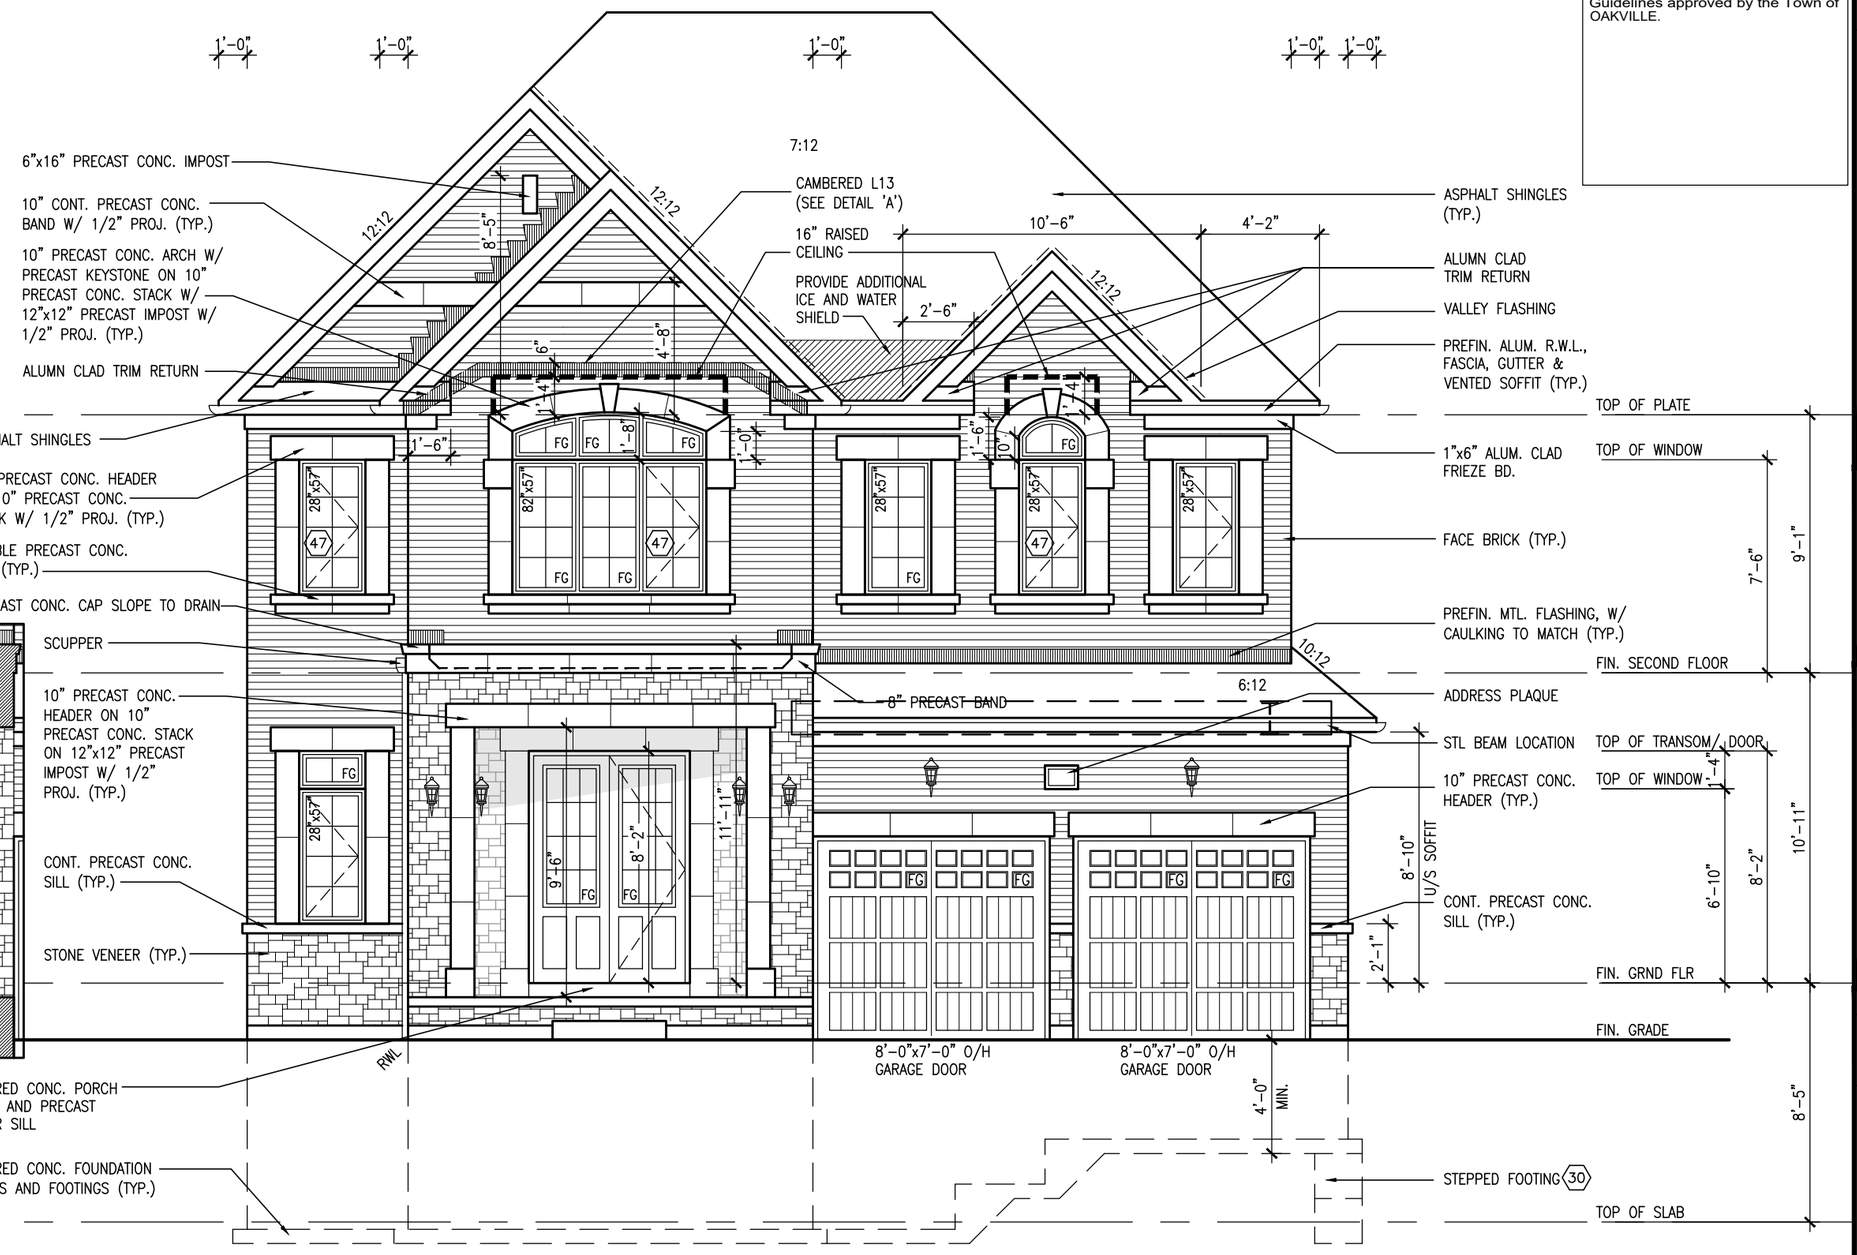

FRONT ELEVATION 'A'

EAVES/ GUTTER OVERHANG (TYP.)
ADD 4" TO THE STATED ROOF OVERHANG DIMENSION FOR TOTAL EAVES/ GUTTER OVERHANG WIDTH.

REMINGTON HOMES
municipality: OAKVILLE, ONTARIO
project name: PRESERVE/ENO
date: SEPT 2024
drawn by: BD.BIM
checked by: -
scale: 3/16" = 1'-0"
file name: 22028-S45-1
project no. 22028
drawing no. S45-1 - 10
FRONT ELEVATION 'A'


VA3 DESIGN
255 Consumers Rd Suite 120
Toronto ON M2J 1R4
t 416.630.2255 f 416.630.4782
va3design.com

Contractor must verify all dimensions on the job and report any discrepancy to the Designer before proceeding with the work. All of these drawings, specifications are instruments of service and the property of the Designer and must be returned at the completion of the work. Drawings are not to be scaled.

no.	description	date	by
1	ISSUED FOR CLIENT REVIEW	24-12-20	RC
2	.	.	.
3	.	.	.
4	.	.	.
5	.	.	.
6	.	.	.
7	.	.	.
8	.	.	.
9	.	.	.

RICHARD - H:\ARCHIVE\WORKING\2022\22028.REM\UNITS\45\22028-S45-1.dwg - Thu - Dec 19 2024 - 9:34 AM
All drawings specifications, related documents and design are the copyright property of VA3 DESIGN. Reproduction of this property in whole or in part is strictly prohibited without VA3 DESIGN's written permission.

PRELIMINARY

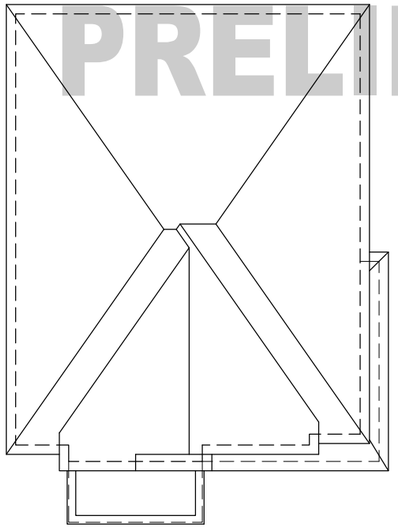

ROOF PLAN 'B'

FASCIA BOARD (TYP.)
FASCIA BOARD TO BE 2"x6"

It is the builder's complete responsibility to ensure that all plans submitted for approval fully comply with the Architectural Guidelines and all applicable regulations and requirements including zoning provisions and any provisions in the subdivision agreement. The Control Architect is not responsible in any way for examining or approving site (lotting) plans or working drawings with respect to any zoning or building code or permit matter or that any house can be properly built or located on its lot.

This is to certify that these plans comply with the applicable Architectural Design Guidelines approved by the Town of OAKVILLE.

INTERIOR PORTICO ELEV. 'B'

FRONT ELEVATION 'B'

EAVES/ GUTTER OVERHANG (TYP.)
ADD 4" TO THE STATED ROOF OVERHANG DIMENSION FOR TOTAL EAVES/ GUTTER OVERHANG WIDTH.

REMINGTON HOMES
project name PRESERVE/ENO
municipality OAKVILLE, ONTARIO
S45-1 -
project no. 22028
drawing no. 14
FRONT ELEVATION 'B'
date SEPT 2024
drawn by BD.BIM
checked by -
scale 3/16" = 1'-0"
file name 22028-S45-1
RICHARD - H:\ARCHIVE\WORKING\2022\22028.REM\UNITS\45\22028-S45-1.dwg - Thu - Dec 19 2024 - 9:34 AM


VA3 DESIGN
255 Consumers Rd Suite 120
Toronto ON M2J 1R4
t 416.630.2255 f 416.630.4782
va3design.com

Contractor must verify all dimensions on the job and report any discrepancy to the Designer before proceeding with the work. All of these design specifications are instruments of service and the property of the Designer and must be returned at the completion of the work. Drawings are not to be scaled.

no.	description	date	by
1	ISSUED FOR CLIENT REVIEW	24-12-20	RC
2			
3			
4			
5			
6			
7			
8			
9			

All drawings specifications, related documents and design are the copyright property of VA3 DESIGN. Reproduction of this property in whole or in part is strictly prohibited without VA3 DESIGN's written permission.

PRELIMINARY

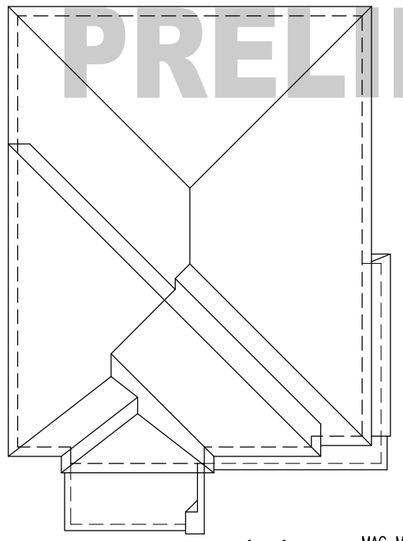


ROOF PLAN 'C'

FASCIA BOARD (TYP.)
FASCIA BOARD TO BE 2"x6"

It is the builder's complete responsibility to ensure that all plans submitted for approval fully comply with the Architectural Guidelines and all applicable regulations and requirements including zoning provisions and any provisions in the subdivision agreement. The Control Architect is not responsible in any way for examining or approving site (lotting) plans or working drawings with respect to any zoning or building code or permit matter or that any house can be properly built or located on its lot.

This is to certify that these plans comply with the applicable Architectural Design Guidelines approved by the Town of OAKVILLE.

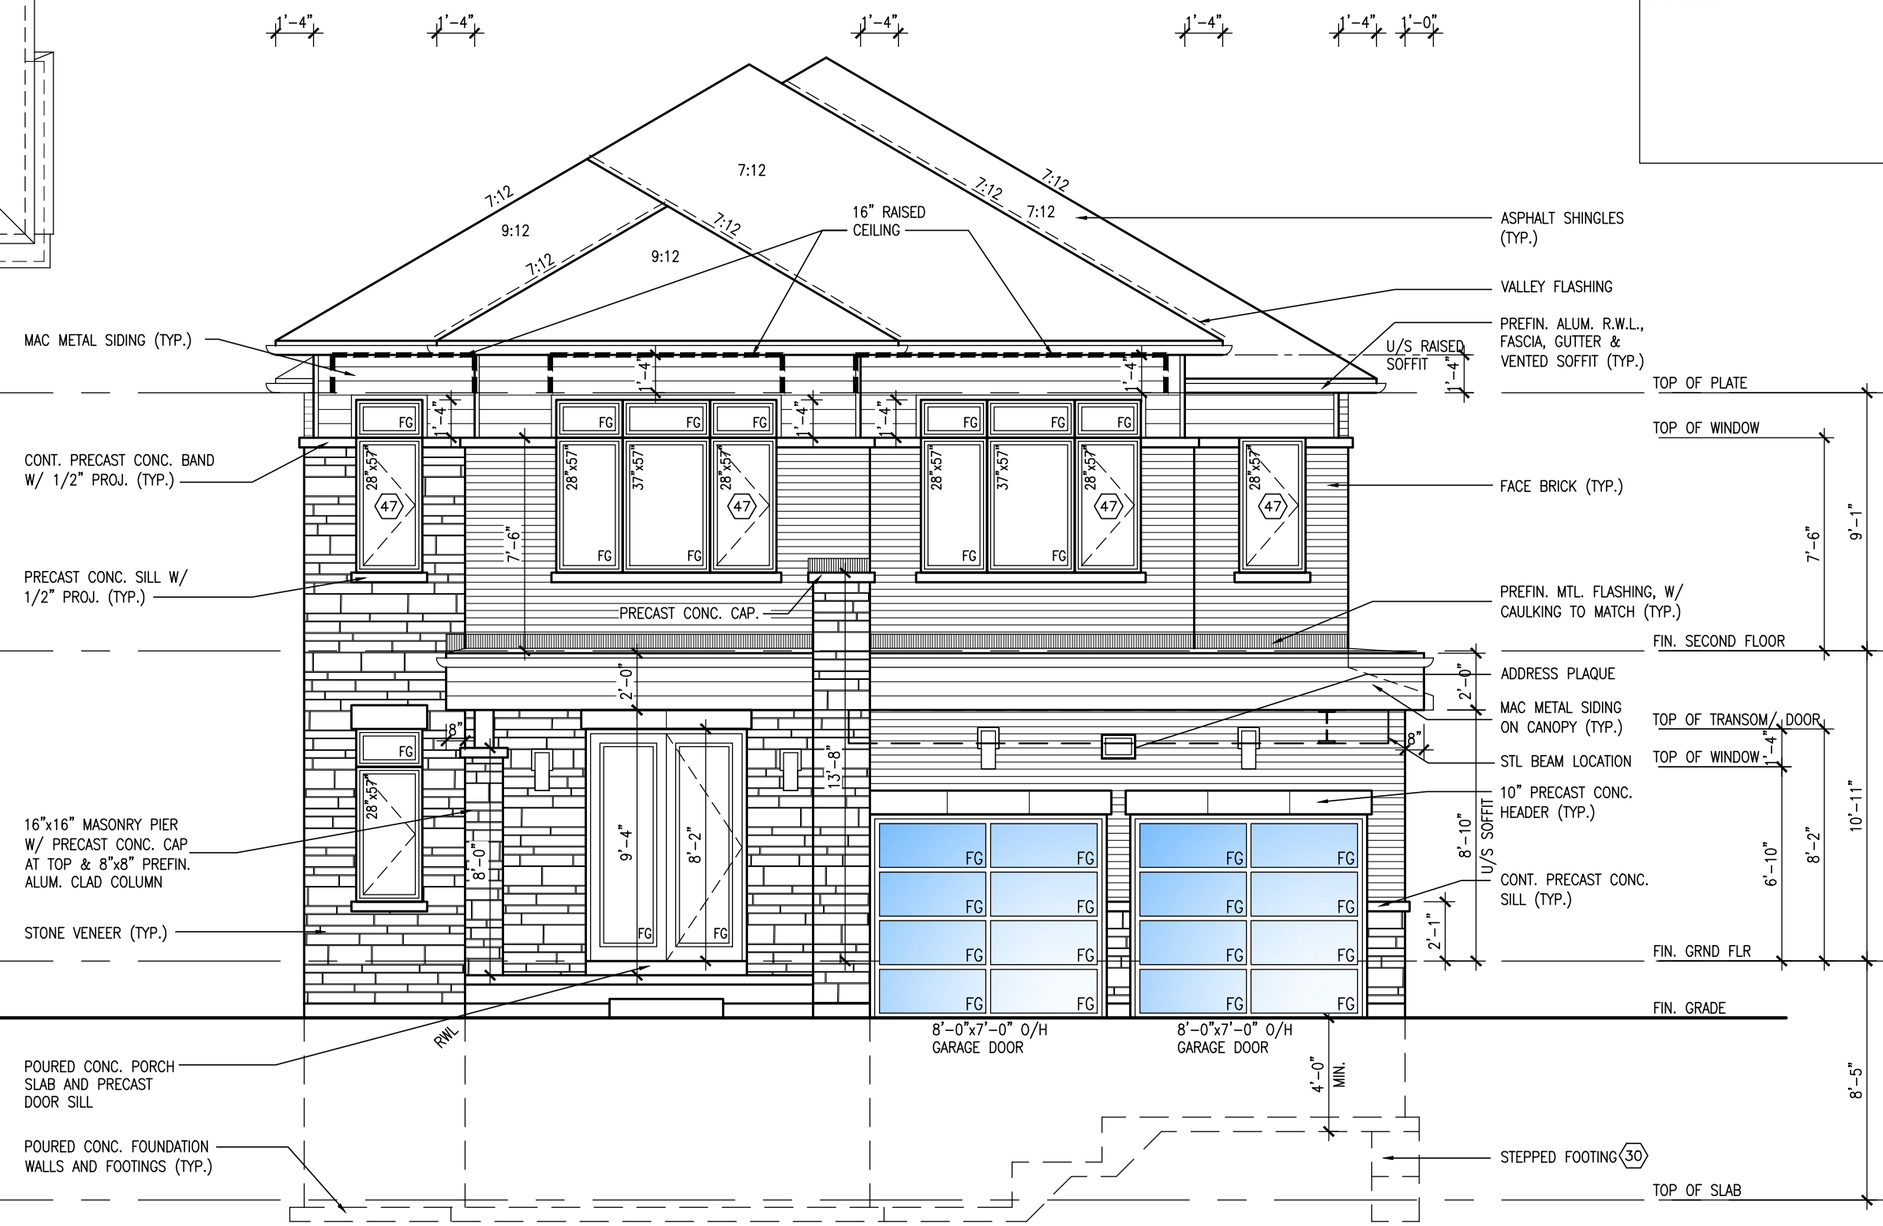

FRONT ELEVATION 'C'

EAVES/ GUTTER OVERHANG (TYP.)
ADD 4" TO THE STATED ROOF OVERHANG DIMENSION FOR TOTAL EAVES/ GUTTER OVERHANG WIDTH.

REMINGTON HOMES

project name: PRESERVE/ENO
municipality: OAKVILLE, ONTARIO
date: SEPT 2024
drawn by: BD.RIM
checked by: -
scale: 3/16" = 1'-0"
file name: 22028-S45-1
project no.: 22028
drawing no.: 17

S45-1
-

FRONT ELEVATION 'C'

VA3 DESIGN
255 Consumers Rd Suite 120
Toronto ON M2J 1R4
t 416.630.2255 f 416.630.4782
va3design.com

no.	description	date	by
1	ISSUED FOR CLIENT REVIEW	24-12-20	RC
2	.	.	.
3	.	.	.
4	.	.	.
5	.	.	.
6	.	.	.
7	.	.	.
8	.	.	.
9	.	.	.

Contractor must verify all dimensions on the job and report any discrepancy to the Designer before proceeding with the work. All drawing and specifications are instruments of service and the property of the Designer and must be returned at the completion of the work. Drawings are not to be scaled.

All drawings specifications, related documents and design are the copyright property of VA3 DESIGN. Reproduction of this property in whole or in part is strictly prohibited without VA3 DESIGN's written permission.
RICHARD - H:\ARCHIVE\WORKING\2022\22028.REM\UNITS\45\22028-S45-1.dwg - Thu - Dec 19 2024 - 9:34 AM


It is the builder's complete responsibility to ensure that all plans submitted for approval fully comply with the Architectural Guidelines and all applicable regulations and requirements including zoning provisions and any provisions in the subdivision agreement. The Control Architect is not responsible in any way for examining or approving site (lotting) plans or working drawings with respect to any zoning or building code or permit matter or that any house can be properly built or located on its lot.

This is to certify that these plans comply with the applicable Architectural Design Guidelines approved by the Town of OAKVILLE.

PRELIMINARY

EAVES/ GUTTER OVERHANG (TYP.)
ADD 4" TO THE STATED ROOF OVERHANG DIMENSION FOR TOTAL EAVES/ GUTTER OVERHANG WIDTH.

FASCIA BOARD (TYP.)
FASCIA BOARD TO BE 2"x6"

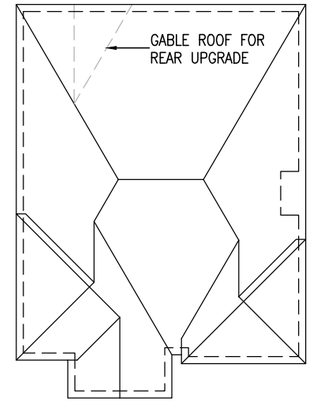

ROOF PLAN 'A'
N.T.S.

FRONT ELEVATION 'A'

REMINGTON HOMES
municipality: OAKVILLE, ONTARIO
project name: PRESERVE/ENO
date: OCTOBER 2024
drawn by: T.PILAR
checked by: -
scale: 3/16" = 1'-0"
RICHARD - H:\ARCHIVE\ WORKING\2022\22028.REM\UNITS\45\22028-S45-3.dwg - Thu - Dec 19 2024 - 10:08 AM

S45-3
-

project no. 22028
drawing no. 13
FRONT ELEVATION 'A'
file name 22028-S45-3

VA3 DESIGN
255 Consumers Rd Suite 120
Toronto ON M2J 1R4
t 416.630.2255 f 416.630.4782
va3design.com

All drawings specifications, related documents and design are the copyright property of VA3 DESIGN. Reproduction of this property in whole or in part is strictly prohibited without VA3 DESIGN's written permission.

Contractor must verify all dimensions on the job and report any discrepancy to the Designer before proceeding with the work. All construction must conform to applicable codes and by-laws. This property of the Designer which must be returned at the completion of the work. Drawings are not to be scaled.

no.	description	date	by
1	ISSUED FOR CLIENT REVIEW	24-12-20	RC
2	.	.	.
3	.	.	.
4	.	.	.
5	.	.	.
6	.	.	.
7	.	.	.
8	.	.	.
9	.	.	.


It is the builder's complete responsibility to ensure that all plans submitted for approval fully comply with the Architectural Guidelines and all applicable regulations and requirements including zoning provisions and any provisions in the subdivision agreement. The Control Architect is not responsible in any way for examining or approving site (lotting) plans or working drawings with respect to any zoning or building code or permit matter or that any house can be properly built or located on its lot.

This is to certify that these plans comply with the applicable Architectural Design Guidelines approved by the Town of OAKVILLE.

PRELIMINARY

EAVES/ GUTTER OVERHANG (TYP.)
ADD 4" TO THE STATED ROOF OVERHANG DIMENSION FOR TOTAL EAVES/ GUTTER OVERHANG WIDTH.

FASCIA BOARD (TYP.)
FASCIA BOARD TO BE 2"x6"

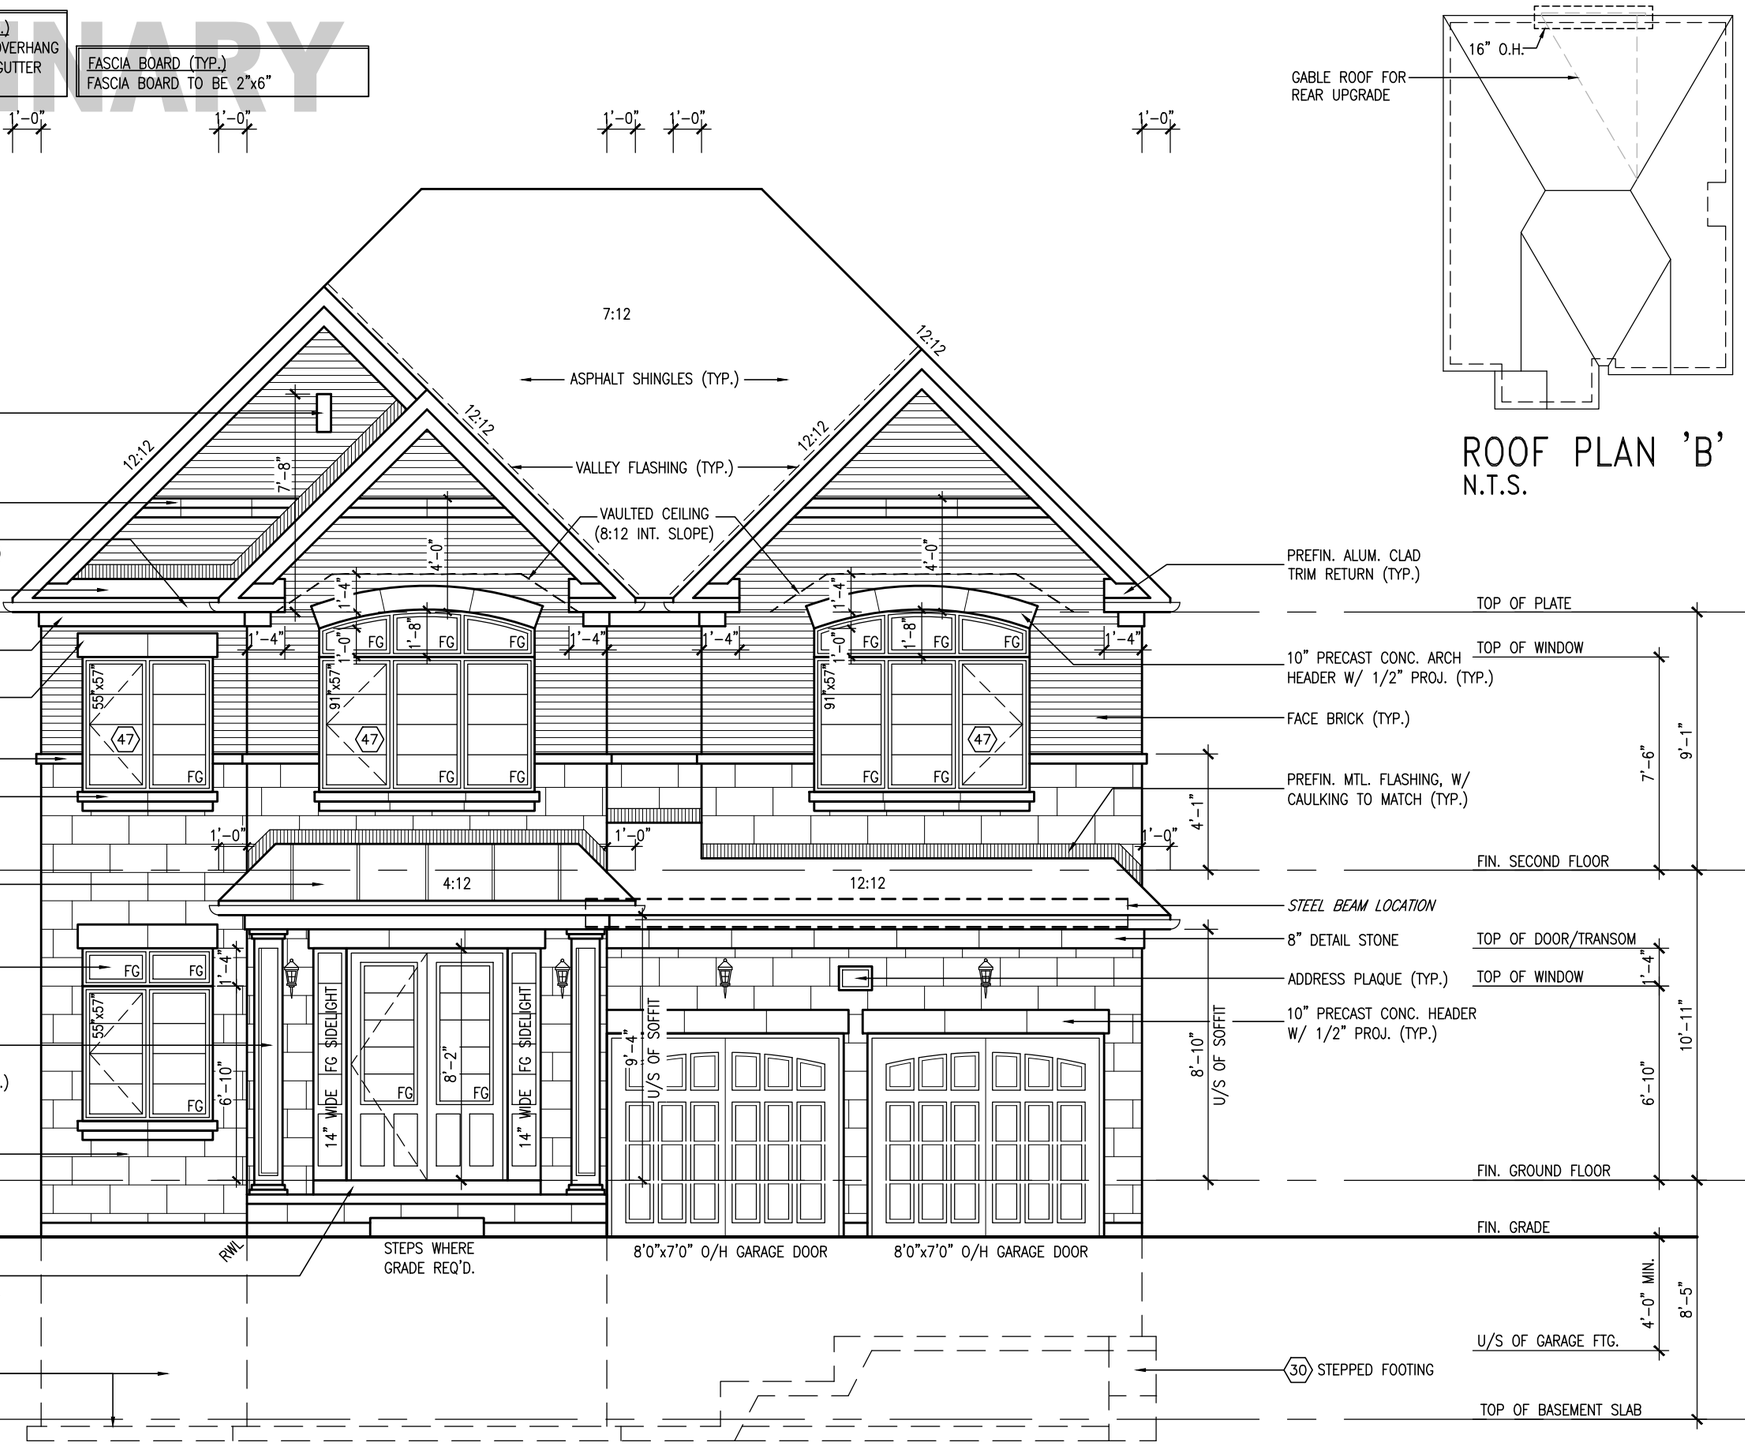

ROOF PLAN 'B'
N.T.S.

FRONT ELEVATION 'B'

REMINGTON HOMES
municipality: OAKVILLE, ONTARIO
project name: PRESERVE/ENO
date: OCTOBER 2024
drawn by: T.PILAR
checked by: -
scale: 3/16" = 1'-0"
file name: 22028-S45-3
S45-3 -
project no. 22028
drawing no. 18

VA3 DESIGN
255 Consumers Rd Suite 120
Toronto ON M2J 1R4
t 416.630.2255 f 416.630.4782
va3design.com

no.	description	date	by
1	ISSUED FOR CLIENT REVIEW	24-12-20	RC
2	.	.	.
3	.	.	.
4	.	.	.
5	.	.	.
6	.	.	.
7	.	.	.
8	.	.	.
9	.	.	.

Contractor must verify all dimensions on the job and report any discrepancy to the Designer before proceeding with the work. All drawings, specifications and related documents are the property of the Designer which must be returned at the completion of the work. Drawings are not to be scaled.

All drawings specifications, related documents and design are the copyright property of VA3 DESIGN. Reproduction of this property in whole or in part is strictly prohibited without VA3 DESIGN's written permission.

RICHARD - H:\ARCHIVE\ WORKING\2022\22028.REM\UNITS\45\22028-S45-3.dwg - Thu - Dec 19 2024 - 10:08 AM


It is the builder's complete responsibility to ensure that all plans submitted for approval fully comply with the Architectural Guidelines and all applicable regulations and requirements including zoning provisions and any provisions in the subdivision agreement. The Control Architect is not responsible in any way for examining or approving site (lotting) plans or working drawings with respect to any zoning or building code or permit matter or that any house can be properly built or located on its lot.

This is to certify that these plans comply with the applicable Architectural Design Guidelines approved by the Town of OAKVILLE.

PRELIMINARY

EAVES/ GUTTER OVERHANG (TYP.)
ADD 4" TO THE STATED ROOF OVERHANG DIMENSION FOR TOTAL EAVES/ GUTTER OVERHANG WIDTH.

FASCIA BOARD (TYP.)
FASCIA BOARD TO BE 2"x6"

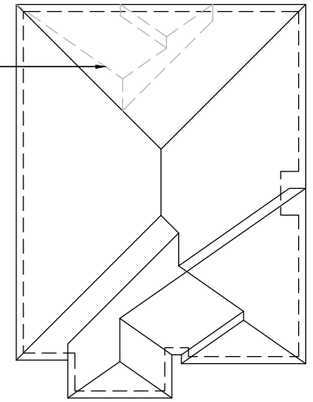

ROOF PLAN 'C'
N.T.S.

FRONT ELEVATION 'C'

REMINGTON HOMES
municipality OAKVILLE, ONTARIO
project name PRESERVE/ENO
date OCTOBER 2024
drawn by T.PILAR
checked by -
scale 3/16" = 1'-0"
RICHARD - H:\ARCHIVE\ WORKING\2022\22028.REM\UNITS\45\22028-S45-3.dwg - Thu - Dec 19 2024 - 10:08 AM

S45-3 -

project no. 22028
drawing no. 22
FRONT ELEVATION 'C'
file name 22028-S45-3


VA3 DESIGN
255 Consumers Rd Suite 120
Toronto ON M2J 1R4
t 416.630.2255 f 416.630.4782
va3design.com

All drawings specifications, related documents and design are the copyright property of VA3 DESIGN. Reproduction of this property in whole or in part is strictly prohibited without VA3 DESIGN's written permission.


Contractor must verify all dimensions on the job and report any discrepancy to the Designer before proceeding with the work. All construction must conform to regulations governing the property of the Designer which must be returned at the completion of the work. Drawings are not to be scaled.

no.	description	date	by
1	ISSUED FOR CLIENT REVIEW	24-12-20	RC
2	.	.	.
3	.	.	.
4	.	.	.
5	.	.	.
6	.	.	.
7	.	.	.
8	.	.	.
9	.	.	.

PRELIMINARY

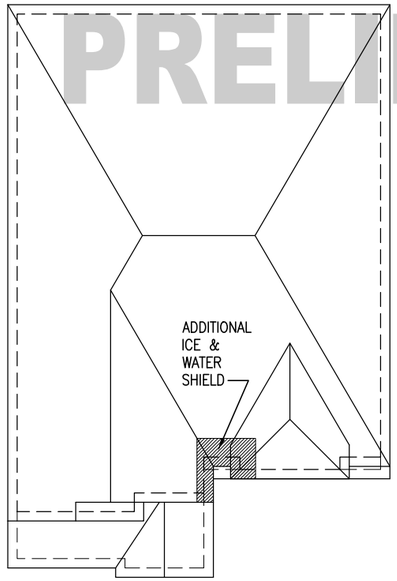

ROOF PLAN 'A'

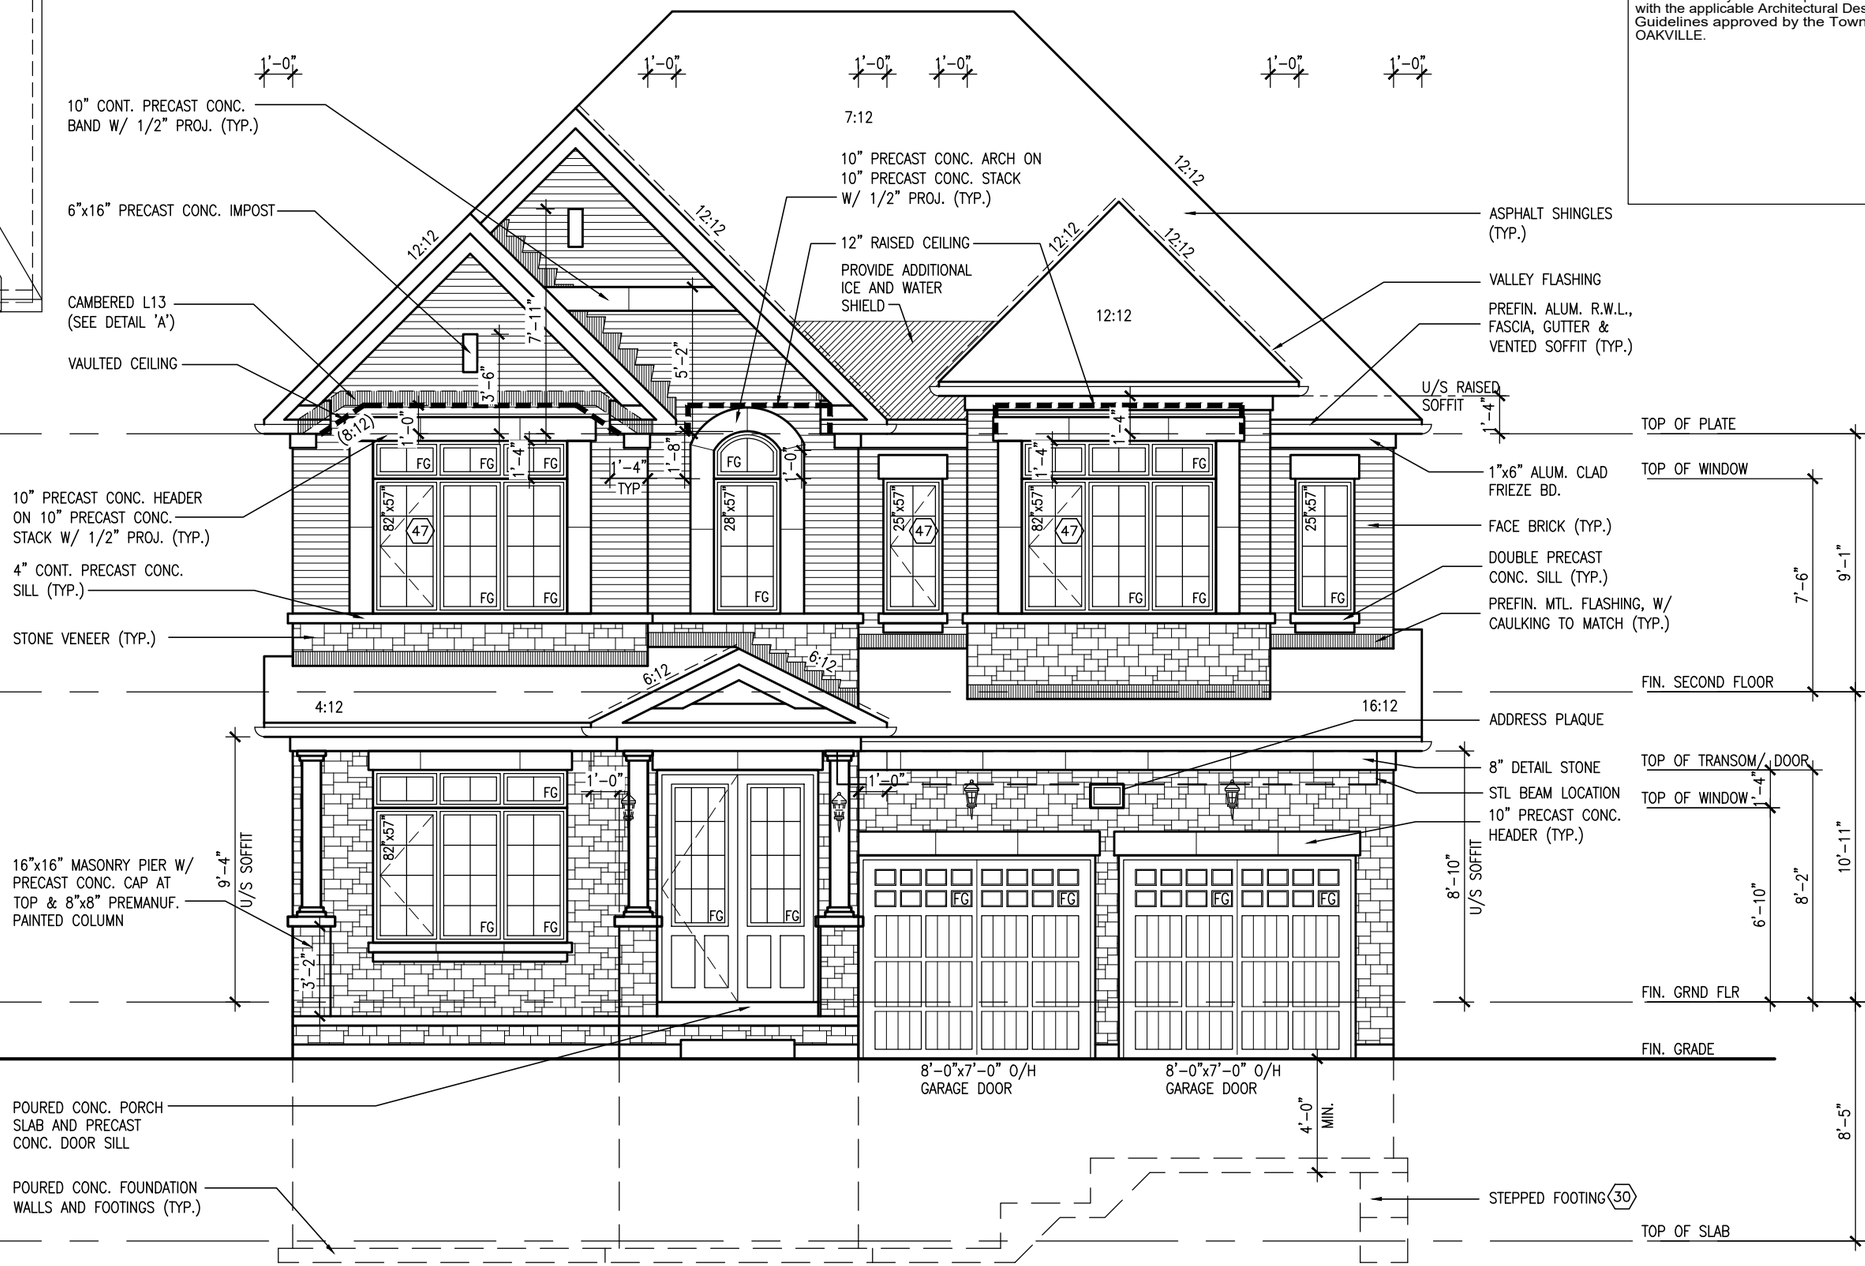

FRONT ELEVATION 'A'

FASCIA BOARD (TYP.)
FASCIA BOARD TO BE 2"x6"

EAVES/ GUTTER OVERHANG (TYP.)
ADD 4" TO THE STATED ROOF OVERHANG DIMENSION FOR TOTAL EAVES/ GUTTER OVERHANG WIDTH.

It is the builder's complete responsibility to ensure that all plans submitted for approval fully comply with the Architectural Guidelines and all applicable regulations and requirements including zoning provisions and any provisions in the subdivision agreement. The Control Architect is not responsible in any way for examining or approving site (lotting) plans or working drawings with respect to any zoning or building code or permit matter or that any house can be properly built or located on its lot.

This is to certify that these plans comply with the applicable Architectural Design Guidelines approved by the Town of OAKVILLE.

REMINGTON HOMES
municipality: OAKVILLE, ONTARIO
project name: PRESERVE/ENO
date: OCT 2024
drawn by: BD.BIM
checked by: -
scale: 3/16" = 1'-0"
S45-5 -
project no. 22028
drawing no. 10
FRONT ELEVATION 'A'
file name 22028-S45-5
RICHARD - H:\ARCHIVE\ WORKING\2022\22028\REM\UNITS\45\22028-S45-5.dwg - Thu - Dec 19 2024 - 10:40 AM


VA3 DESIGN
255 Consumers Rd Suite 120
Toronto ON M2J 1R4
t 416.630.2255 f 416.630.4782
va3design.com

Contractor must verify all dimensions on the job and report any discrepancy to the Designer before proceeding with the work. All construction must be performed in accordance with the property of the Designer which must be returned at the completion of the work. Drawings are not to be scaled.


no.	description	date	by
9	.	.	.
8	.	.	.
7	.	.	.
6	.	.	.
5	.	.	.
4	.	.	.
3	.	.	.
2	.	.	.
1	ISSUED FOR CLIENT REVIEW	24-12-20	RC

All drawings specifications, related documents and design are the copyright property of VA3 DESIGN. Reproduction of this property in whole or in part is strictly prohibited without VA3 DESIGN's written permission.

PRELIMINARY

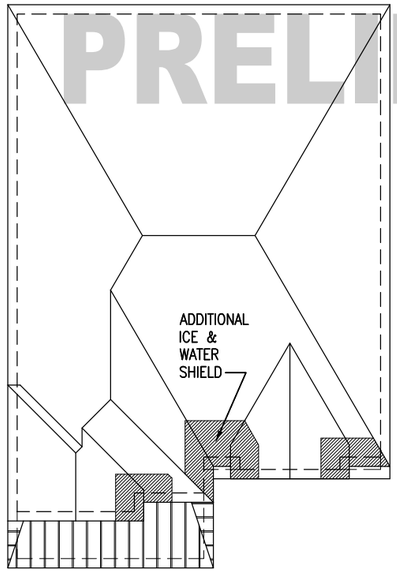

ROOF PLAN 'B'

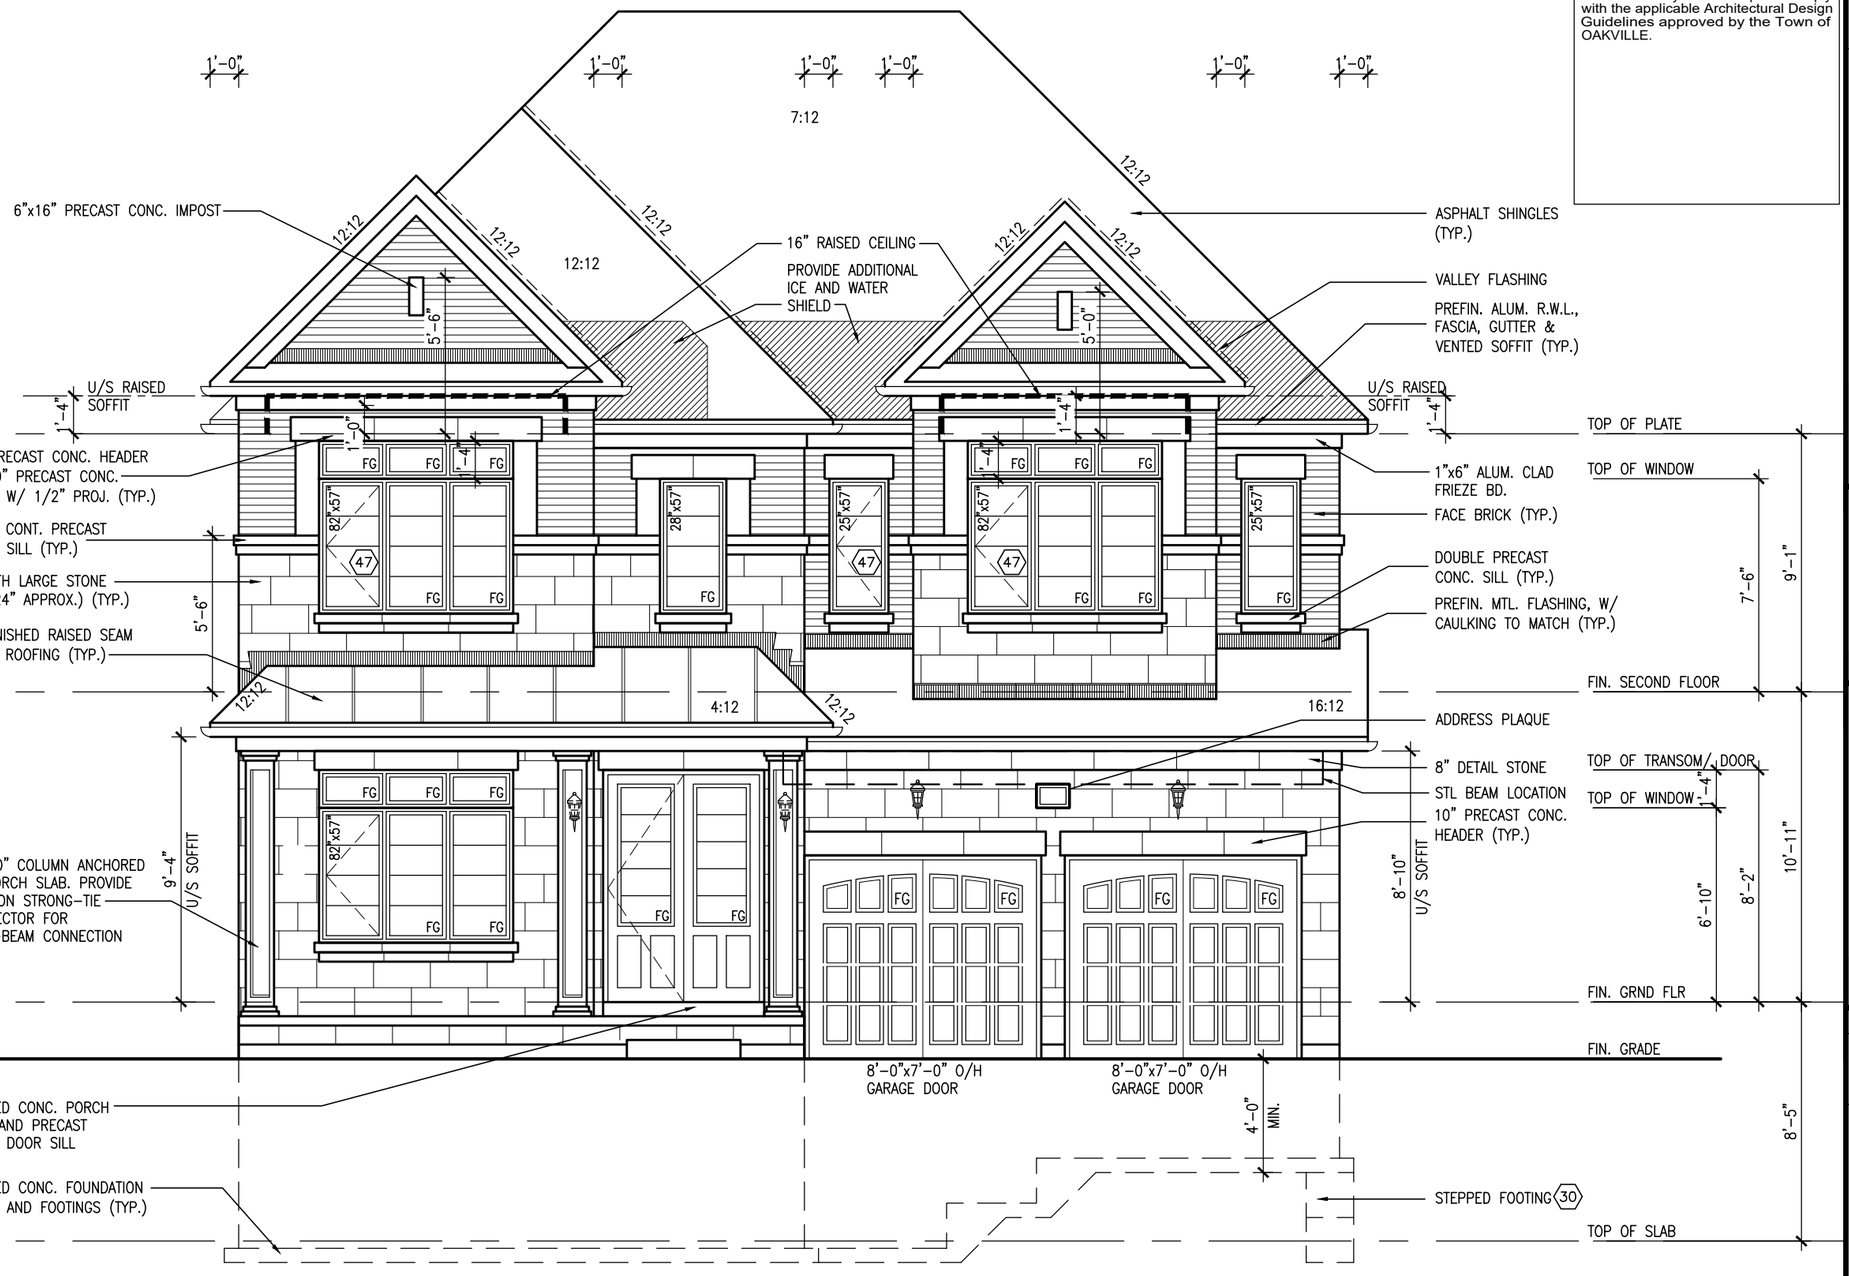

FRONT ELEVATION 'B'

FASCIA BOARD (TYP.)
FASCIA BOARD TO BE 2"x6"

EAVES/ GUTTER OVERHANG (TYP.)
ADD 4" TO THE STATED ROOF OVERHANG DIMENSION FOR TOTAL EAVES/ GUTTER OVERHANG WIDTH.

It is the builder's complete responsibility to ensure that all plans submitted for approval fully comply with the Architectural Guidelines and all applicable regulations and requirements including zoning provisions and any provisions in the subdivision agreement. The Control Architect is not responsible in any way for examining or approving site (lotting) plans or working drawings with respect to any zoning or building code or permit matter or that any house can be properly built or located on its lot.

This is to certify that these plans comply with the applicable Architectural Design Guidelines approved by the Town of OAKVILLE.

REMINGTON HOMES

S45-5 -

project no. 22028

municipality OAKVILLE, ONTARIO

project name PRESERVE/ENO

date OCT 2024

drawn by BD.BIM

checked by -

scale 3/16" = 1'-0"

FRONT ELEVATION 'B'

drawing no. 14

file name 22028-S45-5

VA3 DESIGN
255 Consumers Rd Suite 120
Toronto ON M2J 1R4
t 416.630.2255 f 416.630.4782
va3design.com


no.	description	date	by
1	ISSUED FOR CLIENT REVIEW	24-12-20	RC
2	.	.	.
3	.	.	.
4	.	.	.
5	.	.	.
6	.	.	.
7	.	.	.
8	.	.	.
9	.	.	.

Contractor must verify all dimensions on the job and report any discrepancy to the Designer before proceeding with the work. All drawings, specifications and related documents remain the property of the Designer which must be returned at the completion of the work. Drawings are not to be scaled.


All drawings specifications, related documents and design are the copyright property of VA3 DESIGN. Reproduction of this property in whole or in part is strictly prohibited without VA3 DESIGN's written permission.

RICHARD - H:\ARCHIVE\ WORKING\2022\22028.REM\UNITS\45\22028-S45-5.dwg - Thu - Dec 19 2024 - 10:40 AM

PRELIMINARY

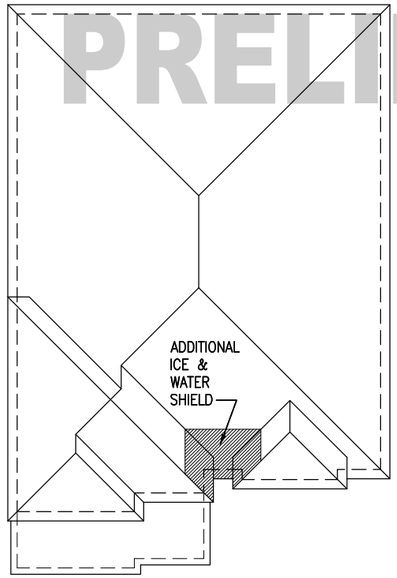

ROOF PLAN 'C'

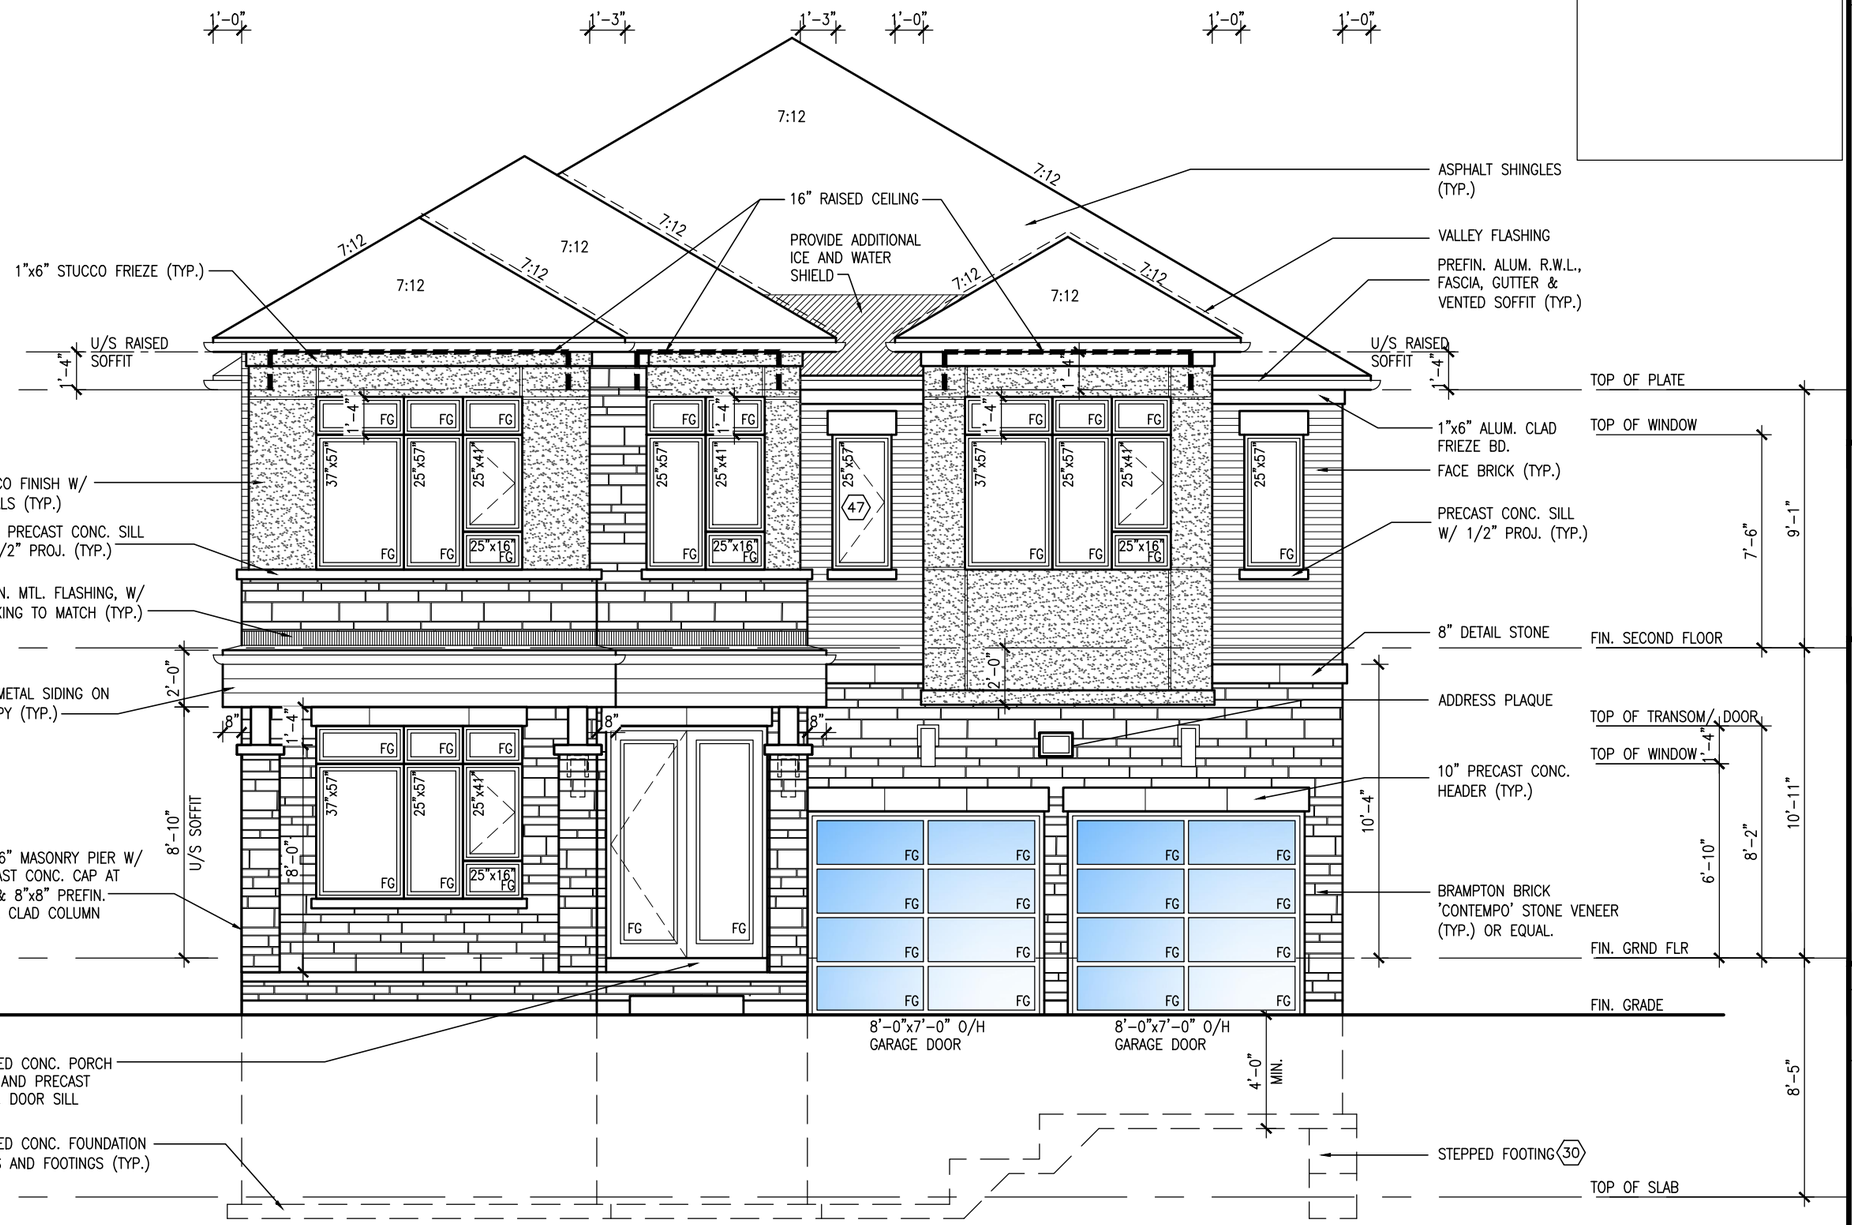

FRONT ELEVATION 'C'

FASCIA BOARD (TYP.)
FASCIA BOARD TO BE 2"x6"

EAVES/ GUTTER OVERHANG (TYP.)
ADD 4" TO THE STATED ROOF OVERHANG DIMENSION FOR TOTAL EAVES/ GUTTER OVERHANG WIDTH.

It is the builder's complete responsibility to ensure that all plans submitted for approval fully comply with the Architectural Guidelines and all applicable regulations and requirements including zoning provisions and any provisions in the subdivision agreement. The Control Architect is not responsible in any way for examining or approving site (lotting) plans or working drawings with respect to any zoning or building code or permit matter or that any house can be properly built or located on its lot.

This is to certify that these plans comply with the applicable Architectural Design Guidelines approved by the Town of OAKVILLE.

REMINGTON HOMES

project name: PRESERVE/ENO

municipality: OAKVILLE, ONTARIO

S45-5 -

project no. 22028

drawing no. 17

FRONT ELEVATION 'C'

date: OCT 2024

drawn by: BD.BIM

checked by: -

scale: 3/16" = 1'-0"

file name: 22028-S45-5

RICHARD - H:\ARCHIVE\ WORKING\2022\22028\REM\UNITS\45\22028-S45-5.dwg - Thu - Dec 19 2024 - 10:41 AM

VA3 DESIGN
255 Consumers Rd Suite 120
Toronto ON M2J 1R4
t 416.630.2255 f 416.630.4782
va3design.com

Contractor must verify all dimensions on the job and report any discrepancy to the Designer before proceeding with the work. All construction specifications are instrument of service and the property of the Designer which must be returned at the completion of the work. Drawings are not to be scaled.

no.	description	date	by
1	ISSUED FOR CLIENT REVIEW	24-12-20	RC
2	.	.	.
3	.	.	.
4	.	.	.
5	.	.	.
6	.	.	.
7	.	.	.
8	.	.	.
9	.	.	.

All drawings specifications, related documents and design are the copyright property of VA3 DESIGN. Reproduction of this property in whole or in part is strictly prohibited without VA3 DESIGN's written permission.