

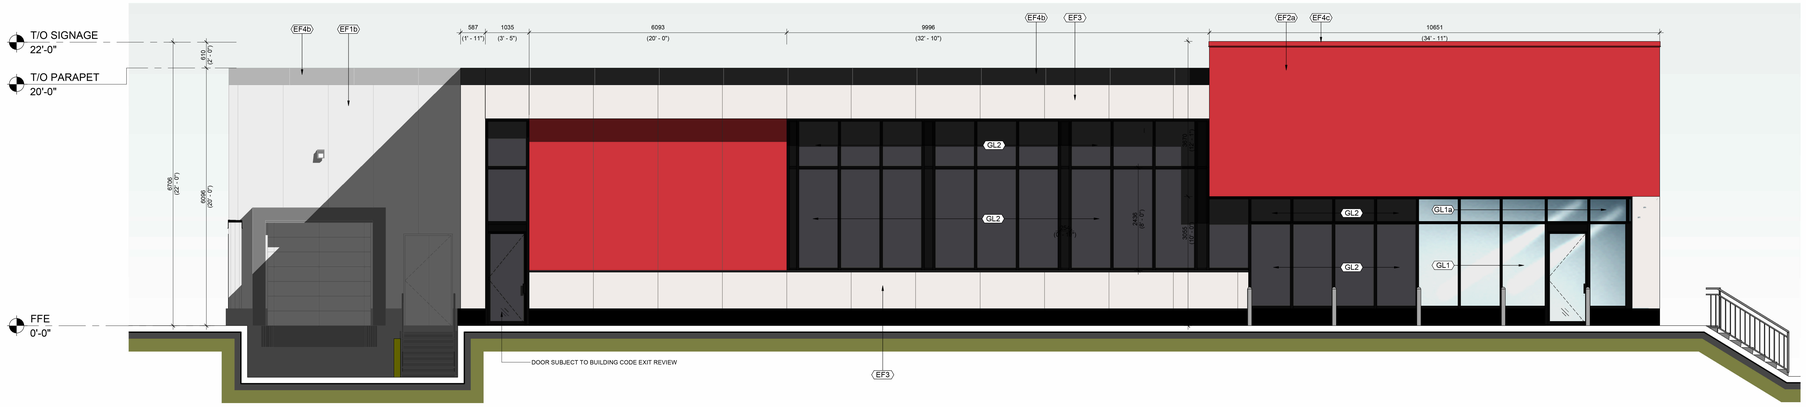


4 A301 SOUTH ELEVATION
1 : 50

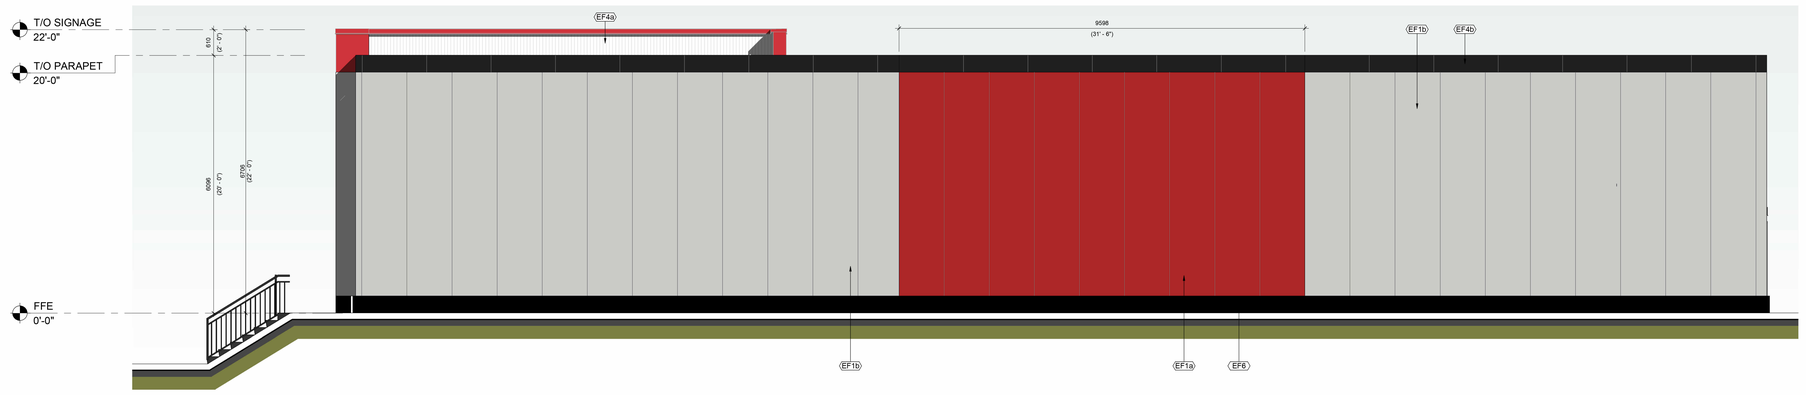

3 A301 NORTH ELEVATON
1 : 50

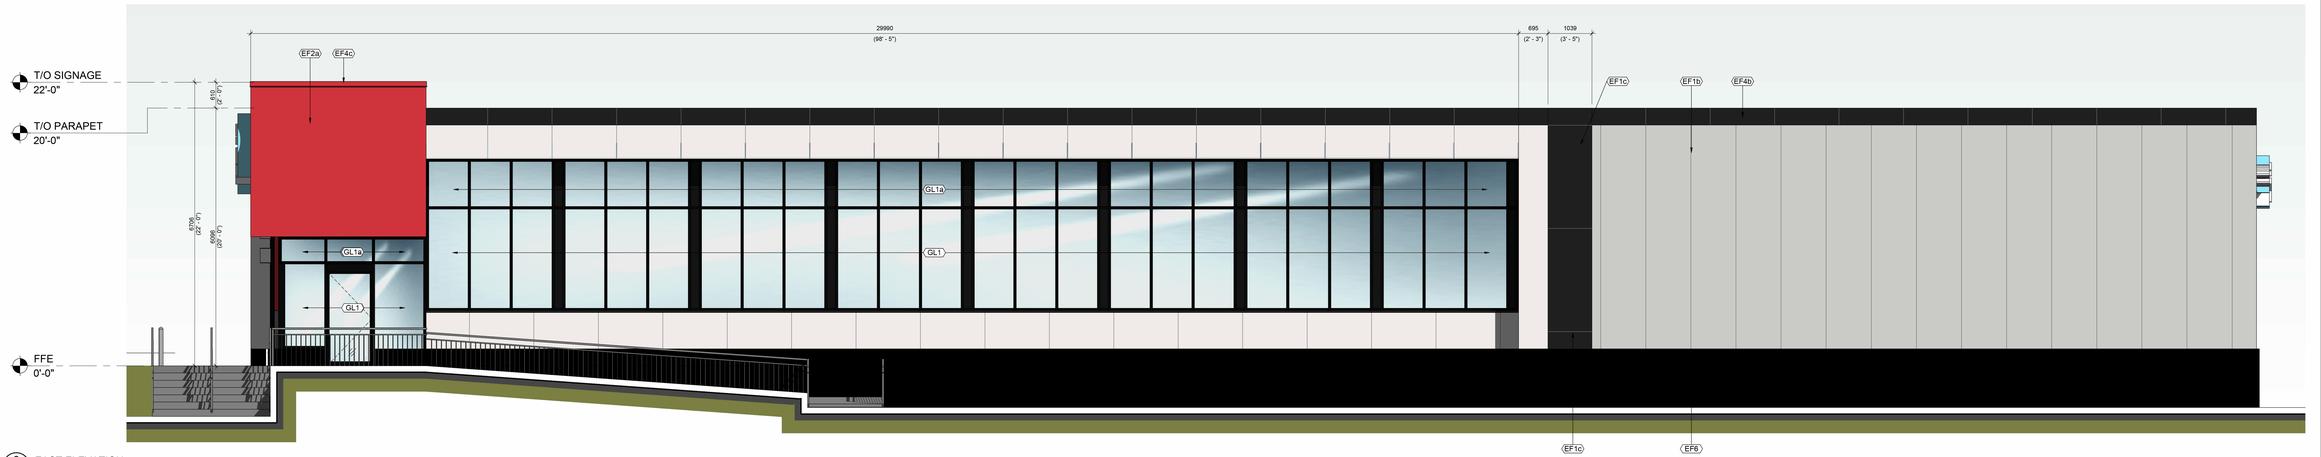

2 A301 EAST ELEVATION
1 : 50



1 A301 WEST ELEVATON
1 : 50

EXTERIOR FINISH SCHEDULE

INSULATED METAL PANELS

EF1a		**NORBEC METAL PANEL** COLOUR TO MATCH: RED - TBD FINISH EXTERIOR: MICRORIBBED INTERIOR: SMOOTH FACE, NO PROFILE
EF1b		**NORBEC METAL PANEL** COLOUR TO MATCH: WHITE - WHITE FINISH EXTERIOR: MICRORIBBED INTERIOR: SMOOTH FACE, NO PROFILE
EF1c		**NORBEC METAL PANEL** COLOUR TO MATCH: BLACK FINISH EXTERIOR: MICRORIBBED INTERIOR: SMOOTH FACE, NO PROFILE

PREFINISHED ALUMINUM COMPOSITE PANELS

EF2a		**AP3 - ALPOLIC COMPOSITE PANEL** BTR RED (4-BTR-50)

CLADIFY

EF3		**CLADIFY PANEL SYSTEM** SUPERFICIE BLANC

MISC. ELEMENTS

EF4a		**METAL CLADDING PARAPET** WHITE
EF4b		**PREFIN. ALUM FLASHING** BLACK
EF4c		**PREFIN. ALUM FLASHING** (RED) - COLOUR TO MATCH: BTR RED (4-BTR-50)
EF5		**MR2 - METAL SIDING** COLOUR TO MATCH: WHITE WHITE

CONCRETE FOUNDATION

EF6		**EXPOSED CONCRETE FOUNDATION** CIN BLACK TINT

GLAZING

GL1		**WINDOW WALL SYSTEM** ALTERNATIVE STOREFRONT GLAZING ROCK GLASS THERMAL BROKEN HYBRID SEALED UNITS TYPE: NON TINTED FIXED OPAQUE PANEL FRAME TYPE: KAWNEER 1600UT CURTAIN FRAME FRAME COLOUR: BLACK ANODIZED ALUMINUM SINGLE PANE: 38" (10mm) RCOKGLASS NOTE: ALL RCOKGLASS GLAZING PANEL TO BE LESS THE 72" WIDE.
GL1a		**WINDOW WALL SYSTEM** SPANDREL PANEL FRAME TYPE: KAWNEER 1600UT CURTAIN FRAME FRAME COLOUR: BLACK ANODIZED ALUMINUM EXTERIOR GLAZING: 6MM CLEAR TEMPERED GLASS AIR SPACE: 5/8" (16mm) ARI FILLED AIRSPACE INTERIOR GLAZING: 1/4" (6 mm) CLEAR TEMPERED WITH ENERGY ADVANTAGE ON SURFACE#2 SEALANT: SILICONE SHGC: 0.67, U VALUE OF GLAZING: 1.74
GL2		**WINDOW WALL SYSTEM** SPANDREL PANEL TYPE: NON TINTED FIXED OPAQUE PANEL FRAME TYPE: KAWNEER 1600UT CURTAIN MULLIONTED BACK PAN FRAME COLOUR: BLACK ANODIZED ALUMINUM EXTERIOR GLAZING: 6MM CLEAR TEMPERED GLASS WITH OPACI COATING ON SURFACE#2 * OPACI FILM COLOR - #3-878 BLACK GREY INTERIOR GLAZING: 1/4" BACK PAN WITH 4" CURTAINROCK MINERAL WOOL INSULATION
GL3		**WINDOW WALL SYSTEM** ALUMINUM PANEL FINISH: HR BLACK ANODIZED ALUMINUM TO MATCH GLAZING FRAME: PROVIDED ALUM. BACKPAN

NOTES:

EXTERIOR LIGHTING SUBJECT TO SITE REVIEW.
SCUPPERS TO BE CONFIRMED WITH TENANT.

LED LIGHTING STRIPE TO BE PROVIDED WITHIN SDM SOFFIT CONDITIONS. FINAL EXTENT SUBJECT TO BE FUTURE COORDINATION.

TURNER FLEISCHER

Turner Fleischer Architects Inc.

67 Leamill Road
Toronto, ON, M5B 2T8
T 416 425 2222
turnerfleischer.com

This drawing, as an instrument of service, is provided by and is the property of Turner Fleischer Architects Inc. and may not be used without our permission. All dimensions must be verified on site and must notify Turner Fleischer Architects Inc. of any variations from the supplied information. This drawing is not to be scaled. The architect is not responsible for the accuracy of any information provided by consultants and shall review shop drawings only for the limited scope of appropriate consultant's drawings before proceeding with the work. Construction must conform to all applicable codes and requirements of authorities having jurisdiction. The contractor working from these documents assumes all responsibility for construction and assume full responsibility and bear costs for any corrections or damages resulting from his work.

#	DATE	DESCRIPTION	BY
6	2026-10-09	ISSUED FOR SPA	GEA
5	2026-05-15	ISSUED FOR SPA	GEA
4	2026-02-19	ISSUED FOR COORDINATION	AAB
3	2025-11-05	ISSUED FOR COORDINATION	GEA
2	2025-10-10	ISSUED FOR REVIEW	GEA
1	2025-04-10	ISSUED FOR COORDINATION	GEA

Loblaw Companies Limited

PROJECT
DUNDAS STREET WEST & SIXTH LINE

OAKVILLE, ON

DRAWING
ELEVATIONS

PROJECT NO.	20.0625D
PROJECT DATE	2026-10-09
DRAWN BY	GEA
CHECKED BY	RCH
SCALE	As indicated

ONTARIO ASSOCIATION OF ARCHITECTS
POPE, GARRETT DAVID
LICENCE
8353

DRAWING NO.
A301

2026-10-20 9:56:41 AM