Phase One Environmental Site Assessment

118, 122, 126, 128, and 132 Cross Avenue

Oakville, Ontario

Prepared For:

Batory Planning and Management

DS Project No : Job # 25-315-100
Date: 2025-11-28
Revised: 2026-08-14

DS CONSULTANTS LTD.
6221 Highway 7, Unit 16
Vaughan, Ontario, L4H 0K8
Telephone: (905) 264-9393
www.dsconsultants.ca

Executive Summary

DS Consultants Ltd. (DS) was retained by Batory Planning and Management (the "Client") to conduct a Phase One Environmental Site Assessment (ESA) of the Property located at 118, 122, 126, 128, and 132 Cross Avenue, Oakville, Ontario, herein referred to as the "Phase One Property," "Property," or the "Site." DS understands that this Phase One ESA may be used to support the filing of a Record of Site Condition (RSC) and to satisfy the Official Plan Amendment and Zoning By-Law Amendment submission to the Town of Oakville as part of the proposed redevelopment of the Phase One Property for residential purposes. The proposed redevelopment will consist of constructing a high-rise building up to 38 storeys with three (3) levels of underground parking, and a road widening of Cross Avenue.

The Phase One Property is a 0.2485 hectares (0.614 acres) parcel of land situated within a mixed residential, commercial, and industrial area in the Town of Oakville, Ontario. The Phase One Property is located approximately 40 m east of the intersection of Cross Avenue and Lyons Lane.

The Phase One Property is currently occupied by one (1) residential house which has been converted to a commercial optometrist office at 118 Cross Avenue, and four (4) residential structures at 122, 126, 128 and 132 Cross Avenue, and a storage shed at 128 Cross Avenue. The Phase One Property was first developed for residential purposes prior to 1954. As the parcel located at 118 Cross Avenue has been used for commercial purposes as an optometrist office since at least 2012 to the present day, the Property is considered to be commercial use.

It is the opinion of DS that the intended future property use (residential) constitutes a more sensitive property use, as defined under O.Reg. 153/04 (as amended) than the current commercial use. Given that the proposed change in property use is to a more sensitive property use, the filing of a Record of Site Condition (RSC) with the Ontario Ministry of Environment, Conservation and Parks (MECP) will be mandated under O.Reg. 153/04 (as amended).

The Phase One ESA was completed to satisfy the intent of the requirements, methodology and practices for a Phase One ESA as described in Ontario Regulation 153/04 (as amended). The objectives of the Phase One ESA are to identify the presence or absence of Potentially Contaminating Activities (PCAs) on the Phase One Property and/or within the Phase One Study Area, and to determine if the PCAs identified within the Phase One Study Area are likely to result in an Area of Potential Environmental Concern (APEC) on the Phase One Property.

The scope of work completed as part of the Phase One ESA included a review of reasonably ascertainable records and reports regarding historical and current use, regulatory information, occupancy, and activities for the Phase One Property, interviews with available individuals with knowledge of the current and former site activities, an inspection of the Phase One Property and activities on the adjacent properties and an evaluation of the information obtained with respect to potential concerns associated with the activities identified. The information obtained by the Phase

One ESA will be used to assess whether further investigation in the form of a Phase Two ESA is merited. It should be noted that this Phase One ESA does not include any sampling or testing and is based solely on a review of readily available data, and observations made during the Phase One Site Reconnaissance.

Based on the records reviewed as part of the Phase One ESA, DS presents the following findings:

- The topography on the Phase One Property and within the Phase One Study Area is generally flat with a surficial elevation ranging from 80 – 104 metres above sea level (masl) and a moderate slope to the west, south, and southwest. Based on the local topography, the shallow groundwater flow direction is inferred to be west to southwest towards Sixteen Mile Creek, which is located approximately 220 metres west of the Phase One Property. Based on concurrent geotechnical and hydrogeological investigations, the depth to groundwater ranged between 3.7 to 5.6 metres below ground surface (mbgs) on November 6, 2025. Long term groundwater monitoring would be required in order to confirm the direction of groundwater flow on the Phase One Property;
- Based on a review of the OGS Earth database, the Phase One Property is situated within a Iroquois Plain physiographic region. The overburden in the vicinity of the Phase One Property is described as Paleozoic bedrock, and the overburden in the western portion of the Study Area includes modern alluvial deposits containing clay, silt, sand, gravel, and potentially organic remains. The bedrock geology within the Phase One Study Area is described as shale, limestone, dolostone, and siltstone of the Georgian Bay Formation, Blue Mountain Formation, Billings Formation, Collingwood Member, and Eastview Member. Based on the concurrent geotechnical investigation completed by DS, bedrock was encountered at approximate depths ranging from 4.6 to 5.9 mbgs.
- The following summarizes the Areas of Potential Environmental Concern (APECs) on the Phase One Property and associated on-site and off-site Potentially Contaminating Activities (PCAs):
    - APEC-1: Located on the eastern portion of the Property
        - According to the city directories, the property located at 142 Cross Avenue, approximately 25 m east of the Property, is listed for various auto repair servicing and detailing related businesses between 1985 and 2008. This address is currently occupied by Master Auto Lube & Tire and Auto Craft Detailing Professionals, Ceramic Coating, PPF & Window Tinting (PCA-2).
        - Wotherspoon Foundry Ltd., formerly located at 148 Cross Avenue, approximately 50 m east of the Property is listed in the Ontario Regulation (O.Reg.) 347 Waste Generator database between the years 1986 to 2001. “J.A. Wotherspoon & Son (Foundry)” is also observed in a 1967 Fire Insurance Plan (FIP) depicting a metal stamping building located at 142 Cross Avenue and a rolling mill located at 148 Cross Avenue. East of this structure, there is an area

labelled “scrap iron piled.” The Rolling Mill contains coke ovens, a cupola, and a foundry (PCA-7, PCA-15A and PCA-15B).

- APEC-2: Located on the western portion of the Property
  - According to a 1967 FIP, there is a transformer substation located on the west adjacent property at 539 Lyons Lane. This substation is also located at the same location in present day and consists of transformers. This address is also listed in the O.Reg.347 Waste Generator database for various waste classes for the approval years 1992-1998 and 2006 (PCA-4 and PCA-16).
- APEC-3: Located on the northeast corner of the Property
  - 125 Cross Avenue, located approximately 160 m northeast of the Property, is listed in the O.Reg.347 Waste Generator database for various waste classes between the years 1986 to 2022. Additionally, there is an auto repair center and dry cleaners listed at this address in the city directories for the years 1985, 1991, and 2001. According to a 1967 FIP, there are structures at 125 Cross Avenue that contain a gas boiler on the second floor and two (2) fuel tanks (PCA-9, PCA-13A, PCA-13C, and PCA-25).
  - According to city directories, a dry cleaner is listed for the years 2012, 2017, 2021, and 2023, located at 117 Cross Avenue, approximately 70 m northeast of the Property (PCA-22, PCA-26).
  - Instant Imprints Canada Inc., located at 165 Cross Avenue, approximately 135 m northeast of the Property, is listed for commercial screen printing, other printing, all other textile product mills, sign manufacturing, lessors of non-financial intangible assets (except copyrighted works), and commercial screen printing in the Scott’s Manufacturing Directory database. The established year is not listed (PCA-24).
- APEC-4: Paved, gravel and grass surfaces on the Phase One Property, adjacent to Cross Avenue
  - The inferred application of de-icing agents on the Phase One Property and on Cross Avenue have resulted in APECs on the Property (PCA-27).
- APEC-5: Located at the northwest corner of the parcel located at 132 Cross Avenue
  - According to the Phase One ESA questionnaire, a fire occurred at 132 Cross Avenue in 2022 (PCA-28).
- APEC-6:
  - Based on a concurrent geotechnical investigation completed by DS, fill material was identified in all of the boreholes advanced. This includes the northwest, southwest, northeast, southeast, and center of the Property (PCA-30).

- The neighbouring properties within the Phase One Study Area appear to have been used for commercial and industrial purposes since at least 1967 to present day.

Based on a review of the information available at this time it is concluded that forty-three (43) PCAs were identified on the Phase One Property and within the Phase One Study Area, of which, seventeen (17) are considered to be contributing to six (6) APECs in, on, or under the Phase One Property. A summary of the PCAs identified and the associated APECs is provided in Table 1-1 below. Note that the PCA numbers used below are per Table 2, Schedule D of O.Reg. 153/04.

Table E-1: Summary of APECs Identified on Phase One Property

Area of Potential Environmental Concern	Location of Area of Potential Environmental Concern on Phase One Property	Potentially Contaminating Activity	Location of PCA (on-site or off-site)	Contaminants of Potential Concern	Media Potentially Impacted (Ground water, soil and/or sediment)
APEC-1	Eastern portion of the Phase One Property	#27 – Garages and Maintenance and Repair of Railcars, Marine Vehicles and Aviation Vehicles	Off-Site PCA-2	Metals, As, Sb, Se, Cr(VI), CN-, Hg, PHCs, VOCs, BTEX, PAHs	Soil, Groundwater
		N/S - Waste Generator	Off-Site PCA-7	Metals, As, Sb, Se, Cr(VI), CN-, Hg, PHCs, VOCs, BTEX	Groundwater
		#33 - Metal Treatment, Coating, Plating and Finishing	Off-Site PCA-15A	Metals, As, Sb, Se, Cr(VI), CN-, Hg, PHCs, VOCs, BTEX, PAHs	Groundwater
		#32 - Iron and Steel Manufacturing and Processing	Off-Site PCA-15B	Metals, As, Sb, Se, Cr(VI), CN-, Hg, PHCs, VOCs, BTEX, PAHs	Groundwater
APEC-2	Western portion of the Phase One Property	N/S - Waste Generator	Off-Site PCA-4	Metals, PHCs, VOCs, BTEX, PCBs	Soil, Groundwater
		#18 - Electricity Generation, Transformation and Power Stations	Off-Site PCA-16	PHCs, BTEX, PCBs	Soil, Groundwater
APEC-3	Northeast corner of Phase One Property	N/S- Waste Generator	PCA-9 Off-Site	Metals, PHCs, BTEX, VOCs,	Groundwater
		#28 – Gasoline and Associated Products Storage in Fixed Tanks	PCA-13A, PCA-13B, PCA-13C Off-Site	PHCs, BTEX, VOCs, Metals, PAHs	Groundwater

Area of Potential Environmental Concern	Location of Area of Potential Environmental Concern on Phase One Property	Potentially Contaminating Activity	Location of PCA (on-site or off-site)	Contaminants of Potential Concern	Media Potentially Impacted (Ground water, soil and/or sediment)
		#37 - Operation of Dry Cleaning Equipment (where chemicals are used)	PCA-22 Off-Site	VOCs	Groundwater
		N/S - Scott's Manufacturing Directory	PCA-24 Off-Site	Metals, VOCs	Groundwater
		#10 - Commercial Autobody Shops	PCA-25 Off-Site	Metals, As, Sb, Se, Cr(VI), CN-, Hg, PHCs, VOCs, BTEX	Groundwater
		#37 - Operation of Dry Cleaning Equipment (where chemicals are used)	PCA-26 Off-Site	VOCs	Groundwater
APEC-4	Paved, gravel and grass surfaces on the Phase One Property, adjacent to Cross Avenue	N/S - Inferred application of de-icing agent*	PCA-27 On-Site	EC, SAR	Soil
				Na, Cl-	Groundwater
APEC-5	Northwest portion of 132 Cross Avenue	N/S - Structure Fire	PCA-28	PAHs	Soil
APEC-6	Entire Property	#30 - Importation of Fill Material of Unknown Quality	PCA-30	PHCs, BTEX, Metals, As, Sb, Se, B-HWS, CN-, Cr (VI), Hg, PAHs	Soil

N/S - not specified in Table 2, Schedule D, of O.Reg. 153/04
* - The area is subject to application of de-icing salts for road safety purposes. Per Section 49.1 (1) of O.Reg. 407/19, published December 4, 2019 "*If an applicable site condition standard is exceeded at a property solely because of one of the following reasons, the applicable site condition standard is deemed not to be exceeded for the purpose of Part XV.1 of the Act*": "*…that a substance has been applied to surfaces for the safety of vehicular or pedestrian traffic under conditions of snow or ice or both*". Any potential impacts associated with EC and/or SAR in soil, and sodium and/or chloride in groundwater will be deemed not to exceed the MECP Site Conditions Standards for the area identified in APEC-4.

The PCAs identified in Table E-1 above are considered by the Qualified Person (QP) to be contributing to Areas of Potential Environmental Concern on the Phase One Property. The Contaminants of Potential Concern (COPCs) identified by the QP include metals, As, Sb, Se, Cr (VI), CN-, Hg, PHCs, BTEX,

VOCs, PAHs, PCBs, EC, SAR, Na, CL-, and B-HWS. Based on the findings of this Phase One ESA, it is concluded that a Phase Two ESA would be required in order to investigate the aforementioned APECs and to assess the environmental soil and groundwater conditions on the Phase One Property. A Record of Site Condition cannot be filed based on the findings of the Phase One ESA.

Table of Contents

1.0 INTRODUCTION 1
1.1 PHASE ONE PROPERTY INFORMATION 2
1.2 SITE DESCRIPTION 3
2.0 SCOPE OF INVESTIGATION 3
3.0 RECORDS REVIEW 5
3.1 GENERAL 5
3.1.1 Phase One Study Area Determination 5
3.1.2 First Developed Use Determination 5
3.1.3 Fire Insurance Plans 6
3.1.4 Chain of Title 7
3.1.5 Environmental Reports 8
3.1.6 City Directories 8
3.2 ENVIRONMENTAL SOURCE INFORMATION 11
3.2.1 ERIS Report 11
3.2.2 Ministry of the Environment- Freedom of Information 15
3.2.3 Technical Standards and Safety Authority 16
3.2.4 Areas of Natural and Scientific Interest 16
3.2.5 Conservation Halton 17
3.3 PHYSICAL SETTING SOURCES 17
3.3.1 Aerial Photographs and Historical Mapping 17
3.3.2 Topography, Hydrology, Geology 19
3.3.3 Fill Materials 20
3.3.4 Water Bodies and Areas of Natural Significance 20
3.3.5 Well Records 20
3.4 SITE OPERATING RECORDS 20
4.0 INTERVIEWS 20
4.1 PERSONNEL INTERVIEWED 20
4.2 INTERVIEWEE RATIONALE 21
4.3 RESULTS OF INTERVIEW 21
5.0 SITE RECONNAISSANCE 22
5.1 GENERAL REQUIREMENTS 22
5.2 SPECIFIC OBSERVATIONS AT PHASE ONE PROPERTY 22
5.3 WRITTEN DESCRIPTION OF INVESTIGATION 25
6.0 REVIEW AND EVALUATION OF INFORMATION 26
6.1 CURRENT AND PAST USES 26
6.2 POTENTIALLY CONTAMINATING ACTIVITY 26
6.3 AREAS OF POTENTIAL ENVIRONMENTAL CONCERN 30
6.4 PHASE ONE CONCEPTUAL SITE MODEL 33
6.4.1 Potentially Contaminating Activity Affecting the Phase One Property 33
6.4.2 Contaminants of Potential Concern 37

6.4.3 Underground Utilities and Contaminant Distribution and Transport 38
6.4.4 Geological and Hydrogeological Information 38
6.4.5 Uncertainty and Absence of Information 38
7.0 CONCLUSIONS 39
7.1 PHASE TWO ENVIRONMENTAL SITE ASSESSMENT REQUIREMENT 39
7.2 RSC BASED ON PHASE ONE ENVIRONMENTAL SITE ASSESSMENT 39
7.3 LIMITATIONS 39
7.4 QUALIFICATIONS OF THE ASSESSORS 40
7.5 SIGNATURES 41
8.0 REFERENCES 42

TABLES

Table E-1: Summary of APECs Identified on Phase One Property iv
Table 1-1: Phase One Property Information 2
Table 3-1: Summary of FIP Observations 6
Table 3-2: Historical Occupants of Potential Environmental Concern within Phase One Study Area 9
Table 3-3: Summary of Environmental Databases Reviewed 11
Table 3-4: Summary of ERIS Report Findings within Phase One Study Area 12
Table 3-5: Summary of TSSA records 16
Table 3-6: Summary of Aerial Photographs 17
Table 4-1: Summary of Personnel Interviewed 21
Table 5-1: Site Reconnaissance Notes 22
Table 5-2: Summary of Site Reconnaissance Observations 22
Table 5-3: Summary of Site Reconnaissance Observations within Phase One Study Area 25
Table 6-1: Summary of PCAs 26
Table 6-2: Summary of APECs 31
Table 6-3: Summary of PCAs Contributing to APECs 33

Enclosures

FIGURES

Figure 1 – Site Location Plan
Figure 2 – Phase One Property Site Plan
Figure 3 – Phase One Study Area
Figure 4 – PCA within Phase One Study Area
Figure 5 – APEC Location

APPENDICES

Appendix A – Plan of Survey
Appendix B – City Directory Search
Appendix C – ERIS Report
Appendix D – Regulatory Requests
Appendix E – Aerial Photographs
Appendix F – Site Photographs
Appendix G – Table of Current and Past Uses and Chain of Title

1.0 Introduction

DS Consultants Ltd. (DS) was retained by Batory Planning and Management (the "Client") to conduct a Phase One Environmental Site Assessment (ESA) of the Property located at 118, 122, 126, 128, and 132 Cross Avenue, Oakville, Ontario, herein referred to as the "Phase One Property," "Property," or the "Site." The Phase One Property is currently occupied by one (1) residential house which has been converted to a commercial optometrist office at 118 Cross Avenue, and four (4) residential structures at 122, 126, 128 and 132 Cross Avenue, and a storage shed at 128 Cross Avenue. DS understands that this Phase One ESA may be used to support the filing of a Record of Site Condition (RSC) and to satisfy the Official Plan Amendment and Zoning By-Law Amendment submission to the Town of Oakville as part of the proposed redevelopment of the Phase One Property for residential purposes. The proposed redevelopment will consist of constructing a high-rise building up to 38 storeys with three (3) levels of underground parking, and a road widening of Cross Avenue.

It is the opinion of DS that the intended future property use (residential) constitutes a more sensitive property use, as defined under O.Reg. 153/04 (as amended) than the historic commercial use. Given that the proposed change in property use is to a more sensitive property use, the filing of a Record of Site Condition (RSC) with the Ontario Ministry of Environment, Conservation and Parks (MECP) will be mandated under O.Reg. 153/04 (as amended).

The Phase One ESA was completed to satisfy the intent of the requirements, methodology and practices for a Phase One ESA as described in Ontario Regulation 153/04 (as amended). The objectives of the Phase One ESA is to identify the presence or absence of Potentially Contaminating Activities (PCAs) on the Phase One Property and/or within the Phase One Study Area, and to determine if the PCAs identified within the Phase One Study Area are likely to result in an Area of Potential Environmental Concern (APEC) on the Phase One Property. The information obtained by the Phase One ESA will be used to assess whether further investigation in the form of a Phase Two ESA is merited. It should be noted that this Phase One ESA does not include any sampling or testing and is based solely on a review of readily available data, and observations made during the Phase One Site Reconnaissance.

1.1 Phase One Property Information

The information for the Phase One Property is provided in the following Table.

Table 1-1: Phase One Property Information

Criteria	Information	Source
Legal Description	Part of Lot 14 Concession 3, South of Dundas Street, Geographic Township of Trafalgar, Town of Oakville, Regional Municipality of Halton	Legal Survey
Property Identification Number (PIN)	PIN 24816-0070 (LT) PIN 24816-0069 (LT) PIN 24816-0068 (LT) PIN 24816-0067 (LT) PIN 24816-0066 (LT)	Legal Survey
Municipal Address	118, 122, 126, 128, and 132 Cross Avenue, Oakville, Ontario	Legal Survey
Zoning	MTC – Midtown Transitional Commercial	Oakville Online Interactive Zoning Map
Property Owners	118 Cross Avenue: Amandeep Kaur Sanghera 122 & 128 Cross Avenue: Balbir Singh Sanghera, Surinder Kaur Sanghera 126 Cross Avenue: Balbir Singh Sanghera 132 Cross Avenue: Surinder Kaur Sanghera	Chain of Title
Property Owner Contact Information	Balbir Sanghera, Surinder Sanghera, Amandeep Sanghera 1377 Merrybrook Lane Oakville, Ontario, L6M 1T5 Phone: 647-291-7264 Email: s_pav@hotmail.com	Phase One ESA Questionnaire
Current Site Occupants	118 Cross Avenue: Dr. Amanda Sanghera & Associates Optometrist Office 122 ,126, 128, and 132 Cross Avenue: Various residential tenants	Phase One ESA Site Reconnaissance
Site Area	0.2485 hectares (0.614 acres)	Client - Site proposed building plans
Centroid UTM Coordinates	Northing: 4812087 Easting: 606325 Zone: 17T	Google Earth Pro

1.2 Site Description

The Phase One Property is a 0.2485 hectares (0.614 acres) parcel of land situated within a mixed residential, commercial, and industrial area in the Town of Oakville, Ontario. The Phase One Property is located approximately 40 m east of the intersection of Cross Avenue and Lyons Lane. The Phase One Property is currently occupied by one (1) residential house which has been converted to a commercial optometrist office at 118 Cross Avenue, and four (4) residential structures at 122, 126, 128 and 132 Cross Avenue. A Site Location Plan is provided in Figure 1.

A Plan of Survey for the Phase One Property dated March 27, 2025, and prepared by J.D. Barnes Limited, an Ontario Land Surveyor, has been provided under Appendix A.

A Site Plan depicting the orientation of the buildings on-site is provided in Figure 2.

2.0 Scope of Investigation

The Phase One ESA was completed to satisfy the intent of the requirements, methodology and practices for a Phase One ESA as described in Ontario Regulation 153/04, as amended (Phase One ESA requirements). This included:

- A review of reasonably ascertainable records and reports regarding historical and current use, regulatory information, occupancy, and activities for the Phase One Property, including:
  - Physical setting information such as aerial photographs, topographic mapping, available historical maps and drawings;
  - Company records (e.g., site plans, building plans, permit records, production and maintenance records, asbestos surveys, site utility drawings, emergency response and contingency plans, spill reporting plans and records, inventories of chemicals and their usage (e.g. WHMIS), environmental monitoring data, waste management records, inventory of underground and aboveground tanks, environmental audit reports) provided to DS;
  - Geological and hydrogeological information in published government maps and/or reports;
  - A review of information on file with ERIS, a commercial database that provides information from numerous private, provincial, and federal environmental databases/registries;
  - Review of fire insurance plans, municipal directory documentation and available environmental reports that are pertinent to the Phase One Property;
  - Regulatory Information, including such as Permits or Certificates of Approval (pertaining to activities that may impact the condition of the property, orders, control orders, or complaints related to environmental compliance that may impact the

condition of the property, and violations of environmental statutes, regulations, by-laws, and permits that may impact the condition of the property;

- Environmental source information including published and online records from Ministry of Environment, Conservation and Parks (MECP), Environment Canada, Technical Standards and Safety Authority (TSSA), and the City of Toronto; and
- The Ontario Ministry of Natural Resources (MNR) Natural Heritage Information Centre database and the Conservation Authority website for information specific to natural areas, such as locations of environmentally sensitive areas or species.

- Interviews with available individuals having knowledge of current and/or past site activities;
- An inspection of the Phase One Property, and the activities on the adjacent properties, including and assessment of the following:
  - The site operations, processes, and waste management currently carried out on the Phase One Property.
  - The neighbouring land uses (i.e. identification of environmentally sensitive neighbours, as well as an assessment of potential off-site sources of contamination);
  - The source of potable water for the Phase One Property and properties within the Phase One Study Area;
  - The potential presence of existing or former above-ground or underground fuel storage tanks (ASTs or USTs);
  - Possible cut and fill operations that may resulted in the importation of fill material of unknown quality;
  - The presence/absence of floor cracks, hydraulic hoists, elevators, sumps and drains;
  - Areas suspected to contain evidence of surficial and sub-surface impacts (e.g. areas of staining);
  - The potential presence of various Designated Substances and building materials including:
    - Friable and non-friable asbestos
    - Urea formaldehyde foam insulation (UFFI)
    - Chlorofluorocarbons (CFCs) in air conditioning and refrigeration equipment
    - PCB-containing materials and electrical equipment
    - Lead-based paint
    - Mould
  - The presence/absence of wells, pits and lagoons, drainage sumps and floor drains, sewage and wastewater disposal pipelines; and
  - General site conditions, including topography and drainage, standing water, right-of-ways, presence of underground utilities, evidence of stained or odorous soils, and stressed vegetation.
- Evaluation of the information and documentation of the results in the form of a Phase One ESA Report.

The objectives of the Phase One ESA are:

1. To assess the environmental condition of the Phase One Property to develop a preliminary determination of the likelihood that one or more contaminants have affected any land or water on, in, or under the Phase One Property;
2. To identify potentially contaminating activities within the Study Area (i.e., areas within 250 m of the Property), and to assess if Areas of Potential Environmental Concern (APECs) exist on the Phase One Property;
3. To identify the Potential Contaminants of Concern associated with the PCAs identified; and
4. To provide a basis for subsequent investigation, if required, based on the findings of the Phase One ESA.

3.0 Records Review

3.1 General

3.1.1 Phase One Study Area Determination

Based on a review of the available historical records and the observations made during the Phase One Site Reconnaissance, no heavy industrial properties or other relevant potentially contaminating activities were observed which were considered to merit expanding the Phase One Study Area. As such the Phase One Study Area was defined by a 250 metre radius around the Phase One Property boundary, in accordance with O.Reg. 153/04 (as amended).

The properties within 250 m of the Phase One Property generally consist of residential, industrial, and commercial land uses. An assessment of the historical and current use of all properties within the Phase One Study Area was conducted in order to assess for the presence/absence of potentially contaminating activities. A summary of the potentially contaminating activities identified within the Phase One Study Area is provided under Section 6.2. A plan depicting the Phase One Study Area limits as well as the current property uses is presented in Figure 3.

3.1.2 First Developed Use Determination

The first developed use of the Phase One Property is considered under O.Reg. 153/04 (as amended) to be either the first use of the Phase One Property in or after 1875 that resulted in the development of a building or structure on the property, or the first potentially contaminating use or activity on the Phase One Property.

The determination of the first developed use of the Phase One Property was based on a review of available aerial photographs, historical maps, fire insurance plans, city directories, and interviews. Based on the information obtained, the first developed use of the Phase One Property was for residential purposes and occurred prior to 1954.

3.1.3 Fire Insurance Plans

Fire insurance plans were prepared between 1875 and 1923 and revised in some areas until the 1970s. Verisk provided an Enviroscan Report for DS to review. FIPs were reviewed to confirm the building construction, occupancy, and potential fire hazards with details regarding storage tanks, boilers, transformers, electrical rooms, etc. A summary of the pertinent information depicted in the FIPs is provided in Table 3-1 below:

Table 3-1: Summary of FIP Observations

Date	Location	PCA ID No.
1967	**Phase One Property**	
	The Property appears to consist of five residential structures in similar configuration to the present-day houses and at the same municipal addresses. There is also a small out-building depicted south of 128 Cross Avenue.	No PCA
	Phase One Study Area	
	North Neighbouring Properties:	
	Cross Avenue is north of the Property. There is a parking area north of Cross Avenue at 125 Cross Avenue. The area north of the parking area is occupied by four (4) structures. The southwestern structure contains a portion that is labelled 'Firestone Garage Reps' (PCA-29). A structure labelled 'Dominion' is located approximately 150 m northeast of the Property and contains three gas boilers (PCA-13A) and two (2) fuel tanks on the southeast portion of the structure (PCA-13B and PCA-13C). Additionally, there are structures located west of the intersection of Cross Avenue and Argus Road that appear to be used for the purposes of James R. Kendall Leather Co. Ltd. (PCA-19).	PCA-13A, PCA-13B, PCA-13C, PCA-19, PCA-29
	South Neighbouring Properties:	
	A bakery is depicted southeast of the Property, followed by King Paving and Materials Ltd. Contractors Yard further south. There are three structures on the King Paving & Materials Ltd. area that appear to be used for storage purposes. Oakville Public Utilities Commission storage yard (PCA-3, PCA-6, PCA-10) is located southwest of the Site, west of Lyons Lane. There is a structure that appears to be a part of Oakville Public Utilities Commission at 530 Lyons Lane that has an underground storage tank on the exterior of the north side (PCA-17). C.N.R. Main Line (PCA-1) is located approximately 160 m south of the Property. There is another King Paving and Materials Ltd. property located south of the railway. This property, located at 80 Old Mill Road, contains a maintenance shop, crushed stone and sand piles, steam cleaning facility, scale house, machinery storage, a wash house, and a ready-mix plant. The property also includes eleven tanks (PCA-18A to PCA-18K).	PCA-1, PCA-3, PCA-6, PCA-10, PCA-17, PCA-18A to PCA-18K
	East Neighbouring Properties:	
	There is a metal stamping building located at 142 Cross Avenue (PCA-15A). A rolling Mill is located at 148 Cross Avenue (PCA-15B). East of this structure, there is an area labelled "scrap iron piled." The Rolling Mill is	PCA-15A, PCA-15B

	labelled "J.A. Wotherspoon & Son (Foundry)" and contains coke ovens, a cupola, and a foundry.	
	West Neighbouring Properties:	
	A transformer substation is depicted west of the Property (PCA-16) This substation is also located at the same location as the present day at 539 Lyons Lane. There is a machine shop depicted west of the intersection of Cross Avenue and Lyons Lane, at 550 Lyons Lane (PCA-14).	PCA-16 PCA-14

Based on a review of the FIPs, the Phase One Property appears to have been developed prior to 1967, for residential purposes. Based on a review of aerial images, the current Site buildings appear to have been constructed prior to 1954. Further discussion on the PCA(s) identified is presented under Section 7.2.

3.1.4 Chain of Title

A Chain of Title search for the Property was prepared as part of the Phase One ESA. The Chain of Title covered the period from Crown Patent in 1831 to the present day, and is summarized in Appendix G. The Chain of Title search indicated that the date of patent for the Phase One Property was March 31, 1831. From 1831 to August 1946, the Property was owned by various private individuals, for inferred residential purposes.

From August 1946 – 1969, 118 Cross Avenue was owned by various corporations. From August 1946 – 1950, 122 Cross Avenue was owned by various corporations. From August 1946 – 1951, 126 and 128 Cross Avenue were owned by various corporations. From 1951-1999, 128 Cross Avenue is owned by James Charles Algar and Doris Elizabeth Mary Algar, which may be associated with a commercial contracting business known as Algar James J decorator & general contracting or Algar Jas (Doris) painting & dec., listed in city directories from 1958-1965. 128 Cross Avenue appears to be listed in the city directories for inferred residential use between 1971-1996. Although, the name listed between 1971-1996 is Algar Jas, Algar James, or Algar D, indicating that the property may have continued to operate as an office space for the purposes of Algar James J decorator & general contracting or Algar Jas (Doris) painting & dec. From August 1946 – 1950, 132 Cross Avenue was owned by various corporations. Based on a review of FIPs and aerial images, the Property, was likely used for the administrative purposes for these businesses as office spaces. Following the ownership by these various corporations, all municipal addresses encompassed in the Property appear to be owned by various private individuals, for inferred residential purposes. Based on the information provided, it is inferred that the first developed use of the Phase One Property was for residential purposes in the 1950s.

118 Cross Avenue has been owned by Amandeep Kaur Sanghera since 2000 to present day. 122 and 128 Cross Avenue has been owned by Balbir Singh Sanghera and Surinder Kaur Sanghera since 2010 to present day. 126 Cross Avenue has been owned by Balbir Singh Sanghera since 2010 to present day. 132 Cross Avenue has been owned by Surinder Kaur Sanghera since 2010 to present day.

Information for the chain of title and parcel register is provided in Appendix G.

3.1.5 Environmental Reports

No previous reports were provided to DS for review.

3.1.6 City Directories

Environmental Risk Information Services (ERIS) was requested to perform a city directory search for the Site and all the properties within the Phase One Study Area. ERIS conducted a search of the city directories from 1958 to 2023, at approximately 5-year intervals.

The Property includes the municipal addresses of 118, 122, 126, 128, and 132 Cross Avenue. For some of the entries, the physical locations of the PCAs are inferred based on a review of FIPs, where the addresses provided in the city directories do not appear to correspond to the business name. The following summarizes the property uses that appear in the directories between 1958 and 2023.

118 Cross Avenue is listed in the directories from 1958-1960, under Wright C E Co metal stamping, a metal stamping business. According to the FIPs and city directory listings, this metal stamping business is located at 142 Cross Avenue, instead of 118 Cross Avenue. 118 Cross Avenue is listed for various private individuals for inferred residential use between 1965-2001. 118 Cross Avenue is listed under Sanghera, Amanda OD, Sanghera A Dr, or A Sanghera as an optometrist office, between 2012-2023, which is considered to be commercial use.

122 Cross Avenue is listed in the city directories from 1965-2008 under various private individuals for inferred residential use. 122 Cross Avenue is not listed between 1958-1960 and 2012-2017. 122 Cross Avenue is listed again under various private individuals for inferred residential use between 2021-2023.

126 Cross Avenue is first listed under a private individuals as well as Mobile Repair Shop electrical appliances sales and service in 1960. 126 Cross Avenue is listed under various private individuals for inferred residential use between 1965-2008. This address is not listed in the directories between 2012 and 2017. This address is listed again for inferred residential use in 2021-2023.

128 Cross Avenue is listed in the directories between 1958-1965 under a commercial contracting business known as Algar James J decorator & general contracting or Algar Jas (Doris) painting & dec. 128 Cross Avenue is listed for inferred residential use between 1971-1996. Although, the name listed between 1971-1996 is Algar Jas, Algar James, or Algar D, indicating that the property may have continued to operate for the purposes of Algar James J decorator & general contracting or Algar Jas (Doris) painting & dec. out of their residence. This address is not listed in 2001. 128 Cross Avenue appears again in the directories in 2008 for inferred residential use. This address is not listed in the directories between 2012 and 2017. This address is listed again for inferred residential use in 2021-2023.

132 Cross Avenue is first listed in the directories for various private individuals for inferred residential use between 1965-2008. This address is not listed in the directories between 2012 and 2017. This address appears again in the directories for inferred residential use in 2021 and is not listed in 2023.

The adjacent properties generally appear to be used for residential, commercial, or industrial purposes between 1958-2023.

The following listings in the city directories were noted by DS to be of potential environmental concern:

Table 3-2: Historical Occupants of Potential Environmental Concern within Phase One Study Area

Address	Location Relative to Phase One Property	Occupant	Years	Inferred Property Use	PCA ID No.
108 Cross Avenue (inferred to be 148 Cross Avenue), 148 Cross Avenue	50 m northwest of the Phase One Property	Wotherspoon J A & Son Ltd Foundry or Wotherspon J A & Son Ltd. foundry equip	1958, 1971, 1975, 1981, 1985, 1991, 1996	Industrial: Foundry	PCA-15B
		Wotherspoon J A & Son Ltd. case iron soil pipes	1960, 1965		
		Titan Foundt Ltd., Wotherspoon Foundry Ltd.	1981, 1985		
		Bibby Foundry Ltd	2001		
73 Cross Avenue, (inferred to be 185 Cross Avenue), 185 Cross Avenue	210 m northeast of the Property	Kendall James R Leather Co Ltd. tanners	1958, 1960, 1965,	Leather tannery	PCA-19
70 Cross Avenue , 214 Cross Avenue	160 m south of the Property	Canadian Pacific Express Co., Canadian National Railway, Cdn Pacific Express Co.,	1958, 1960,	Industrial: Railway	PCA-1
142 Cross Avenue	25 m east of the Property	Wright C E metal stamping	1965, 1971, 1975	Industrial: Metal stamping	PCA-15A

Address	Location Relative to Phase One Property	Occupant	Years	Inferred Property Use	PCA ID No.
		Cross Avenue Auto Body	1991, 2012, 2017	Industrial: Auto Center	PCA-2
		Noel's Auto Service	1985, 1991, 1996, 2001		
		P & J Auto Body	1991		
		Jager Automotive	1996		
		Cross Avenue Auto Service & Sales	2008		
		Master Mechanic	2023		
530 Lyons Lane	60 m southwest of the Property	Oakville Pub Utilities Comn Hydro & water ops	1975	Industrial	PCA-3
125 Cross Avenue	160 m northeast of the Property	Woolco Auto Centre	1985, 1991,	Industrial: Auto Centre	PCA-25
		Kieths Cleaners Ltd.	1965	Commercial: Inferred Dry Cleaners	PCA-26
152 Cross Avenue, assumed to be 125 Cross Avenue		Cadet Cleaners	2001	Commercial: Dry Cleaners	
			1985, 1991		
187 Cross Avenue	210 m northeast of the Property	Cross & Argus Car Wash Ltd.	1991, 1996, 2001, 2012	Commercial: Car Wash	PCA-20
		Rodeo Dry Cleaners	1991, 1996	Commercial: Dry Cleaners	PCA-21
		Tidy Car	1991	Commercial: Car Wash	PCA-20
		A Fine Details	2012, 2017	Car washes and detailing	PCA-20
		Fine Details	2021, 2023	Automobile detailing	PCA-23
117 Cross Avenue	70 m northeast of the Property	White Swan Cleaners	2012, 2017	Dry cleaning and laundry services	PCA-22

Address	Location Relative to Phase One Property	Occupant	Years	Inferred Property Use	PCA ID No.
		Super Organic Dry Cleaners	2021, 2023	Dry cleaning	PCA-22

A complete summary of the City Directory listings reviewed has been included under Appendix B. The locations of the historical occupants of potential environmental concern are presented on Figure 4, and are discussed further under Section 6.2.

3.2 Environmental Source Information

3.2.1 ERIS Report

Environmental Risk Information Services Ltd. (ERIS) is an organization that maintains and searches various government and private databases for property-related environmental information.

DS contacted Environmental Risk Information Services Ltd. (ERIS), an environmental database and information service company, to request a search of government and private records for information pertaining to the Phase One Property and Phase One Study Area. ERIS searched 15 Federal databases, 37 Provincial databases and 10 private databases. A summary of the databases provided by ERIS is provided in the Table below:

Table 3-3: Summary of Environmental Databases Reviewed

Federal Government Source Databases	Private Source Databases
Contaminated Sites on Federal Land; Environmental Effects Monitoring; Environmental Issues Inventory System; Federal Convictions; Fisheries & Oceans Fuel Tanks; Indian & Northern Affairs Fuel Tanks; National Analysis of Trends in Emergencies System (NATES); National Defense & Canadian Forces Fuel Tanks; National Defense & Canadian Forces Spills; National Defense & Canadian Forces Waste Disposal Sites; National Environmental Emergencies System (NEES); National PCB Inventory; National Pollutant Release Inventory; Parks Canada Fuel Storage Tanks; and Transport Canada Fuel Storage Tanks.	Anderson's Storage Tanks; Anderson's Waste Disposal Sites; Automobile Wrecking & Supplies; Canadian Mine Locations; Canadian Pulp and Paper; Chemical Register; ERIS Historical Searches; Oil and Gas Wells; Retail Fuel Storage Tanks; and Scott's Manufacturing Directory.
Provincial Government Source Databases	
Abandoned Aggregate Inventory; Abandoned Mine Information System; Aggregate Inventory; Borehole; Certificates of Approval;	Inventory of PCB Storage Sites; Landfill Inventory Management Ontario; List of TSSA Expired Facilities; Mineral Occurrences; Non-Compliance Reports;

Certificates of Property Use; Commercial Fuel Oil Tanks; Compliance and Convictions; Drill Hole Database; Environmental Activity and Sector Registry; Environmental Compliance Approval; Environmental Registry; Fuel Storage Tank; Fuel Storage Tank – Historic; Inventory of Coal Gasification Plants and Coal Tar Sites; TSSA Historic Incidents; TSSA Incidents; TSSA Pipeline Incidents; TSSA Variances for Abandonment of Underground Storage Tanks;	Ontario Oil and Gas Wells; Ontario Regulation 347 waste Generators Summary; Ontario Regulation 347 Waste Receivers Summary; Ontario Spills; Orders; Permit to Take Water; Pesticide Register; Private and Retail Fuel Storage Tanks; Record of Site Condition; Waste Disposal Sites – MECP 1991 Historical Approval Inventory; Waste Disposal Sites – MECP CA Inventory; Wastewater Discharger Registration Database; and Water Well Information System

The ERIS report indicated that there were zero (0) listings for the Phase One Property, and 132 listings for the remaining properties within the Phase One Study Area. A copy of the ERIS report has been provided under Appendix C. A summary of the potentially contaminating activities identified in the ERIS report and other pertinent information is provided in the Table below:

Table 3-4: Summary of ERIS Report Findings within Phase One Study Area

Database/Date	Entry Details	PCA ID No.
Delisted Fuel Tanks (DTNK)	Oakville Hydro Corporation, located at 530 Lyons Lane, approximately 60 m southwest of the Property is listed as a self-serve fuel safety private fuel outlet and FS piping. The record date is listed as up to March 2012.	PCA-3
List of Expired Fuels Safety Facilities (EXP)	Oakville Hydro Corporation, located at 530 Lyons Lane, approximately 60 m southwest of the Property is listed for one (1) expired underground diesel tank and one (1) expired gasoline tank each with a capacity of 13,638 L and installed in 1981.	PCA-3
Ontario Regulation 347 Waste Generator Summary (GEN)	Oakville Hydro-Electric Commission 29-491 or Oakville Hydro Electricity Distribution Inc., located west adjacent at 539 Lyons Lane, is listed twice. The waste classes include alkaline wastes – other metals, oil skimmings and PCBs. The approval years include 1992-1998 and 2006.	PCA-4
	Corporation of the Town of Oakville, at 550 Lyons Lane, located approximately 70 m west of the Site, is listed once. The waste class includes oil skimmings & sludges in 2012.	PCA-5

Database/Date	Entry Details	PCA ID No.
	Oakville Hydro Electric Comm., Oakville Hydro Electric Commission, Oakville Hydro 29-136, and Oakville Hydro Electricity Distribution Inc., located at 530 Lyons Lane, approximately 60 m southwest of the Property is listed as a registered waste generator for the waste classes of waste oils & lubricants, oil skimmings & sludges, alkaline wastes – other metals, light fuels, petroleum distillates, PCBs, and aliphatic solvents. The approval years include 1986 to 1989, and 1992-2004.	PCA-6
	Wotherspoon Foundry Ltd., located at 148 Cross Avenue, approximately 80 m east of the Site is listed as an iron foundry and a registered waste generator of steel making residues, waste oils & lubricants, petroleum distillates, paint/pigment/coating residues, and acid waste - other metals. The approval years include 1886-1990, 1992, and 1993-2001.	PCA-7
	Canadian National Railroad, located at 501 Lyons Lane, approximately 160 m south of the Property is listed as a registered waste generator of paint/pigment/coating residues, other specified inorganics, inorganic laboratory chemicals, waste oils & lubricants, and waste compressed gases. The approval year is listed as 2009.	PCA-1
	Naylor Building Partnerships, located at 60 Old Mill Road, approximately 185 m south of the Property, is listed as a waste generator of aliphatic solvents and residues and aliphatic solvents. The approval year is January 2021.	PCA-8
	125 Cross Avenue, located approximately 160 m northeast of the Site is listed under various company names including Black Photo Corporation, Loblaw Companies Inc, Loblaws Inc., Value Village Store #2154, Value Village Stores, and Wal-Mart Canada Inc. The waste classes include photoprocessing wastes, inorganic laboratory chemicals, organic laboratory chemicals, waste compressed gases, petroleum distillates, paint/pigment/coating residues, waste oils & lubricants, non-halogenated pesticides, pathological wastes, aliphatic solvents and residues, alkaline solutions - containing other metals and non-metals (not cyanide), acid solutions - containing heavy metals, detergents and soaps, miscellaneous waste organic chemicals, waste compressed gases including cylinders, miscellaneous wastes and inorganic chemicals, other specified inorganic sludges, slurries or solids, organic non-halogenated pesticide and herbicide wastes, pharmaceuticals, wastes from the use of pigments, coatings and paints, waste crankcase oils and lubricants, and halogenated pesticides. The approval years include 1986-1989, 1990, 1992, 1993, 1997-2001, 2015, 2016, December 2018, July 2020, November 2021, and October 2022.	PCA-9
National PCB Inventory (NPCB)	Oakville Public Utilities Commission, located at 530 Lyons Lane, approximately 60 m southwest of the Property is listed for transformer related mineral oils stored for disposal. The date for these entries is not listed.	PCA-10

Database/Date	Entry Details	PCA ID No.
Inventory of PCBs Storage Sites (OPCB)	Oakville Public Utilities Commission, located at 530 Lyons Lane, approximately 60 m southwest of the Property is listed four (4) times. The site is described to have the following for the years 1995, 1999, and 2000: • Weight of Liquid in Transformers with Low Level PCBs (< 1000 ppm) (68.10 kg) • Number of Transformers with Low Level PCBs (< 1000 ppm) (1.00) • Number of Drums of Soil with Low Level PCBs (< 1000 ppm) (1.00, 7.00) • Calculated Weight (Kg) of Drums of Soil with Low Level PCBs (< 1000 ppm) (400 kg, 2800.00 kg), • Number of Drums of Other Material with Low Level PCBs (< 1000 ppm) (1.00, 13.00), • Calculated Weight of Drums of Other Material with Low Level PCBs (< 1000 ppm) (150.00 kg, 1950.00 kg), • Number of Drums of Ballasts with High Level PCBs (>1000 ppm) (15.00, 17.00) • Calculated Weight (Kg) of Drums of Ballasts with High Level PCBs (>1000 ppm) (3000.00 kg, 3400.00 kg), • Number of Capacitors with High Level PCBs (>1000 ppm) (4.00) • Weight of Bulk Liquid with Low Level PCBs (< 1000 ppm) (15561.00 kg, 4599.00 kg)	PCA-10
Private and Retail Fuel Storage Tanks (PRT)	Oakville Hydro Electric Commission, located at 530 Lyons Lane, approximately 60 m southwest of the Property is listed for a private tank with a capacity of 27,276 L. No further information is provided.	PCA-3
Ontario Regulation 347 Waste Receivers Summary (REC)	Oakville Hydro Electric Commission, located at 530 Lyons Lane, approximately 60 m southwest of the Property is listed once. This site is described as a PCB storage site. The approval years include 1988-1990, 1992, and 1994-2008.	PCA-10
Record of Site Condition (RSC)	2317511 Ontario Inc., located at 70 Old Mill Road, approximately 185 m south of the Property, had an RSC approved on January 3, 2019, based on the Phase One and Two ESA.	No PCA
	177 Cross Argus Development Inc. located at 177 Cross Avenue, approximately 165 m northeast of the Property, had an RSC approved on May 21, 2024 based on the Phase One and Two ESA.	No PCA
	177 Cross Argus Development Inc. located at 185 Cross Avenue, approximately 210 m northeast of the Property, had an RSC approved on May 21, 2024, based on the Phase One and Two ESA.	No PCA

Database/Date	Entry Details	PCA ID No.
Scott's Manufacturing Directory (SCT)	Brukar Inc., located at 136 Cross Avenue, east adjacent to the Site is listed once for totalizing fluid meters and counting devices. The established year is listed as "0000," assumed to be the year 2000.	PCA-11
	Colourchrome Imaging, located at 117 Cross Avenue, approximately 70 m northeast of the Property is listed for digital printing, other printing, and sign printing, for the date of October 1, 1990.	PCA-12
	Instant Imprints Canada Inc., located at 165 Cross Avenue, approximately 130 m northeast of the Property, is listed for commercial screen printing, other printing, all other textile product mills, sign manufacturing, lessors of non-financial intangible assets (except copyrighted works), and commercial screen printing. The established year is not listed.	PCA-24
Waste Disposal Sites – MOE CA Inventory (WDS)	Safety-Kleen (On-Site) Inc., located at 530 Lyons Lane, approximately 60 m southwest of the Property is listed twice. One of these entries describes the approval type as "ECA-waste disposal sites" for the issue date of November 22, 2000. The other entry describes PCB decontamination at Oakville hydro for the date of 6/7/1999.	PCA-10

3.2.2 Ministry of the Environment- Freedom of Information

A request was submitted to the MECP Freedom of Information and Protection of Privacy Office (Appendix D) to determine if there were any environmental incidents or violations associated with the Phase One Property; whether any Control Orders have been issued; whether there have been any other environmental concerns associated with the property such as complaints, inspections, etc.; whether any environmental investigations have been carried out regarding the subject property; and, to determine if the Ministry's Spills Action Centre's (SAC's) files contain any reported spills that had occurred in the site vicinity. Note that the SAC's database dates back only to 1988 and many of the occurrences on file have only been reported voluntarily. In addition, the MECP was requested to search their files (all years) regarding the following parameters: air emissions, water, sewage, wastewater and pesticides.

Files pertinent to this investigation would include, though are not limited to: regulatory permits, records; material safety data sheets; underground utility drawings; inventories of chemicals, chemical usage and chemical storage areas; inventory of aboveground storage tanks and underground storage tanks; monitoring data, including that done at the request of the MECP; historical and current waste management, receiver and generator records; process, production and maintenance documents related to areas of potential environmental concern; spills/discharge records; emergency and contingency plans; environmental audit reports; site plan of facility showing areas of production and manufacturing.

According to the responses received on October 29, 2025, and November 4, 2025, there are no records found pertaining to the Phase One Property. A copy of the correspondence with the MECP is provided in Appendix D.

3.2.3 Technical Standards and Safety Authority

The Technical Standards and Safety Authority (TSSA) maintains records related to storage tanks for petroleum related products. The TSSA was contacted to review records related to the Property and Study Area. The following addresses were inquired about:

- 214 Cross Ave, Oakville
- 118 Cross Ave, Oakville
- 132 Cross Ave, Oakville
- 99 Cross Ave, Oakville
- 627 Lyons Ln, Oakville
- 177 Cross Ave Unit 1, Oakville
- 60 Old Mill Rd, Oakville
- 40 Old Mill Rd, Oakville
- 117 Cross Ave, Oakville
- 125 Cross Ave, Oakville
- 105 Cross Ave a9, Oakville
- 122 Cross Ave, Oakville
- 124 Cross Ave, Oakville
- 128 Cross Ave, Oakville
- 136 Cross Ave, Oakville
- 142 Cross Ave, Oakville
- 148 Cross Ave, Oakville
- 176 Cross Ave, Oakville
- 539 Lyons Ln, Oakville
- 550 Lyons Ln, Oakville
- 520 Lyons Ln, Oakville
- 50 Old Mill Rd #401, Oakville
- 111 Cross Ave, Oakville

According to the responses received on September 9, 2025, and October 9, 2025, from the TSSA, the following records were identified for properties located in the Study Area:

Table 3-5: Summary of TSSA records

Inst Number	Context	Address	Status	PCA ID No.
10365539	FS Cylinder Exchange	99 Cross Avenue	Active	No PCA

As the above noted appears to be for retail propane cylinders associated with the Home Depot located at 99 Cross Avenue, this is not considered to be a PCA.

A copy of the correspondence with the TSSA has been appended under Appendix D.

3.2.4 Areas of Natural and Scientific Interest

The Natural Heritage Areas database published by the Ministry of Natural Resources (MNR) was reviewed in order to identify the presence/absence of areas of natural significance including provincial parks, conservation reserves, areas of natural and scientific interest, wetlands, environmentally significant areas, habitats of threatened or endangered species, and wilderness areas. The Town of Oakville and Halton Region Official Plans were also reviewed as part of this assessment.

Based on a review of the MNR ANSI maps, there are areas of natural significance within the Phase One Study Area. There are areas of natural significance surrounding Sixteen Mile Creek located approximately 220 m west of the Property, this includes a Greenbelt and woodland area.

No science-based assessment of potential species at risk or species habitats was conducted as part of this Phase One ESA. If required, an environmental specialist could be retained to undertake a site-specific ecological assessment, however at this time further assessment is not warranted.

3.2.5 Conservation Halton

According to the Conservation Halton online mapping system, Sixteen Mile Creek, located approximately 220 m west of the Property, is the nearest water body to the Property. The Property is located in the Sixteen Mile Creek Watershed.

3.3 Physical Setting Sources

3.3.1 Aerial Photographs and Historical Mapping

Historic Imagery was obtained from different sources and reviewed as part of this assessment. The Halton County Atlas, obtained from the County Atlas Project, was reviewed to provide historic imagery for the years 1858 and 1880. Aerial Photographs for the years 1964, 1974, and 1980, were obtained from the ERIS – National Air Photo database. An aerial image from 1954 was obtained from the University of Toronto Online Map and Data Library. Aerial images for the years 1934, 1995, 2002, 2008, 2010, and 2015 were obtained from the online Oakville aerial photo maps. Google Earth Pro was used to review satellite imagery for 2025. A summary of pertinent information obtained from the aerial photographs reviewed is presented in the Table below. The supporting documents have been appended under Appendix E.

Table 3-6: Summary of Aerial Photographs

Location	Observations	PCA ID No.
1858		
Phase One Property	The Phase One Property appears to be vacant or used for agricultural purposes. The Property along with the south, east, and west adjacent properties appear to be owned by Robert Kerr Chisholm.	No PCA
North of the Site	The area north of the Property appears to be vacant or used for agricultural purposes.	No PCA
South of the Site	The south adjacent property is also owned by Robert Kerr Chisholm and labelled “Depôt.” There is a railway approximately 160 m south of the Property (PCA-1). There appears to be structures on the north and south sides of the railway. There is a roadway west and southwest of the Site.	PCA-1
East of the Site	The area east of the Property appears to be vacant or used for agricultural purposes.	No PCA
West of the Site	There is a roadway west and southwest of the Site. There is a water body west of this roadway, inferred to be Sixteen Mile Creek.	No PCA
1880		
Phase One Property	There is no private owner listed for this parcel.	No PCA
North, South, East, and West of the Site	No significant changes are observed.	No PCA
1934		

Location	Observations	PCA ID No.
Phase One Property, North, South, East, and West of the Site	The properties in the Phase One Study Area appear to be vacant or used for agricultural purposes. There is a water body, assumed to be Sixteen Mile Creek, located approximately 220 m east of the Site.	No PCA
1954		
Phase One Property	The municipal addresses encompassed in the Property appear to have undergone development. The property use is inferred to be residential, although it is unclear due to the quality of the image.	No PCA
North of the Site	A road, assumed to be Cross Avenue, has developed immediately north of the Property. The area north of the road appears to be undeveloped or used for agricultural purposes.	No PCA
East of the Site	The properties east of the Site appear to be undergoing development, the property use is unclear due to the quality of the image.	No PCA
West of the Site	No significant changes are observed.	No PCA
1965		
Phase One Property	Structures appear to have been constructed on the Property. The exact number of structures is unclear due to the quality of the image. The structures are inferred to be used for residential purposes.	No PCA
North of the Site	A large building appears to have developed north of the road that is presently Cross Avenue. The structure is inferred to be used for commercial or industrial purposes.	No PCA
South of the Site	Structures appear to have developed south of the Site.	No PCA
East of the Site	Two (2) structures, inferred to be used for commercial or industrial purposes have been developed east of the Site.	No PCA
West of the Site	A structure appears to have developed west of the Site, at the address that is now 539 Lyons Lane. There are also additional structures west of what is presently known as Lyons Lane.	No PCA
1974		
Phase One Property	At least one (1) structure is observed at each municipal address (118-132 Cross Avenue) within the Phase One Property.	No PCA
North of the Site	No significant changes are observed.	No PCA
South of the Site	A structure appears to have been constructed south of the Site.	No PCA
East of the Site	The area east of the address currently known as 142 Cross Avenue, appears to be undergoing development.	No PCA
West of the Site	No significant changes are observed.	
1985		
Phase One Property	No significant changes are observed, potentially due to the quality of the image.	No PCA
North of the Site	An additional structure is developed north of what is presently known as Cross Avenue.	No PCA
South of the Site	The structure observed in the 1974 image is no longer observed. The area south of the Site appears to be a parking lot.	
East of the Site	The structure at the address currently known as 142 Cross Avenue, appears to have been demolished. The area east of the address currently known as 142 Cross Avenue, appears to be developed into a parking lot.	No PCA
West of the Site	No significant changes are observed.	No PCA
1995		
Phase One Property	No significant changes are observed, potentially due to the quality of the image.	No PCA
North, South, and West of the Site	No significant changes are observed.	No PCA

Location	Observations	PCA ID No.
East of the Site	A structure has developed at 148 Cross Avenue, approximately 70 m east of the Site. The structure is inferred to be used for commercial or industrial purposes.	No PCA
2002		
Phase One Property	The Phase One Property is more clearly visible, encompassing the municipal addresses of 118, 122, 126, 128, and 132 Cross Avenue. Each address contains one (1) residential structure, excluding 128 Cross Avenue which contains two (2) structures. The structures appear to be used for residential purposes and are in similar configuration to the present-day residential structures.	No PCA
North of the Site	Additional structures have developed north of Cross Avenue, assumed to be used for commercial purposes.	No PCA
South and West of the Site	No significant changes are observed.	No PCA
East of the Site	The structure previously observed at 148 Cross Avenue, approximately 70 m east of the Site is no longer observed.	No PCA
2010		
Phase One Property, North and South of the Site	No significant changes are observed.	No PCA
West of the Site	The structures west of Lyons Lane are no longer observed.	No PCA
2015		
Phase One Property	An additional structure, appearing to be a storage shed is developed at 126 Cross Avenue.	No PCA
North, South, East, and West of the Site	No significant changes are observed.	No PCA
2025		
Phase One Property, North, South, East, and West of the Site	No significant changes are observed.	No PCA

3.3.2 Topography, Hydrology, Geology

The topography on the Phase One Property and within the Phase One Study Area is generally flat with a surficial elevation ranging from 80 – 104 metres above sea level (masl) and a moderate slope to the west, south, and southwest. Based on the local topography, the shallow groundwater flow direction is inferred to be west to southwest towards the nearest water body of Sixteen Mile Creek, which is located approximately 220 metres west of the Phase One Property. Based on concurrent geotechnical and hydrogeological investigations, the depth to groundwater ranged between 3.7 to 5.6 metres below ground surface (mbgs) on November 6, 2025. Long term groundwater monitoring would be required in order to confirm the direction of groundwater flow on the Phase One Property.

Based on a review of the OGS Earth database, the Phase One Property is situated within an Iroquois physiographic region. The overburden in the vicinity of the Phase One Property is described as Paleozoic bedrock, and the overburden in the western portion of the Study Area includes modern alluvial deposits containing clay, silt, sand, gravel, and potentially organic remains. The bedrock geology within the Phase One Study Area is described as shale, limestone, dolostone, and siltstone of the Georgian Bay Formation, Blue Mountain Formation, Billings Formation, Collingwood Member,

and Eastview Member. Based on a review of the Ministry of Mines bedrock topography map, the bedrock underlying the Phase One Property is anticipated to be encountered at an approximate depth of 10 metres below ground surface (mbgs).

3.3.3 Fill Materials

Based on a concurrent geotechnical investigation completed by DS, fill material was encountered in all the boreholes advanced across the Site (PCA-30).

3.3.4 Water Bodies and Areas of Natural Significance

During the Site visit, standing water was not observed on the Property. The nearest water body to the Phase One Property is Sixteen Mile Creek, located approximately 220 m west of the Property. Environmentally Significant Areas are natural areas that have been identified as significant and worthy of protection on three criteria – ecology, hydrology and geology. Municipalities have developed policies to protect natural heritage features. The Region uses Environmentally Significant Areas as a means to protect natural areas like wetlands, fish habitat, woodlands, habitats of rare species, groundwater recharge and discharge areas, and Areas of Natural and Scientific Interest.

Details regarding Areas of Natural Significance within the Phase One Study Area are provided in Section 3.2.4 above.

3.3.5 Well Records

Water well records were also searched as part of the ERIS database query. No records were available for the Phase One Property. There are a total of eight wells listed for the Phase One Study Area, including for the following uses:

- Six (6) Monitoring and test holes
- One (1) monitoring well
- One (1) unspecified use

Additional detail regarding the well construction, lithology encountered, and well purpose is included in the ERIS report provided under Appendix C.

3.4 Site Operating Records

No operating records were available.

4.0 Interviews

4.1 Personnel Interviewed

The following persons with the knowledge of the Property were interviewed or provided the required information.

Table 4-1: Summary of Personnel Interviewed

Date	Name	Affiliation	Position	Method of Interview
October 8, 2025	Balbir Sanghera, Pav Sanghera	Property Owners	Owners of the Phase One Property	Email Questionnaire

4.2 Interviewee Rationale

Balbir Sanghera, Surinder Sanghera, and Amandeep Sanghera are the current owners of the Site. They acquired 118 Cross Avenue is 2000, and 122, 126, 128, and 132 Cross Avenue in 2010. Balbir Sanghera and Pav Sanghera are considered to be the most knowledgeable people regarding the historical Site operations. The Phase One Interview was conducted by Ms. Aisha Sharif HBSc., MEnvSc., G.I.T. under the supervision of Mrs. Teresa Weatherhead, LEL, QP_{ESA}.

4.3 Results of Interview

The following summarizes the information that was provided by the Site representative, based on their knowledge of site activities.

- The entirety of the Phase One Property has been owned by Balbir Sanghera, Surinder Sanghera, and Amandeep Sanghera since 2010. A portion of the Property at 118 Cross Avenue was acquired by the owners in 2000.
- 118 Cross avenue is currently used as an optometrist office, while the remaining structures on the Property are used for residential purposes.
- Balbir Sanghera and Pav Sanghera are not aware of any aboveground or underground storage tanks on the Property, usage of fuel oil, vehicle maintenance or servicing occurring on the Property, usage of pesticides/herbicides, storage of hazardous materials, servicing for waste water, chemical spills, fill materials on the Property, or any incidents effecting the environmental quality of the Property.
- Balbir Sanghera and Pav Sanghera have informed DS that a fire occurred within the northwest corner of the house located at 132 Cross Avenue in 2022 and that damages were repaired (PCA-28).
- Underground utilities include town/municipal services on the Property such as water and electrical.

DS compared the information obtained through the Phase One Interview with the information obtained from the historical records for the Site. The information provided by the interviewee was corroborated by the historical records, as such DS has no concern regarding the accuracy of the information provided.

5.0 Site Reconnaissance

5.1 General Requirements

Table 5-1: Site Reconnaissance Notes

Information	Details
Date of Investigation:	October 16th, 2025
Time of Investigation:	10 AM
Weather Conditions:	~15°C
Duration of Investigation:	~2.5 hours
Facility Operation:	Not Applicable
Name and Qualification of Person(s) conducting the assessment	Rodolfo E. Fiallos Herrera, MEnvSc., under the supervision of Mrs. Teresa Weatherhead, LEL, QP_{ESA}.
Limitations	No limitations

5.2 Specific Observations at Phase One Property

The Site Reconnaissance involved a visual assessment of the Phase One Property for the purpose of identifying potential PCAs, and associated APECs. Photographs of the Phase One Property were taken at the time of the Site Reconnaissance, and have been included under Appendix F.

Table 5-2: Summary of Site Reconnaissance Observations

General		
i.	Description of structures and other improvements, including the number and age of buildings	The Phase One Property is currently occupied by one (1) residential house which has been converted to a commercial optometrist office at 118 Cross Avenue, and four (4) residential structures at 122, 126, 128 and 132 Cross Avenue, and a storage shed at 128 Cross Avenue. The Phase One Property was first developed prior to 1954.
ii.	Description of the number, age and depth of below-ground structures	118, 122, 126, 128, and 132 Cross Avenue all have basements.
iii.	Details of all tanks, above and below ground at the Phase One Property, including the material and method of construction of the tank, tank age, tank contents, tank volume, and whether in use or not	No aboveground or evidence of underground storage tanks were observed during the Site reconnaissance.
iv.	Potable and non-potable water sources	The Town of Oakville provides potable water to the Site.
Underground Utilities and Corridors		

i.	Type and location of underground utility and service corridors, such as sewer, water, electrical or gas lines located on, in or under the Phase One Property.	The Property is serviced by a full range of municipal services, including: water services, gas meters, and sewers along Cross Avenue, and overhead hydro and communication lines. Catch basins and manhole covers were also observed within the right-of-way for Cross Avenue.
Features of Structures and Buildings at the Phase One Property		
i.	Entry and exit points	Each residential house on the Property, including the optometrist office at 118 Cross Avenue has two (2) entry and exit points each. 118 Cross Avenue has entry/exit points on the north and south of the building. 122, 126, and 132 Cross Avenue have entry/exit points on the north and east sides of the Property. 128 Cross Avenue has two (2) entry/exit points on the east side of the building.
ii.	Details of existing and former heating systems, including type and fuel source	The Property currently uses natural gas for heating. No evidence of former heating systems was observed during the Site reconnaissance.
iii.	Details of cooling systems, including type and fuel source, if any	118, 122, 126, 128, and 132 Cross Avenue all have central air systems.
iv.	Details of any drains, pits and sumps, including their current use, if any, and former use	There is a sump pump located in the basement of 118 Cross Avenue.
v.	Details of any unidentified substances	None were observed during the Site reconnaissance.
vi.	Details, including locations of stains or corrosion on floors other than from water, where located near a drain, pit, sump, crack or other potential discharge location	None were observed during the Site reconnaissance.
vii.	Details, including locations, of current and former wells, including all wells described or defined in or under the *Ontario Water Resources Act* and the *Oil, Gas and Salt Resources Act*	None were observed during the Site reconnaissance.
viii.	Details of sewage works, including their location	Catch basins and manhole covers were also observed within the right-of-way for Cross Avenue.
ix.	Details of ground surface, including type of ground cover, such as grass, gravel, soil or pavement	The ground cover on Site includes grassed areas in the backyards of the structures, asphalt and gravel parking areas or driveways.
x.	Details of current or former railway lines or spurs and their locations	There is a railway located approximately 160 m south of the Property.
xi.	Areas of stained soil, vegetation or pavement	None were observed during the Site reconnaissance.
xii.	Stressed vegetation	None were observed during the Site reconnaissance.
xiii.	Areas where fill and debris materials appear to have been placed or graded	Based on a concurrent geotechnical investigation completed by DS, fill material was encountered in all the boreholes advanced on Site (PCA-30).
xiv.	Potentially contaminating activity	Fill material was encountered in all boreholes advanced across the Property during a concurrent geotechnical investigation.
xv.	Details of any unidentified substances found at the Phase One Property	None were observed during the Site reconnaissance.

Enhanced Investigation Property	
Where subsection 13(3) applies to the Phase One Property, provide the documentation referred to in subsection 13(3)	In order to be classified as an enhanced investigation property, the Phase One Property must be used or have been used in whole or in part for any of the following uses: ◆ Any industrial use ◆ As a garage ◆ As a bulk liquid dispensing facility, including a gasoline outlet ◆ For the operation of dry cleaning equipment There is no indication in the historical records of the Phase One Property being used for any of the aforementioned uses, and as such the Phase One Property is not considered an enhanced investigation property.
Hazardous Materials	
i. Asbestos containing materials	Asbestos and asbestos-containing materials were used as insulation and construction materials until being phased out in the late 1970s. Based on the age of the site building, there is a potential for asbestos insulation and asbestos-containing construction materials to be present in the site building.
ii. Lead containing materials	The use of lead as a base in paints and plumbing solder was phased out in the late 1970s. Based on the age of the building, there is a potential for lead solder and paint to be present in the site building.
iii. PCB materials and equipment	Prior to the mid- to late-1970s, PCBs were used in the manufacture of electrical equipment, including fluorescent light ballasts. Based on the age of the buildings there may be a potential for PCB materials to be present in the structures on Site.
iv. Urea Formaldehyde Foam Insulation (UFFI)	Urea-Formaldehyde Foam Insulation (UFFI) was introduced in Canada during the 1970s and was banned in 1980. Based on the age of the building, there is a potential for materials containing UFFI to be present in the Site building.
v. Ozone Depleting Substances (ODS)	No equipment containing ODS was observed during the Site reconnaissance.
vi. Herbicides and Pesticides	During the Site reconnaissance no materials containing herbicides or pesticides were observed to be stored at the building.
vii. Mould	None was observed during the Site reconnaissance.
viii. Mercury	Based on the age of the building, there is potential for mercury to be present in fluorescent lights observed in the building. Mercury with small quantity could be present inside the electrical switches or thermostats observed in the units of the building.
ix. acrylonitrile, arsenic, benzene, coke oven emissions, ethylene oxide, isocyanates, silica, vinyl chloride	These items were not observed at the Property.
x. Pits and Lagoons	None were observed during the Site reconnaissance.
xi. Air Emissions	None were observed during the Site reconnaissance.

xii. Radioactive Materials & Radon Gas	Based on local geological formations in the area, it is unlikely the Site is exposed to natural sources of radiation such as radon or uranium. Manmade sources of radioactive materials were not observed during the Site inspection. A radiometric survey was not conducted during this investigation.

5.3 Written Description of Investigation

The Site reconnaissance included a visual inspection of the Phase One Property to confirm current conditions and identify any current land uses or activities, which may have or may cause environmental impacts. The adjoining and neighbouring properties were observed from the Phase One Property and publicly accessible areas.

At the time of the Site Reconnaissance the property use within the Phase One Study Area was primarily residential, commercial, and industrial, as described in the table below:

Table 5-3: Summary of Site Reconnaissance Observations within Phase One Study Area

Observation	Details
Phase One Property	The Phase One Property was occupied by 118, 122, 126, 128 and 132 Cross Avenue at the time of the Site reconnaissance. 118 Cross Avenue was used for commercial purposes as an optometrist office. The remainder of the municipal addresses noted above were used for residential purposes.
North Adjacent Property	Cross Avenue is located north of the Site. Various commercial structures are located north of Cross Avenue including a Tim Horton's restaurant, a Home Depot and a multi-tenant commercial building.
East Adjacent Property	The east adjacent property was occupied by S&A Partners, Chartered Professional Accountants and the Incorporators Tax Consultant at the time of the Site reconnaissance, and was used for commercial purposes.
South Adjacent Property	The south adjacent Property was occupied by a parking lot associated with the Oakville GO Station. The railway is located approximately 160 m south of the Property. The parking lot is considered to be community use, and the railway is considered to be industrial use.
West Adjacent Property	The west adjacent Property was occupied by a transformer substation located at 539 Lyons Lane which is considered to be industrial property use.
Water Bodies	The nearest water body to the Site is Sixteen Mile Creek, located approximately 220 m west of the Property.
Areas of Natural Significance	Refer to Section 3.2.4.

Photographs illustrating the Phase One Property and adjacent properties are provided under Appendix F. No potentially contaminating activities were observed at the time of the Site

Reconnaissance. A visual depiction of the PCAs identified within the Phase One Study Area is provided under Figure 4.

6.0 Review and Evaluation of Information

6.1 Current and Past Uses

Current and past uses of the Phase One Property have been inferred based on the information provided in the aerial photographs, chain of title, city directories and conversations with the site representative. A Table of Current and Past Uses of the Phase One Property is presented in the Appendix G.

6.2 Potentially Contaminating Activity

According to the Table 2, Schedule D, O. Reg. 153/04 as amended, potentially contaminating activities are activities that may be contributing to areas of potential environmental concern on the Phase One Property. The PCAs identified on the Phase One Property and within the Phase One Study Area are summarized in the table below and are illustrated on Figure 4.

Table 6-1: Summary of PCAs

PCA ID No.	PCA Description (Per. Table 2, Schedule D of O.Reg. 153/04)	Description	Contributing to APEC (Y/N)
PCA-1	#46 - Rail Yards, Tracks and Spurs	There is a railway located approximately 160 m south of the Property. Canadian National Railroad is also listed as a registered waste generator of paint/pigment/coating residues, other specified inorganics, inorganic laboratory chemicals, waste oils & lubricants, and waste compressed gases for the year 2009.	No – Due to downgradient orientation
PCA-2	#27 – Garages and Maintenance and Repair of Railcars, Marine Vehicles and Aviation Vehicles	According to the city directories, there is an automobile repair, maintenance and detailing centre located at 142 Cross Avenue, approximately 25 m east of the Site. This address is listed for various auto servicing related purposes between 1985-2008. 142 Cross Avenue is currently occupied by Master Auto Lube & Tire and Auto Craft Detailing Professionals, Ceramic Coating, PPF & Window Tinting.	Yes – **APEC-1**
PCA-3	#28 – Gasoline and Associated Products Storage in Fixed Tanks	Oakville Hydro, located approximately 60 m southwest of the Property, at 530 Lyons Lane, is listed for a private tank with a capacity of 27,276 L, a self-serve fuel safety private fuel outlet and FS piping in 2010, for one (1) expired underground diesel tank and one (1) expired gasoline tank each with a capacity of 13,638 L installed in 1981.	No – Due to downgradient orientation

PCA ID No.	PCA Description (Per. Table 2, Schedule D of O.Reg. 153/04)	Description	Contributing to APEC (Y/N)
PCA-4	N/S - Waste Generator	Oakville Hydro-Electric Commission, located west adjacent at 539 Lyons Lane, is listed as a registered waste generator of alkaline wastes – other metals, oil skimmings and PCBs in 1992-1998 and 2006.	Yes – APEC-2
PCA-5	N/S - Waste Generator	Corporation of the Town of Oakville, at 550 Lyons Lane, located approximately 70 m west of the Site, is listed as a registered waste generator of oil skimmings & sludges in 2012.	No – Due to downgradient orientation
PCA-6	N/S - Waste Generator	Oakville Hydro Electric Comm., Oakville Hydro Electric Commission, Oakville Hydro 29-136, and Oakville Hydro Electricity Distribution Inc., located at 530 Lyons Lane, approximately 60 m southwest of the Property is listed as a registered waste generator of oils & lubricants, oil skimmings & sludges, alkaline wastes – other metals, light fuels, petroleum distillates, PCBs, and aliphatic solvents in 1986 to 1989, and 1992-2004.	No – Due to downgradient orientation
PCA-7	N/S - Waste Generator	Wotherspoon Foundry Ltd., located at 148 Cross Avenue, approximately 80 m east of the Site is listed as an iron foundry and a registered waste generator of steel making residues, waste oils & lubricants, petroleum distillates, paint/pigment/coating residues, and acid waste - other metals. The approval years include 1886-1990, 1992, and 1993-2001.	Yes – APEC-1
PCA-8	N/S - Waste Generator	Naylor Building Partnerships, located at 60 Old Mill Road, approximately 185 m south of the Property, is listed as a waste generator of aliphatic solvents and residues and aliphatic solvents. The approval year is January 2021.	No – Due to downgradient orientation
PCA-9	N/S - Waste Generator	125 Cross Avenue, located approximately 160 m northeast of the Site is listed under various company names including Black Photo Corporation, Loblaw Companies Inc, Loblaws Inc., Value Village Store #2154, Value Village Stores, and Wal-Mart Canada Inc. The waste classes include photoprocessing wastes, inorganic laboratory chemicals, organic laboratory chemicals, waste compressed gases, petroleum distillates, paint/pigment/coating residues, waste oils & lubricants, non-halogenated pesticides, pathological wastes, aliphatic solvents and residues, alkaline solutions - containing other metals and non-metals (not cyanide), acid solutions - containing heavy	Yes – APEC-3

PCA ID No.	PCA Description (Per. Table 2, Schedule D of O.Reg. 153/04)	Description	Contributing to APEC (Y/N)
		metals, detergents and soaps, miscellaneous waste organic chemicals, waste compressed gases including cylinders, miscellaneous wastes and inorganic chemicals, other specified inorganic sludges, slurries or solids, organic non-halogenated pesticide and herbicide wastes, pharmaceuticals, wastes from the use of pigments, coatings and paints, waste crankcase oils and lubricants, and halogenated pesticides. The approval years include 1986-1989, 1990, 1992, 1993, 1997-2001, 2015, 2016, December 2018, July 2020, November 2021, and October 2022.	
PCA-10	#55 - Transformer Manufacturing, Processing and Use	Oakville Public Utilities Commission, located at 530 Lyons Lane, approximately 60 m southwest of the Property is listed for the use, storage and/or handling of transformer related mineral oils, and PCBs for the years 1988-1990, 1992, and 1994-2008.	No – Due to downgradient orientation
PCA-11	N/S - Scott's Manufacturing Directory	Brukar Inc., located at 136 Cross Avenue, east adjacent to the Site is listed for totalizing fluid meters and counting devices. The established year is listed as "0000," assumed to be the year 2000. As this location is assumed to operate as an office, rather than a manufacturing facility, this PCA is not considered to contribute to an APEC.	No – no manufacturing activities are inferred to occur at this address
PCA-12	N/S - Scott's Manufacturing Directory	Colourchrome Imaging, located at 117 Cross Avenue, approximately 70 m northeast of the Property, is listed for digital printing, other printing, and sign printing, for the date of October 1, 1990.	No – large-scale printing resulting in adverse environmental impacts is not anticipated
PCA-13A PCA-13B PCA-13C	#28 – Gasoline and Associated Products Storage in Fixed Tanks	According to a 1967 FIP, there are commercial structures north of Cross Avenue, at 125 Cross Avenue. A structure labelled 'Dominion' is located approximately 150 m northeast of the Property and contains three gas boilers (PCA-13A) and two (2) fuel tanks on the southeast portion of the structure (PCA-13B and PCA-13C).	Yes - APEC-3
PCA-14	#34 - Metal Fabrication	According to a 1967 FIP, there is a machine shop located west of the intersection of Cross Avenue and Lyons Lane, at 550 Lyons Lane.	No - Due to down-gradient orientation
PCA-15A	#33 - Metal Treatment, Coating, Plating and Finishing	According to a 1967 FIP image, there is a metal stamping building located at 142 Cross Avenue (PCA-15 A). A rolling mill is located at 148 Cross	Yes– APEC-1

PCA ID No.	PCA Description (Per. Table 2, Schedule D of O.Reg. 153/04)	Description	Contributing to APEC (Y/N)
PCA-15B	#32 - Iron and Steel Manufacturing and Processing	Avenue (PCA-15-B). East of this structure, there is an area labelled "scrap iron piled." The Rolling Mill is labelled "J.A. Wotherspoon & Son (Foundry)" and contains coke ovens, a cupola, and a foundry. This business is also listed under the city directories.	
PCA-16	#18 - Electricity Generation, Transformation and Power Stations	According to a 1967 FIP, there is a transformer substation west adjacent to the Property. This substation is also located at the same location as the present day at 539 Lyons Lane.	Yes – APEC-2
PCA-17	#28 – Gasoline and Associated Products Storage in Fixed Tanks	According to a 1967 FIP, there is a building that is associated with the Oakville Public Utilities Commission at 530 Lyons Lane, with an underground storage tank on the exterior of the north side of the former building.	No - due to down-gradient orientation
PCA-18A, PCA-18B, PCA-18C, PCA-18D, PCA-18E, PCA-18F, PCA-18G, PCA-18H, PCA-18I, PCA-18J, PCA-18K	#28 – Gasoline and Associated Products Storage in Fixed Tanks	According to a 1967 FIP, King Paving and Materials Ltd. is located approximately 165 m south of the Property at 80 Old Mill Road, contains a maintenance shop, crushed stone and sand piles, steam cleaning facility, scale house, machinery storage, wash house, and a ready mix plant. The property also includes eleven tanks (PCA-18A to PCA-18K).	No - due to down-gradient orientation
PCA-19	#53 - Tannery	According to a 1967 FIP and city directories (1958, 1960, 1965), Kendall James R Leather Co. Ltd. tanners is located at 185 Cross Avenue, approximately 210 m northeast of the Property.	No - due to distance from Property
PCA-20	#27. Garages and Maintenance and Repair of Railcars, Marine Vehicles and Aviation Vehicles	According to city directories, there is an auto repair and detailing centre located at 187 Cross Avenue, approximately 210 m northeast of the Property.	No - due to distance from Property
PCA-21	#37 - Operation of Dry Cleaning Equipment (where chemicals are used)	According to the city directories, there is a dry cleaners listed for the years 1991 and 1996, located at 187 Cross Avenue, approximately 210 m northeast of the Property.	No - due to distance from Property
PCA-22	#37 - Operation of Dry Cleaning Equipment (where chemicals are used)	According to city directories, there is a dry cleaners listed for the years 2012, 2017, 2021, and 2023, located at 117 Cross Avenue, approximately 70 m northeast of the Property.	Yes – APEC-3
PCA-23	#10 - Commercial Autobody Shops	According to the city directories, there is automobile detailing facility located at 187 Cross Avenue, approximately 210 m northeast from the Property. The facility is listed for the years 2021 and 2023.	No - due to distance from Property

PCA ID No.	PCA Description (Per. Table 2, Schedule D of O.Reg. 153/04)	Description	Contributing to APEC (Y/N)
PCA-24	N/S - Scott's Manufacturing Directory	Instant Imprints Canada Inc., located at 165 Cross Avenue, approximately 130 m northeast of the Property, is listed for commercial screen printing, other printing, all other textile product mills, sign manufacturing, lessors of non-financial intangible assets (except copyrighted works), and commercial screen printing in the ERIS SCT database. The established year is not listed.	Yes – APEC-3
PCA-25	#10 - Commercial Autobody Shops	There is an auto centre listed in the city directories for the years 1985 and 1991, at 125 Cross Avenue, approximately 160 m northeast of the Property.	Yes – APEC-3
PCA-26	#37 - Operation of Dry Cleaning Equipment (where chemicals are used)	There is a dry cleaners listed in the city directories for the years 1985, 1991, and 2001, for the address of 125 Cross Avenue, located approximately 160 m northeast of the Property.	Yes – APEC-3
PCA-27	N/S - Inferred application of de-icing agents*	De-icing agents may have been utilized for safety purposes during the winter season on paved surfaces located on the Property.	APEC-4
PCA-28	N/S - Structure Fire	According to the Phase One ESA questionnaire, a fire occurred at 132 Cross Avenue in 2022. This was verified by images found in a CHCH news article depicting the fire at northwest corner the residential house, published on November 16, 2022.	APEC-5
PCA-29	#27 – Garages and Maintenance and Repair of Railcars, Marine Vehicles and Aviation Vehicles	According to a 1967 FIP image, there is a Firestone Garage located in a plaza at the address formerly known as 125 Cross Avenue, and currently known as 99 Cross Avenue.	No – Due to cross gradient orientation
PCA-30	#30 - Importation of Fill Material of Unknown Quality	Based on a concurrent geotechnical investigation completed by DS, fill material was identified in all 6 boreholes advanced across the site.	APEC-6

N/S - not specified in Table 2, Schedule D, of O.Reg. 153/04
* - The area is subject to application of de-icing salts for road safety purposes. Per Section 49.1 (1) of O.Reg. 407/19, published December 4, 2019 "*If an applicable site condition standard is exceeded at a property solely because of one of the following reasons, the applicable site condition standard is deemed not to be exceeded for the purpose of Part XV.1 of the Act*": "*…that a substance has been applied to surfaces for the safety of vehicular or pedestrian traffic under conditions of snow or ice or both*". Any potential impacts associated with EC and/or SAR in soil, and sodium and/or chloride in groundwater will be deemed not to exceed the MECP Site Conditions Standards for the area identified in APEC-4.

6.3 Areas of Potential Environmental Concern

The table of APECs presented in the form as approved by the Director is provided below, in accordance with clause 16(2)(a), Schedule D, O.Reg. 153/04.

Table 6-2: Summary of APECs

Area of Potential Environmental Concern	Location of Area of Potential Environmental Concern on Phase One Property	Potentially Contaminating Activity	Location of PCA (on-site or off-site)	Contaminants of Potential Concern	Media Potentially Impacted (Ground water, soil and/or sediment)
APEC-1	Eastern portion of the Phase One Property	#27 – Garages and Maintenance and Repair of Railcars, Marine Vehicles and Aviation Vehicles	Off-Site PCA-2	Metals, As, Sb, Se, Cr(VI), CN-, Hg, PHCs, VOCs, BTEX, PAHs	Soil, Groundwater
		N/S - Waste Generator	Off-Site PCA-7	Metals, As, Sb, Se, Cr(VI), CN-, Hg, PHCs, VOCs, BTEX	Groundwater
		#33 - Metal Treatment, Coating, Plating and Finishing	Off-Site PCA-15A	Metals, As, Sb, Se, Cr(VI), CN-, Hg, PHCs, VOCs, BTEX, PAHs	Groundwater
		#32 - Iron and Steel Manufacturing and Processing	Off-Site PCA-15B	Metals, As, Sb, Se, Cr(VI), CN-, Hg, PHCs, VOCs, BTEX, PAHs	Groundwater
APEC-2	Western portion of the Phase One Property	N/S - Waste Generator	Off-Site PCA-4	Metals, PHCs, VOCs, BTEX, PCBs	Soil, Groundwater
		#18 - Electricity Generation, Transformation and Power Stations	Off-Site PCA-16	PHCs, BTEX, PCBs	Soil, Groundwater
APEC-3	Northeast corner of Phase One Property	N/S- Waste Generator	PCA-9 Off-Site	Metals, PHCs, BTEX, VOCs,	Groundwater
		#28 – Gasoline and Associated Products Storage in Fixed Tanks	PCA-13A, PCA-13B, PCA-13C Off-Site	PHCs, BTEX, VOCs, Metals, PAHs	Groundwater
		#37 - Operation of Dry Cleaning Equipment (where chemicals are used)	PCA-22 Off-Site	VOCs	Groundwater
		N/S - Scott's Manufacturing Directory	PCA-24 Off-Site	Metals, VOCs	Groundwater
		#10 - Commercial Autobody Shops	PCA-25 Off-Site	Metals, As, Sb, Se, Cr(VI), CN-, Hg, PHCs, VOCs, BTEX	Groundwater

Area of Potential Environmental Concern	Location of Area of Potential Environmental Concern on Phase One Property	Potentially Contaminating Activity	Location of PCA (on-site or off-site)	Contaminants of Potential Concern	Media Potentially Impacted (Ground water, soil and/or sediment)
		#37 - Operation of Dry Cleaning Equipment (where chemicals are used)	PCA-26 Off-Site	VOCs	Groundwater
APEC-4	Paved, gravel and grass surfaces on the Phase One Property, adjacent to Cross Avenue	N/S - Inferred application of de-icing agent*	PCA-27 On-Site	EC, SAR	Soil
				Na, Cl-	Groundwater
APEC-5	Northwest portion of 132 Cross Avenue	N/S - Structure Fire	PCA-28	PAHs	Soil
APEC-6	Entire Property	#30 - Importation of Fill Material of Unknown Quality	PCA-30	PHCs, BTEX, Metals, As, Sb, Se, B-HWS, CN-, Cr (VI), Hg, PAHs	Soil

N/S - not specified in Table 2, Schedule D, of O.Reg. 153/04
* - The area is subject to application of de-icing salts for road safety purposes. Per Section 49.1 (1) of O.Reg. 407/19, published December 4, 2019 "*If an applicable site condition standard is exceeded at a property solely because of one of the following reasons, the applicable site condition standard is deemed not to be exceeded for the purpose of Part XV.1 of the Act*": "*…that a substance has been applied to surfaces for the safety of vehicular or pedestrian traffic under conditions of snow or ice or both*". Any potential impacts associated with EC and/or SAR in soil, and sodium and/or chloride in groundwater will be deemed not to exceed the MECP Site Conditions Standards for the area identified in APEC-4.

The rationale used by the QP in assessing the information obtained through the course of this investigation to determine whether PCAs exist and/or are contributing to an APEC on the Phase One Property has been provided in the proceeding sections. In general, the potential for a PCA to be contributing to an APEC on the Phase One Property was assessed using the likelihood of the source to contaminate the Phase One Property, the possibility of the contaminants to migrate to the Phase One Property based on the hydraulic and geologic conditions, and the inherent properties of the contaminants of concern.

The contaminants of potential concern were determined based on the professional experience of the QP, common industry standards, literature reviews, and the inherent properties of the contaminant.

This investigation was conducted based on the assumption that all information provided to DS was factual and accurate. DS is not aware of any uncertainty factors which would affect the conclusions of this investigation.

6.4 Phase One Conceptual Site Model

A Conceptual Site Model was developed for the Phase One Property, located at 118, 122, 126, 128, and 132 Cross Avenue, Oakville, Ontario. The Phase One Conceptual Site Model is presented below and in Figures 1-5, and visually depicts the following:

- Any existing buildings and structures
- Water bodies located in whole, or in part, on the Phase One Study Area
- Areas of natural significance located in whole, or in part, on the Phase One Study Area
- Water wells at the Phase One Property or within the Phase One Study Area
- Roads, including names, within the Phase One Study Area
- Uses of properties adjacent to the Phase One Property
- Areas where any PCAs have occurred, including location of any tanks
- Areas of Potential Environmental Concern

6.4.1 Potentially Contaminating Activity Affecting the Phase One Property

All PCAs identified within the Phase One Study Area are presented on Figure 3 and discussed in Section 7.2 above. The PCAs are summarized in the table below:

Table 6-3: Summary of PCAs Contributing to APECs

PCA ID No.	PCA Description (Per. Table 2, Schedule D of O.Reg. 153/04)	Description	Contributing to APEC (Y/N)
PCA-1	#46 - Rail Yards, Tracks and Spurs	There is a railway located approximately 160 m south of the Property. Canadian National Railroad is also listed as a registered waste generator of paint/pigment/coating residues, other specified inorganics, inorganic laboratory chemicals, waste oils & lubricants, and waste compressed gases for the year 2009.	No – Due to downgradient orientation
PCA-2	#27 – Garages and Maintenance and Repair of Railcars, Marine Vehicles and Aviation Vehicles	According to the city directories, there is an automobile repair, maintenance and detailing centre located at 142 Cross Avenue, approximately 25 m east of the Site. This address is listed for various auto servicing related purposes between 1985-2008. 142 Cross Avenue is currently occupied by Master Auto Lube & Tire and Auto Craft Detailing Professionals, Ceramic Coating, PPF & Window Tinting.	Yes – **APEC-1**
PCA-3	#28 – Gasoline and Associated Products Storage in Fixed Tanks	Oakville Hydro, located approximately 60 m southwest of the Property, at 530 Lyons Lane, is listed for a private tank with a capacity of 27,276 L, a self-serve fuel safety private fuel outlet and FS	No – Due to downgradient orientation

PCA ID No.	PCA Description (Per. Table 2, Schedule D of O.Reg. 153/04)	Description	Contributing to APEC (Y/N)
		piping in 2010, for one (1) expired underground diesel tank and one (1) expired gasoline tank each with a capacity of 13,638 L installed in 1981.	
PCA-4	N/S - Waste Generator	Oakville Hydro-Electric Commission, located west adjacent at 539 Lyons Lane, is listed as a registered waste generator of alkaline wastes – other metals, oil skimmings and PCBs in 1992-1998 and 2006.	Yes – APEC-2
PCA-5	N/S - Waste Generator	Corporation of the Town of Oakville, at 550 Lyons Lane, located approximately 70 m west of the Site, is listed as a registered waste generator of oil skimmings & sludges in 2012.	No – Due to downgradient orientation
PCA-6	N/S - Waste Generator	Oakville Hydro Electric Comm., Oakville Hydro Electric Commission, Oakville Hydro 29-136, and Oakville Hydro Electricity Distribution Inc., located at 530 Lyons Lane, approximately 60 m southwest of the Property is listed as a registered waste generator of oils & lubricants, oil skimmings & sludges, alkaline wastes – other metals, light fuels, petroleum distillates, PCBs, and aliphatic solvents in 1986 to 1989, and 1992-2004.	No – Due to downgradient orientation
PCA-7	N/S - Waste Generator	Wotherspoon Foundry Ltd., located at 148 Cross Avenue, approximately 80 m east of the Site is listed as an iron foundry and a registered waste generator of steel making residues, waste oils & lubricants, petroleum distillates, paint/pigment/coating residues, and acid waste - other metals. The approval years include 1886-1990, 1992, and 1993-2001.	Yes – APEC-1
PCA-8	N/S - Waste Generator	Naylor Building Partnerships, located at 60 Old Mill Road, approximately 185 m south of the Property, is listed as a waste generator of aliphatic solvents and residues and aliphatic solvents. The approval year is January 2021.	No – Due to downgradient orientation
PCA-9	N/S - Waste Generator	125 Cross Avenue, located approximately 160 m northeast of the Site is listed under various company names including Black Photo Corporation, Loblaw Companies Inc, Loblaws Inc., Value Village Store #2154, Value Village Stores, and Wal-Mart Canada Inc. The waste classes include photoprocessing wastes, inorganic laboratory chemicals, organic laboratory chemicals, waste compressed gases, petroleum distillates, paint/pigment/coating residues, waste oils &	Yes – APEC-3

PCA ID No.	PCA Description (Per. Table 2, Schedule D of O.Reg. 153/04)	Description	Contributing to APEC (Y/N)
		lubricants, non-halogenated pesticides, pathological wastes, aliphatic solvents and residues, alkaline solutions - containing other metals and non-metals (not cyanide), acid solutions - containing heavy metals, detergents and soaps, miscellaneous waste organic chemicals, waste compressed gases including cylinders, miscellaneous wastes and inorganic chemicals, other specified inorganic sludges, slurries or solids, organic non-halogenated pesticide and herbicide wastes, pharmaceuticals, wastes from the use of pigments, coatings and paints, waste crankcase oils and lubricants, and halogenated pesticides. The approval years include 1986-1989, 1990, 1992, 1993, 1997-2001, 2015, 2016, December 2018, July 2020, November 2021, and October 2022.	
PCA-10	#55 - Transformer Manufacturing, Processing and Use	Oakville Public Utilities Commission, located at 530 Lyons Lane, approximately 60 m southwest of the Property is listed for the use, storage and/or handling of transformer related mineral oils, and PCBs for the years 1988-1990, 1992, and 1994-2008.	No – Due to downgradient orientation
PCA-11	N/S - Scott's Manufacturing Directory	Brukar Inc., located at 136 Cross Avenue, east adjacent to the Site is listed for totalizing fluid meters and counting devices. The established year is listed as "0000," assumed to be the year 2000. As this location is assumed to operate as an office, rather than a manufacturing facility, this PCA is not considered to contribute to an APEC.	No – no manufacturing activities are inferred to occur at this address
PCA-12	N/S - Scott's Manufacturing Directory	Colourchrome Imaging, located at 117 Cross Avenue, approximately 70 m northeast of the Property, is listed for digital printing, other printing, and sign printing, for the date of October 1, 1990.	No – large-scale printing resulting in adverse environmental impacts is not anticipated
PCA-13A PCA-13B PCA-13C	#28 – Gasoline and Associated Products Storage in Fixed Tanks	According to a 1967 FIP, there are commercial structures north of Cross Avenue, at 125 Cross Avenue. A structure labelled 'Dominion' is located approximately 150 m northeast of the Property and contains three gas boilers (PCA-13A) and two (2) fuel tanks on the southeast portion of the structure (PCA-13B and PCA-13C).	Yes - APEC-3
PCA-14	#34 - Metal Fabrication	According to a 1967 FIP, there is a machine shop located west of the intersection of Cross Avenue and Lyons Lane, at 550 Lyons Lane.	No - Due to down-gradient orientation
PCA-15A	#33 - Metal Treatment, Coating, Plating and Finishing	According to a 1967 FIP image, there is a metal stamping building located at 142 Cross Avenue (PCA-15 A). A rolling mill is located at 148 Cross	Yes– APEC-1

PCA ID No.	PCA Description (Per. Table 2, Schedule D of O.Reg. 153/04)	Description	Contributing to APEC (Y/N)
PCA-15B	#32 - Iron and Steel Manufacturing and Processing	Avenue (PCA-15-B). East of this structure, there is an area labelled "scrap iron piled." The Rolling Mill is labelled "J.A. Wotherspoon & Son (Foundry)" and contains coke ovens, a cupola, and a foundry. This business is also listed under the city directories.	
PCA-16	#18 - Electricity Generation, Transformation and Power Stations	According to a 1967 FIP, there is a transformer substation west adjacent to the Property. This substation is also located at the same location as the present day at 539 Lyons Lane.	Yes – APEC-2
PCA-17	#28 – Gasoline and Associated Products Storage in Fixed Tanks	According to a 1967 FIP, there is a building that is associated with the Oakville Public Utilities Commission at 530 Lyons Lane, with an underground storage tank on the exterior of the north side of the former building.	No - due to down-gradient orientation
PCA-18A, PCA-18B, PCA-18C, PCA-18D, PCA-18E, PCA-18F, PCA-18G, PCA-18H, PCA-18I, PCA-18J, PCA-18K	#28 – Gasoline and Associated Products Storage in Fixed Tanks	According to a 1967 FIP, King Paving and Materials Ltd. is located approximately 165 m south of the Property at 80 Old Mill Road, contains a maintenance shop, crushed stone and sand piles, steam cleaning facility, scale house, machinery storage, wash house, and a ready mix plant. The property also includes eleven tanks (PCA-18A to PCA-18K).	No - due to down-gradient orientation
PCA-19	#53 - Tannery	According to a 1967 FIP and city directories (1958, 1960, 1965), Kendall James R Leather Co. Ltd. tanners is located at 185 Cross Avenue, approximately 210 m northeast of the Property.	No - due to distance from Property
PCA-20	#27. Garages and Maintenance and Repair of Railcars, Marine Vehicles and Aviation Vehicles	According to city directories, there is an auto repair and detailing centre located at 187 Cross Avenue, approximately 210 m northeast of the Property.	No - due to distance from Property
PCA-21	#37 - Operation of Dry Cleaning Equipment (where chemicals are used)	According to the city directories, there is a dry cleaners listed for the years 1991 and 1996, located at 187 Cross Avenue, approximately 210 m northeast of the Property.	No - due to distance from Property
PCA-22	#37 - Operation of Dry Cleaning Equipment (where chemicals are used)	According to city directories, there is a dry cleaners listed for the years 2012, 2017, 2021, and 2023, located at 117 Cross Avenue, approximately 70 m northeast of the Property.	Yes – APEC-3
PCA-23	#10 - Commercial Autobody Shops	According to the city directories, there is automobile detailing facility located at 187 Cross Avenue, approximately 210 m northeast from the Property. The facility is listed for the years 2021 and 2023.	No - due to distance from Property

PCA ID No.	PCA Description (Per. Table 2, Schedule D of O.Reg. 153/04)	Description	Contributing to APEC (Y/N)
PCA-24	N/S - Scott's Manufacturing Directory	Instant Imprints Canada Inc., located at 165 Cross Avenue, approximately 130 m northeast of the Property, is listed for commercial screen printing, other printing, all other textile product mills, sign manufacturing, lessors of non-financial intangible assets (except copyrighted works), and commercial screen printing in the ERIS SCT database. The established year is not listed.	Yes – APEC-3
PCA-25	#10 - Commercial Autobody Shops	There is an auto centre listed in the city directories for the years 1985 and 1991, at 125 Cross Avenue, approximately 160 m northeast of the Property.	Yes – APEC-3
PCA-26	#37 - Operation of Dry Cleaning Equipment (where chemicals are used)	There is a dry cleaners listed in the city directories for the years 1985, 1991, and 2001, for the address of 125 Cross Avenue, located approximately 160 m northeast of the Property.	Yes – APEC-3
PCA-27	N/S - Inferred application of de-icing agents*	De-icing agents may have been utilized for safety purposes during the winter season on paved surfaces located on the Property.	APEC-4
PCA-28	N/S - Structure Fire	According to the Phase One ESA questionnaire, a fire occurred at 132 Cross Avenue in 2022. This was verified by images found in a CHCH news article depicting the fire at northwest corner the residential house, published on November 16, 2022.	APEC-5
PCA-29	#27 – Garages and Maintenance and Repair of Railcars, Marine Vehicles and Aviation Vehicles	According to a 1967 FIP image, there is a Firestone Garage located in a plaza at the address formerly known as 125 Cross Avenue, and currently known as 99 Cross Avenue.	No – Due to cross gradient orientation
PCA-30	#30 - Importation of Fill Material of Unknown Quality	Based on a concurrent geotechnical investigation completed by DS, fill material was identified in all 6 boreholes advanced across the site.	APEC-6

N/S - not specified in Table 2, Schedule D, of O.Reg. 153/04
* - The area is subject to application of de-icing salts for road safety purposes. Per Section 49.1 (1) of O.Reg. 407/19, published December 4, 2019 "*If an applicable site condition standard is exceeded at a property solely because of one of the following reasons, the applicable site condition standard is deemed not to be exceeded for the purpose of Part XV.1 of the Act*": "*…that a substance has been applied to surfaces for the safety of vehicular or pedestrian traffic under conditions of snow or ice or both*". Any potential impacts associated with EC and/or SAR in soil, and sodium and/or chloride in groundwater will be deemed not to exceed the MECP Site Conditions Standards for the area identified in APEC-4.

6.4.2 Contaminants of Potential Concern

A summary of the contaminants of potential concern identified for each respective APEC is presented in Table 7-1 above. The following contaminants of potential concern were identified for the Phase One Property: metals, As, Sb, Se, Cr (VI), CN-, Hg, PHCs, BTEX, VOCs, PAHs, PCBs, EC, SAR, Na, CL-, and B-HWS.

6.4.3 Underground Utilities and Contaminant Distribution and Transport

Underground utilities can affect contaminant distribution and transport. Trenches excavated to install utility services, and the associated granular backfill may provide preferential pathways for horizontal contaminant migration in the shallow subsurface.

It is anticipated that underground utilities and corridors exist under the Phase One Property to connect the buildings to municipal water, wastewater, hydro and supplied utilities; however, the exact locations were not known at the time of this investigation. Plans were not available to confirm the depths of these utilities, however they are estimated to be installed at depths ranging from 2 to 3 metres below ground surface.

Based on concurrent geotechnical and hydrogeological investigations, the depth to groundwater ranged between 3.7 to 5.6 metres below ground surface (mbgs) on November 6, 2025. Therefore, the utility corridors are not expected to act as preferential pathways for contaminant distribution and transport in the event that shallow subsurface contaminants exist at the Phase One Property.

6.4.4 Geological and Hydrogeological Information

The topography on the Phase One Property and within the Phase One Study Area is generally flat with a surficial elevation ranging from 80 – 104 metres above sea level (masl) and a moderate slope to the west, south, and southwest. Based on the local topography, the shallow groundwater flow direction is inferred to be west to southwest towards the nearest water body of Sixteen Mile Creek, which is located approximately 220 metres west of the Phase One Property. Long term groundwater monitoring would be required in order to confirm the direction of groundwater flow on the Phase One Property;

Based on a review of the OGS Earth database, the Phase One Property is situated with a Iroquois physiographic region. The overburden in the vicinity of the Phase One Property is described as Paleozoic bedrock, and the overburden in the western portion of the Study Area includes modern alluvial deposits containing clay, silt sand, gravel, and potentially organic remains. The bedrock geology within the Phase One Study Area is described as shale, limestone, dolostone, and siltstone of the Georgian Bay Formation, Blue Mountain Formation, Billings Formation, Collingwood Member, and Eastview Member. Based on the concurrent geotechnical investigation completed by DS, bedrock was encountered at approximate depths ranging from 4.6 to 5.9 mbgs.

6.4.5 Uncertainty and Absence of Information

DS has relied upon information obtained from federal, provincial, municipal, and private databases, in addition to records and summaries provided by ERIS. All information obtained was reviewed and assessed for consistency, however the conclusions drawn by DS are subject to the nature and accuracy of the records reviewed.

All reasonable inquiries were made to obtain reasonably accessible information, as mandated by O.Reg.153/04 (as amended). All responses to database requests were received prior to completion of this report. This report reflects the best judgement of DS based on the information available at the time of the investigation.

Information used in this report was evaluated based on proximity to the Phase One Property, anticipated direction of local groundwater flow, and the potential environmental impact on the Phase One Property as a result of potentially contaminating activities.

The QP has determined that the uncertainty does not affect the validity of the Phase One ESA Conceptual Site Model or the conclusions of this report.

7.0 Conclusions

7.1 Phase Two Environmental Site Assessment Requirement

DS conducted a Phase One ESA for the property located at 118, 122, 126, 128, and 132 Cross Avenue, Oakville, Ontario. The Phase One ESA was completed to satisfy the intent of the requirements, methodology and practices for a Phase One ESA as described in Ontario Regulation 153/04 (as amended). The objectives of the Phase One ESA was to identify the presence or absence of potentially contaminating activities (PCAs) on the Phase One Property and/or within the Phase One Study Area, and to determine if the PCAs identified within the Phase One Study Area are likely to result in an Area of Potential Environmental Concern (APEC) on the Phase One Property.

Based on the information obtained as part of this investigation, it is concluded that thirty (30) PCAs were identified within the Phase One Study Area, of which, seventeen (17) are considered to be contributing to six (6) APECs on, in or under the Phase One Property. Further investigation in the form of a Phase Two ESA will be required in order to meet the requirements of O.Reg.153/04 (as amended).

7.2 RSC Based on Phase One Environmental Site Assessment

Record of Site Condition cannot be filed on the basis of the Phase One ESA due to the identification of Areas of Potential Environmental Concern on the Phase One Property.

7.3 Limitations

This report was prepared for the sole use of Batory Planning and Management and is intended to provide an assessment of the environmental condition on the property located at 118, 122, 126, 128, and 132 Cross Avenue, Oakville, Ontario. The information presented in this report is based on information collected during the completion of the Phase One Environmental Site Assessment by DS Consultants Ltd. The material in this report reflects DS' judgment in light of the information available at the time of report preparation. This report may not be relied upon by any other person or entity

without the written authorization of DS Consultants Ltd. The scope of services performed in the execution of this investigation may not be appropriate to satisfy the needs of other users, and any use or reuse of this documents or findings, conclusions and recommendations represented herein, is at the sole risk of said users.

The information and conclusions presented in this report are professional opinions in accordance with generally accepted engineering and scientific practices based on a cursory historical search, visual observations and limited information provided by persons knowledgeable about past and current activities on this site. The work completed as per the scope of work is considered sufficient in detail to form a reasonable basis for the findings presented in this report. As such, DS Consultants Ltd. cannot be held responsible for environmental conditions at the site that were not apparent from the available information.

7.4 Qualifications of the Assessors

Aisha Sharif, HBSc., MEnvSc., G.I.T.

Ms. Aisha Sharif is an Environmental Specialist with DS Consultants Ltd. Ms. Sharif has an Honours Bachelor of Science degree specializing in environmental geoscience and a Master of Environmental Science degree, both from the University of Toronto. Her academic experiences include multiple publications in reputable scientific journals, providing her with strong background knowledge in environmental geoscience. Ms. Sharif is registered with the Professional Geoscientists of Ontario (PGO) as a Geoscientist in Training (G.I.T.).

Teresa Weatherhead, LEL, QP_{ESA}

Ms. Teresa Weatherhead is an Environmental Team Lead with DS Consultants Limited who has 19 years of direct experience in the consulting industry. Ms. Weatherhead has an Honours Science Degree from the University of Waterloo and a Post Graduate Diploma in Environmental Engineering Applications from Conestoga College. Ms. Weatherhead is a registered Limited Engineering Licensee (LEL) in the Province of Ontario. Ms. Weatherhead has conducted and supervised numerous Phase One and Phase Two Environmental Site Assessments for a variety of agricultural, residential, industrial, commercial and institutional properties. She also has experience in site remediation, environmental monitoring, submission of Record of Site Conditions and Excess Soil Management. Teresa is considered a Qualified Person to conduct Environmental Site Assessments as defined by Ontario Regulation 153/04 (as amended).

7.5 Signatures

DS Consultants Ltd. conducted this Phase One Environmental Site Assessment and confirms the findings and conclusions contained within this report.

Yours truly,

DS Consultants Ltd.



Aisha Sharif, HBSc., MEnvSc., G.I.T.

Environmental Specialist



Teresa Weatherhead, LEL, QP_{ESA}


Environmental Team Lead

8.0 References

- Ontario Regulation 153/04 Records of Site Condition — Part Xv.1 of The Act
- Natural Resources Canada Toporama http://atlas.gc.ca/toporama/en/index.html
- Environment Canada, National Pollutant Release Inventory
- Ontario Ministry of the Environment, Inventory of Coal Gasification Plan Waste Sites in Ontario, 1987
- Ontario Ministry of the Environment, Inventory of Industrial Sites Producing or Using Coal Tar and Related Tars in Ontario, 1998
- Ontario Ministry of the Environment, Inventory of PCB Storage Sites, 1994-2004
- Waste Disposal Site Inventory, 1991
- Ministry of Environment, Conservation and Parks-Freedom of Information
- Technical Standards and Safety Authority – Fuel Safety Division inquiry
- Ontario Geological Survey, 2013. Quaternary Geology of Ontario. Ontario Geological Survey, scale 1:100,000.
- Ontario Ministry of Northern Development and Ontario Geological Survey, 1991. Bedrock Geology of Ontario, Southern Sheet; Ontario Geological Survey, Map 2544, scale 1:1,000,000.
- Ontario Ministry of Natural Resources. Quaternary Geology of Toronto and Surrounding Area. Scale 1:100,000. Map number 2204.
- Historical Maps, aerial photos and Ontario Base Map
- City Directories from 1958 back to 2023
- City of Toronto online-services
- Environmental Risk Information Services (ERIS Report)
- Town of Oakville Online Interactive Zoning Maps https://experience.arcgis.com/experience/eb278a6ee9fd4acdae77f7912bd76505#data_s=id%3Awidget_90_output_config_0%3A0%2Cid%3AdataSource_1-193df45765c-layer-9%3A5016&zoom_to_selection=true
- CHCH News – Crews Battle Residential Fire in Oakville https://www.chch.com/chch-news/250494-2/

Figures

J:\-GIS\2025 PROJECTS\25-315-100 - 118-132, Cross Avenue, Oakville\1-QGIS\Phase One\Figure 1 - Site Location Plan.qgs Nov-28 13:56

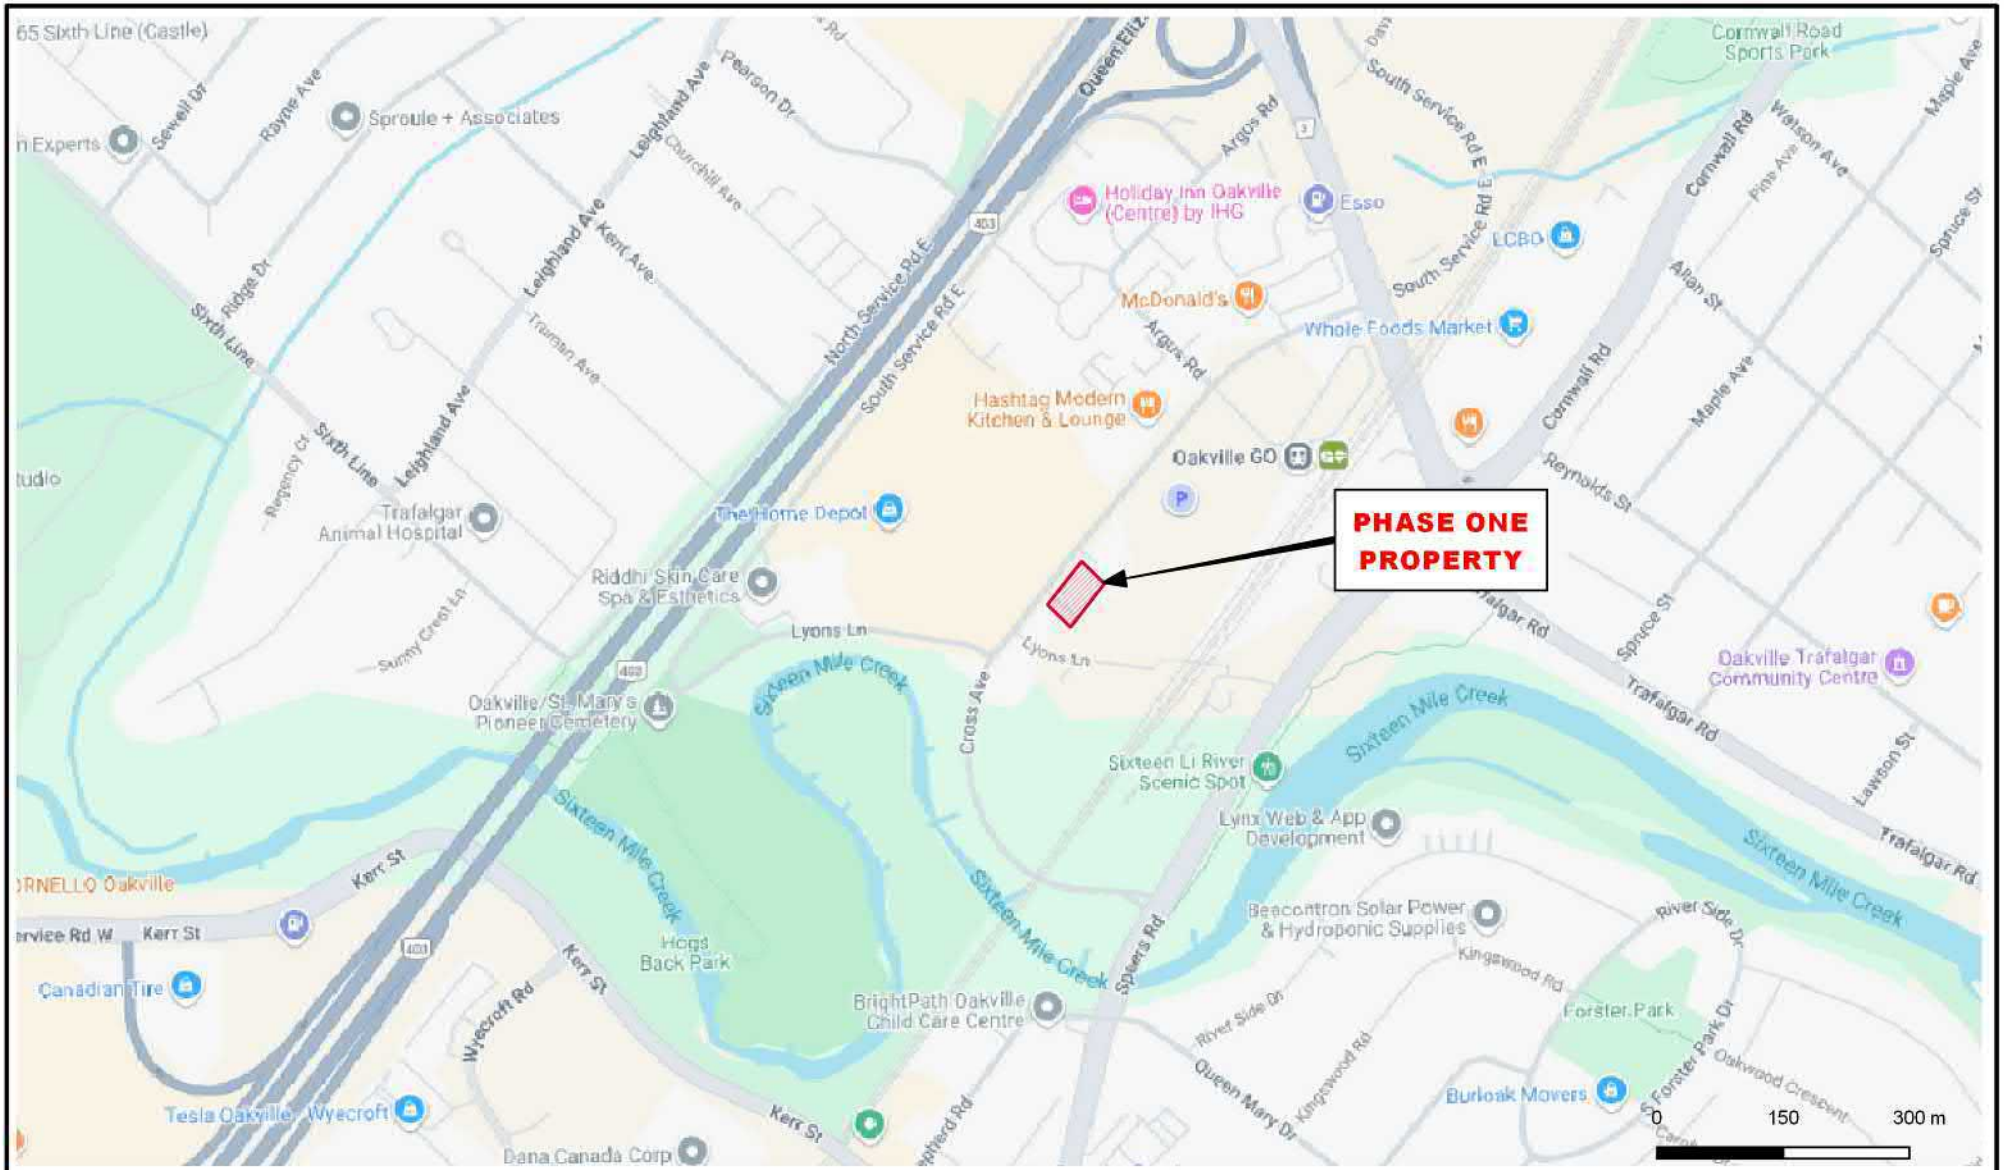

Legend

Phase One Boundary

DS CONSULTANTS LTD.
6221 Highway 7, UNIT 16
Vaughan, Ontario L4H 0K8
Telephone: (905) 264-9393
www.dsconsultants.ca

Project: PHASE ONE ENVIRONMENTAL SITE ASSESSMENT
118, 122, 126, 128, and 132 Cross Avenue, Oakville, ON


Title: **SITE LOCATION PLAN**

Client: BATORY PLANNING AND MANAGEMENT

Size:	Approved By:	Drawn By:	Date:
8.5 x 11	T.W	S.Y	August 2026
Rev: 0	Scale: As Shown	Project No.: 25-315-100	Figure No.: 1

Image/Map Source: *Google Streetmap Image*

J:\-GIS\2025 PROJECTS\25-315-100 - 118-132, Cross Avenue, Oakville\1-QGIS\Phase One\Figure 2 - Phase One Property Site Plan.qgs Dec-01 13:30

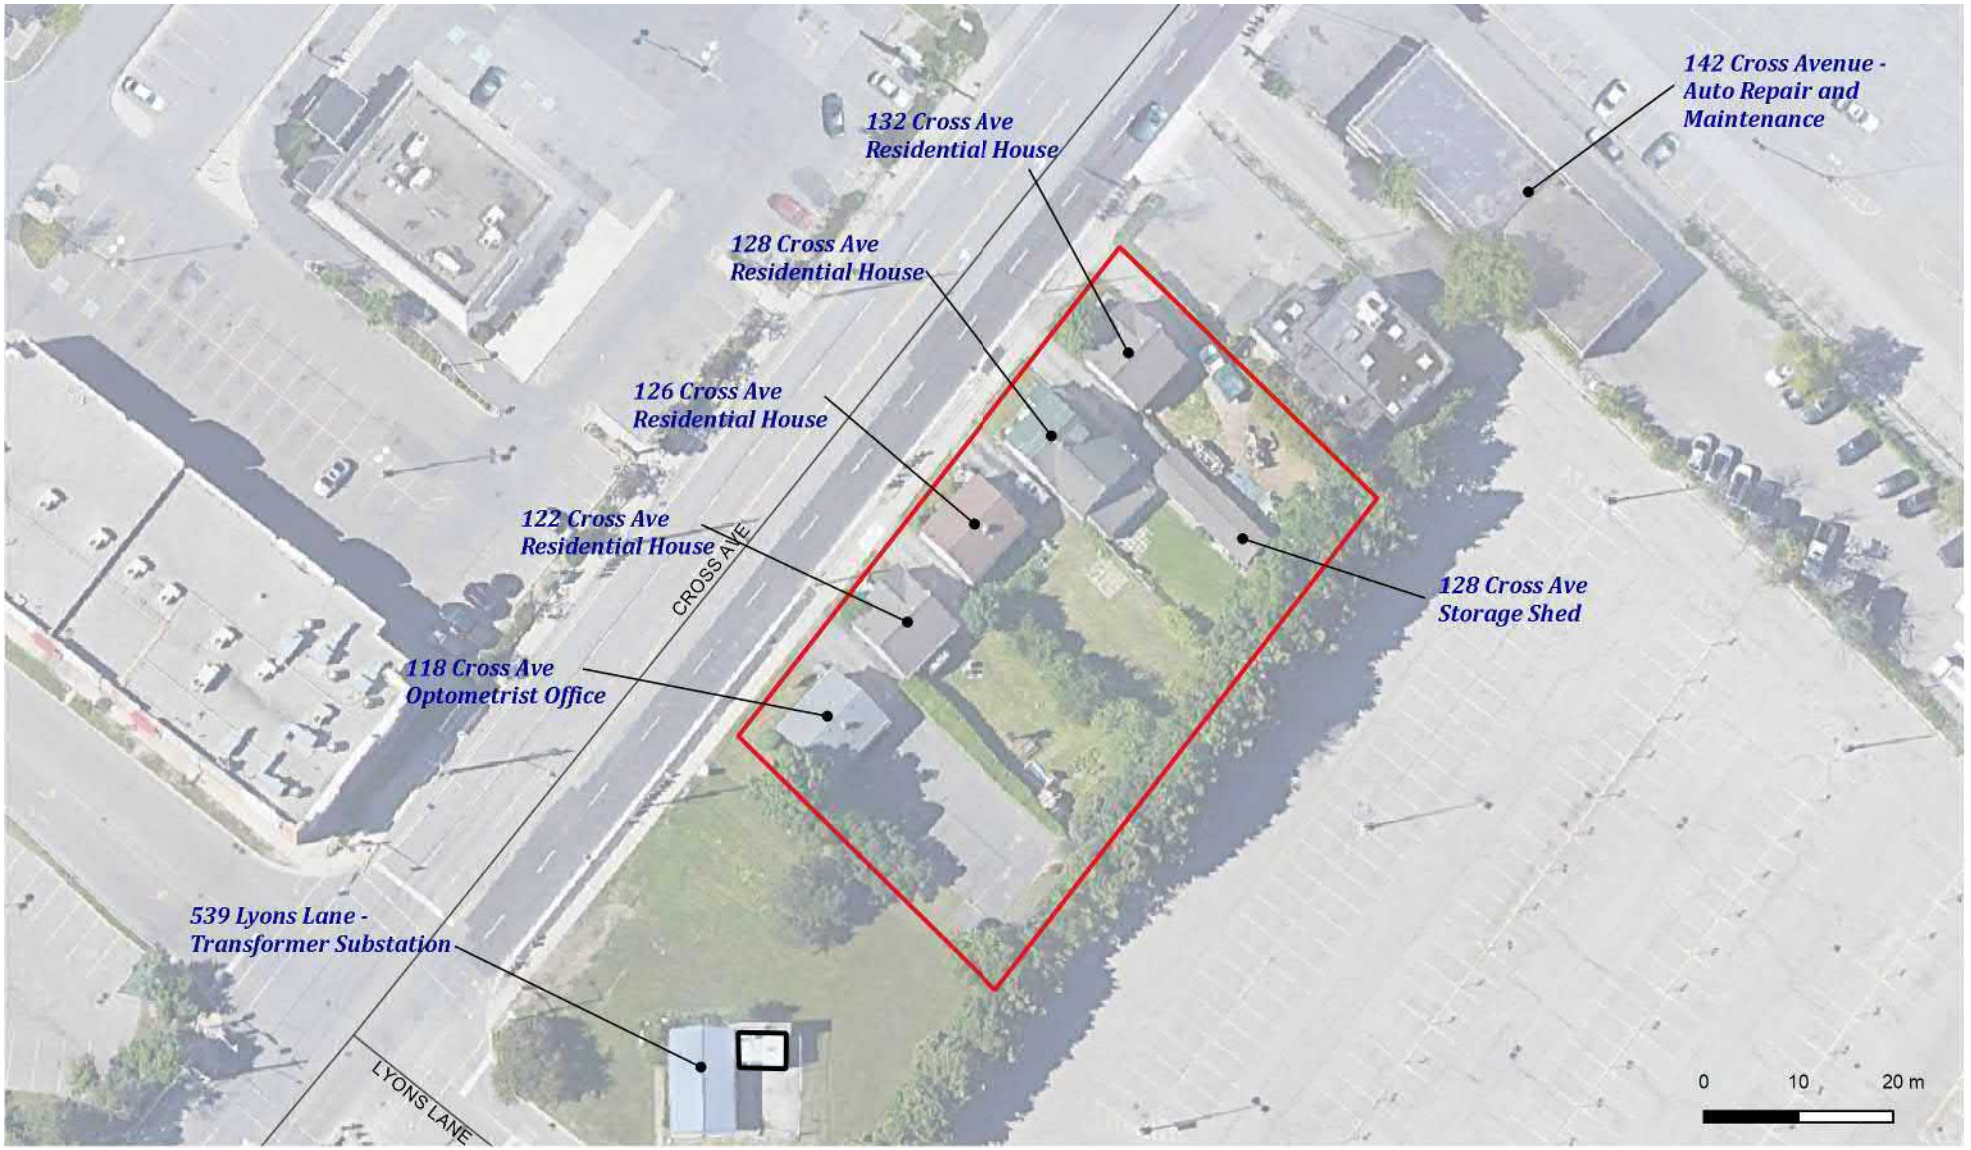

Legend

- Phase One Boundary
- Transformer

DS CONSULTANTS LTD.
6221 Highway 7, UNIT 16
Vaughan, Ontario L4H 0K8
Telephone: (905) 264-9393
www.dsconsultants.ca

Project: PHASE ONE ENVIRONMENTAL SITE ASSESSMENT
118, 122, 126, 128, and 132 Cross Avenue, Oakville, ON

Title: **PHASE ONE PROPERTY SITE PLAN**


N

Client: BATORY PLANNING AND MANAGEMENT

Size:	Approved By:	Drawn By:	Date:
8.5 x 11	T.W	S.Y	August 2026
Rev: 0	Scale: As Shown	Project No.: 25-315-100	Figure No.: 2

Image/Map Source: *Google Satellite Image*

J:\-GIS\2025 PROJECTS\25-315-100 - 118-132, Cross Avenue, Oakville\1-QGIS\Phase One\Figure 3 - Phase One Study Area.qgs Nov-28 15:24

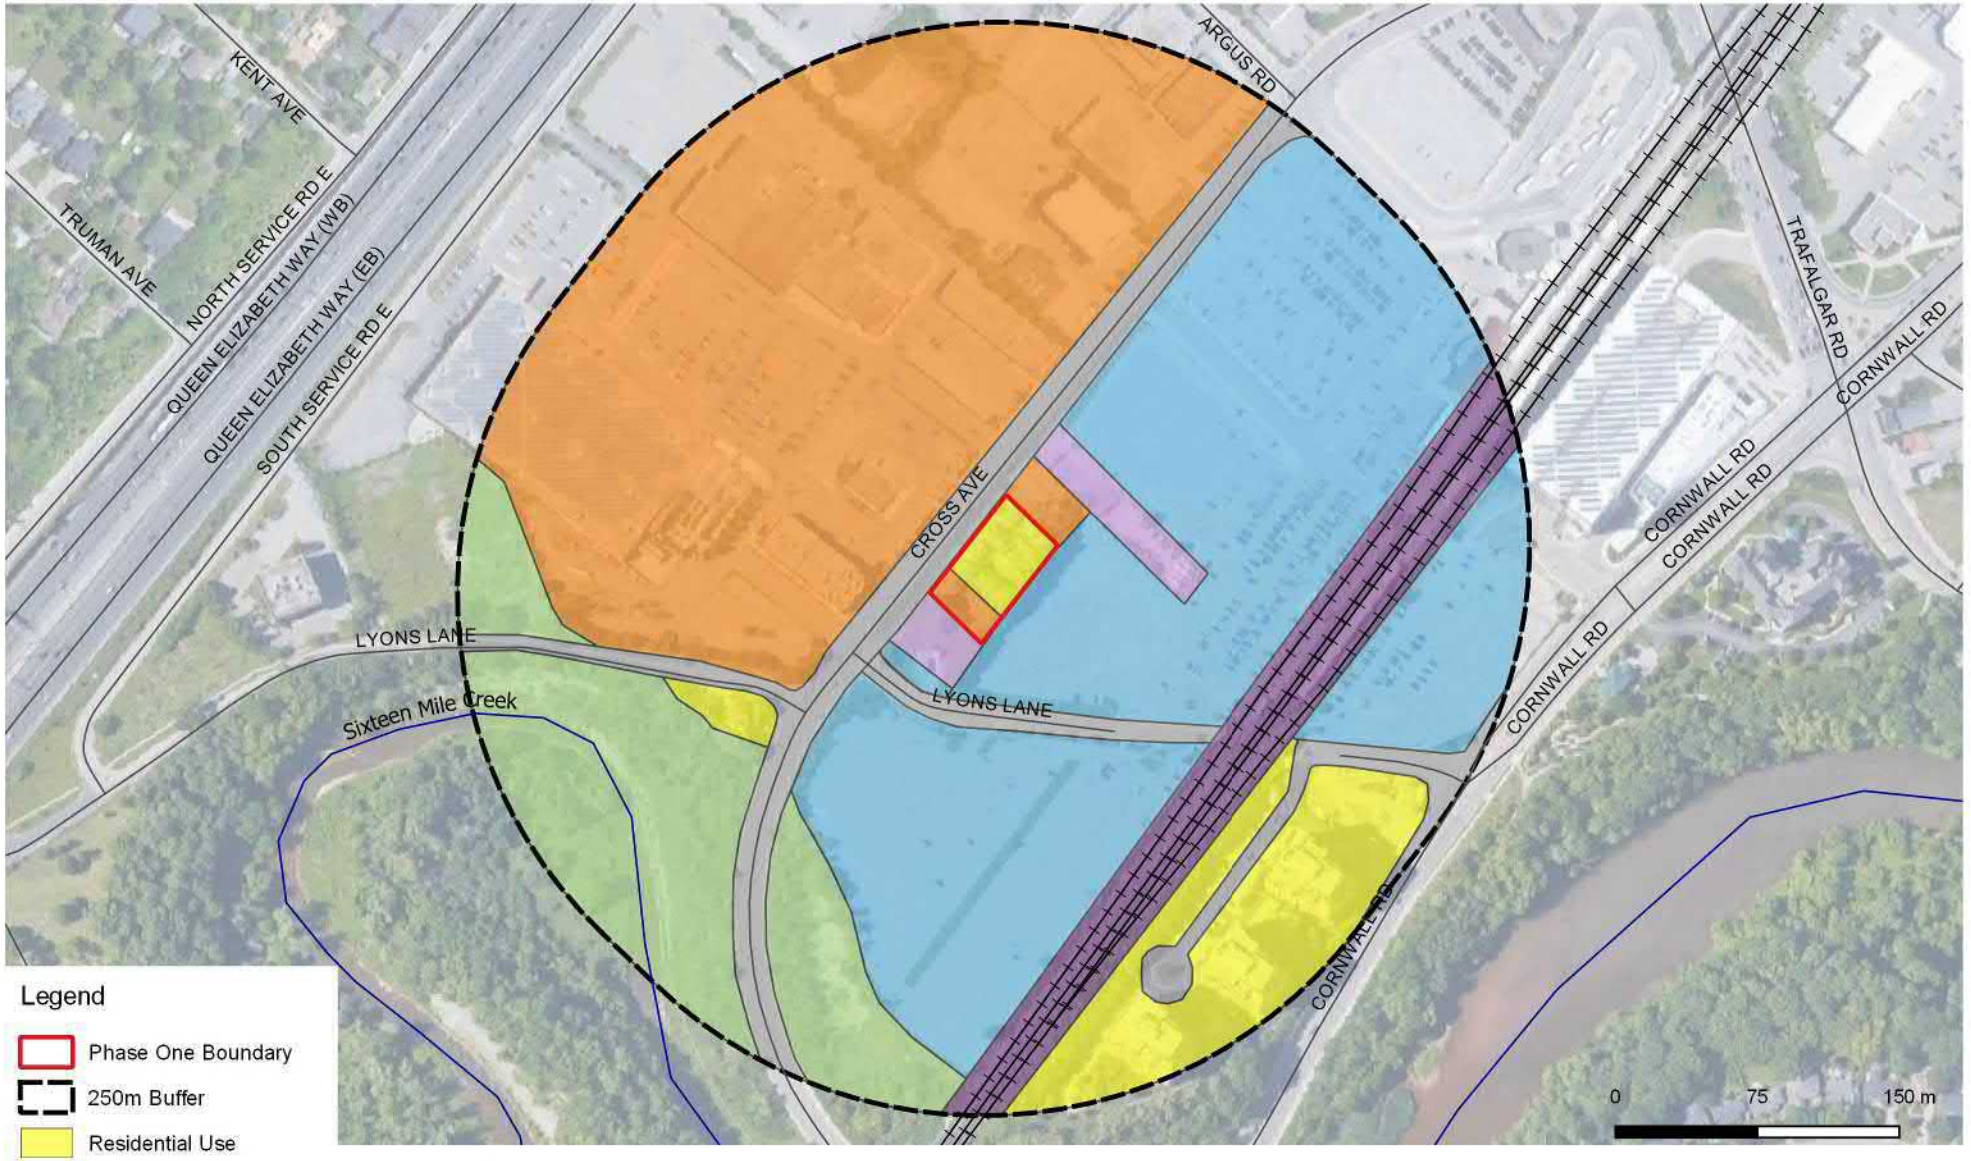

Legend

- Phase One Boundary
- 250m Buffer
- Residential Use
- Commercial Use
- Industrial Use (Railway)
- Agricultural or Other Use
- Industrial Use
- Community Use
- Community Use (Road)

DS CONSULTANTS LTD.
6221 Highway 7, UNIT 16
Vaughan, Ontario L4H 0K8
Telephone: (905) 264-9393
www.dsconsultants.ca

Client: BATORY PLANNING AND MANAGEMENT

Project: PHASE ONE ENVIRONMENTAL SITE ASSESSMENT
118, 122, 126, 128, and 132 Cross Avenue, Oakville, ON


Title: **PHASE ONE STUDY AREA**

N

Size:	Approved By:	Drawn By:	Date:
8.5 x 11	T.W	S.Y	August 2026
Rev: 0	Scale: As Shown	Project No.: 25-315-100	Figure No.: 3

Image/Map Source: *Google Satellite Image*

J:\-GIS\2025 PROJECTS\25-315-100 - 118-132, Cross Avenue, Oakville\1-QGIS\Phase One\Figure 4 - PCAs within Phase One Study Area.qgs Nov-28 15:28

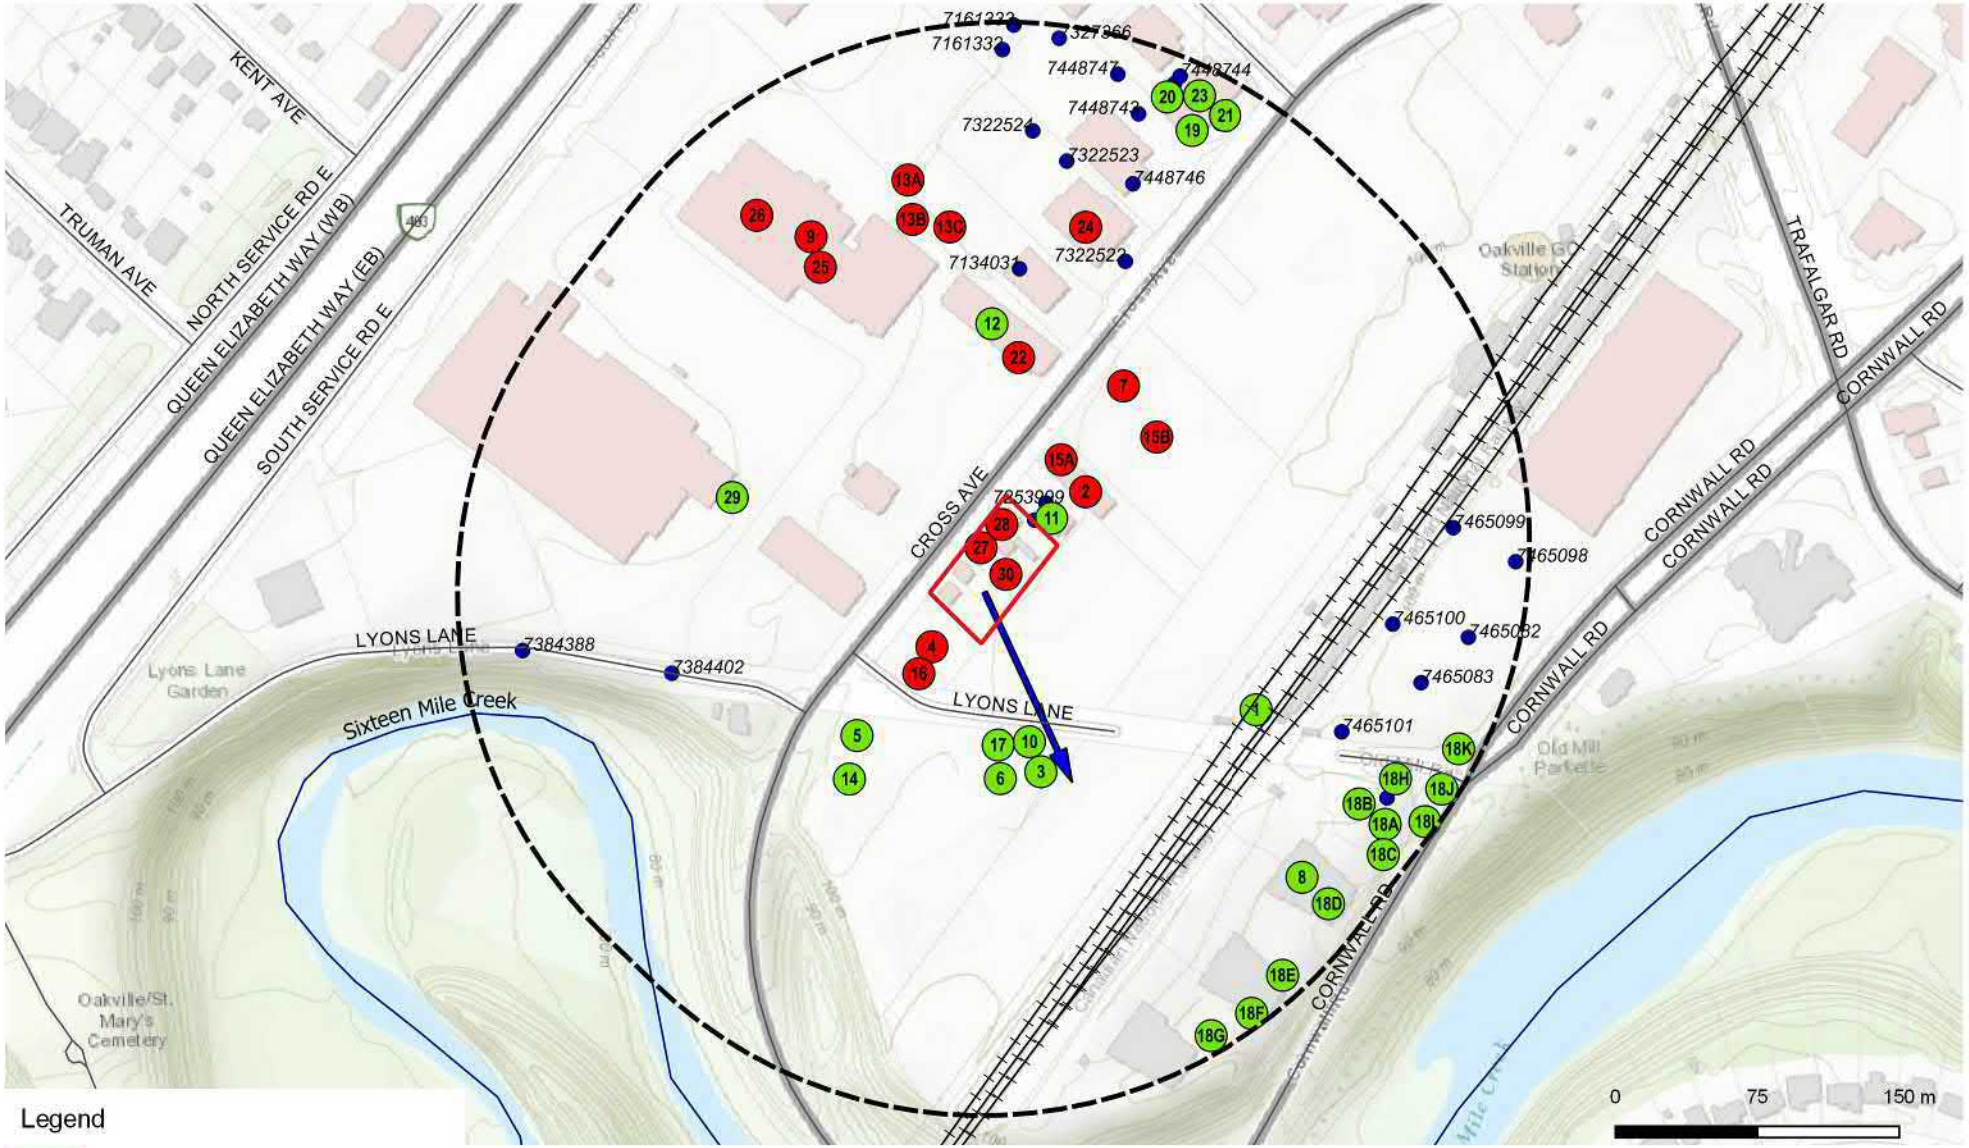

Legend

- Phase One Boundary
- 250m Buffer
- PCA not contributing to APEC
- PCA contributing to APEC
- Inferred Groundwater Flow Direction
- Registered Water Well (MECP WWR)

DS CONSULTANTS LTD.
6221 Highway 7, UNIT 16
Vaughan, Ontario L4H 0K8
Telephone: (905) 264-9393
www.dsconsultants.ca

Project: PHASE ONE ENVIRONMENTAL SITE ASSESSMENT
118, 122, 126, 128, and 132 Cross Avenue, Oakville, ON

Title: **PCAs WITHIN PHASE ONE STUDY AREA**

N

Client: BATORY PLANNING AND MANAGEMENT

Size:	Approved By:	Drawn By:	Date:
8.5 x 11	T.W	S.Y	August 2026
Rev: 0	Scale: As Shown	Project No.: 25-315-100	Figure No.: 4

Image/Map Source: *Google Satellite Image*

J:\-GIS\2025 PROJECTS\25-315-100 - 118-132, Cross Avenue, Oakville\1-QGIS\Phase One\Figure 5 - APEC Location Plan.qgs Nov-28 15:34



Legend

- Phase One Boundary
- APEC-1
- APEC-2
- APEC-3
- APEC-5
- APEC-6
- APEC-4

DS CONSULTANTS LTD.
6221 Highway 7, UNIT 16
Vaughan, Ontario L4H 0K8
Telephone: (905) 264-9393
www.dsconsultants.ca

Project: PHASE ONE ENVIRONMENTAL SITE ASSESSMENT
118, 122, 126, 128, and 132 Cross Avenue, Oakville, ON

Title: **APEC LOCATION PLAN**


N

Client: BATORY PLANNING AND MANAGEMENT

Size:	Approved By:	Drawn By:	Date:
8.5 x 11	T.W	S.Y	August 2026
Rev: 0	Scale: As Shown	Project No.: 25-315-100	Figure No.: 5

Image/Map Source: *Google Satellite Image*

Appendix A

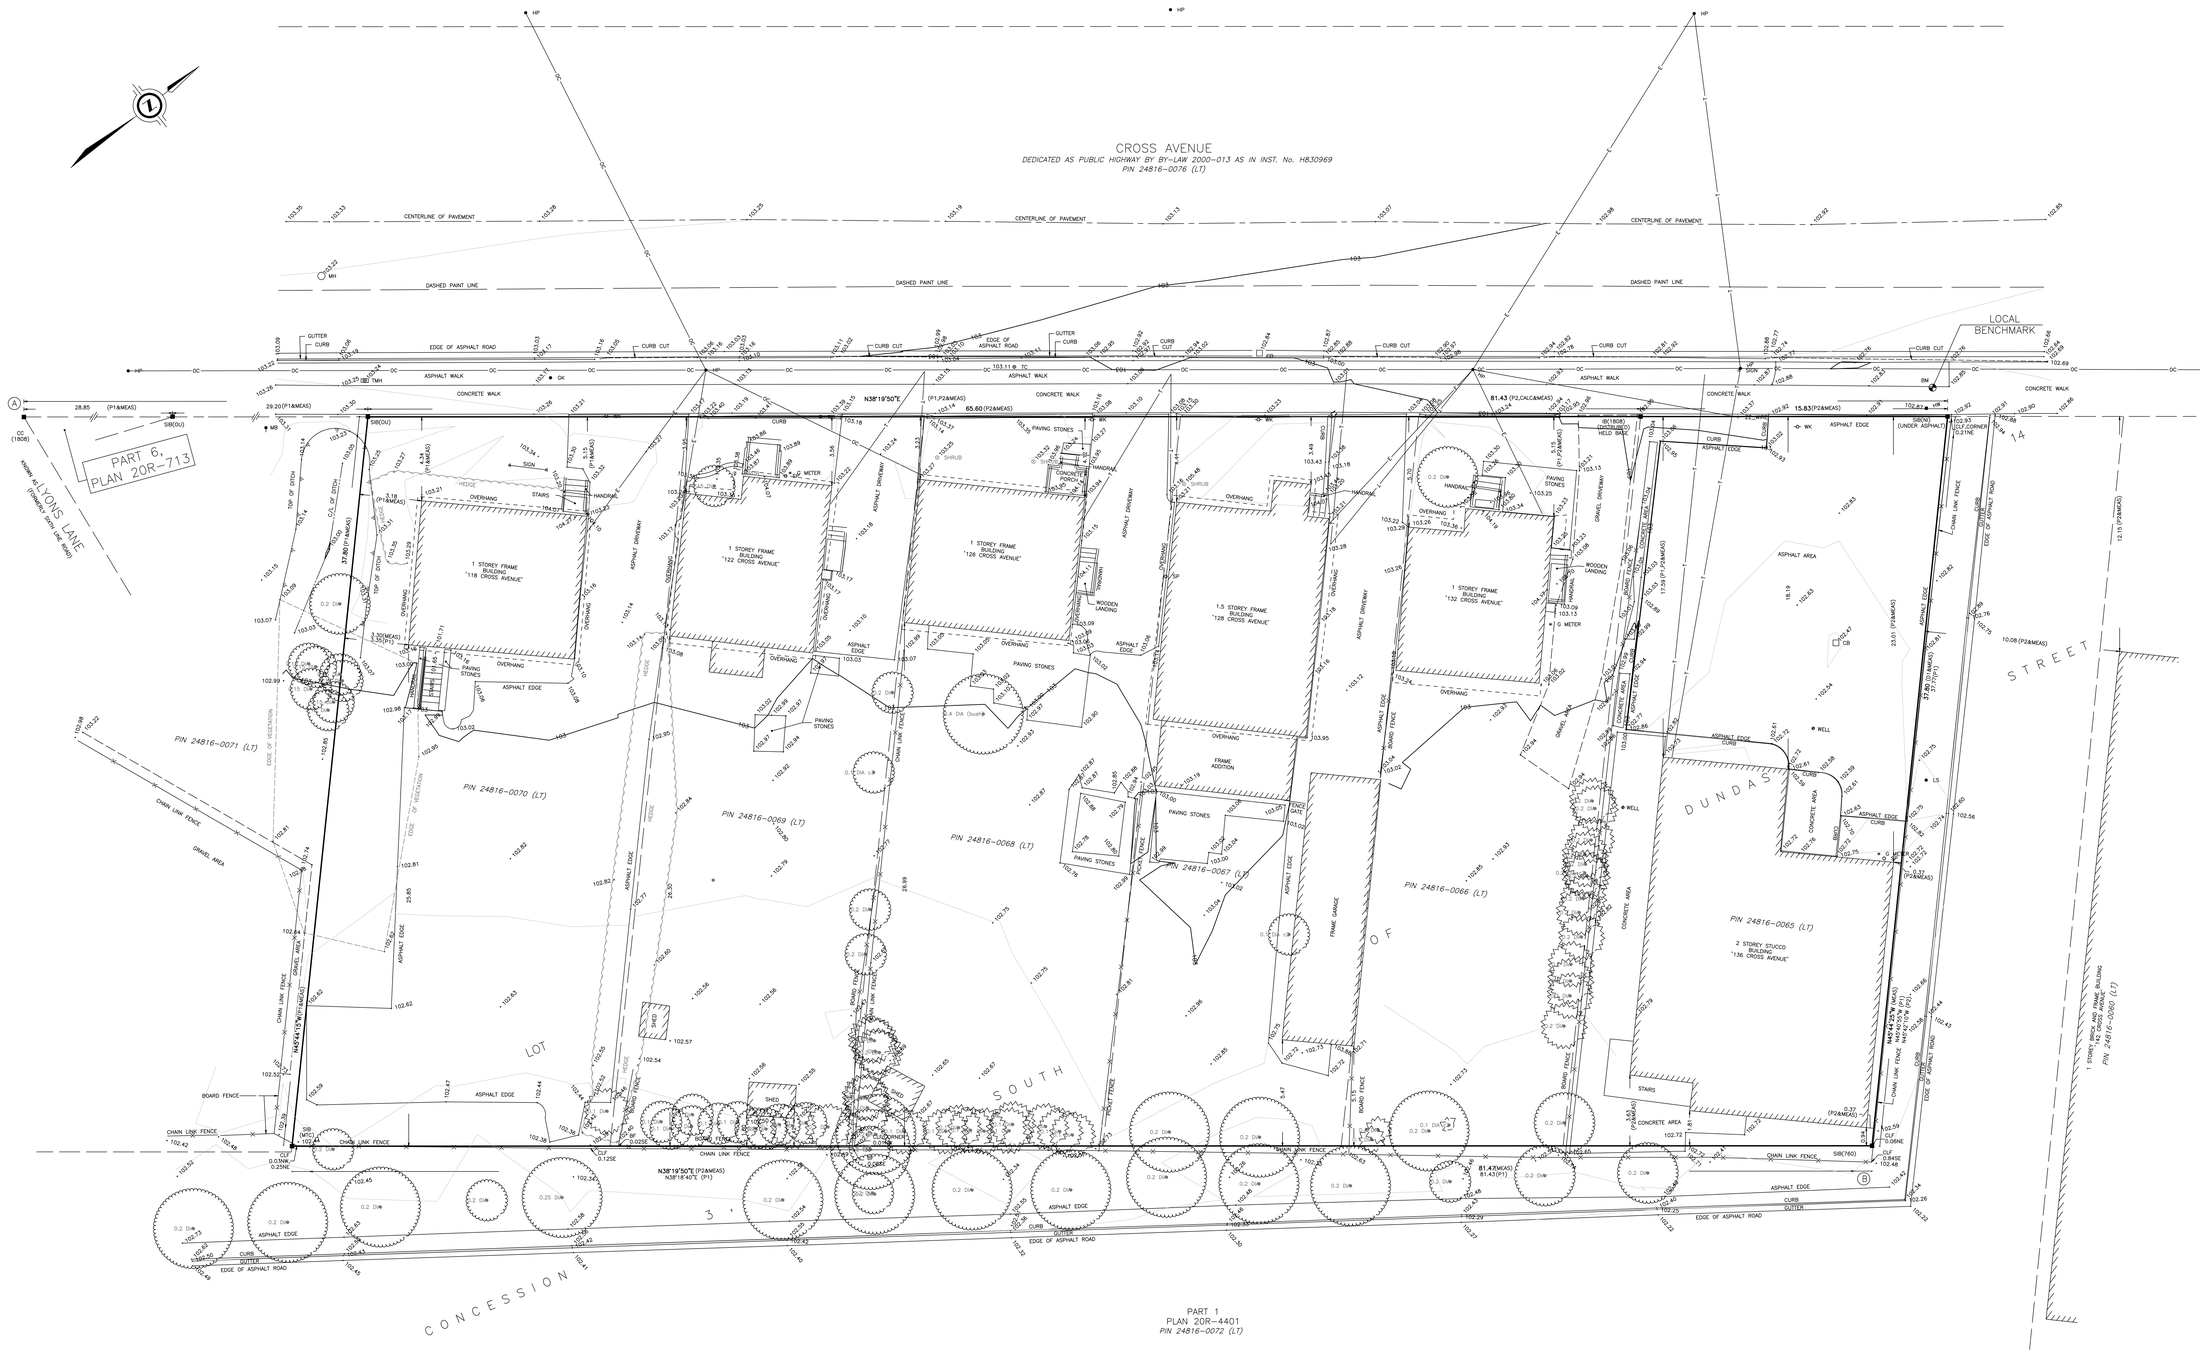

PLAN OF SURVEY OF

PART OF LOT 14
CONCESSION 3,
SOUTH OF DUNDAS STREET

GEOGRAPHIC TOWNSHIP OF TRAFALGAR

TOWN OF OAKVILLE

REGIONAL MUNICIPALITY OF HALTON

SCALE 1 : 100

THE INTENDED PLOT SIZE OF THIS PLAN IS 1328mm IN WIDTH BY 733mm IN HEIGHT WHEN PLOTTED AT A SCALE OF 1:100

J.D. BARNES LIMITED
© COPYRIGHT

METRIC DISTANCES AND COORDINATES SHOWN ON THIS PLAN ARE IN METRES AND CAN BE CONVERTED TO FEET BY DIVIDING BY 0.3048.

ELEVATION NOTE

ELEVATIONS ARE OF GEODETIC ORIGIN (CGVD-1928:78), AND ARE DERIVED FROM GNSS OBSERVATIONS AND NATURAL RESOURCES CANADA'S GEOID MODEL HT2.0.

LOCAL BENCHMARK

CUT CROSS LOCATED IN FRONT OF 136 CROSS AVENUE ON THE NORTH SIDE OF CONCRETE SIDEWALK 1.1m NORTH OF HANDWELLAND 0.9m WEST OF CORNER OF SIDEWALK, AS SHOWN ON FACE OF PLAN
ELEVATION: 102.83m.

NOTES

BEARINGS ARE UTM GRID, DERIVED FROM OBSERVED REFERENCE POINTS A AND B, BY REAL TIME NETWORK (RTN) OBSERVATIONS, UTM ZONE 17, NAD83 (CSRS) (2010.0).

DISTANCES ARE GROUND AND CAN BE CONVERTED TO GRID BY MULTIPLYING BY THE COMBINED SCALE FACTOR OF 0.999728.

FOR BEARING COMPARISONS, A ROTATION OF 01°02'40" COUNTER-CLOCKWISE WAS APPLIED TO BEARINGS ON PLAN P1.

FOR BEARING COMPARISONS, A ROTATION OF 00°53'40" COUNTER-CLOCKWISE WAS APPLIED TO BEARINGS ON PLAN P2.

INTEGRATION DATA

OBSERVED REFERENCE POINTS (ORPs) UTM ZONE 17, NAD83 (CSRS) (2010.0). COORDINATES TO URBAN ACCURACY PER SECTION 14 (2) OF O.REG 216/10.

POINT ID	EASTING	NORTHING
ORP Ⓐ	606 255.31	4 812 026.74
ORP Ⓑ	606 366.87	4 812 109.76

COORDINATES CANNOT, IN THEMSELVES, BE USED TO RE-ESTABLISH CORNERS OR BOUNDARIES SHOWN ON THIS PLAN.

THE RESULTANT TIE BETWEEN ORP Ⓐ AND ORP Ⓑ IS 140.71 N 53°49'56" E

LEGEND

■	DENOTES	SURVEY MONUMENT FOUND
□	DENOTES	SURVEY MONUMENT SET
SIB	DENOTES	STANDARD IRON BAR
SSIB	DENOTES	SHORT STANDARD IRON BAR
IB	DENOTES	IRON BAR
CC	DENOTES	CUT CROSS
NI	DENOTES	NOT IDENTIFIABLE
MEAS	DENOTES	MEASURED
CLF	DENOTES	CHAIN LINK FENCE
P1	DENOTES	SRPR BY J.H. GELBLOOM SURVEYING LTD. -DATED: AUGUST 27, 2019
P2	DENOTES	SRPR BY J.H. GELBLOOM SURVEYING LTD. -DATED SEPTEMBER 27, 2015
D1	DENOTES	INSTRUMENT NUMBER 725105
OU	DENOTES	ORIGIN UNKNOWN
760	DENOTES	K. H. McCONELL, O.L.S.
1808	DENOTES	J. H. GELBLOOM SURVEYING Ltd., O.L.S.
MTC	DENOTES	MINISTRY OF TRANSPORTATION

N=NORTH/S=SOUTH/E=EAST/W=WEST

TOPOGRAPHIC LEGEND

BF	DENOTES BOARD FENCE
CB	DENOTES CATCHBASIN
CLF	DENOTES CHAIN LINK FENCE
FG	DENOTES FENCE GATE
G METER	DENOTES GAS METER
GM	DENOTES GAS MARKER
HP	DENOTES HYDRO POLE
HW	DENOTES HANDWELL
LS	DENOTES LIGHT STANDARD
MB	DENOTES MAIL BOX
MH	DENOTES MANHOLE
MW	DENOTES MONITORING WELL
BM	DENOTES BENCHMARK
SP	DENOTES STAND PIPE
TMH	DENOTES TELEPHONE MANHOLE
WELL	DENOTES WELL
WK	DENOTES WATER KEY
WMH	DENOTES WATER MANHOLE
WV	DENOTES WATER VALVE
OC	DENOTES OVERHEAD CABLE
E	DENOTES OVERHEAD HYDRO CABLE
T	DENOTES OVERHEAD TELEPHONE CABLE
	DENOTES SAPLING TREE
	DENOTES SHRUB
	DENOTES DECIDUOUS TREE DIA=DIAMETER OF TRUNK IN METRES
	DENOTES CONIFEROUS TREE DIA=DIAMETER OF TRUNK IN METRES

BEFORE DIGGING, UNDERGROUND SERVICES SHOULD BE LOCATED ON SITE BY THE RESPECTIVE AGENCIES.

PRIMARY CONTOURS ARE AT 1.00m INTERVALS.
SECONDARY CONTOURS ARE AT 0.25m INTERVALS.

IT IS THE RESPONSIBILITY OF THE CONTRACTOR TO VERIFY THAT LOCAL BENCHMARKS HAVE NOT BEEN ALTERED OR DISTURBED AND THAT THE RELATIVE ELEVATIONS AGREE WITH THE INFORMATION SHOWN ON THIS PLAN.

SURVEYOR'S CERTIFICATE

I CERTIFY THAT:

1. THIS SURVEY AND PLAN ARE CORRECT AND IN ACCORDANCE WITH THE SURVEYS ACT, THE SURVEYORS ACT AND THE REGULATIONS MADE UNDER THEM.
2. THE SURVEY WAS COMPLETED ON MARCH 24, 2025.

MARCH 27, 2025
DATE

R.S. QUERUBIN
ONTARIO LAND SURVEYOR

THIS PLAN OF SURVEY RELATES TO AOLS PLAN SUBMISSION FORM NUMBER V-95017

J.D. BARNES LIMITED
SURVEYING MAPPING GIS
LAND INFORMATION SPECIALISTS
401 WHEELABRATOR WAY, SUITE A, MILTON, ON L9T 3C3
T: (905) 873-9955 F: (905) 875-9956 www.jdbarnes.com

DRAWN BY:	CHECKED BY:	REFERENCE NO.:
MM	RSQ	25-30-292-00
		DATED: 03/27/25

PLOT DATE: 4/7/2025 8:53 AM

Appendix B

CITY DIRECTORY

Project Property:	*25-315-100* *118-132 Cross Avenue, Oakville* *Oakville,ON L6J 2W6*
Project No:	*25-315-100*
Requested By:	*DS Consultants Ltd.*
Order No:	*25092300895*
Date Completed:	*September 30, 2025*

Environmental Risk Information Services
A division of Glacier Media Inc.
1.866.517.5204 | info@erisinfo.com | erisinfo.com

September 30, 2025
RE: CITY DIRECTORY RESEARCH
118-132 Cross Avenue, Oakville
Oakville,ON L6J 2W6

Thank you for contacting ERIS regarding our City Directory Search services. Our staff has conducted a reverse listing City Directory search to determine prior occupants of the subject site and adjacent properties. When searching a range of addresses, all civic addresses within that range found in the Directory are included.

Note: Reverse Listing Directories generally are focused on highly developed areas, while newly developed areas may be covered in the more recent years, older directories tend to cover only "central" parts of the city. To complete the search, we have either utilized the Toronto Reference Library, Library & Archives Canada and multiple digitized directories. While these do not claim to be a complete collection of all reverse listing city directories produced, ERIS has made every effort to provide accurate and complete information. ERIS shall not be held liable for missing, incomplete, or inaccurate information. If you believe there are additional addresses or streets that require searching, please contact us.

Search Criteria:

ALL of Cross Avenue

ALL of Lyons Lane

Search Notes:

Oakville, Ontario, is last listed in 1958. Cross Avenue is also known as Crossing Avenue in Oakville.

Search Results Summary

Data from 2012 to 2017 does not include residential information

Date	Source	Comment
2023	DIGITAL BUSINESS DIRECTORY	
2021	DIGITAL BUSINESS DIRECTORY	
2017	DIGITAL BUSINESS DIRECTORY	
2012	DIGITAL BUSINESS DIRECTORY	
2008	COLE	
2001	POLKS	
1996	MIGHTS	
1991	MIGHTS	
1985	MIGHTS	
1981	MIGHTS	
1975	MIGHTS	
1971	MIGHTS	
1965	MIGHTS	
1960	MIGHTS	
1958	MIGHTS	

92 total records. Part 1 of 2

99 HOME DEPOT...HOME IMPROVEMENTS
99 HOME DEPOT...HOME CENTERS
99 HOME SERVICES AT HOME DEPOT...INSTALLATION SERVICE
99 HOME SERVICES AT HOME DEPOT...HOME IMPROVEMENTS
105 HIBACHI TEPPANYAKI BAR...RESTAURANTS
105 HIBACHI TEPPANYAKI BAR...FOODS-CARRY OUT
105 ONTARIO DRIVERS VEHICLE...GOVERNMENT OFFICES-STATE
105 ONTARIO DRIVERS VEHICLE...LICENSE SERVICES
111 TIM HORTONS...COFFEE & TEA
111 TIM HORTONS...DOUGHNUTS
117 CELEBRITY HOUSE OF CIGARS...GIFT SHOPS
117 CELEBRITY HOUSE OF CIGARS...CIGAR CIGARETTE & TOBACCO DEALERS-RETAIL
117 CELEBRITY TOBACCO GIFTS...CIGAR CIGARETTE & TOBACCO DEALERS-RETAIL
117 CHEFS DOOR...CATERERS
117 CHEFS DOOR...RESTAURANTS
117 FIRST STOP HAIR SALON...BEAUTY SALONS
117 HANNY THAI...RESIDENTIAL
117 PERFECT TEN NAIL SPA...MANICURING
117 SUPER ORGANIC DRY CLEANERS...CLEANERS
117 TRAFALGAR VILLAGE DENTAL...DENTISTS
117 WASABI TERRIYAKI...RESTAURANTS
118 SANGHERA A DR...OPTOMETRISTS OD
118 SANGHERA AMANDA OD...OPTOMETRISTS OD
122 S EDWARDS...RESIDENTIAL
125 COLANGELO'S NO FRILLS...GROCERS-RETAIL
125 DAVID DANIELS FINE JEWELRY...JEWELERS-RETAIL
125 DOLLARAMA...VARIETY STORES
125 DOLLARAMA...RETAIL SHOPS
125 FLOORINGCA.COM OUTLET STORE...CARPET & RUG DEALERS-NEW
125 FLOORINGCA.COM OUTLET STORE...FLOOR MATERIALS
125 LOBLAWS PHARMACY...PHARMACIES
125 SPACE OPTICAL LTD...OPTICIANS
125 SPACE OPTICAL LTD...NURSES' REGISTRIES
125 VALUE VILLAGE...THRIFT SHOPS
125 VALUE VILLAGE...SECOND HAND STORES
126 S BALDWIN...RESIDENTIAL
128 D MYERS...RESIDENTIAL
136 S A PARTNERS...TAX RETURN PREPARATION & FILING
142 AVIS...AUTOMOBILE RENTING & LEASING
142 BUDGET CAR RENTAL...AUTOMOBILE RENTING & LEASING
142 BUDGET TRUCK RENTAL...TRUCK RENTING & LEASING
142 MASTER MECHANIC...AUTOMOBILE ELECTRIC SERVICE
142 MASTER MECHANIC...TRAILER HITCHES
157 LIGHTING CENTRE...LIGHTING FIXTURES-RETAIL
165 16 MILE DENTAL...DENTISTS
165 16 MILE DENTAL...CLINICS
165 ADAPT HALTON ALCOHOL...ADDICTION TREATMENT CENTERS
165 ADAPT HALTON ALCOHOL...MENTAL HEALTH SERVICES
165 BERNIE FRASER...REAL ESTATE
165 BERRY GAGE LLP...ATTORNEYS
165 DESJARDINS...INSURANCE-HEALTH & ACCIDENT
165 DESJARDINS...INSURANCE
165 HEPWORTH MICHAEL DDS...DENTISTS
165 INSTANT IMPRINTS CANADA...EMBROIDERY
165 INSTANT IMPRINTS CANADA...PRINTERS
165 MEALS ON WHEELS...SOCIAL SERVICE & WELFARE ORGANIZATIONS
165 MEALS ON WHEELS...SENIOR CITIZENS SERVICE
165 MORITZ LYDIA ATY...ATTORNEYS
165 NRS MEDIA CANADA...MEDIA CONSULTANTS
165 SHIELD MANAGEMENT SVC LTD...FINANCING CONSULTANTS
187 AMI SUSHI...RESTAURANTS
187 CROSS MEDICAL THERAPY CLINIC...CLINICS
187 FAMOUS OWL OF MINERVA...RESTAURANTS
187 FINE DETAILS...AUTOMOBILE DETAIL & CLEAN-UP SERVICE
187 RIVIERA HAIRSTYLISTS...BEAUTY SALONS
187 RIVIERA HAIRSTYLISTS...BARBERS
187 SUBWAY...CATERERS
187 SUBWAY...FOODS-CARRY OUT

2023 CROSS AVENUE
SOURCE: DIGITAL BUSINESS DIRECTORY

Part 2 of 2

200 AMTRAK-OKL...COMMUTER & PASSENGER RAIL SERVICE
200 HEPWORTH DAMAS ENDODONTICS...DENTISTS
200 HEPWORTH DAMAS ENDODONTICS...PHYSICIANS & SURGEONS
207 J Y JEWELRY...JEWELERS-RETAIL
214 GATEWAY OAKVILLE GO...VARIETY STORES
217 HARVEY'S...FOODS-CARRY OUT
217 HARVEY'S...RESTAURANTS
217 SWISS CHALET ROTISSERIE/GRILL...FOODS-CARRY OUT
217 SWISS CHALET ROTISSERIE/GRILL...RESTAURANTS
227 MC DONALD'S...FOODS-CARRY OUT
227 MC DONALD'S...RESTAURANTS
233 APPLEONE EMPLOYMENT SVC...MARKETING CONSULTANTS
233 APPLEONE EMPLOYMENT SVC...EMPLOYMENT AGENCIES & OPPORTUNITIES
233 BRIMDALE INTERNATIONAL INC...NONCLASSIFIED ESTABLISHMENTS
233 CONSPIRACY COMICS GAMES-ANIME...COMIC BOOKS
233 EXSALONCE LASER-ESTHETICS CLNC...BEAUTY SALONS
233 EXSALONCE LASER-ESTHETICS CLNC...ESTHETICIANS
233 HANDYSCAPES INC...LANDSCAPE CONTRACTORS
233 SLIMSCORE...NONCLASSIFIED ESTABLISHMENTS
233 TANNING SHOP...TANNING SALONS
233 THOMAS COOK TRAVEL...TRAVEL AGENCIES & BUREAUS
233 TOP HAT CLEANERS...CLEANERS
238 CARPET WAREHOUSE...FLOOR MATERIALS
238 CARPET WAREHOUSE...CARPET & RUG DEALERS-NEW

2023 LYONS LANE

SOURCE: DIGITAL BUSINESS DIRECTORY

599 **J CAMPBELL**...*RESIDENTIAL*
627 **CAMBRIAN MAROON GROUP**...*CHEMICALS (WHOLESALE)*
627 **CHATS WORTCH PRIT CONSTR**...*CONSTRUCTION MANAGEMENT*
627 **CHATS WORTCH PRIT CONSTR**...*BUILDING CONSTRUCTION-CONSULTANTS*
627 **COLOUR CLINIC PERMANENT MAKEUP**...*SPAS-BEAUTY & DAY*
627 **GYULA VOROS MEDICINE PROF CORP**...*PHYSICIANS & SURGEONS*
627 **ISIS OAKVILLE FERTILITY CTR**...*PHYSICIANS & SURGEONS*
627 **KOSEY FINANCIAL SVC INC**...*ACCOUNTANTS-CERTIFIED-GENERAL*
627 **KOSEY FINANCIAL SVC INC**...*CHARTERED ACCOUNTANTS*
627 **M MCLAUCHLAN**...*RESIDENTIAL*
627 **MANNO MARY MD**...*PHYSICIANS & SURGEONS*
627 **MORAWETZ G DR**...*DENTAL SURGEONS*
627 **MUTUAL TRANSPORTATION SVC INC**...*FREIGHT-FORWARDING*
627 **OAKVILLE CHIROPRACTIC CTR**...*ORTHOPEDIC APPLIANCES*
627 **OAKVILLE CHIROPRACTIC CTR**...*CHIROPRACTORS DC*
627 **OAKVILLE FOOT CLINIC**...*PODIATRISTS*
627 **OAKVILLE FOOT CLINIC**...*ORTHOPEDIC APPLIANCES*
627 **RIDDHI SKIN CARE SPA-ESTHETICS**...*BEAUTY SALONS-EQUIPMENT & SUPLS (WHOL)*
627 **RIDDHI SKIN CARE SPA-ESTHETICS**...*BEAUTY SCHOOLS*
627 **SENSE OF HEARING**...*HEARING AIDS*
627 **TRANSLINK TRANSFER-WAREHOUSING**...*WRECKER SERVICE*
627 **TRANSLINK TRANSFER-WAREHOUSING**...*RECREATIONAL VEHICLES-TRANSPORTING*

2021 CROSS AVENUE

SOURCE: DIGITAL BUSINESS DIRECTORY

97 total records. Part 1 of 2

99 **HOME DEPOT**...*HOME CENTERS*
99 **HOME DEPOT**...*HOME IMPROVEMENTS*
105 **HIBACHI RESTAURANT**...*FOODS-CARRY OUT*
105 **OAKVILLE CYCLE SPORTS**...*SPORTING GOODS-RETAIL*
105 **OAKVILLE CYCLE SPORTS**...*BICYCLES-DEALERS*
105 **ONTARIO DRIVERS VEHICLE**...*VEHICLE & DRIVERS LICENSING SERVICES*
105 **ONTARIO DRIVERS VEHICLE**...*ENGINEERS-AERONAUTICAL*
111 **TIM HORTONS**...*DOUGHNUTS*
111 **TIM HORTONS**...*COFFEE & TEA*
117 **CELEBRITY HOUSE OF CIGARS**...*GIFT SHOPS*
117 **CELEBRITY HOUSE OF CIGARS**...*CIGAR & CIGARETTE LIGHTERS (WHLS)*
117 **CHEFS DOOR**...*FOODS-CARRY OUT*
117 **FIRST STOP HAIR SALON**...*BEAUTY SALONS*
117 **HANNY THAI**...*RESIDENTIAL*
117 **PERFECT TEN NAIL SPA**...*MANICURING*
117 **SUPER ORGANIC DRY CLEANERS**...*CLEANERS*
117 **TRAFALGAR VILLAGE DENTAL**...*DENTISTS*
117 **U-HAUL NEIGHBORHOOD DEALER**...*BOXES-CORRUGATED & FIBER (WHLS)*
117 **U-HAUL NEIGHBORHOOD DEALER**...*TRUCK-DEALERS-USED*
117 **WASABI TERRIYAKI**...*FOODS-CARRY OUT*
118 **SANGHERA A DR**...*OPTICIANS*
118 **SANGHERA A DR**...*NONCLASSIFIED ESTABLISHMENTS*
118 **SANGHERA AMANDA OD**...*OPTICIANS*
118 **SANGHERA AMANDA OD**...*OPTICAL GOODS-RETAIL*
122 **S EDWARDS**...*RESIDENTIAL*
125 **COLANGELO'S NO FRILLS**...*GROCERS-RETAIL*
125 **DAVID DANIELS FINE JEWELRY**...*JEWELERS-RETAIL*
125 **DOLLARAMA**...*VARIETY STORES*
125 **DOLLARAMA**...*SOCIAL SERVICE & WELFARE ORGANIZATIONS*
125 **FLOORINGCA.COM OUTLET STORE**...*FLOOR MATERIALS*
125 **FLOORINGCA.COM OUTLET STORE**...*FEDERAL GOVERNMENT CONTRACTORS*
125 **LOBLAWS PHARMACY**...*PHARMACIES*
125 **MANNING FINE JEWELLERY**...*JEWELERS-RETAIL*
125 **SPACE OPTICAL LTD**...*NURSES & NURSES' REGISTRIES*
125 **SPACE OPTICAL LTD**...*OPTICIANS*
125 **VALUE VILLAGE**...*SECOND HAND STORES*
126 **S BALDWIN**...*RESIDENTIAL*
128 **D MYERS**...*RESIDENTIAL*
132 **KENNETH W ALLEN**...*RESIDENTIAL*
136 **S A PARTNERS**...*TAX RETURN PREPARATION & FILING*
142 **AVIS RENT A CAR**...*AUTOMOBILE RENTING*
142 **BUDGET RENT A CAR**...*AUTOMOBILE RENTING*
142 **BUDGET TRUCK RENTAL**...*TRUCK-DEALERS-USED*
142 **MASTER MECHANIC**...*TRAILER HITCHES*
142 **MASTER MECHANIC**...*AUTOMOBILE PARTS & SUPPLIES-RETAIL-NEW*
157 **LIGHTING CENTER**...*LIGHTING FIXTURES-RETAIL*
165 **16 MILE DENTAL**...*DENTISTS*
165 **ADAPT HALTON ALCOHOL**...*HEALTH SERVICES*
165 **ADAPT HALTON ALCOHOL**...*ADDICTION TREATMENT CENTERS*
165 **BERNIE FRASER**...*REAL ESTATE INSPECTION*
165 **BERRY GAGE LLP**...*ASSOCIATIONS*
165 **BERRY SUSAN N ATY**...*ASSOCIATIONS*
165 **CCI NORTH AMERICA LTD**...*OIL FIELD CHEMICALS (WHLS)*
165 **CCI NORTH AMERICA LTD**...*OIL FIELD SERVICE*
165 **DESJARDINS**...*INSURANCE*
165 **DESJARDINS**...*INSURANCE-HEALTH & ACCIDENT*
165 **HEPWORTH DAMAS ENDODONTICS**...*PHYSICIANS & SURGEONS*
165 **HEPWORTH DAMAS ENDODONTICS**...*DENTISTS*
165 **HEPWORTH MICHAEL DDS**...*DENTISTS*
165 **INSTANT IMPRINTS CANADA**...*COMMERCIAL PRINTING NEC (MFRS)*
165 **INSTANT IMPRINTS CANADA**...*SCREEN PRINTING (MFRS)*
165 **MEALS ON WHEELS**...*SOCIAL SERVICE & WELFARE ORGANIZATIONS*
165 **MEALS ON WHEELS**...*SENIOR CITIZENS SERVICE*
165 **MORITZ LYDIA ATY**...*ASSOCIATIONS*
165 **NRS MEDIA CANADA**...*MEDIA CONSULTANTS*
165 **ROCK STAR REAL ESTATE**...*REAL ESTATE INSPECTION*
165 **SHIELD MANAGEMENT SVC LTD**...*FINANCING CONSULTANTS*

2021 CROSS AVENUE

SOURCE: DIGITAL BUSINESS DIRECTORY

Part 2 of 2

177 **TORONTO INTERNATIONAL ACADEMY**...*SCHOOLS*
187 **AMI SUSHI**...*FOODS-CARRY OUT*
187 **CROSS MEDICAL THERAPY CLINIC**...*DENTISTS*
187 **FAMOUS OWL OF MINERVA**...*FOODS-CARRY OUT*
187 **FINE DETAILS**...*BOAT REPAIRING*
187 **RIVIERA HAIRSTYLISTS**...*BEAUTY SALONS*
187 **RIVIERA HAIRSTYLISTS**...*BARBERS*
187 **SUBWAY**...*FOODS-CARRY OUT*
187 **SUBWAY**...*CATERERS*
200 **AMTRAK-OKL**...*TRAINS*
207 **J Y JEWELRY**...*JEWELERS-RETAIL*
214 **GATEWAY OAKVILLE GO**...*VARIETY STORES*
214 **PARK RIDE**...*PARK & RIDE*
217 **HARVEY'S**...*FOODS-CARRY OUT*
217 **SWISS CHALET ROTISSERIE/GRILL**...*FOODS-CARRY OUT*
227 **MC DONALD'S**...*FOODS-CARRY OUT*
233 **APPLEONE EMPLOYMENT SVC**...*EMPLOYMENT CONTRACTORS-TEMPORARY HELP*
233 **APPLEONE EMPLOYMENT SVC**...*MARKETING CONSULTANTS*
233 **BRIMDALE INTERNATIONAL INC**...*NONCLASSIFIED ESTABLISHMENTS*
233 **CONSPIRACY COMICS GAMES-ANIME**...*GAMES & GAME SUPPLIES*
233 **EXSALONCE LASER-ESTHETICS CLNC**...*ESTHETICIANS*
233 **EXSALONCE LASER-ESTHETICS CLNC**...*BEAUTY SALONS*
233 **HANDYSCAPES INC**...*LAWN & GROUNDS MAINTENANCE*
233 **HANDYSCAPES INC**...*GARDEN CENTERS*
233 **SLIMSCORE**...*NONCLASSIFIED ESTABLISHMENTS*
233 **TANNING SHOP**...*TANNING SALONS*
233 **THOMAS COOK TRAVEL**...*TRAVEL AGENCIES & BUREAUS*
233 **TOP HAT CLEANERS**...*CLEANERS*
238 **CARPET WAREHOUSE**...*FEDERAL GOVERNMENT CONTRACTORS*
238 **CARPET WAREHOUSE**...*FLOOR MATERIALS*

2021 LYONS LANE

SOURCE: DIGITAL BUSINESS DIRECTORY

599 **J CAMPBELL**...*RESIDENTIAL*
627 **CAMBRIAN SOLUTIONS**...*OIL FIELD CHEMICALS (WHLS)*
627 **CHATS WORTCH PRIT CONSTR**...*BUILDING CONSTRUCTION-CONSULTANTS*
627 **CHATS WORTCH PRIT CONSTR**...*CONSTRUCTION MANAGEMENT*
627 **COLOUR CLINIC PERMANENT MAKEUP**...*PATIO & DECK BUILDERS*
627 **ISIS OAKVILLE FERTILITY CTR**...*PHYSICIANS & SURGEONS*
627 **LEDGERS**...*CHARTERED ACCOUNTANTS*
627 **LEDGERS**...*ACCOUNTANTS-CERTIFIED-GENERAL*
627 **M MCLAUCHLAN**...*RESIDENTIAL*
627 **MANNO MARY MD**...*PHYSICIANS & SURGEONS*
627 **MORAWETZ G DR**...*STATE GOVERNMENT-PUBLIC HEALTH PROGRAMS*
627 **MORAWETZ G DR**...*DENTISTS*
627 **MUTUAL TRANSPORTATION SVC INC**...*FREIGHT-FORWARDING*
627 **OAKVILLE CHIROPRACTIC CTR**...*MASSAGE THERAPISTS*
627 **OAKVILLE CHIROPRACTIC CTR**...*ARTIFICIAL LIMBS*
627 **OAKVILLE FOOT CLINIC**...*FEDERAL GOVERNMENT CONTRACTORS*
627 **OAKVILLE FOOT CLINIC**...*ARTIFICIAL LIMBS*
627 **OAKVILLE FOOT CLINIC**...*PODIATRISTS*
627 **RIDDHI SKIN CARE SPA-ESTHETICS**...*BARBERS EQUIPMENT & SUPPLIES-MFRS*
627 **SENSE OF HEARING**...*HEARING AIDS*
627 **TRANSLINK TRANSFER-WAREHOUSING**...*WRECKER SERVICE*
627 **TRANSLINK TRANSFER-WAREHOUSING**...*RECREATIONAL VEHICLES-TRANSPORTING*

105 total records. Part 1 of 2

99 HOME DEPOT...HOME CENTERS
99 HOME DEPOT...OTHER BUILDING MATERIAL DEALERS
99 HOME DEPOT...RESIDENTIAL REMODELERS
99 HOME DEPOT CANADA...RESIDENTIAL REMODELERS
99 HOME DEPOT CANADA...HOME CENTERS
99 TIM HORTONS...SNACK & NONALCOHOLIC BEVERAGE BARS
105 KLM PROPERTY MGMT INC...OFFICES OF REAL ESTATE AGENTS & BROKERS
105 LICENSE BUREAU...LEGISLATIVE BODIES
105 OAKVILLE CYCLE SPORTS...HOME & GARDEN EQUIP REPAIR
105 OAKVILLE CYCLE SPORTS...SPORTING GOODS STORES
105 OAKVILLE SEWING CTR...SEWING, NEEDLEWORK, & PIECE GOODS STORES
105 OAKVILLE SEWING CTR...HOUSEHOLD APPLIANCE STORES
105 ONTARIO DRIVERS VEHICLE...LEGISLATIVE BODIES
111 TIM HORTONS...SNACK & NONALCOHOLIC BEVERAGE BARS
117 CELEBRITY HOUSE OF CIGARS...TOBACCO STORES
117 CELEBRITY HOUSE OF CIGARS...GIFT, NOVELTY, & SOUVENIR STORES
117 EXTREME PITA...FULLSERVICE RESTAURANTS
117 EXTREME PITA...LIMITEDSERVICE RESTAURANTS
117 PERFECT TEN NAIL SPA...BEAUTY SALONS
117 SENTIMENTS CARDS GIFTS...POSTAL SVC
117 U-HAUL NEIGHBORHOOD DEALER...TRUCK, TRAILER, & RV RENTAL & LEASING
117 VERDI HAIR DESIGN...BEAUTY SALONS
117 WASABI TERRIYAKI...FULLSERVICE RESTAURANTS
117 WHITE SWAN...DRYCLEANING & LAUNDRY SVCS
118 SANGHERA AMANDA OD...OFFICES OF OPTOMETRISTS
118 SANGHERA, AMANDA OD...OFFICES OF OPTOMETRISTS
125 DAVID DANIEL'S FINE JEWELRY...JEWELRY STORES
125 DOLLARAMA...ALL OTHER GENERAL MERCHANDISE STORES
125 FLOORINGCA.COM OUTLET STORE...FLOOR COVERING STORES
125 GOLDEN GRIDDLE FAMILY RSTRNT...FULL-SERVICE RESTAURANTS
125 KEVIN'S NO FRILLS...SUPERMARKETS & OTHER GROCERY STORES
125 LOBLAW PHARMACY...PHARMACIES & DRUG STORES
125 MANNING FINE JEWELLERY...JEWELRY STORES
125 MANNING FINE JEWELLERY...OTHER HOUSEHOLD GOODS REPAIR & MAINTENANCE
125 SPACE OPTICAL LTD...OPTICAL GOODS STORES
125 SPACE OPTICAL LTD...OFFICES OF MISC HEALTH PRACTITIONERS
125 SURROUNDINGS GALLERY...ART DEALERS
125 TIM HORTON DONUTS...ALL OTHER SPECIALTY FOOD STORES
125 WOMEN'S CLUB FITNESS...DIET & WEIGHT REDUCING CENTERS
136 AD DYNAMICS INC...PHOTOCOPYING AND DUPLICATING SERVICES
136 AD DYNAMICS INC...MARKETING RESEARCH & PUBLIC OPEN POLLING
136 CANADIAN MENTAL HEALTH ASSN...BUSINESS ASSOCIATIONS
136 SCHIZOPHRENIA SOCIETY-ONTARIO...PSYCHIATRIC & SUBSTANCE ABUSE HOSPITALS
136 SCHIZOPHRENIA SOCIETY-ONTARIO...CIVIL & SOCIAL ORGANIZATIONS
142 CROSS AVENUE AUTO...GENERAL AUTOMOTIVE REPAIR
157 ARMADILLO TEXAS GRILL...FULL-SERVICE RESTAURANTS
157 LIGHTING CENTER...OTHER TECHNICAL CONSULTING SVCS
157 LIGHTING CENTER...MISCELLANEOUS HOME FURNISHINGS STORES
160 GRAHAM M EDWARD...OFFICES OF LAWYERS
165 ADAPT HALTON ALCOHOL...PSYCHIATRIC & SUBSTANCE ABUSE HOSPITALS
165 BERNIE FRASER...NONCLASSIFIED ESTABLISHMENTS
165 BERRY SUSAN N ATTY...OFFICES OF LAWYERS
165 DALY DIANE ATTY...OFFICES OF LAWYERS
165 DALY DIANE ATTY...ALL OTHER LEGAL SVCS
165 GRAHAM M EDWARD ATTY...OFFICES OF LAWYERS
165 HEPWORTH MICHAEL DDS...OFFICES OF DENTISTS
165 INSTANT IMPRINTS CANADA...OTHER SPECIALIZED DESIGN SVCS
165 JOE LINDA ATTY...OFFICES OF LAWYERS
165 KAREN A THOMPSON LAW...OFFICES OF LAWYERS
165 MEALS ON WHEELS...OTHER INDIVIDUAL & FAMILY SVCS
165 MORITZ LYDIA ATTY...OFFICES OF LAWYERS
165 MORITZ LYDIA ATTY...ALL OTHER LEGAL SVCS
165 OAKVILLE KIWANIS MEALS ON WHLS...OTHER INDIVIDUAL & FAMILY SVCS
165 SHIELD MANAGEMENT SVC LTD...FINANCING CONSULTANTS

2017 CROSS AVENUE
SOURCE: DIGITAL BUSINESS DIRECTORY

Part 2 of 2

165 THOMPSON KAREN A ATTY...OFFICES OF LAWYERS
165 TUTOR SERVICE...EXAM PREPARATION & TUTORING
165 UPS STORE...DIRECT MAIL ADVERTISING
165 UPS STORE...POSTAL SVC
177 OAKVILLE YOUTH CTR...CHILD & YOUTH SVCS
177 ONTARIO TRANSPORTATION MNSTRY...AUTOMOBILE DRIVING SCHOOLS
177 SIBIU-HERMANNSTADT DELI...LIMITEDSERVICE RESTAURANTS
187 AMI SUSHI...FULLSERVICE RESTAURANTS
187 FAMOUS OWL OF MINERVA...RESTAURANTS
187 FINE DETAILS...CAR WASHES
187 RIVIERA HAIRSTYLISTS...BEAUTY SALONS
187 RIVIERA HAIRSTYLISTS...BARBER SHOPS
187 SIMON PONG FAMILY DENTISTRY...OFFICES OF DENTISTS
187 SUBWAY...FULLSERVICE RESTAURANTS
187 SUBWAY...LIMITEDSERVICE RESTAURANTS
187 SUPERB NAILS...NAIL SALONS
187 THAI SATAY MORE...FULLSERVICE RESTAURANTS
187 THAI SATAY MORE...CATERERS
200 AMTRAK-OKL...COMMUTER & PASSENGER RAIL SERVICE
207 J Y JEWELRY...JEWELRY STORES
214 GATEWAY OAKVILLE GO...ALL OTHER GENERAL MERCHANDISE STORES
217 SWISS CHALET ROTISSERIE/GRILL...LIMITEDSERVICE RESTAURANTS
217 SWISS CHALET ROTISSERIE/GRILL...FULLSERVICE RESTAURANTS
227 MC DONALD'S...LIMITEDSERVICE RESTAURANTS
227 MC DONALD'S...FULLSERVICE RESTAURANTS
233 APPLE ONE CANADA...EMPLOYMENT PLACEMENT AGENCIES
233 CONSPIRACY COMICS GAMES-ANIME...HOBBY, TOY, & GAME STORES
233 CONSPIRACY COMICS GAMES-ANIME...BOOK STORES
233 EXSALONCE LASER ESTHETICS...BEAUTY SALONS
233 FEDEX AUTHORIZED SHIP CTR...COURIERS
233 HANDYSCAPES INC...PAINT & WALL COVERING CONTRS
233 HANDYSCAPES INC...RESIDENTIAL REMODELERS
233 PAK MAIL...PACKAGING & LABELING SVCS
233 PAK MAIL...COURIERS
233 PAK MAIL...OTHER BUSINESS SVC CENTERS
233 TANNING SHOP...OTHER PERSONAL CARE SVCS
233 THOMAS COOK TRAVEL...TRAVEL AGENCIES & BUREAUS
233 TOP HAT CLEANERS...DRYCLEANING & LAUNDRY SVCS
233 TRIP TRANSPORTATION SVC INC...FREIGHT TRANSPORTATION ARRANGEMENT
233 U SAVE PROPERTY MAINTANCE...JANITORIAL SVCS
238 CARPET WAREHOUSE...FLOOR COVERING STORES

2017 LYONS LANE

SOURCE: DIGITAL BUSINESS DIRECTORY

550	**S B SIMPSON GROUP INC**	*INDUSTRIAL MACHINERY MERCHANT WHOLS*
599	**OAKVILLE LIFECARE CTR**	*NURSING CARE FACILITIES*
627	**ALLIANCE HEALTHCARE PROF INC**	*ALL OTHER HEALTH & PERSONAL CARE STORES*
627	**ALLIANCE HEALTHCARE PROF INC**	*OFFICES OF PODIATRISTS*
627	**BAIRD & ASSOC**	*ENGINEERING SVCS*
627	**BELL RON DDS**	*OFFICES OF DENTISTS*
627	**BRIAN C BARLOW ASSOC**	*OFFICES OF LAWYERS*
627	**BRIAN C BARLOW & ASSOC**	*OFFICES OF LAWYERS*
627	**CAMBRIAN CHEMICALS INC**	*OTHER CHEMICAL MERCHANT WHOLS*
627	**CHATS**	*ARCHITECTURAL SVCS*
627	**CHATS**	*OTHER HEAVY CONSTRUCTION*
627	**CHATSWORTH**	*OTHER HEAVY CONSTRUCTION*
627	**CHEN**	*UNCLASSIFIED*
627	**COWAN INTELLECTUAL PROPERTY**	*OFFICES OF LAWYERS*
627	**ENZA NATURAL HEALTH CTR**	*BEAUTY SALONS*
627	**HASLEHURST JONATHAN DPM**	*OFFICES OF PODIATRISTS*
627	**HASLEHURST, JONATHAN DPM**	*OFFICES OF PODIATRISTS*
627	**HERITAGE**	*WHOLESALE TRADE AGENTS & BROKERS*
627	**ISIS OAKVILLE FERTILITY CENTRE**	*OFFICES OF PHYSICIANS, EXCEPT MENTAL HEALTH*
627	**L Z GROUP INC**	*NONRESIDENTIAL PROPERTY MANAGERS*
627	**MANNO MARY MD**	*OFFICES OF PHYSICIANS, EXCEPT MENTAL HEALTH*
627	**MC GIBBON MEDICAL GROUP**	*OFFICES OF PHYSICIANS, EXCEPT MENTAL HEALTH*
627	**MONTCALM AUDIOLOGY HEARING**	*OFFICES OF SPECIALTY THERAPISTS*
627	**MONTCALM AUDIOLOGY HEARING**	*ALL OTHER HEALTH & PERSONAL CARE STORES*
627	**MORAWETZ GLENN DDS**	*OFFICES OF DENTISTS*
627	**MUTUAL TRANSPORTATION SVC INC**	*FREIGHT TRANSPORTATION ARRANGEMENT*
627	**OAKVIEW ULTRASOUND**	*MEDICAL LABORATORIES*
627	**OAKVILLE FOOT CLINIC**	*OFFICES OF PODIATRISTS*
627	**OAKVILLE FOOT CLINIC**	*ALL OTHER HEALTH & PERSONAL CARE STORES*
627	**PERTH MANAGEMENT SVC LTD**	*UNCLASSIFIED*
627	**PRIMERICA FINANCIAL SVC**	*INSURANCE AGENCIES & BROKERAGES*
627	**RANGE INVESTMENTS**	*UNCLASSIFIED*
627	**TEAM WORK COMMUNICATIONS**	*MOTION PICTURE & VIDEO PRODUCTION*
627	**TRANSLINK TRANSFER**	*OTHER SPECIALIZED TRUCKING, LONG-DISTANCE*
627	**TRANSLINK TRANSFER WRHSNG**	*OTHER SPECIALIZED TRUCKING, LONGDISTANCE*

2012 CROSS AVENUE

SOURCE: DIGITAL BUSINESS DIRECTORY

99	**BEHR PROCESS CORP**	*PAINT & WALLPAPER STORES*
99	**HOME DEPOT CANADA**	*RESIDENTIAL REMODELERS*
99	**HOME DEPOT TOOL RENTAL**	*RESIDENTIAL REMODELERS*
99	**TIM HORTONS**	*SNACK & NONALCOHOLIC BEVERAGE BARS*
105	**K L M PROPERTY MGMT INC**	*OFFICES OF REAL ESTATE AGENTS & BROKERS*
105	**OAKVILLE CYCLE & SPORTS**	*SPORTING GOODS STORES*
105	**OAKVILLE SEWING CTR**	*SEWING, NEEDLEWORK, & PIECE GOODS STORES*
105	**PETS & MORE**	*PET & PET SUPPLIES STORES*
111	**TIM HORTONS**	*SNACK & NONALCOHOLIC BEVERAGE BARS*
117	**AT YOUR CONVENIENCE**	*POSTAL SVC*
117	**CELEBRITY HOUSE OF CIGARS**	*TOBACCO STORES*
117	**FCS COMPUTER**	*COMPUTER & SOFTWARE STORES*
117	**OPAZ GREEK MEDITERRANEAN GRILL**	*FULL-SERVICE RESTAURANTS*
117	**PERFECT TEN NAIL & SPA**	*BEAUTY SALONS*
117	**S & H HEALTH FOODS**	*FOOD, HEALTH, SUPPLEMENT STORES*
117	**VENCASH ATM POS**	*OFFICE EQUIP MERCHANT WHOLS*
117	**VERDI HAIR DESIGN**	*BEAUTY SALONS*
117	**WHITE SWAN CLEANERS**	*DRYCLEANING & LAUNDRY SVCS*
118	**SANGHERA, AMANDA OD**	*OFFICES OF OPTOMETRISTS*
125	**FLOORINGCA.COM**	*FLOOR COVERING STORES*
125	**GINO'S PIZZA**	*FULL-SERVICE RESTAURANTS*
125	**GOLDEN GRIDDLE FAMILY RSTRNT**	*FULL-SERVICE RESTAURANTS*
125	**GREENSCAPE EXTERIORS**	*LANDSCAPE CONTRACTORS*
125	**MANNING FINE JEWELLERY**	*JEWELRY STORES*
125	**ONTARIO DRIVERS & VEHICLE**	*LEGISLATIVE BODIES*
125	**SPACE OPTICAL LTD**	*OPTICAL GOODS STORES*
125	**SURROUNDINGS GALLERY LTD**	*ART DEALERS*
125	**TIM HORTON DONUTS**	*ALL OTHER SPECIALTY FOOD STORES*
125	**WOMEN'S CLUB FITNESS**	*DIET & WEIGHT REDUCING CENTERS*
136	**AD DYNAMICS INC**	*MARKETING RESEARCH & PUBLIC OPEN POLLING*
136	**CANADIAN MENTAL HEALTH ASSN**	*BUSINESS ASSOCIATIONS*
136	**SCHIZOPHRENIA SOCIETY-ON**	*CIVIL & SOCIAL ORGANIZATIONS*
142	**CROSS AVENUE AUTO**	*GENERAL AUTOMOTIVE REPAIR*
157	**ARMADILLO TEXAS GRILL**	*FULL-SERVICE RESTAURANTS*
157	**LIGHTING CENTER**	*ALL OTHER HOME FURNISHINGS STORES*
165	**DATS AMORE**	*FULL-SERVICE RESTAURANTS*
177	**CORE REHAB & HEALTH SVC INC**	*OFFICES OF CHIROPRACTORS*
177	**ONTARIO TRANSPORTATION MNSTRY**	*LEGISLATIVE BODIES*
177	**SIBIU-HERMANNSTADT DELI**	*LIMITED-SERVICE RESTAURANTS*
187	**A FINE DETAILS**	*CAR WASHES*
187	**AMI SUSHI**	*FULL-SERVICE RESTAURANTS*
187	**CROSS & ARGUS CAR WASH LTD**	*CAR WASHES*
187	**CROSS AVENUE DENTAL**	*OFFICES OF DENTISTS*
187	**FOR EYES OPTICAL**	*OPTICAL GOODS STORES*
187	**RIVIERA HAIRSTYLISTS OF DSTNCT**	*BEAUTY SALONS*
187	**SUPERB NAILS**	*NAIL SALONS*
187	**THAI SATAY & MORE**	*FULL-SERVICE RESTAURANTS*
207	**J Y JEWELRY**	*JEWELRY STORES*
207	**MY BAGEL**	*FULL-SERVICE RESTAURANTS*
214	**CANCAFE INTERNATIONAL**	*CAFETERIAS*
214	**GATEWAY OAKVILLE GO**	*ALL OTHER GENERAL MERCHANDISE STORES*
217	**SWISS CHALET ROTISSERIE/GRILL**	*FULL-SERVICE RESTAURANTS*
227	**MC DONALD'S**	*FULL-SERVICE RESTAURANTS*
233	**APPLE ONE EMPLOYMENT SVC**	*EMPLOYMENT PLACEMENT AGENCIES*
233	**EXSALONCE LASER & ESTHETICS**	*BEAUTY SALONS*
233	**FEDEX AUTHORIZED SHIP CTR**	*COURIERS*
233	**SIMPLY AUDIO BOOKS STORE**	*BOOK STORES*
233	**STRATEGIC TAX PLANNERS**	*INVESTMENT ADVICE*
233	**TANNING SHOP**	*OTHER PERSONAL CARE SVCS*
233	**TELESTRATEGY CONSULTING GROUP**	*OTHER MANAGEMENT CONSULTING SVCS*
233	**THOMAS COOK TRAVEL**	*TRAVEL AGENCIES*
233	**TOP HAT CLEANERS**	*DRYCLEANING & LAUNDRY SVCS*
238	**CARPET WAREHOUSE**	*FLOOR COVERING STORES*

2012 LYONS LANE

SOURCE: DIGITAL BUSINESS DIRECTORY

550 **S B SIMPSON GROUP INC**...*INDUSTRIAL MACHINERY MERCHANT WHOLS*
599 **OAKVILLE LIFECARE CTR**...*NURSING CARE FACILITIES*
627 **A & Z NETWORK SOLUTIONS**...*DATA PROCESSING & RELATED SVCS*
627 **A M PROFESSIONAL ELECTROLYSIS**...*OTHER PERSONAL CARE SVCS*
627 **BAIRD & ASSOC**...*ENGINEERING SVCS*
627 **BELL, RON DDS**...*OFFICES OF DENTISTS*
627 **BRIAN C BARLOW & ASSOC**...*OFFICES OF LAWYERS*
627 **CAMBRIAN CHEMICALS INC**...*OTHER CHEMICAL MERCHANT WHOLS*
627 **CANADIAN ASSOC OF CHEM DISTRIB**...*BUSINESS ASSOCIATIONS*
627 **CHATS**...*OTHER HEAVY CONSTRUCTION*
627 **ENZA NATURAL HEALTH CTR**...*BEAUTY SALONS*
627 **EWASCHUK, ERNEST J MD**...*OFFICES OF PHYSICIANS, EXCEPT MENTAL HEALTH*
627 **HASLEHURST, JONATHAN DPM**...*OFFICES OF PODIATRISTS*
627 **HERITAGE**...*WHOLESALE TRADE AGENTS & BROKERS*
627 **L Z GROUP INC**...*NONRESIDENTIAL PROPERTY MANAGERS*
627 **MANNO, MARY MD**...*OFFICES OF PHYSICIANS, EXCEPT MENTAL HEALTH*
627 **MC GIBBON MEDICAL GROUP**...*OFFICES OF PHYSICIANS, EXCEPT MENTAL HEALTH*
627 **MEALS ON WHEELS**...*OTHER INDIVIDUAL & FAMILY SVCS*
627 **MONTCALM AUDIOLOGY & HEARING**...*ALL OTHER HEALTH & PERSONAL CARE STORES*
627 **MORAWETZ, GLENN DDS**...*OFFICES OF DENTISTS*
627 **MUTUAL HARDWARE INC**...*HARDWARE STORES*
627 **MUTUAL TRANSPORTATION SVC INC**...*FREIGHT TRANSPORTATION ARRANGEMENT*
627 **OAKVIEW ULTRASOUND**...*MEDICAL LABORATORIES*
627 **OAKVILLE EEG LABORATORY**...*UNCLASSIFIED*
627 **PERTH MANAGEMENT SVC LTD**...*UNCLASSIFIED*
627 **PRIMERICA FINANCIAL SVC**...*INSURANCE AGENCIES & BROKERAGES*
627 **R & D EXPERTS**...*PROCESS & LOGISTICS CONSULTING SVCS*
627 **RANGE INVESTMENTS**...*MISC INTERMEDIATION*
627 **RANGE INVESTMENTS**...*UNCLASSIFIED*
627 **SANDFORD, JOHN R MD**...*OFFICES OF PHYSICIANS, EXCEPT MENTAL HEALTH*
627 **TRANSLINK TRANSFER**...*OTHER SPECIALIZED TRUCKING, LONG-DISTANCE*

2008 CROSS AVENUE

SOURCE: COLE

CRESTVIEW ST

CT	602.00		1088 - 1114		$A
		E	1088 - 1114	...	L6J2C6
		O	1091 - 1091	...	L6J2C7
1088	J Nesbitt				905.815.0559
1091	J R Fell				905.849.1309
1094	C Coblentz				905.844.0914
1102	L Dunn				905.842.0545
1106	E Martin				905.844.6769
1110					NP
1114	S Bishop			06	905.815.0931
	M Champagne			06	905.815.0931

8 RESIDENCE

CRIMSON OAK TRL

CT	612.10		484 - 546		$E
CT	612.08	E	514 - 514		$A
			484 - 546	....	L6H0A1
		E	514 - 514	....	L6H7A3
484	C Stewart				905.257.3827
485	R C Thompson			06	905.257.1908
489	C Daponte				905.257.9780
493	S Mahmood				905.257.9716
	S Mahmood				905.257.9722
496	Rhonda Leuschner			+	905.257.3425
497	M Simpson				905.257.9710
501	Angela Dropulic				905.257.9558
505	A Ray				905.257.1946
509	J Tomas				905.257.9862
513	J Tabak				905.257.1212
514					NP
522	Yan Wang				905.257.9668
527	M Datta-Bose			06	905.257.4120
530	Luigi Amatiello				905.257.9465
534	L Dasilva				905.257.6116
546	K Szczepanski			06	905.257.2811

17 RESIDENCE

CRIMSON OAK TR

CT	612.10		496 - 538		$E
			496 - 538	....	L6H0A1
496	R Rogalewicz				905.257.9707
517	A Samatas				905.257.2834
521	P Veilleux			06	905.257.9605
526	M B Vanslack			06	905.257.1243
538	P Mitchinson				905.257.7932

5 RESIDENCE

CROSSING

CT	612.10		99 - 233		$E
			99 - 233	....	L6H0A1
99	★Home Depot Canada The				905.815.5000
105	★Oakville Sewing Centre				905.844.2782
136	★Ad Dynamics Inc				905.338.1424
187	Simon Pong				905.844.6221
233	★Apple One Employment Services				905.339.3333

1 RESIDENCE 4 BUSINESS

CROSSING AVE

CT	602.00		99 - 238		$A
		O	99 - 187	....	L6J2W7
		E	118 - 238	....	L6J2W6
		O	125 - 125	....	L6J2W8
		O	207 - 233	....	L6J2W9
99	★Behr Process Corporation				905.339.0373
	★Home Depot				905.815.5000
	★Home Depot Canada The			06	905.815.5006
	★Home Depot Canada The			⊙	905.815.5000
	★Tim Hortons			06	905.339.3534
105	★Licence Bureau				905.337.8751
	★Licences And Permits			⊙	905.337.8751
	★Oakville Cycle & Sports				905.844.4394
	★Oakville Sewing Centre				905.844.2782
117	★At Your Convenience			06	905.338.9547
	★Extreme Pita			+	905.842.8456
	★FCS Computers				905.845.0463
	★Moore Life Products Inc			06	905.842.5555
	★Opaz Greek Mediterranean Grill Shack			06	905.844.4672
	★Perfect Ten Nails & Spa			06	905.337.3575
	★S & H Health Foods				905.337.9420
	★Thai Hanny			06	905.901.0289
	★UHaul Co Ltd			06	905.337.3140
	★Vencash ATM Pos			+	905.842.9612
	★Verdi Hair Design				905.844.8772
	★White Swan Cleaners				905.842.7934
118	A Sanghera				905.844.2798
122	S Edwards				905.845.2620
125	★Celebrity House Of Cigars				905.849.3845
	★Celebrity Tobacco & Gifts			⊙	905.849.3845
	★Drivers And Vehicles				905.337.8751
	★Frisco Bay Industries Ltd			06	905.842.6798
	★Golden Griddle			06	905.842.4247
	★Greenscape Exteriors				905.842.7324
	★Manning Fine Jewellery				905.844.2668
	Frank L Prince				905 842 7324
	★Prince Frank L Landscape Contractor			⊙	905.842.7324
	★Surroundings Gallery Inc				905.842.0610
	★Womens Club Fitness The				905.849.9696
	★Wwwflooringcacom			+	905.849.4472
126	M Haylett				905.845.2469
128	B Main				905.842.7449
132	Kenneth W Allen				905.845.7837
136	★Ad Dynamics Inc				905.338.1424
	★Canadian Mental Health Association			06	905.338.2130
142	★Cross Avenue Auto Service & Sales In				905.845.0666
157	★Lighting Center				905.844.9541
165	W Scott			06	905.849.8015
177	★Core Rehab & Health Services Inc			06	905.842.5151
	★O Y D C				905.845.6932
	★Sibuliermannstadt Delicatessen				905.338.0296
187	★AMI Sushi			+	905.849.3877
	★Fine Details Inc				905.815.9005
	★For Eyes Optical				905.845.9908
	★Foreyes Optical			⊙	905.845.9908
	★Four Eyes Optical			⊙	905.845.9908
	Simon Pong				905.844.6221
	★Pong Simon Dr Dent				905.844.6221
	★Riviera Hairstylists				905.845.8281
	★Superb Nails			06	905.339.3005
	★Thai Satay & More Restrnt				905.338.7934
207	★J Y Jewellery			+	905.337.9200
	★Linx Delivery Ltd			+	905.338.0003
214	★Gateway Oakville Go				905.849.6603
217	★Swiss Chalet			06	905.844.9170
	★Swiss Chalet Rotisserie & Grill			06	⊙905.844.9170
227	★McDonald Restaurant				905.337.2978
233	★Apple One Employment Services				905.339.3333
	★Exsalonce Laser & Esthetics Clinic I			+	905.337.0227
	★Pak Mail				905.337.7447
	★Pakmail			⊙	905.337.7447
	★Simply Audio Books Store.			+	905.815.9264
238	★Carpet Warehouse				905.842.0042

8 RESIDENCE 60 BUSINESS

CUDMORE RD

CT	610.02		9 - 81		$B
		O	9 - 81	.....	L6L2Y4
		E	30 - 68	.....	L6L2Y5
9	Ken Isaac				905.825.9662
	Kenneth Isaac				905.825.5248
	★Isaac Kenneth Architect				905.825.5248
11	R Lyede			06	905.465.0988
15	T Brierley				905.465.2813
21					NP
25	S Comfort				905.469.4555
29	M Dinning			+	905.847.6345
30	A Moodie				905.827.3644
	Ron Moodie				905.827.0797
33	S Cleary				905.827.2929
	F Steneveld				905.827.2929
36	L Branscombe				905.825.2667
37	C Dickins			06	905.827.6160
40	W Pretorius			+	905.469.3186
41	R Hill			06	905.825.5466
44	D Maccharles				905.847.2064
45	K Thompson			06	905.825.9084
	Mark Thompson			06	905.469.3055
48					NP
52	E A Neesam				905.827.8340
56	A Dobosi				905.827.7698
59	Ray Patterson				905.827.4565
60					NP
64	M Lansdown				905.847.6326
	M J Lansdown				905.847.5667
67	L Clarke				905.825.5685
	V Clarke			+	905.465.0473
	V Clarke				905.825.0969
68	M Griffiths				905.827.6866
69	N Magarian				905.847.9685
73	C Pitt				905.827.0463
81	O Reiger			06	905.465.0104

32 RESIDENCE 1 BUSINESS

CULHAM ST

CT	613.01		3 - 156		$D
		O	3 - 135	.....	L6H1G3
		E	8 - 12	.....	L6H1G4
		E	34 - 134	.....	L6H1G5
		O	149 - 153	.....	L6H1G6
		E	150 - 156	.....	L6H1G7
3	G White				905.337.2715
7					NP
8	P Jordon				905.845.3487
11	M Fryer				905 337 1447
12	Wm A Prince				905.849.0596
15	B Brown				905.849.7185
23	Don Wilson				905.844.5307
27	C Messom				905.844.4379
34	A R Halbig				905.844.6750
35	D Ragno				905.845.5067
38	C Foster			06	905.815.6985
39	S Gravel				905.338.1990
40	J Fay				905.338.0862
43	44				NP
47	G Chirico				905.844.7279
48	W P McKnight				905.844.2349
51	Stuart Dougall				905.842.1554
52	J Kratochvil				905.844.4127
55	J Overton				905.339.1248
59	Kwok K Fung				905.845.7051
62	M Buchkowsky				905.844.3860
63	David Clarke				905.842.6076
64	B H Ford				905.845.8463
65	M Sevitny			+	905.337.3599
68	J E Bongard				905.338.0853
69	A Crasto			06	905.815.9360
72	D Cannon				905.844.8610
75	A Jackowski			06	905.844.4290
76	Ronald E Wilson				905.842.1072
78					NP
79	R Downey				905.338.8635
84					NP
85	J Maupas			+	905.842.2536
89					NP
90	M Duggan				905.339.1413
95	W P Lunn				905.845.9918
101					NP
102	P W Hundeck				905.845.9901
104	Stephen E Hawkins				905.849.3501
	★Operation Mobilization				905.338.8108
105	Don Sullivan			+	905.845.6846
106	C Marrelli				905.338.9407
114	W R Macdonald				905 842 0066
117	E Scheuer				905.844.9166
118	A B Campbell				905.844.8512
	A B Campbell				905.845.2112
119	R A Kay			06	905.849.7028
123	Marla LIS				905.842.1537
126	R Hoslck				905.842.4174
129	C Knebel			06	905.849.8810
134	L Rankin				905.815.1725
135	Manuel Azevedo				905 337.0164
149	Allan McLellan				905.815.9857
150	T Iarocci				905.815.8200
153	S Kirkham				905.339.1929
156	M G Rebelo				905.844.3257

56 RESIDENCE 1 BUSINESS

stem in any manner whatsoever except with the prior written authorized consent of the publisher.

2008 LYONS LANE

SOURCE: COLE

LYNNWOOD DR

	J Tarwacki	+	905.339.0191
	M Vachon	+	905.815.0644
	M Vidovic		905.338.3793
	Li Wang	06	905.815.8594
	A Wieck	06	905.845.0203
	D J Williams		905.338.8198
	L E Woods		905.845.9309
	V A Woods		905.338.0926
	Edward D Wraith		905.849.8910
367	Thomas Rozsa		905.849.8026
371	Nadarajah Mahenderan		905.338.3695

95 RESIDENCE 2 BUSINESS

LYONS LANE

CT 602.00 550 - 627 $A

	E	550 - 564	....	L6J2Y1
	O	599 - 599	....	L6J2Y2
	O	627 - 627	....	L6J5Z7

550	★S B Simpson Group Inc...		905.844.3371
	★S B Simpson Group Inc...		905.844.0484
564			NP
599	J Campbell		905.338.9354
	Diana W Miller		905.845.8245
627	★A & Z Network Solutions .	+	905.338.2589
	★Baird & Associates.....		905.845.5385
	Brian C Barlow		905.815.9268
	Ron Bell		905.842.2355
	★Cambrian Chemicals Inc .		905.338.3172
	★Canadian Association Of Chemical DIS		905.844.9140
	★Chats Wortch Prjt & Const	+	905.849.0085
	★Chatsworth.....	+	905.337.1112
	Richard C Chen		905.844.8451
	★Enza Natural Health Centre & Dayspa	06	905.844.3330
	Ernest J Ewaschuk		905.844.7238
	★Heritage		905.339.3341
	★L Z Group Inc.....	06	905.847.1886
	★L Z Laboratories Inc		905.845.5951
	Mary Manno	06	905.338.0813
	★McGibbon Medical Group .		905.849.8600
	★Meals On Wheels		905.842.1411
	★Montcalm Audiology & Hearing Service	+	905.339.1397
	G Morawetz		905.338.2558
	★Mutual Hardware Inc		905.337.1184
	★Mutual Transportation Services Inc		905.339.3889
	Roger D Newell		905.844.0680
	★Newell Roger D Podiatrst .		905.844.0680
	★Oakview Ultrasound		905.844.3943
	★Oakville Foot Clinic & Orthotic Cent	@	905.844.0680
	★Perth Management Services Ltd		905.844.3212
	★Primerica Financial Services		905.842.6997
	★Society Of Chemical Industry Canada	06	905.844.8789
	★State Farm Insce Companies		905.842.2225
	★Stoney Creek Foot Clinic & Orthotic	05 @	905.844.0680
	★Translink Transfer & Warehouseing Lt		905.337.0560

10 RESIDENCE 26 BUSINESS

MACDONALD RD

CT 602.00 263 - 523 $A

	O	263 - 293	....	L6J2A6
	E	268 - 272	....	L6J2A7
	O	303 - 351	....	L6J2A8
	O	361 - 371	....	L6J2B1
	E	366 - 366	....	L6J2B2
	E	396 - 402	....	L6J2B3
	O	401 - 401	....	L6J2B4
	O	417 - 437	....	L6J2B5
	E	418 - 432	....	L6J2B6
	E	440 - 440	....	L6J2B8
	O	445 - 523	....	L6J2B7
	E	488 - 520	....	L6J2B9

263	G Lindsay	+	905.844.6045
267	268		NP
271	P C Roberts		905.842.3346
272	A Izatt		905.845.0519
275	T Hart		905.815.1797
279	C P Hardman		905.842.5506
283	D A Wild		905.845.7343
287			NP
293	D Charters		905.844.7275
303			NP
311	H Fenton		905.338.7492
	B Green		905.339.0326
	J Heffernan		905.842.6652
313	I Robinson		905.338.1243
319	★Phaidon Press.....	+	905.338.6480
	James Whittaker	+	905.842.7032
323	N Danter		905.849.9519
	★Young Drivers Of Canada .	+	905.603.4711
327	Dennis Thacker		905.844.7390
341	John R Taylor		905.844.5903
351	N Hutchins		905.849.8259
361	A Forsyth		905.844.0221
365	Sheila Rayment		905.844.7529
	Shiela Rayment		905.844.7529
366	Tim Kelsall		905.844.6643
371	J N McGrath	06	905 901 9767
396	★Contrasts Of Oakville		905.842.8686
	K J Crane	+	905.842.0423
401	C Clinning	06	905.845.5839
402	Kevin Conroy		905.338.8269
	Kevin Conroy		905.815.0202
417	Chris Winship	06	905.842.8423
418	P Bradley		905.849.7726
	V Hitchman		905.849.8274
422	R Clarke		905.845.6112
428	C Webster	06	905.849.1830
429	John Armstrong		905.849.4817
432	P Goloubef		905.842.1494
437	Ian Croskell		905.844.9098
440	Lee A Pinelli		905.845.8179
445	S Anderson		905.339.2944
457	C McDonald		905.842.9441
459	W Haines		905.842.1495
465	J G Beamish		905.845.2845
471	S Shourey	+	905.338.7909
477	D Clement	06	905.849.9686
485	H H Bird		905.842.1519
488	D J Harris		905.844.2323
492	Steven Buck		905.844.2004
495			NP
503	D Maloney	+	905.338.5426
517	Stephen F Iley		905.842.1069
520	F Hunter	06	905.339.2712
523	S Grayson		905.845.7224

52 RESIDENCE 3 BUSINESS

MACLENNAN DR

CT 612.12 2229 - 2259 $B

	O	2229 - 2231	....	L6H5J7
	O	2233 - 2247	....	L6H5K2
	E	2244 - 2258	....	L6H5K1
	O	2251 - 2259	....	L6H5K4

2229	R Rusiak	06	905.257.9990
2231	R M Smith		905.257.3078
2233	E Stefan		905.257.1413
2235	S Mendoza		905.257.7909
2236	2237		NP
2238	R McClellan	06	905.257.5805
2239	K Powe		905.257.5140
2240	O Matas	06	905.257.2982
2241	D Ferrarotti		905.257.0657
2242	K Bowden		905.257.0195
2243	P Micallef		905.257.0166
2244	J Lacina	06	905.257.3255
2245	C Dedeyne		905.257.0122
	T Kearns		905.257.0122
2246	D M Scott		905.257.0304
2247	V Palan		905.257.7530
2248	I Fife	06	905.257.3776
2250	Patrick Rowan		905.257.5428
2251			NP
2252	K J Hesse		905.257.9044
2253	Reman Cavero	06	905.257.9823
2254	V Roseboulin	+	905.257.2356
2255	Anni Neziroski	+	905.815.1881
2256	Z Hadzhalaran		905.257.6032
2257			NP
2258	J P Healy		905.257.0032
2259			NP

28 RESIDENCE

MADDEN BLVD

CT 612.12 2001 - 2207 $B

	O	2001 - 2015	....	L6H3L7
	E	2018 - 2096	....	L6H3L6
	O	2037 - 2097	....	L6H3N9
	E	2120 - 2134	....	L6H3L8
	O	2121 - 2207	....	L6H3M3
	E	2140 - 2200	....	L6H3M2

2001	D Nolido		905.338.6882
2003	Matilda Grozier	06	905.842.0021
	Suman Sharma	06	905.849.0347
2005	S Baker	06	905.338.7565
2007	★Silverglance Inc	+	905.337.2605
2009	John Dobko		905.338.8400
2011	R G Schneider		905.849.4733
2015	A T Reyes		905.849.1802
2018	D Rasile		905.845.6408
2024	J B Montgomery		905.842.5809
2028	B Balanaser		905.842.4799
2032	S L Medeiros	+	905.842.4607
	M Pereira		905.845.2284
2036	Abdul A Sheikh		905.842.4749
2037	M James		905.849.9279
	M James		905.849.6612
2040	D Stemmler		905.842.2578
2041	M Amin		905.849.4177
2044	I Bhogal		905.338.9741
	H Rait	+	905.842.0160
2045	Andy Wilson		905.338.3075
2048	F Alikhan		905.339.2722
2049	M Brar		905.849.4462
2052			NP
2053	J Sisko		905.845.2244
2056	T Kuruc		905.338.5368
2057	Mike Foley		905.338.2701
2060	P Cressman		905.338.7519
2061	G Dragone		905.844.2038
2065	G Chiarotto		905.842.5148
2068	Steven Wald	+	905.849.4755
2069	M E Fernandes		905.338.7828
2072			NP
2073	I S Dutton		905.338.6181
2076	J S Bayne		905.844.8457
2077	L Gleeson	06	905.815.8632
2080	Gordon Crowther		905.844.3493
2081	J Paczkowski	+	905.849.8467
2084	Zlatko Jovanoski		905.842.5628
2085	W A Moore		905.844.4647
2088	K Simpson		905.845.1103
2089			NP
2092	B Dubowezky		905.844.8759
2093	N Oreskovic		905.338.7522
2096	F Vasilopoulos		905.849.3857
2097	D Orr		905.842.3473
2120	Mike Heyburgh		905.337.8897
2121	R H Tomlinson		905.842.5352
2126			NP
2127	S Cantwell		905.337.1279
2130	B Garside		905.339.1041
2131	M Fleury		905.842.7797
2134	P McCay		905.337.9408
2135	G McGibbon		905.842.2904
2139	Ross Lockie		905.842.2051
2140			NP
2143	M Al Najjar	+	905.844.7149
2144	R H Bremner		905.842.2132
2147	Malcolm Perry		905.842.1301
2148	John Maydanski		905.849.0580
2151	J H McCullough		905.844.2569
2152	John Rager		905.338.7292
2153	Tony L Dutra		905.338.2317
2155	M Bevington		905.339.3045
2156	Don Kemp		905.842.8845
2157	L Espinola		905.844.1797
2159	K Old		905.815.9012
2160	Roger Cherry	06	905.842.4440
2161	J Norris		905.845.8312
	Glenn STE Croix		905.842.4446
2163	Derek McGladrey	06	905.842.0636
2164	M Thomas	06	905.845.5196
2165	K McQuillan		905.337.9196
2167	J D Baillie		905.849.8876
2168	M Kerr-Grant		905.337.3834
2169	D Chong	+	905.618.0192
2170	S Lee		905.337.7496
2171			NP
2172	R Moniuk		905.337.3501
2173	Mihaela Micuda		905.845.6836

© Copyright information on this page may not be reproduced or entered into any computer system

2001 CROSS AVENUE

SOURCE: POLKS

CROMPTON CRES *cont'd*

Address		Phone
3315	Buy Christian	L5B 4C8 848-0291
3316	Ng Mei Wa ♠	L5B 4C8 272-5133
3319	Allia Ashraf	L5B 4C8 896-8222
3320	Fung C K	L5B 4C8 281-1898
3323	Wong Bammy	L5B 4C8 566-9082
3324	Tasillo Joseph ♠	L5B 4C7 277-9578
3327	Lee L	L5B 4C7 273-9228
3328	Koh Jae-Hoh	L5B 4C7 897-6820
3331	Garcha P	L5B 4C7 848-6836
3332	Ge K	L5B 4C7 272-3485
3335	Eng Arthur & Olimpia	L5B 4C7 273-5667
3339	Staszczak Jan	L5B 4C7 277-1302
3340	Rueda Edgardo P	L5B 4C7 848-4338
	Sing B	L5B 4C7 270-4026
3343	Matar R	L5B 4C7 272-4307
3347	Cordeiro Manuel	L5B 4C7 275-9857
3351	Szczurko Wladyslaw ♠	L5B 4C7 277-8409
3357	Chakerwarti Ram	L5B 4C7 275-3833
3361	Soltysiak W	L5B 4C7 272-1047
3365	Cesario John P	L5B 4C7 275-8623
	Pastorious W & D	L5B 4C7 276-0032
3373	Sit K S	L5B 4C7 275-6387
3381	Goddard T ♠	L5B 4C7 272-7144
3385	Higuchi Gordon	L5B 4C7 272-5059
3389	Gilliard Scott A ♠	L5B 4C7 270-4915
	Hardy L	L5B 4C7 848-9477
3393	Meredith J J	L5B 4C7 281-1742
	Meredith P J	L5B 4C7 281-1863
3397	Gomes Frank	L5B 4C7 272-5564
3400	Heterland G	L5B 4C7 276-0700
3401	Fahey Brant ♠	L5B 4C7 275-9848
3404	Loi T	L5B 4C7 804-0140
3405	Vella D	L5B 4C7 275-8525
3408	Sotiriou N ♠	L5B 4C7 270-5045
3409	Orlando Carlo ♠	L5B 4C7 279-5113
3413	Hasan K ♠	L5B 4C6 279-7402
3416	Punni M	L5B 4C6 276-3755
3417	Day J ♠	L5B 4C6 275-7927
3421	Randhawa Satpal	L5B 4C6 306-0349
3425	Mistry M K	L5B 4C6 566-4069
3429	Martins M R ♠	L5B 4C6 896-4884
3433	Davis K ♠	L5B 4C6 306-0907
3436	Collins J	L5B 4C6 275-3381
3444	Rao G ♠	L5B 4C5 273-9104
3448	Jones M J	L5B 4C5 615-1791
3460	Neto M	L5B 4C5 949-0043

HOUSEHOLDS 53

CROMWELL CRT *(BR)*

1	Wright T W ♠	L6T 1Z7	458-6371
3	Jordao J J	L6T 1Z7	790-8322
5	Stewart Gerald W ♠	L6T 1Z7	793-7531
7	Davenport Stanley ♠	L6T 1Z7	793-7363
9	Gibbons H	L6T 1Z7	791-8121
	Hughes A ♠	L6T 1Z7	791-4292
11	Doyle B	L6T 1Z7	793-1724
	Doyle Tom M J	L6T 1Z7	790-0220
	Smith B ♠	L6T 1Z7	791-7354

HOUSEHOLDS 9

CROSS AVE *(O)*

BOWLERAMA LTD			845-6541
	DENISE SPACE OPTICAL LIMITED		842-2821
	PET VALU		257-4841
	SPACE OPTICAL LIMITED		842-2821
	SUPERCUTS		257-7468
	Dollar Craze		338-5684
	Sanghera A		844-2798
25	COLLECTIBLES IN TIME		849-3986
118	Arora J	L6J 2W6	338-9844
122	Anderson B ♠	L6J 2W6	845-2620
125	A V CONNECTION	L6J 2W8	844-3771
	CADET CLEANERS	L6J 2W8	842-6997
	CELEBRITY HOUSE OF CIGARS	L6J 2W8	849-3845
	CELEBRITY TOBACCO & GIFTS	L6J 2W8	849-3845
	CHEAP & SWEET FRAGRANCES	L6J 2W8	842-9276
	DR FLEA'S QEW		
	TRAFALGAR RD FLEA & ANTIQUE MARKET	L6J 2W8	849-3532
	FASHIONS BY MICHELINE FIRST	L6J 2W8	337-2412
	COMPUTER	L6J 2W8	845-0463
	GINO'S PIZZA	L6J 2W8	849-4444
	GREENSCAPE EXTERIORS	L6J 2W8	842-7324
	JOGGERS LICENCE BUREAU	L6J 2W8	842-8040
	MADD HALTON	L6J 2W8	337-8751
	MANNING JEWELLERS	L6J 2W8	844-0096
	MR FLEA'S FLEA MARKET	L6J 2W8	844-2668
	NAIL QUEEN	L6J 2W8	337-1495
	OAKVILLE NOVELTY TOYS & GIFTS	L6J 2W8	844-1600
	OAKVILLE CYCLE & SPORTS	L6J 2W8	815-9843
	OFF BROADWAY	L6J 2W8	844-4394
	OMNI FASHION & ACCESORIES	L6J 2W8	844-7302
	PAM'S COFFEE & TEA CO	L6J 2W8	338-0960
	PENNINGTON'S WEARHOUSE	L6J 2W8	815-0555
	PETS & MORE	L6J 2W8	339-1258
	QUALITY JEWELLERS	L6J 2W8	845-6664
	ROSALEN JEWELLERS	L6J 2W8	842-0993
	ROTARY TV AUCTION	L6J 2W8	849-8181
	S & H HEALTH FOODS	L6J 2W8	337-3200
	SMART SELECTION THE	L6J 2W8	337-9420
	SNAD INTERNATIONAL	L6J 2W8	844-5838
	SUPER FINE ELECTRONICS	L6J 2W8	337-7822
	SURROUNDINGS GALLERY LTD	L6J 2W8	815-1997
	TRAFALGAR VILLAGE DENTAL GROUP	L6J 2W8	842-0610
	TRAFALGAR VILLAGE SHOPPING CENTRE	L6J 2W8	844-0872
	VERDI HAIR DESIGN	L6J 2W8	845-8341
	VILLAGE TAILOR	L6J 2W8	844-8772
	WOMENS CLUB FITNESS THE	L6J 2W8	337-2818
	WORLD JEWELLERY	L6J 2W8	849-9696
	WW FLOORING.CA.COM	L6J 2W8	339-2988
	Hune Kenneth ♠	L6J 2W8	849-4472
	Ing Katherine ♠	L6J 2W8	844-0872
	La Bijou ♠	L6J 2W8	844-0872
	Prince Frank L ♠	L6J 2W8	339-1314
	Simpson Patricia M ♠	L6J 2W8	842-7324
126	Haylett M ♠	L6J 2W6	844-0872
132	Allen Kenneth W ♠	L6J 2W6	845-2736
136	AD DYNAMICS INC	L6J 2W6	845-7837
	VERY'S FLOWERS LTD	L6J 2W6	338-1424
	Very C	L6J 2W6	845-1669
142	NOEL'S AUTO SERVICE SPORT CARS RESTORATION	L6J 2W6	337-8910
	ROGERS CUSTOM STUFF	L6J 2W6	845-0666
148	BIBBY FOUNDRY LTD	L6J 2W6	337-7115
157	ARMADILLO TEXAS GRILL	L6J 2W6	338-1315
165	Dats Amore	L6J 2W7	844-5775
	Sonia Jewels	L6J 2W7	337-7026
176	Brooks H ♠	L6J 2W6	842-1208
177	BLOCKBUSTER VIDEO	L6J 2W6	845-2648
187	A FINE DETAILS CROSS & ARGUS CAR WASH FINE DETAILS INC KEKOS DRYCLEAN & ALTERATIONS	L6J 2W7	338-8733
	OISHI SUSHI JAPANESE RESTAURANT	L6J 2W7	815-9005
	Pong Simon	L6J 2W7	849-3877
	Thai Satay & More	L6J 2W7	844-6221
207	My Bagel	L6J 2W9	338-0662
214	CANCAFE INTERNATIONAL	L6J 2W6	815-0754
227	COFFEE TIME DONUTS	L6J 2W9	338-6755
233	AFFINITY TRAVEL INC	L6J 2W9	339-1201
	APPLE ONE EMPLOYMENT SERVICES	L6J 2W9	845-2221
	PAKMAIL	L6J 2W9	339-3333
	PHOTOGRAPHIC SOLUTIONS LTD	L6J 2W9	337-7447
	THOMAS COOK TRAVEL	L6J 2W9	337-2862
	TOP HAT CLEANERS	L6J 2W9	845-2221
	Pak Mail	L6J 2W9	815-0797
238	CARPET WAREHOUSE	L6J 2W6	337-7447

BUSINESSES 65 HOUSEHOLDS 19

CROSS ST *(G)*

2	Corker R M	L7G 2H5	873-7986
	Lee J	L7G 2H5	873-4881
5	#2 Hankel Gary		873-7510

HOUSEHOLDS 3

CROSSCREEK CRT *(M)*

4617	Keating P & C	L5V 1G5	568-3106
4621	Glugosh S ♠	L5V 1G5	502-1227
4625	Razao Antonio ♠	L5V 1G5	712-1923
4629	Ramnaralgn H	L5V 1G5	568-3695
4633	Masih Prakash	L5V 1G5	507-1922
4637	Fung M	L5V 1G5	568-9285
4639	Malicki C ♠	L5V 1G5	568-5201

LYNNWOOD DR

Address	cont'd Phone
Dell Erede C	L6H 1M8 338-0522
Dixon V	L6H 1M8 337-2776
Dodge E	L6H 1M8 339-3635
Doran Mardi	L6H 1M8 844-6795
Duchesne N	L6H 1M8 842-6903
Edwards S	L6H 1M8 339-1162
Elliott R	L6H 1M8 844-0651
Ellis Goeff	L6H 1M8 815-0867
Findlay B	L6H 1M8 815-0189
Forbes E	L6H 1M8 849-4845
Friend Kc	L6H 1M8 337-9200
Furlong M	L6H 1M8 842-4076
Gallo S	L6H 1M8 849-5799
Garcia A	L6H 1M8 842-2713
Gaziano A	L6H 1M8 844-1968
Gillis Harold	L6H 1M8 844-5835
Green C D	L6H 1M8 849-4446
Haesler E	L6H 1M8 845-1370
Hammans E	L6H 1M8 849-4711
Haslam Sean	L6H 1M8 337-2820
Hickman D	L6H 1M8 844-6663
Hillman J & G	L6H 1M8 842-7798
Holstein A D	L6H 1M8 338-6213
Hopkins E A	L6H 1M8 815-9235
Jendoubi M	L6H 1M8 849-5791
Kanila K	L6H 1M8 844-1071
Kekes Z P	L6H 1M8 844-9190
Khalil Nasir	L6H 1M8 842-3214
Kim Se-Joon	L6H 1M8 849-1648
Kim Young-Hoon	L6H 1M8 338-6498
Kinney I	L6H 1M8 842-1825
Koekebakker M	L6H 1M8 842-3258
Kramer Harold J	L6H 1M8 845-0579
Kuprejanov S	L6H 1M8 815-1853
Kustra S	L6H 1M8 339-2011
Leduc M	L6H 1M8 337-0376
Lee K	L6H 1M8 849-7398
Logan K	L6H 1M8 845-2553
Mac Callum S	L6H 1M8 842-3903
Marriott Timothy D	L6H 1M8 849-8697
Mayors M	L6H 1M8 337-7811
Mc Dowell K M	L6H 1M8 845-3705
Mc Keane S	L6H 1M8 842-2099
Mc Kee S	L6H 1M8 338-2459
Mc Lean M	L6H 1M8 339-0540
Mc Mullen A	L6H 1M8 815-0838
McDonell L	L6H 1M8 842-8449
McKinnon J	L6H 1M8 338-1537
Melanson Ray	L6H 1M8 815-9960
Millet L & P	L6H 1M8 842-6196
Mitchell K	L6H 1M8 337-7098
Mooney Rob	L6H 1M8 338-8323
Moore A	L6H 1M8 338-9365
Moore Bryan	L6H 1M8 338-3555
Morton B	L6H 1M8 337-8832
Moscar A	L6H 1M8 842-6603
Mulhern J	L6H 1M8 337-2531
Murray R F	L6H 1M8 338-1323
Noon B	L6H 1M8 815-0688
Ozturk A & O	L6H 1M8 845-9170
Parent H	L6H 1M8 815-9552
Paris H	L6H 1M8 338-3713
Parrott H M	L6H 1M8 842-2719
Patilpas Dawn	L6H 1M8 339-1027
Pindal K	L6H 1M8 339-0324
Potocki E M	L6H 1M8 845-6946
Reddish Roy A	L6H 1M8 844-4808
Rivest B & L	L6H 1M8 842-6143
Saleh Ahmed Mohamed	L6H 1M8 842-8535
Sattar Saif	L6H 1M8 845-4513
Schendal D	L6H 1M8 842-7072
Sear Robyn	L6H 1M8 849-6718
Shannon L A	L6H 1M8 844-6729
Smith M	L6H 1M8 844-6492
Smith S	L6H 1M8 842-0831
Sousa Dias Antonio	L6H 1M8 845-2738
Sparks G	L6H 1M8 842-4743
Stafford S	L6H 1M8 338-0688
Stanciu C	L6H 1M8 842-5607
Surahyo T	L6H 1M8 842-9558
Taneichi Y	L6H 1M8 338-9755
Van Meeteren Herman	L6H 1M8 337-1340
Vatcher M	L6H 1M8 337-9019
Vidovic M	L6H 1M8 338-3793
Weisberg S	L6H 1M8 815-1621
Williams A	L6H 1M8 849-4430
Williams D J	L6H 1M8 338-8198
Wilson S	L6H 1M8 849-1912
Woods L E	L6H 1M8 845-9309
Woods V A	L6H 1M8 338-0926
Yoo Sang Chul	L6H 1M8 842-5768
Young A	L6H 1M8 339-1763
Zirger M	L6H 1M8 844-9549
367 Rozsa Thomas	L6H 1M9 849-8028
371 Mahendran Nadarajah	L6H 1M9 338-3695

BUSINESSES 1 HOUSEHOLDS 118

LYNWOOD CRT *(BR)*

6 Ramlochan A	L6V 2X4 874-9950
8 Sparks C	L6V 2X4 796-8287
Wells S	L6V 2X4 796-3579
10 Cook G B	L6V 2X4 456-0468
Partridge W	L6V 2X4 451-5950
12 Baker C	L6V 2X4 796-9434
Jackson A	L6V 2X4 454-5131
14 Khan Jilian	L6V 2X4 457-6784
16 Oswin Don E	L6V 2X4 456-1706
Oswin T	L6V 2X4 451-4326
18 Bucz B B	L6V 2X4 456-2737
20 Horowitz J	L6V 2X4 450-8253

HOUSEHOLDS 12

LYONS CRT *(G)*

1 Preston W E	L7G 1N9 877-1634
2 Caruso L	L7G 1P1 877-4464
3 Holmes P	L7G 1N9 873-6097
4 Raymond T S	L7G 1P1 877-9172
5 Milne M F	L7G 1N9 877-4207
6 Blair J	L7G 1P1 873-0868
8 Chapman R L	L7G 1P1 877-7367

HOUSEHOLDS 7

LYONS CRT *(MI)*

601 Di Pede Joe	L9T 4R8 878-3703
603 Davies John J	L9T 4R8 876-1705
604 Ferguson J	L9T 4R7 875-1671
605 Bastine B G	L9T 4R8 878-4719
606 Mc Phail P L	L9T 4R7 878-2556
607 Mirza Jamshed	L9T 4R8 878-3677
608 Harper J	L9T 4R7 876-3356
609 Burnside Mitt J	L9T 4R8 876-3246
610 Wilson Wayne	L9T 4R7 878-0061
612 Robert P	L9T 4R7 878-4287
614 Jeysman Rob	L9T 4R7 875-4684
Jeysman Robert	L9T 4R7 878-4967
615 Longley Ted	L9T 4R7 876-1710
Murphy W	L9T 4R7 876-1710
616 Donegan R A	L9T 4R7 878-0896
617 Hemming G T	L9T 4R7 878-1794
618 Lonergan P	L9T 4R7 876-3464
Lonergan Paul	L9T 4R7 693-9434
619 Fredrickson Borje	L9T 4R7 876-2947
Fredrickson E	L9T 4R7 878-2976
620 Leaman H	L9T 4R7 878-7385
Leaman H D	L9T 4R7 878-4745
621 Link L	L9T 4R7 876-1846
622 Macdonald F	L9T 4R7 876-3528
623 Regert K	L9T 4R7 876-3312
624 Lemmon P D	L9T 4R7 878-2245

HOUSEHOLDS 26

LYONS LANE *(O)*

550 S B SIMPSON GROUP	L6J 2Y1 844-3371
564 Deoni S	L6J 2Y1 849-5528
Holyman Michael	L6J 2Y1 337-0925
Jasinski J	L6J 2Y1 842-4303
Ramzen Habib	L6J 2Y1 337-0008
599 OAKVILLE LIFECARE CENTRE	L6J 2Y2 845-9933
Abele Guido	L6J 2Y2 339-2538
Aitchison H	L6J 2Y2 338-1343
Atkinson R	L6J 2Y2 338-2180
Bonner E	L6J 2Y2 845-1407
Bourgeault R	L6J 2Y2 815-9424
Callaghan M	L6J 2Y2 339-2952
Campbell J	L6J 2Y2 338-9354
Carey T L	L6J 2Y2 845-9141
Carney P	L6J 2Y2 337-9943
Carter L	L6J 2Y2 849-7915
Chapman W & E	L6J 2Y2 849-9884
Costigante M Catherine	L6J 2Y2 849-1735
Crook O	L6J 2Y2 338-3451
Davis A	L6J 2Y2 337-9911
Deboo A	L6J 2Y2 815-9467
Docherty S	L6J 2Y2 844-8056
Doxey M	L6J 2Y2 339-1734
Gabriel H	L6J 2Y2 849-1916
Hobb E	L6J 2Y2 815-8695
Hunt A	L6J 2Y2 842-0733
Hunt Ben	L6J 2Y2 842-0898
Jackson M A	L6J 2Y2 815-0726
Janssen Wm	L6J 2Y2 845-1994
Katsafouros T	L6J 2Y2 845-3511
Knights M	L6J 2Y2 844-3606
Korzenowski L	L6J 2Y2 849-8934
Langman J N	L6J 2Y2 845-1794
Lawrence Colin M	L6J 2Y2 337-0144
Leaver Ada	L6J 2Y2 844-9347
Lessels J	L6J 2Y2 849-1219
Logan P	L6J 2Y2 844-9302
Marshall G	L6J 2Y2 844-3017
Mc Donald Ruth	L6J 2Y2 842-0832
Mc Guane N	L6J 2Y2 844-4678
Mc Laughlin M	L6J 2Y2 849-1292
McLeod Carmen	L6J 2Y2 849-7631
Miller Diana W	L6J 2Y2 845-8245
Morgan I	L6J 2Y2 849-6936
Munro M J	L6J 2Y2 844-5749
Osborne J	L6J 2Y2 845-0336
Radomski Z	L6J 2Y2 339-3244
Robertson D	L6J 2Y2 815-9089
Roy J	L6J 2Y2 845-3030
Scott F	L6J 2Y2 842-9740
Shadbolt C	L6J 2Y2 338-0818
Sheedy M	L6J 2Y2 845-2353
Simpson G	L6J 2Y2 842-0985
Spence N	L6J 2Y2 337-1673
Thorne D	L6J 2Y2 339-0779
Walcott E	L6J 2Y2 842-0673
Walters W	L6J 2Y2 844-0041
Watson J	L6J 2Y2 338-9377
Young M L	L6J 2Y2 845-1306
627 AM PROFESSIONAL ELECTROLYSIS	L6J 5Z7 337-7370
AUDIA HEARING AID CENTRE	L6J 5Z7 339-1397
BAIRD & ASSOCIATES	L6J 5Z7 845-5385
CAMBRIAN CHEMICALS INC	L6J 5Z7 338-3172
CANADIAN ASSOCIATION OF CHEMICAL DISTRIBUTORS	L6J 5Z7 844-9140
HERITAGE	L6J 5Z7 339-3341
MC GIBBON MEDICAL GROUP	L6J 5Z7 849-8600
MEALS ON WHEELS	L6J 5Z7 842-1411
MUTUAL TRANSPORTATION SERVICES INC	L6J 5Z7 339-3889
OAKVIEW ULTRASOUND	L6J 5Z7 844-3943
OAKVILLE EEG LABORATORY	L6J 5Z7 844-4124
OAKVILLE FOOT CLINIC & ORTHOTIC CENTRE	L6J 5Z7 844-0680
PERTH MANGEMENT SERVICES LTD	L6J 5Z7 469-0981
RANGE INVESTMENTS	L6J 5Z7 842-9501

LYONS LANE *cont'd*

Address	Phone
SOCIETY OF ONTARIO ELECTROLOGISTS	L6J 5Z7 849-3898
STATE FARM INSCE COMPANIES	L6J 5Z7 842-2225
Baumann John	L6J 5Z7 842-2225
Bell Ron	L6J 5Z7 842-2355
Chen Richard C T	L6J 5Z7 844-8451
Ewaschuk Ernest J	L6J 5Z7 844-7238
Gerald A Gowan	L6J 5Z7 815-9267
Morawetz G	L6J 5Z7 338-2558
Newell Roger D	L6J 5Z7 844-0680
Paul Ann D	L6J 5Z7 844-0680
Sandford John R	L6J 5Z7 844-3837

BUSINESSES 18 HOUSEHOLDS 66

MABEL CRT *(BR)*

2 Wood Terry	L6S 5A9 792-6920
4 Beckett G	L6S 5A9 791-3827
6 Fernandes Rudy E	L6S 5A9 793-3960
10 Stevens D	L6S 5A9 792-9783
12 Portiansky M	L6S 5A8 799-3643
14 Kelly Brian	L6S 5A8 793-1938
16 Kettlewell M	L6S 5A8 458-5743
18 Gates J	L6S 5A8 799-3251
20 Pape J	L6S 5A8 791-5423
22 De Muri Toni	L6S 5A8 793-6714

HOUSEHOLDS 10

MACARTHUR DR *(CA)*

Harrison R M	L0P 1B0 854-0347
1 Bisson S	L0P 1B0 854-2134
2 Burgess Robert B	L0P 1B0 854-2790
8170 Bisson F J	L0P 1B0 854-2134
8300 Schewchun J	L0P 1B0 854-9871
8360 Dietrich T & C	L0P 1B0 854-3646
8370 Codner M & P	L0P 1B0 854-3183
8375 Nessman Joe	L0P 1B0 854-1819
8460 Leung Tony	L0P 1B0 854-2771
Roberts N	L0P 1B0 854-2771

HOUSEHOLDS 10

MACASSA CRT *(BR)*

2 Da Silva M	L6Z 1B3 846-3017
4 Manuel C	L6Z 1B3 846-5952
6 Auld Malcolm K	L6Z 1B3 846-4760
8 Mc Vey Bob	L6Z 1B3 457-1466
Schumach J D	L6Z 1B3 840-0474
10 Stancali P	L6Z 1B3 846-5659
12 Bilton C & K	L6Z 1B3 846-4802
14 Gillis J R	L6Z 1B3 846-6958
Gillis Roy	L6Z 1B3 846-6958
16 Budd B	L6Z 1B3 846-8429
18 Petrie A & A M	L6Z 1B3 846-9707
20 Stockley D	L6Z 1B3 846-1179
24 Cvetko-Rankin J	L6Z 1B3 840-4166
26 Coward Rick	L6Z 1B3 840-9278
Walker Judy	L6Z 1B3 840-9278
28 Holden M	L6Z 1B3 840-0352
30 Patel B	L6Z 1B3 840-4613
32 Szlapetis G	L6Z 1B3 840-9264
34 Gordon K	L6Z 1B3 840-2254
36 Tennant D	L6Z 1B3 846-1416
38 Nicholls A A	L6Z 1B3 846-1652
40 Davis M	L6Z 1B3 846-1712
42 Popplow D	L6Z 1B3 846-1351
44 Mc Dowell F	L6Z 1B3 846-1424

HOUSEHOLDS 24

MACDONALD *(I)*

68 CANADA POST POSTES CANADA	838-3160
110 Mc Kinney K	838-2517
115 Gregory Brian	838-0172
120 Crathern R N	838-2625
125 Boivie V	838-1763
130 Teeter L	838-3252
135 Hughes D L	838-2666
145 Walker K	838-1226
205 Flint S	838-3149
250 Dearden Thomas	838-0797
255 Dodd G F	838-2292
305 Spratt Harold Jr	838-8348
340 Foster W Paul	838-3748
345 Schmidt R	838-1855
380 Pop S J	838-4473
385 Casey G	838-3389
390 Halar M	838-4656
405 Lowery J J	838-2223
415 Nudds John	838-4663
420 Higham B Higham J Brock	838-4694 838-2951

BUSINESSES 2 HOUSEHOLDS 20

MACDONALD CRES *(MI)*

48 Cropper A Furtner J	L9T 2Y8 878-8223 L9T 2Y8 878-7578
50 Harper D	L9T 2Y8 878-0917
52 Kubusch D	L9T 2Y8 878-4941
54 Mc Caw V L M	L9T 2Y8 876-0545
56 Bauer E	L9T 2Y8 693-1328
58 Gregory T	L9T 2Y8 878-5141
60 Bennett J & J	L9T 2Y8 693-1675
61 James Kenneth	L9T 2Y8 878-4097
64 Walter A	L9T 2Y8 878-0231
68 Mayer Richard	L9T 2Y8 878-4936
71 Jewett A & J	L9T 2Y8 878-8201
72 Hand B & L	L9T 2Y8 878-2521
76 Ryan M J	L9T 2Y8 878-7005
80 Windmoller B	L9T 2Y8 878-1950
81 Vascotto John	L9T 2Y9 878-2042
84 Orsel H	L9T 2Y8 878-3791
85 Newell R Keith	L9T 2Y9 878-3204
88 Anderson Aubrey McWilliams G	L9T 2Y8 875-0821 L9T 2Y8 878-6020
89 Bartolo Robt G	L9T 2Y9 878-3788
91 Lenardon A	L9T 2Y9 875-0851
92 Jones D	L9T 2Y8 878-3753

MACDONALD CRES *cont'd*

93 Cardillo Tony	L9T 2Y9 878-7309
96 Beaumont Dan	L9T 2Y8 876-3525
100 Mahnke P	L9T 2Y8 878-4793
101 Cross J	L9T 2Y9 876-1348
104 Dermott K	L9T 2Y8 875-2089
105 Bailey R	L9T 2Y9 693-9676
111 Hunter L	L9T 2Y9 878-4643
117 Fraas M	L9T 2Y9 876-1479
121 Tarullo E G	L9T 2Y9 878-4686
127 Kinsey J S	L9T 2Y9 878-2173
132 Shuvera D K	L9T 2Z1 878-1810
133 Keech Aubrey S	L9T 2Y9 878-7841
136 Sewell William	L9T 2Z1 878-4228
139 Hicks J	L9T 2Y9 878-3807
140 Young Carl	L9T 2Z1 876-1543
144 Windland Larry	L9T 2Z1 878-8450
147 Kirkwood M	L9T 2Y9 878-3729
148 Bracken Eldon E	L9T 2Z1 876-0892
Bracken Eldon W	L9T 2Z1 875-1591
152 Waszkiewicz F	L9T 2Z1 878-1995
155 Perre S	L9T 2Y9 876-0484
156 Mc Cormick N	L9T 2Z1 878-1573

HOUSEHOLDS 45

MACDONALD RD *(O)*

263 Chambres E	L6J 2A6 844-3433
267 Murray L	L6J 2A6 338-1128
268 Devitt N E M	L6J 2A7 845-8878
271 Cooper R C	L6J 2A6 844-0808
272 Izall A	L6J 2A7 845-0519
275 Wallace E	L6J 2A6 849-1425
279 Hardman C P	L6J 2A6 842-5506
283 Wild D A R	L6J 2A6 845-7343
287 Hammens G Alan Mc Kellar E	L6J 2A6 339-3574 L6J 2A6 845-2713
293 Charters D	L6J 2A6 844-7275
303 Robertson P	L6J 2A6 844-6295
311 Chopra Sunita Cooper K Fenton H Lachapelle B Paredes S Thompson J L	L6J 2A8 815-9219 L6J 2A8 337-2823 L6J 2A8 338-7492 L6J 2A8 849-1274 L6J 2A8 845-1629 L6J 2A8 339-1177
313 Robinson I	L6J 2A8 338-1243
319 Burge P	L6J 2A8 844-1350
323 La Pointe Y	L6J 2A8 815-8144
327 Thacker Dennis	L6J 2A8 844-7390
333 Wager B	L6J 2A8 849-6666
341 Taylor John R	L6J 2A8 844-5903
351 Giroux K Hutchins N	L6J 2A8 815-8968 L6J 2A8 849-8259
361 Tonner J G	L6J 2B1 845-6703
365 Danter Tim	L6J 2B1 849-9519
366 Kelsall Tim	L6J 2B2 844-6643
371 McRae Jeff	L6J 2B1 844-7531
396 CONTRASTS OF OAKVILLE Crane E Crane K J	L6J 2B3 842-8686 L6J 2B3 842-0221 L6J 2B3 842-0423
402 Conroy Kevin Conroy Kevin & Barbara	L6J 2B3 815-0202 L6J 2B3 338-8269
403 Armour A D	L6J 2B4 845-1163
417 Bishop Allan Liang S	L6J 2B5 845-3799 L6J 2B5 849-1703
418 Hitchman V	L6J 2B6 849-8274
422 Clarke R E	L6J 2B6 845-6112
428 Avis P	L6J 2B6 338-8728
429 Mantegna D	L6J 2B5 849-4089
432 Prinzen F	L6J 2B6 842-5231
437 Croskell Ian	L6J 2B5 844-9098
440 Pinelli Lee A	L6J 2B8 845-8179
445 Mac Necol R K	L6J 2B7 338-2211
457 Thomas K B	L6J 2B7 845-8984
465 Beamish J G Beamish James	L6J 2B7 845-2845 L6J 2B7 845-7140
471 Gill R & A	L6J 2B7 845-1220
477 Birk Heidi Turnbull T S	L6J 2B7 844-0951 L6J 2B7 844-9652
485 Bird H H	L6J 2B7 842-1519
488 Harris D J	L6J 2B9 844-2323
492 Buck Steven	L6J 2B9 844-2004
495 Lucas T F C	L6J 2B7 844-7688
503 Williamson Stephen D	L6J 2B7 338-3592
511 Komjathy A & B	L6J 2B7 849-9172
517 Vines John P	L6J 2B7 849-4910
520 Brown M Brown Martin J K	L6J 2B9 845-7992 L6J 2B9 845-7584
523 Stansfield R A	L6J 2B7 338-9607

BUSINESSES 1 HOUSEHOLDS 61

MACDOUGALL DR *(BR)*

1 Raine D	L6S 3P3 792-3811
2 Lilly B	L6S 3P5 792-0149
3 Cassidy W	L6S 3P3 791-2738
5 Haddock M	L6S 3P3 799-2176
6 Eizeman T Wilkinson R	L6S 3P5 789-1894 L6S 3P5 791-7947
8 Meyer K	L6S 3P5 792-0652
10 Hartman Ronald G	L6S 3P5 791-0593
11 Leila L	L6S 3P4 791-3218
12 Vernon C	L6S 3P5 793-8948
13 McGee J & I	L6S 3P4 458-4541
14 Jones A W	L6S 3P5 458-4322
15 Callanan P R	L6S 3P5 792-7708
16 Andrews Leon Vinayak J	L6S 3P5 789-1488 L6S 3P5 793-4174
17 Cull Kenneth	L6S 3P4 458-0844
18 COATSWORTH COMMUNICATIONS	L6S 3P5 793-2669
19 Vella A	L6S 3P4 792-9097
20 Furst A	L6S 3P5 793-3786
21 Bartlett D M	L6S 3P4 792-0054
23 Canning Paul	L6S 3P4 791-7056
24 Kall A E	L6S 3P5 791-0313
25 Creamer D Creamer J	L6S 3P4 790-8824 L6S 3P4 791-0736
26 Henderson James S	L6S 3P5 793-2870
27 Garvey M	L6S 3P4 792-0143
28 Schaal J W	L6S 3P5 791-8083
29 Bridges C A	L6S 3P4 791-6702
30 Hughes F	L6S 3P5 458-7800
31 Russell G	L6S 3P4 792-8349
33 Hunt Reg	L6S 3P4 792-7226
34 Hasham Rafi	L6S 3P5 791-1890
38 Drago E	L6S 3P5 799-2031

BUSINESSES 1 HOUSEHOLDS 32

1996 CROSS AVENUE

SOURCE: MIGHTS

CROMBIE PL *cont'd*

Address	Phone
10 Gill A	L7G 1K2 877-5505
11 Boyd Wm	L7G 1K1 873-6239
12 Gernitz P	L7G 1K2 877-9881
14 Harris Ian	L7G 1K2 873-4826
15 Thrush R W	L7G 1K1 873-6924
16 Carter G P	L7G 1K2 877-9074
17 Thompson S	L7G 1K1 877-3356
	HOUSEHOLDS 14

CROMBIE RD *(MS)*

1560 Jager P H	L5J 3Y3 823-1509
1575 O'Brian C	L5J 4H9 823-0387
1585 Badham Michael	L5J 4J1 823-9802
Barker J	L5J 4J1 823-6681
1593 Lechowski Karl	L5J 4J1 822-8998
	HOUSEHOLDS 5

CROMWELL CRT *(BR)*

1 Wright T W	L6T 1Z7 458-6371
5 Stewart Gerald W	L6T 1Z7 793-7531
7 Davenport Stanley	L6T 1Z7 793-7363
9 Shaflin T	L6T 1Z7 790-0392
11 Smith Ali	L6T 1Z7 458-4691
Smith B	L6T 1Z7 791-7354
	HOUSEHOLDS 6

CROSS AVE *(O)*

118 Arora J	L6J 2W6 338-9844
122 Anderson David S	L6J 2W6 845-2620
125 BURAK JACOBSON RESEARCH PRTNRS	L6J 2W8 338-7070
CELEBRITY TOBACCO & GIFTS	L6J 2W8 849-3845
COLIO WINES OF CANADA FAR EAST GIFTS	L6J 2W8 338-7467
GREENSCAPE EXTERIORS	L6J 2W8 338-8997
KELLY'S CAFE	L6J 2W8 842-7324
MATCH-UPS	L6J 2W8 842-5344
NAIL QUEEN OAKVILLE OFF BROADWAY	L6J 2W8 845-5845
OMNI FASHION & ACCESSORIES	L6J 2W8 844-1600
PAM'S COFFEE & TEA CO	L6J 2W8 844-7302
TOTAL INVESTIGATION SVC LTD	L6J 2W8 815-0555
TRAFALGAR VILLAGE SHOPPING CTR	L6J 2W8 849-3695
WACHAMACALIT'S	L6J 2W8 845-8341
WAL-MART	L6J 2W8 842-2655
Borland Gregory B	L6J 2W8 842-9400
Hune Kenneth	L6J 2W8 844-0872
La Bijou	L6J 2W8 844-0872
McPherson Karen A	L6J 2W8 339-1314
Shearer James A	L6J 2W8 844-0872
126 Haylett M	L6J 2W8 844-0872
128 Algar D	L6J 2W6 845-2469
Swonnen M	L6J 2W6 845-0374
132 Allen Kenneth W	L6J 2W6 845-3320
136 SEARS CANADA INC	L6J 2W6 845-7837
#5 VERY'S FLOWERS LTD	L6J 2W6 338-0262
142 JAGER AUTOMOTIVE LTD	L6J 2W6 845-1669
NOEL'S AUTO SVC	L6J 2W6 849-0032
148 WOTHERSPOON FOUNDRY LTD	L6J 2W6 845-0666
157 ARMADILLO TEXAS GRILL	L6J 2W6 845-2873
165 OLIVE GARDEN ITALIAN CAFE	L6J 2W7 844-5775
176 Brooks H	L6J 2W7 842-2791
177 BLOCKBUSTER VIDEO CANADA INC	L6J 2W6 845-2648
ONTARIO TRANSPORTATION MNSTRY	L6J 2W7 338-8733
185 MR SUBMARINE	L6J 2W7 845-0451
187 CROSS & ARGUS CAR WASH LTD	L6J 2W7 338-8409
MAPLE CONVENIENCE	L6J 2W7 336-9734
RODEO DRY CLEANERS	L6J 2W7 844-6498
THAI SATAY & MORE	L6J 2W7 338-6066
207 MY BAGEL	L6J 2W7 338-7934
217 BIGGALO'S RESTAURANT & BAR	L6J 2W9 815-0754
227 HARVEY'S RESTAURANTS	L6J 2W9 842-9561
233 TOP HAT CLEANERS	L6J 2W9 842-5260
238 AJD SOFTWARE CONSULTING INC	L6J 2W9 815-0797
CARPET WAREHOUSE	L6J 2W6 845-0411
SIRUS COMPUTER CTR	L6J 2W6 842-0042
BUSINESSES 36	L6J 2W6 845-9656
	HOUSEHOLDS 12

CROSS ST *(G)*

2 Asseltine J	L7G 2H5 702-0958
Jackson S	L7G 2H5 702-0720

CROSS ST *cont'd*

Address	Phone
Nicholson Herman	L7G 2H5 877-8666
Strachan D	L7G 2H5 873-0904
	HOUSEHOLDS 4

CROSSCREEK CRT *(MS)*

4617 Spathis C	L5V 1G5 507-2695
4629 Ramnaraign H	L5V 1G5 568-3695
4633 Masih Prakash	L5V 1G5 507-1922
4637 Fung M	L5V 1G5 568-9285
4639 Malicki C	L5V 1G5 568-5201
4641 Morris R & D	L5V 1G5 507-2643
4647 Fai Hin	L5V 1G5 507-0321
4650 Reynolds A	L5V 1G5 501-0468
4652 Capriotti Lou	L5V 1G5 507-6331
4656 De Leon D C	L5V 1G5 712-4060
4658 Longo F G	L5V 1G5 507-2035
4662 Leo Albert	L5V 1G5 890-5814
4664 Ferris M	L5V 1G5 507-1647
Ferris T	L5V 1G5 712-9273
4666 Uy Robert	L5V 1G5 507-2409
4670 Simmons A	L5V 1G5 507-0810
4672 Farrugia Ray	L5V 1G5 507-0732
4674 Schroder D H	L5V 1G5 507-6886
4676 Watson C	L5V 1G5 507-0598
4680 Idestrom M	L5V 1G5 507-8114
Nowak Kurt	L5V 1G5 507-2118
4682 Strosberg M	L5V 1G5 507-0064
4684 Freire M	L5V 1G5 568-3032
4686 Vincenzotti Enzo S	L5V 1G5 507-2752
4688 Gauthier M	L5V 1G5 501-0729
4690 Walczak A	L5V 1G5 712-9161
	HOUSEHOLDS 26

CROSSCURRENT DR *(MS)*

2862 Hannaford E & D	L5N 6L1 824-9925
2863 Maclellan A	L5N 6L1 824-9526
2866 Ball K & S	L5N 6L1 824-4806
Weber W	L5N 6L1 824-4619
2870 Siman J	L5N 6K9 824-6777
2871 Long David	L5N 6K9 824-3595
2874 Rieder Andreas & Ruby	L5N 6K9 824-0478
2879 Vegh L	L5N 6K9 824-4071
2883 Dovick B	L5N 6K9 824-4286
2884 Bautista C	L5N 6K9 824-2142
2887 Lau George	L5N 6K9 824-4938
2888 Maijer Frank	L5N 6K9 824-8998
2891 Veglia C G	L5N 6K9 824-2090
2892 Borkovic S	L5N 6K9 824-0864
2895 Neely Michael	L5N 6K9 824-1427
2896 Athwal B	L5N 6K9 824-5154
2899 Stein Rolf	L5N 6K9 824-1326
2903 Di Francesco L	L5N 6K9 765-0116
2904 Mawji M	L5N 6K9 824-3635
2907 Wilson Stephen	L5N 6K9 824-2346
2908 La Vinh	L5N 6K9 824-2364
2911 Mako J	L5N 6K9 824-2683
2912 Khan Adrees M	L5N 6K9 765-0267
2915 Booth L	L5N 6K9 824-2029
Boudreau L	L5N 6K9 824-2029
2916 Saladino T	L5N 6K9 824-1959
2919 Borges L	L5N 6K9 824-0322
2920 Yeates W	L5N 6K4 824-3965
2924 Cobb J	L5N 6K4 824-2130
2927 Dykun Marc	L5N 6K4 824-4640
2928 Hillier J	L5N 6K4 824-3772
Hillier W	L5N 6K4 824-2564
2931 Caterina J	L5N 6K4 824-1075
2932 Liberatori Ana G	L5N 6K4 824-5734
2935 Hadji-Mahvash Malvash	L5N 6K4 824-1279
2947 De Souza Conrad	L5N 6K4 824-3486
2955 Noble Donald	L5N 6K4 824-9371
2959 Raposo L	L5N 6K4 824-3542
2963 Virginillo C	L5N 6K4 824-3986
2980 SAM'S QUALITY PET FOODS	L5N 7C7 824-4232
SHINS CONVENIENCE	L5N 7C7 824-2303
TOP HAT CLEANERS	L5N 7C7 824-7045
Quan Kenneth	L5N 7C7 824-3780
BUSINESSES 3	HOUSEHOLDS 40

CROSSFIELD BEND *(MS)*

1227 Mc Nab Ted	L5G 3P3 279-7929
1246 Martel Nick	L5G 3P4 278-6517
1253 Campus A	L5G 3P5 891-5046
Campus A M	L5G 3P5 274-5054
1258 Diteodoro F	L5G 3P4 278-4623
1259 Tesarek L	L5G 3P5 278-5965
1264 Rocha Antonio	L5G 3P4 278-9128
1265 Griffin F Douglas	L5G 3P5 278-5700
1270 Folk J	L5G 3P4 278-9902
1271 Trauzzi Philip	L5G 3P5 274-0638
1276 Mapplebeck Derek	L5G 3P4 278-5969
1277 Gordon Gary A	L5G 3P5 278-8631
1283 Bouchard D	L5G 3P5 278-9519
Rudra M & D	L5G 3P5 278-9519
1286 Ritchie W G	L5G 3P4 274-0588
1289 Birch E	L5G 3P5 278-3730
1292 O'Hara K	L5G 3P4 278-3791
1293 Mc Bride Alan	L5G 3P5 278-3181
1297 Woods D	L5G 3P5 271-1883
1301 Meissner C	L5G 3P5 271-8137
1303 Boyle C	L5G 3P5 271-3844
1307 Green Vern	L5G 3P5 891-7668
Hall D T	L5G 3P5 271-5893
1311 Cavassinni Antonio	L5G 3P5 274-3958
1314 Mc Murrich D H	L5G 3P4 274-2427
1315 Privoznik A	L5G 3P5 278-0699
	HOUSEHOLDS 26

CROSSTREE CRT *(MS)*

3229 Waite L M	L5L 1G8 820-5152
3232 Duxbury M	L5L 1G7 820-5157
3233 Bell Ian	L5L 1G8 607-6214
3236 Curiel R	L5L 1G7 607-7826
3237 Gorzelany Z	L5L 1G8 607-5947
3240 Ziska G	L5L 1G7 569-8938
3244 Klein Ronaldo	L5L 1G7 569-2816
3245 Hampton Gordon	L5L 1G8 820-7150
	HOUSEHOLDS 8

CROSSWINDS DR *(MS)*

125 Dhaliwal R	507-0751

1996 LYONS LANE

SOURCE: MIGHTS

LYNNWOOD DR *cont'd*

Address	Phone
McKinnon J	L6H 1M8 338-1537
Messenger-Lehmann C	L6H 1M8 842-6769
Miles Rhonda	L6H 1M8 337-0717
Mills W Gordson	L6H 1M8 815-0561
Mitchell E	L6H 1M8 842-0771
Mooney Rob	L6H 1M8 338-8323
Munro G & J	L6H 1M8 337-0287
Murphy E	L6H 1M8 844-8039
O'Brien Donald M	L6H 1M8 338-9462
Oliver N	L6H 1M8 842-1580
Ozturk A & O	L6H 1M8 845-9170
Palchett S	L6H 1M8 842-1350
Pavlovec A	L6H 1M8 339-1777
Post M	L6H 1M8 849-8465
Potocki E M	L6H 1M8 845-6946
Reddish Roy A	L6H 1M8 844-4808
Rochon G	L6H 1M8 339-1630
Rogers S F	L6H 1M8 339-0557
Rooneem T	L6H 1M8 339-1777
Roulston T	L6H 1M8 844-7765
Schoonderwoerd K	L6H 1M8 339-1380
Shea Bob	L6H 1M8 842-9023
Sialras D	L6H 1M8 849-1015
Siegner S	L6H 1M8 842-0992
Singer D	L6H 1M8 815-0960
Skinner A	L6H 1M8 339-1736
Smeyers L & K	L6H 1M8 337-0744
Smith M	L6H 1M8 844-6492
Soraya R	L6H 1M8 338-3644
Spaulding Del	L6H 1M8 815-0041
Stefan B	L6H 1M8 337-0572
Stoneman R	L6H 1M8 849-4678
Taneichi Y	L6H 1M8 338-9755
Thanassoulis P	L6H 1M8 338-3947
Valde Craig	L6H 1M8 339-2152
Valley L	L6H 1M8 845-3714
Vanlandschoot L	L6H 1M8 338-0828
Vidovic M	L6H 1M8 338-3793
Weitzman B	L6H 1M8 337-0371
Westcott J	L6H 1M8 815-0908
Williams D J	L6H 1M8 338-8198
Woods L E	L6H 1M8 845-9309
Woods V A	L6H 1M8 338-0926
Wright K	L6H 1M8 337-0599
Young Reginald	L6H 1M8 337-0717
#208 Leblanc H	L6H 1M8 337-0638
#403 Coulter Bill	L6H 1M8 337-0554
#1406 Abercrombie M E	L6H 1M8 849-6879
367 Rozsa Thomas	L6H 1M9 849-8028
371 Mahendran Nadaraj H	L6H 1M9 338-3695
Michaud D C	L6H 1M9 815-0530
	HOUSEHOLDS 116

LYNWOOD CRT *(BR)*

6 Ramlochan A	L6V 2X4 874-9950
8 Gaynor G	L6V 2X4 451-7343
10 Cook G B	L6V 2X4 456-0468
Partridge W	L6V 2X4 451-5950
12 Jackson A	L6V 2X4 454-5131
16 Oswin Don E	L6V 2X4 456-1706
Oswin T	L6V 2X4 451-4326
18 Bucz B B	L6V 2X4 456-2737
20 Horowitz J	L6V 2X4 450-8253
24 Allen A	L6V 2X4 452-7206
	HOUSEHOLDS 10

LYONS CRT *(G)*

1 Preston W E	L7G 1N9 877-1634
2 Caruso L	L7G 1P1 877-4464
3 Zeravlev A	L7G 1N9 877-7967
4 Raymond T S	L7G 1P1 877-9172
5 Milne M F	L7G 1N9 877-4207
6 Blair J	L7G 1P1 873-0868
8 Chapman A L	L7G 1P1 877-7367
	HOUSEHOLDS 7

LYONS CRT *(MI)*

601 Lanzo J	L9T 4R8 878-9210
603 Davies John J	L9T 4R8 876-1705
604 Eadie Walter R	L9T 4R7 878-7143
605 Bastine B G	L9T 4R8 878-4719
606 Mc Phail P L	L9T 4R7 878-2556
607 Mac Arthur J B	L9T 4R8 878-1108
608 Harper J	L9T 4R7 876-3356
609 Burnside Milt J	L9T 4R8 876-3246
610 Coulombe C	L9T 4R7 878-6588
Wilson Wayne	L9T 4R7 878-0061
612 Robert P	L9T 4R7 876-4287
Robert Paul	L9T 4R7 878-2786
614 Jeysman Rob	L9T 4R7 875-4684
Jeysman Robert	L9T 4R7 878-4967
615 Murphy W	L9T 4R7 876-1710
616 Donegan R A	L9T 4R7 878-0896
617 Hemmings G T	L9T 4R7 878-8767
619 Fredriksson Borje	L9T 4R7 876-2947
Fredriksson M	L9T 4R7 878-2976
620 Leaman H	L9T 4R7 878-7385
Leaman H D	L9T 4R7 878-4745
621 Link	L9T 4R7 876-1846
622 Macdonald F	L9T 4R7 876-3528
623 Regert K	L9T 4R7 876-3312
624 Lemmon P D	L9T 4R7 878-2245
	HOUSEHOLDS 25

LYONS LANE *(O)*

550 DUNCAN'S INDUSTRIAL HARDWARE	L6J 2Y1 844-3371
564 Nason Gregory	L6J 2Y1 842-5567
599 OAKVILLE LIFECARE CTR	L6J 2Y2 845-9933
Aitchison H	L6J 2Y2 338-1343
Aitchison Hector P	L6J 2Y2 338-6655
Bonner E	L6J 2Y2 845-1407
Burrell D	L6J 2Y2 844-6075
Butler V	L6J 2Y2 844-8971
Carey T	L6J 2Y2 337-0279
Cartner V M	L6J 2Y2 845-7456
Casselman I	L6J 2Y2 845-8478
Conklin A	L6J 2Y2 844-6053
Cummings Fred E	L6J 2Y2 844-2539
Dowling C	L6J 2Y2 339-1706
Fitzgerald Edith	L6J 2Y2 815-0182
Gass M	L6J 2Y2 338-9239
Gibbons V E M	L6J 2Y2 845-2798
Goodwin A K	L6J 2Y2 845-9970

LYONS LANE *cont'd*

Address	Phone
Hawkins Roland	L6J 2Y2 844-5059
Hunt E O	L6J 2Y2 339-0187
Knights M	L6J 2Y2 844-3606
Logan P	L6J 2Y2 844-9302
Lusby M	L6J 2Y2 339-0723
Mc Donald Mae	L6J 2Y2 845-1316
Mc Guane N	L6J 2Y2 844-4678
Miller Diana W	L6J 2Y2 845-8245
Perry B E	L6J 2Y2 338-8068
Ramsey S	L6J 2Y2 845-9205
Richings D	L6J 2Y2 845-8868
Robertson J S	L6J 2Y2 339-1896
Robinson E	L6J 2Y2 339-0387
Roy P	L6J 2Y2 842-9407
Semple A	L6J 2Y2 844-8699
Sheedy M	L6J 2Y2 845-2353
Smith E	L6J 2Y2 842-2076
Smith H M	L6J 2Y2 844-8288
Stewart M	L6J 2Y2 844-2923
Stirling W	L6J 2Y2 842-4826
Tamai G	L6J 2Y2 845-3687
Thorne D	L6J 2Y2 339-0779
Tickner E	L6J 2Y2 842-1304
Tremblay M M	L6J 2Y2 815-0345
Verbeke D	L6J 2Y2 339-1867
Volpi L	L6J 2Y2 845-0204
Walters W	L6J 2Y2 844-0041
Weatherbee E	L6J 2Y2 338-8918
Wood James F	L6J 2Y2 338-3448
Wye E	L6J 2Y2 338-0547
Wynne N	L6J 2Y2 815-0749
#120 Doxey M	L6J 2Y2 339-1734
627 ALSTRAM GROUP INC. ERNEST J EWASCHUK MD	L6J 5Z7 338-7606
RON BELL DDS	L6J 5Z7 844-7238
TGEA MANAGEMENT LTD	L6J 5Z7 842-2355
Baumann John	L6J 5Z7 338-6641
Bell Ron	L6J 5Z7 842-2225
Coutts Crane Ingram	L6J 5Z7 842-2355
Ewaschuk Ernest J	L6J 5Z7 338-0802
Kumbhare D A	L6J 5Z7 844-7238
Morawetz G Dr	L6J 5Z7 844-0680
Newell Roger D	L6J 5Z7 338-2558
Paul Ann	L6J 5Z7 844-0680
#103 G MORAWETZ DDS	L6J 5Z7 338-2558
#300 COUTTS CRANE INGRAM	L6J 5Z7 338-0802
#305 F M KILLIAN MD	L6J 5Z7 844-0680
#306 ST JULES MASSAGE THERAPY CLNC	L6J 5Z7 842-2028
#308 STATE FARM INSURANCE	L6J 5Z7 842-2225
#300 SYNDICATION MONITORS LTD	L6J 5Z7 338-0795
#401 GEOFFREY SHULMAN MD	L6J 5Z7 842-2262
BUSINESSES 13	HOUSEHOLDS 56

MABEL CRT *(BR)*

2 Wood Terry	L6S 5A9 792-6920
4 Beckett G	L6S 5A9 791-3827
6 Domingues Joe	L6S 5A9 792-9425
8 Alessi G	L6S 5A9 792-1890
10 Stevens D	L6S 5A9 792-9783
12 Gilbert Robert Capt	L6S 5A8 790-7773
14 Kelly Brian	L6S 5A8 793-1938
16 Kettlewell M	L6S 5A8 458-5743
20 Pape J	L6S 5A8 791-5423
22 De Muri Toni	L6S 5A8 793-6714
24 Celestial Stephen	L6S 5A8 792-0547
26 Mac Lellan Mark & Lisa	L6S 5A8 792-1998
	HOUSEHOLDS 12

MACDONALD CRES *(MI)*

48 Furtner J	L9T 2Y8 878-7578
50 Harper D	L9T 2Y8 878-0917
52 Kubusch D	L9T 2Y8 878-4941
54 Mc Caw V L M	L9T 2Y8 876-0545
56 Smith Brian K	L9T 2Y8 878-7583
58 Gregory T	L9T 2Y8 878-5141
60 Lamarche Andre	L9T 2Y8 878-5759
61 James Kenneth	L9T 2Y9 878-4097
64 Walter A	L9T 2Y8 878-0231
68 Mayer Richard	L9T 2Y8 878-4936
71 Jewett A & J	L9T 2Y9 878-8201
72 Hand B & L	L9T 2Y8 878-2521
76 Ryan M J	L9T 2Y8 878-7005
80 Windmoller B	L9T 2Y8 878-1950
81 Vascotto John	L9T 2Y9 878-2042
84 Orsel H	L9T 2Y8 878-3791
85 Newell R Keith	L9T 2Y9 878-3204
88 Anderson Aubrey	L9T 2Y8 875-0821
McWilliams G	L9T 2Y8 878-6020
89 Barton Robt G	L9T 2Y9 878-5788
92 Gervais Carl	L9T 2Y8 878-5904
93 Cardillo Tony	L9T 2Y9 878-7309
97 Lenardon A	L9T 2Y9 875-0851
100 Mahnke P	L9T 2Y8 878-4793
101 Cross G	L9T 2Y8 878-1348
104 Dermott K	L9T 2Y8 875-2089
105 Bailey Edward W	L9T 2Y9 878-6340
111 Hunter L	L9T 2Y9 878-4643
117 Fraas M	L9T 2Y9 876-1479
121 Tarullo E G	L9T 2Y9 878-4686
127 Kinsey J S	L9T 2Y9 878-2173
132 Shuvera D K	L9T 2Z1 878-1810
133 LORRAINE ELECTROLYSIS	L9T 2Y9 878-7406
Keech Aubrey S	L9T 2Y9 878-7841
136 Sewell William	L9T 2Z1 878-4232
139 Hicks J	L9T 2Y9 878-3807
Hicks Paul	L9T 2Y9 876-2408
140 Young Carl	L9T 2Z1 876-1543
144 Windland Larry	L9T 2Z1 878-8450
147 Kirkwood M	L9T 2Y9 878-3729
148 Bracken Eldon	L9T 2Z1 876-3055

1991 CROSS AVENUE

SOURCE: MIGHTS

CROSBY AV–Contd

352 Wesely C 884-6389
358 French E A 884-3267
362 Townson C 770-7697
Townson C A 770-4022
363★Grandys Masonry 770-7376
368 Armitage J 884-4788
373 Renda Calogero 884-6236
Renda Sam 884-7573
374 Smith Peter N F 884-5364
377 Venditti Carmine 884-5862
378 Gilligan N 884-4647
381 Fabrizi Gino 883-1642
382 Adams D I 884-9506
386 Gibson W A 884-4494
Stevens L 884-4060
387★Field Brian R 737-1117
★Wilton D 770-0859
390 Thorpe Ron F 884-1644
391 Matthews Alex 884-4980
396★Benjamin L 737-5261
★Palmer W K 770-7256
398 Dinallo Michele 884-9700
399★Bruce A E 737-8064
402★Hoskins G 770-5851
★Howes M 884-6345
403 Paul G 884-7985
406 Marcks W A 884-6271
419 Weir A 884-9797
Weir K 737-1057
420★Diamond P 770-5807
★Landsberg G 770-4566
423 Horton B A 884-0552
424★Fischburg S B 884-2336
428 Burnett F 884-1289
431★Heale T R 884-6345
432 Philipp L 884-1202
435★Bell D G 883-3030
436 Keys H 883-9617
439 Sverkas D 770-1560
Walsh D 770-4103
441 De Fazio A 737-0849
442 Bedard Mark C 737-3803
Williams A 737-4225
443★Rutledge Steve 737-1534
445 Amaral O 883-3018
459 United Synagogue Day School 737-3323
Wee Care Day Nursery Inc 883-5606

HOUSEHOLDS 115 BUSINESSES 12

CROSS AV (OAKVILLE)–

★Borland Gregory B Dr Dent 844-0872
118 Sobczyk P 844-1261
122 Anderson David S 845-2620
125★Accessory Ideas Ltd 338-5510
★Brass & Light 849-0677
★Burak Jacobson Research Partners Inc 338-7070
Burger King Canada Inc 845-8191
Canadian Imperial Bank Of Commerce Branches Trafa 845-7616
Celebrity Tobacco & Gifts 849-3845
Coles The Book People 845-3250
Custom Ts 849-8994
★Dillon David Chartered Accountant 338-7373
★Ginos Pizza 849-4444
Golden Griddlepancake House 842-3224
★Graphex Engraving 842-8480
★Greenscape Exteriors 842-7324
★Houston North 842-1989
Kellys Cafe 842-5344
Manning Jewellers 844-2668
Match Ups 845-5845
Phildar Wools 849-6868
Surroundings Gallery Ltd 842-0810
Trafalgar Villageshopping Centre Admnstrtv Ofcs 845-8341
Woolco Auto Centre 842-0112
★Work World 338-2208
126 Haylett R 845-2469
128 Algar Jas 845-0374
132 Allen Kenneth W 845-7837
136 Magic Lantern Film Distributors Ltd 844-7216
142 Cross Avenue Auto Body 849-1887
★Noels Auto Service P & J Auto Body 845-0666
845-6565
148 Wotherspoon Foundry Ltd 845-2873
152 Cadet Cleaners 842-4000
157★Pete & Martys 842-5240
165 Munchhausens 842-2324
176 Brooks H 845-2648
177★Major Video Canada Inc 338-8730
185★Help U Sell Oakvillereal Estate Ltd 842-5566
★Mr Submarine 667 Fourth Line 338-8409
187★Bakers Dozen Donuts 338-8129
★Cross & Argus Car Wash Ltd 338-9734
★Grannys Chicken Coop 338-3241
★Rodeo Dry Cleaners 338-6066
★Tidy Car 338-8681
207 Big Macks Restaurant 842-4019
217 Mothers Inc Restaurants 844-5871
226★Auto Genics Total Auto Service 842-7254
★Enlan Realty Corp 844-0120
227 Harveys Restaurants 842-6260
238 Best Little Hair House In Oakville The 849-6221
★CEst Belle 338-8407
Carpet Warehouse 842-0042

HOUSEHOLDS 29 BUSINESSES 24

CROSS ST (GEORGETOWN)–

2 Dewinter R 873-1957
Hornby A 877-3068
Kimbers H 877-8467
★Strachan D 873-0904

HOUSEHOLDS 4

CROSS ST (NOBLETON)–

4★Self Stanley D Rev 859-0193
5 Emmerson C 859-3946
10 Loyson C 859-5206
Smallwood Terry 859-5218
11 Magee F 859-4106
16 Lucia Vince 859-5447
17 Olver M R 859-3929
22 Hodgson Kenneth 859-0837
27 Schwartz E 859-0742
28 Zusek Richard 859-0806
34 Fleury R E 859-6217

HOUSEHOLDS 10 BUSINESS 1

CROSSFIELD BEND (MISSISSAUGA)–

1164 Rowe C 278-2437
1225 Hill Victor R 278-2636
1227 Blonski W 274-0643
1246 Court Interpreters Association Of (Ontario) 891-1278
Martel Nick 278-6617
1253 Campus A 271-6775
Campus A M 274-5054
1258 Di Teodoro F 278-4623
1259 Tesarek L 278-7113
1264 Rocha Antonio 278-9128
1266 Griffin F Douglas 278-5700
1270 Folk J 278-9902
1271 Trauzzi Philip 274-0538
1276 Austin E W 278-3183
1277 Gordon Gary A 278-8631
1283 Dawson A H F 274-1403
1288★Ritchie W G 274-0588
1289 Birch C J 278-3730
1292★OHara K 278-3791
1293 Mcbride Alan 278-3181
1297 Woods D 271-1883
1303 Follett B R 278-2295
1307 Hall D T 271-6893
1311 Cavassinni Antonio 274-3958
1314 Mcmurrich D H 274-2427
1315 Privoznik A 278-0699

HOUSEHOLDS 25 BUSINESS 1

CROSSLAND GATE (NEWMARKET)–

★Brickell G J 898-2848
123 Padley Gary 836-0691
126 Hartlen Greg 898-7383
127 Madeley G A 853-0104
130★Wilson Ervin 836-7071
134★Shipley A Q 898-3239
135★Kent G M 898-3721
138★ONeill Terry 898-5208
139★Boyd D C 853-6163
142★Dungavell R 836-4950
143 Landi G 898-7623
146 Arthur Robert 853-6452
147 Parubocki K A 853-2942
Parubocki M H 853-3062
150 Hughes Gordon 853-6491
151 Bennett Gerald R 853-6266
154 Lyew D 853-6582
155 Gosling W 853-8987
158 Simpson D G 898-5476
159 Luk S 853-7294
162 Hodgins B 895-4322
163 Cripps D M 853-6098
Hipkiss Frank 853-9699
166 Polyzotis Anthony 895-1837
167 Souter J M 853-6396
170 Payne D 853-4257
Payne L 898-3925
171 Snell Robert 853-8611
174 Webber L & D 836-8106
Webber Lee & Debbie 853-7515
175 Lampole William 853-6179
178 Woods R 898-4547
179★Ellis Brent 898-7493
182★Butts R 853-7395
183 Hutcheon D 895-8368
186 Dakin D R 853-7635
187 Lawson J J 853-1307
Lawson J M 853-1499
190 Cyr J 853-5259
191 Fenyes Andrew 853-5074
194 Dier Fred 853-0202
195 Luckock Lloyd 853-7021
199 Murrell C E 853-7105
200★Weir B D 853-1094
204 Gorin M 853-2442
207★Adams John 836-8765
208 Roberts D 853-3095
211 Douglas R Dr 853-7036
216 Colquhoun Tom 853-7314
218 Lawless T 898-6300
220★King M 836-8229
223 Hunter G E 853-0629
224 Henderson K J 853-5186
228★Wilkins B 895-4656
232 Duley R 853-0320
235★Wu M 853-6392
236 Gendron M 898-3526
247 Bernard Norman 853-4241
248 Teekens Dick 853-7289
252 Mcdonnell P D 853-0542
263 Allan Brian & Geri 898-2578
264 Hall L 898-7008
267 Ball J 853-0029
268 Stevenson B J 853-8767
271 Cockell Dean 853-7513
272 Wolfe P 853-5588
275★Ward Derek R 898-3336
276 Johncox J Clarke 853-5062
279 Gilchrist K A Tony 853-5399
280★Young C 836-9523
284 Mcwhirter J W 853-3093
287★Cumberland D K 853-3536
Watson L F 853-5936
288★Dixon R 898-1664
291 Baur A 853-8749
★Baur Lou Jr 853-1560
295★Mills Wm L 853-6328
296★Barr Donald C 853-9353
299 Kilpatrick A 853-5534
302★Major David & Diane 853-6256
306 Andy Sytsma Landscaping Ltd 898-3831
307 Connell R 898-3171
311 Butcher K W 853-0341
312 Molyneaux John 895-7879
318 Hood I 853-2538
Hood Phillip 853-2613
323 Pierce John R 853-2483
324 Stafford W E 853-6291
327 Joaquim C M 853-2489
328 Melkle J 853-5982
334 Arnott L R 853-2456
342 Langdon G & T 895-4767
348 Moore G 853-2979
352★Tse Edward T 853-2485
360 Polani R 853-1603
363 Jones James L 853-9670
364 Doherty J L 853-9392
367 Coney Michael 853-8638
368★Hergott L M 853-2908
371 Bittenbinder T 853-0249
Carlin John 898-7169
372 Kennedy B 836-8712
Tower Ed & Breta 895-3533
375 Gwynne L 853-1769
376 Morin L 853-2949
379 Smith Garry 853-9607
380 Jamar R 898-7061
383★Hughson Earl 853-9386
Christensen S R 844-6068
★Collict Bruce 338-6504
★Cooper Boyd 338-9926
Currie Mills D 842-2656
★David T 336-6867
★Dickson G 338-6563
★Dimock N 338-7377
★Dunn G 842-6910
★Edwards S 338-3764
Fanelli P 845-9754
Ferguson J 842-6960
Flinn D 844-9968
Fleming C Mrs 842-3094
★Fletcher T Michael 845-8073
Gaziano A 844-1968
Green E 845-2178
★Hamelin Bruce 338-8163
Hamer D E 845-5844
Hammana E 849-4711
Harriss Bernard R 842-4154
Hawkins A 845-2022
Hayashida J 842-6667
Hermann Ray 845-6236
Hilson D 842-0787
Hodgson B 842-4209
Kalmin A 849-0324
★Kean K 842-7104
★Kerr S 338-6260
Koekebakker M 842-3256
Kramer G 842-6364
Kramer Harold J 845-0679
Le Clair J 844-9604
★Legault Y 338-2307
★Legge G Rev 845-6068
★Lehner B 844-1648
Maclean H Bruce 844-7664
Macpherson L 842-1383
Maillet P 842-3626
Marshall Richard 849-4461
May J 842-6330
Mcdowell K M 845-3706
Mclean D W 844-6737
★Mcnally J 842-0981
Milne D 845-1429
★Mirkovic S 338-0270
Mitchell Brian 845-7023
Mlakar A J 842-0623
Nault H 844-9729
Neuwirth T 845-7237
★Nguyen V 849-1806
OConnor J 849-0131
Oliver N 842-1580
Palfrey N 842-2341
Palmer N 842 6113
★Park Property Management Inc Mississauga Mgmt Off 844-2545
Penson Jacqui 845-6079
Perkins J A 842-2162
★Phillips L 338-1209
Potocki E M 845-6945
Potocki J 844-0140
Pretula V 338-7381
Pretula W 845-3569
★Price D B 338-1743
Pucar Zeljko 849-9668
Reeves S 845-9980
★Richardson P 849-7561
Rieck E 844-8299
Rohrmoser C 844-8375
Rowland Mike 844-7472
Roy E 338-8069
★Rubi S 338-9863
★Ruse C 844-5179
Ryan K 849-4261
★Sadler David 842-8706
Sargent R 842-3396
Schalle M 843-3833
Shand V 845-8760
★Stacey M 338-8154
Stoneman Dave 842-1344
Stoneman R 849-4678
Sullivan D 338-6036
Taylor K 842-3620
Thoms Bert 845-8294
★Tremayne J C 845-4568
★Tsang Tim 338-0217
★Tweedie J 849-6628
★Van Damme C 338-0743
★Van Gelder I 849-6924
Viglietta Tony 849-0138
★Wilson B 845-4573
Woods L E 845-9309
Woodyatt D H 845-4942
Wright Leonard 845-2182
367 Rozsa Thomas 849-8028
371 Kanjee Azizali H 844-8177
★Mahendran Nadarajah 338-3696
★Nadarjah Niran 338-3698

HOUSEHOLDS 116 BUSINESS 1

LYNX AV (PICKERING)–

900 Bellew G R 839-1405
902 Davidson N 420-2926
904 Lidderdale T 839-7748
906 Muirhead S 839-4561
908 Turner P 839-4172
910 Schiele L N 839-1850
911★Blair Charles 839-2540
★Martell L 420-0196
912 Shadoff R J 839-2967
914 Miller Edgar 839-5884

HOUSEHOLDS 10

LYONS CT (GEORGETOWN)–

1 Preston W E 877-1534
Way Mar Ceramics 877-7644
2 Caruso L 877-4464
3 Zeravlev A 877-7967
4 Raymond T S 877-9172
5 Milne M F 877-4207
6 Blair J 873-0668
8 Chapman R L 877-7367

HOUSEHOLDS 8

LYONS CT (MILTON)–

603 Davies John J 878-1706
604 Eadie Walter R 878-7143
606 Bastine B G 878-4719
608 Mcclintock T H 878-3703
607 Macarthur J B 878-1108
608 Hercus J M 878-1148
609★Hewton Dennis 876-4862
610★Cormier Bernard 875-3026
614 Jeysman Robert 878-4967
615 Longley Tod 875-1710
616 Donegan R A 878-0896
617 Hemmings G T 878-8787
619 Fredriksson Borje 876-2947
620 Leaman H D 878-4745
622 Forrester C & V 876-1452
624 Lemmon P D 878-2245

HOUSEHOLDS 18 BUSINESS 1

LYONS LN (OAKVILLE)–

560 Duncans Indstrl Hardware 844-3371
564 Nason Gregory 842-5567
599 Bale V 845-8543
★Beeman L L 849-1436
★Best Muriel W 338-6162
★Bonner C 338-1828
Brown I 844-2324
★Cade M 338-1156
Carroll G 844-0108
Chambers T L 844-6585
Chapman J I 844-1091
Clements E 844-4012
Cryer J E 842-5016
Cubbon J 845-7525
Day M Eileen 849-1638
Deathe E 844-9763
★Decker Chas 845-1313
Dibblee M 844-0208
★Dubois J 338-0766
Eayrs A D 844-1529
Esmond R 845-8452
Extendicare Oakville 845-9933
★Fallow E 338-5114
Hagan M M 849-0542
★Hallawell Henry 845-2097
Hastie W 845-0050
Jaffray G 844-3610
Jourdan P C 844-8790
★King M L 844-6782
Langtry E 849-1866
★Lawrence M C 338-5629
★Leavitt M 338-9094
Logan D V 844-7824
Logan P 844-9302
Mclennan M 845-0496
Mcmachen F M 842-4372
Munday H 844-4209
Myers W 844-1926
★Nesbitt N 338-6595
Page D E 842-5969
★Parker D M 845-0336
Pestchansky M 845-7027
★Petrovich M 338-1277
Pike M J 842-8067
Plummer A 844-5862
Robson E 849-7284
★Romain M V 338-7764
Rupert E 842-4099
Salkeld E H 845-0688
★Shaw J 338-0066
Sohier K L 844-2189
Springer Alice 842-8368
★Stewart M 844-2923
Stirling W 842-4826
Surachai T 845-8256
★Sumner N S 845-1804
Tasker A F 845-2736
★Timms M B 338-0807
Vanderkaay T 849-8736
★Webb R 845-6036
★Wace R G 845-3063
★Warren E 845-0833
Watson M Mrs 844-6073
★Whiting E 338-1048
Wimperly E 849-0390
★Wood James F 338-3448
★Wye E 338-0647
Wynands J 842-5783
627 Antunes Window & Floor Cleaners 844-6816
Bell Ron Dr 842-2366
★Can Tox Inc 338-6444
Chen Richard C T Dr Urologist 844-8461
★Deakon Robert Dr Orthopdc Surg 849-7220
Ewaschuk Ernest J Dr Gynaecigists 844-7238
★Ruckell Graham R Dr Orthopdc Surg 849-4416
★Morawetz G Dr Oral Surg 338-2558
★National Oil 849-9746
Newell Roger D Srch 844-0580
Oakview Ultrasound 844-3943
Perth Management Services Ltd 844-3212
★Range Financial Services 338-8845
★Range Investments 338-2536
Rosaert Dental Laboratory Ltd 842-6173
★Shulman Geoffrey Dr Diseases Of The Skin 842-2262
Taylor Barl0 W Inc Human Resources Consultants 849-1375
★Trafalgar Baptist Church 849-5850
★Trio 842-7100

HOUSEHOLDS 76 BUSINESSES 11

MABEL CT (BRAMPTON)–

2 Wood Terry 792-5920
4 Beckett G 791-3827
6 Swanson Rick 791-6756
10 Stevens D 792-9782
12★Fujii J 458-8197
14 Kelly Brain 793-1938
16★Kettlewell M 458-6743
20 Pape J 791-5423
22★De Muri C 792-3494
★De Muri Toni 793-6714
24 Harrietha James 793-3458
26 Richardson R B 458-6312
30 Nimer A 454-2929

HOUSEHOLDS 13

MABLEY CR (THORNHILL)–

3 Edelist Jeff 660-7323
5 Renard Brian 669-2832
7 Lasaga J 738-0371
9 Harkness G 669-4896
15 Wine S 738-4837
17 Dicuangco R 660-7638
19 Gayle C 738-7908
Goldwasser R 738-6107
21 Khalimsky Arcady 669-6306
Laser Dina Charge 660-1590
23 Perera S 738-0178
25 Roher J 669-4161
Roher S 669-1102
27★Du R P 669-2925
★Sia C 669-4896
29 Kostantinidis K 738-8298
Roccia Vito 669-6584
31 Vieira Compton 669-6123
33 Richards V H 669-1345
35 Pietersen B 669-6140
37 Horlings E 669-8416

1985 CROSS AVENUE

SOURCE: MIGHTS

108 Zurawski J 895-2631
109 Henderson J 895-4890
110 Garland H 895-6386
111 Elkins Don Jr 895-9663
O'Connor Tim 898-4125
112 Morrison E T 895-4656
113 Downing L A 895-3473
114 Stockdale A 895-6987
115★Killaire Paul 898-6595
★Killaire Steph 898-6803

CROOKEDSTICK RD (THORNHILL)—

4★Mannone A 738-0218
5★Izzi A 738-0940
7★Maggiori D 738-1424
8★Lock Albert T 738-0418
12★Mandarelli Leanbro 738-1149
14★Dipasquale Antonio 738-0234
15★Norcia M 738-1783
16★Liang Ching-Haueh 669-6931
17★Shabbar A 738-1576
19★Dombrowsky J 669-5392
20★Po Randolph C 738-1448
21★Lo Grasso A 738-1522
★Muzzatti E 669-9090
22★Martire S 669-5033
23★Pistore L 669-5447
24★Corewyn W G 669-4258
26★Forestieri V 669-6047
27★Sampogna J 669-5682
28★Sampogna Frank 738-0407
32★Klayman Donald R 669-9338
35 Ferro V 669-4690
37★Intuition 738-1717
Ross P 738-2727
39 Ricchetti L 669-9256
41 Lofchick M B 669-9382
42★Burke D 669-6736
43★Brody S 669-4885
45 Ho Matthew 669-6339
46 Kercz J K 669-1452
47 Wan Peter 669-4155
48 Vohra K 669-5711
51 Bowcott A F 669-9435
53 Stecyk S 669-6540
55 Bellissimo L 669-9349
57 Jolly R C Dr 669-1534
59 Rose M K 669-6150
61 Truax Clifford 669-5222
63 Moccia E 669-9882
64 Polsinelli D 669-9254
65 Sardellittie John 669-9227
66 Black M 669-6343
67 Ber J 669-5319
68 Goldberg Edward 669-6898
70 Rotstein Leon 669-6689
71 Bonder Darryl Dr 669-1015
72 Marek S 669-9265
73★Isaac N 669-2309
74 Reside Merrill S Rev 669-5344
75 Vecchiato A 669-6536
76 Benhaim M S 669-4793
78 Cheung Michl C 669-2366
79 Gupta R K Dr 669-9257
83 Gollom Paul P 669-2709
87 Greenough M E 669-6684

CROSBY AVE (RICHMOND HILL)—

22 Whitaker M 884-0154
30 Austerberry James B 884-9846
34 Cowe E 884-1665
38 Belmore J L 883-3062
39 Hill Jack 884-2547
41 Morton Michael 884-0935
Tipson Ian 884-0295
42 Walker John C 884-1053
43 Mutton Wayne 884-0790
45 Ash John A 884-6844
46 Cross Robert 884-6697
50 Whitmarsh R 884-6727
54 Aldred J A 884-4576
57 Brown Hugh 884-8762
Spence B 884-0393
58 Lean W E 884-0291
61 Carcone Felice 884-4972
62★Pilling B 884-7399
Proulx Roger Plumbing 884-1650
65 Petrakis J 883-1340
66 Brown T Eric 884-0755
69 Mickovski Todor 884-4639
70★Bridge K 884-4523
74 Sora A M 883-9176
77 Summerfeldt G 884-4842
78 Wallace D R Maj 883-4291
81 Porter Thos 884-4217
82 Turner G 884-3892
85 Doak Glen 884-6045
Stewart R 884-1935
86 Brillinger B 884-0308
90 Gallagher M J 884-5379
Jarvis J 883-9605
93 Thomas Brian 884-6635
99 Tortolano A 884-5536
105 Taylor Joseph 884-7125
109 Minchella Joe 884-1347
112 Masonic Hall 884-9965
115 Donnelly J O 884-1583
141 Stephenson B 883-4858
143★Clarke C 883-9312
145 Hyde D R 884-6612
157★Hill Plumbing-Htg & Industrial Supplies 883-0633
177 Plasticap Ltd 883-4343
237 Brimblecombe K L 884-4338
Prokopetz Michael 884-5608
300 Lang John P 883-5762
304 Payne Ivan 884-3566
305 Assn For Children With Learning Disabilities 884-7933
York Region Bd Of Educ (Crosby Hts Senior) 884-5281
320 Kalil Donald 884-8298
324 Harper Gerald 884-8873
328★Jones J H 884-6824
332 Kirby Fred
333 St Matthews United Church
336 Fraser J M
★Fraser M
337 Wilson R E
340 Martin F
341 Buchanan W
344 Huetl W
345★Munro J
348 Knight Bennet
349★Kerswill B K
352 Wesely C
358 French E A
French Larry
362 Corcoran G
363 Demianiuk P
368 Armitage J
369 Demianiuk K
373★Renda Calogero
374 Smith Peter N
377 Venditti Carmine
378 Gilligan N
381 Fabrizi Gino
382 Adams D I
386 Stevens L
387 Vass George
390 Thorpe Ron F
391 Matthews Alex
395★Daniels Andy
Petrakis Steve
399 Webb James P
★Widdifield E
403 Paul G
406 Marcks W A
419 Weir A
423 Horton B A
427 Pitt Thomas W
428 Burnett F
431 Heale T R
432 Philipp L
435 Bell D G
436★Mathews Lloyd J
439★Bullen E P
441★Ceballo Kevin
442 Crowder Bruce
443 Lenarcic C
445 Amaral O
459 St Gabriels Anglican Church
★Wee Care Day Nursery Inc

CROSS AVE (OAKVILLE)—

G Tari
118 Sobczyk P
122 Anderson David S
125 Belinda & Brother
Bread-Man Ltd
Burger King Canada Inc
Canadian Imperial Bank Of Commerce
Coles The Book People
★Computer Acquaintance Centre
Cutter Lesley Dr-Dent
Da Vinci Shoes
Direct Film
★J-J's Ladies Wear
Kelly's Cafe
Kelsey's Road House
Manning Jewellers
★Mark's Work Wearhouse
★Mc Tavish Travel Centre Trafalgar Village
Milky Way
Oak Queen Mall Maintenance Room
Sears (Simpsons-sears Ltd)
Catalogue Orders
Shoe World
★Shoppers Drug Mart
Surroundings Gallery Ltd
Trafalgar Village Shopping Centre
Woolco Auto Centre
126 Haylett R
128 Algar James
132 Allen Kenneth W
138★Latto Construction Ltd
142 Noel's Auto Service
148 Titan Foundry Ltd
Wotherspoon Foundry Ltd
152 Cadet Cleaners
157 Peter & Martys
165 Corkscrew Restaurant
176 Brooks H
185 Duncan's Industrial Hardware
191 Carpet Warehouse
193★Superior Drapery Inc
195 Energy & Chemical Workers Union Local 593
207 Big Mack's Restaurant
217 Mothers Pizza Parlour & Spaghetti House
218 Merri-Peg
222 White Craig
227 Harvey's Restaurant
238 D & R Garden Supply Ltd Feeds

CROSS ST (GEORGETOWN)—

2 Hornby A
Irwin M
Mc Intosh J
Reid G C
Strachan A

CROSS ST (NOBLETON)—

Hodgson Kenneth
Magee F
Mc Creary F Jr
4★Self Stanley D Rev
12 Emmerson C
16 Vickers S
17 Todd D
20★Baker B & S
23 Cornett Ivan
28 Duke J
★Patterson R J

1985 LYONS LANE

SOURCE: MIGHTS

Sheardown E Hugh 859-0479
81★Bowman W 859-0771
87 Norman Ray E 859-0056
98★Hinde S Doug 859-0168
104 Hopkinson A C 859-0761
115 Iles B W 859-0248

LYNWOOD CRT (BRAMPTON)—

6 Fraser M C 453-2340
8 Skweres W 453-4766
10 Cook G B 456-0468
Partridge W 451-5950
12 Croxall J 457-0474
14 Valade T 453-9373
18 Bucz B B 456-2737
20 Horowitz S 453-6738
★Salmela G 454-0316
22 Rooprai Kesar 457-2867
24 Thomas L 451-9750

LYNX AVE (PICKERING)—

900 Bellew G R 839-1405
902 Enyedy Emil A 839-9160
904 Lidderdale T 839-7748
906 Muirhead Godfrey 839-4551
908 Turner P 839-4172
910 Schiele L N 839-1850
911 Flint Peter 839-2812
912 Shadoff R J 839-2867
914 Miller Edgar 839-5884

LYONS CRT (GEORGETOWN)—

1 Preston W E 877-1634
2 Caruso L 877-4464
3 Zeravlev A 877-7967
4 Duchin Paul 877-5046
5 Milne G Kenneth 877-4207
6★Blair J 877-8725
8★Chapman R L 877-7367

LYONS CRT (MILTON)—

601 Paduano Enzo 876-1967
603 Davies John J 876-1705
604 Eadie Walter R 878-7143
605 Bastine B G 878-4719
606 Mc Clintock T H 878-3703
607 Mac Arthur J B 878-1108
608★Cross S 878-8226
609 Toddington Frank 876-1312
610 Chadala R 876-1018
614 Jeysman Robert 878-4967
615 Longley Ted 876-1710
616 Donegan R A 878-0896
617 Hemmings G T 878-8787
618 Walker Jas 876-2203
619 Mcintosh A Paul 878-8098
620 Aalders L 878-7661
622 Forrester C & V 876-1452
623 Regert K 876-3312
624 Lemmon P D 878-2245

LYONS LN (OAKVILLE)—

559★Acheson M 842-2727
564★Henderson L F 842-4131
599 Armstrong A 844-5399
★Armstrong Thos 845-5184
★Batchelor W H 844-6925
★Boudeau A 842-3947
★Brown L T 845-7143
Bruneau E 844-1574
Campbell K 842-2292
Cauchon C 842-1181
★Chamberlain W J 844-6860
Chapman J I 844-1091
★Clark E 842-1130
Clements A 844-4012
Collier L 842-3360
★Cryer J E 842-5016
Cubbon J 845-7525
Extendicare Oakville 845-9933
★Flood L 845-9454
Fraser Gordon Mrs 842-4935
Goodwin E 844-3603
Harkness W D 845-9540
★Hastie W 845-0350
Hawkins R 842-5209
Holloway M F 842-4972
Houston Geo O 845-5841
★Huffman E 842-4589
★Jourdan P C 844-8790
★Kelusky A 842-2556
Le Duc L 844-3997
Leaver Gordon W 845-4630
Lefebvre G 842-0054
Mac Lean F A 845-9903
Madill R 842-5999
Mc Ewen J 842-8476
★Mc Inroy J A 845-6091
★Mileff R 842-6929
★Munday H 844-4239
★Orwin M 845-6590
★Page D E 842-5969
Parnaby H 844-3173
Rayburn C L 844-6337
★Rowe Elder V 842-1643
Seyarto V 842-0432
Shallhorn Mary 845-4683
★Sovereign L 844-1272
Spensley M 842-6447
Sproas A 842-0623
★Steward H 842-0064
Stewart L M 845-5150
★Stirling W 842-1938
★Stricker E 844-2721
Watson I R 842-5767
Watts A 842-0589
Wick B 844-2122
★Wiffen H E 845-8714
Wyse M 842-5939
627★Abawi S Dr 842-2410
★Andris Financial Corp 842-6084
Antunes Window & Floor Cleaners 844-5815
Ariana Appraisals Inc 844-5815
Balfour Mac Dr 842-2822
Bestview Med Lab Ltd-Oakville 844-4124
★Brown A Dr 842-2431
Budhwa K Dr 845-5144
★Byrne Alan Dr 842-1168
Chen Richard C Dr 844-8451
Community Youth Programs 845-9718
★Ewaschuk Ernest J Dr 844-7238
Gafoor M M Dr 842-4918
Graham M E Dr 845-6021
Inkster J R Dr 845-4221
Kaigas T Dr 845-3010
Keeton M Dr 844-4455
Leone L Pharmacy Ltd Medical Centre 845-2811
★Manchester Stewart Dr 842-2174
Mc Neely Donald T Dr 845-5942
★Newell R D 844-0680
Patel E M Dr 844-7081
Pendary Management Services Inc 844-7215
Perth Management Services Ltd 844-3212
Peters M Vera Dr 844-5281
★Pollux Developments Ltd 845-3586
Prince W R Dr 845-3272
Radiology Associates Oakville 842-2650
Reynolds D Dr 842-0071
★Rotsaert Dental Laborntory Ltd 842-6173
★Sevels Ingrid I 842-2822
Sheldon M Larry Dr 842-1510
Shepherd John Dr 845-3951
★Shulman Geoffrey Dr 842-2262
Soanes Stuart E Dr 844-3201
Sumarjam Management Limited 844-4490
Wells Bruce Dr 845-1431
Wrenrad Mgmt Service Ltd 842-0014
Wu Arthur Dr Internal Medcn 844-4478
Zaborowska J Dr 844-5722

MABLEY CRES (THORNHILL)—

3 Goldlist B 669-2632
5 Renard Brian 669-2832
7 Lazaga J 738-0371
9 Harkness G 669-4896
15 Lilley C D 669-6726
17 Papas P 669-4601
19★Leoneanu Armand 669-6377
21 Khalimsky Arcady 669-6305
23 Ferens S 738-0178
25 Roher J 669-4161
27 Mohabir C 669-1291
29 Roccia Vito 669-5684
31 Chernoff G 669-4808
33 Richards V H 669-1345
35 Walford Ric D 669-9615
37 Horlings E 669-6416
39 Bleichman Harry 669-6152
41 Unantenne B 669-9523
45 Chan K 669-6394
47 Koo Fo-Chong 669-6084
48★Scott G L 669-4778
49 Cubico Virgilio 738-0162
50 Bolot A D 669-6790
Bolot K 669-2895
51★Hank D H 738-0432
52 Burman K R 669-6753
53 Cowan W 738-0606
55 Santos J 669-5736
56 Leung P 669-5480
57 Alipio Graciano 669-6685
59 Calderan M 669-4850
60★Danziger David 669-5147
61 Gonzales T M 669-9427
62 Jester C 669-2596
★Parks C 738-0439
63★Goldstein M 669-5204
64 Chan Wing W 669-5661
65 Herskovitz M 669-9264
66 Mc Cusker D 669-5874
67 Wong Raymond 669-5191
69 Haase J 738-0173
70 Shrivastava R S 669-4138
71★Guiasu S 669-6208
72 Gram B R 669-9334
73 Kaddoch Yossef 669-4134
74 Vuong Le-Hing 669-2767
75★De Silva Alan 738-1798
76★Longo S 738-0543
77 Kotlyar B 669-4755
78 Tam Gallon 669-6228
79 Rampersaud B R 669-4188
80★Keohane E 669-5650
81 Ross Stephen M 669-2635
82 Mino B 669-5774
83 De Rossi L 669-2587
85 Brown Trevor 669-6732
86 Khan N 669-2643
87★Tieu S 738-1363
89 Zakula L 669-5679
90 Dadwani D 669-2915
91 Amorim F B 669-2830
93 Javed Mohammad 669-5723
95★Mattacchione Dominic 669-4897
97 Hernaez Jerry 669-5086
99 Halioua Mark 669-5313
101 George Anthony 669-9616
103 Buckradiee S 669-1968
115 Ghosal S 669-5090
117★Gerston Ron 669-2154
119 Shresta Dinesh 669-2514
121 Hood David 669-5833
123 Revizada Y 669-2750
125 Jackson Robt R 669-2229
127 Balchan N 669-5710
131 Sood Parbhat K 669-1596
133 Dosanjh G 669-6059
137★Foux Boris 738-1754
139 Luke B 669-5432
141 Palaio L 669-5326
143★Dingwall M 738-1680
147 Vilinsky M 669-9266
149 Jakov Motlis 669-5961
151★Larkin M 669-5084
153 Simon Steven D 669-6120

1981 CROSS AVENUE

SOURCE: MIGHTS

CROSBY AV—Contd
46 Cross Robert 884-6697
50 Whitmarsh R 884-6727
54 Aldred J A 884-4576
57 Scheffers Arnold 883-4313
58 Lean W E 884-0291
61 Carcone Felice 884-4972
62 Proulx Roger Plumbing 884-1650
65 Petrakis J 883-1340
69 Evans G W 884-2450
70 Bridge Gordon 884-4523
73 Pascuzzo Guiseppe 884-1406
74 Knox V 884-7380
81 Porter Thos 884-4217
82 Turner G 884-3892
85 Doak Glen 884-6045
Lehtonen A 884-3641
90 Gallagher M J 884-5379
Lewis Jim 884-4695
Stoddart M 883-1816
93 Thomas Brian 884-6635
99 Tortolano A 884-5536
105 Taylor Joseph 884-7125
109 Minchella Joe 884-1347
112 Masonic Hall 884-9965
114 Valente J & Son Ltd 884-9582
115 Donnelly J O 884-1583
157 Western Supplies Ltd 884-3251
237 Prokopetz Michael 884-5608
304 Payne Ivan 884-3566
Van Dooremalen J 883-4546
305 Assn For Children With Learning Disabilities 884-7933
York Cnty Bd Of Educ (Crosby Hts Senior) 884-5281
320 Kaill Donald 884-8298
324 Harper Gerald 884-8873
328 Mc Neil R Forbes 883-5831
332 Kirby Fred 884-2394
333 St Matthews United Church 884-3606
336 Fraser J M 884-4276
337 Wilson R E 884-5125
340 Martin F 884-1550
341 Buchanan W 884-2648
344 Huetl W 884-6733
345 Bridge N 884-2482
348 Knight Bennet 884-2217
349 Lingard Ken 883-1877
352 Wesely C 884-6389
358 French E A 884-3257
French Larry 883-3731
French L 884-8088
362 Corcoran G 884-5405
Szpilewiez K 883-4968
363 Demianiuk P 884-2515
368 Armitage J 884-4788
369 Demianiuk K 884-3324
373 Kiss Julius 884-4167
374 Smith Peter N F 884-5364
377 Venditti Carmine 884-5862
381 Fabrizi Gino 883-1642
382 Adams D I 884-9606
386 Gibson W F 884-4060
387 Vass George 884-5613
390 Landis G 884-6138
391 Matthews Alex 884-4980
395 Modi O M 884-0345
403 Hall J 884-5683
406 Marcks W A 884-6271
419 Weir A 884-9797
420 Lennox K G 884-4929
423 Horton B A 884-0558
424 Mujunen Aulis 884-6750
427 Pitt Thomas W 884-4693
428 Burnett F A 884-8827
431 Heale T R 884-3685
435 Bell D G 883-3030
436 Tan David 883-4645
439 Shmayda Walter T 884-7436
442 Crowder Bruce 884-8929
443 Howard P W 884-5993
445 Gonzales Darvin 884-0986
459 St Gabriels Anglican Church 884-7083

CROSS AVENUE (OAKVILLE)—
Spectrum Construction 845-8004
118 Sobczyk P 844-8711
122 Anderson David S 845-2620
125 Bread-Man Ltd 844-7732
Burger King 845-8191
Canadian Imperial Bank Of Commerce 845-7516
Direct Film 845-1007
Kelseys Road House 842-1989
Manning Jewellers 844-2668
Mctavish Travel Centre Ltd Oak Queen Mall 842-1030
Moores Firestone Tire Centre 845-7507
Oak Queen Mall Maintenance Room 845-8581
Oak-Queen Paint&Wallpapter Ltd 845-2278
Oakville Furniture Co 844-1012
Permanent The Real Estate Ofc 842-1920
Shoppers Drug Mart 845-7555
Stereo Village 844-8268
Trafalgar Health Foods 845-2450
Trafalgar Village Shopping Centre 845-8341
Yustin Construction Ltd 842-0608
126 Haylett R 845-2469
128 Algar Jas 845-0374
132 Allen Kenneth W 845-7837
136 Kane William 844-5837
138 Grafton House Design 845-2461
Sewell R F 844-1891
Young Drivers Of Canada 845-7200
148 Titan Foundry Ltd 845-5960
Wotherspoon J A & Son Ltd Foundry 845-2873
152 Cadet Cleaners 842-4000
165 Corkscrew Restaurant 842-2324
176 Brooks H 845-2648
185 Duncans Indstrl Hardware 844-3371
Tandet Truck Rental&Leasing A Div Of Oakville Driv 845-0621
191 Carpet Warehouse 842-0042
217 Mothers Pizza Parlour&Spaghetti House 844-5871
218 Merri-Peg 844-0111
White Craig 842-1840
222 Valley L 845-3714
226 Paiement Thomas 845-2785
227 Arthur Treachers 842-2413
238 D&R Garden Supply Ltd Feeds 845-0411
246 Betty Jos Restaurant 844-9121

CROSS ST —GEORGETOWN
2 Bradley A A 877-2806
Campbell D 877-8290
Crewson I 877-1160
Hornby A 877-3058
Reid G C 877-9737
185 Duncans Indstrl Hardware 823-7707

CROSS ST —NOBLETON
Clevely G 859-3837
Hawman Thos 859-0530
Hodgson Kenneth 859-0837
Magee F 859-4105
15 Belcher R A 859-4013
17 Todd D 859-0745
19 Adam Michael J 859-4028

CROSSFIELD BEND —MISSISSAUGA
1164 Shah C 274-1060
1226 Hill Victor R 278-2635
1227 Rainaldi Berardino 274-5861
1246 Martel Nick 278-6517
1253 Sericchi Giulio 278-2497
1258 Di Teodoro F 278-4623
1259 Bratkiw M 278-8262
1264 Rocha Antonio 278-9128
1265 Griffin F Douglas 278-5700
1270 Folk J 278-9902
1271 Trauzzi Philip 274-0638
1276 Austin E W 278-3183
1277 Gareau D H 278-8328
1282 Mc Grail W R 274-4075
1283 Dawson A H F 274-1403
1288 Barrett Charles W 278-7343
1289 Birch C J 278-3730
1292 O'Hara K 278-3791
1293 Hamilton T J 278-9300
1297 Byam E V 278-0688
1301 Dunlop Robert 274-1951
1303 Follet B R 278-2726
1307 Mayne Russell 278-9431
1311 Cavassinni Antonio 274-3958
1314 Blackburn C E 278-9285
1315 Privoznik A 278-0699

CROSSLEY CRT —KING CITY
11 Mills J R 833-5308
12 Kobetitch W J 833-5631
18 Peruzza S 833-5553
23 Fleming G 833-5885
24 Perruzza F 833-6437
30 Wear J R 833-6335

CROSSTREE CRT —MISSISSAUGA
3228 Hodgson K E 828-9296
3229 Waite L M 828-9131
3232 Duxbury M 828-5793
3233 Pereira C O 828-9617
3236 Daniels Tim 828-0832
3237 Corcoran K J 828-5156
Maxwell K L 828-6270
3240 Weeden D 828-2062
3241 Martyn R C 828-6146
3244 Neale R S 828-5720
3245 Mc Farlane W A 828-9525

CROSSWOOD LANE (BRAMPTON)—
Big Steel Man 457-8184
5 Moore R J 457-8934
6 Graham H C 459-4293
7 Taylor G V 453-5822
9 Vultao J 457-3435
13 Bigelli Albert Jr 456-0941
24 Harley B 459-1094
33 Melcore Gino 453-0509
35 Liebster D E 457-0949
36 Trusty K A 456-0850
37 Dunphy Leo 451-1755
39 Turner Robert 459-5786
40 Mac Dougald B 451-6164
41 Grycluk M 457-1320
45 Jamadar Leslie 453-8564
49 Pearlman Daniel A 453-8410
51 Bowles W 453-6184
53 Mitchell Robert 453-6365
55 Bennett P 457-1420
57 Joslin M 457-7669

CROYDON COURT (BRAMPTON)—
3 Hogarth W R 459-1906
5 Coupland Pat 459-8684
7 Edwards S R 457-7989
9 Okihiro C 457-6565
11 Emmanuel United Church Rev 459-4002
13 Devine L H 451-7185
15 Earl M M 459-2855
17 Woit Horst G 459-2489
19 Kross John 451-3656

CROZIER CT —MISSISSAUGA
929 Macdonald Douglas W Dr 274-6827
930 Green Arthur B 278-3483
Green A 278-6017
944 Krivy Boris 278-0768
947 Mc Call M 278-0190
953 Holland W 278-6366
954 Hunter Robt J 274-3009
955 Tomljanovic Mile 274-8598

1981 LYONS LANE

SOURCE: MIGHTS

Farrer J
Ferguson L 842-1052
Flegel R 842-0258
Fowler C 842-3449
Gale B 845-2718
Gale John 842-1026
Gardner P J 845-0354
Gaziano A 844-9205
Gillingham A E 844-1968
Goddard F I 844-0250
Graham R 845-8589
Groves A M 845-9756
Guthrie H 842-2228
Hakim H 842-1097
Hamilton W 842-2679
Hannan C R 845-6593
Haskey D M 845-0461
Hilson D 844-5368
Hitchcock L 842-0787
Hogue Phillip 842-0151
Humphreys Gordon 844-7756
Husted D V 844-4064
Jones J B 845-2650
Keating J 845-2792
Keeble B R 844-6559
Kramer Harold J 842-2907
Kwon Y C 845-0579
Lannin L 842-1905
Le Blanc Raymond 842-0015
Le Loff R E 845-2122
Lessard V 845-0419
Lilly R 845-9747
Liu Joseph 844-7524
Luciani A 844-1895
Mac Kay R 842-0202
Manchisi A 842-1945
Manes Adamo 842-2130
Marsh R W 845-4782
Martin M 845-6496
Maxwell G 844-2997
Mc Cleery S N 844-6124
Mc Cusker Colin J 842-2447
Mc Dowell Arthur G 842-0915
Medford R 845-3705
Mellor S 842-2379
Millington J 844-8782
Monteith C 842-0190
Myers D 845-6236
Nault H 842-1669
Neuert K 844-9729
Palloway T 844-7375
Paquette Steven 842-0918
Porter L 845-1769
Porter Paul 844-4138
Reeve M C 844-4241
Richardson Bob 845-4770
Rogers M 844-6394
Sadler J 842-1530
Saley John 845-9618
Schofield H 845-2245
Scott Jack 842-2684
Segiet A 844-3722
Simons Ramesh 842-0680
Sistermans E 845-4735
Stephan H 845-5030
Stoneman Dave 844-5719
Sullivan D 842-1344
Takahashi Bruce 844-2987
Thomson Sarah 844-3293
Trigg Bruce 845-9470
Tweedle G 845-3232
Vaughan K 845-9515
Wall B 844-4443
Walter G R 842-0596
Webb Stephen E 844-5730
Winter J R 844-2004
Workman E 845-1738
Wright K 844-0160
Yanchus M 844-6558
Yule H 844-3257
Zemeckas T 844-9822
367 Di Domenico E 844-4649
371 Glassford C L 842-0038
431 Dudar Z 845-9132
2546 Saulez R 827-0526
827-0799

LYNX AV —PICKERING
900 Nunney Robert 839-1742
902 Erickson H 839-2231
904 Lidderdale T 839-7748
906 Muirhead Godfrey 839-4551
908 Walsh A G 839-4831
910 Schiele L N 839-1850
911 Flint Peter 839-2812
912 Shadoff R J 839-2867
914 Miller Edgar 839-5884

LYONS CT —GEORGETOWN
1 Preston W E 877-1634
2 Caruso L 877-4464
3 Zeravlev A 877-7967
4 Duchin Paul 877-5046
5 Milne G Kenneth 877-4207
6 Linton James 877-3468
8 Duncan Ross 877-3463

LYONS LANE (OAKVILLE)—
Edge K 844-1938
540 Adair R 844-8721
550 Canadian Engineering&Tool Co Ltd 845-7518
564 Jet Age Car Wash Distributing 845-3231
599 Bell E J 845-1048
Callow J E 844-8296
Cauchon C 842-1181
Cubbon J 845-7525
Extendicare Oakville 845-9933
Foyston J 844-2626
Gilliam M 845-0422
Harkness W D 845-9540
Hunt M B 845-9830
Irvine D 845-6873
Le Brocq S E 844-0871
Le Duc L 844-3997
Mc Donough M H 844-3607
Mc Leod Dan 845-4948
Mcmillan B 845-5367
Miller T Leonard 845-9218
Montgomery N N 844-9091
Phillips John F Mrs 845-2270
Routledge Ernest 844-5455
Simpson A C 844-1276
627 Annis Robt Dr 842-2410
Baggs Douglas Barrister & Solicitor 845-3847
Betlaw Management Ltd 845-7393
Budhwa K Dr 845-5144
Chen Richard C T Dr 844-8451
Chong D K Dr Medical Hypnosis 844-0864
Finance America Head Ofc 844-7190
Graham M E Dr Pediatren 845-6021
Kaigas T Dr 845-3010
Keeton M Dr Phys 844-4455
Mcneely Donald T Dr Internal Medcn 845-5942
Oakville Building Group 845-9791
Oakville Eeg Laboratory 844-4124
Oakville Podiatry Associates 842-2115
Patel E M Dr 844-7081
Pendary Management Services Inc 844-7215
Prince W Ross Dr Urologist 845-3272
Radiology Associatres Oakville 842-2650
Richmond-Peck G Dr Obstetrcn&Gynaecigst 844-7214
Rowsell P W Dr Psychtrst 845-7652
Sevela Ingrid I Dent 842-2822
Sheldon M Larry Dr 842-1510
Shepherd John Thomas Dr 845-3951
Skupsky G Dr 842-0071
Soanes Stuart E Dr Phys 844-3201
Spector J R Dr 845-4221
Sumrjam Management Limited 844-4490
Warr G O Dr Family Phys 842-2174
Wells Bruce Dr Surg 845-1431
Wu Arthur Dr Internal Medcn 844-4478

MAC AV —KESWICK
Cillis Roy E 476-2507
Lye E A 476-4789
254 Mac Intyre G 476-4098

MAC DONALD DR —AURORA
Nicholson J 727-4380
Ogden F R 727-5949
1 Isbister R W 727-4896
2 Farrow Doug The Careful Carpet Cleaner 727-6040
3 Clark R 727-2636
4 Brown M A 727-6660
5 Balotic Dragan 727-3016
Belfry G 727-6555
7 Wilson John H 727-6474
8 Post L J 727-6723
10 Neufeldt D S 727-5225
11 Mikhail Albert 727-2707
12 Van Nameo Peter 727-4116
13 Lewis J 727-2466
14 Stupart David A 727-3304
15 Burns C 727-1817
Harrington R G 727-9837
16 Cole C D 727-2395
17 Ibe Dieter 727-8036
19 Stewart J A 727-5062
20 Campfens H 727-6080
21 Jenks Bruce 727-2537
22 Law S F 727-1196
23 Larkin B A 727-2394
24 Knopp R 727-9591
25 Proulx M 727-8703
27 Cornish W J 727-8042
29 Campbell Donald 727-2986
35 Armstrong George 727-9979
37 Wright J H 727-6352
39 Doig J George 727-8757
41 Cooper Harold 727-4479
43 Carrington K 727-1427
101 Ahola D 727-8602
Anderson F H 727-2205
Anderson M 727-9658
Archibald Charlie 727-3674
Arnold Eric 727-8988
Asfelin Wm 727-2237
Bailey J 727-6938
Baskin Benjamin 727-8072
Bell C A 727-4621
Biggs R 727-6536
Blackburn Don 727-1736
Blanchard R 727-4833
Bradshaw R G 727-6214
Brill Frank A 727-2129
Brown J 727-8357
Brown Paul 727-8077
Bruce Lorne 727-5094
Bryant J M 727-2735
★Bucken Matthew 727-2174
Burton Garth B 727-1194
Butterfield Glen 727-1250
Campbell Dennis 727-6653
Clark W C D 727-1882
Clay Joseph 727-1287
★Coffill Gerald 727-2483
Cole Wm 727-8252
Condon Paul 727-9094
Conner K B 727-1202
Cormier M 727-5538
Country Fresh Dry Cleaners 727-6774
Craymer Mike 727-2839
Crombie P 727-6857
Cunningham Iain 727-2468
Cunningham L F 727-3931
★Cutting S 727-9553
★Daniels C 727-5419
Davidge John F 727-9571
★Davis B 727-3223
Dawe W R 727-5577
Dearden T 727-2482
Dixon James 727-1646
Driscoll Frank 727-3438
Drovin G 727-1808

CRESCENT RD—Contd
9 Lewandowski Henry © 845-3239
10 Gerard John E © 845-6912
13 Cass Hubert F © 844-2112
14 Dalgleish Gordon J 844-2536
17 Mc Rae Ron 845-0291
20 Vacant
21 Fisher Albert D © 844-6675
25 Whelpdale Howard © 844-6921
28 Disciascio Nick © 845-1101
29 Szyda Pierre © 844-6306
33 Allen David © 844-8418
37 Jar Nick © 845-5954
40 Caulfield Harold © 845-5760
41 Hunt Gordon ©
45 Edghill Margt © 844-1154

22

CRESTVIEW —EAST AND NORTH FROM POPLAR DR TO BIRCHVIEW AV SECOND NORTH OF LAVENDER LA

1080 Parsons Ian 844-2423
1088 Marsh S © 844-9510
1091 Defreitas Gerry M © 844-2224
1094 Powell Morley © 845-7217
1101 Dunn George J © 845-0739
1102 Turnbull Neil J © 844-1606
1110 Morgan Reginal F © 844-3818
1114 Marshall Wilbur J © 844-1326

23

CROSS AV —WEST FROM TRAFALGAR RD TO SIXTH LINE FIRST NORTH OF CNR TRACKS

118 Newell James A 845-1822
122 Anderson David © 845-2620
125 Oak Queen Plaza
Tex-Styles fabrics 845-7441
Dominion Stores Ltd
Teresa's Fashions 844-1445
Oak Queen Barber Shop 845-9423
Kerns Jewellers 845-4411
Irv Burns Elks Mens' Wear clothes 845-6401
Shoppers Drug Mart 845-9992
Oak Queen Mall Administration Office manages mall 845-8341
Foss Hardware & Gift 845-7041
Bata Shoe Store 844-1522
L & M Smoke And Gift 844-7382
Canadian Imperial Bank Of Commerce 845-7516
Young Canada Childrens Shops childrens wear 845-7091
Faulkner's Fine Footwear shoes 845-8851
Cards Galore & Candles Too Ltd cards & candles 844-1616
Shea's Oak Queen Bowling 845-6541
Prov Dept Of Transportation & Communication driver exam centre 845-0451
Ministry Of The Environment dist ofc 822-2566
Cloak & Son Ltd office supplies furniture
Oak Queen Paint & Wall Paper 845-2278
Oakdale Restaurant 844-3491
Woolco Catalogue Sales
Laura Secord Candies Ltd
Oak Queen Shoe Repair
K M Bradley & Associates employment agcy
Pop City sale of pop 833-1414
Family Hobbycraft Leisure World 845-5061
Moore's Tire Centre 845-7507
Oakville Cycle And Sports sls & reprs 844-4394
126 Haylett Reg © 845-2469
128 Algar James pntr © 845-2369
132 Allen Ken © 845-7837
136 Smith Mitchell 845-7058
138 J Kane Construction Carp & Drywall alterations additions 845-1511
Gadoury Electric Ltd electrica & maintenance 845-9063
Oil Chemical & Atomic Workers International Union
142 Wright C E Stampings Ltd metal stampings 845-2461
148 Wotherspoon J A & Son Ltd foundry equip 845-2873
176 Brooks Herbert © 845-2648
185 Duncan's Industrial Hardware Ltd 844-3371
The Trailer Centre reprs trailers) 844-8861
191 Gescan Electrical Distributors elec supplies 844-2660
193 Thorne E Plumbing And Heating Ltd 845-5561
195 Brown Electric Company Ltd contr's elec 844-3291
207 Morita M T 844-4002
217 Lornwall Richd © 845-9356
218 Hill Ronald 845-8954
222 Thoms Richd 845-5225
226 Paiement Thos © 845-2785
227 Daubney F C Mrs © 845-4311
238 D & R Garden Supply Ltd 845-0411
246 Chicken Inn restr 844-9121

8

CUDMORE RD —SOUTH FROM LAKESHORE RD W FOURTH WEST OF TWELVE MILL CREEK

9 Vanwieren Frank © 827-5558
11 Dacey John 827-4293
19 Barrett E 827-6789

LYNNWOOD DR—Contd
901 Harcourt B
902 No Return
903 No Return
904 Copland D 844-3399
905 Markle Donald 844-1304
906 Jackson Rodrick G 844-8735
907 Vacant
908 Lowe S
1001 Reinhardus R
1002 No Return
1003 No Return
1004 No Return
1005 No Return
1006 Cramer J 844-3390
1007 Davidson K
1008 Landry P
1101 Mounsteven Robt 844-1937
1102 Mc Kinley S
1103 Train Redmond
1104 Deans J
1105 Ladoughor J
1106 Stahl Ernest H 844-9663
1107 Hicks C
1108 Godin Jasvins
1201 Mc Leod Gary 844-5703
1204 Crompton K
1205 Graham E G
1206 Vacant
1207 Leojo Deb S
1208 Davidson J
1401 Meldrum W
1402 Nosun O
1403 Duncan D 844-4271
1404 Posen David B 844-4014
1405 Christensen Svend R 844-6068
1406 Delaney V
1407 Grayrose Kost
1408 Vacant
1501 Atkinson T
1502 Vacant
1503 Gardiner R
1504 Korpa D K
1505 Gualbance S 845-7411
1506 Penman David G 844-3354
1507 No Return
1508 Vacant
1601 Quinn Michl G 844-8147
1602 Musterson J
1603 Leloff Robt 845-0414
1604 Pope G
1605 Cebrowski Elsie M 844-8059
1606 Husted Danl V
1607 Painter Charles T 845-6516
Pell James H D
1 Carrey Ralf R W 845-0627
2 Cardwell R 844-9892
3 Vacant
4 Pemberton Frank 844-0577
5 Coppick J
6 Vacant
7 Klinkenberg H 845-7419
8 Gordon L
367 No Return
371 Barlou Bruce R S © 844-3417
494 No Return

LYON'S LANE 23

530 Oakville Pub Utilities Comn hydro & water ops
550 Canadian Engineering & Tool Co Ltd 845-7518
558 No Return
564 Baasner Wm © 845-3231
Extendicare (Canada) Ltd nursing home 845-9933
621 Cunningham Pamela 845-3908
627 Vacant

23

MAC DONALD RD —EAST FROM TRAFALGAR TO CHARTWELL RD

255 Mc Bride Wm A © 844-5725
257 Mc Bride John P © 845-4366
263 Chambers John H © 844-3433
267 No Return
268 Lemont Matthew J © 844-6826
271 Cooper Ronald C 844-0808
272 Lane Cecil G © 844-6718
275 No Return
279 Nielsen J 845-2458
283 Osborn David C 845-8317
287 Strimas John P 845-6893
293 Charters Dean © 849-7434
303 Robertson F D 844-6295
REYNOLDS INTERSECTS
311 Fenton Fredk M © 845-1689
313 No Return
319 Nagy R 844-3924
323 Mc Pherson James A 844-9683
333 Stevenson Frank U © 844-3549
343 Hetherington John © 844-9411
351 Dejosselin De Jong Peter 845-0493

33

ALLAN INTERSECTS
361 Tonner James © 845-6703
362 Mc Connell J R 844-4456
Whiting A Lester © 845-4513
365 Danter Geo O 845-1774
366 Nussey Neil O © 845-8786
396 Duckett Ian F © 844-2962
402 Forster Dorothy Mrs © 845-5994
DOUGLAS AV INTERSECTS
403 Armour A D © 845-1163
417 Watkin Geo S © 844-4938
WATSON AV INTERSECTS
418 Vacant
429 Narbeshuber Herbert © 844-8877
434 Langman J N 845-1794
437 Vacant
445 Clark W G 845-6403
457 Thomas Ken 845-8984
485 Beemer R Murray © 844-4641
495 Philip Ivy © 844-3190
503 Leach Mildred © 845-1803
511 Slinn T G © 845-2304

32

MALBROOK RD —EAST FROM WOODLAND DR TO PINEHURST DR FIRST EAST OF NINTH LINE

2024 Rochon Joel © 844-3957

1971 CROSS AVENUE

SOURCE: MIGHTS

23

CROSS AV
WEST FROM TRAFALGAR RD TO SIXTH LINE FIRST NORTH OF CNR TRACKS

118 Newell James A 845-1822
122 Anderson David @ 845-2620
125 OAK QUEEN PLAZA
Tex-Styles fabrics 845-7441
Dominion Stores Ltd
Robert Stone Fashions 844-6161
Oak Queen Barber Shop 845-8281
Riviera Hair Stylists 845-8281
Elk's Men's Boys Wear Stores 845-6401
Shoppers Drug Mart 845-7555
Post Ofc Sub Sta #8
Foss Hdw & Gift 845-7011
Bata Shoe Store Ltd 844-1522
Reitman's Ont Ltd
Canadian Imperial Bank of Commerce bank 845-7516
Young Canada Children's Shops childrens wear 845-7091
Faulkner's Fine Footwear Ltd shoes 845-8551
Fan-Ette Fashions Ltd ladies wear 845-6571
Shea's Oak Queen Bowling Centre 845-6541
Dept of Transport-Driver Examination Centre
Bosley W H & Co Ltd real est serv 845-9350
Oak Queen Paint & Wallpaper Ltd 845-2278
Oakdale Restr restr serv 844-3491
Winston Jewellers 845-4411
Book Fair (Oakville) Ltd books sta & toys 845-6431
Sleepland carpets
Firestone Tire & Rubber Co of Can Ltd auto sups 845-7507
Hunt's Bakeries 845-7921
Laura Secord Candies Ltd
Oak Queen Shoe Repr
126 Haylett Reg @ 845-2469
128 Algar James @ 845-2369
132 Allen Ken @ 845-7837
138 No Return
142 Wright C E Stampings Ltd mtl stampings 845-2461
148 Wotherspoon J A & Son Ltd foundry equip 845-2873
176 Brooks Herbert @ 845-2648
185 Vacant
193 Thorne E Plumbing & Heating Ltd 845-5561
195 Brown Electric Co Ltd contrs 844-3291
207 Vacant
214 Cdn Pacific Express Co 844-3851
217 Cornwall Richd @
222 Thoms Richd 845-5225
226 Paiement Thos @ 845-2785
227 Daubney F C florist 845-4311
231 Hales Brian @ 844-3161
238A Offurnish genl ofc equip 844-1171
238 D & R Garden Supply Ltd 845-0411
246 Chicken Ian restr 844-9121

8

CUDMORE RD
SOUTH FROM LAKESHORE RD W, FOURTH WEST OF TWELVE MILL CREEK

9 VanWieren Frank @ 827-5558
11 McCabe Chas H 827-0539
19 Dacey John 827-4293
21 MacGillivray Walter 827-5411
24 Sorensen Viggo @ 827-0561
25 Ribble Laverne @ 827-0125
33 Sokol K @ 827-2268
41 No Return
46 Christenson Erik 827-4857
53 McGlary Kirke R @ 827-2874
59 Patterson Ray D @ 827-4565
67 Thomas Mary @ 827-5209

1

CULHAM
WEST FROM SIXTH LINE TO PETTIT AV, SECOND NORTH OF QUEEN ELIZABETH WAY

5 St Simon's Anglican Church 845-8357
St Simon's Nursery School
27 Roberts Carl @ 845-0801
30 Taylor Fred C @ 845-4429
34 No Return
35 Harris Brian @ 844-1630
38 Hurwich David @ 845-4724
39 No Return
40 Slater Geoffrey @ 844-6437
43 No Return
44 No Return
47 No Return
48 McKnight Wayne @ 844-2349
51 No Return
52 Mullin Donald F 844-3566
58 No Return
62 Strong Calvine @ 844-3440
79 McKerrow Gordon @ 845-9636
84 McCoshen Arnot @ 845-7103
85 No Return
95 No Return
101 No Return
102 No Return
105 No Return
106 Guernsey Harley @ 844-3449
112 Haire Leo @ 845-7773
117 Scheuer Joseph @ 844-9166
118 Cousineau Elmer @ 844-6990
119 Rennie Ross @ 844-1719
122 No Return
123 No Return
134 Vacant
135 Moore Richd V 844-9928
149 Braddock Edw N @ 844-3923
150 No Return
156 No Return

2

CUMNOCK CRES
EAST, NORTH AND WEST FROM MORRISON RD FORMING A CRESCENT BACK TO SAME, SEVENTH NORTH OF LAKESHORE ROAD E

1236 Sparling H A 845-5095
1247 No Return
1248 Wardell Arth W @ 845-0255
1254 Leeming Geo J @ 845-7836
1266 No Return
1267 Mannard Geo @ 845-3009
1271 Caldwell Douglas E @ 844-3690
1286 Bayly Wm T @ 844-3640
1295 MacPherson John D @ 844-9432
1296 Prentice Richd E @ 845-1433
1304 Jefferies Arth W @ 844-3590
1314 McTavish Robt C @ 844-9514
1319 Reimers Jan H @ 845-1585
1322 No Return
1329 Thomson Wm S @ 844-3160
MORRISON RD INTERSECTS

22

CYNTHIA LANE
SOUTHWEST FROM MORRISON RD, THIRD NORTH OF LAKESHORE RD E

1165 Preyde Wm J @ 844-1478
1169 Newmayer Eric E @ 845-5123

1971 LYONS LANE

SOURCE: MIGHTS

STREET NOT LISTED

1965 CROSS AVENUE

SOURCE: MIGHTS

14*Eskildsen Chris (Betty) 845-1588
20*Bekkers John (Jean) 844-3088
28 -
40*Caulfield Harold (Eunice) 845-5760

CRESTVIEW, east and north from Poplar dr to Birchview av, second north of Lavender Lane

NORTH AND WEST SIDE .....

1091*Perry Gwendolyn Mrs 845-8468

SOUTH AND EAST SIDE .....

1080*Hall John C (Edith) 845-0260
1088*Marsh Gerard (Marie) 844-9510
1094*Craig J R (Thelma) 845-0539
1102*Lambert Douglas (Marie) 845-1114
1110*Morgan Regd F (Marlowe) 844-3818
1114*Boyle Jas C (Marion) 845-3761

CROSS AV, west from Trafalgar rd to Sixth Line first north of CNR Tracks

Oak Queen Barber Shop
Oak Queen Beauty Salon 845-8281
Stone Robt Fashions ladies wear
Shea's Oak Queen Bowling Centre 845-6541
Amato Lillian Oak Queen Snack Bar 845-6541

185 Kendall Jas R Leather Co Ltd 845-4831
193 Thorne E Plumbing & Heating Ltd 845-5561
195 Brown Electric Co Ltd 844-3291

ARGUS RD COMMENCES

207*Krygeris Otto (Olga) 845-2748
217*Cross Gladys 845-0303
227 Daubney F C Florist 845-4311
*Daubney Fred C (Martha) 845-4311
231*Reekers Arnold J (Joanne) 844-6138

SOUTH SIDE .....

118 Goodnand Wm G (Violet) 845-8122
122*Anderson David (Elizth) 845-2620
126*Haylett Regd 845-2469
128*Algar Jas (Doris) painting & dec 845-2369

OAKVILLE DAIRY CO-OP
Quality Dairy Products
HOME DELIVERY SERVICE
196 SOUTH SERVICE ROAD

NORTH SIDE.....

125 Oak Queen Mall shopping centre
Dominion Stores Ltd gro
Vacant (1)
Arcade Meat Market 845-8221
Tex-Styles dry goods & draperies 845-7441
Keith's Cleaners Ltd 845-8061
Oak Queen Shoe Repair
Laura Secord Candy Shop
Hunt's Bakeries 845-7921
Allen Eddie (Oakville) Ltd men's wear 845-7241
Winston Jewellers Ltd 845-4411
Colour Counsellors paints 845-2941
Fan-Ette Fashions Ltd ladies wear 845-6571
Faulkner's Fine Footwear Ltd 845-8851
Young Canada childrens wear 845-7091
Canadian Imperial Bank of Commerce 845-7516
Book Fair Ltd 845-6431
Oakdale Restaurant Ltd 845-6461
Firestone Stores 845-7507
Vacant (4)
Zellers Ltd variety store 845-7151
Maher Shoes Ltd 845-8991
Bata Shoe Store 845-8981
Reitman's (Ont) Ltd ladies wear 845-7221
Foss Hardware & Gifts Ltd 845-7041
Woolworth F W Co Ltd variety store 845-6781
Trafalgar Oak Queen Drugs Ltd 845-7555
Sub Post Office No 8
Elk's Men's Boys Wear 845-6401
United Cigar Stores Ltd 845-0132

132 Hudspeth Philip (Doreen) 845-0764
136 Broeders' Dutch Bakery 845-1441
*Broeders John (Johanna) 845-1441
142 Wright C E Co metal stamping 845-2461
148 Wotherspoon J A & Son Ltd cast iron soil pipes 845-2873
176*Brooks Herbt (Dorothy) 845-2648
214 Candn Natl Railway stn 844-3263
Candn Pacific Express Co 844-3851
218 Home Diaper Service 845-2463
*West Gordon (Helen) 845-2463
222 Reilly Gordon (Audrey) 845-0582
226*Paiement Thos A (Grace) 845-2785
238 D & R Garden Supply Ltd 845-0411
246 Jeff's Open Kitchen 844-3881
Hie Delbert L 845-3224

CUDMORE RD, south from Lakeshore rd w, fourth west of Twelve Mile Creek

EAST SIDE .....

19 -
21*Wilson Florence S 827-3279
25*Ribble Laverne H (Joan) 827-0125
33 Vacant
41*Rogers Clifford M E (Mabel) 827-4243
53*McLeary Robt K (Mabel) 827-2874
59*Patterson Raymond D (Beryl) 827-4565
67*Mose Harry T (Muriel) 827-1549

WEST SIDE .....

24*Sorensen Viggo B (Marie) 827-1457
Sorensen Nursery 827-0561

1965 LYONS LANE

SOURCE: MIGHTS

STREET NOT LISTED

Report ID: 25092300895 - 09/30/2025
www.erisinfo.com

CRESCENT RD, north and northwest from Highland rd to Queen Mary dr, first east of Queen Mary dr

EAST and NORTH SIDE.....

7*Medland Leslie J (Marie) VI 4-3147
17*Lewandowski Henry (Tokla) VI 5-3239
23 -
25*Crooker Mervyn A (Anna) VI 4-9316
27*Cooper Ernest (Ethel)
31*Mason Nellie VI 5-4700
35*Szyda Peter (Sophie) VI 4-6306
39*Adamson Edwd G (Elsie L) VI 5-1138
41*Vet Jos (Emma) VI 5-1907
45*Andrews David (Helen) VI 5-1390
55*Edwards Jack V (Dorothy) VI 4-3648

WEST and SOUTH SIDE.....

14 Foster Douglas O (Angela) VI 5-2268
18*Eskildsen Chris (Betty) VI 5-1588
Burgraff Irving (Irene) VI 5-1588
26*Bekkers John (Jean) VI 4-3088
34*Bull Wyndham E (Mary) VI 4-9887
42*Caulfield Harold (Eunice) VI 5-5760

CRESTVIEW, east and north from Poplar dr to Birchview av, second north of Lavender Lane

NORTH and WEST SIDE.....

1091*Perry John (Gwendolyn) VI 4-6342

SOUTH and EAST SIDE.....

1080*Hall John C (Edith) VI 5-0260
1088*Marsh Geo (Marie) VI 4-9510
1094*Craig J R (Thelma) VI 5-0539
1102*Lambert Douglas (Marie) VI 5-1114
1110*Morgan Robt F (Marlowe) VI 4-3818
1114*McKendrick Lorne (Shirley) VI 5-5355

CROSS AV, east from Sixth Line s to Dundas n, first north of CNR tracks

NORTH SIDE.....

27*Reekers Arnold J (Joanne) VI 4-6138
31 Daubney F C florist VI 5-4311
*Daubney Fred C (Martha) VI 5-4311
43*Cross Gladys VI 5-0303
Riddell David (Elizth) VI 5-1068
51*Krygeris Otto (Olga) VI 5-2708
73 Kendall James R Leather Co Ltd leather tanning VI 5-4831

SOUTH SIDE.....

10 Mel's Snack Bar rest VI 4-3881
18 Lund Greg Products Ltd mobile home parts VI 5-0311
28*Paiement Thos A (Grace) VI 5-2785
32*Camm Dennis M (Moria) VI 4-6533
36 Home Diaper Service laundry VI 5-2463
*West Gordon (Helen)
Canadian National Railway rly stn VI 4-3263
70 Canadian Pacific Express Co VI 4-3851
84*Brooks Herbt (Dorothy) VI 5-2648
108 Wotherspoon J A & Son Ltd soil pipe fittings VI 5-2873
118 Wright C E Co metal stampings VI 5-2461
124 Broeders Dutch Baker VI 5-1441
*Broeders John (Joan) VI 5-1441
126 Mobile Repair Shop elect appliances sls & serv VI 5-6383
*Wilson Henry VI 5-6383
*Wilson Henry B (Valerie) VI 5-5855
128 Algar Jas decorator VI 5-2369
*Algar Jas (Doris) VI 5-2369
130*Haylett Regd VI 5-2469
136*Anderson David (Elizth) VI 5-2820
138 Demeny Tibor (Esther) VI 5-3374

CUDMORE RD, south from Lake Shore rd w, fourth west of Twelve Mill Creek

EAST SIDE.....

19 McFarland Annie B
21*Wilson Sarah F VA 7-3279
25 Ribble Laverne H (Joan)
33 Whall John (Meta) VA 7-4780
41*Rogers Clifford M E (Mabel)
53*McCleary Robt K (Mabel) VA 7-2874
59 Nealon Raymond J (Sheila) VA 7-2185
67*Mose Harry T (Muriel) VA 7-1549

WEST SIDE.....

24 -
46 Watson Bruce R (Shirley) VA 7-1594

CULHAM, west from Sixth Line n to Petitt av, first north of Queen Elizabeth Way

NORTH SIDE.....

27*Eyles Amy VI 5-4907
59*Green Neil N (Viva) VI 4-9550
63*Nutt Dennis D (Marian) VI 4-6448
69 Goldrick Raymond M (Elsie) VI 5-1316
117 -
123*Nedved Vaclac (Anna)
135 Vacant

SOUTH SIDE.....

38*King Horace G (Joanne) VI 4-6715
62 Willis Wm C (Dorothy) VI 5-5086
78*Brown Leonard A (Ruby) VI 4-6319
90*Derraugh Mabel VI 5-2728
94*Friesen Jack P (Adelheid) VI 5-5147
102*Wuilleme Oscar B (Lorraine) VI 4-6439
106*Kozlowski Bernard J (Josephine) VI 4-6176
112 Cauchi Emmanuel (Rita) VI 5-6016
Cauchi Paul (Vivian) VI 5-6016
126*Plummer Kenneth R (Joan) VI 5-5333
134*Plummer Cecil S (Flora) VI 4-6527

CUMNOCK CRES, east, north and west from Morrison rd forming a crescent back to same, seventh north of Lake Shore road e

1247*Dixon Valentine C VI 5-3906
1267*Hodgins Albt E (Irene E) VI 4-3764
1271*Caldwell Douglas E (Hazel) VI 4-3690
1295 -
1319*Reimers Jan H (Sheena) VI 5-1585
1329*McIntosh Phyllis I VI 5-4884

STREET NOT LISTED

Report ID: 25092300895 - 09/30/2025
www.erisinfo.com

174 Clarke John W VI 5-4592
206*Fearman Sydney G VI 4-3313
276*Seavey Frederick B VI 5-1870
298*King Lloyd P VI 5-1244

CONSTANCE DRIVE, east from Acton cres, crossing Ninth Line rd Sixth north of Lakeshore rd e

1373*Vaughan William VI 5-0662
1377*Meagher Terrance P VI 4-9010
1381*Latter E Lionel VI 5-4085
1385*Trotier Cyr VI 5-1219
1391*Madill Harry C VI 5-2678
1395*Scott Howard VI 4-3570
1401*Kernaghan Gordon W VI 5-2921
1405*Rachlinski Stan VI 4-6348
1415*Jones Eric M VI 4-6654
1419*O'Donnell Charles B VI 4-6539
1425*Adams Donald A VI 5-0740
1437*Youmans Harold VI 4-3114
1443*Stewart F Leslie VI 4-9229
1447*Guillette Lenora Mrs VI 4-9079
Bliss Roland K VI 4-9079
Jobin Raymond VI 4-9079
1453*McLeod Harry W A VI 4-6115
1457*Agg Kenneth T VI 4-6609
1463*Leach Fred H VI 5-0611
1467*Hunt Allan K VI 4-6989
1473*O'Rourke Patrick D VI 4-9744
1479*Dewey Joseph M VI 4-6238
1483*Alexander Robt E VI 4-9898
1487*Twist Spencer G VI 4-6879
1493*Childerhose Gerald W VI 4-9309
1497*Gardner Jack L VI 4-6307
1503*Litchfield Gloria Mrs VI 5-0590
1507*Greatrex Martin G VI 4-6155
1513*Adams Donald S VI 4-6689
1517*Ikeno James J VI 4-9560
1523*Horgan Grace VI 5-0745
1527*Bateman William W VI 5-0790
1533*Allan Kenneth E VI 4-3515
1537 De-Clemente Victor VI 5-2179

1390*Ogilvie John A VI 4-6070
1394*Robson Ronald VI 4-6890
1400*Carter James A VI 4-9422
1404*Bunnell George J VI 4-3816
1410*Nielsen Borge E VI 5-1938
1434*Oke Robert VI 5-4547
1466*Miller T R Jr VI 4-9473
1478*Evans George VI 5-0550
1482 Kapteyn Cornelius P VI 4-9083
1486*Rowe Frank E VI 5-4040
1492*Shaw John A VI 4-9433
1496 Goslinga John VI 4-6156
1502*Kocsis Gabriel VI 4-6263
1510*Berzins Imampa VI 5-1967
1524*Szlapetis Tony VI 4-6054
2006*Mitchell Norman VI 4-6188
2036*Ashbee William H VI 5-0603
2042*Liddiard Joan W VI 5-0623
2046*Bottoni Nazzarino VI 5-4521
Bottoni Enrico VI 5-4521
2052*Jenkins Jack L VI 5-0185
2058*McKeon Louis C VI 4-9965
2076*Hardcastle Ronald A VI 5-2622

CORAL TER, north from Pinewood av first east of Eighth Line rd

325*Book Nelson G VI 4-9762

316*Rose Fred M VI 4-9655

COWAN AV, west from Kerr, Sixth north of Colborne

4 Circle School of Safe Driving, The VI 4-3241
Circle Taxi Co VI 4-3241
6 Johnston's Hobby Centre VI 4-9812

CRESCENT RD, east from Queen Mary dr to Highland rd, second north of Riverside dr s

23*McCombie Orion S VI 4-6708
25*Crooker Marvin A VI 4-9316
31*Mason Nellie Mrs VI 5-4700
35*Szyda Pierre VI 4-6306
39*Adamson Edward G VI 5-1138
41*Vet Joseph A VI 5-1907
45*Andrews David VI 5-1390
55*Edwards John G VI 4-3648

14 Owen Gordon E VI 4-9098
18*Eskildsen Chris VI 5-1588
26*Bekkers John L VI 4-3088
34*Bull Wyndham E VI 4-9887
42*Caulfield Harold VI 5-2838

CRESTVIEW, east from Poplar dr and north to Birchview av, second north of Lavender la

1091*Perry John C VI 4-6342

1080*Hall John C VI 5-0260
1088*Marsh Gerard J VI 4-9510
1094*McCleary Allan R VI 4-6664
1102*Atkinson Kenneth W VI 5-1060
1110*Morgan Reginald F VI 4-3818
1114*Bovaird Harold S VI 4-6254

CROSS AV, east from Sixth Line rd to Dundas north, first north of CNR

Canadian Pacific Railway Information VI 4-3263
27*Reekers Arnold G VI 4-6138
31*Daubney Fred C florist VI 5-4311
43*Cross Gladys VI 5-0303
Evans Frances E VI 5-0303
51*Krygeris Otto VI 5-2748
73 Kendall James R Leather Co Ltd tanners VI 5-4831

10 Mel's Snack Bar VI 4-3881
28*Palement Thomas A VI 5-2785
32*Camm Dennis M VI 4-6533
36 Home Diaper Service VI 5-2463
*West Gordon VI 5-2463
70 Canadian Pacific Express Co VI 4-3851
84*Brooks Herbert VI 5-2648
108 Wotherspoon J A & Son Ltd foundry VI 5-2873
118 Wright C E Co metal stamping VI 5-2461
124 Broeders Dutch Bakery VI 5-1441
*Broeders John P VI 5-1441
128*Algar James J decorator & general contracting VI 5-2369
130*Haylett Reginald VI 5-2469
Leadbetter Mildred VI 5-2469
136*Anderson David S VI 5-2620

The star (*) appearing after street number indicates house owned by occupant.

STREET NOT LISTED

Report ID: 25092300895 - 09/30/2025
www.erisinfo.com

Appendix C

DATABASE REPORT

Project Property:	*25-315-100* *118-132 Cross Avenue, Oakville* *Oakville ON L6J 2W6*
Project No:	*25-315-100*
Report Type:	*Standard Report*
Order No:	*25092300895*
Requested by:	*DS Consultants Ltd.*
Date Completed:	*September 24, 2025*

Environmental Risk Information Services
A division of Glacier Media Inc.
1.866.517.5204 | info@erisinfo.com | erisinfo.com

Table of Contents

Table of Contents.....2
Executive Summary.....3
Executive Summary: Report Summary.....4
Executive Summary: Site Report Summary - Project Property.....7
Executive Summary: Site Report Summary - Surrounding Properties.....8
Executive Summary: Summary By Data Source.....19
Map.....33
Aerial.....34
Topographic Map.....35
Detail Report.....36
Unplottable Summary.....165
Unplottable Report.....167
Appendix: Database Descriptions.....189
Definitions.....199

Notice: IMPORTANT LIMITATIONS and YOUR LIABILITY

Reliance on information in Report: This report DOES NOT replace a full Phase I Environmental Site Assessment but is solely intended to be used as a database review of environmental records.

License for use of information in Report: No page of this report can be used without this cover page, this notice and the project property identifier. The information in Report(s) may not be modified or re-sold.

Your Liability for misuse: Using this Service and/or its reports in a manner contrary to this Notice or your agreement will be in breach of copyright and contract and ERIS may obtain damages for such mis-use, including damages caused to third parties, and gives ERIS the right to terminate your account, rescind your license to any previous reports and to bar you from future use of the Service.

No warranty of Accuracy or Liability for ERIS: The information contained in this report has been produced by ERIS Information Limited Partnership ("ERIS") using various sources of information, including information provided by Federal and Provincial government departments. The report applies only to the address and up to the date specified on the cover of this report, and any alterations or deviation from this description will require a new report. This report and the data contained herein does not purport to be and does not constitute a guarantee of the accuracy of the information contained herein and does not constitute a legal opinion nor medical advice. Although ERIS has endeavored to present you with information that is accurate, ERIS disclaims, any and all liability for any errors, omissions, or inaccuracies in such information and data, whether attributable to inadvertence, negligence or otherwise, and for any consequences arising therefrom. Liability on the part of ERIS is limited to the monetary value paid for this report.

Trademark and Copyright: You may not use the ERIS trademarks or attribute any work to ERIS other than as outlined above. This Service and Report (s) are protected by copyright owned by ERIS Information Limited Partnership. Copyright in data used in the Service or Report(s) (the "Data") is owned by ERIS or its licensors. The Service, Report(s) and Data may not be copied or reproduced in whole or in any substantial part without prior written consent of ERIS.

Executive Summary

Property Information:

Project Property:	*25-315-100* *118-132 Cross Avenue, Oakville Oakville ON L6J 2W6*
Project No:	*25-315-100*

Coordinates:

Latitude:	*43.4541531*
Longitude:	*-79.6857706*
UTM Northing:	*4,812,088.53*
UTM Easting:	*606,328.87*
UTM Zone:	*17T*

Elevation:	*345 FT* *105.22 M*

Order Information:

Order No:	*25092300895*
Date Requested:	*September 23, 2025*
Requested by:	*DS Consultants Ltd.*
Report Type:	*Standard Report*

Historical/Products:

City Directory Search	*Smart CD Search*
ERIS Xplorer	*ERIS Xplorer*
Insurance Products	*Fire Insurance Maps/Inspection Reports/Site Plans*

Executive Summary: Report Summary

Database	Name	Searched	Project Property	Within 0.25 km	Total
AAGR	Abandoned Aggregate Inventory	Y	0	0	0
AGR	Aggregate Inventory	Y	0	0	0
AMIS	Abandoned Mine Information System	Y	0	0	0
ANDR	Anderson's Waste Disposal Sites	Y	0	0	0
AST	Aboveground Storage Tanks	Y	0	0	0
AUWR	Automobile Wrecking & Supplies	Y	0	0	0
BORE	Borehole	Y	0	10	10
CA	Certificates of Approval	Y	0	1	1
CDRY	Dry Cleaning Facilities	Y	0	0	0
CFOT	Commercial Fuel Oil Tanks	Y	0	0	0
CHEM	Chemical Manufacturers and Distributors	Y	0	0	0
CHM	Chemical Register	Y	0	0	0
CNG	Compressed Natural Gas Stations	Y	0	0	0
COAL	Inventory of Coal Gasification Plants and Coal Tar Sites	Y	0	0	0
CONV	Compliance and Convictions	Y	0	0	0
CPU	Certificates of Property Use	Y	0	0	0
DRL	Drill Hole Database	Y	0	0	0
DTNK	Delisted Fuel Tanks	Y	0	3	3
EASR	Environmental Activity and Sector Registry	Y	0	0	0
EBR	Environmental Registry	Y	0	0	0
ECA	Environmental Compliance Approval	Y	0	2	2
EEM	Environmental Effects Monitoring	Y	0	0	0
EHS	ERIS Historical Searches	Y	0	21	21
EIIS	Environmental Issues Inventory System	Y	0	0	0
EMHE	Emergency Management Historical Event	Y	0	0	0
EPAR	Environmental Penalty Annual Report	Y	0	0	0
EXP	List of Expired Fuels Safety Facilities	Y	0	2	2
FCON	Federal Convictions	Y	0	0	0
FCS	Contaminated Sites on Federal Land	Y	0	0	0
FOFT	Fisheries & Oceans Fuel Tanks	Y	0	0	0
FRST	Federal Identification Registry for Storage Tank Systems (FIRSTS)	Y	0	0	0
FST	Fuel Storage Tank	Y	0	0	0
FSTH	Fuel Storage Tank - Historic	Y	0	0	0
GEN	Ontario Regulation 347 Waste Generators Summary	Y	0	50	50
GHG	Greenhouse Gas Emissions from Large Facilities	Y	0	0	0
HINC	TSSA Historic Incidents	Y	0	0	0
IAFT	Indian & Northern Affairs Fuel Tanks	Y	0	0	0

Database	Name	Searched	Project Property	Within 0.25 km	Total
INC	Fuel Oil Spills and Leaks	Y	0	0	0
LIMO	Landfill Inventory Management Ontario	Y	0	0	0
MINE	Canadian Mine Locations	Y	0	0	0
MNR	Mineral Occurrences	Y	0	0	0
NATE	National Analysis of Trends in Emergencies System (NATES)	Y	0	0	0
NCPL	Non-Compliance Reports	Y	0	0	0
NDFT	National Defense & Canadian Forces Fuel Tanks	Y	0	0	0
NDSP	National Defense & Canadian Forces Spills	Y	0	0	0
NDWD	National Defence & Canadian Forces Waste Disposal Sites	Y	0	0	0
NEBI	National Energy Board Pipeline Incidents	Y	0	0	0
NEBP	National Energy Board Wells	Y	0	0	0
NEES	National Environmental Emergencies System (NEES)	Y	0	0	0
NPCB	National PCB Inventory	Y	0	3	3
NPR2	National Pollutant Release Inventory	Y	0	0	0
NPRI	National Pollutant Release Inventory - Historic	Y	0	0	0
OGWE	Oil and Gas Wells	Y	0	0	0
OOGW	Ontario Oil and Gas Wells	Y	0	0	0
OPCB	Inventory of PCB Storage Sites	Y	0	4	4
ORD	Orders	Y	0	0	0
PAP	Canadian Pulp and Paper	Y	0	0	0
PCFT	Parks Canada Fuel Storage Tanks	Y	0	0	0
PES	Pesticide Register	Y	0	12	12
PFAS	Ontario PFAS Spills	Y	0	0	0
PFCH	NPRI Reporters - PFAS Substances	Y	0	0	0
PFHA	Potential PFAS Handlers from NPRI	Y	0	0	0
PINC	Pipeline Incidents	Y	0	0	0
PPHA	Potential PFAS Handlers from EASR	Y	0	0	0
PRT	Private and Retail Fuel Storage Tanks	Y	0	1	1
PTTW	Permit to Take Water	Y	0	0	0
REC	Ontario Regulation 347 Waste Receivers Summary	Y	0	1	1
RSC	Record of Site Condition	Y	0	3	3
RST	Retail Fuel Storage Tanks	Y	0	0	0
SCT	Scott's Manufacturing Directory	Y	0	3	3
SPL	Ontario Spills	Y	0	6	6
SRDS	Wastewater Discharger Registration Database	Y	0	0	0
TANK	Anderson's Storage Tanks	Y	0	0	0
TCFT	Transport Canada Fuel Storage Tanks	Y	0	0	0
VAR	Variances for Abandonment of Underground Storage Tanks	Y	0	0	0
WDS	Waste Disposal Sites - MOE CA Inventory	Y	0	2	2
WDSH	Waste Disposal Sites - MOE 1991 Historical Approval Inventory	Y	0	0	0
WWIS	Water Well Information System	Y	0	8	8

Database	Name	Searched	Project Property	Within 0.25 km	Total
Total:		0		132	132

Executive Summary: Site Report Summary - Project Property

Map Key	DB	Company/Site Name	Address	Dir/Dist (m)	Elev diff (m)	Page Number

No records found in the selected databases for the project property.

Executive Summary: Site Report Summary - Surrounding Properties

Map Key	DB	Company/Site Name	Address	Dir/Dist (m)	Elev Diff (m)	Page Number
1	WWIS		136 CROSS AVE. OAKVILLE ON ***Well ID:*** 7254000	NE/28.9	-0.38	36
2	EHS		136 Cross Avenue Oakville ON L6J 2W6	ENE/36.6	-0.38	39
3	EHS		136 Cross Avenue Oakville ON	NE/39.7	-0.38	39
3	SCT	BRUKAR INC.	136 CROSS AVE OAKVILLE ON L6J 2W6	NE/39.7	-0.38	39
3	WWIS		136 CROSS AVE. OAKVILLE ON ***Well ID:*** 7253999	NE/39.7	-0.38	39
4	GEN	OAKVILLE HYDRO-ELECTRIC COMMISSION29-491	539 LYONS LANE C/O 2350 TRAFALGAR ROAD OAKVILLE ON L6J 5E3	SW/54.2	0.62	43
4	GEN	OAKVILLE HYDRO ELECTRICITY DISTRIBUTION INC	539 LYON'S LANE OAKVILLE ON	SW/54.2	0.62	43
5	EHS		142 Cross Avenue Oakville ON L6J 2W6	NE/60.2	-0.76	44
5	EHS		142 Cross Avenue Oakville ON L6J 2W6	NE/60.2	-0.76	44
6	EHS		142 Cross Avenue Oakville ON L6K 2G4	NE/62.1	-0.38	44
7	BORE		ON	NW/72.8	-0.38	44
8	ECA	The TDL Group Corp./Groupe TDL Corporation	111 Cross Ave Oakville ON L6K 2Y1	NW/78.8	-0.28	45

Map Key	DB	Company/Site Name	Address	Dir/Dist (m)	Elev Diff (m)	Page Number
9	CA		Cross Avenue, Lyons Lane Oakville ON	WSW/81.8	0.62	46
9	ECA	The Regional Municipality of Halton	Cross Avenue, Lyons Lane Oakville ON L6M 3L1	WSW/81.8	0.62	46
9	SPL	LECLAIR FUELS LTD.	CROSS AVENUE AND LYONS LANE TANK TRUCK (CARGO) OAKVILLE TOWN ON	WSW/81.8	0.62	46
10	BORE		ON	W/84.4	0.52	47
11	DTNK	OAKVILLE HYDRO CORPORATION ATTN ED BENSON	530 LYONS LA OAKVILLE ON	S/98.1	-0.38	48
11	DTNK	OAKVILLE HYDRO CORPORATION ATTN ED BENSON	530 LYONS LA OAKVILLE ON	S/98.1	-0.38	49
11	DTNK	OAKVILLE HYDRO CORPORATION ATTN ED BENSON	530 LYONS LA OAKVILLE ON	S/98.1	-0.38	50
11	EHS		530 Lyons Lane Oakville ON	S/98.1	-0.38	50
11	EXP	OAKVILLE HYDRO CORPORATION ATTN ED BENSON	530 LYONS LA OAKVILLE ON	S/98.1	-0.38	50
11	EXP	OAKVILLE HYDRO CORPORATION ATTN ED BENSON	530 LYONS LA OAKVILLE ON	S/98.1	-0.38	51
11	GEN	OAKVILLE HYDRO ELECTRIC COMM.	530 LYONS LANE OAKVILLE ON L6J 2Y1	S/98.1	-0.38	51
11	GEN	OAKVILLE HYDRO ELECTRIC COMMISSION	530 LYONS LANE OAKVILLE ON L6J 2Y1	S/98.1	-0.38	51

Map Key	DB	Company/Site Name	Address	Dir/Dist (m)	Elev Diff (m)	Page Number
11	GEN	OAKVILLE HYDRO 29-136	530 LYONS LANE OAKVILLE ON L6J 2Y1	S/98.1	-0.38	52
11	GEN	OAKVILLE HYDRO ELECTRICITY DISTRIBUTION INC	530 LYONS LANE OAKVILLE ON L6J 2Y1	S/98.1	-0.38	53
11	NPCB	OAKVILLE PUBLIC UTILITIES COMMISSION	530 LYONS LANE OAKVILLE ON	S/98.1	-0.38	53
11	NPCB	OAKVILLE PUBLIC UTILITIES COMMISSION	530 LYONS LANE LYONS LANE OAKVILLE ON L6J 5E3	S/98.1	-0.38	54
11	NPCB	OAKVILLE PUBLIC UTILITIES COMMISSION	530 LYONS LANE OAKVILLE ON L6J 5E3	S/98.1	-0.38	54
11	OPCB	OAKVILLE PUBLIC UTILITIES COMMISSION	530 LYONS LANE OAKVILLE ON L6J 5E3	S/98.1	-0.38	55
11	OPCB	OAKVILLE PUBLIC UTILITIES COMMISSION	530 LYONS LANE OAKVILLE ON L6J 5E3	S/98.1	-0.38	55
11	OPCB	OAKVILLE PUBLIC UTILITIES COMMISSION	530 LYONS LANE OAKVILLE ON L6J 5E3	S/98.1	-0.38	56
11	OPCB	OAKVILLE PUBLIC UTILITIES COMMISSION	530 LYONS LANE OAKVILLE ON	S/98.1	-0.38	57
11	PRT	OAKVILLE HYDRO ELECTRIC COMMISSION ATTN ED BENSON	530 LYONS LA OAKVILLE ON	S/98.1	-0.38	58
11	REC	OAKVILLE HYDRO ELECTRIC COMMISSION	530 LYONS LANE OAKVILLE ON L6J 5E3	S/98.1	-0.38	58
11	WDS	Safety-Kleen (On-Site) Inc.	530 Lyons Lane, Oakville Hydro Oakville ON N1G 4P5	S/98.1	-0.38	59
11	WDS		530 LYONS LANE, OAKVILLE OAKVILLE ON	S/98.1	-0.38	59

Map Key	DB	Company/Site Name	Address	Dir/Dist (m)	Elev Diff (m)	Page Number
12	GEN	Corporation of the Town of Oakville	550 Lyons Lane Oakville ON L6J 2Y1	SW/98.5	0.62	60
13	EHS		105, 111, 117, 125 Cross Avenue Oakville ON	W/100.6	-0.09	60
14	SCT	Colourchrome Imaging	117 Cross Ave Suite 52062 Oakville ON L6J 2W7	N/100.7	-0.38	61
15	GEN	WOTHERSPOON FOUNDRY LTD.	148 CROSS AVENUE P.O.BOX 400 OAKVILLE ON L6J 2W6	NE/114.0	-1.36	61
15	GEN	WOTHERSPOON FOUNDRY LTD.	148 CROSS AVENUE OAKVILLE ON L6J 5A8	NE/114.0	-1.36	61
15	GEN	WOTHERSPOON FOUNDRY LTD. 42-157	148 CROSS AVENUE P.O.BOX 400 OAKVILLE ON L6J 2W6	NE/114.0	-1.36	62
16	BORE		ON	NW/114.0	-0.38	63
17	EHS		n/a Oakville ON	E/148.5	-3.90	64
18	EHS		157 Cross Avenue Oakville ON L6J 2W7	N/149.7	-1.15	64
19	GEN	Canadian National Railroad	501 Lyons lane Oakville ON L6J 0A1	ESE/151.0	-5.09	64
20	EHS		105 Cross Avenue Oakville ON L6J 7N5	WNW/154.2	-0.38	65
21	WWIS		214 CROSS AVE. Oakville ON ***Well ID:*** 7134031	N/155.8	-0.83	65
22	BORE		ON	NNW/160.5	-0.38	68

Map Key	DB	Company/Site Name	Address	Dir/Dist (m)	Elev Diff (m)	Page Number
23	EHS		105, 111, 117 and 125 Cross Avenue Oakville ON L6J	NW/166.4	-0.38	69
24	EHS		157 Cross Avenue Oakville ON L6J 2W7	N/167.6	-0.57	70
25	BORE		ON	SSW/169.3	-0.82	70
26	WWIS		165 CROSS AVE OAKVILLE ON ***Well ID:*** 7322522	NNE/172.6	-1.32	71
27	EHS		165 Cross Avenue Oakville ON L6J 0A9	NNE/180.9	-1.35	74
27	GEN	Hepworth and Damas Endodontics	165 Cross Ave, Suite 200 Oakville ON L6J 0A9	NNE/180.9	-1.35	74
27	GEN	Hepworth and Damas Endodontics	165 Cross Ave, Suite 200 Oakville ON L6J 0A9	NNE/180.9	-1.35	75
27	GEN	Hepworth and Damas Endodontics	165 Cross Ave, Suite 200 Oakville ON L6J 0A9	NNE/180.9	-1.35	75
27	GEN	Hepworth and Damas Endodontics	165 Cross Ave, Suite 200 Oakville ON L6J 0A9	NNE/180.9	-1.35	76
27	GEN	Hepworth and Damas Endodontics	165 Cross Ave, Suite 200 Oakville ON L6J 0A9	NNE/180.9	-1.35	76
27	GEN	Hepworth and Damas Endodontics	165 Cross Ave, Suite 200 Oakville ON L6J 0A9	NNE/180.9	-1.35	77
27	GEN	Hepworth and Damas Endodontics	165 Cross Ave, Suite 200 Oakville ON L6J 0A9	NNE/180.9	-1.35	77
27	GEN	Dr. B. Kostovic Medical Professional Corporation	165 Cross Ave 105 Oakville ON L6J 0A9	NNE/180.9	-1.35	80

Map Key	DB	Company/Site Name	Address	Dir/Dist (m)	Elev Diff (m)	Page Number
27	SCT	Instant Imprints Canada Inc.	165 Cross Ave Suite 6 Oakville ON L6J 0A9	NNE/180.9	-1.35	80
28	WWIS		N/A LYON'S LANE lot 15 con 3 OAKVILLE ON ***Well ID:*** 7384402	WSW/183.5	-1.47	80
29	EHS		157-165 Cross Avenue Oakville ON L6J 2W7	N/186.9	-0.94	83
30	BORE		ON	W/194.8	0.50	84
31	EHS		176 Cross Avenue Oakville ON L6J 2W6	NE/195.4	-2.33	85
32	BORE		ON	NW/211.7	-0.38	85
33	WWIS		165 CROSS AVE OAKVILLE ON ***Well ID:*** 7322523	NNE/215.4	-1.43	87
34	BORE		ON	SW/217.3	-7.02	90
35	GEN	Naylor Building Partnerships	60 Old Mill Rd Oakville ON L6J 7V9	SE/219.9	-8.82	91
36	EHS		70 Old Mill Road Oakville ON L6J 7W3	ESE/220.0	-9.73	92
36	EHS		70 Old Mill Rd Oakville ON L6J7W3	ESE/220.0	-9.73	92
36	RSC	2317511 ONTARIO INC.	70 OLD MILL ROAD ON Oakville ON	ESE/220.0	-9.73	92
37	GEN	GS Wark Limited	503 Lyonds Lane Oakville ON L6J 0A1	E/221.4	-5.46	93

Map Key	DB	Company/Site Name	Address	Dir/Dist (m)	Elev Diff (m)	Page Number
38	RSC	177 CROSS ARGUS DEVELOPMENT INC.	177 Cross AV Oakville ON	NNE/227.8	-1.31	93
39	WWIS		165 CROSS AVE OAKVILLE ON ***Well ID:*** 7322524	N/229.1	-1.29	94
40	BORE		ON	SSW/234.7	-4.20	97
41	EHS		125 Cross Avenue Oakville ON L6J 2W8	NW/235.0	-0.38	98
41	EHS		125 Cross Ave Oakville ON L6J2W8	NW/235.0	-0.38	98
41	GEN	BLACK PHOTO CORPORATION	125 CROSS AVENUE OAKVILLE ON L6J 2W8	NW/235.0	-0.38	98
41	GEN	BLACK PHOTO CORPORATION	125 CROSS AVENUE OAKVILLE ON L6J 2W8	NW/235.0	-0.38	99
41	GEN	WAL-MART CANADA INC.	125 CROSS AVENUE TRAFALGAR VILLAGE OAKVILLE ON L6J 2W8	NW/235.0	-0.38	99
41	GEN	WAL-MART CANADA INC.	TRAFALGAR VILLAGE 125 CROSS AVENUE OAKVILLE ON L5J 2W3	NW/235.0	-0.38	100
41	GEN	Loblaw Companies Inc	1-125 Cross Ave. Oakville ON L6J 2W8	NW/235.0	-0.38	101
41	GEN	Loblaw Companies Inc	1-125 Cross Ave. Oakville ON L6J 2W8	NW/235.0	-0.38	101
41	GEN	LOBLAWS INC.	1-125 Cross Ave. Oakville ON L6J 2W8	NW/235.0	-0.38	102
41	GEN	LOBLAWS INC.	1-125 Cross Ave. Oakville ON L6J 2W8	NW/235.0	-0.38	102

Map Key	DB	Company/Site Name	Address	Dir/Dist (m)	Elev Diff (m)	Page Number
41	GEN	Value Village Stores	125 Cross Avenue Oakville ON L6J 2W8	NW/235.0	-0.38	103
41	GEN	LOBLAWS INC.	1-125 Cross Ave. Oakville ON L6J 2W8	NW/235.0	-0.38	105
41	GEN	Value Village Stores	125 Cross Avenue Oakville ON L6J 2W8	NW/235.0	-0.38	105
41	GEN	LOBLAWS INC.	1-125 Cross Ave. Oakville ON L6J 2W8	NW/235.0	-0.38	108
41	GEN	Value Village Store #2154	125 Cross Avenue Oakville ON	NW/235.0	-0.38	110
41	PES	WOOLCO DEPARTMENT STORES #6497	TRAFALGAR VILLAGE 125 CROSS AVE OAKVILLE ON L6J 2W8	NW/235.0	-0.38	117
41	PES	GARRIE & CHRIS NO FRILLS #700	125 CROSS AVE OAKVILLE ON L6J2W8	NW/235.0	-0.38	117
41	PES	812918 ONTARIO LIMITED O/A KEVIN'S NO FRILLS	125 CROSS AVENUE OAKVILLE ON L6J2W8	NW/235.0	-0.38	118
41	PES	812918 ONTARIO LIMITED O/A KEVIN'S NO FRILLS	125 CROSS AVENUE OAKVILLE ON L6J 2W8	NW/235.0	-0.38	118
41	PES	1950409 ONTARIO LIMITED O/A COLANGELO'S NO FRILLS	1-125 CROSS AVE OAKVILLE ON L6J2W8	NW/235.0	-0.38	118
41	PES	1950409 ONTARIO LIMITED O/A COLANGELO'S NO FRILLS	1-125 CROSS AVE OAKVILLE ON L6J2W8	NW/235.0	-0.38	119
41	PES	GARRIE & CHRIS' NO FRILLS	125 CROSS AVENUE OAKVILLE ON L6J2W8	NW/235.0	-0.38	119
41	PES	GARRIE & CHRIS NO FRILLS #700	125 CROSS AVE OAKVILLE ON L6J2W8	NW/235.0	-0.38	120

Map Key	DB	Company/Site Name	Address	Dir/Dist (m)	Elev Diff (m)	Page Number
41	SPL	Kevin's No Frills<UNOFFICIAL>	125 Cross Ave Oakville ON	NW/235.0	-0.38	120
41	SPL	Crossroads Refrigeration <UNOFFICIAL>	125 Cross Ave. Oakville ON	NW/235.0	-0.38	121
41	SPL	Neelands Refrigeration Limited	125 Cross Ave Oakville ON L6J 2W8	NW/235.0	-0.38	122
41	SPL		125 Cross Ave Oakville ON L6J 2W8	NW/235.0	-0.38	123
42	EHS		200 Cross Ave Oakville ON L6J2W6	ENE/237.4	-4.28	123
42	GEN	Grascan on behalf of Metrolinx	200 Cross Ave Oakville ON L6J 2W6	ENE/237.4	-4.28	124
42	GEN	Grascan on behalf of Metrolinx	200 Cross Ave Oakville ON L6J 2W6	ENE/237.4	-4.28	124
43	WWIS		ON ***Well ID:*** 7188619	ESE/240.0	-10.46	125
44	GEN	The Home Depot	99 Cross Avenue Oakville ON L6J 2W7	WNW/240.0	-1.84	126
44	GEN	The Home Depot	99 Cross Avenue Oakville ON L6J 2W7	WNW/240.0	-1.84	128
44	GEN	The Home Depot	99 Cross Avenue Oakville ON L6J 2W7	WNW/240.0	-1.84	129
44	GEN	The Home Depot	99 Cross Avenue Oakville ON L6J 2W7	WNW/240.0	-1.84	131
44	GEN	The Home Depot # 7157	99 Cross Avenue Oakville ON L6J 2W7	WNW/240.0	-1.84	133

Map Key	DB	Company/Site Name	Address	Dir/Dist (m)	Elev Diff (m)	Page Number
44	GEN	The Home Depot # 7157	99 Cross Avenue Oakville ON	WNW/240.0	-1.84	135
44	GEN	The Home Depot # 7157	99 Cross Avenue Oakville ON L6J 2W7	WNW/240.0	-1.84	136
44	GEN	The Home Depot # 7157	99 Cross Avenue Oakville ON L6J 2W7	WNW/240.0	-1.84	138
44	GEN	The Home Depot # 7157	99 Cross Avenue Oakville ON L6J 2W7	WNW/240.0	-1.84	140
44	GEN	HOME DEPOT CANADA, THE # 7157	99 Cross Avenue Oakville ON L6J 2W7	WNW/240.0	-1.84	142
44	GEN	HOME DEPOT CANADA, THE # 7157	99 Cross Avenue Oakville ON L6J 2W7	WNW/240.0	-1.84	144
44	GEN	HOME DEPOT CANADA, THE # 7157	99 Cross Avenue Oakville ON L6J 2W7	WNW/240.0	-1.84	146
44	GEN	Home Depot	99 Cross Avenue Oakville ON	WNW/240.0	-1.84	147
44	PES	HOME DEPOT OD CANADA INC. STORE #7157	99 CROSS AVE OAKVILLE ON L6J2W7	WNW/240.0	-1.84	160
44	PES	HOME DEPOT OD CANADA INC. STORE #7157	99 CROSS AVE OAKVILLE ON L6J 2W7	WNW/240.0	-1.84	160
44	PES	HOME DEPOT OD CANADA INC. STORE #7157	99 CROSS AVE OAKVILLE ON L6J2W7	WNW/240.0	-1.84	160
44	PES		99 CROSS AVE OAKVILLE ON L6J 2W7	WNW/240.0	-1.84	161
45	EHS		185 Cross Ave Oakville ON L6J2W7	NNE/246.4	-2.40	161

Map Key	DB	Company/Site Name	Address	Dir/Dist (m)	Elev Diff (m)	Page Number
45	GEN	915643 Ontario Inc	185 Cross Ave Oakville ON	NNE/246.4	-2.40	161
45	RSC	177 CROSS ARGUS DEVELOPMENT INC.	185 Cross AV Oakville ON	NNE/246.4	-2.40	162
46	SPL	LAIDLAW ENVIRONMENTAL	599 LYONS LANE OAKVILLE LIFE CENTRE MOTOR VEHICLE (OPERATING FLUID) OAKVILLE TOWN ON L6J 2Y2	W/246.4	-3.45	162
47	BORE		ON	S/247.1	-3.68	163

Executive Summary: Summary By Data Source

BORE - Borehole

A search of the BORE database, dated 1875-Jul 2018 has found that there are 10 BORE site(s) within approximately 0.25 kilometers of the project property.

Equal/Higher Elevation	Address	Direction	Distance (m)	Map Key
	ON	W	84.37	10
	ON	W	194.84	30

Lower Elevation	Address	Direction	Distance (m)	Map Key
	ON	NW	72.80	7
	ON	NW	114.04	16
	ON	NNW	160.49	22
	ON	SSW	169.25	25
	ON	NW	211.65	32
	ON	SW	217.31	34
	ON	SSW	234.73	40

	ON	S	247.11	47

CA - Certificates of Approval

A search of the CA database, dated 1985-Oct 30, 2011* has found that there are 1 CA site(s) within approximately 0.25 kilometers of the project property.

Equal/Higher Elevation	Address	Direction	Distance (m)	Map Key
	Cross Avenue, Lyons Lane Oakville ON	WSW	81.85	9

DTNK - Delisted Fuel Tanks

A search of the DTNK database, dated Oct 2023 has found that there are 3 DTNK site(s) within approximately 0.25 kilometers of the project property.

Lower Elevation	Address	Direction	Distance (m)	Map Key
OAKVILLE HYDRO CORPORATION ATTN ED BENSON	530 LYONS LA OAKVILLE ON	S	98.11	11
OAKVILLE HYDRO CORPORATION ATTN ED BENSON	530 LYONS LA OAKVILLE ON	S	98.11	11
OAKVILLE HYDRO CORPORATION ATTN ED BENSON	530 LYONS LA OAKVILLE ON	S	98.11	11

ECA - Environmental Compliance Approval

A search of the ECA database, dated Oct 2011 - Jul 31, 2025 has found that there are 2 ECA site(s) within approximately 0.25 kilometers of the project property.

Equal/Higher Elevation	Address	Direction	Distance (m)	Map Key
The Regional Municipality of Halton	Cross Avenue, Lyons Lane Oakville ON L6M 3L1	WSW	81.85	9

Lower Elevation	Address	Direction	Distance (m)	Map Key

The TDL Group Corp./Groupe TDL Corporation	111 Cross Ave Oakville ON L6K 2Y1	NW	78.78	8

EHS - ERIS Historical Searches

A search of the EHS database, dated 1999-Apr 30, 2025 has found that there are 21 EHS site(s) within approximately 0.25 kilometers of the project property.

Lower Elevation	Address	Direction	Distance (m)	Map Key
	136 Cross Avenue Oakville ON L6J 2W6	ENE	36.59	2
	136 Cross Avenue Oakville ON	NE	39.66	3
	142 Cross Avenue Oakville ON L6J 2W6	NE	60.23	5
	142 Cross Avenue Oakville ON L6J 2W6	NE	60.23	5
	142 Cross Avenue Oakville ON L6K 2G4	NE	62.06	6
	530 Lyons Lane Oakville ON	S	98.11	11
	105, 111, 117, 125 Cross Avenue Oakville ON	W	100.62	13
	n/a Oakville ON	E	148.51	17
	157 Cross Avenue Oakville ON L6J 2W7	N	149.73	18
	105 Cross Avenue Oakville ON L6J 7N5	WNW	154.25	20

105, 111, 117 and 125 Cross Avenue Oakville ON L6J	NW	166.37	23
157 Cross Avenue Oakville ON L6J 2W7	N	167.56	24
165 Cross Avenue Oakville ON L6J 0A9	NNE	180.94	27
157-165 Cross Avenue Oakville ON L6J 2W7	N	186.93	29
176 Cross Avenue Oakville ON L6J 2W6	NE	195.39	31
70 Old Mill Road Oakville ON L6J 7W3	ESE	220.01	36
70 Old Mill Rd Oakville ON L6J7W3	ESE	220.01	36
125 Cross Avenue Oakville ON L6J 2W8	NW	235.03	41
125 Cross Ave Oakville ON L6J2W8	NW	235.03	41
200 Cross Ave Oakville ON L6J2W6	ENE	237.41	42
185 Cross Ave Oakville ON L6J2W7	NNE	246.38	45

EXP - List of Expired Fuels Safety Facilities

A search of the EXP database, dated Oct 2023 has found that there are 2 EXP site(s) within approximately 0.25 kilometers of the project property.

Lower Elevation	Address	Direction	Distance (m)	Map Key
OAKVILLE HYDRO CORPORATION ATTN ED BENSON	530 LYONS LA OAKVILLE ON	S	98.11	11
OAKVILLE HYDRO CORPORATION ATTN ED BENSON	530 LYONS LA OAKVILLE ON	S	98.11	11

GEN - Ontario Regulation 347 Waste Generators Summary

A search of the GEN database, dated 1986-Mar 31, 2025 has found that there are 50 GEN site(s) within approximately 0.25 kilometers of the project property.

Equal/Higher Elevation	Address	Direction	Distance (m)	Map Key
OAKVILLE HYDRO-ELECTRIC COMMISSION29-491	539 LYONS LANE C/O 2350 TRAFALGAR ROAD OAKVILLE ON L6J 5E3	SW	54.25	4
OAKVILLE HYDRO ELECTRICITY DISTRIBUTION INC	539 LYON'S LANE OAKVILLE ON	SW	54.25	4
Corporation of the Town of Oakville	550 Lyons Lane Oakville ON L6J 2Y1	SW	98.49	12

Lower Elevation	Address	Direction	Distance (m)	Map Key
OAKVILLE HYDRO ELECTRIC COMM.	530 LYONS LANE OAKVILLE ON L6J 2Y1	S	98.11	11
OAKVILLE HYDRO ELECTRIC COMMISSION	530 LYONS LANE OAKVILLE ON L6J 2Y1	S	98.11	11
OAKVILLE HYDRO 29-136	530 LYONS LANE OAKVILLE ON L6J 2Y1	S	98.11	11
OAKVILLE HYDRO ELECTRICITY DISTRIBUTION INC	530 LYONS LANE OAKVILLE ON L6J 2Y1	S	98.11	11
WOTHERSPOON FOUNDRY LTD.	148 CROSS AVENUE P.O.BOX 400 OAKVILLE ON L6J 2W6	NE	113.96	15

WOTHERSPOON FOUNDRY LTD.	148 CROSS AVENUE OAKVILLE ON L6J 5A8	NE	113.96	15
WOTHERSPOON FOUNDRY LTD. 42-157	148 CROSS AVENUE P.O.BOX 400 OAKVILLE ON L6J 2W6	NE	113.96	15
Canadian National Railroad	501 Lyons lane Oakville ON L6J 0A1	ESE	151.05	19
Hepworth and Damas Endodontics	165 Cross Ave, Suite 200 Oakville ON L6J 0A9	NNE	180.94	27
Hepworth and Damas Endodontics	165 Cross Ave, Suite 200 Oakville ON L6J 0A9	NNE	180.94	27
Hepworth and Damas Endodontics	165 Cross Ave, Suite 200 Oakville ON L6J 0A9	NNE	180.94	27
Hepworth and Damas Endodontics	165 Cross Ave, Suite 200 Oakville ON L6J 0A9	NNE	180.94	27
Hepworth and Damas Endodontics	165 Cross Ave, Suite 200 Oakville ON L6J 0A9	NNE	180.94	27
Hepworth and Damas Endodontics	165 Cross Ave, Suite 200 Oakville ON L6J 0A9	NNE	180.94	27
Dr. B. Kostovic Medical Professional Corporation	165 Cross Ave 105 Oakville ON L6J 0A9	NNE	180.94	27
Hepworth and Damas Endodontics	165 Cross Ave, Suite 200 Oakville ON L6J 0A9	NNE	180.94	27
Naylor Building Partnerships	60 Old Mill Rd Oakville ON L6J 7V9	SE	219.94	35

GS Wark Limited	503 Lyonds Lane Oakville ON L6J 0A1	E	221.36	37
BLACK PHOTO CORPORATION	125 CROSS AVENUE OAKVILLE ON L6J 2W8	NW	235.03	41
BLACK PHOTO CORPORATION	125 CROSS AVENUE OAKVILLE ON L6J 2W8	NW	235.03	41
WAL-MART CANADA INC.	125 CROSS AVENUE TRAFALGAR VILLAGE OAKVILLE ON L6J 2W8	NW	235.03	41
WAL-MART CANADA INC.	TRAFALGAR VILLAGE 125 CROSS AVENUE OAKVILLE ON L5J 2W3	NW	235.03	41
Loblaw Companies Inc	1-125 Cross Ave. Oakville ON L6J 2W8	NW	235.03	41
Loblaw Companies Inc	1-125 Cross Ave. Oakville ON L6J 2W8	NW	235.03	41
LOBLAWS INC.	1-125 Cross Ave. Oakville ON L6J 2W8	NW	235.03	41
LOBLAWS INC.	1-125 Cross Ave. Oakville ON L6J 2W8	NW	235.03	41
Value Village Stores	125 Cross Avenue Oakville ON L6J 2W8	NW	235.03	41
LOBLAWS INC.	1-125 Cross Ave. Oakville ON L6J 2W8	NW	235.03	41
Value Village Stores	125 Cross Avenue Oakville ON L6J 2W8	NW	235.03	41
LOBLAWS INC.	1-125 Cross Ave. Oakville ON L6J 2W8	NW	235.03	41

Value Village Store #2154	125 Cross Avenue Oakville ON	NW	235.03	41
Grascan on behalf of Metrolinx	200 Cross Ave Oakville ON L6J 2W6	ENE	237.41	42
Grascan on behalf of Metrolinx	200 Cross Ave Oakville ON L6J 2W6	ENE	237.41	42
The Home Depot	99 Cross Avenue Oakville ON L6J 2W7	WNW	240.03	44
The Home Depot # 7157	99 Cross Avenue Oakville ON L6J 2W7	WNW	240.03	44
The Home Depot # 7157	99 Cross Avenue Oakville ON	WNW	240.03	44
The Home Depot # 7157	99 Cross Avenue Oakville ON L6J 2W7	WNW	240.03	44
The Home Depot # 7157	99 Cross Avenue Oakville ON L6J 2W7	WNW	240.03	44
The Home Depot # 7157	99 Cross Avenue Oakville ON L6J 2W7	WNW	240.03	44
HOME DEPOT CANADA, THE # 7157	99 Cross Avenue Oakville ON L6J 2W7	WNW	240.03	44
HOME DEPOT CANADA, THE # 7157	99 Cross Avenue Oakville ON L6J 2W7	WNW	240.03	44
HOME DEPOT CANADA, THE # 7157	99 Cross Avenue Oakville ON L6J 2W7	WNW	240.03	44

Home Depot	99 Cross Avenue Oakville ON	WNW	240.03	44
The Home Depot	99 Cross Avenue Oakville ON L6J 2W7	WNW	240.03	44
The Home Depot	99 Cross Avenue Oakville ON L6J 2W7	WNW	240.03	44
The Home Depot	99 Cross Avenue Oakville ON L6J 2W7	WNW	240.03	44
915643 Ontario Inc	185 Cross Ave Oakville ON	NNE	246.38	45

NPCB - National PCB Inventory

A search of the NPCB database, dated 1988-2008* has found that there are 3 NPCB site(s) within approximately 0.25 kilometers of the project property.

Lower Elevation	Address	Direction	Distance (m)	Map Key
OAKVILLE PUBLIC UTILITIES COMMISSION	530 LYONS LANE OAKVILLE ON L6J 5E3	S	98.11	11
OAKVILLE PUBLIC UTILITIES COMMISSION	530 LYONS LANE LYONS LANE OAKVILLE ON L6J 5E3	S	98.11	11
OAKVILLE PUBLIC UTILITIES COMMISSION	530 LYONS LANE OAKVILLE ON	S	98.11	11

OPCB - Inventory of PCB Storage Sites

A search of the OPCB database, dated 1987-Oct 2004; 2012-Dec 2013 has found that there are 4 OPCB site(s) within approximately 0.25 kilometers of the project property.

Lower Elevation	Address	Direction	Distance (m)	Map Key
OAKVILLE PUBLIC UTILITIES COMMISSION	530 LYONS LANE OAKVILLE ON L6J 5E3	S	98.11	11

OAKVILLE PUBLIC UTILITIES COMMISSION	530 LYONS LANE OAKVILLE ON L6J 5E3	S	98.11	11
OAKVILLE PUBLIC UTILITIES COMMISSION	530 LYONS LANE OAKVILLE ON L6J 5E3	S	98.11	11
OAKVILLE PUBLIC UTILITIES COMMISSION	530 LYONS LANE OAKVILLE ON	S	98.11	11

PES - Pesticide Register

A search of the PES database, dated Oct 2011 - Jul 31, 2025 has found that there are 12 PES site(s) within approximately 0.25 kilometers of the project property.

Lower Elevation	Address	Direction	Distance (m)	Map Key
GARRIE & CHRIS NO FRILLS #700	125 CROSS AVE OAKVILLE ON L6J2W8	NW	235.03	41
WOOLCO DEPARTMENT STORES #6497	TRAFALGAR VILLAGE 125 CROSS AVE OAKVILLE ON L6J 2W8	NW	235.03	41
GARRIE & CHRIS NO FRILLS #700	125 CROSS AVE OAKVILLE ON L6J2W8	NW	235.03	41
812918 ONTARIO LIMITED O/A KEVIN'S NO FRILLS	125 CROSS AVENUE OAKVILLE ON L6J2W8	NW	235.03	41
812918 ONTARIO LIMITED O/A KEVIN'S NO FRILLS	125 CROSS AVENUE OAKVILLE ON L6J 2W8	NW	235.03	41
1950409 ONTARIO LIMITED O/A COLANGELO'S NO FRILLS	1-125 CROSS AVE OAKVILLE ON L6J2W8	NW	235.03	41
1950409 ONTARIO LIMITED O/A COLANGELO'S NO FRILLS	1-125 CROSS AVE OAKVILLE ON L6J2W8	NW	235.03	41
GARRIE & CHRIS' NO FRILLS	125 CROSS AVENUE OAKVILLE ON L6J2W8	NW	235.03	41

HOME DEPOT OD CANADA INC. STORE #7157	99 CROSS AVE OAKVILLE ON L6J2W7	WNW	240.03	44
HOME DEPOT OD CANADA INC. STORE #7157	99 CROSS AVE OAKVILLE ON L6J 2W7	WNW	240.03	44
HOME DEPOT OD CANADA INC. STORE #7157	99 CROSS AVE OAKVILLE ON L6J2W7	WNW	240.03	44
	99 CROSS AVE OAKVILLE ON L6J 2W7	WNW	240.03	44

PRT - Private and Retail Fuel Storage Tanks

A search of the PRT database, dated 1989-1996* has found that there are 1 PRT site(s) within approximately 0.25 kilometers of the project property.

Lower Elevation	Address	Direction	Distance (m)	Map Key
OAKVILLE HYDRO ELECTRIC COMMISSION ATTN ED BENSON	530 LYONS LA OAKVILLE ON	S	98.11	11

REC - Ontario Regulation 347 Waste Receivers Summary

A search of the REC database, dated 1986-1990, 1992-2021 has found that there are 1 REC site(s) within approximately 0.25 kilometers of the project property.

Lower Elevation	Address	Direction	Distance (m)	Map Key
OAKVILLE HYDRO ELECTRIC COMMISSION	530 LYONS LANE OAKVILLE ON L6J 5E3	S	98.11	11

RSC - Record of Site Condition

A search of the RSC database, dated 1997-Sept 2001, Oct 2004-Aug 2025 has found that there are 3 RSC site(s) within approximately 0.25 kilometers of the project property.

Lower Elevation	Address	Direction	Distance (m)	Map Key
2317511 ONTARIO INC.	70 OLD MILL ROAD ON Oakville ON	ESE	220.01	36

177 CROSS ARGUS DEVELOPMENT INC.	177 Cross AV Oakville ON	NNE	227.81	38
177 CROSS ARGUS DEVELOPMENT INC.	185 Cross AV Oakville ON	NNE	246.38	45

SCT - Scott's Manufacturing Directory

A search of the SCT database, dated 1992-Mar 2011* has found that there are 3 SCT site(s) within approximately 0.25 kilometers of the project property.

Lower Elevation	Address	Direction	Distance (m)	Map Key
BRUKAR INC.	136 CROSS AVE OAKVILLE ON L6J 2W6	NE	39.66	3
Colourchrome Imaging	117 Cross Ave Suite 52062 Oakville ON L6J 2W7	N	100.66	14
Instant Imprints Canada Inc.	165 Cross Ave Suite 6 Oakville ON L6J 0A9	NNE	180.94	27

SPL - Ontario Spills

A search of the SPL database, dated 1988-Jun 2024; Aug 2024; Oct-May 2025 has found that there are 6 SPL site(s) within approximately 0.25 kilometers of the project property.

Equal/Higher Elevation	Address	Direction	Distance (m)	Map Key
LECLAIR FUELS LTD.	CROSS AVENUE AND LYONS LANE TANK TRUCK (CARGO) OAKVILLE TOWN ON	WSW	81.85	9

Lower Elevation	Address	Direction	Distance (m)	Map Key
Crossroads Refrigeration <UNOFFICIAL>	125 Cross Ave. Oakville ON	NW	235.03	41
Neelands Refrigeration Limited	125 Cross Ave Oakville ON L6J 2W8	NW	235.03	41

Kevin's No Frills<UNOFFICIAL>	125 Cross Ave Oakville ON	NW	235.03	41
	125 Cross Ave Oakville ON L6J 2W8	NW	235.03	41
LAIDLAW ENVIRONMENTAL	599 LYONS LANE OAKVILLE LIFE CENTRE MOTOR VEHICLE (OPERATING FLUID) OAKVILLE TOWN ON L6J 2Y2	W	246.40	46

WDS - Waste Disposal Sites - MOE CA Inventory

A search of the WDS database, dated Oct 2011 - Jul 31, 2025 has found that there are 2 WDS site(s) within approximately 0.25 kilometers of the project property.


Lower Elevation	Address	Direction	Distance (m)	Map Key
Safety-Kleen (On-Site) Inc.	530 Lyons Lane, Oakville Hydro Oakville ON N1G 4P5	S	98.11	11
	530 LYONS LANE, OAKVILLE OAKVILLE ON	S	98.11	11

WWIS - Water Well Information System

A search of the WWIS database, dated Dec 31 2023 has found that there are 8 WWIS site(s) within approximately 0.25 kilometers of the project property.

Lower Elevation	Address	Direction	Distance (m)	Map Key
	136 CROSS AVE. OAKVILLE ON ***Well ID:*** 7254000	NE	28.87	1
	136 CROSS AVE. OAKVILLE ON ***Well ID:*** 7253999	NE	39.66	3
	214 CROSS AVE. Oakville ON ***Well ID:*** 7134031	N	155.80	21
	165 CROSS AVE OAKVILLE ON ***Well ID:*** 7322522	NNE	172.64	26

N/A LYON'S LANE lot 15 con 3 OAKVILLE ON ***Well ID:*** 7384402	WSW	183.46	**28**
165 CROSS AVE OAKVILLE ON ***Well ID:*** 7322523	NNE	215.36	**33**
165 CROSS AVE OAKVILLE ON ***Well ID:*** 7322524	N	229.11	**39**
ON ***Well ID:*** 7188619	ESE	239.97	**43**

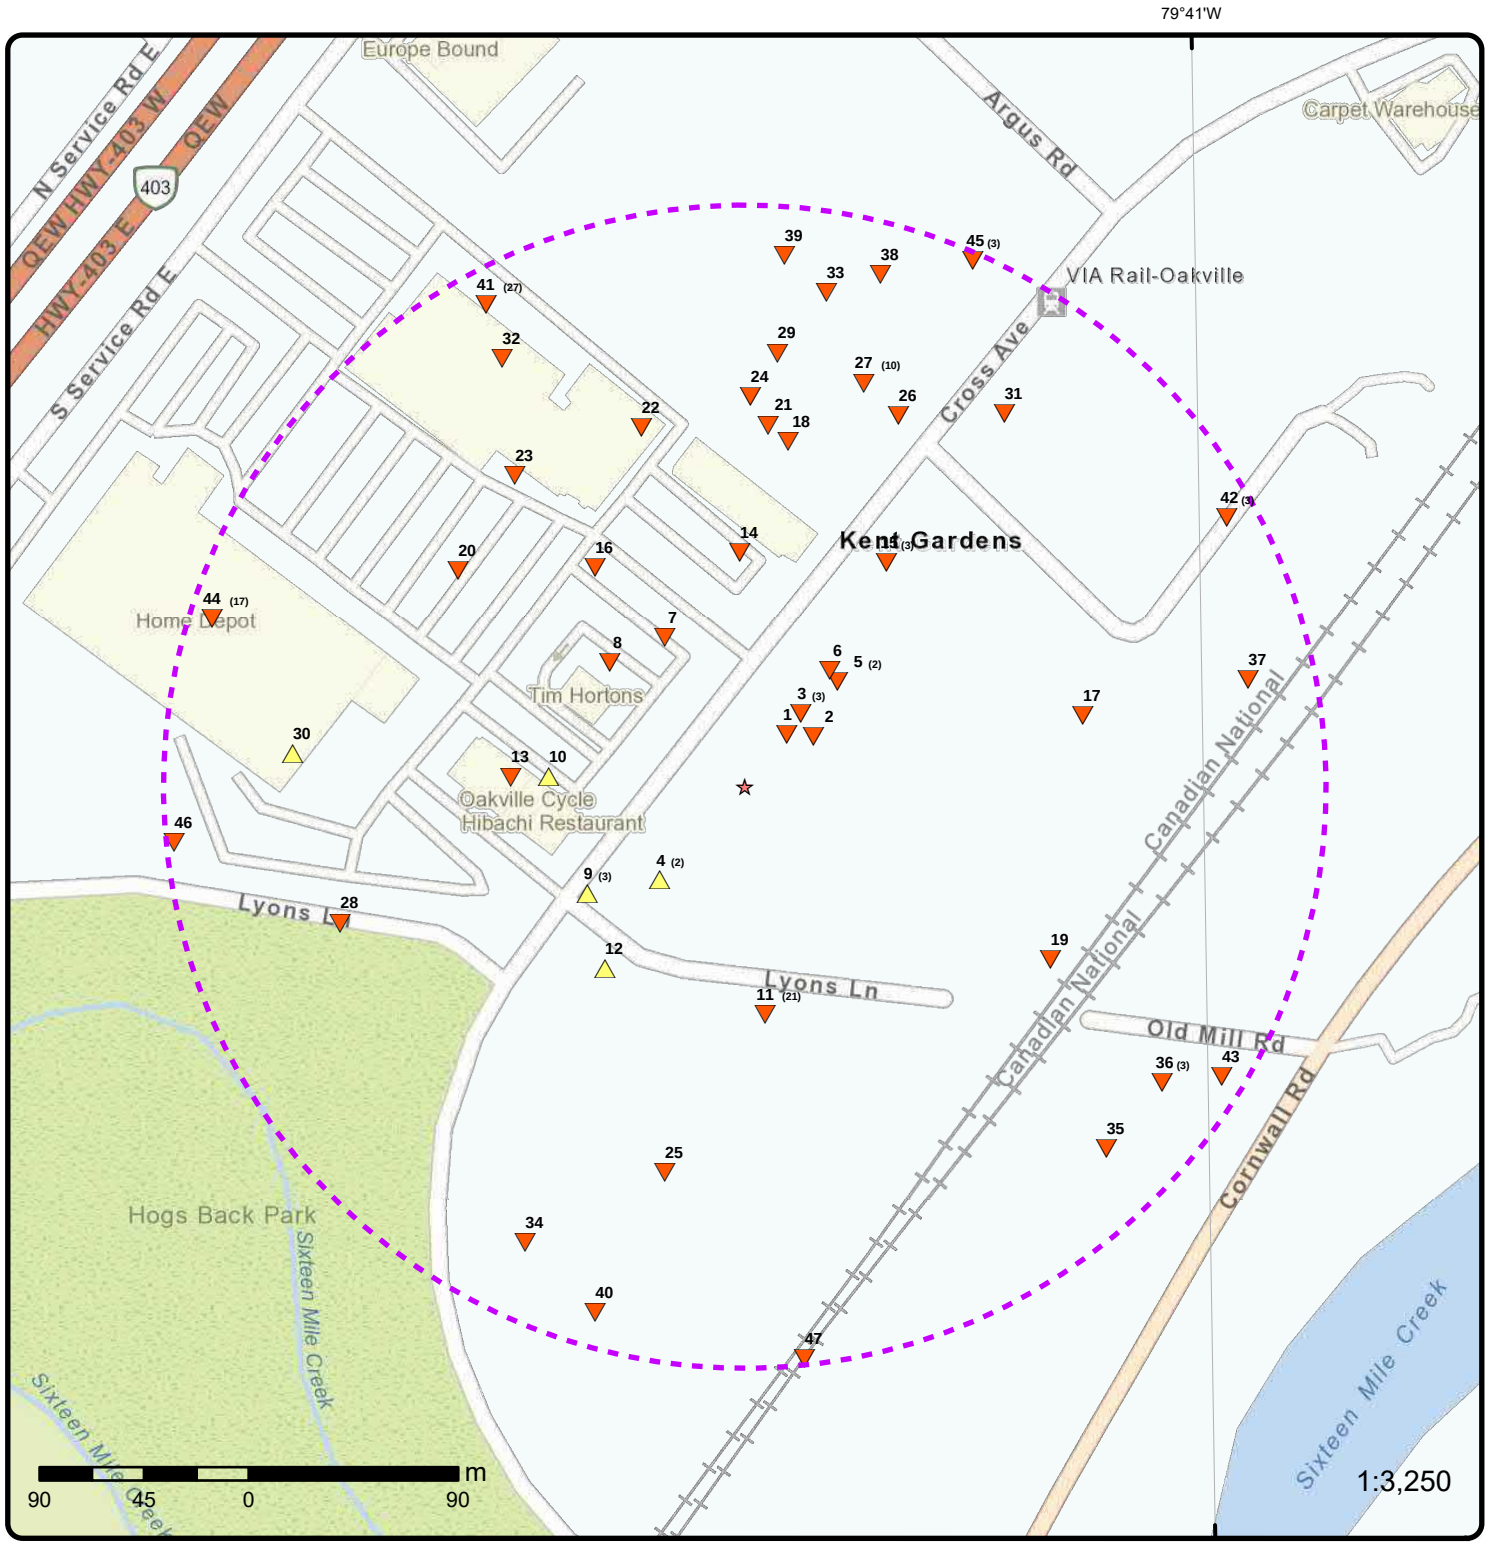

Map: 0.25 Kilometer Radius

Order Number: 25092300895

Address: 118-132 Cross Avenue, Oakville, Oakville, ON

- Project Property
- Buffer Outline
- Eris Sites with Higher Elevation
- Eris Sites with Same Elevation
- Eris Sites with Lower Elevation
- Eris Sites with Unknown Elevation
- Freeways; Highways
- Traffic Circle; Ramp
- Major Arterial; Minor Arterial
- Local Road
- Service Road; Traffic Circle; Ramp
- Rail
- Beach
- Airport
- Industrial Area
- Military Base
- Aircraft Roads
- Native Reservation
- Hospital
- Shopping & Sports Area
- University/College
- Cemetery; Golf Course
- Parkt (National)
- Park (City/County)

Source: © 2021 ESRI StreetMap Premium.

© ERIS Information Limited Partnership



Aerial **Year: 2023**


Address: 118-132 Cross Avenue, Oakville, Oakville, ON

Source: ESRI World Imagery

Order Number: 25092300895

ERIS

© ERIS Information Limited Partnership

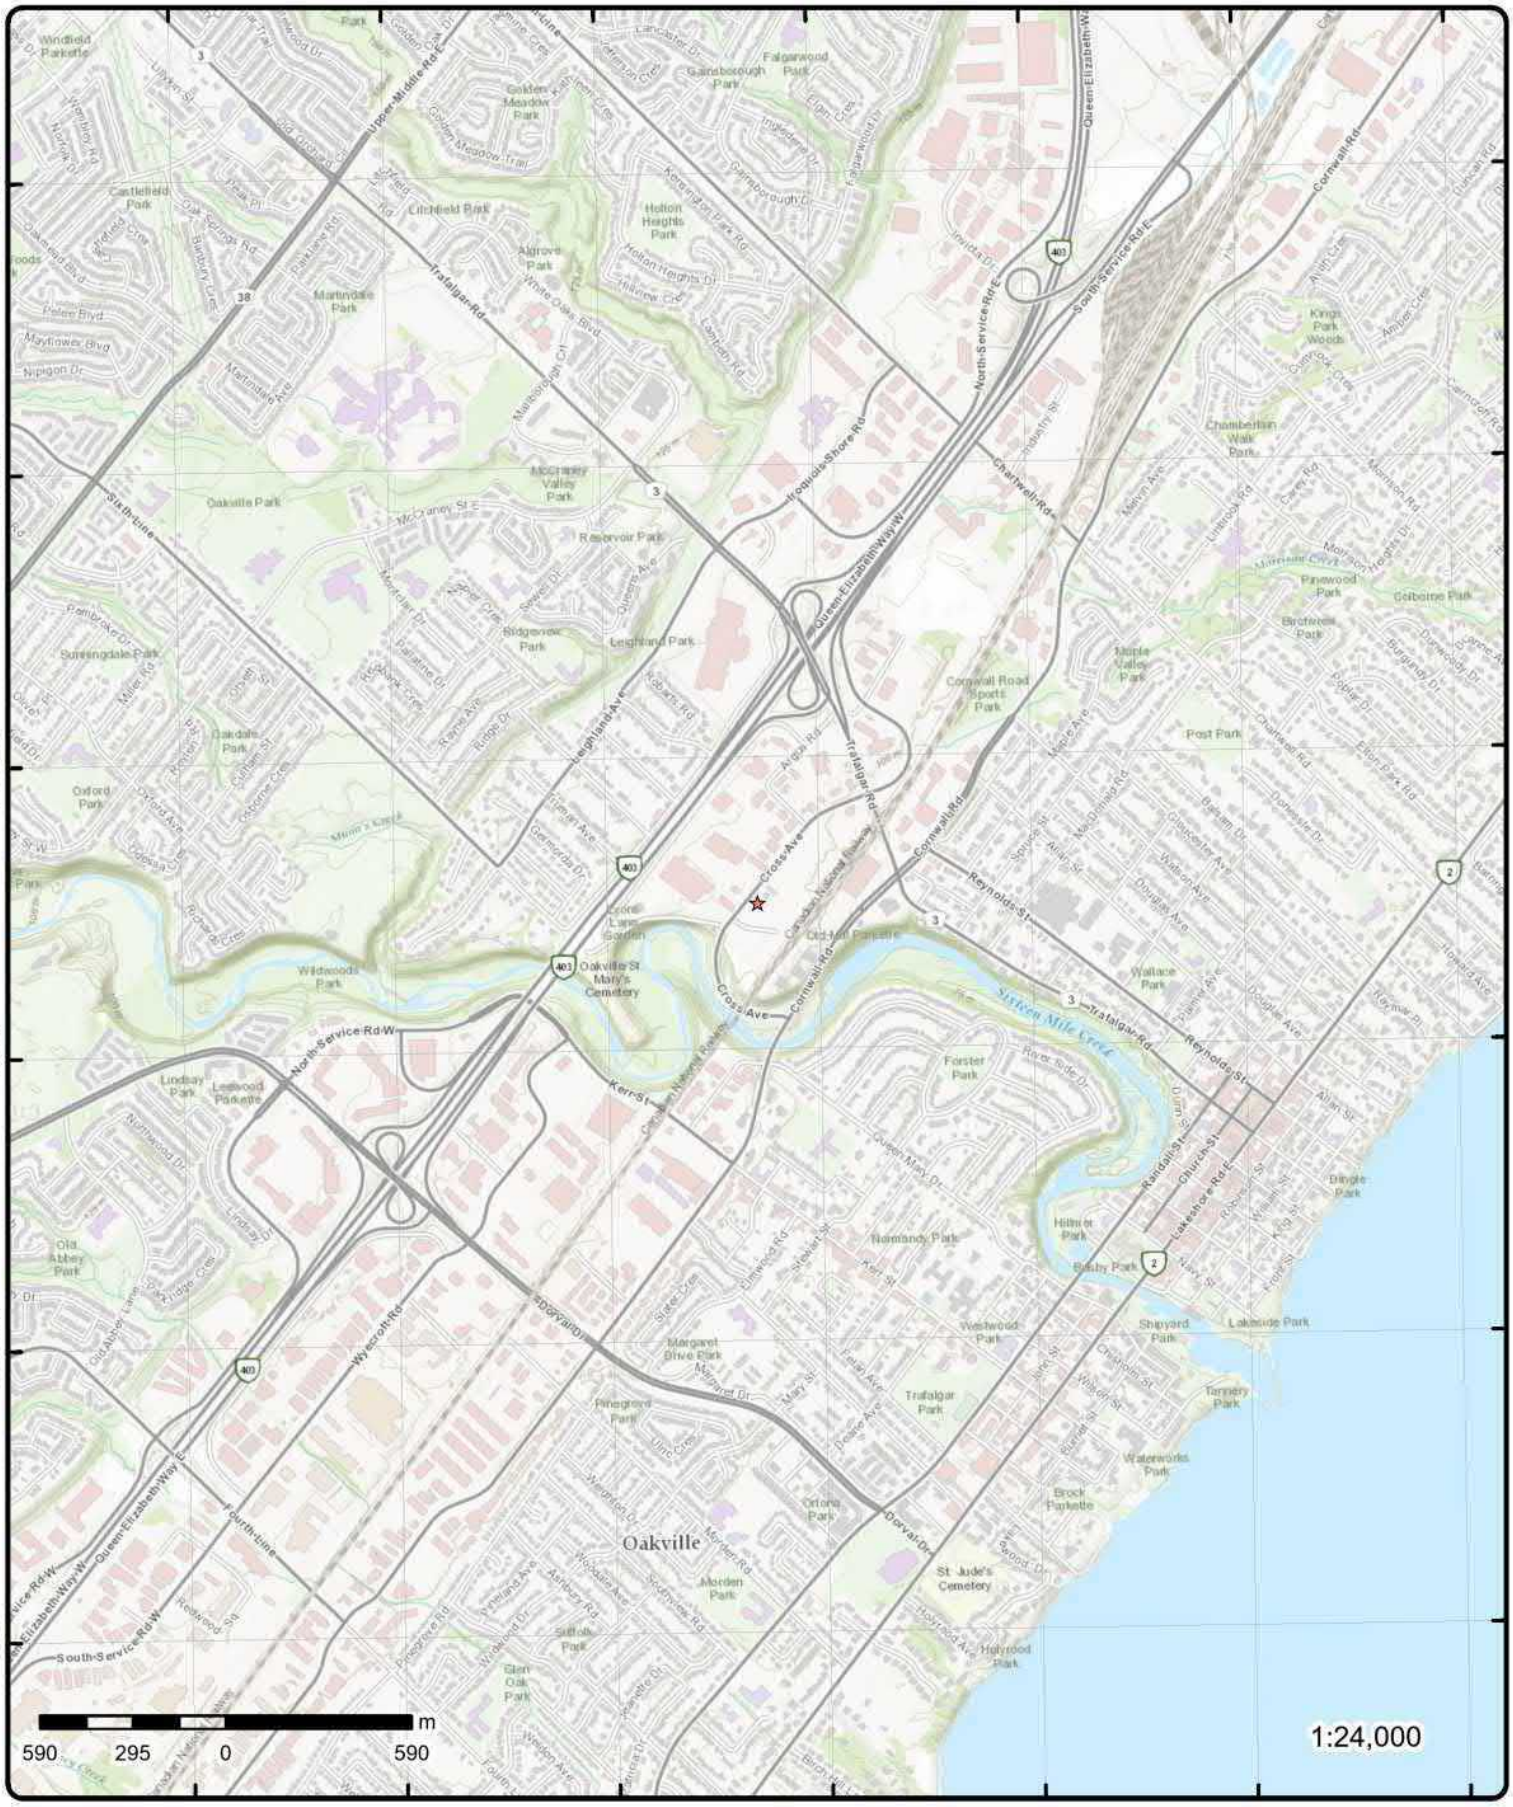

Topographic Map

Address: 118-132 Cross Avenue, Oakville, ON

Source: ESRI World Topographic Map

Order Number: 25092300895

ERIS

© ERIS Information Limited Partnership

Detail Report

Map Key	Number of Records	Direction/ Distance (m)	Elev/Diff (m)	Site	DB
1	1 of 1	NE/28.9	104.8 / -0.38	136 CROSS AVE. OAKVILLE ON	WWIS

Well ID: 7254000
Construction Date:
Use 1st: Monitoring and Test Hole
Use 2nd: 0
Final Well Status: Observation Wells
Water Type:
Casing Material:
Audit No: Z224735
Tag: A183243
Constructn Method:
Elevation (m):
Elevatn Reliabilty:
Depth to Bedrock:
Well Depth:
Overburden/Bedrock:
Pump Rate:
Static Water Level:
Clear/Cloudy:
Municipality: OAKVILLE TOWN
Site Info: WKQ-008480 A0-A02

Flowing (Y/N):
Flow Rate:
Data Entry Status:
Data Src:
Date Received: 12/10/2015
Selected Flag: TRUE
Abandonment Rec:
Contractor: 7241
Form Version: 7
Owner:
County: HALTON
Lot:
Concession:
Concession Name:
Easting NAD83:
Northing NAD83:
Zone:
UTM Reliability:

PDF URL (Map): https://d2khazk8e83rdv.cloudfront.net/moe_mapping/downloads/2Water/Wells_pdfs/725\7254000.pdf

Additional Detail(s) (Map)

Well Completed Date: 11/20/2015
Year Completed: 2015
Depth (m): 6.096
Latitude: 43.4543528208685
Longitude: -79.6855422021778
X: -79.6855420530332
Y: 43.45435281845656
Path: 725\7254000.pdf

Bore Hole Information

Bore Hole ID: 1005833291
DP2BR:
Spatial Status:
Code OB:
Code OB Desc:
Open Hole:
Cluster Kind:
Date Completed: 11/20/2015
Remarks:
Location Method Desc: on Water Well Record
Elevrc Desc:
Location Source Date:
Improvement Location Source:
Improvement Location Method:
Source Revision Comment:

Elevation:
Elevrc:
Zone: 17
East83: 606347.00
North83: 4812111.00
Org CS: UTM83
UTMRC: 4
UTMRC Desc: margin of error : 30 m - 100 m
Location Method: wwr

Supplier Comment:

Overburden and Bedrock Materials Interval

Formation ID:	1005879178
Layer:	1
Color:	6
General Color:	BROWN
Material 1:	06
Material 1 Desc:	SILT
Material 2:	05
Material 2 Desc:	CLAY
Material 3:	85
Material 3 Desc:	SOFT
Formation Top Depth:	0.0
Formation End Depth:	8.0
Formation End Depth UOM:	ft

Overburden and Bedrock Materials Interval

Formation ID:	1005879180
Layer:	3
Color:	2
General Color:	GREY
Material 1:	17
Material 1 Desc:	SHALE
Material 2:	92
Material 2 Desc:	WEATHERED
Material 3:	
Material 3 Desc:	
Formation Top Depth:	11.0
Formation End Depth:	20.0
Formation End Depth UOM:	ft

Overburden and Bedrock Materials Interval

Formation ID:	1005879179
Layer:	2
Color:	6
General Color:	BROWN
Material 1:	06
Material 1 Desc:	SILT
Material 2:	05
Material 2 Desc:	CLAY
Material 3:	66
Material 3 Desc:	DENSE
Formation Top Depth:	8.0
Formation End Depth:	11.0
Formation End Depth UOM:	ft

Annular Space/Abandonment Sealing Record

Plug ID:	1005879189
Layer:	2
Plug From:	6.0
Plug To:	9.0
Plug Depth UOM:	ft

Annular Space/Abandonment Sealing Record

Plug ID:	1005879188
Layer:	1
Plug From:	0.0
Plug To:	6.0
Plug Depth UOM:	ft

Annular Space/Abandonment Sealing Record

Plug ID:	1005879190
Layer:	3
Plug From:	9.0
Plug To:	20.0
Plug Depth UOM:	ft

Method of Construction & Well Use

Method Construction ID:	1005879187
Method Construction Code:	D
Method Construction:	Direct Push
Other Method Construction:	

Pipe Information

Pipe ID:	1005879177
Casing No:	0
Comment:	
Alt Name:	

Construction Record - Casing

Casing ID:	1005879183
Layer:	1
Material:	5
Open Hole or Material:	PLASTIC
Depth From:	0.0
Depth To:	10.0
Casing Diameter:	2.0
Casing Diameter UOM:	inch
Casing Depth UOM:	ft

Construction Record - Screen

Screen ID:	1005879184
Layer:	1
Slot:	10
Screen Top Depth:	10.0
Screen End Depth:	20.0
Screen Material:	5
Screen Depth UOM:	ft
Screen Diameter UOM:	inch
Screen Diameter:	2.25

Water Details

Water ID:	1005879182
Layer:	

Map Key	Number of Records	Direction/ Distance (m)	Elev/Diff (m)	Site	DB

Kind Code:
Kind:
Water Found Depth:
Water Found Depth UOM: ft

Hole Diameter

Hole ID: 1005879181
Diameter:
Depth From:
Depth To:
Hole Depth UOM: ft
Hole Diameter UOM: inch

---

2 | **1 of 1** | **ENE/36.6** | **104.8 / -0.38** | **136 Cross Avenue, Oakville ON L6J 2W6** | **EHS**

Order No: 20320700294
Status: C
Report Type: Standard Report
Report Date: 10-DEC-20
Date Received: 07-DEC-20
Previous Site Name:
Lot/Building Size:
Additional Info Ordered:

Nearest Intersection:
Municipality:
Client Prov/State: ON
Search Radius (km): .25
X: -79.6854
Y: 43.4543418

---

3 | **1 of 3** | **NE/39.7** | **104.8 / -0.38** | **136 Cross Avenue, Oakville ON** | **EHS**

Order No: 20150915014
Status: C
Report Type: Custom Report
Report Date: 18-SEP-15
Date Received: 15-SEP-15
Previous Site Name:
Lot/Building Size:
Additional Info Ordered:

Nearest Intersection:
Municipality:
Client Prov/State: ON
Search Radius (km): .25
X: -79.685382
Y: 43.454337

---

3 | **2 of 3** | **NE/39.7** | **104.8 / -0.38** | **BRUKAR INC., 136 CROSS AVE, OAKVILLE ON L6J 2W6** | **SCT**

Established: 0000
Plant Size (ft²): 0
Employment: 12

--Details--
Description: TOTALIZING FLUID METERS AND COUNTING DEVICES
SIC/NAICS Code: 3824

---

3 | **3 of 3** | **NE/39.7** | **104.8 / -0.38** | **136 CROSS AVE., OAKVILLE ON** | **WWIS**

Well ID: 7253999
Construction Date:
Use 1st: Monitoring and Test Hole
Use 2nd: 0
Final Well Status: Observation Wells

Flowing (Y/N):
Flow Rate:
Data Entry Status:
Data Src:
Date Received: 12/10/2015

Water Type:		**Selected Flag:**	TRUE
Casing Material:		**Abandonment Rec:**	
Audit No:	Z224734	**Contractor:**	7241
Tag:	A183242	**Form Version:**	7
Constructn Method:		**Owner:**	
Elevation (m):		**County:**	HALTON
Elevatn Reliabilty:		**Lot:**	
Depth to Bedrock:		**Concession:**	
Well Depth:		**Concession Name:**	
Overburden/Bedrock:		**Easting NAD83:**	
Pump Rate:		**Northing NAD83:**	
Static Water Level:		**Zone:**	
Clear/Cloudy:		**UTM Reliability:**	
Municipality:	OAKVILLE TOWN		
Site Info:	WKQ-008480 A0-A02		

PDF URL (Map): https://d2khazk8e83rdv.cloudfront.net/moe_mapping/downloads/2Water/Wells_pdfs/725\7253999.pdf

Additional Detail(s) (Map)

Well Completed Date:	11/20/2015
Year Completed:	2015
Depth (m):	6.096
Latitude:	43.4544329864413
Longitude:	-79.6854663056749
X:	-79.68546615618854
Y:	43.4544329838837
Path:	725\7253999.pdf

Bore Hole Information

Bore Hole ID:	1005833288	**Elevation:**	
DP2BR:		**Elevrc:**	
Spatial Status:		**Zone:**	17
Code OB:		**East83:**	606353.00
Code OB Desc:		**North83:**	4812120.00
Open Hole:		**Org CS:**	UTM83
Cluster Kind:		**UTMRC:**	4
Date Completed:	11/20/2015	**UTMRC Desc:**	margin of error : 30 m - 100 m
Remarks:		**Location Method:**	wwr
Location Method Desc:	on Water Well Record		
Elevrc Desc:			
Location Source Date:			
Improvement Location Source:			
Improvement Location Method:			
Source Revision Comment:			
Supplier Comment:			

Overburden and Bedrock Materials Interval

Formation ID:	1005879165
Layer:	3
Color:	6
General Color:	BROWN
Material 1:	06
Material 1 Desc:	SILT
Material 2:	66
Material 2 Desc:	DENSE
Material 3:	
Material 3 Desc:	
Formation Top Depth:	4.0
Formation End Depth:	13.0

Formation End Depth UOM: ft

Overburden and Bedrock Materials Interval

Formation ID: 1005879166
Layer: 4
Color: 2
General Color: GREY
Material 1: 17
Material 1 Desc: SHALE
Material 2: 92
Material 2 Desc: WEATHERED
Material 3:
Material 3 Desc:
Formation Top Depth: 13.0
Formation End Depth: 20.0
Formation End Depth UOM: ft

Overburden and Bedrock Materials Interval

Formation ID: 1005879163
Layer: 1
Color: 8
General Color: BLACK
Material 1:
Material 1 Desc:
Material 2:
Material 2 Desc:
Material 3:
Material 3 Desc:
Formation Top Depth: 0.0
Formation End Depth: 3.0
Formation End Depth UOM: ft

Overburden and Bedrock Materials Interval

Formation ID: 1005879164
Layer: 2
Color: 6
General Color: BROWN
Material 1: 28
Material 1 Desc: SAND
Material 2: 06
Material 2 Desc: SILT
Material 3:
Material 3 Desc:
Formation Top Depth: 3.0
Formation End Depth: 4.0
Formation End Depth UOM: ft

Annular Space/Abandonment Sealing Record

Plug ID: 1005879175
Layer: 2
Plug From: 6.0
Plug To: 9.0
Plug Depth UOM: ft

Annular Space/Abandonment Sealing Record

Plug ID:	1005879174
Layer:	1
Plug From:	0.0
Plug To:	6.0
Plug Depth UOM:	ft

Annular Space/Abandonment Sealing Record

Plug ID:	1005879176
Layer:	3
Plug From:	9.0
Plug To:	20.0
Plug Depth UOM:	ft

Method of Construction & Well Use

Method Construction ID:	1005879173
Method Construction Code:	D
Method Construction:	Direct Push
Other Method Construction:	

Pipe Information

Pipe ID:	1005879162
Casing No:	0
Comment:	
Alt Name:	

Construction Record - Casing

Casing ID:	1005879169
Layer:	1
Material:	5
Open Hole or Material:	PLASTIC
Depth From:	0.0
Depth To:	10.0
Casing Diameter:	2.0
Casing Diameter UOM:	inch
Casing Depth UOM:	ft

Construction Record - Screen

Screen ID:	1005879170
Layer:	1
Slot:	10
Screen Top Depth:	10.0
Screen End Depth:	20.0
Screen Material:	5
Screen Depth UOM:	ft
Screen Diameter UOM:	inch
Screen Diameter:	2.25

Water Details

Water ID:	1005879168
Layer:	

Map Key	Number of Records	Direction/ Distance (m)	Elev/Diff (m)	Site	DB

Kind Code:
Kind:
Water Found Depth:
Water Found Depth UOM: ft

Hole Diameter

Hole ID: 1005879167
Diameter: 4.25
Depth From: 0.0
Depth To: 20.0
Hole Depth UOM: ft
Hole Diameter UOM: inch

Map Key	Number of Records	Direction/ Distance (m)	Elev/Diff (m)	Site	DB
4	1 of 2	SW/54.2	105.8 / 0.62	OAKVILLE HYDRO-ELECTRIC COMMISSION29-491 539 LYONS LANE C/O 2350 TRAFALGAR ROAD OAKVILLE ON L6J 5E3	GEN

Generator Info

Generator No: ON0552804
Approval Years: 92,93,94,95,96,97,98
Status:
PO Box No:
Country:
Co Admin:
Phone No Admin:
SIC Description: ELECT. POWER SYS.

Choice of Contact:
Contaminated Fac:
MHSW Facility:
SIC Code: 4911

Waste Detail(s)

Waste Class: 122
Waste Class Name: ALKALINE WASTES - OTHER METALS

Waste Detail(s)

Waste Class: 251
Waste Class Name: OIL SKIMMINGS & SLUDGES

Map Key	Number of Records	Direction/ Distance (m)	Elev/Diff (m)	Site	DB
4	2 of 2	SW/54.2	105.8 / 0.62	OAKVILLE HYDRO ELECTRICITY DISTRIBUTION INC 539 LYON'S LANE OAKVILLE ON	GEN

Generator Info

Generator No: ON9575839
Approval Years: 06
Status:
PO Box No:
Country:
Co Admin:
Phone No Admin:
SIC Description: Electric Power Distribution

Choice of Contact:
Contaminated Fac:
MHSW Facility:
SIC Code: 221122

Waste Detail(s)

Map Key	Number of Records	Direction/ Distance (m)	Elev/Diff (m)	Site	DB

Waste Class: 243
Waste Class Name: PCB'S

---

5 **1 of 2** **NE/60.2** **104.5 / -0.76** **142 Cross Avenue**
Oakville ON L6J 2W6 **EHS**

Order No: 24040400808
Status: C
Report Type: Standard Express Report
Report Date: 04-APR-24
Date Received: 04-APR-24
Previous Site Name:
Lot/Building Size:
Additional Info Ordered:

Nearest Intersection:
Municipality:
Client Prov/State: ON
Search Radius (km): .25
X: -79.6852684
Y: 43.4545533

---

5 **2 of 2** **NE/60.2** **104.5 / -0.76** **142 Cross Avenue**
Oakville ON L6J 2W6 **EHS**

Order No: 24070300144
Status: C
Report Type: Standard Report
Report Date: 08-JUL-24
Date Received: 03-JUL-24
Previous Site Name:
Lot/Building Size:
Additional Info Ordered: Fire Insur. Maps and/or Site Plans; City Directory; Aerial Photos

Nearest Intersection:
Municipality:
Client Prov/State: ON
Search Radius (km): .25
X: -79.6852684
Y: 43.4545533

---

6 **1 of 1** **NE/62.1** **104.8 / -0.38** **142 Cross Avenue**
Oakville ON L6K 2G4 **EHS**

Order No: 20191114032
Status: C
Report Type: Standard Express Report
Report Date: 14-NOV-19
Date Received: 14-NOV-19
Previous Site Name:
Lot/Building Size:
Additional Info Ordered:

Nearest Intersection:
Municipality:
Client Prov/State: ON
Search Radius (km): .25
X: -79.685309
Y: 43.4545993

---

7 **1 of 1** **NW/72.8** **104.8 / -0.38** **ON** **BORE**

Borehole ID: 646012
OGF ID: 215546395
Status:
Type: Borehole
Use: Geotechnical/Geological Investigation
Completion Date: APR-1958
Static Water Level: 0.2
Primary Water Use: Not Used
Sec. Water Use:
Total Depth m: 4.8
Depth Ref: Ground Surface
Depth Elev:
Drill Method: Diamond Drill
Orig Ground Elev m: 105
Elev Reliabil Note:
DEM Ground Elev m: 104
Concession:

Inclin FLG: No
SP Status: Initial Entry
Surv Elev: No
Piezometer: No
Primary Name:
Municipality:
Lot:
Township:
Latitude DD: 43.454736
Longitude DD: -79.686182
UTM Zone: 17
Easting: 606295
Northing: 4812153
Location Accuracy:
Accuracy: Not Applicable

Location D:
Survey D:
Comments:

Borehole Geology Stratum

Geology Stratum ID:	218513215	***Mat Consistency:***	
Top Depth:	0	***Material Moisture:***	
Bottom Depth:	.3	***Material Texture:***	
Material Color:	Black	***Non Geo Mat Type:***	
Material 1:	Soil	***Geologic Formation:***	
Material 2:		***Geologic Group:***	
Material 3:		***Geologic Period:***	
Material 4:		***Depositional Gen:***	

Gsc Material Description:
Stratum Description: SOIL. BLACK,AGE POST-GLACIAL.

Geology Stratum ID:	218513216	***Mat Consistency:***	Dense
Top Depth:	.3	***Material Moisture:***	
Bottom Depth:	4.8	***Material Texture:***	
Material Color:	Brown	***Non Geo Mat Type:***	
Material 1:	Silt	***Geologic Formation:***	
Material 2:	Sand	***Geologic Group:***	
Material 3:	Gravel	***Geologic Period:***	
Material 4:	Shale	***Depositional Gen:***	glacial

Gsc Material Description:
Stratum Description: SILT,SAND,GRAVEL, SHALE. BROWN,VERY DENSE,AGE GLACIAL, WATER STABLE AT 344.5 FEET. 0001005000005 **Note: Many records provided by the department have a truncated [Stratum Description] field.

Source

Source Type:	Data Survey	***Source Appl:***	Spatial/Tabular
Source Orig:	Geological Survey of Canada	***Source Iden:***	1
Source Date:	1956-1972	***Scale or Res:***	Varies
Confidence:	M	***Horizontal:***	NAD27
Observatio:		***Verticalda:***	Mean Average Sea Level

Source Name: Urban Geology Automated Information System (UGAIS)
Source Details: File: TOR2.txt RecordID: 140340 NTS_Sheet: 30M05H
Confiden 1: Reliable information but incomplete.

Source List

Source Identifier:	1	***Horizontal Datum:***	NAD27
Source Type:	Data Survey	***Vertical Datum:***	Mean Average Sea Level
Source Date:	1956-1972	***Projection Name:***	Universal Transverse Mercator
Scale or Resolution:	Varies		

Source Name: Urban Geology Automated Information System (UGAIS)
Source Originators: Geological Survey of Canada

---

8 | ***1 of 1*** | ***NW/78.8*** | ***104.9 / -0.28*** | ***The TDL Group Corp./Groupe TDL Corporation*** ***111 Cross Ave*** ***Oakville ON L6K 2Y1*** | ***ECA***

Approval No:	0356-78RL63	***MOE District:***	Halton-Peel
Approval Date:	2007-11-08	***City:***	
Status:	Approved	***Longitude:***	-79.68631
Record Type:	ECA	***Latitude:***	43.454197
Link Source:	IDS	***Geometry X:***	
SWP Area Name:	Halton	***Geometry Y:***	

Approval Type: ECA-AIR
Project Type: AIR
Business Name: The TDL Group Corp./Groupe TDL Corporation

Map Key	Number of Records	Direction/ Distance (m)	Elev/Diff (m)	Site	DB

Address: 111 Cross Ave
Full Address:
Full PDF Link: https://www.accessenvironment.ene.gov.on.ca/instruments/8731-76DQGT-14.pdf
PDF Site Location:

---

9 | **1 of 3** | **WSW/81.8** | **105.8 / 0.62** | **Cross Avenue, Lyons Lane Oakville ON** | **CA**

Certificate #: 7196-53DLBL
Application Year: 01
Issue Date: 10/30/01
Approval Type: Municipal & Private sewage
Status: Approved
Application Type: New Certificate of Approval
Client Name: The Corporation of the Regional Municipality of Halton
Client Address: 1151 Bronte Road
Client City: Oakville
Client Postal Code: L6M 3L1
Project Description: Installation of Sanitary Sewers
Contaminants:
Emission Control:

---

9 | **2 of 3** | **WSW/81.8** | **105.8 / 0.62** | **The Regional Municipality of Halton Cross Avenue, Lyons Lane Oakville ON L6M 3L1** | **ECA**

Approval No: 7196-53DLBL
Approval Date: 2001-10-30
Status: Approved
Record Type: ECA
Link Source: IDS
SWP Area Name: Halton
MOE District: Halton-Peel
City:
Longitude: -79.8749
Latitude: 43.5252
Geometry X:
Geometry Y:
Approval Type: ECA-MUNICIPAL AND PRIVATE SEWAGE WORKS
Project Type: MUNICIPAL AND PRIVATE SEWAGE WORKS
Business Name: The Regional Municipality of Halton
Address: Cross Avenue, Lyons Lane
Full Address:
Full PDF Link: https://www.accessenvironment.ene.gov.on.ca/instruments/0176-525K8Z-14.pdf
PDF Site Location:

---

9 | **3 of 3** | **WSW/81.8** | **105.8 / 0.62** | **LECLAIR FUELS LTD. CROSS AVENUE AND LYONS LANE TANK TRUCK (CARGO) OAKVILLE TOWN ON** | **SPL**

Ref No: 17430
Year:
Incident Dt: 4/14/1989
Dt MOE Arvl on Scn:
MOE Reported Dt: 4/14/1989
Dt Document Closed:
Site No:
MOE Response:
Site County/District:
Site Geo Ref Meth:
Site District Office:
Nearest Watercourse:
Site Name:
Site Address:
Site Region:
Municipality No: 14403
Nature of Damage:
Discharger Report:
Material Group:
Impact to Health:
Agency Involved: F.D. HALTON REGION

Site Municipality:	OAKVILLE TOWN
Site Lot:	
Site Conc:	
Site Geo Ref Accu:	
Site Map Datum:	
Northing:	
Easting:	
Entity Operating Name:	
Client Name:	
Client Type:	
Source Type:	
Incident Cause:	OTHER TRANSPORTATION ACCIDENT
Incident Preceding Spill:	
Incident Reason:	DAMAGE BY MOVING EQUIPMENT
Incident Summary:	BACKENTRY-DUMP TRUCK - 10 LITRES HYDRAULIC OILTO GROUND.
Environment Impact:	NOT ANTICIPATED
Health Env Consequence:	
Nature of Impact:	
Contaminant Qty:	
Contaminant Qty 1:	
Contaminant Unit:	
Contaminant Code:	
Contaminant Name:	
Contaminant Limit 1:	
Contam Limit Freq 1:	
Contaminant UN No 1:	
Receiving Medium:	LAND
Activity Preceding Spill:	
Property 2nd Watershed:	
Property Tertiary Watershed:	
Sector Type:	
SAC Action Class:	
Call Report Locatn Geodata:	
Time Reported:	
System Facility Address:	

10 | ***1 of 1*** | ***W/84.4*** | ***105.7 / 0.52*** | ***ON*** | ***BORE***

Borehole ID:	646011	**Inclin FLG:**	No
OGF ID:	215546394	**SP Status:**	Initial Entry
Status:		**Surv Elev:**	No
Type:	Borehole	**Piezometer:**	No
Use:	Geotechnical/Geological Investigation	**Primary Name:**	
Completion Date:	APR-1958	**Municipality:**	
Static Water Level:		**Lot:**	
Primary Water Use:	Not Used	**Township:**	
Sec. Water Use:		**Latitude DD:**	43.454203
Total Depth m:	4.6	**Longitude DD:**	-79.686811
Depth Ref:	Ground Surface	**UTM Zone:**	17
Depth Elev:		**Easting:**	606245
Drill Method:	Diamond Drill	**Northing:**	4812093
Orig Ground Elev m:	105	**Location Accuracy:**	
Elev Reliabil Note:		**Accuracy:**	Not Applicable
DEM Ground Elev m:	104		
Concession:			
Location D:			
Survey D:			
Comments:			

Borehole Geology Stratum

Geology Stratum ID:	218513214	**Mat Consistency:**	Dense

Top Depth:	1.5	**Material Moisture:**	
Bottom Depth:	4.6	**Material Texture:**	
Material Color:	Brown	**Non Geo Mat Type:**	
Material 1:	Silt	**Geologic Formation:**	
Material 2:	Sand	**Geologic Group:**	
Material 3:	Gravel	**Geologic Period:**	
Material 4:	Shale	**Depositional Gen:**	glacial
Gsc Material Description:			

Stratum Description: SILT,SAND,GRAVEL, SHALE. BROWN,GREY,VERY DENSE, AGE GLACIAL. 0001001900050088 **Note: Many records provided by the department have a truncated [Stratum Description] field.

Geology Stratum ID:	218513212	**Mat Consistency:**	
Top Depth:	0	**Material Moisture:**	
Bottom Depth:	.3	**Material Texture:**	
Material Color:	Black	**Non Geo Mat Type:**	
Material 1:	Soil	**Geologic Formation:**	
Material 2:		**Geologic Group:**	
Material 3:		**Geologic Period:**	
Material 4:		**Depositional Gen:**	
Gsc Material Description:			

Stratum Description: SOIL. BLACK,AGE POST-GLACIAL.

Geology Stratum ID:	218513213	**Mat Consistency:**	Compact
Top Depth:	.3	**Material Moisture:**	
Bottom Depth:	1.5	**Material Texture:**	
Material Color:	Brown	**Non Geo Mat Type:**	
Material 1:	Silt	**Geologic Formation:**	
Material 2:	Clay	**Geologic Group:**	
Material 3:	Stones	**Geologic Period:**	
Material 4:		**Depositional Gen:**	glacial
Gsc Material Description:			

Stratum Description: SILT,CLAY,STONES. BROWN,COMPACT,AGE GLACIAL.

Source

Source Type:	Data Survey	**Source Appl:**	Spatial/Tabular
Source Orig:	Geological Survey of Canada	**Source Iden:**	1
Source Date:	1956-1972	**Scale or Res:**	Varies
Confidence:	M	**Horizontal:**	NAD27
Observatio:		**Verticalda:**	Mean Average Sea Level

Source Name: Urban Geology Automated Information System (UGAIS)
Source Details: File: TOR2.txt RecordID: 140330 NTS_Sheet: 30M05H
Confiden 1: Reliable information but incomplete.

Source List

Source Identifier:	1	**Horizontal Datum:**	NAD27
Source Type:	Data Survey	**Vertical Datum:**	Mean Average Sea Level
Source Date:	1956-1972	**Projection Name:**	Universal Transverse Mercator
Scale or Resolution:	Varies		

Source Name: Urban Geology Automated Information System (UGAIS)
Source Originators: Geological Survey of Canada

Map Key	Number of Records	Direction/ Distance (m)	Elev/Diff (m)	Site	DB
11	1 of 21	S/98.1	104.8 / -0.38	OAKVILLE HYDRO CORPORATION ATTN ED BENSON 530 LYONS LA OAKVILLE ON	DTNK

Delisted Expired Fuel Safety Facilities

Map Key	Number of Records	Direction/ Distance (m)	Elev/Diff (m)	Site	DB

Instance No:	9328182	**Expired Date:**	
Status:	EXPIRED	**Max Hazard Rank:**	
Instance ID:	384215	**Facility Location:**	
Instance Type:	FS Facility	**Facility Type:**	
Instance Creation Dt:		**Fuel Type 2:**	
Instance Install Dt:		**Fuel Type 3:**	
Item Description:		**Panam Related:**	
Manufacturer:		**Panam Venue Nm:**	
Model:		**External Identifier:**	
Serial No:		**Item:**	
ULC Standard:		**Piping Steel:**	
Quantity:		**Piping Galvanized:**	
Unit of Measure:		**Tank Single Wall St:**	
Overfill Prot Type:		**Piping Underground:**	
Creation Date:		**Tank Underground:**	
Next Periodic Str DT:		**Source:**	
TSSA Base Sched Cycle 2:			
TSSAMax Hazard Rank 1:			
TSSA Risk Based Periodic Yn:			
TSSA Volume of Directives:			
TSSA Periodic Exempt:			
TSSA Statutory Interval:			
TSSA Recd Insp Interva:			
TSSA Recd Tolerance:			
TSSA Program Area:			
TSSA Program Area 2:			
Description:	Fuels Safety Private Fuel Outlet - Self Serve		
Original Source:	EXP		
Record Date:	Up to Mar 2012		

Map Key	Number of Records	Direction/ Distance (m)	Elev/Diff (m)	Site	DB
11	2 of 21	S/98.1	104.8 / -0.38	OAKVILLE HYDRO CORPORATION ATTN ED BENSON 530 LYONS LA OAKVILLE ON	DTNK

Delisted Expired Fuel Safety Facilities

Instance No:	10887407	**Expired Date:**	
Status:	EXPIRED	**Max Hazard Rank:**	
Instance ID:	48921	**Facility Location:**	
Instance Type:	FS Piping	**Facility Type:**	
Instance Creation Dt:		**Fuel Type 2:**	
Instance Install Dt:		**Fuel Type 3:**	
Item Description:		**Panam Related:**	
Manufacturer:		**Panam Venue Nm:**	
Model:		**External Identifier:**	
Serial No:		**Item:**	
ULC Standard:		**Piping Steel:**	
Quantity:		**Piping Galvanized:**	
Unit of Measure:		**Tank Single Wall St:**	
Overfill Prot Type:		**Piping Underground:**	
Creation Date:		**Tank Underground:**	
Next Periodic Str DT:		**Source:**	
TSSA Base Sched Cycle 2:			
TSSAMax Hazard Rank 1:			
TSSA Risk Based Periodic Yn:			
TSSA Volume of Directives:			
TSSA Periodic Exempt:			
TSSA Statutory Interval:			
TSSA Recd Insp Interva:			
TSSA Recd Tolerance:			
TSSA Program Area:			

Map Key	Number of Records	Direction/ Distance (m)	Elev/Diff (m)	Site	DB

TSSA Program Area 2:
Description: FS Piping
Original Source: EXP
Record Date: Up to Mar 2012

---

11 | ***3 of 21*** | ***S/98.1*** | ***104.8 / -0.38*** | ***OAKVILLE HYDRO CORPORATION ATTN ED BENSON***
530 LYONS LA
OAKVILLE ON | ***DTNK***

Delisted Expired Fuel Safety Facilities

Instance No: 10887380
Status: EXPIRED
Instance ID: 50592
Instance Type: FS Piping
Instance Creation Dt:
Instance Install Dt:
Item Description:
Manufacturer:
Model:
Serial No:
ULC Standard:
Quantity:
Unit of Measure:
Overfill Prot Type:
Creation Date:
Next Periodic Str DT:
TSSA Base Sched Cycle 2:
TSSAMax Hazard Rank 1:
TSSA Risk Based Periodic Yn:
TSSA Volume of Directives:
TSSA Periodic Exempt:
TSSA Statutory Interval:
TSSA Recd Insp Interva:
TSSA Recd Tolerance:
TSSA Program Area:
TSSA Program Area 2:
Description: FS Piping
Original Source: EXP
Record Date: Up to Mar 2012

Expired Date:
Max Hazard Rank:
Facility Location:
Facility Type:
Fuel Type 2:
Fuel Type 3:
Panam Related:
Panam Venue Nm:
External Identifier:
Item:
Piping Steel:
Piping Galvanized:
Tank Single Wall St:
Piping Underground:
Tank Underground:
Source:

---

11 | ***4 of 21*** | ***S/98.1*** | ***104.8 / -0.38*** | ***530 Lyons Lane***
Oakville ON | ***EHS***

Order No: 20011106008
Status: C
Report Type: Site Report
Report Date: 11/8/01
Date Received: 11/6/01
Previous Site Name:
Lot/Building Size: Site is 2.059 Acres
Additional Info Ordered:

Nearest Intersection: Cross Ave and Lyons Lane
Municipality:
Client Prov/State: ON
Search Radius (km): 0.25
X: -79.685654
Y: 43.453354

---

11 | ***5 of 21*** | ***S/98.1*** | ***104.8 / -0.38*** | ***OAKVILLE HYDRO CORPORATION ATTN ED BENSON***
530 LYONS LA
OAKVILLE ON | ***EXP***

Inventory No: 10887394

Tank Material: Steel

Inventory Status:	EXPIRED	**Corrosion Protect:**	Impressed Current
Installation Year:	1981	**Overfill Protection:**	
Capacity:	13638	**Inventory Context:**	FS Liquid Fuel Tank
Capacity Unit:		**Inventory Item:**	FS LIQUID FUEL TANK
Tank Type:			
Manufacturer:			
Model:			
Description:	UNDERGROUND TANK		
Previous Fuel Type:	Diesel		

---

11 | ***6 of 21*** | ***S/98.1*** | ***104.8 / -0.38*** | ***EXP***

OAKVILLE HYDRO CORPORATION ATTN ED BENSON
530 LYONS LA
OAKVILLE ON

Inventory No:	10887371	**Tank Material:**	Steel
Inventory Status:	EXPIRED	**Corrosion Protect:**	Impressed Current
Installation Year:	1981	**Overfill Protection:**	
Capacity:	13638	**Inventory Context:**	FS Liquid Fuel Tank
Capacity Unit:		**Inventory Item:**	FS LIQUID FUEL TANK
Tank Type:			
Manufacturer:			
Model:			
Description:	UNDERGROUND TANK		
Previous Fuel Type:	Gasoline		

---

11 | ***7 of 21*** | ***S/98.1*** | ***104.8 / -0.38*** | ***GEN***

OAKVILLE HYDRO ELECTRIC COMM.
530 LYONS LANE
OAKVILLE ON L6J 2Y1

Generator Info

Generator No:	ON0552800	**Choice of Contact:**	
Approval Years:	86,87,88,89	**Contaminated Fac:**	
Status:		**MHSW Facility:**	
PO Box No:		**SIC Code:**	4911
Country:			
Co Admin:			
Phone No Admin:			
SIC Description:	ELECT. POWER SYS.		

Waste Detail(s)

Waste Class:	252
Waste Class Name:	WASTE OILS & LUBRICANTS

Waste Detail(s)

Waste Class:	251
Waste Class Name:	OIL SKIMMINGS & SLUDGES

---

11 | ***8 of 21*** | ***S/98.1*** | ***104.8 / -0.38*** | ***GEN***

OAKVILLE HYDRO ELECTRIC COMMISSION
530 LYONS LANE
OAKVILLE ON L6J 2Y1

Generator Info

Generator No: ON0552800
Approval Years: 92,93,96,97,98,99,00,01
Status:
PO Box No:
Country:
Co Admin:
Phone No Admin:
SIC Description: ELECT. POWER SYS.

Choice of Contact:
Contaminated Fac:
MHSW Facility:
SIC Code: 4911

Waste Detail(s)

Waste Class: 122
Waste Class Name: ALKALINE WASTES - OTHER METALS

Waste Detail(s)

Waste Class: 251
Waste Class Name: OIL SKIMMINGS & SLUDGES

Waste Detail(s)

Waste Class: 221
Waste Class Name: LIGHT FUELS

Waste Detail(s)

Waste Class: 252
Waste Class Name: WASTE OILS & LUBRICANTS

Waste Detail(s)

Waste Class: 213
Waste Class Name: PETROLEUM DISTILLATES

Waste Detail(s)

Waste Class: 121
Waste Class Name: ALKALINE WASTES - HEAVY METALS

Waste Detail(s)

Waste Class: 243
Waste Class Name: PCB'S

11	9 of 21	S/98.1	104.8 / -0.38	OAKVILLE HYDRO 29-136 530 LYONS LANE OAKVILLE ON L6J 2Y1	GEN

Generator Info

Generator No: ON0552800
Approval Years: 94,95
Status:
PO Box No:
Country:
Co Admin:

Choice of Contact:
Contaminated Fac:
MHSW Facility:
SIC Code: 4911

Phone No Admin:
SIC Description: ELECT. POWER SYS.

Waste Detail(s)

Waste Class: 243
Waste Class Name: PCB'S

Waste Detail(s)

Waste Class: 122
Waste Class Name: ALKALINE WASTES - OTHER METALS

Waste Detail(s)

Waste Class: 251
Waste Class Name: OIL SKIMMINGS & SLUDGES

Waste Detail(s)

Waste Class: 252
Waste Class Name: WASTE OILS & LUBRICANTS

---

11 | ***10 of 21*** | ***S/98.1*** | ***104.8 / -0.38*** | ***OAKVILLE HYDRO ELECTRICITY DISTRIBUTION INC***
530 LYONS LANE
OAKVILLE ON L6J 2Y1 | ***GEN***

Generator Info

Generator No: ON5389994
Approval Years: 02,03,04
Status:
PO Box No:
Country:
Co Admin:
Phone No Admin:
SIC Description:

Choice of Contact:
Contaminated Fac:
MHSW Facility:
SIC Code:

Waste Detail(s)

Waste Class: 212
Waste Class Name: ALIPHATIC SOLVENTS

---

11 | ***11 of 21*** | ***S/98.1*** | ***104.8 / -0.38*** | ***OAKVILLE PUBLIC UTILITIES COMMISSION***
530 LYONS LANE
OAKVILLE ON | ***NPCB***

Company Code: F1046
Industry:
Site Status:
Transaction Date: 1/29/1996
Inspection Date:

--Details--
Label:
Serial No.:

Map Key	Number of Records	Direction/ Distance (m)	Elev/Diff (m)	Site	DB

PCB Type/Code: Askarel
Location:
Item/State:
No. of Items:
Manufacturer:
Status: Stored for Disposal
Contents: 0.00 KG

Map Key	Number of Records	Direction/ Distance (m)	Elev/Diff (m)	Site	DB
11	12 of 21	S/98.1	104.8 / -0.38	OAKVILLE PUBLIC UTILITIES COMMISSION 530 LYONS LANE LYONS LANE OAKVILLE ON L6J 5E3	NPCB

Company Code: F0954
Industry:
Site Status:
Transaction Date:
Inspection Date:

--Details--
Label:
Serial No.:
PCB Type/Code:
Location:
Item/State:
No. of Items:
Manufacturer:
Status: In-Storage
Contents:

Map Key	Number of Records	Direction/ Distance (m)	Elev/Diff (m)	Site	DB
11	13 of 21	S/98.1	104.8 / -0.38	OAKVILLE PUBLIC UTILITIES COMMISSION 530 LYONS LANE OAKVILLE ON L6J 5E3	NPCB

Company Code: F0976
Industry: UNDEFINED
Site Status:
Transaction Date:
Inspection Date:

--Details--
Label: F097601
Serial No.:
PCB Type/Code: MINERAL OIL/UNKNOWN
Location:
Item/State: TRANSFORMER/FULL
No. of Items: 1
Manufacturer:
Status: STORED FOR DISPOSAL
Contents: 68.1 KG

Label: F097600
Serial No.:
PCB Type/Code: MINERAL OIL/UNKNOWN
Location:
Item/State: BARREL MINERAL OIL/FULL
No. of Items: 26
Manufacturer:
Status: STORED FOR DISPOSAL
Contents: 4599 KG

Map Key	Number of Records	Direction/ Distance (m)	Elev/Diff (m)	Site	DB
11	14 of 21	S/98.1	104.8 / -0.38	OAKVILLE PUBLIC UTILITIES COMMISSION 530 LYONS LANE OAKVILLE ON L6J 5E3	OPCB

Year: 1998
Site Number: 30283A017
Name Owner:
Additional Site Information:

--Details--
Quantity: 68.10
Address Site:
Description: Weight of Liquid in Transformers with Low Level PCBs (< 1000 ppm) kg

Quantity: 1.00
Address Site:
Description: Number of Transformers with Low Level PCBs (< 1000 ppm) kg

Quantity: 7.00
Address Site:
Description: Number of Drums of Soil with Low Level PCBs (< 1000 ppm) kg

Quantity: 2800.00
Address Site:
Description: Calculated Weight (Kg) of Drums of Soil with Low Level PCBs (< 1000 ppm) kg

Quantity: 13.00
Address Site:
Description: Number of Drums of Other Material with Low Level PCBs (< 1000 ppm) kg

Quantity: 1950.00
Address Site:
Description: Calculated Weight of Drums of Other Material with Low Level PCBs (< 1000 ppm) kg

Quantity: 17.00
Address Site:
Description: Number of Drums of Ballasts with High Level PCBs (>1000 ppm)

Quantity: 3400.00
Address Site:
Description: Calculated Weight (Kg) of Drums of Ballasts with High Level PCBs (>1000 ppm)

Quantity: 4.00
Address Site:
Description: Number of Capacitors with High Level PCBs (>1000 ppm)

Quantity: 4599.00
Address Site:
Description: Weight of Bulk Liquid with Low Level PCBs (< 1000 ppm) kg

Map Key	Number of Records	Direction/ Distance (m)	Elev/Diff (m)	Site	DB
11	15 of 21	S/98.1	104.8 / -0.38	OAKVILLE PUBLIC UTILITIES COMMISSION 530 LYONS LANE OAKVILLE ON L6J 5E3	OPCB

Year: 1999
Site Number: 30283A017
Name Owner:
Additional Site Information:

--Details--
Quantity: 17.00

Address Site:
Description: Number of Drums of Ballasts with High Level PCBs (>1000 ppm)

Quantity: 3400.00
Address Site:
Description: Calculated Weight (Kg) of Drums of Ballasts with High Level PCBs (>1000 ppm)

Quantity: 4.00
Address Site:
Description: Number of Capacitors with High Level PCBs (>1000 ppm)

Quantity: 4599.00
Address Site:
Description: Weight of Bulk Liquid with Low Level PCBs (< 1000 ppm) kg

Quantity: 68.10
Address Site:
Description: Weight of Liquid in Transformers with Low Level PCBs (< 1000 ppm) kg

Quantity: 1.00
Address Site:
Description: Number of Transformers with Low Level PCBs (< 1000 ppm) kg

Quantity: 7.00
Address Site:
Description: Number of Drums of Soil with Low Level PCBs (< 1000 ppm) kg

Quantity: 2800.00
Address Site:
Description: Calculated Weight (Kg) of Drums of Soil with Low Level PCBs (< 1000 ppm) kg

Quantity: 13.00
Address Site:
Description: Number of Drums of Other Material with Low Level PCBs (< 1000 ppm) kg

Quantity: 1950.00
Address Site:
Description: Calculated Weight of Drums of Other Material with Low Level PCBs (< 1000 ppm) kg

---

Map Key	Number of Records	Direction/ Distance (m)	Elev/Diff (m)	Site	DB
11	16 of 21	S/98.1	104.8 / -0.38	OAKVILLE PUBLIC UTILITIES COMMISSION 530 LYONS LANE OAKVILLE ON L6J 5E3	OPCB

Year: 2000
Site Number: 30283A017
Name Owner:
Additional Site Information:

--Details--
Quantity: 4599.00
Address Site:
Description: Weight of Bulk Liquid with Low Level PCBs (< 1000 ppm) kg

Quantity: 68.10
Address Site:
Description: Weight of Liquid in Transformers with Low Level PCBs (< 1000 ppm) kg

Quantity: 1.00
Address Site:
Description: Number of Transformers with Low Level PCBs (< 1000 ppm) kg

Quantity: 17.00
Address Site:

Description: Number of Drums of Ballasts with High Level PCBs (>1000 ppm)

Quantity: 7.00
Address Site:
Description: Number of Drums of Soil with Low Level PCBs (< 1000 ppm) kg

Quantity: 3400.00
Address Site:
Description: Calculated Weight (Kg) of Drums of Ballasts with High Level PCBs (>1000 ppm)

Quantity: 4.00
Address Site:
Description: Number of Capacitors with High Level PCBs (>1000 ppm)

Quantity: 2800.00
Address Site:
Description: Calculated Weight (Kg) of Drums of Soil with Low Level PCBs (< 1000 ppm) kg

Quantity: 13.00
Address Site:
Description: Number of Drums of Other Material with Low Level PCBs (< 1000 ppm) kg

Quantity: 1950.00
Address Site:
Description: Calculated Weight of Drums of Other Material with Low Level PCBs (< 1000 ppm) kg

---

11	17 of 21	S/98.1	104.8 / -0.38	OAKVILLE PUBLIC UTILITIES COMMISSION 530 LYONS LANE OAKVILLE ON	OPCB

Year: 1995
Site Number: 30283A017
Name Owner:
Additional Site Information:

--Details--
Quantity: 15.00
Address Site:
Description: Number of Drums of Ballasts with High Level PCBs (>1000 ppm)

Quantity: 3000.00
Address Site:
Description: Weight of Drums of Ballasts with High Level PCBs (>1000 ppm) kg

Quantity: 15561.00
Address Site:
Description: Weight of Bulk Liquid with Low Level PCBs (< 1000 ppm) kg

Quantity: 1.00
Address Site:
Description: Number of Drums of Soil with Low Level PCBs (< 1000 ppm) kg

Quantity: 400.00
Address Site:
Description: Weight of Drums of Soil with Low Level PCBs (< 1000 ppm) kg

Quantity: 1.00
Address Site:
Description: Number of Drums of Other Material with Low Level PCBs (< 1000 ppm) kg

Quantity: 150.00
Address Site:
Description: Weight of Drums of Other Material with Low Level PCBs (< 1000 ppm) kg

Map Key	Number of Records	Direction/ Distance (m)	Elev/Diff (m)	Site	DB
11	18 of 21	S/98.1	104.8 / -0.38	OAKVILLE HYDRO ELECTRIC COMMISSION ATTN ED BENSON 530 LYONS LA OAKVILLE ON	PRT

Location ID: 10368
Type: private
Expiry Date:
Capacity (L): 27276.00
Licence #: 0001033603

Map Key	Number of Records	Direction/ Distance (m)	Elev/Diff (m)	Site	DB
11	19 of 21	S/98.1	104.8 / -0.38	OAKVILLE HYDRO ELECTRIC COMMISSION 530 LYONS LANE OAKVILLE ON L6J 5E3	REC

ID:
Company ID:
Receiver No: 302-83A017
Co Admin:
Choice of Contact:
Rec Div:
Rec Op Div:
Rec Op Name: OAKVILLE HYDRO ELECTRIC COMMISSION
Site Bldg:
Facility Type: PCB STORAGE SITE
Approval Yrs: 1988; 1989; 1990; 1992; 1994; 1995; 1996; 1997; 1998; 1999; 2000; 2001; 2002; 2003; 2004; 2005; 2006; 2007; 2008

Province In: ONTARIO
Province Out:
County Out:
Mail Addr:
Site PO Box:

1995 Receiver Manifest Details

Gen Dist: 100
Gen District Office Name: LONDON, ONT
Gen Region Code: 01
Gen Region Office Name: SOUTHWESTERN REGION
Gen Sic: 9999
NAICS Desc: OTHER SERVICES
Waste Code: 252
Waste Class: WASTE OILS & LUBRICANTS
Waste Chara: L
Char Desc: LIQUID INDUSTRIAL WASTE
Waste Count: 1
Qty Recvd: 455

1999 Receiver Waste Information Details

Waste Code: 243
Waste Desc: PCB'S

2001 Receiver Manifest Details

Gen Dist: 100
Gen District Office Name:
Gen Region Code:
Gen Region Office Name:
Gen Sic: 4911
NAICS Desc: ELECT. POWER SYS.
Waste Code: 243
Waste Class: PCB'S

Waste Chara: D
Char Desc: PCB WASTE
Waste Count: 1
Qty Recvd: 5000

---

11 | **20 of 21** | **S/98.1** | **104.8 / -0.38** | **Safety-Kleen (On-Site) Inc.**
530 Lyons Lane, Oakville Hydro
Oakville ON N1G 4P5 | **WDS**

Approval No:	5710-4Q8L46	**Total Area (ha):**	
Mob Unit Cert No:		**Landfill Cap (m³):**	
EBR Registry No:		**Transfer Area (ha):**	
Status:	Approved	**Transfer Cap (m³):**	
Facility Type:		**Transfer Cert No:**	
Record Type:	ECA	**Inciner. Area (ha):**	
Link Source:	IDS	**Inciner. Cap (t):**	
Project Type:	WASTE DISPOSAL SITES	**Process Area (m³):**	
Application Status:		**Process Cap (m³/d):**	
Issue Date:	2000-11-22	**Process Vol (m³):**	
Input Date:		**Process Feed (m³):**	
Date Received:		**Site Concession:**	
Est Closure Date:		**Site Region/County:**	
Mobile Capacity:		**SWP Area Name:**	Halton
Mobile Units:		**MOE District:**	Halton-Peel
Mobile Description:		**District Office:**	
Prop City:		**Latitude:**	43.453506
Prop Postal:		**Longitude:**	-79.68611
Prop Phone:		**Geometry X:**	
Serial Link:		**Geometry Y:**	

Approval Type: ECA-WASTE DISPOSAL SITES
Proponent:
Prop Address:
Proponent County/District:
Full Address: 530 Lyons Lane, Oakville Hydro
Site Lot:
Waste Class Code:
Waste Class:
Waste Type:
Waste Type Other:
Waste Description:
Landfill Monitoring:
Landfill Ctrl Type:
Site Closing Description:
Project Description:
Municipalities Served:
Approval Description:
Other Approvals/Permits:
PDF URL: https://www.accessenvironment.ene.gov.on.ca/instruments/6500-4PMPXQ-14.pdf
PDF Site Location:

---

11 | **21 of 21** | **S/98.1** | **104.8 / -0.38** | **530 LYONS LANE, OAKVILLE**
OAKVILLE ON | **WDS**

Approval No:	A680344	**Total Area (ha):**	0
Mob Unit Cert No:		**Landfill Cap (m³):**	0
EBR Registry No:		**Transfer Area (ha):**	0
Status:	Approved	**Transfer Cap (m³):**	0
Facility Type:	Mobile Unit	**Transfer Cert No:**	
Record Type:		**Inciner. Area (ha):**	0
Link Source:		**Inciner. Cap (t):**	0
Project Type:		**Process Area (m³):**	0
Application Status:		**Process Cap (m³/d):**	0
Issue Date:	07/20/1999	**Process Vol (m³):**	0

Map Key	Number of Records	Direction/ Distance (m)	Elev/Diff (m)	Site	DB

Input Date:	7/26/99	**Process Feed (m³):**	0
Date Received:	6/7/99	**Site Concession:**	
Est Closure Date:		**Site Region/County:**	HALTON-PEEL
Mobile Capacity:	0	**SWP Area Name:**	
Mobile Units:		**MOE District:**	
Mobile Description:		**District Office:**	Halton-Peel
Prop City:	GUELPH, ONTARIO	**Latitude:**	
Prop Postal:	N1G-4P5	**Longitude:**	
Prop Phone:	519-824-2025	**Geometry X:**	
Serial Link:	680344	**Geometry Y:**	
Approval Type:			
Proponent:	SAFETY-KLEEN (ON-SITE) INC.		
Prop Address:	520 SOUTHGATE DRIVE		
Proponent County/District:			
Full Address:			
Site Lot:	PCB DECONTAMINATION AT OAKVILLE HYDRO		
Waste Class Code:			
Waste Class:			
Waste Type:			
Waste Type Other:	No		
Waste Description:			
Landfill Monitoring:			
Landfill Ctrl Type:			
Site Closing Description:			
Project Description:			
Municipalities Served:			
Approval Description:			
Other Approvals/Permits:			
PDF URL:			
PDF Site Location:			

---

12 | ***1 of 1*** | ***SW/98.5*** | ***105.8 / 0.62*** | ***Corporation of the Town of Oakville***
550 Lyons Lane
Oakville ON L6J 2Y1 | ***GEN***

Generator Info

Generator No:	ON9859262	**Choice of Contact:**	
Approval Years:	2010	**Contaminated Fac:**	
Status:		**MHSW Facility:**	
PO Box No:		**SIC Code:**	913910
Country:			
Co Admin:			
Phone No Admin:			
SIC Description:	Other Local Municipal and Regional Public Administration		

Waste Detail(s)

Waste Class:	251
Waste Class Name:	OIL SKIMMINGS & SLUDGES

---

13 | ***1 of 1*** | ***W/100.6*** | ***105.1 / -0.09*** | ***105, 111, 117, 125 Cross Avenue***
Oakville ON | ***EHS***

Order No:	20091027005	**Nearest Intersection:**	Lyons Lane and Cross ave
Status:	C	**Municipality:**	
Report Type:	Custom Report	**Client Prov/State:**	ON
Report Date:	10/30/2009	**Search Radius (km):**	0.25
Date Received:	10/27/2009	**X:**	-79.687012
Previous Site Name:		**Y:**	43.454205
Lot/Building Size:			

Map Key	Number of Records	Direction/ Distance (m)	Elev/Diff (m)	Site	DB
Additional Info Ordered:		Fire Insur. Maps and/or Sire Plans			
14	1 of 1	N/100.7	104.8 / -0.38	**Colourchrome Imaging** **117 Cross Ave Suite 52062** **Oakville ON L6J 2W7**	SCT

Established: 01-OCT-90
Plant Size (ft²):
Employment:

--Details--
Description: Digital Printing
SIC/NAICS Code: 323115

Description: Digital Printing
SIC/NAICS Code: 323115

Description: Other Printing
SIC/NAICS Code: 323119

Description: Sign Manufacturing
SIC/NAICS Code: 339950

Map Key	Number of Records	Direction/ Distance (m)	Elev/Diff (m)	Site	DB
15	1 of 3	NE/114.0	103.9 / -1.36	**WOTHERSPOON FOUNDRY LTD.** **148 CROSS AVENUE P.O.BOX 400** **OAKVILLE ON L6J 2W6**	GEN

Generator Info

Generator No: ON0661700
Approval Years: 86,87,88,89,90
Status:
PO Box No:
Country:
Co Admin:
Phone No Admin:
SIC Description: IRON FOUNDARIES

Choice of Contact:
Contaminated Fac:
MHSW Facility:
SIC Code: 2941

Waste Detail(s)

Waste Class: 143
Waste Class Name: STEEL MAKING RESIDUES

Map Key	Number of Records	Direction/ Distance (m)	Elev/Diff (m)	Site	DB
15	2 of 3	NE/114.0	103.9 / -1.36	**WOTHERSPOON FOUNDRY LTD.** **148 CROSS AVENUE** **OAKVILLE ON L6J 5A8**	GEN

Generator Info

Generator No: ON0661700
Approval Years: 92,93,97,98,99,00,01
Status:
PO Box No:
Country:
Co Admin:
Phone No Admin:

Choice of Contact:
Contaminated Fac:
MHSW Facility:
SIC Code: 2941

SIC Description: IRON FOUNDARIES

Waste Detail(s)

Waste Class: 252
Waste Class Name: WASTE OILS & LUBRICANTS

Waste Detail(s)

Waste Class: 213
Waste Class Name: PETROLEUM DISTILLATES

Waste Detail(s)

Waste Class: 143
Waste Class Name: STEEL MAKING RESIDUES

Waste Detail(s)

Waste Class: 145
Waste Class Name: PAINT/PIGMENT/COATING RESIDUES

Waste Detail(s)

Waste Class: 113
Waste Class Name: ACID WASTE - OTHER METALS

---

15 | ***3 of 3*** | ***NE/114.0*** | ***103.9 / -1.36*** | ***WOTHERSPOON FOUNDRY LTD. 42-157***
148 CROSS AVENUE P.O.BOX 400
OAKVILLE ON L6J 2W6 | ***GEN***

Generator Info

Generator No: ON0661700
Approval Years: 94,95,96
Status:
PO Box No:
Country:
Co Admin:
Phone No Admin:
SIC Description: IRON FOUNDARIES

Choice of Contact:
Contaminated Fac:
MHSW Facility:
SIC Code: 2941

Waste Detail(s)

Waste Class: 145
Waste Class Name: PAINT/PIGMENT/COATING RESIDUES

Waste Detail(s)

Waste Class: 113
Waste Class Name: ACID WASTE - OTHER METALS

Waste Detail(s)

Waste Class: 143
Waste Class Name: STEEL MAKING RESIDUES

Waste Detail(s)

Waste Class: 213
Waste Class Name: PETROLEUM DISTILLATES

Waste Detail(s)

Waste Class: 252
Waste Class Name: WASTE OILS & LUBRICANTS

---

16 | ***1 of 1*** | ***NW/114.0*** | ***104.8 / -0.38*** | ***ON*** | ***BORE***

Borehole ID:	646013	***Inclin FLG:***	No
OGF ID:	215546396	***SP Status:***	Initial Entry
Status:		***Surv Elev:***	No
Type:	Borehole	***Piezometer:***	No
Use:	Geotechnical/Geological Investigation	***Primary Name:***	
Completion Date:	APR-1958	***Municipality:***	
Static Water Level:	0.3	***Lot:***	
Primary Water Use:	Not Used	***Township:***	
Sec. Water Use:		***Latitude DD:***	43.45501
Total Depth m:	4.5	***Longitude DD:***	-79.686547
Depth Ref:	Ground Surface	***UTM Zone:***	17
Depth Elev:		***Easting:***	606265
Drill Method:	Diamond Drill	***Northing:***	4812183
Orig Ground Elev m:	105	***Location Accuracy:***	
Elev Reliabil Note:		***Accuracy:***	Not Applicable
DEM Ground Elev m:	104		
Concession:			
Location D:			
Survey D:			
Comments:			

Borehole Geology Stratum

Geology Stratum ID:	218513219	***Mat Consistency:***	Hard
Top Depth:	2.1	***Material Moisture:***	
Bottom Depth:	4.5	***Material Texture:***	
Material Color:	Grey	***Non Geo Mat Type:***	
Material 1:	Silt	***Geologic Formation:***	
Material 2:	Sand	***Geologic Group:***	
Material 3:	Shale	***Geologic Period:***	
Material 4:		***Depositional Gen:***	glacial
Gsc Material Description:			

Stratum Description: SILT,SAND,SHALE. GREY,VERY HARD,AGE GLACIAL. 000100150007017000009 **Note: Many records provided by the department have a truncated [Stratum Description] field.

Geology Stratum ID:	218513218	***Mat Consistency:***	Compact
Top Depth:	.3	***Material Moisture:***	
Bottom Depth:	2.1	***Material Texture:***	
Material Color:	Brown	***Non Geo Mat Type:***	
Material 1:	Topsoil	***Geologic Formation:***	
Material 2:	Sand	***Geologic Group:***	
Material 3:	Gravel	***Geologic Period:***	
Material 4:		***Depositional Gen:***	glacial
Gsc Material Description:			

Stratum Description: LOAM,SAND,GRAVEL. BROWN,COMPACT,AGE GLACIAL, WATER STABLE AT 344.0 FEET.

Geology Stratum ID:	218513217	***Mat Consistency:***	
Top Depth:	0	***Material Moisture:***	

Bottom Depth:	.3	**Material Texture:**	
Material Color:	Black	**Non Geo Mat Type:**	
Material 1:	Soil	**Geologic Formation:**	
Material 2:		**Geologic Group:**	
Material 3:		**Geologic Period:**	
Material 4:		**Depositional Gen:**	
Gsc Material Description:			
Stratum Description:	SOIL. BLACK,AGE POST-GLACIAL.		

Source

Source Type:	Data Survey	**Source Appl:**	Spatial/Tabular
Source Orig:	Geological Survey of Canada	**Source Iden:**	1
Source Date:	1956-1972	**Scale or Res:**	Varies
Confidence:	M	**Horizontal:**	NAD27
Observatio:		**Verticalda:**	Mean Average Sea Level
Source Name:	Urban Geology Automated Information System (UGAIS)		
Source Details:	File: TOR2.txt RecordID: 140350 NTS_Sheet: 30M05H		
Confiden 1:	Reliable information but incomplete.		

Source List

Source Identifier:	1	**Horizontal Datum:**	NAD27
Source Type:	Data Survey	**Vertical Datum:**	Mean Average Sea Level
Source Date:	1956-1972	**Projection Name:**	Universal Transverse Mercator
Scale or Resolution:	Varies		
Source Name:	Urban Geology Automated Information System (UGAIS)		
Source Originators:	Geological Survey of Canada		

---

17 | ***1 of 1*** | ***E/148.5*** | ***101.3 / -3.90*** | ***n/a*** ***Oakville ON*** | ***EHS***

Order No:	24012200168	**Nearest Intersection:**	
Status:	C	**Municipality:**	
Report Type:	Custom Report	**Client Prov/State:**	ON
Report Date:	04-MAR-24	**Search Radius (km):**	.25
Date Received:	22-JAN-24	**X:**	-79.68396858
Previous Site Name:		**Y:**	43.4544069
Lot/Building Size:			
Additional Info Ordered:	City Directory; Aerial Photos		

---

18 | ***1 of 1*** | ***N/149.7*** | ***104.1 / -1.15*** | ***157 Cross Avenue*** ***Oakville ON L6J 2W7*** | ***EHS***

Order No:	21021000037	**Nearest Intersection:**	
Status:	C	**Municipality:**	
Report Type:	Standard Report	**Client Prov/State:**	ON
Report Date:	16-FEB-21	**Search Radius (km):**	.25
Date Received:	10-FEB-21	**X:**	-79.6855096
Previous Site Name:		**Y:**	43.4554877
Lot/Building Size:			
Additional Info Ordered:	Fire Insur. Maps and/or Site Plans		

---

19 | ***1 of 1*** | ***ESE/151.0*** | ***100.1 / -5.09*** | ***Canadian National Railroad*** ***501 Lyons lane*** ***Oakville ON L6J 0A1*** | ***GEN***

Generator Info

Generator No: ON9225121
Approval Years: 2009
Status:
PO Box No:
Country:
Co Admin:
Phone No Admin:
SIC Description:
Choice of Contact:
Contaminated Fac:
MHSW Facility:
SIC Code: 210250

Waste Detail(s)

Waste Class: 145
Waste Class Name: PAINT/PIGMENT/COATING RESIDUES

Waste Detail(s)

Waste Class: 146
Waste Class Name: OTHER SPECIFIED INORGANICS

Waste Detail(s)

Waste Class: 148
Waste Class Name: INORGANIC LABORATORY CHEMICALS

Waste Detail(s)

Waste Class: 252
Waste Class Name: WASTE OILS & LUBRICANTS

Waste Detail(s)

Waste Class: 331
Waste Class Name: WASTE COMPRESSED GASES

---

20 | **1 of 1** | **WNW/154.2** | **104.8 / -0.38** | **105 Cross Avenue Oakville ON L6J 7N5** | **EHS**

Order No: 20191029167
Status: C
Report Type: Standard Report
Report Date: 01-NOV-19
Date Received: 29-OCT-19
Previous Site Name:
Lot/Building Size:
Additional Info Ordered: Fire Insur. Maps and/or Site Plans
Nearest Intersection:
Municipality:
Client Prov/State: ON
Search Radius (km): .25
X: -79.687275
Y: 43.455006

---

21 | **1 of 1** | **N/155.8** | **104.4 / -0.83** | **214 CROSS AVE. Oakville ON** | **WWIS**

Well ID: 7134031
Construction Date:
Use 1st: Monitoring
Use 2nd:
Final Well Status: Observation Wells
Water Type:
Casing Material:
Audit No: Z097369
Tag: A090329
Flowing (Y/N):
Flow Rate:
Data Entry Status:
Data Src:
Date Received: 11/16/2009
Selected Flag: TRUE
Abandonment Rec:
Contractor: 7295
Form Version: 7

Constructn Method:		***Owner:***	
Elevation (m):		***County:***	HALTON
Elevatn Reliabilty:		***Lot:***	
Depth to Bedrock:		***Concession:***	
Well Depth:		***Concession Name:***	
Overburden/Bedrock:		***Easting NAD83:***	
Pump Rate:		***Northing NAD83:***	
Static Water Level:		***Zone:***	
Clear/Cloudy:		***UTM Reliability:***	
Municipality:	OAKVILLE TOWN		
Site Info:			

PDF URL (Map): https://d2khazk8e83rdv.cloudfront.net/moe_mapping/downloads/2Water/Wells_pdfs/713\7134031.pdf

Additional Detail(s) (Map)

Well Completed Date:	09/16/2009
Year Completed:	2009
Depth (m):	6.096
Latitude:	43.4555512231044
Longitude:	-79.6856151220795
X:	-79.68561497274973
Y:	43.45555122034565
Path:	713\7134031.pdf

Bore Hole Information

Bore Hole ID:	1002820681	***Elevation:***	
DP2BR:		***Elevrc:***	
Spatial Status:		***Zone:***	17
Code OB:		***East83:***	606339.00
Code OB Desc:		***North83:***	4812244.00
Open Hole:		***Org CS:***	UTM83
Cluster Kind:		***UTMRC:***	3
Date Completed:	09/16/2009	***UTMRC Desc:***	margin of error : 10 - 30 m
Remarks:		***Location Method:***	gcode
Location Method Desc:	Geocoding from address		
Elevrc Desc:			
Location Source Date:			
Improvement Location Source:			
Improvement Location Method:			
Source Revision Comment:			
Supplier Comment:			

Overburden and Bedrock Materials Interval

Formation ID:	1003023960
Layer:	1
Color:	6
General Color:	BROWN
Material 1:	01
Material 1 Desc:	FILL
Material 2:	
Material 2 Desc:	
Material 3:	
Material 3 Desc:	
Formation Top Depth:	0.0
Formation End Depth:	1.0
Formation End Depth UOM:	ft

Overburden and Bedrock

Materials Interval

Formation ID:	1003023962
Layer:	3
Color:	7
General Color:	RED
Material 1:	17
Material 1 Desc:	SHALE
Material 2:	15
Material 2 Desc:	LIMESTONE
Material 3:	74
Material 3 Desc:	LAYERED
Formation Top Depth:	11.0
Formation End Depth:	20.0
Formation End Depth UOM:	ft

Overburden and Bedrock Materials Interval

Formation ID:	1003023961
Layer:	2
Color:	6
General Color:	BROWN
Material 1:	34
Material 1 Desc:	TILL
Material 2:	17
Material 2 Desc:	SHALE
Material 3:	
Material 3 Desc:	
Formation Top Depth:	1.0
Formation End Depth:	11.0
Formation End Depth UOM:	ft

Annular Space/Abandonment Sealing Record

Plug ID:	1003023964
Layer:	1
Plug From:	0.0
Plug To:	9.0
Plug Depth UOM:	ft

Method of Construction & Well Use

Method Construction ID:	1003023969
Method Construction Code:	6
Method Construction:	Boring
Other Method Construction:	

Pipe Information

Pipe ID:	1003023959
Casing No:	0
Comment:	
Alt Name:	

Construction Record - Casing

Casing ID:	1003023966
Layer:	1
Material:	5

Open Hole or Material:	PLASTIC
Depth From:	
Depth To:	
Casing Diameter:	1.7999999523162842
Casing Diameter UOM:	inch
Casing Depth UOM:	ft

Construction Record - Screen

Screen ID:	1003023967
Layer:	1
Slot:	10
Screen Top Depth:	10.0
Screen End Depth:	20.0
Screen Material:	5
Screen Depth UOM:	ft
Screen Diameter UOM:	inch
Screen Diameter:	2.0

Water Details

Water ID:	1003023965
Layer:	
Kind Code:	
Kind:	
Water Found Depth:	
Water Found Depth UOM:	ft

Hole Diameter

Hole ID:	1003023963
Diameter:	
Depth From:	
Depth To:	
Hole Depth UOM:	ft
Hole Diameter UOM:	inch

---

22 **1 of 1** **NNW/160.5** **104.8 / -0.38** **ON** **BORE**

Borehole ID:	646014	**Inclin FLG:**	No
OGF ID:	215546397	**SP Status:**	Initial Entry
Status:		**Surv Elev:**	No
Type:	Borehole	**Piezometer:**	No
Use:	Geotechnical/Geological Investigation	**Primary Name:**	
Completion Date:	APR-1958	**Municipality:**	
Static Water Level:	0.3	**Lot:**	
Primary Water Use:	Not Used	**Township:**	
Sec. Water Use:		**Latitude DD:**	43.455548
Total Depth m:	3.7	**Longitude DD:**	-79.686288
Depth Ref:	Ground Surface	**UTM Zone:**	17
Depth Elev:		**Easting:**	606285
Drill Method:	Diamond Drill	**Northing:**	4812243
Orig Ground Elev m:	105	**Location Accuracy:**	
Elev Reliabil Note:		**Accuracy:**	Not Applicable
DEM Ground Elev m:	104		
Concession:			
Location D:			
Survey D:			
Comments:	Location out of Province. Reason not known.		

Borehole Geology Stratum

Geology Stratum ID:	218513221	**Mat Consistency:**	Loose
Top Depth:	.3	**Material Moisture:**	
Bottom Depth:	3.2	**Material Texture:**	Fine to Medium
Material Color:	Brown	**Non Geo Mat Type:**	
Material 1:	Sand	**Geologic Formation:**	
Material 2:	Silt	**Geologic Group:**	
Material 3:	Shale	**Geologic Period:**	
Material 4:		**Depositional Gen:**	glacial
Gsc Material Description:			
Stratum Description:	SAND-FINE TO MEDIUM,SILT,SHALE. BROWN,GREY,LOOSE,AGE GLACIAL, WATER STABLE AT 344.0 FEET.		

Geology Stratum ID:	218513220	**Mat Consistency:**	
Top Depth:	0	**Material Moisture:**	
Bottom Depth:	.3	**Material Texture:**	
Material Color:	Black	**Non Geo Mat Type:**	
Material 1:	Soil	**Geologic Formation:**	
Material 2:		**Geologic Group:**	
Material 3:		**Geologic Period:**	
Material 4:		**Depositional Gen:**	
Gsc Material Description:			
Stratum Description:	SOIL. BLACK,AGE POST-GLACIAL.		

Geology Stratum ID:	218513222	**Mat Consistency:**	Hard
Top Depth:	3.2	**Material Moisture:**	
Bottom Depth:	3.7	**Material Texture:**	
Material Color:	Brown	**Non Geo Mat Type:**	
Material 1:	Clay	**Geologic Formation:**	
Material 2:	Shale	**Geologic Group:**	
Material 3:		**Geologic Period:**	
Material 4:		**Depositional Gen:**	glacial
Gsc Material Description:			
Stratum Description:	CLAY,SHALE. BROWN,VERY HARD,AGE GLACIAL. 000100080010506000006 **Note: Many records provided by the department have a truncated [Stratum Description] field.		

Source

Source Type:	Data Survey	**Source Appl:**	Spatial/Tabular
Source Orig:	Geological Survey of Canada	**Source Iden:**	1
Source Date:	1956-1972	**Scale or Res:**	Varies
Confidence:	M	**Horizontal:**	NAD27
Observatio:		**Verticalda:**	Mean Average Sea Level
Source Name:	Urban Geology Automated Information System (UGAIS)		
Source Details:	File: TOR2.txt RecordID: 140360 NTS_Sheet: 30M05H		
Confiden 1:	Reliable information but incomplete.		

Source List

Source Identifier:	1	**Horizontal Datum:**	NAD27
Source Type:	Data Survey	**Vertical Datum:**	Mean Average Sea Level
Source Date:	1956-1972	**Projection Name:**	Universal Transverse Mercator
Scale or Resolution:	Varies		
Source Name:	Urban Geology Automated Information System (UGAIS)		
Source Originators:	Geological Survey of Canada		

23	1 of 1	NW/166.4	104.8 / -0.38	105, 111, 117 and 125 Cross Avenue Oakville ON L6J	EHS

Order No:	20200121037	**Nearest Intersection:**	
Status:	C	**Municipality:**	
Report Type:	Custom Report	**Client Prov/State:**	ON
Report Date:	24-JAN-20	**Search Radius (km):**	.25

Map Key	Number of Records	Direction/ Distance (m)	Elev/Diff (m)	Site	DB

Date Received:	21-JAN-20	**X:**	-79.68696472
Previous Site Name:		**Y:**	43.45537247
Lot/Building Size:			
Additional Info Ordered:			

---

24 **1 of 1** **N/167.6** **104.6 / -0.57** **157 Cross Avenue**
Oakville ON L6J 2W7 **EHS**

Order No:	23033000452	**Nearest Intersection:**	
Status:	C	**Municipality:**	
Report Type:	Custom Report	**Client Prov/State:**	ON
Report Date:	03-APR-23	**Search Radius (km):**	.25
Date Received:	30-MAR-23	**X:**	-79.68570655
Previous Site Name:		**Y:**	43.45566098
Lot/Building Size:			
Additional Info Ordered:			

---

25 **1 of 1** **SSW/169.3** **104.4 / -0.82** **ON** **BORE**

Borehole ID:	634052	**Inclin FLG:**	No
OGF ID:	215534450	**SP Status:**	Initial Entry
Status:		**Surv Elev:**	No
Type:	Borehole	**Piezometer:**	No
Use:	Geotechnical/Geological Investigation	**Primary Name:**	
Completion Date:	AUG-1971	**Municipality:**	
Static Water Level:		**Lot:**	
Primary Water Use:	Not Used	**Township:**	
Sec. Water Use:		**Latitude DD:**	43.452666
Total Depth m:	7.7	**Longitude DD:**	-79.686227
Depth Ref:	Ground Surface	**UTM Zone:**	17
Depth Elev:		**Easting:**	606295
Drill Method:	Diamond Drill	**Northing:**	4811923
Orig Ground Elev m:	101	**Location Accuracy:**	
Elev Reliabil Note:		**Accuracy:**	Not Applicable
DEM Ground Elev m:	102		
Concession:			
Location D:			
Survey D:			
Comments:			

Borehole Geology Stratum

Geology Stratum ID:	218468351	**Mat Consistency:**	
Top Depth:	4.6	**Material Moisture:**	
Bottom Depth:	7.7	**Material Texture:**	
Material Color:		**Non Geo Mat Type:**	
Material 1:	Bedrock	**Geologic Formation:**	
Material 2:	Shale	**Geologic Group:**	
Material 3:	Siltstone	**Geologic Period:**	Ordovician
Material 4:	Limestone	**Depositional Gen:**	
Gsc Material Description:			

Stratum Description: BEDROCK,SHALE, SILTSTONE,LIMESTONE.AGE ORDOVICIAN. 000000705 **Note: Many records provided by the department have a truncated [Stratum Description] field.

Geology Stratum ID:	218468350	**Mat Consistency:**	
Top Depth:	3.7	**Material Moisture:**	
Bottom Depth:	4.6	**Material Texture:**	
Material Color:	Red	**Non Geo Mat Type:**	
Material 1:	Shale	**Geologic Formation:**	
Material 2:	Siltstone	**Geologic Group:**	

Material 3:	Limestone	**Geologic Period:**	Ordovician
Material 4:		**Depositional Gen:**	
Gsc Material Description:			
Stratum Description:	SHALE,SILTSTONE, LIMESTONE. WEATHERED,AGE ORDOVICIAN.		

Geology Stratum ID:	218468349	**Mat Consistency:**	Dense
Top Depth:	0	**Material Moisture:**	
Bottom Depth:	3.7	**Material Texture:**	
Material Color:	Brown	**Non Geo Mat Type:**	
Material 1:	Sand	**Geologic Formation:**	
Material 2:	Silt	**Geologic Group:**	
Material 3:	Clay	**Geologic Period:**	
Material 4:	Gravel	**Depositional Gen:**	glacial
Gsc Material Description:			
Stratum Description:	SAND(51),SILT(06), CLAY,GRAVEL. BROWN,FLUVIO-GLACIAL, VERY DENSE,AGE GLACIAL.		

Source

Source Type:	Data Survey	**Source Appl:**	Spatial/Tabular
Source Orig:	Geological Survey of Canada	**Source Iden:**	1
Source Date:	1956-1972	**Scale or Res:**	Varies
Confidence:	H	**Horizontal:**	NAD27
Observatio:		**Verticalda:**	Mean Average Sea Level
Source Name:	Urban Geology Automated Information System (UGAIS)		
Source Details:	File: TOR1A.txt RecordID: 020070 NTS_Sheet: 30M05G		
Confiden 1:	Logged by professional. Exact and complete description of material and properties.		

Source List

Source Identifier:	1	**Horizontal Datum:**	NAD27
Source Type:	Data Survey	**Vertical Datum:**	Mean Average Sea Level
Source Date:	1956-1972	**Projection Name:**	Universal Transverse Mercator
Scale or Resolution:	Varies		
Source Name:	Urban Geology Automated Information System (UGAIS)		
Source Originators:	Geological Survey of Canada		

---

26 | ***1 of 1*** | ***NNE/172.6*** | ***103.9 / -1.32*** | ***165 CROSS AVE OAKVILLE ON*** | ***WWIS***

Well ID:	7322522	**Flowing (Y/N):**	
Construction Date:		**Flow Rate:**	
Use 1st:	Test Hole	**Data Entry Status:**	
Use 2nd:	Monitoring	**Data Src:**	
Final Well Status:	Monitoring and Test Hole	**Date Received:**	11/01/2018
Water Type:		**Selected Flag:**	TRUE
Casing Material:		**Abandonment Rec:**	
Audit No:	Z286921	**Contractor:**	7241
Tag:	A220541	**Form Version:**	7
Constructn Method:		**Owner:**	
Elevation (m):		**County:**	HALTON
Elevatn Reliabilty:		**Lot:**	
Depth to Bedrock:		**Concession:**	
Well Depth:		**Concession Name:**	
Overburden/Bedrock:		**Easting NAD83:**	
Pump Rate:		**Northing NAD83:**	
Static Water Level:		**Zone:**	
Clear/Cloudy:		**UTM Reliability:**	
Municipality:	OAKVILLE TOWN		
Site Info:			

PDF URL (Map): https://d2khazk8e83rdv.cloudfront.net/moe_mapping/downloads/2Water/Wells_pdfs/732\7322522.pdf

Additional Detail(s) (Map)

Well Completed Date:	05/17/2018
Year Completed:	2018
Depth (m):	6.096
Latitude:	43.4555792736207
Longitude:	-79.68492234252
X:	-79.68492219401693
Y:	43.455579271442645
Path:	732\7322522.pdf

Bore Hole Information

Bore Hole ID:	1007311285	***Elevation:***	
DP2BR:		***Elevrc:***	
Spatial Status:		***Zone:***	17
Code OB:		***East83:***	606395.00
Code OB Desc:		***North83:***	4812248.00
Open Hole:		***Org CS:***	UTM83
Cluster Kind:		***UTMRC:***	4
Date Completed:	05/17/2018	***UTMRC Desc:***	margin of error : 30 m - 100 m
Remarks:		***Location Method:***	wwr
Location Method Desc:	on Water Well Record		
Elevrc Desc:			
Location Source Date:			
Improvement Location Source:			
Improvement Location Method:			
Source Revision Comment:			
Supplier Comment:			

Overburden and Bedrock Materials Interval

Formation ID:	1007586787
Layer:	3
Color:	2
General Color:	GREY
Material 1:	17
Material 1 Desc:	SHALE
Material 2:	
Material 2 Desc:	
Material 3:	92
Material 3 Desc:	WEATHERED
Formation Top Depth:	8.0
Formation End Depth:	20.0
Formation End Depth UOM:	ft

Overburden and Bedrock Materials Interval

Formation ID:	1007586786
Layer:	2
Color:	6
General Color:	BROWN
Material 1:	28
Material 1 Desc:	SAND
Material 2:	06
Material 2 Desc:	SILT
Material 3:	
Material 3 Desc:	
Formation Top Depth:	0.3330000042915344
Formation End Depth:	8.0
Formation End Depth UOM:	ft

Overburden and Bedrock Materials Interval

Formation ID:	1007586785
Layer:	1
Color:	8
General Color:	BLACK
Material 1:	27
Material 1 Desc:	OTHER
Material 2:	
Material 2 Desc:	
Material 3:	
Material 3 Desc:	
Formation Top Depth:	0.0
Formation End Depth:	0.3330000042915344
Formation End Depth UOM:	ft

Annular Space/Abandonment Sealing Record

Plug ID:	1007586795
Layer:	1
Plug From:	20.0
Plug To:	9.0
Plug Depth UOM:	ft

Annular Space/Abandonment Sealing Record

Plug ID:	1007586796
Layer:	2
Plug From:	9.0
Plug To:	0.0
Plug Depth UOM:	ft

Annular Space/Abandonment Sealing Record

Plug ID:	1007586797
Layer:	3
Plug From:	
Plug To:	
Plug Depth UOM:	ft

Method of Construction & Well Use

Method Construction ID:	1007586794
Method Construction Code:	D
Method Construction:	Direct Push
Other Method Construction:	

Pipe Information

Pipe ID:	1007586784
Casing No:	0
Comment:	
Alt Name:	

Map Key	Number of Records	Direction/ Distance (m)	Elev/Diff (m)	Site	DB

Construction Record - Casing

Casing ID:	1007586790
Layer:	1
Material:	5
Open Hole or Material:	PLASTIC
Depth From:	0.0
Depth To:	10.0
Casing Diameter:	2.0
Casing Diameter UOM:	inch
Casing Depth UOM:	ft

Construction Record - Screen

Screen ID:	1007586791
Layer:	1
Slot:	10
Screen Top Depth:	10.0
Screen End Depth:	20.0
Screen Material:	5
Screen Depth UOM:	ft
Screen Diameter UOM:	inch
Screen Diameter:	2.25

Water Details

Water ID:	1007586789
Layer:	
Kind Code:	
Kind:	
Water Found Depth:	
Water Found Depth UOM:	ft

Hole Diameter

Hole ID:	1007586788
Diameter:	6.0
Depth From:	0.0
Depth To:	20.0
Hole Depth UOM:	ft
Hole Diameter UOM:	inch

27	***1 of 10***	***NNE/180.9***	***103.9 / -1.35***	***165 Cross Avenue Oakville ON L6J 0A9***	***EHS***

Order No:	20180419009	***Nearest Intersection:***	
Status:	C	***Municipality:***	
Report Type:	Standard Report	***Client Prov/State:***	ON
Report Date:	25-APR-18	***Search Radius (km):***	.25
Date Received:	19-APR-18	***X:***	-79.684934
Previous Site Name:		***Y:***	43.455628
Lot/Building Size:			
Additional Info Ordered:	Fire Insur. Maps and/or Site Plans		

27	***2 of 10***	***NNE/180.9***	***103.9 / -1.35***	***Hepworth and Damas Endodontics 165 Cross Ave, Suite 200 Oakville ON L6J 0A9***	***GEN***

Generator Info

Map Key	Number of Records	Direction/ Distance (m)	Elev/Diff (m)	Site	DB

Generator No: ON3034609
Approval Years: 2016
Status:
PO Box No:
Country: Canada
Co Admin:
Phone No Admin:
SIC Description: OFFICES OF ALL OTHER HEALTH PRACTITIONERS

Choice of Contact: CO_OFFICIAL
Contaminated Fac: No
MHSW Facility: No
SIC Code: 621390

Waste Detail(s)

Waste Class: 312
Waste Class Name: PATHOLOGICAL WASTES

Waste Detail(s)

Waste Class: 261
Waste Class Name: PHARMACEUTICALS

27	3 of 10	NNE/180.9	103.9 / -1.35	**Hepworth and Damas Endodontics** **165 Cross Ave, Suite 200** **Oakville ON L6J 0A9**	GEN

Generator Info

Generator No: ON3034609
Approval Years: 2015
Status:
PO Box No:
Country: Canada
Co Admin:
Phone No Admin:
SIC Description: OFFICES OF ALL OTHER HEALTH PRACTITIONERS

Choice of Contact: CO_OFFICIAL
Contaminated Fac: No
MHSW Facility: No
SIC Code: 621390

Waste Detail(s)

Waste Class: 312
Waste Class Name: PATHOLOGICAL WASTES

Waste Detail(s)

Waste Class: 261
Waste Class Name: PHARMACEUTICALS

27	4 of 10	NNE/180.9	103.9 / -1.35	**Hepworth and Damas Endodontics** **165 Cross Ave, Suite 200** **Oakville ON L6J 0A9**	GEN

Generator Info

Generator No: ON3034609
Approval Years: 2014
Status:
PO Box No:
Country: Canada
Co Admin:

Choice of Contact: CO_OFFICIAL
Contaminated Fac: No
MHSW Facility: No
SIC Code: 621390

Phone No Admin:
SIC Description: OFFICES OF ALL OTHER HEALTH PRACTITIONERS

Waste Detail(s)

Waste Class: 312
Waste Class Name: PATHOLOGICAL WASTES

Waste Detail(s)

Waste Class: 261
Waste Class Name: PHARMACEUTICALS

---

27 | ***5 of 10*** | ***NNE/180.9*** | ***103.9 / -1.35*** | ***Hepworth and Damas Endodontics***
165 Cross Ave, Suite 200
Oakville ON L6J 0A9 | ***GEN***

Generator Info

Generator No: ON3034609
Approval Years: As of Dec 2018
Status: Registered
PO Box No:
Country: Canada
Co Admin:
Phone No Admin:
SIC Description:

Choice of Contact:
Contaminated Fac:
MHSW Facility:
SIC Code:

Waste Detail(s)

Waste Class: 261 A
Waste Class Name: Pharmaceuticals

Waste Detail(s)

Waste Class: 312 P
Waste Class Name: Pathological wastes

---

27 | ***6 of 10*** | ***NNE/180.9*** | ***103.9 / -1.35*** | ***Hepworth and Damas Endodontics***
165 Cross Ave, Suite 200
Oakville ON L6J 0A9 | ***GEN***

Generator Info

Generator No: ON3034609
Approval Years: As of Jul 2020
Status: Registered
PO Box No:
Country: Canada
Co Admin:
Phone No Admin:
SIC Description:

Choice of Contact:
Contaminated Fac:
MHSW Facility:
SIC Code:

Waste Detail(s)

Waste Class: 261 A

Map Key	Number of Records	Direction/ Distance (m)	Elev/Diff (m)	Site	DB

Waste Class Name: Pharmaceuticals

Waste Detail(s)

Waste Class: 312 P
Waste Class Name: Pathological wastes

---

27 | ***7 of 10*** | ***NNE/180.9*** | ***103.9 / -1.35*** | ***Hepworth and Damas Endodontics***
165 Cross Ave, Suite 200
Oakville ON L6J 0A9 | ***GEN***

Generator Info

Generator No: ON3034609
Approval Years: As of Nov 2021
Status: Registered
PO Box No:
Country: Canada
Co Admin:
Phone No Admin:
SIC Description:

Choice of Contact:
Contaminated Fac:
MHSW Facility:
SIC Code:

Waste Detail(s)

Waste Class: 312 P
Waste Class Name: Pathological wastes

Waste Detail(s)

Waste Class: 261 A
Waste Class Name: Pharmaceuticals

---

27 | ***8 of 10*** | ***NNE/180.9*** | ***103.9 / -1.35*** | ***Hepworth and Damas Endodontics***
165 Cross Ave, Suite 200
Oakville ON L6J 0A9 | ***GEN***

Generator Info

Generator No: ON3034609
Approval Years: As of Oct 2022
Status: Registered
PO Box No:
Country: Canada
Co Admin:
Phone No Admin:
SIC Description:

Choice of Contact:
Contaminated Fac:
MHSW Facility:
SIC Code:

Waste Detail(s)

Waste Class: 261 A
Waste Class Name: PHARMACEUTICALS

Waste Detail(s)

Waste Class: 312 P
Waste Class Name: PATHOLOGICAL WASTES

2017 Generator Info

Gen No:	ON3034609	***Choice of Contact:***	CO_OFFICIAL
ID:	12317	***Phone No Official:***	9058445748 Ext.
Contaminated Fac:	N	***Phone No Admin:***	
MHSW Facility:	N	***County Ont:***	HALTON (R. M.)
NAICS Code1:	621390	***County Out:***	
NAICS Code2:		***District:***	305
NAICS Code3:			
Gen Name:	Hepworth and Damas Endodontics		
Gen Div:			
Gen Op Name:	Ted Damas		
Gen Op Div:			
Site Adrs1:	165 Cross Ave, Suite 200		
Site Bldg:			
Site Pobox:			
Province In:	ONTARIO		
Site Adrs2:			
Site City:	Oakville		
Province Out:			
Site Postal Code:	L6J 0A9		
Site Country:	Canada		
Co Official:	Ted Damas		
Co Admin:			

2017 Generator Manifest

ID:	34269	***Sum Received Qty:***	29.2
Generator No:	ON3034609	***Waste Class Name:***	PATHOLOGICAL WASTES
Receiver Type:	035	***Count Manifests:***	2
Waste Char:	P	***District:***	305
Waste Code:	312		

2018 Generator Info

Gen No:	ON3034609	***Choice of Contact:***	CO_OFFICIAL
ID:	12118	***Phone No Official:***	9058445748 Ext.
Contaminated Fac:	N	***Phone No Admin:***	
MHSW Facility:	N	***County Ont:***	HALTON (R. M.)
NAICS Code1:	621390	***County Out:***	
NAICS Code2:		***District:***	305
NAICS Code3:			
Gen Name:	Hepworth and Damas Endodontics		
Gen Div:			
Gen Op Name:	Ted Damas		
Gen Op Div:			
Site Adrs1:	165 Cross Ave, Suite 200		
Site Bldg:			
Site Pobox:			
Province In:	ONTARIO		
Site Adrs2:			
Site City:	Oakville		
Province Out:			
Site Postal Code:	L6J 0A9		
Site Country:	Canada		
Co Official:	Ted Damas		
Co Admin:			

2019 Generator Info

Gen No:	ON3034609	***Choice of Contact:***	CO_OFFICIAL

ID:	11837	**Phone No Official:**	9058445748 Ext.
Contaminated Fac:	N	**Phone No Admin:**	
MHSW Facility:	N	**County Ont:**	HALTON (R. M.)
NAICS Code1:	621390	**County Out:**	
NAICS Code2:		**District:**	305
NAICS Code3:			
Gen Name:	Hepworth and Damas Endodontics		
Gen Div:			
Gen Op Name:	Ted Damas		
Gen Op Div:			
Site Adrs1:	165 Cross Ave, Suite 200		
Site Bldg:			
Site Pobox:			
Province In:	ONTARIO		
Site Adrs2:			
Site City:	Oakville		
Province Out:			
Site Postal Code:	L6J 0A9		
Site Country:	Canada		
Co Official:	Ted Damas		
Co Admin:			

2020 Generator Info

Gen No:	ON3034609	**Choice of Contact:**	CO_OFFICIAL
ID:	11482	**Phone No Official:**	9058445748 Ext.
Contaminated Fac:	N	**Phone No Admin:**	
MHSW Facility:	N	**County Ont:**	HALTON (R. M.)
NAICS Code1:	621390	**County Out:**	
NAICS Code2:		**District:**	305
NAICS Code3:			
Gen Name:	Hepworth and Damas Endodontics		
Gen Div:			
Gen Op Name:	Ted Damas		
Gen Op Div:			
Site Adrs1:	165 Cross Ave, Suite 200		
Site Bldg:			
Site Pobox:			
Province In:	ONTARIO		
Site Adrs2:			
Site City:	Oakville		
Province Out:			
Site Postal Code:	L6J 0A9		
Site Country:	Canada		
Co Official:	Ted Damas		
Co Admin:			

2021 Generator Info

Gen No:	ON3034609	**Choice of Contact:**	CO_OFFICIAL
ID:	11317	**Phone No Official:**	9058445748 Ext.
Contaminated Fac:	N	**Phone No Admin:**	
MHSW Facility:	N	**County Ont:**	HALTON (R. M.)
NAICS Code1:	621390	**County Out:**	
NAICS Code2:		**District:**	305
NAICS Code3:			
Gen Name:	Hepworth and Damas Endodontics		
Gen Div:			
Gen Op Name:	Hepworth and Damas Endodontics		
Gen Op Div:			
Site Adrs1:	165 Cross Ave, Suite 200		
Site Bldg:			
Site Pobox:			
Province In:	ONTARIO		

Map Key	Number of Records	Direction/ Distance (m)	Elev/Diff (m)	Site	DB

Site Adrs2:
Site City: Oakville
Province Out:
Site Postal Code: L6J 0A9
Site Country: Canada
Co Official: Ted Damas
Co Admin:

---

27 | **9 of 10** | **NNE/180.9** | **103.9 / -1.35** | **Dr. B. Kostovic Medical Professional Corporation**
165 Cross Ave 105
Oakville ON L6J 0A9 | **GEN**

Generator Info

Generator No: ON6125184
Approval Years: As of Oct 2022
Status: Registered
PO Box No:
Country: Canada
Co Admin:
Phone No Admin:
SIC Description:

Choice of Contact:
Contaminated Fac:
MHSW Facility:
SIC Code:

Waste Detail(s)

Waste Class: 146 P
Waste Class Name: OTHER SPECIFIED INORGANICS

---

27 | **10 of 10** | **NNE/180.9** | **103.9 / -1.35** | **Instant Imprints Canada Inc.**
165 Cross Ave Suite 6
Oakville ON L6J 0A9 | **SCT**

Established:
Plant Size (ft²):
Employment:

--Details--
Description: Commercial Screen Printing
SIC/NAICS Code: 323113

Description: Other Printing
SIC/NAICS Code: 323119

Description: All Other Textile Product Mills
SIC/NAICS Code: 314990

Description: Sign Manufacturing
SIC/NAICS Code: 339950

Description: Lessors of Non-Financial Intangible Assets (Except Copyrighted Works)
SIC/NAICS Code: 533110

Description: Commercial Screen Printing
SIC/NAICS Code: 323113

---

28 | **1 of 1** | **WSW/183.5** | **103.7 / -1.47** | **N/A LYON'S LANE lot 15 con 3**
OAKVILLE ON | **WWIS**

Well ID:	7384402	***Flowing (Y/N):***	
Construction Date:		***Flow Rate:***	
Use 1st:	Monitoring and Test Hole	***Data Entry Status:***	
Use 2nd:		***Data Src:***	
Final Well Status:	Observation Wells	***Date Received:***	04/06/2021
Water Type:		***Selected Flag:***	TRUE
Casing Material:		***Abandonment Rec:***	
Audit No:	YJUSNA6L	***Contractor:***	6607
Tag:	A299401	***Form Version:***	9
Constructn Method:		***Owner:***	
Elevation (m):		***County:***	HALTON
Elevatn Reliabilty:		***Lot:***	015
Depth to Bedrock:		***Concession:***	03
Well Depth:		***Concession Name:***	DS S
Overburden/Bedrock:		***Easting NAD83:***	
Pump Rate:		***Northing NAD83:***	
Static Water Level:		***Zone:***	
Clear/Cloudy:		***UTM Reliability:***	
Municipality:	OAKVILLE TOWN		
Site Info:			

PDF URL (Map): https://d2khazk8e83rdv.cloudfront.net/moe_mapping/downloads/2Water/Wells_pdfs/738\7384402.pdf

Additional Detail(s) (Map)

Well Completed Date:	01/26/2021
Year Completed:	2021
Depth (m):	6.096
Latitude:	43.4536509100873
Longitude:	-79.6879304928381
X:	-79.68793034389294
Y:	43.453650907264944
Path:	738\7384402.pdf

Bore Hole Information

Bore Hole ID:	1008603141	***Elevation:***	
DP2BR:		***Elevrc:***	
Spatial Status:		***Zone:***	17
Code OB:		***East83:***	606155.00
Code OB Desc:		***North83:***	4812030.00
Open Hole:		***Org CS:***	UTM83
Cluster Kind:		***UTMRC:***	4
Date Completed:	01/26/2021	***UTMRC Desc:***	margin of error : 30 m - 100 m
Remarks:		***Location Method:***	wwr
Location Method Desc:	on Water Well Record		
Elevrc Desc:			
Location Source Date:			
Improvement Location Source:			
Improvement Location Method:			
Source Revision Comment:			
Supplier Comment:			

Overburden and Bedrock Materials Interval

Formation ID:	1008603318
Layer:	2
Color:	7
General Color:	RED
Material 1:	17
Material 1 Desc:	SHALE
Material 2:	

Material 2 Desc:
Material 3: 73
Material 3 Desc: HARD
Formation Top Depth: 15.0
Formation End Depth: 20.0
Formation End Depth UOM: ft

Overburden and Bedrock Materials Interval

Formation ID: 1008603317
Layer: 1
Color: 6
General Color: BROWN
Material 1: 34
Material 1 Desc: TILL
Material 2:
Material 2 Desc:
Material 3: 73
Material 3 Desc: HARD
Formation Top Depth: 0.0
Formation End Depth: 15.0
Formation End Depth UOM: ft

Annular Space/Abandonment Sealing Record

Plug ID: 1008603417
Layer: 2
Plug From: 1.0
Plug To: 9.0
Plug Depth UOM: ft

Annular Space/Abandonment Sealing Record

Plug ID: 1008603416
Layer: 1
Plug From: 0.0
Plug To: 1.0
Plug Depth UOM: ft

Annular Space/Abandonment Sealing Record

Plug ID: 1008603389
Layer: 1
Plug From:
Plug To:
Plug Depth UOM: ft

Method of Construction & Well Use

Method Construction ID: 1008603198
Method Construction Code: E
Method Construction: Auger
Other Method Construction:

Pipe Information

Pipe ID:	1008603172
Casing No:	0
Comment:	
Alt Name:	

Construction Record - Casing

Casing ID:	1008603338
Layer:	1
Material:	5
Open Hole or Material:	PLASTIC
Depth From:	0.0
Depth To:	10.0
Casing Diameter:	2.0
Casing Diameter UOM:	inch
Casing Depth UOM:	ft

Construction Record - Screen

Screen ID:	1008603349
Layer:	1
Slot:	10
Screen Top Depth:	10.0
Screen End Depth:	20.0
Screen Material:	5
Screen Depth UOM:	ft
Screen Diameter UOM:	inch
Screen Diameter:	2.5

Results of Well Yield Testing

Pumping Test Method Desc:	
Pump Test ID:	1008603173
Pump Set At:	
Static Level:	
Final Level After Pumping:	
Recommended Pump Depth:	
Pumping Rate:	
Flowing Rate:	
Recommended Pump Rate:	
Levels UOM:	ft
Rate UOM:	GPM
Water State After Test Code:	
Water State After Test:	
Pumping Test Method:	
Pumping Duration HR:	
Pumping Duration MIN:	
Flowing:	

Hole Diameter

Hole ID:	1008603374
Diameter:	8.0
Depth From:	0.0
Depth To:	20.0
Hole Depth UOM:	ft
Hole Diameter UOM:	inch

29	***1 of 1***	***N/186.9***	***104.3 / -0.94***	***157-165 Cross Avenue Oakville ON L6J 2W7***	***EHS***

Order No: 23073100095 ***Nearest Intersection:***

Status:	C	**Municipality:**	
Report Type:	RSC Report (Urban)	**Client Prov/State:**	ON
Report Date:	03-AUG-23	**Search Radius (km):**	.3
Date Received:	31-JUL-23	**X:**	-79.6855597
Previous Site Name:		**Y:**	43.45582907
Lot/Building Size:			
Additional Info Ordered:	City Directory		

30 **1 of 1** **W/194.8** **105.7 / 0.50** **ON** **BORE**

Borehole ID:	646009	**Inclin FLG:**	No
OGF ID:	215546392	**SP Status:**	Initial Entry
Status:		**Surv Elev:**	No
Type:	Borehole	**Piezometer:**	No
Use:	Geotechnical/Geological Investigation	**Primary Name:**	
Completion Date:	APR-1958	**Municipality:**	
Static Water Level:	0.3	**Lot:**	
Primary Water Use:	Not Used	**Township:**	
Sec. Water Use:		**Latitude DD:**	43.454309
Total Depth m:	4.1	**Longitude DD:**	-79.688169
Depth Ref:	Ground Surface	**UTM Zone:**	17
Depth Elev:		**Easting:**	606135
Drill Method:	Diamond Drill	**Northing:**	4812103
Orig Ground Elev m:	105	**Location Accuracy:**	
Elev Reliabil Note:		**Accuracy:**	Not Applicable
DEM Ground Elev m:	105		
Concession:			
Location D:			
Survey D:			
Comments:			

Borehole Geology Stratum

Geology Stratum ID:	218513205	**Mat Consistency:**	
Top Depth:	0	**Material Moisture:**	
Bottom Depth:	.6	**Material Texture:**	
Material Color:	Black	**Non Geo Mat Type:**	
Material 1:	Soil	**Geologic Formation:**	
Material 2:		**Geologic Group:**	
Material 3:		**Geologic Period:**	
Material 4:		**Depositional Gen:**	
Gsc Material Description:			
Stratum Description:	SOIL. BLACK,AGE POST-GLACIAL.		

Geology Stratum ID:	218513206	**Mat Consistency:**	Loose
Top Depth:	.6	**Material Moisture:**	
Bottom Depth:	2.7	**Material Texture:**	
Material Color:	Brown	**Non Geo Mat Type:**	
Material 1:	Topsoil	**Geologic Formation:**	
Material 2:	Sand	**Geologic Group:**	
Material 3:	Shale	**Geologic Period:**	
Material 4:	Gravel	**Depositional Gen:**	glacial
Gsc Material Description:			
Stratum Description:	LOAM,SAND,SHALE, GRAVEL. BROWN,LOOSE,AGE GLACIAL, WATER STABLE AT 344.1 FEET.		

Geology Stratum ID:	218513207	**Mat Consistency:**	Hard
Top Depth:	2.7	**Material Moisture:**	
Bottom Depth:	4.1	**Material Texture:**	
Material Color:	Brown	**Non Geo Mat Type:**	
Material 1:	Bedrock	**Geologic Formation:**	
Material 2:	Shale	**Geologic Group:**	
Material 3:		**Geologic Period:**	Ordovician

Map Key	Number of Records	Direction/ Distance (m)	Elev/Diff (m)	Site	DB

Material 4: **Depositional Gen:**
Gsc Material Description:
Stratum Description: BEDROCK,SHALE. GREY,BROWN,VERY HARD, AGE ORDOVICIAN. 000200080008714000003 **Note: Many records provided by the department have a truncated [Stratum Description] field.

Source

Source Type:	Data Survey	**Source Appl:**	Spatial/Tabular
Source Orig:	Geological Survey of Canada	**Source Iden:**	1
Source Date:	1956-1972	**Scale or Res:**	Varies
Confidence:	M	**Horizontal:**	NAD27
Observatio:		**Verticalda:**	Mean Average Sea Level

Source Name: Urban Geology Automated Information System (UGAIS)
Source Details: File: TOR2.txt RecordID: 140310 NTS_Sheet: 30M05H
Confiden 1: Reliable information but incomplete.

Source List

Source Identifier:	1	**Horizontal Datum:**	NAD27
Source Type:	Data Survey	**Vertical Datum:**	Mean Average Sea Level
Source Date:	1956-1972	**Projection Name:**	Universal Transverse Mercator
Scale or Resolution:	Varies		

Source Name: Urban Geology Automated Information System (UGAIS)
Source Originators: Geological Survey of Canada

Map Key	Number of Records	Direction/ Distance (m)	Elev/Diff (m)	Site	DB
31	1 of 1	NE/195.4	102.9 / -2.33	176 Cross Avenue Oakville ON L6J 2W6	EHS

Order No:	21102000420	**Nearest Intersection:**	
Status:	C	**Municipality:**	Oakville
Report Type:	Standard Report	**Client Prov/State:**	ON
Report Date:	25-OCT-21	**Search Radius (km):**	.25
Date Received:	20-OCT-21	**X:**	-79.6843593
Previous Site Name:		**Y:**	43.4555805
Lot/Building Size:	4736.12 sq.ft		

Additional Info Ordered: Fire Insur. Maps and/or Site Plans; Aerial Photos

---

Map Key	Number of Records	Direction/ Distance (m)	Elev/Diff (m)	Site	DB
32	1 of 1	NW/211.7	104.8 / -0.38	ON	BORE

Borehole ID:	646018	**Inclin FLG:**	No
OGF ID:	215546401	**SP Status:**	Initial Entry
Status:		**Surv Elev:**	No
Type:	Borehole	**Piezometer:**	No
Use:	Geotechnical/Geological Investigation	**Primary Name:**	
Completion Date:	APR-1958	**Municipality:**	
Static Water Level:		**Lot:**	
Primary Water Use:	Not Used	**Township:**	
Sec. Water Use:		**Latitude DD:**	43.455826
Total Depth m:	7.6	**Longitude DD:**	-79.687023
Depth Ref:	Ground Surface	**UTM Zone:**	17
Depth Elev:		**Easting:**	606225
Drill Method:	Diamond Drill	**Northing:**	4812273
Orig Ground Elev m:	105	**Location Accuracy:**	
Elev Reliabil Note:		**Accuracy:**	Not Applicable
DEM Ground Elev m:	105		
Concession:			
Location D:			
Survey D:			
Comments:			

Borehole Geology Stratum

Geology Stratum ID:	218513232	***Mat Consistency:***	
Top Depth:	3.2	***Material Moisture:***	
Bottom Depth:	7.6	***Material Texture:***	
Material Color:	Brown	***Non Geo Mat Type:***	
Material 1:	Bedrock	***Geologic Formation:***	
Material 2:	Shale	***Geologic Group:***	
Material 3:	Limestone	***Geologic Period:***	Ordovician
Material 4:		***Depositional Gen:***	
Gsc Material Description:			
Stratum Description:	BEDROCK,SHALE, LIMESTONE. BROWN,GREY,LAYERED, AGE ORDOVICIAN. 00010012 **Note: Many records provided by the department have a truncated [Stratum Description] field.		

Geology Stratum ID:	218513230	***Mat Consistency:***	Compact
Top Depth:	.3	***Material Moisture:***	
Bottom Depth:	1.7	***Material Texture:***	
Material Color:	Brown	***Non Geo Mat Type:***	
Material 1:	Topsoil	***Geologic Formation:***	
Material 2:	Sand	***Geologic Group:***	
Material 3:	Gravel	***Geologic Period:***	
Material 4:		***Depositional Gen:***	glacial
Gsc Material Description:			
Stratum Description:	LOAM,SAND,GRAVEL. BROWN,COMPACT,AGE GLACIAL.		

Geology Stratum ID:	218513231	***Mat Consistency:***	Hard
Top Depth:	1.7	***Material Moisture:***	
Bottom Depth:	3.2	***Material Texture:***	
Material Color:	Brown	***Non Geo Mat Type:***	
Material 1:	Shale	***Geologic Formation:***	
Material 2:	Clay	***Geologic Group:***	
Material 3:		***Geologic Period:***	
Material 4:		***Depositional Gen:***	glacial
Gsc Material Description:			
Stratum Description:	SHALE,CLAY. BROWN,VERY HARD,AGE GLACIAL.		

Geology Stratum ID:	218513229	***Mat Consistency:***	
Top Depth:	0	***Material Moisture:***	
Bottom Depth:	.3	***Material Texture:***	
Material Color:	Black	***Non Geo Mat Type:***	
Material 1:	Soil	***Geologic Formation:***	
Material 2:		***Geologic Group:***	
Material 3:		***Geologic Period:***	
Material 4:		***Depositional Gen:***	
Gsc Material Description:			
Stratum Description:	SOIL. BLACK,AGE POST-GLACIAL.		

Source

Source Type:	Data Survey	***Source Appl:***	Spatial/Tabular
Source Orig:	Geological Survey of Canada	***Source Iden:***	1
Source Date:	1956-1972	***Scale or Res:***	Varies
Confidence:	M	***Horizontal:***	NAD27
Observatio:		***Verticalda:***	Mean Average Sea Level
Source Name:	Urban Geology Automated Information System (UGAIS)		
Source Details:	File: TOR2.txt RecordID: 140400 NTS_Sheet: 30M05H		
Confiden 1:	Reliable information but incomplete.		

Source List

Source Identifier:	1	***Horizontal Datum:***	NAD27
Source Type:	Data Survey	***Vertical Datum:***	Mean Average Sea Level
Source Date:	1956-1972	***Projection Name:***	Universal Transverse Mercator
Scale or Resolution:	Varies		

Source Name: Urban Geology Automated Information System (UGAIS)
Source Originators: Geological Survey of Canada

33 | **1 of 1** | **NNE/215.4** | **103.8 / -1.43** | **165 CROSS AVE OAKVILLE ON** | **WWIS**

Well ID:	7322523	**Flowing (Y/N):**	
Construction Date:		**Flow Rate:**	
Use 1st:	Test Hole	**Data Entry Status:**	
Use 2nd:	Monitoring	**Data Src:**	
Final Well Status:	Monitoring and Test Hole	**Date Received:**	11/01/2018
Water Type:		**Selected Flag:**	TRUE
Casing Material:		**Abandonment Rec:**	
Audit No:	Z286920	**Contractor:**	7241
Tag:	A243697	**Form Version:**	7
Constructn Method:		**Owner:**	
Elevation (m):		**County:**	HALTON
Elevatn Reliabilty:		**Lot:**	
Depth to Bedrock:		**Concession:**	
Well Depth:		**Concession Name:**	
Overburden/Bedrock:		**Easting NAD83:**	
Pump Rate:		**Northing NAD83:**	
Static Water Level:		**Zone:**	
Clear/Cloudy:		**UTM Reliability:**	
Municipality:	OAKVILLE TOWN		
Site Info:			

PDF URL (Map): https://d2khazk8e83rdv.cloudfront.net/moe_mapping/downloads/2Water/Wells_pdfs/732\7322523.pdf

Additional Detail(s) (Map)

Well Completed Date:	05/17/2018
Year Completed:	2018
Depth (m):	5.0292
Latitude:	43.4560607849357
Longitude:	-79.6852950756888
X:	-79.68529492642716
Y:	43.456060782842826
Path:	732\7322523.pdf

Bore Hole Information

Bore Hole ID:	1007311288	**Elevation:**	
DP2BR:		**Elevrc:**	
Spatial Status:		**Zone:**	17
Code OB:		**East83:**	606364.00
Code OB Desc:		**North83:**	4812301.00
Open Hole:		**Org CS:**	UTM83
Cluster Kind:		**UTMRC:**	4
Date Completed:	05/17/2018	**UTMRC Desc:**	margin of error : 30 m - 100 m
Remarks:		**Location Method:**	wwr
Location Method Desc:	on Water Well Record		
Elevrc Desc:			
Location Source Date:			
Improvement Location Source:			
Improvement Location Method:			
Source Revision Comment:			
Supplier Comment:			

Overburden and Bedrock Materials Interval

Formation ID:	1007586804
Layer:	3
Color:	2
General Color:	GREY
Material 1:	17
Material 1 Desc:	SHALE
Material 2:	
Material 2 Desc:	
Material 3:	92
Material 3 Desc:	WEATHERED
Formation Top Depth:	8.0
Formation End Depth:	16.5
Formation End Depth UOM:	ft

Overburden and Bedrock Materials Interval

Formation ID:	1007586802
Layer:	1
Color:	8
General Color:	BLACK
Material 1:	27
Material 1 Desc:	OTHER
Material 2:	
Material 2 Desc:	
Material 3:	
Material 3 Desc:	
Formation Top Depth:	0.0
Formation End Depth:	0.3330000042915344
Formation End Depth UOM:	ft

Overburden and Bedrock Materials Interval

Formation ID:	1007586803
Layer:	2
Color:	6
General Color:	BROWN
Material 1:	28
Material 1 Desc:	SAND
Material 2:	06
Material 2 Desc:	SILT
Material 3:	
Material 3 Desc:	
Formation Top Depth:	0.3330000042915344
Formation End Depth:	8.0
Formation End Depth UOM:	ft

Annular Space/Abandonment Sealing Record

Plug ID:	1007586812
Layer:	1
Plug From:	16.5
Plug To:	5.5
Plug Depth UOM:	ft

Annular Space/Abandonment Sealing Record

Plug ID:	1007586813
Layer:	2

Plug From: 5.5
Plug To: 0.0
Plug Depth UOM: ft

Annular Space/Abandonment Sealing Record

Plug ID: 1007586814
Layer: 3
Plug From:
Plug To:
Plug Depth UOM: ft

Method of Construction & Well Use

Method Construction ID: 1007586811
Method Construction Code: D
Method Construction: Direct Push
Other Method Construction:

Pipe Information

Pipe ID: 1007586801
Casing No: 0
Comment:
Alt Name:

Construction Record - Casing

Casing ID: 1007586807
Layer: 1
Material: 5
Open Hole or Material: PLASTIC
Depth From: 0.0
Depth To: 5.5
Casing Diameter: 2.0
Casing Diameter UOM: inch
Casing Depth UOM: ft

Construction Record - Screen

Screen ID: 1007586808
Layer: 1
Slot: 10
Screen Top Depth: 5.5
Screen End Depth: 16.5
Screen Material: 5
Screen Depth UOM: ft
Screen Diameter UOM: inch
Screen Diameter: 2.25

Water Details

Water ID: 1007586806
Layer:
Kind Code:
Kind:
Water Found Depth:
Water Found Depth UOM: ft

Hole Diameter

Hole ID:	1007586805
Diameter:	6.0
Depth From:	0.0
Depth To:	16.5
Hole Depth UOM:	ft
Hole Diameter UOM:	inch

34 ***1 of 1*** ***SW/217.3*** ***98.2 / -7.02*** ***ON*** ***BORE***

Borehole ID:	634053	***Inclin FLG:***	No
OGF ID:	215534451	***SP Status:***	Initial Entry
Status:		***Surv Elev:***	No
Type:	Borehole	***Piezometer:***	No
Use:	Geotechnical/Geological Investigation	***Primary Name:***	
Completion Date:	AUG-1971	***Municipality:***	
Static Water Level:		***Lot:***	
Primary Water Use:	Not Used	***Township:***	
Sec. Water Use:		***Latitude DD:***	43.452404
Total Depth m:	7.1	***Longitude DD:***	-79.686974
Depth Ref:	Ground Surface	***UTM Zone:***	17
Depth Elev:		***Easting:***	606235
Drill Method:	Diamond Drill	***Northing:***	4811893
Orig Ground Elev m:	101	***Location Accuracy:***	
Elev Reliabil Note:		***Accuracy:***	Not Applicable
DEM Ground Elev m:	92.7		
Concession:			
Location D:			
Survey D:			
Comments:			

Borehole Geology Stratum

Geology Stratum ID:	218468353	***Mat Consistency:***	
Top Depth:	3.2	***Material Moisture:***	
Bottom Depth:	4	***Material Texture:***	
Material Color:	Red	***Non Geo Mat Type:***	
Material 1:	Shale	***Geologic Formation:***	
Material 2:	Siltstone	***Geologic Group:***	
Material 3:	Limestone	***Geologic Period:***	Ordovician
Material 4:		***Depositional Gen:***	
Gsc Material Description:			
Stratum Description:	SHALE,SILTSTONE, LIMESTONE. WEATHERED,AGE ORDOVICIAN.		

Geology Stratum ID:	218468352	***Mat Consistency:***	Compact
Top Depth:	0	***Material Moisture:***	
Bottom Depth:	3.2	***Material Texture:***	Medium
Material Color:	Brown	***Non Geo Mat Type:***	
Material 1:	Silt	***Geologic Formation:***	
Material 2:	Sand	***Geologic Group:***	
Material 3:	Gravel	***Geologic Period:***	
Material 4:		***Depositional Gen:***	glacial
Gsc Material Description:			
Stratum Description:	SILT,SAND-MEDIUM, GRAVEL. BROWN,FLUVIO-GLACIAL,COMPACT, AGE GLACIAL.		

Geology Stratum ID:	218468354	***Mat Consistency:***	
Top Depth:	4	***Material Moisture:***	
Bottom Depth:	7.1	***Material Texture:***	
Material Color:		***Non Geo Mat Type:***	
Material 1:	Bedrock	***Geologic Formation:***	
Material 2:	Shale	***Geologic Group:***	

Material 3:	Siltstone	**Geologic Period:**	Ordovician
Material 4:	Limestone	**Depositional Gen:**	
Gsc Material Description:			
Stratum Description:	BEDROCK,SHALE, SILTSTONE,LIMESTONE.AGE ORDOVICIAN. 000000500 **Note: Many records provided by the department have a truncated [Stratum Description] field.		

Source

Source Type:	Data Survey	**Source Appl:**	Spatial/Tabular
Source Orig:	Geological Survey of Canada	**Source Iden:**	1
Source Date:	1956-1972	**Scale or Res:**	Varies
Confidence:	H	**Horizontal:**	NAD27
Observatio:		**Verticalda:**	Mean Average Sea Level
Source Name:	Urban Geology Automated Information System (UGAIS)		
Source Details:	File: TOR1A.txt RecordID: 020080 NTS_Sheet: 30M05G		
Confiden 1:	Logged by professional. Exact and complete description of material and properties.		

Source List

Source Identifier:	1	**Horizontal Datum:**	NAD27
Source Type:	Data Survey	**Vertical Datum:**	Mean Average Sea Level
Source Date:	1956-1972	**Projection Name:**	Universal Transverse Mercator
Scale or Resolution:	Varies		
Source Name:	Urban Geology Automated Information System (UGAIS)		
Source Originators:	Geological Survey of Canada		

Map Key	Number of Records	Direction/ Distance (m)	Elev/Diff (m)	Site	DB
35	1 of 1	SE/219.9	96.4 / -8.82	**Naylor Building Partnerships** **60 Old Mill Rd** **Oakville ON L6J 7V9**	GEN

Generator Info

Generator No:	ON7802490	**Choice of Contact:**	
Approval Years:	As of Jan 2021	**Contaminated Fac:**	
Status:	Registered	**MHSW Facility:**	
PO Box No:		**SIC Code:**	
Country:	Canada		
Co Admin:			
Phone No Admin:			
SIC Description:			

Waste Detail(s)

Waste Class:	212 L
Waste Class Name:	Aliphatic solvents and residues

2020 Generator Info

Gen No:	ON7802490	**Choice of Contact:**	CO_OFFICIAL
ID:	31102	**Phone No Official:**	905-338-8000 Ext.248
Contaminated Fac:	N	**Phone No Admin:**	
MHSW Facility:	N	**County Ont:**	HALTON (R. M.)
NAICS Code1:	531310	**County Out:**	
NAICS Code2:		**District:**	305
NAICS Code3:			
Gen Name:	Naylor Building Partnerships		
Gen Div:			
Gen Op Name:	Naylor Building Partnerships		
Gen Op Div:			
Site Adrs1:	60 Old Mill Rd		

Site Bldg: Oakridge Heights Condo, HCC #397
Site Pobox:
Province In: ONTARIO
Site Adrs2:
Site City: Oakville
Province Out:
Site Postal Code: L6J 7V9
Site Country: Canada
Co Official: Piero Quaglia
Co Admin:

2020 Generator Manifest

ID: 54067
Generator No: ON7802490
Receiver Type: 035
Waste Char: L
Waste Code: 212
Sum Received Qty: 1000.0
Waste Class Name: ALIPHATIC SOLVENTS
Count Manifests: 1
District: 305

---

36 | ***1 of 3*** | ***ESE/220.0*** | ***95.5 / -9.73*** | ***70 Old Mill Road Oakville ON L6J 7W3*** | ***EHS***

Order No: 20120405008
Status: C
Report Type: Standard Report
Report Date: 4/16/2012 11:15:46 AM
Date Received: 4/5/2012 11:13:26 AM
Previous Site Name:
Lot/Building Size:
Additional Info Ordered: Fire Insur. Maps and/or Site Plans;
Nearest Intersection:
Municipality: REGIONAL MUNICIPALITY OF HALTON
Client Prov/State: ON
Search Radius (km): 0.25
X: -79.683498
Y: 43.45299

---

36 | ***2 of 3*** | ***ESE/220.0*** | ***95.5 / -9.73*** | ***70 Old Mill Rd Oakville ON L6J7W3*** | ***EHS***

Order No: 20170613127
Status: C
Report Type: Custom Report
Report Date: 20-JUN-17
Date Received: 13-JUN-17
Previous Site Name:
Lot/Building Size:
Additional Info Ordered:
Nearest Intersection:
Municipality:
Client Prov/State: ON
Search Radius (km): .25
X: -79.683417
Y: 43.452945

---

36 | ***3 of 3*** | ***ESE/220.0*** | ***95.5 / -9.73*** | ***2317511 ONTARIO INC. 70 OLD MILL ROAD ON Oakville ON*** | ***RSC***

RSC No: 225273
RA No:
Status: FILED
Filing Date:
Date Ack:
Date Returned:
Approval Date: January 3, 2019
Cert Date:
Cert Prop Use No:
Curr Property Use:
Intended Prop Use:
Restoration Type:
Soil Type:
Criteria:
X: -79.68342159930167
Y: 43.45296877977656
Latitude: 43.45296878
Longitude: -79.6834216
UTM Coordinates:
Latitude Longitude:
Accuracy Estimate:
Measurement Method:
Mailing Address:
Telephone:
Fax:
Email:
Postal Code: L6J 7W1
Ministry District:

Map Key	Number of Records	Direction/ Distance (m)	Elev/Diff (m)	Site	DB

Stratified (Y/N):		**MOE District:**	Halton-Peel
Audit (Y/N):		**SWP Area Name:**	Halton
Entire Leg Prop. (Y/N):		**Qual Person Name:**	SERENA OYAMA
CPU Issu Sect 1686:		**Consultant:**	
Business Name:	2317511 ONTARIO INC.		
Address:	70 OLD MILL ROAD ON		
Legal Desc:			
Site Pin:	24813-0347 (LT)		
Asmt Roll No:			
Project Type:	POST2011		
Approval Type:	RSC based on Phase One and Two ESAs		
Applicable Standards:			
PDF Link:	https://www.accessenvironment.ene.gov.on.ca/AEWeb/ae/ViewDocument.action?documentRefID=225273		

---

37 | **1 of 1** | **E/221.4** | **99.8 / -5.46** | **GS Wark Limited**
503 Lyonds Lane
Oakville ON L6J 0A1 | **GEN**

Generator Info

Generator No:	ON7017464	**Choice of Contact:**	
Approval Years:	07,08	**Contaminated Fac:**	
Status:		**MHSW Facility:**	
PO Box No:		**SIC Code:**	236210
Country:			
Co Admin:			
Phone No Admin:			
SIC Description:	Industrial Building and Structure Construction		

Waste Detail(s)

Waste Class:	146
Waste Class Name:	OTHER SPECIFIED INORGANICS

---

38 | **1 of 1** | **NNE/227.8** | **103.9 / -1.31** | **177 CROSS ARGUS DEVELOPMENT INC.**
177 Cross AV
Oakville ON | **RSC**

RSC No:	B-403-2277874043	**X:**	-79.68500000034132
RA No:		**Y:**	43.45611111024559
Status:	Active	**Latitude:**	43.45611111
Filing Date:		**Longitude:**	-79.685
Date Ack:		**UTM Coordinates:**	
Date Returned:		**Latitude Longitude:**	
Approval Date:	May 21, 2024	**Accuracy Estimate:**	
Cert Date:		**Measurement Method:**	
Cert Prop Use No:		**Mailing Address:**	
Curr Property Use:		**Telephone:**	
Intended Prop Use:		**Fax:**	
Restoration Type:		**Email:**	
Soil Type:		**Postal Code:**	L6J 2W7
Criteria:		**Ministry District:**	
Stratified (Y/N):		**MOE District:**	Halton-Peel
Audit (Y/N):		**SWP Area Name:**	Halton
Entire Leg Prop. (Y/N):		**Qual Person Name:**	Ahmed Al-Temimi
CPU Issu Sect 1686:		**Consultant:**	
Business Name:	177 CROSS ARGUS DEVELOPMENT INC.		
Address:	177 Cross AV		
Legal Desc:			
Site Pin:	24816-0031(LT), 24816-0031(LT), 24816-0031(LT), 24816-0031(LT)		

Map Key	Number of Records	Direction/ Distance (m)	Elev/Diff (m)	Site	DB

Asmt Roll No:
Project Type: RSC based on Phase One and Two ESAs
Approval Type: RSC-RSC based on Phase One and Two ESAs
Applicable Standards:
PDF Link: https://www.accessenvironment.ene.gov.on.ca/AEWeb/ae/ViewDocument.action?documentRefID=3498939

---

39 | **1 of 1** | **N/229.1** | **103.9 / -1.29** | **165 CROSS AVE OAKVILLE ON** | **WWIS**

Well ID: 7322524
Construction Date:
Use 1st: Test Hole
Use 2nd: Monitoring
Final Well Status: Monitoring and Test Hole
Water Type:
Casing Material:
Audit No: Z286917
Tag: A243641
Constructn Method:
Elevation (m):
Elevatn Reliabilty:
Depth to Bedrock:
Well Depth:
Overburden/Bedrock:
Pump Rate:
Static Water Level:
Clear/Cloudy:
Municipality: OAKVILLE TOWN
Site Info:

Flowing (Y/N):
Flow Rate:
Data Entry Status:
Data Src:
Date Received: 11/01/2018
Selected Flag: TRUE
Abandonment Rec:
Contractor: 7241
Form Version: 7
Owner:
County: HALTON
Lot:
Concession:
Concession Name:
Easting NAD83:
Northing NAD83:
Zone:
UTM Reliability:

PDF URL (Map): https://d2khazk8e83rdv.cloudfront.net/moe_mapping/downloads/2Water/Wells_pdfs/732\7322524.pdf

Additional Detail(s) (Map)

Well Completed Date: 05/17/2018
Year Completed: 2018
Depth (m): 6.4008
Latitude: 43.4562073743833
Longitude: -79.6855143854592
X: -79.68551423564816
Y: 43.45620737156206
Path: 732\7322524.pdf

Bore Hole Information

Bore Hole ID: 1007311291
DP2BR:
Spatial Status:
Code OB:
Code OB Desc:
Open Hole:
Cluster Kind:
Date Completed: 05/17/2018
Remarks:
Location Method Desc: on Water Well Record
Elevrc Desc:
Location Source Date:
Improvement Location Source:
Improvement Location Method:
Source Revision Comment:
Supplier Comment:

Elevation:
Elevrc:
Zone: 17
East83: 606346.00
North83: 4812317.00
Org CS: UTM83
UTMRC: 4
UTMRC Desc: margin of error : 30 m - 100 m
Location Method: wwr

Overburden and Bedrock Materials Interval

Formation ID:	1007586824
Layer:	3
Color:	2
General Color:	GREY
Material 1:	17
Material 1 Desc:	SHALE
Material 2:	
Material 2 Desc:	
Material 3:	
Material 3 Desc:	
Formation Top Depth:	8.0
Formation End Depth:	21.0
Formation End Depth UOM:	ft

Overburden and Bedrock Materials Interval

Formation ID:	1007586822
Layer:	1
Color:	8
General Color:	BLACK
Material 1:	27
Material 1 Desc:	OTHER
Material 2:	
Material 2 Desc:	
Material 3:	
Material 3 Desc:	
Formation Top Depth:	0.0
Formation End Depth:	0.3330000042915344
Formation End Depth UOM:	ft

Overburden and Bedrock Materials Interval

Formation ID:	1007586823
Layer:	2
Color:	6
General Color:	BROWN
Material 1:	28
Material 1 Desc:	SAND
Material 2:	06
Material 2 Desc:	SILT
Material 3:	
Material 3 Desc:	
Formation Top Depth:	0.3330000042915344
Formation End Depth:	8.0
Formation End Depth UOM:	ft

Annular Space/Abandonment Sealing Record

Plug ID:	1007586832
Layer:	1
Plug From:	21.0
Plug To:	10.0
Plug Depth UOM:	ft

Annular Space/Abandonment Sealing Record

Plug ID: 1007586834
Layer: 3
Plug From:
Plug To:
Plug Depth UOM: ft

Annular Space/Abandonment Sealing Record

Plug ID: 1007586833
Layer: 2
Plug From: 10.0
Plug To: 0.0
Plug Depth UOM: ft

Method of Construction & Well Use

Method Construction ID: 1007586831
Method Construction Code: D
Method Construction: Direct Push
Other Method Construction:

Pipe Information

Pipe ID: 1007586821
Casing No: 0
Comment:
Alt Name:

Construction Record - Casing

Casing ID: 1007586827
Layer: 1
Material: 5
Open Hole or Material: PLASTIC
Depth From: 0.0
Depth To: 11.0
Casing Diameter: 2.0
Casing Diameter UOM: inch
Casing Depth UOM: ft

Construction Record - Screen

Screen ID: 1007586828
Layer: 1
Slot: 10
Screen Top Depth: 11.0
Screen End Depth: 21.0
Screen Material: 5
Screen Depth UOM: ft
Screen Diameter UOM: inch
Screen Diameter: 2.25

Water Details

Water ID: 1007586826
Layer:
Kind Code:
Kind:

Water Found Depth:
Water Found Depth UOM: ft

Hole Diameter

Hole ID: 1007586825
Diameter: 6.0
Depth From: 0.0
Depth To: 21.0
Hole Depth UOM: ft
Hole Diameter UOM: inch

---

40 ***1 of 1*** ***SSW/234.7*** ***101.0 / -4.20*** ***ON*** ***BORE***

Borehole ID: 634054
OGF ID: 215534452
Status:
Type: Borehole
Use: Geotechnical/Geological Investigation
Completion Date: AUG-1971
Static Water Level:
Primary Water Use: Not Used
Sec. Water Use:
Total Depth m: 6.1
Depth Ref: Ground Surface
Depth Elev:
Drill Method: Diamond Drill
Orig Ground Elev m: 100
Elev Reliabil Note:
DEM Ground Elev m: 99.5
Concession:
Location D:
Survey D:
Comments:

Inclin FLG: No
SP Status: Initial Entry
Surv Elev: No
Piezometer: No
Primary Name:
Municipality:
Lot:
Township:
Latitude DD: 43.45213
Longitude DD: -79.686609
UTM Zone: 17
Easting: 606265
Northing: 4811863
Location Accuracy:
Accuracy: Not Applicable

Borehole Geology Stratum

Geology Stratum ID: 218468355
Top Depth: 0
Bottom Depth: 2.5
Material Color: Brown
Material 1: Fill
Material 2: Silt
Material 3: Sand
Material 4: Gravel
Gsc Material Description:
Stratum Description: FILL,SILT,SAND, GRAVEL. BROWN,COMPACT.

Mat Consistency: Compact
Material Moisture:
Material Texture:
Non Geo Mat Type:
Geologic Formation:
Geologic Group:
Geologic Period:
Depositional Gen: fill

Geology Stratum ID: 218468357
Top Depth: 3.2
Bottom Depth: 6.1
Material Color:
Material 1: Bedrock
Material 2: Shale
Material 3: Siltstone
Material 4: Limestone
Gsc Material Description:
Stratum Description: BEDROCK,SHALE, SILTSTONE,LIMESTONE.AGE ORDOVICIAN. 00000018.

Mat Consistency:
Material Moisture:
Material Texture:
Non Geo Mat Type:
Geologic Formation:
Geologic Group:
Geologic Period: Ordovician
Depositional Gen:

Geology Stratum ID: 218468356
Top Depth: 2.5
Bottom Depth: 3.2

Mat Consistency:
Material Moisture:
Material Texture:

Material Color:	Red	**Non Geo Mat Type:**	
Material 1:	Shale	**Geologic Formation:**	
Material 2:	Siltstone	**Geologic Group:**	
Material 3:	Limestone	**Geologic Period:**	Ordovician
Material 4:		**Depositional Gen:**	

Gsc Material Description:
Stratum Description: SHALE,SILTSTONE, LIMESTONE. WEATHERED,AGE ORDOVICIAN.

Source

Source Type:	Data Survey	**Source Appl:**	Spatial/Tabular
Source Orig:	Geological Survey of Canada	**Source Iden:**	1
Source Date:	1956-1972	**Scale or Res:**	Varies
Confidence:	H	**Horizontal:**	NAD27
Observatio:		**Verticalda:**	Mean Average Sea Level

Source Name: Urban Geology Automated Information System (UGAIS)
Source Details: File: TOR1A.txt RecordID: 020090 NTS_Sheet: 30M05G
Confiden 1: Logged by professional. Exact and complete description of material and properties.

Source List

Source Identifier:	1	**Horizontal Datum:**	NAD27
Source Type:	Data Survey	**Vertical Datum:**	Mean Average Sea Level
Source Date:	1956-1972	**Projection Name:**	Universal Transverse Mercator
Scale or Resolution:	Varies		

Source Name: Urban Geology Automated Information System (UGAIS)
Source Originators: Geological Survey of Canada

---

41 | ***1 of 27*** | ***NW/235.0*** | ***104.8 / -0.38*** | ***125 Cross Avenue Oakville ON L6J 2W8*** | ***EHS***

Order No:	20001121001	**Nearest Intersection:**	Cross Avenue and Lyons Lane
Status:	C	**Municipality:**	Halton
Report Type:	Complete Report	**Client Prov/State:**	ON
Report Date:	11/24/00	**Search Radius (km):**	0.25
Date Received:	11/20/00	**X:**	-79.686493
Previous Site Name:		**Y:**	43.454296
Lot/Building Size:	18.7 acres		

Additional Info Ordered:

---

41 | ***2 of 27*** | ***NW/235.0*** | ***104.8 / -0.38*** | ***125 Cross Ave Oakville ON L6J2W8*** | ***EHS***

Order No:	20140227102	**Nearest Intersection:**	
Status:	C	**Municipality:**	
Report Type:	Custom Report	**Client Prov/State:**	ON
Report Date:	10-MAR-14	**Search Radius (km):**	.3
Date Received:	27-FEB-14	**X:**	-79.686932
Previous Site Name:		**Y:**	43.45551
Lot/Building Size:			

Additional Info Ordered:

---

41 | ***3 of 27*** | ***NW/235.0*** | ***104.8 / -0.38*** | ***BLACK PHOTO CORPORATION 125 CROSS AVENUE OAKVILLE ON L6J 2W8*** | ***GEN***

Generator Info

Map Key	Number of Records	Direction/ Distance (m)	Elev/Diff (m)	Site	DB

Generator No: ON0074324
Approval Years: 86,87,88,89
Status:
PO Box No:
Country:
Co Admin:
Phone No Admin:
SIC Description: CAMERA/PHOTO. SUPPLY
Choice of Contact:
Contaminated Fac:
MHSW Facility:
SIC Code: 6571

Waste Detail(s)

Waste Class: 264
Waste Class Name: PHOTOPROCESSING WASTES

---

41 | ***4 of 27*** | ***NW/235.0*** | ***104.8 / -0.38*** | ***BLACK PHOTO CORPORATION***
125 CROSS AVENUE
OAKVILLE ON L6J 2W8 | ***GEN***

Generator Info

Generator No: ON0074324
Approval Years: 90,92,93,97,98,99,00,01
Status:
PO Box No:
Country:
Co Admin:
Phone No Admin:
SIC Description: CAMERA/PHOTO. SUPPLY
Choice of Contact:
Contaminated Fac:
MHSW Facility:
SIC Code: 6571

Waste Detail(s)

Waste Class: 264
Waste Class Name: PHOTOPROCESSING WASTES

---

41 | ***5 of 27*** | ***NW/235.0*** | ***104.8 / -0.38*** | ***WAL-MART CANADA INC.***
125 CROSS AVENUE TRAFALGAR VILLAGE
OAKVILLE ON L6J 2W8 | ***GEN***

Generator Info

Generator No: ON1881529
Approval Years: 97,98
Status:
PO Box No:
Country:
Co Admin:
Phone No Admin:
SIC Description: PHARMACIES
Choice of Contact:
Contaminated Fac:
MHSW Facility:
SIC Code: 6031

Waste Detail(s)

Waste Class: 148
Waste Class Name: INORGANIC LABORATORY CHEMICALS

Waste Detail(s)

Waste Class: 263

Waste Class Name: ORGANIC LABORATORY CHEMICALS

Waste Detail(s)

Waste Class: 331
Waste Class Name: WASTE COMPRESSED GASES

Waste Detail(s)

Waste Class: 213
Waste Class Name: PETROLEUM DISTILLATES

Waste Detail(s)

Waste Class: 145
Waste Class Name: PAINT/PIGMENT/COATING RESIDUES

Waste Detail(s)

Waste Class: 252
Waste Class Name: WASTE OILS & LUBRICANTS

Waste Detail(s)

Waste Class: 269
Waste Class Name: NON-HALOGENATED PESTICIDES

---

41 | ***6 of 27*** | ***NW/235.0*** | ***104.8 / -0.38*** | ***WAL-MART CANADA INC.***
TRAFALGAR VILLAGE 125 CROSS AVENUE
OAKVILLE ON L5J 2W3 | ***GEN***

Generator Info

Generator No: ON1881529
Approval Years: 99,00,01
Status:
PO Box No:
Country:
Co Admin:
Phone No Admin:
SIC Description: PHARMACIES

Choice of Contact:
Contaminated Fac:
MHSW Facility:
SIC Code: 6031

Waste Detail(s)

Waste Class: 213
Waste Class Name: PETROLEUM DISTILLATES

Waste Detail(s)

Waste Class: 252
Waste Class Name: WASTE OILS & LUBRICANTS

Waste Detail(s)

Waste Class: 145
Waste Class Name: PAINT/PIGMENT/COATING RESIDUES

Waste Detail(s)

Waste Class: 148
Waste Class Name: INORGANIC LABORATORY CHEMICALS

Waste Detail(s)

Waste Class: 263
Waste Class Name: ORGANIC LABORATORY CHEMICALS

Waste Detail(s)

Waste Class: 269
Waste Class Name: NON-HALOGENATED PESTICIDES

Waste Detail(s)

Waste Class: 331
Waste Class Name: WASTE COMPRESSED GASES

---

41 | ***7 of 27*** | ***NW/235.0*** | ***104.8 / -0.38*** | ***Loblaw Companies Inc***
1-125 Cross Ave.
Oakville ON L6J 2W8 | ***GEN***

Generator Info

Generator No:	ON6167022	***Choice of Contact:***	CO_OFFICIAL
Approval Years:	2016	***Contaminated Fac:***	No
Status:		***MHSW Facility:***	No
PO Box No:		***SIC Code:***	445110
Country:	Canada		
Co Admin:	James Williams		
Phone No Admin:	6472883298 Ext.		
SIC Description:	SUPERMARKETS AND OTHER GROCERY (EXCEPT CONVENIENCE) STORES		

Waste Detail(s)

Waste Class: 312
Waste Class Name: PATHOLOGICAL WASTES

---

41 | ***8 of 27*** | ***NW/235.0*** | ***104.8 / -0.38*** | ***Loblaw Companies Inc***
1-125 Cross Ave.
Oakville ON L6J 2W8 | ***GEN***

Generator Info

Generator No:	ON6167022	***Choice of Contact:***	CO_OFFICIAL
Approval Years:	2015	***Contaminated Fac:***	No
Status:		***MHSW Facility:***	No
PO Box No:		***SIC Code:***	445110
Country:	Canada		
Co Admin:	James Williams		
Phone No Admin:	6472883298 Ext.		
SIC Description:	SUPERMARKETS AND OTHER GROCERY (EXCEPT CONVENIENCE) STORES		

Map Key	Number of Records	Direction/ Distance (m)	Elev/Diff (m)	Site	DB

Waste Detail(s)

Waste Class: 312
Waste Class Name: PATHOLOGICAL WASTES

---

41 | ***9 of 27*** | ***NW/235.0*** | ***104.8 / -0.38*** | ***LOBLAWS INC.***
1-125 Cross Ave.
Oakville ON L6J 2W8 | ***GEN***

Generator Info

Generator No: ON6167022
Approval Years: As of Dec 2018
Status: Registered
PO Box No:
Country: Canada
Co Admin:
Phone No Admin:
SIC Description:

Choice of Contact:
Contaminated Fac:
MHSW Facility:
SIC Code:

Waste Detail(s)

Waste Class: 212 I
Waste Class Name: Aliphatic solvents and residues

Waste Detail(s)

Waste Class: 312 P
Waste Class Name: Pathological wastes

---

41 | ***10 of 27*** | ***NW/235.0*** | ***104.8 / -0.38*** | ***LOBLAWS INC.***
1-125 Cross Ave.
Oakville ON L6J 2W8 | ***GEN***

Generator Info

Generator No: ON6167022
Approval Years: As of Jul 2020
Status: Registered
PO Box No:
Country: Canada
Co Admin:
Phone No Admin:
SIC Description:

Choice of Contact:
Contaminated Fac:
MHSW Facility:
SIC Code:

Waste Detail(s)

Waste Class: 312 P
Waste Class Name: Pathological wastes

Waste Detail(s)

Waste Class: 212 I
Waste Class Name: Aliphatic solvents and residues

Map Key	Number of Records	Direction/ Distance (m)	Elev/Diff (m)	Site	DB
41	11 of 27	NW/235.0	104.8 / -0.38	Value Village Stores 125 Cross Avenue Oakville ON L6J 2W8	GEN

Generator Info

Generator No:	ON7256727	***Choice of Contact:***	
Approval Years:	As of Jul 2020	***Contaminated Fac:***	
Status:	Registered	***MHSW Facility:***	
PO Box No:		***SIC Code:***	
Country:	Canada		
Co Admin:			
Phone No Admin:			
SIC Description:			

Waste Detail(s)

Waste Class: 122 C
Waste Class Name: Alkaline slutions - containing other metals and non-metals (not cyanide)

Waste Detail(s)

Waste Class: 312 P
Waste Class Name: Pathological wastes

Waste Detail(s)

Waste Class: 212 L
Waste Class Name: Aliphatic solvents and residues

Waste Detail(s)

Waste Class: 112 C
Waste Class Name: Acid solutions - containing heavy metals

Waste Detail(s)

Waste Class: 261 L
Waste Class Name: Pharmaceuticals

Waste Detail(s)

Waste Class: 262 C
Waste Class Name: Detergents and soaps

Waste Detail(s)

Waste Class: 263 L
Waste Class Name: Misc. waste organic chemicals

Waste Detail(s)

Waste Class: 331 L
Waste Class Name: Waste compressed gases including cylinders

Waste Detail(s)

Waste Class: 148 C
Waste Class Name: Misc. wastes and inorganic chemicals

Waste Detail(s)

Waste Class: 263 A
Waste Class Name: Misc. waste organic chemicals

Waste Detail(s)

Waste Class: 146 T
Waste Class Name: Other specified inorganic sludges, slurries or solids

Waste Detail(s)

Waste Class: 269 L
Waste Class Name: Organic non-halogenated pesticide and herbicide wastes

Waste Detail(s)

Waste Class: 261 A
Waste Class Name: Pharmaceuticals

Waste Detail(s)

Waste Class: 262 L
Waste Class Name: Detergents and soaps

Waste Detail(s)

Waste Class: 145 L
Waste Class Name: Wastes from the use of pigments, coatings and paints

Waste Detail(s)

Waste Class: 252 L
Waste Class Name: Waste crankcase oils and lubricants

Waste Detail(s)

Waste Class: 212 I
Waste Class Name: Aliphatic solvents and residues

Waste Detail(s)

Waste Class: 263 I
Waste Class Name: Misc. waste organic chemicals

Waste Detail(s)

Waste Class: 242 L
Waste Class Name: Halogenated pesticides and herbicides

Waste Detail(s)

Map Key	Number of Records	Direction/ Distance (m)	Elev/Diff (m)	Site	DB

Waste Class: 145 I
Waste Class Name: Wastes from the use of pigments, coatings and paints

Waste Detail(s)

Waste Class: 148 I
Waste Class Name: Misc. wastes and inorganic chemicals

Waste Detail(s)

Waste Class: 242 T
Waste Class Name: Halogenated pesticides and herbicides

Waste Detail(s)

Waste Class: 331 I
Waste Class Name: Waste compressed gases including cylinders

Waste Detail(s)

Waste Class: 148 A
Waste Class Name: Misc. wastes and inorganic chemicals

Waste Detail(s)

Waste Class: 269 T
Waste Class Name: Organic non-halogenated pesticide and herbicide wastes

---

41	12 of 27	NW/235.0	104.8 / -0.38	**LOBLAWS INC.** **1-125 Cross Ave.** **Oakville ON L6J 2W8**	GEN

Generator Info

Generator No: ON6167022
Approval Years: As of Nov 2021
Status: Registered
PO Box No:
Country: Canada
Co Admin:
Phone No Admin:
SIC Description:

Choice of Contact:
Contaminated Fac:
MHSW Facility:
SIC Code:

Waste Detail(s)

Waste Class: 312 P
Waste Class Name: Pathological wastes

Waste Detail(s)

Waste Class: 212 I
Waste Class Name: Aliphatic solvents and residues

41	13 of 27	NW/235.0	104.8 / -0.38	**Value Village Stores** **125 Cross Avenue** **Oakville ON L6J 2W8**	GEN

Generator Info

Generator No:	ON7256727	***Choice of Contact:***	
Approval Years:	As of Nov 2021	***Contaminated Fac:***	
Status:	Registered	***MHSW Facility:***	
PO Box No:		***SIC Code:***	
Country:	Canada		
Co Admin:			
Phone No Admin:			
SIC Description:			

Waste Detail(s)

Waste Class:	262 L
Waste Class Name:	Detergents and soaps

Waste Detail(s)

Waste Class:	269 T
Waste Class Name:	Organic non-halogenated pesticide and herbicide wastes

Waste Detail(s)

Waste Class:	212 L
Waste Class Name:	Aliphatic solvents and residues

Waste Detail(s)

Waste Class:	242 L
Waste Class Name:	Halogenated pesticides and herbicides

Waste Detail(s)

Waste Class:	261 L
Waste Class Name:	Pharmaceuticals

Waste Detail(s)

Waste Class:	212 I
Waste Class Name:	Aliphatic solvents and residues

Waste Detail(s)

Waste Class:	252 L
Waste Class Name:	Waste crankcase oils and lubricants

Waste Detail(s)

Waste Class:	146 T
Waste Class Name:	Other specified inorganic sludges, slurries or solids

Waste Detail(s)

Waste Class:	262 C
Waste Class Name:	Detergents and soaps

Waste Detail(s)

Waste Class: 112 C
Waste Class Name: Acid solutions - containing heavy metals

Waste Detail(s)

Waste Class: 269 L
Waste Class Name: Organic non-halogenated pesticide and herbicide wastes

Waste Detail(s)

Waste Class: 148 C
Waste Class Name: Misc. wastes and inorganic chemicals

Waste Detail(s)

Waste Class: 263 A
Waste Class Name: Misc. waste organic chemicals

Waste Detail(s)

Waste Class: 148 A
Waste Class Name: Misc. wastes and inorganic chemicals

Waste Detail(s)

Waste Class: 145 I
Waste Class Name: Wastes from the use of pigments, coatings and paints

Waste Detail(s)

Waste Class: 263 I
Waste Class Name: Misc. waste organic chemicals

Waste Detail(s)

Waste Class: 148 I
Waste Class Name: Misc. wastes and inorganic chemicals

Waste Detail(s)

Waste Class: 312 P
Waste Class Name: Pathological wastes

Waste Detail(s)

Waste Class: 331 I
Waste Class Name: Waste compressed gases including cylinders

Waste Detail(s)

Waste Class: 242 T
Waste Class Name: Halogenated pesticides and herbicides

Map Key	Number of Records	Direction/ Distance (m)	Elev/Diff (m)	Site	DB

Waste Detail(s)

Waste Class: 331 L
Waste Class Name: Waste compressed gases including cylinders

Waste Detail(s)

Waste Class: 261 A
Waste Class Name: Pharmaceuticals

Waste Detail(s)

Waste Class: 145 L
Waste Class Name: Wastes from the use of pigments, coatings and paints

Waste Detail(s)

Waste Class: 122 C
Waste Class Name: Alkaline slutions - containing other metals and non-metals (not cyanide)

Waste Detail(s)

Waste Class: 263 L
Waste Class Name: Misc. waste organic chemicals

Map Key	Number of Records	Direction/ Distance (m)	Elev/Diff (m)	Site	DB
41	14 of 27	NW/235.0	104.8 / -0.38	**LOBLAWS INC.** **1-125 Cross Ave.** **Oakville ON L6J 2W8**	GEN

Generator Info

Generator No:	ON6167022	***Choice of Contact:***	
Approval Years:	As of Oct 2022	***Contaminated Fac:***	
Status:	Registered	***MHSW Facility:***	
PO Box No:		***SIC Code:***	
Country:	Canada		
Co Admin:			
Phone No Admin:			
SIC Description:			

Waste Detail(s)

Waste Class: 212 I
Waste Class Name: ALIPHATIC SOLVENTS

Waste Detail(s)

Waste Class: 312 P
Waste Class Name: PATHOLOGICAL WASTES

2017 Generator Info

Gen No:	ON6167022	***Choice of Contact:***	CO_ADMIN
ID:	24311	***Phone No Official:***	905 459 2500 Ext.61368
Contaminated Fac:	N	***Phone No Admin:***	8552770388 Ext.
MHSW Facility:	N	***County Ont:***	HALTON (R. M.)
NAICS Code1:	445110	***County Out:***	

NAICS Code2:		***District:***	305
NAICS Code3:			
Gen Name:	LOBLAWS INC.		
Gen Div:			
Gen Op Name:	NoFrills		
Gen Op Div:			
Site Adrs1:	1-125 Cross Ave.		
Site Bldg:			
Site Pobox:			
Province In:	ONTARIO		
Site Adrs2:			
Site City:	Oakville		
Province Out:			
Site Postal Code:	L6J 2W8		
Site Country:	Canada		
Co Official:	Dan Romano		
Co Admin:	Craig Hudak		

2018 Generator Info

Gen No:	ON6167022	***Choice of Contact:***	CO_ADMIN
ID:	24590	***Phone No Official:***	905 459 2500 Ext.61368
Contaminated Fac:	N	***Phone No Admin:***	8552770388 Ext.
MHSW Facility:	N	***County Ont:***	HALTON (R. M.)
NAICS Code1:	445110	***County Out:***	
NAICS Code2:		***District:***	305
NAICS Code3:			
Gen Name:	LOBLAWS INC.		
Gen Div:			
Gen Op Name:	NoFrills		
Gen Op Div:			
Site Adrs1:	1-125 Cross Ave.		
Site Bldg:			
Site Pobox:			
Province In:	ONTARIO		
Site Adrs2:			
Site City:	Oakville		
Province Out:			
Site Postal Code:	L6J 2W8		
Site Country:	Canada		
Co Official:	Dan Romano		
Co Admin:	Craig Hudak		

2019 Generator Info

Gen No:	ON6167022	***Choice of Contact:***	CO_ADMIN
ID:	24749	***Phone No Official:***	905 459 2500 Ext.61368
Contaminated Fac:	N	***Phone No Admin:***	8552770388 Ext.
MHSW Facility:	N	***County Ont:***	HALTON (R. M.)
NAICS Code1:	445110	***County Out:***	
NAICS Code2:		***District:***	305
NAICS Code3:			
Gen Name:	LOBLAWS INC.		
Gen Div:			
Gen Op Name:	NoFrills		
Gen Op Div:			
Site Adrs1:	1-125 Cross Ave.		
Site Bldg:			
Site Pobox:			
Province In:	ONTARIO		
Site Adrs2:			
Site City:	Oakville		
Province Out:			
Site Postal Code:	L6J 2W8		

Site Country: Canada
Co Official: Dan Romano
Co Admin: Craig Hudak

2020 Generator Info

Gen No: ON6167022
ID: 24467
Contaminated Fac: N
MHSW Facility: N
NAICS Code1: 445110
NAICS Code2:
NAICS Code3:
Gen Name: LOBLAWS INC.
Gen Div:
Gen Op Name: NoFrills
Gen Op Div:
Site Adrs1: 1-125 Cross Ave.
Site Bldg:
Site Pobox:
Province In: ONTARIO
Site Adrs2:
Site City: Oakville
Province Out:
Site Postal Code: L6J 2W8
Site Country: Canada
Co Official: Morgan Lamprey
Co Admin: Craig Hudak

Choice of Contact: CO_ADMIN
Phone No Official: 905 459 2500 Ext.61368
Phone No Admin: 8552770388 Ext.
County Ont: HALTON (R. M.)
County Out:
District: 305

2021 Generator Info

Gen No: ON6167022
ID: 24853
Contaminated Fac: N
MHSW Facility: N
NAICS Code1: 445110
NAICS Code2:
NAICS Code3:
Gen Name: LOBLAWS INC.
Gen Div:
Gen Op Name: NoFrills
Gen Op Div:
Site Adrs1: 1-125 Cross Ave.
Site Bldg:
Site Pobox:
Province In: ONTARIO
Site Adrs2:
Site City: Oakville
Province Out:
Site Postal Code: L6J 2W8
Site Country: Canada
Co Official: Morgan Lamprey
Co Admin: Craig Hudak

Choice of Contact: CO_ADMIN
Phone No Official: 905 459 2500 Ext.61368
Phone No Admin: 8552770388 Ext.
County Ont: HALTON (R. M.)
County Out:
District: 305

41	*15 of 27*	*NW/235.0*	*104.8 / -0.38*	***Value Village Store #2154*** ***125 Cross Avenue*** ***Oakville ON***	***GEN***

Generator Info

Generator No: ON7256727
Choice of Contact:

Approval Years: As of Oct 2022
Status: Registered
PO Box No:
Country: Canada
Co Admin:
Phone No Admin:
SIC Description:
Contaminated Fac:
MHSW Facility:
SIC Code:

Waste Detail(s)

Waste Class: 261 A
Waste Class Name: PHARMACEUTICALS

Waste Detail(s)

Waste Class: 262 C
Waste Class Name: DETERGENTS/SOAPS

Waste Detail(s)

Waste Class: 331 L
Waste Class Name: WASTE COMPRESSED GASES

Waste Detail(s)

Waste Class: 263 A
Waste Class Name: ORGANIC LABORATORY CHEMICALS

Waste Detail(s)

Waste Class: 212 I
Waste Class Name: ALIPHATIC SOLVENTS

Waste Detail(s)

Waste Class: 112 C
Waste Class Name: ACID WASTE - HEAVY METALS

Waste Detail(s)

Waste Class: 252 L
Waste Class Name: WASTE OILS & LUBRICANTS

Waste Detail(s)

Waste Class: 148 C
Waste Class Name: INORGANIC LABORATORY CHEMICALS

Waste Detail(s)

Waste Class: 148 A
Waste Class Name: INORGANIC LABORATORY CHEMICALS

Waste Detail(s)

Waste Class: 331 I
Waste Class Name: WASTE COMPRESSED GASES

Waste Detail(s)

Waste Class: 263 I
Waste Class Name: ORGANIC LABORATORY CHEMICALS

Waste Detail(s)

Waste Class: 263 L
Waste Class Name: ORGANIC LABORATORY CHEMICALS

Waste Detail(s)

Waste Class: 145 L
Waste Class Name: PAINT/PIGMENT/COATING RESIDUES

Waste Detail(s)

Waste Class: 145 I
Waste Class Name: PAINT/PIGMENT/COATING RESIDUES

Waste Detail(s)

Waste Class: 261 L
Waste Class Name: PHARMACEUTICALS

Waste Detail(s)

Waste Class: 212 L
Waste Class Name: ALIPHATIC SOLVENTS

Waste Detail(s)

Waste Class: 148 I
Waste Class Name: INORGANIC LABORATORY CHEMICALS

Waste Detail(s)

Waste Class: 312 P
Waste Class Name: PATHOLOGICAL WASTES

Waste Detail(s)

Waste Class: 269 T
Waste Class Name: NON-HALOGENATED PESTICIDES

Waste Detail(s)

Waste Class: 242 T
Waste Class Name: HALOGENATED PESTICIDES

Waste Detail(s)

Waste Class: 262 L
Waste Class Name: DETERGENTS/SOAPS

Waste Detail(s)

Waste Class: 242 L
Waste Class Name: HALOGENATED PESTICIDES

Waste Detail(s)

Waste Class: 269 L
Waste Class Name: NON-HALOGENATED PESTICIDES

Waste Detail(s)

Waste Class: 122 C
Waste Class Name: ALKALINE WASTES - OTHER METALS

Waste Detail(s)

Waste Class: 146 T
Waste Class Name: OTHER SPECIFIED INORGANICS

Generator Info (as of Dec 2024)

Generator No: ON7256727
Generator Company Name: Value Village Store #2154
Street: 125 Cross Avenue
City: Oakville
Province State: Ontario
Country: Canada
Postal Code: L6J2W8
Waste Class: 112 C,122 C,145 I,145 L,146 T,148 A,148 C,148 I,212 I,212 L,242 L,242 T,252 L,261 A,261 L,262 C,262 L,263 A, 263 I,263 L,269 L,269 T,312 P,331 I,331 L

Waste Class Decoded:

112 - ACID WASTE - HEAVY METALS; 122 - ALKALINE WASTES - OTHER METALS; 145 - PAINT/PIGMENT/COATING RESIDUES; 145 - PAINT/PIGMENT/COATING RESIDUES; 146 - OTHER SPECIFIED INORGANICS; 148 - INORGANIC LABORATORY CHEMICALS; 148 - INORGANIC LABORATORY CHEMICALS; 148 - INORGANIC LABORATORY CHEMICALS; 212 - ALIPHATIC SOLVENTS; 212 - ALIPHATIC SOLVENTS; 242 - HALOGENATED PESTICIDES; 242 - HALOGENATED PESTICIDES; 252 - WASTE OILS & LUBRICANTS; 261 - PHARMACEUTICALS; 261 - PHARMACEUTICALS; 262 - DETERGENTS/SOAPS; 262 - DETERGENTS/SOAPS; 263 - ORGANIC LABORATORY CHEMICALS; 263 - ORGANIC LABORATORY CHEMICALS; 263 - ORGANIC LABORATORY CHEMICALS; 269 - NON-HALOGENATED PESTICIDES; 269 - NON-HALOGENATED PESTICIDES; 312 - PATHOLOGICAL WASTES; 331 - WASTE COMPRESSED GASES; 331 - WASTE COMPRESSED GASES

Generator Info (as of Apr 2025)

Generator Company Name: Value Village Store #2154
Generator Site Address: 125 Cross Avenue
City: Oakville
Province State: Ontario
Country: Canada
Postal Code: L6J2W8
Waste Class: 112 C, 122 C, 145 I, 145 L, 146 T, 148 A, 148 C, 148 I, 212 I, 212 L, 242 L, 242 T, 252 L, 261 A, 261 L, 262 C, 262 L, 263 A, 263 I, 263 L, 269 L, 269 T, 312 P, 331 I, 331 L

Waste Class Decoded:

112 - ACID WASTE - HEAVY METALS; 122 - ALKALINE WASTES - OTHER METALS; 145 - PAINT/PIGMENT/COATING RESIDUES; 145 - PAINT/PIGMENT/COATING RESIDUES; 146 - OTHER SPECIFIED INORGANICS; 148 - INORGANIC LABORATORY CHEMICALS; 148 - INORGANIC LABORATORY CHEMICALS; 148 - INORGANIC LABORATORY CHEMICALS; 212 - ALIPHATIC SOLVENTS; 212 - ALIPHATIC SOLVENTS; 242 - HALOGENATED PESTICIDES; 242 - HALOGENATED PESTICIDES; 252 - WASTE OILS & LUBRICANTS; 261 - PHARMACEUTICALS; 261 - PHARMACEUTICALS; 262 - DETERGENTS/SOAPS; 262 - DETERGENTS/SOAPS; 263 - ORGANIC LABORATORY

CHEMICALS; 263 - ORGANIC LABORATORY CHEMICALS; 263 - ORGANIC LABORATORY CHEMICALS; 269 - NON-HALOGENATED PESTICIDES; 269 - NON-HALOGENATED PESTICIDES; 312 - PATHOLOGICAL WASTES; 331 - WASTE COMPRESSED GASES; 331 - WASTE COMPRESSED GASES

Waste Characteristic Decoded:

C - Corrosive; C - Corrosive; I - Ignitable; L - Liquid Industrial Waste; T - Leachate Toxic; A - Acutely Hazardous Waste Chem.; C - Corrosive; I - Ignitable; I - Ignitable; L - Liquid Industrial Waste; L - Liquid Industrial Waste; T - Leachate Toxic; L - Liquid Industrial Waste; A - Acutely Hazardous Waste Chem.; L - Liquid Industrial Waste; C - Corrosive; L - Liquid Industrial Waste; A - Acutely Hazardous Waste Chem.; I - Ignitable; L - Liquid Industrial Waste; L - Liquid Industrial Waste; T - Leachate Toxic; P - Pathological; I - Ignitable; L - Liquid Industrial Waste

2019 Generator Info

Gen No:	ON7256727	***Choice of Contact:***	CO_OFFICIAL
ID:	29213	***Phone No Official:***	615-773-8600 Ext.
Contaminated Fac:	N	***Phone No Admin:***	
MHSW Facility:	N	***County Ont:***	HALTON (R. M.)
NAICS Code1:	448199	***County Out:***	
NAICS Code2:		***District:***	305
NAICS Code3:			
Gen Name:	Value Village Stores		
Gen Div:			
Gen Op Name:	Value Village Store #2154		
Gen Op Div:			
Site Adrs1:	125 Cross Avenue		
Site Bldg:			
Site Pobox:			
Province In:	ONTARIO		
Site Adrs2:			
Site City:	Oakville		
Province Out:			
Site Postal Code:	L6J 2W8		
Site Country:	Canada		
Co Official:	RANDY RAINES		
Co Admin:			

2020 Generator Info

Gen No:	ON7256727	***Choice of Contact:***	CO_OFFICIAL
ID:	28906	***Phone No Official:***	615-773-8600 Ext.
Contaminated Fac:	N	***Phone No Admin:***	
MHSW Facility:	N	***County Ont:***	HALTON (R. M.)
NAICS Code1:	448199	***County Out:***	
NAICS Code2:		***District:***	305
NAICS Code3:			
Gen Name:	Value Village Stores		
Gen Div:			
Gen Op Name:	Value Village Store #2154		
Gen Op Div:			
Site Adrs1:	125 Cross Avenue		
Site Bldg:			
Site Pobox:			
Province In:	ONTARIO		
Site Adrs2:			
Site City:	Oakville		
Province Out:			
Site Postal Code:	L6J 2W8		
Site Country:	Canada		
Co Official:	RANDY RAINES		
Co Admin:			

2020 Generator Manifest

ID: 51458
Generator No: ON7256727
Receiver Type: 035
Waste Char: I
Waste Code: 212

Sum Received Qty: 109.0
Waste Class Name: ALIPHATIC SOLVENTS
Count Manifests: 5
District: 305

2020 Generator Manifest

ID: 51456
Generator No: ON7256727
Receiver Type: 035
Waste Char: A
Waste Code: 148

Sum Received Qty: 48.0
Waste Class Name: INORGANIC LABORATORY CHEMICALS
Count Manifests: 5
District: 305

2020 Generator Manifest

ID: 51459
Generator No: ON7256727
Receiver Type: 035
Waste Char: L
Waste Code: 263

Sum Received Qty: 67.0
Waste Class Name: ORGANIC LABORATORY CHEMICALS
Count Manifests: 3
District: 305

2020 Generator Manifest

ID: 51461
Generator No: ON7256727
Receiver Type: 035
Waste Char: I
Waste Code: 331

Sum Received Qty: 123.0
Waste Class Name: WASTE COMPRESSED GASES
Count Manifests: 5
District: 305

2020 Generator Manifest

ID: 51457
Generator No: ON7256727
Receiver Type: 035
Waste Char: I
Waste Code: 148

Sum Received Qty: 2.0
Waste Class Name: INORGANIC LABORATORY CHEMICALS
Count Manifests: 1
District: 305

2020 Generator Manifest

ID: 51460
Generator No: ON7256727
Receiver Type: 035
Waste Char: P
Waste Code: 312

Sum Received Qty: 9.0
Waste Class Name: PATHOLOGICAL WASTES
Count Manifests: 1
District: 305

2020 Generator Manifest

ID: 51462
Generator No: ON7256727
Receiver Type: 035
Waste Char: L
Waste Code: 331

Sum Received Qty: 23.0
Waste Class Name: WASTE COMPRESSED GASES
Count Manifests: 6
District: 305

2021 Generator Info

Gen No: ON7256727
ID: 29480

Choice of Contact: CO_OFFICIAL
Phone No Official: 615-773-8600 Ext.

Contaminated Fac:	N	**Phone No Admin:**	
MHSW Facility:	N	**County Ont:**	HALTON (R. M.)
NAICS Code1:	448199	**County Out:**	
NAICS Code2:		**District:**	305
NAICS Code3:			
Gen Name:	Value Village Stores		
Gen Div:			
Gen Op Name:	Value Village Store #2154		
Gen Op Div:			
Site Adrs1:	125 Cross Avenue		
Site Bldg:			
Site Pobox:			
Province In:	ONTARIO		
Site Adrs2:			
Site City:	Oakville		
Province Out:			
Site Postal Code:	L6J 2W8		
Site Country:	Canada		
Co Official:	RANDY RAINES		
Co Admin:			

2021 Generator Manifest

ID:	53591	**Sum Received Qty:**	109.0
Generator No:	ON7256727	**Waste Class Name:**	ORGANIC LABORATORY CHEMICALS
Receiver Type:	035	**Count Manifests:**	3
Waste Char:	L	**District:**	305
Waste Code:	263		

2021 Generator Manifest

ID:	53589	**Sum Received Qty:**	20.0
Generator No:	ON7256727	**Waste Class Name:**	INORGANIC LABORATORY CHEMICALS
Receiver Type:	035	**Count Manifests:**	1
Waste Char:	I	**District:**	305
Waste Code:	148		

2021 Generator Manifest

ID:	53593	**Sum Received Qty:**	148.0
Generator No:	ON7256727	**Waste Class Name:**	WASTE COMPRESSED GASES
Receiver Type:	035	**Count Manifests:**	9
Waste Char:	I	**District:**	305
Waste Code:	331		

2021 Generator Manifest

ID:	53588	**Sum Received Qty:**	10.0
Generator No:	ON7256727	**Waste Class Name:**	INORGANIC LABORATORY CHEMICALS
Receiver Type:	035	**Count Manifests:**	3
Waste Char:	A	**District:**	305
Waste Code:	148		

2021 Generator Manifest

ID:	53587	**Sum Received Qty:**	45.0
Generator No:	ON7256727	**Waste Class Name:**	PAINT/PIGMENT/COATING RESIDUES
Receiver Type:	035	**Count Manifests:**	1
Waste Char:	L	**District:**	305
Waste Code:	145		

2021 Generator Manifest

ID:	53594	***Sum Received Qty:***	40.0
Generator No:	ON7256727	***Waste Class Name:***	WASTE COMPRESSED GASES
Receiver Type:	035	***Count Manifests:***	8
Waste Char:	L	***District:***	305
Waste Code:	331		

2021 Generator Manifest

ID:	53590	***Sum Received Qty:***	101.0
Generator No:	ON7256727	***Waste Class Name:***	ALIPHATIC SOLVENTS
Receiver Type:	035	***Count Manifests:***	4
Waste Char:	I	***District:***	305
Waste Code:	212		

2021 Generator Manifest

ID:	53592	***Sum Received Qty:***	4.0
Generator No:	ON7256727	***Waste Class Name:***	NON-HALOGENATED PESTICIDES
Receiver Type:	035	***Count Manifests:***	1
Waste Char:	T	***District:***	305
Waste Code:	269		

---

41 ***16 of 27*** ***NW/235.0*** ***104.8 / -0.38*** ***WOOLCO DEPARTMENT STORES #6497*** ***PES***
TRAFALGAR VILLAGE 125 CROSS AVE
OAKVILLE ON L6J 2W8

Detail Licence No:		***Operator Box:***	
Licence No:		***Operator Class:***	
Status:		***Operator No:***	
Approval Date:		***Operator Type:***	
Report Source:		***Oper Area Code:***	
Licence Type:	Vendor	***Oper Phone No:***	
Licence Type Code:		***Operator Ext:***	
Licence Class:		***Operator Lot:***	
Licence Control:		***Oper Concession:***	
Latitude:		***Operator Region:***	
Longitude:		***Operator District:***	
Lot:		***Operator County:***	
Concession:		***Op Municipality:***	
Region:		***Post Office Box:***	
District:		***MOE District:***	
County:		***SWP Area Name:***	
Trade Name:			
PDF URL:			

---

41 ***17 of 27*** ***NW/235.0*** ***104.8 / -0.38*** ***GARRIE & CHRIS NO FRILLS #700*** ***PES***
125 CROSS AVE
OAKVILLE ON L6J2W8

Detail Licence No:	23-01-11159-0	***Operator Box:***	
Licence No:	11159	***Operator Class:***	
Status:		***Operator No:***	
Approval Date:		***Operator Type:***	
Report Source:	Legacy Licenses (Excluding TS)	***Oper Area Code:***	905
Licence Type:	Limited Vendor	***Oper Phone No:***	8447493
Licence Type Code:	23	***Operator Ext:***	
Licence Class:	01	***Operator Lot:***	
Licence Control:	0	***Oper Concession:***	
Latitude:		***Operator Region:***	3
Longitude:		***Operator District:***	

Map Key	Number of Records	Direction/ Distance (m)	Elev/Diff (m)	Site	DB

Lot:				Operator County:	28
Concession:				Op Municipality:	
Region:	3			Post Office Box:	
District:				MOE District:	
County:	28			SWP Area Name:	
Trade Name:					
PDF URL:					

41	18 of 27	NW/235.0	104.8 / -0.38	812918 ONTARIO LIMITED O/A KEVIN'S NO FRILLS 125 CROSS AVENUE OAKVILLE ON L6J2W8	PES

Detail Licence No:	23-01-12256-0	Operator Box:	
Licence No:	12256	Operator Class:	
Status:		Operator No:	
Approval Date:		Operator Type:	
Report Source:	Legacy Licenses (Excluding TS)	Oper Area Code:	905
Licence Type:	Limited Vendor	Oper Phone No:	8447493
Licence Type Code:	23	Operator Ext:	
Licence Class:	01	Operator Lot:	
Licence Control:	0	Oper Concession:	
Latitude:		Operator Region:	3
Longitude:		Operator District:	
Lot:		Operator County:	28
Concession:		Op Municipality:	
Region:		Post Office Box:	
District:		MOE District:	
County:		SWP Area Name:	
Trade Name:			
PDF URL:			

41	19 of 27	NW/235.0	104.8 / -0.38	812918 ONTARIO LIMITED O/A KEVIN'S NO FRILLS 125 CROSS AVENUE OAKVILLE ON L6J 2W8	PES

Detail Licence No:		Operator Box:	
Licence No:		Operator Class:	
Status:		Operator No:	
Approval Date:		Operator Type:	
Report Source:		Oper Area Code:	
Licence Type:	Vendor	Oper Phone No:	
Licence Type Code:		Operator Ext:	
Licence Class:		Operator Lot:	
Licence Control:		Oper Concession:	
Latitude:		Operator Region:	
Longitude:		Operator District:	
Lot:		Operator County:	
Concession:		Op Municipality:	
Region:		Post Office Box:	
District:		MOE District:	
County:		SWP Area Name:	
Trade Name:			
PDF URL:			

41	20 of 27	NW/235.0	104.8 / -0.38	1950409 ONTARIO LIMITED O/A COLANGELO'S NO FRILLS 1-125 CROSS AVE OAKVILLE ON L6J2W8	PES

Detail Licence No:		**Operator Box:**	
Licence No:	17926	**Operator Class:**	
Status:		**Operator No:**	
Approval Date:		**Operator Type:**	
Report Source:	Legacy Licenses (Excluding TS)	**Oper Area Code:**	905
Licence Type:	Limited Vendor	**Oper Phone No:**	8441614
Licence Type Code:	23	**Operator Ext:**	
Licence Class:	01	**Operator Lot:**	
Licence Control:		**Oper Concession:**	
Latitude:		**Operator Region:**	
Longitude:		**Operator District:**	
Lot:		**Operator County:**	
Concession:		**Op Municipality:**	
Region:		**Post Office Box:**	
District:		**MOE District:**	
County:		**SWP Area Name:**	
Trade Name:			
PDF URL:			

---

41 | ***21 of 27*** | ***NW/235.0*** | ***104.8 / -0.38*** | ***1950409 ONTARIO LIMITED O/A COLANGELO'S NO FRILLS
1-125 CROSS AVE
OAKVILLE ON L6J2W8*** | ***PES***

Detail Licence No:		**Operator Box:**	
Licence No:	17936	**Operator Class:**	
Status:		**Operator No:**	
Approval Date:		**Operator Type:**	
Report Source:	Legacy Licenses (Excluding TS)	**Oper Area Code:**	905
Licence Type:	Limited Vendor	**Oper Phone No:**	8447493
Licence Type Code:	23	**Operator Ext:**	
Licence Class:	01	**Operator Lot:**	
Licence Control:		**Oper Concession:**	
Latitude:		**Operator Region:**	
Longitude:		**Operator District:**	
Lot:		**Operator County:**	
Concession:		**Op Municipality:**	
Region:		**Post Office Box:**	
District:		**MOE District:**	
County:		**SWP Area Name:**	
Trade Name:			
PDF URL:			

---

41 | ***22 of 27*** | ***NW/235.0*** | ***104.8 / -0.38*** | ***GARRIE & CHRIS' NO FRILLS
125 CROSS AVENUE
OAKVILLE ON L6J2W8*** | ***PES***

Detail Licence No:		**Operator Box:**	
Licence No:	10586	**Operator Class:**	
Status:		**Operator No:**	
Approval Date:		**Operator Type:**	
Report Source:	Legacy Licenses (Excluding TS)	**Oper Area Code:**	905
Licence Type:	Retail Vendor Class 03	**Oper Phone No:**	8447493
Licence Type Code:	21	**Operator Ext:**	
Licence Class:	03	**Operator Lot:**	
Licence Control:		**Oper Concession:**	
Latitude:		**Operator Region:**	
Longitude:		**Operator District:**	
Lot:		**Operator County:**	
Concession:		**Op Municipality:**	
Region:		**Post Office Box:**	

Map Key	Number of Records	Direction/ Distance (m)	Elev/Diff (m)	Site	DB

District:
County:
Trade Name:
PDF URL:

MOE District:
SWP Area Name:

---

41 | 23 of 27 | NW/235.0 | 104.8 / -0.38 | GARRIE & CHRIS NO FRILLS #700 | 125 CROSS AVE | OAKVILLE ON L6J2W8 | PES

Detail Licence No:
Licence No: 11159
Status:
Approval Date:
Report Source: Legacy Licenses (Excluding TS)
Licence Type: Retail Vendor Class 03
Licence Type Code: 21
Licence Class: 03
Licence Control:
Latitude:
Longitude:
Lot:
Concession:
Region:
District:
County:
Trade Name:
PDF URL:

Operator Box:
Operator Class:
Operator No:
Operator Type:
Oper Area Code: 905
Oper Phone No: 8447493
Operator Ext:
Operator Lot:
Oper Concession:
Operator Region:
Operator District:
Operator County:
Op Municipality:
Post Office Box:
MOE District:
SWP Area Name:

---

41 | 24 of 27 | NW/235.0 | 104.8 / -0.38 | Kevin's No Frills<UNOFFICIAL> | 125 Cross Ave | Oakville ON | SPL

Ref No: 7032-73NJ33
Year:
Incident Dt:
Dt MOE Arvl on Scn:
MOE Reported Dt: 5/29/2007
Dt Document Closed: 7/4/2007
Site No:
MOE Response: No Field Response
Site County/District:
Site Geo Ref Meth:
Site District Office:
Nearest Watercourse:
Site Name: Kevin's No Frills<UNOFFICIAL>
Site Address:
Site Region:
Site Municipality: Oakville
Site Lot:
Site Conc:
Site Geo Ref Accu:
Site Map Datum:
Northing:
Easting:
Entity Operating Name:
Client Name: Kevin's No Frills<UNOFFICIAL>
Client Type:
Source Type:
Incident Cause: Discharge or Emission to Air
Incident Preceding Spill:
Incident Reason:
Incident Summary: No Frills: 300lbs AZ 50 to Atmosphere

Municipality No:
Nature of Damage:
Discharger Report:
Material Group: Gases/Particulate
Impact to Health:
Agency Involved:

Environment Impact:	Confirmed
Health Env Consequence:	
Nature of Impact:	Air Pollution
Contaminant Qty:	300 lb
Contaminant Qty 1:	300
Contaminant Unit:	lb
Contaminant Code:	38
Contaminant Name:	REFRIGERANT GAS, N.O.S.
Contaminant Limit 1:	
Contam Limit Freq 1:	
Contaminant UN No 1:	
Receiving Medium:	Air
Activity Preceding Spill:	
Property 2nd Watershed:	
Property Tertiary Watershed:	
Sector Type:	Other
SAC Action Class:	
Call Report Locatn Geodata:	
Time Reported:	
System Facility Address:	

---

41 | **25 of 27** | **NW/235.0** | **104.8 / -0.38** | **Crossroads Refrigeration <UNOFFICIAL>**
125 Cross Ave.
Oakville ON | **SPL**

Ref No:	1707-7HBSNX	**Municipality No:**	
Year:		**Nature of Damage:**	
Incident Dt:		**Discharger Report:**	
Dt MOE Arvl on Scn:		**Material Group:**	
MOE Reported Dt:	8/8/2008	**Impact to Health:**	
Dt Document Closed:		**Agency Involved:**	
Site No:			
MOE Response:	No Field Response		
Site County/District:			
Site Geo Ref Meth:			
Site District Office:	Halton-Peel		
Nearest Watercourse:			
Site Name:	Kevin's No Frills Grocery Store <UNOFFICIAL>		
Site Address:			
Site Region:			
Site Municipality:	Oakville		
Site Lot:			
Site Conc:			
Site Geo Ref Accu:			
Site Map Datum:			
Northing:			
Easting:			
Entity Operating Name:			
Client Name:	Crossroads Refrigeration <UNOFFICIAL>		
Client Type:			
Source Type:			
Incident Cause:	Valve / Fitting Leak Or Failure		
Incident Preceding Spill:			
Incident Reason:	Equipment Failure		
Incident Summary:	Crossroads Refrigeration - 135 kg. of freon to air.		
Environment Impact:	Not Anticipated		
Health Env Consequence:			
Nature of Impact:			
Contaminant Qty:	135 kg		
Contaminant Qty 1:	135		
Contaminant Unit:	kg		
Contaminant Code:	38		
Contaminant Name:	FREON HP-62 (CFC)		
Contaminant Limit 1:			

Contam Limit Freq 1:
Contaminant UN No 1:
Receiving Medium:
Activity Preceding Spill:
Property 2nd Watershed:
Property Tertiary Watershed:
Sector Type: Other
SAC Action Class: Air Spills - Gases and Vapours
Call Report Locatn Geodata:
Time Reported:
System Facility Address:

---

41 | ***26 of 27*** | ***NW/235.0*** | ***104.8 / -0.38*** | ***Neelands Refrigeration Limited*** | ***SPL***

125 Cross Ave
Oakville ON L6J 2W8

Ref No: 4118-9PETE7
Year:
Incident Dt: 2014/09/29
Dt MOE Arvl on Scn:
MOE Reported Dt: 2014/09/29
Dt Document Closed: 2014/10/09
Site No: 9323-8DMNLU
MOE Response: No Field Response
Site County/District:
Site Geo Ref Meth: NA
Site District Office:
Nearest Watercourse:
Site Name: Kevin's No Frills
Site Address: 125 Cross Ave
Site Region:
Site Municipality: Oakville
Site Lot:
Site Conc:
Site Geo Ref Accu: NA
Site Map Datum: NA
Northing: NA
Easting: NA
Entity Operating Name:
Client Name: Neelands Refrigeration Limited
Client Type:
Source Type:
Incident Cause: Leak/Break
Incident Preceding Spill:
Incident Reason: Equipment Failure
Incident Summary: Kevin's No Frills- R507 to atmos.
Environment Impact: Confirmed
Health Env Consequence:
Nature of Impact: Air Pollution
Contaminant Qty: 265.5 kg
Contaminant Qty 1: 265.5
Contaminant Unit: kg
Contaminant Code: 38
Contaminant Name: REFRIGERANT GAS, N.O.S.
Contaminant Limit 1:
Contam Limit Freq 1:
Contaminant UN No 1:
Receiving Medium:
Activity Preceding Spill:
Property 2nd Watershed:
Property Tertiary Watershed:
Sector Type: Valve/Fitting/Piping
SAC Action Class: Air Spills - Gases and Vapours
Call Report Locatn Geodata:

Municipality No:
Nature of Damage:
Discharger Report:
Material Group:
Impact to Health:
Agency Involved:

Time Reported:
System Facility Address:

---

41 | ***27 of 27*** | ***NW/235.0*** | ***104.8 / -0.38*** | ***125 Cross Ave Oakville ON L6J 2W8*** | ***SPL***

Ref No:	4201-AH9TK8	***Municipality No:***	
Year:		***Nature of Damage:***	
Incident Dt:	2017/01/03	***Discharger Report:***	
Dt MOE Arvl on Scn:		***Material Group:***	
MOE Reported Dt:	2017/01/03	***Impact to Health:***	
Dt Document Closed:		***Agency Involved:***	

Site No: 9323-8DMNLU
MOE Response: No
Site County/District:
Site Geo Ref Meth: NA
Site District Office:
Nearest Watercourse:
Site Name: Kevin's No Frills
Site Address: 125 Cross Ave
Site Region:
Site Municipality: Oakville
Site Lot:
Site Conc:
Site Geo Ref Accu: NA
Site Map Datum: NA
Northing: NA
Easting: NA
Entity Operating Name:
Client Name:
Client Type:
Source Type:
Incident Cause:
Incident Preceding Spill: Leak/Break
Incident Reason: Unknown / N/A
Incident Summary: No Frills- R507A Refrigerant Leak
Environment Impact:
Health Env Consequence:
Nature of Impact:
Contaminant Qty: 300 lb
Contaminant Qty 1: 300
Contaminant Unit: lb
Contaminant Code: 38
Contaminant Name: REFRIGERANT GAS, N.O.S.
Contaminant Limit 1:
Contam Limit Freq 1:
Contaminant UN No 1:
Receiving Medium: Air
Activity Preceding Spill:
Property 2nd Watershed:
Property Tertiary Watershed:
Sector Type: Miscellaneous Industrial
SAC Action Class: Air Spills - Gases and Vapours
Call Report Locatn Geodata:
Time Reported:
System Facility Address:

---

42 | ***1 of 3*** | ***ENE/237.4*** | ***100.9 / -4.28*** | ***200 Cross Ave Oakville ON L6J2W6*** | ***EHS***

Order No:	20130426035	***Nearest Intersection:***	
Status:	C	***Municipality:***	

Map Key	Number of Records	Direction/ Distance (m)	Elev/Diff (m)	Site	DB

Report Type:	Standard Report	**Client Prov/State:**	ON
Report Date:	07-MAY-13	**Search Radius (km):**	.25
Date Received:	26-APR-13	**X:**	-79.682587
Previous Site Name:		**Y:**	43.455014
Lot/Building Size:			
Additional Info Ordered:	Fire Insur. Maps and/or Site Plans; Aerial Photos		

42	2 of 3	ENE/237.4	100.9 / -4.28	**Grascan on behalf of Metrolinx** **200 Cross Ave** **Oakville ON L6J 2W6**	GEN

Generator Info

Generator No:	ON8918015	**Choice of Contact:**	
Approval Years:	As of Jul 2020	**Contaminated Fac:**	
Status:	Registered	**MHSW Facility:**	
PO Box No:		**SIC Code:**	
Country:	Canada		
Co Admin:			
Phone No Admin:			
SIC Description:			

Waste Detail(s)

Waste Class:	252 L
Waste Class Name:	Waste crankcase oils and lubricants

42	3 of 3	ENE/237.4	100.9 / -4.28	**Grascan on behalf of Metrolinx** **200 Cross Ave** **Oakville ON L6J 2W6**	GEN

Generator Info

Generator No:	ON8918015	**Choice of Contact:**	
Approval Years:	As of Jan 2021	**Contaminated Fac:**	
Status:	Registered	**MHSW Facility:**	
PO Box No:		**SIC Code:**	
Country:	Canada		
Co Admin:			
Phone No Admin:			
SIC Description:			

Waste Detail(s)

Waste Class:	252 L
Waste Class Name:	Waste crankcase oils and lubricants

2020 Generator Info

Gen No:	ON8918015	**Choice of Contact:**	CO_OFFICIAL
ID:	35753	**Phone No Official:**	4166448858 Ext.
Contaminated Fac:	N	**Phone No Admin:**	
MHSW Facility:	N	**County Ont:**	HALTON (R. M.)
NAICS Code1:	482114	**County Out:**	
NAICS Code2:		**District:**	305
NAICS Code3:			
Gen Name:	Grascan on behalf of Metrolinx		

Gen Div:
Gen Op Name: Grascan on behalf of Metrolinx
Gen Op Div:
Site Adrs1: 200 Cross Ave
Site Bldg:
Site Pobox:
Province In: ONTARIO
Site Adrs2:
Site City: Oakville
Province Out:
Site Postal Code: L6J 2W6
Site Country: Canada
Co Official: Randal Dreise
Co Admin:

2020 Generator Manifest

ID:	59501	**Sum Received Qty:**	820.0
Generator No:	ON8918015	**Waste Class Name:**	WASTE OILS & LUBRICANTS
Receiver Type:	030	**Count Manifests:**	1
Waste Char:	L	**District:**	202
Waste Code:	252		

---

43 | ***1 of 1*** | ***ESE/240.0*** | ***94.8 / -10.46*** | ***ON*** | ***WWIS***

Well ID:	7188619	**Flowing (Y/N):**	
Construction Date:		**Flow Rate:**	
Use 1st:		**Data Entry Status:**	Yes
Use 2nd:		**Data Src:**	
Final Well Status:		**Date Received:**	06/01/2012
Water Type:		**Selected Flag:**	TRUE
Casing Material:		**Abandonment Rec:**	
Audit No:	C16809	**Contractor:**	6607
Tag:	A126201	**Form Version:**	8
Constructn Method:		**Owner:**	
Elevation (m):		**County:**	HALTON
Elevatn Reliabilty:		**Lot:**	
Depth to Bedrock:		**Concession:**	
Well Depth:		**Concession Name:**	
Overburden/Bedrock:		**Easting NAD83:**	
Pump Rate:		**Northing NAD83:**	
Static Water Level:		**Zone:**	
Clear/Cloudy:		**UTM Reliability:**	
Municipality:	OAKVILLE TOWN		
Site Info:			

Additional Detail(s) (Map)

Bore Hole ID:	1004197020	**Tag No:**	A126201
Depth M:		**Contractor:**	6607
Year Completed:	2012	**Latitude:**	43.4530029386181
Well Completed Dt:	04/13/2012	**Longitude:**	-79.6832601820679
Audit No:	C16809	**Y:**	43.45300293634317
Path:		**X:**	-79.68326003301786

Bore Hole Information

Bore Hole ID:	1004197020	**Elevation:**	
DP2BR:		**Elevrc:**	
Spatial Status:		**Zone:**	17
Code OB:		**East83:**	606534.00

Code OB Desc:		**North83:**	4811964.00
Open Hole:		**Org CS:**	UTM83
Cluster Kind:		**UTMRC:**	4
Date Completed:	04/13/2012	**UTMRC Desc:**	margin of error : 30 m - 100 m
Remarks:		**Location Method:**	wwr
Location Method Desc:	on Water Well Record		
Elevrc Desc:			
Location Source Date:			
Improvement Location Source:			
Improvement Location Method:			
Source Revision Comment:			
Supplier Comment:			

44 | **1 of 17** | **WNW/240.0** | **103.4 / -1.84** | **The Home Depot**
99 Cross Avenue
Oakville ON L6J 2W7 | **GEN**

Generator Info

Generator No:	ON4389477	**Choice of Contact:**	
Approval Years:	02,03,04,05,06,07,08	**Contaminated Fac:**	
Status:		**MHSW Facility:**	
PO Box No:		**SIC Code:**	
Country:			
Co Admin:			
Phone No Admin:			
SIC Description:			

Waste Detail(s)

Waste Class: 146
Waste Class Name: OTHER SPECIFIED INORGANICS

Waste Detail(s)

Waste Class: 112
Waste Class Name: ACID WASTE - HEAVY METALS

Waste Detail(s)

Waste Class: 148
Waste Class Name: INORGANIC LABORATORY CHEMICALS

Waste Detail(s)

Waste Class: 212
Waste Class Name: ALIPHATIC SOLVENTS

Waste Detail(s)

Waste Class: 211
Waste Class Name: AROMATIC SOLVENTS

Waste Detail(s)

Waste Class: 242
Waste Class Name: HALOGENATED PESTICIDES

Waste Detail(s)

Waste Class: 113
Waste Class Name: ACID WASTE - OTHER METALS

Waste Detail(s)

Waste Class: 147
Waste Class Name: CHEMICAL FERTILIZER WASTES

Waste Detail(s)

Waste Class: 251
Waste Class Name: OIL SKIMMINGS & SLUDGES

Waste Detail(s)

Waste Class: 252
Waste Class Name: WASTE OILS & LUBRICANTS

Waste Detail(s)

Waste Class: 263
Waste Class Name: ORGANIC LABORATORY CHEMICALS

Waste Detail(s)

Waste Class: 221
Waste Class Name: LIGHT FUELS

Waste Detail(s)

Waste Class: 145
Waste Class Name: PAINT/PIGMENT/COATING RESIDUES

Waste Detail(s)

Waste Class: 269
Waste Class Name: NON-HALOGENATED PESTICIDES

Waste Detail(s)

Waste Class: 213
Waste Class Name: PETROLEUM DISTILLATES

Waste Detail(s)

Waste Class: 331
Waste Class Name: WASTE COMPRESSED GASES

Waste Detail(s)

Waste Class: 122
Waste Class Name: ALKALINE WASTES - OTHER METALS

Map Key	Number of Records	Direction/ Distance (m)	Elev/Diff (m)	Site	DB
44	2 of 17	WNW/240.0	103.4 / -1.84	The Home Depot 99 Cross Avenue Oakville ON L6J 2W7	GEN

Generator Info

Generator No:	ON4389477	***Choice of Contact:***	
Approval Years:	2009	***Contaminated Fac:***	
Status:		***MHSW Facility:***	
PO Box No:		***SIC Code:***	452999
Country:			
Co Admin:			
Phone No Admin:			
SIC Description:	All Other Miscellaneous General Merchandise Stores		

Waste Detail(s)

Waste Class: 213
Waste Class Name: PETROLEUM DISTILLATES

Waste Detail(s)

Waste Class: 221
Waste Class Name: LIGHT FUELS

Waste Detail(s)

Waste Class: 331
Waste Class Name: WASTE COMPRESSED GASES

Waste Detail(s)

Waste Class: 251
Waste Class Name: OIL SKIMMINGS & SLUDGES

Waste Detail(s)

Waste Class: 113
Waste Class Name: ACID WASTE - OTHER METALS

Waste Detail(s)

Waste Class: 269
Waste Class Name: NON-HALOGENATED PESTICIDES

Waste Detail(s)

Waste Class: 112
Waste Class Name: ACID WASTE - HEAVY METALS

Waste Detail(s)

Waste Class: 146
Waste Class Name: OTHER SPECIFIED INORGANICS

Waste Detail(s)

Waste Class: 147
Waste Class Name: CHEMICAL FERTILIZER WASTES

Waste Detail(s)

Waste Class: 211
Waste Class Name: AROMATIC SOLVENTS

Waste Detail(s)

Waste Class: 212
Waste Class Name: ALIPHATIC SOLVENTS

Waste Detail(s)

Waste Class: 122
Waste Class Name: ALKALINE WASTES - OTHER METALS

Waste Detail(s)

Waste Class: 263
Waste Class Name: ORGANIC LABORATORY CHEMICALS

Waste Detail(s)

Waste Class: 148
Waste Class Name: INORGANIC LABORATORY CHEMICALS

Waste Detail(s)

Waste Class: 242
Waste Class Name: HALOGENATED PESTICIDES

Waste Detail(s)

Waste Class: 252
Waste Class Name: WASTE OILS & LUBRICANTS

Waste Detail(s)

Waste Class: 145
Waste Class Name: PAINT/PIGMENT/COATING RESIDUES

Map Key	Number of Records	Direction/ Distance (m)	Elev/Diff (m)	Site	DB
44	3 of 17	WNW/240.0	103.4 / -1.84	The Home Depot 99 Cross Avenue Oakville ON L6J 2W7	GEN

Generator Info

Generator No: ON4389477
Approval Years: 2010
Status:
PO Box No:
Country:
Co Admin:

Choice of Contact:
Contaminated Fac:
MHSW Facility:
SIC Code: 452999

Phone No Admin:
SIC Description: All Other Miscellaneous General Merchandise Stores

Waste Detail(s)

Waste Class: 213
Waste Class Name: PETROLEUM DISTILLATES

Waste Detail(s)

Waste Class: 212
Waste Class Name: ALIPHATIC SOLVENTS

Waste Detail(s)

Waste Class: 211
Waste Class Name: AROMATIC SOLVENTS

Waste Detail(s)

Waste Class: 242
Waste Class Name: HALOGENATED PESTICIDES

Waste Detail(s)

Waste Class: 331
Waste Class Name: WASTE COMPRESSED GASES

Waste Detail(s)

Waste Class: 146
Waste Class Name: OTHER SPECIFIED INORGANICS

Waste Detail(s)

Waste Class: 148
Waste Class Name: INORGANIC LABORATORY CHEMICALS

Waste Detail(s)

Waste Class: 122
Waste Class Name: ALKALINE WASTES - OTHER METALS

Waste Detail(s)

Waste Class: 251
Waste Class Name: OIL SKIMMINGS & SLUDGES

Waste Detail(s)

Waste Class: 145
Waste Class Name: PAINT/PIGMENT/COATING RESIDUES

Waste Detail(s)

Waste Class: 147

Waste Class Name: CHEMICAL FERTILIZER WASTES

Waste Detail(s)

Waste Class: 221
Waste Class Name: LIGHT FUELS

Waste Detail(s)

Waste Class: 269
Waste Class Name: NON-HALOGENATED PESTICIDES

Waste Detail(s)

Waste Class: 113
Waste Class Name: ACID WASTE - OTHER METALS

Waste Detail(s)

Waste Class: 263
Waste Class Name: ORGANIC LABORATORY CHEMICALS

Waste Detail(s)

Waste Class: 252
Waste Class Name: WASTE OILS & LUBRICANTS

Waste Detail(s)

Waste Class: 112
Waste Class Name: ACID WASTE - HEAVY METALS

---

44 | **4 of 17** | **WNW/240.0** | **103.4 / -1.84** | **The Home Depot**
99 Cross Avenue
Oakville ON L6J 2W7 | **GEN**

Generator Info

Generator No: ON4389477
Approval Years: 2011
Status:
PO Box No:
Country:
Co Admin:
Phone No Admin:
SIC Description: All Other Miscellaneous General Merchandise Stores

Choice of Contact:
Contaminated Fac:
MHSW Facility:
SIC Code: 452999

Waste Detail(s)

Waste Class: 145
Waste Class Name: PAINT/PIGMENT/COATING RESIDUES

Waste Detail(s)

Waste Class: 212
Waste Class Name: ALIPHATIC SOLVENTS

Waste Detail(s)

Waste Class: 251
Waste Class Name: OIL SKIMMINGS & SLUDGES

Waste Detail(s)

Waste Class: 147
Waste Class Name: CHEMICAL FERTILIZER WASTES

Waste Detail(s)

Waste Class: 242
Waste Class Name: HALOGENATED PESTICIDES

Waste Detail(s)

Waste Class: 146
Waste Class Name: OTHER SPECIFIED INORGANICS

Waste Detail(s)

Waste Class: 112
Waste Class Name: ACID WASTE - HEAVY METALS

Waste Detail(s)

Waste Class: 113
Waste Class Name: ACID WASTE - OTHER METALS

Waste Detail(s)

Waste Class: 211
Waste Class Name: AROMATIC SOLVENTS

Waste Detail(s)

Waste Class: 331
Waste Class Name: WASTE COMPRESSED GASES

Waste Detail(s)

Waste Class: 122
Waste Class Name: ALKALINE WASTES - OTHER METALS

Waste Detail(s)

Waste Class: 221
Waste Class Name: LIGHT FUELS

Waste Detail(s)

Waste Class: 213
Waste Class Name: PETROLEUM DISTILLATES

Map Key	Number of Records	Direction/ Distance (m)	Elev/Diff (m)	Site	DB

Waste Detail(s)

Waste Class: 252
Waste Class Name: WASTE OILS & LUBRICANTS

Waste Detail(s)

Waste Class: 263
Waste Class Name: ORGANIC LABORATORY CHEMICALS

Waste Detail(s)

Waste Class: 269
Waste Class Name: NON-HALOGENATED PESTICIDES

Waste Detail(s)

Waste Class: 148
Waste Class Name: INORGANIC LABORATORY CHEMICALS

---

44 | ***5 of 17*** | ***WNW/240.0*** | ***103.4 / -1.84*** | ***The Home Depot # 7157***
99 Cross Avenue
Oakville ON L6J 2W7 | ***GEN***

Generator Info

Generator No: ON4389477
Approval Years: 2012
Status:
PO Box No:
Country:
Co Admin:
Phone No Admin:
SIC Description: Other Specialty-Line Building Supplies Wholesaler-Distributors, Lumber Plywood and Millwork Wholesaler-Distributors, Hardware Wholesaler-Distributors

Choice of Contact:
Contaminated Fac:
MHSW Facility:
SIC Code: 416390, 416320, 416330

Waste Detail(s)

Waste Class: 269
Waste Class Name: NON-HALOGENATED PESTICIDES

Waste Detail(s)

Waste Class: 242
Waste Class Name: HALOGENATED PESTICIDES

Waste Detail(s)

Waste Class: 146
Waste Class Name: OTHER SPECIFIED INORGANICS

Waste Detail(s)

Waste Class: 148
Waste Class Name: INORGANIC LABORATORY CHEMICALS

Waste Detail(s)

Waste Class: 147
Waste Class Name: CHEMICAL FERTILIZER WASTES

Waste Detail(s)

Waste Class: 213
Waste Class Name: PETROLEUM DISTILLATES

Waste Detail(s)

Waste Class: 263
Waste Class Name: ORGANIC LABORATORY CHEMICALS

Waste Detail(s)

Waste Class: 113
Waste Class Name: ACID WASTE - OTHER METALS

Waste Detail(s)

Waste Class: 251
Waste Class Name: OIL SKIMMINGS & SLUDGES

Waste Detail(s)

Waste Class: 212
Waste Class Name: ALIPHATIC SOLVENTS

Waste Detail(s)

Waste Class: 122
Waste Class Name: ALKALINE WASTES - OTHER METALS

Waste Detail(s)

Waste Class: 211
Waste Class Name: AROMATIC SOLVENTS

Waste Detail(s)

Waste Class: 252
Waste Class Name: WASTE OILS & LUBRICANTS

Waste Detail(s)

Waste Class: 221
Waste Class Name: LIGHT FUELS

Waste Detail(s)

Waste Class: 331
Waste Class Name: WASTE COMPRESSED GASES

Waste Detail(s)

Waste Class: 145
Waste Class Name: PAINT/PIGMENT/COATING RESIDUES

Waste Detail(s)

Waste Class: 112
Waste Class Name: ACID WASTE - HEAVY METALS

---

44 **6 of 17** **WNW/240.0** **103.4 / -1.84** **The Home Depot # 7157**
99 Cross Avenue
Oakville ON
GEN

Generator Info

Generator No: ON4389477
Approval Years: 2013
Status:
PO Box No:
Country:
Co Admin:
Phone No Admin:
SIC Description: OTHER SPECIALTY-LINE BUILDING SUPPLIES WHOLESALER-DISTRIBUTORS, LUMBER, PLYWOOD AND MILLWORK WHOLESALER-DISTRIBUTORS, HARDWARE WHOLESALER-DISTRIBUTORS

Choice of Contact:
Contaminated Fac:
MHSW Facility:
SIC Code: 416390, 416320, 416330

Waste Detail(s)

Waste Class: 145
Waste Class Name: PAINT/PIGMENT/COATING RESIDUES

Waste Detail(s)

Waste Class: 252
Waste Class Name: WASTE OILS & LUBRICANTS

Waste Detail(s)

Waste Class: 331
Waste Class Name: WASTE COMPRESSED GASES

Waste Detail(s)

Waste Class: 212
Waste Class Name: ALIPHATIC SOLVENTS

Waste Detail(s)

Waste Class: 242
Waste Class Name: HALOGENATED PESTICIDES

Waste Detail(s)

Waste Class: 263
Waste Class Name: ORGANIC LABORATORY CHEMICALS

Waste Detail(s)

Waste Class: 221
Waste Class Name: LIGHT FUELS

Waste Detail(s)

Waste Class: 213
Waste Class Name: PETROLEUM DISTILLATES

Waste Detail(s)

Waste Class: 269
Waste Class Name: NON-HALOGENATED PESTICIDES

Waste Detail(s)

Waste Class: 148
Waste Class Name: INORGANIC LABORATORY CHEMICALS

Waste Detail(s)

Waste Class: 146
Waste Class Name: OTHER SPECIFIED INORGANICS

Waste Detail(s)

Waste Class: 211
Waste Class Name: AROMATIC SOLVENTS

Waste Detail(s)

Waste Class: 112
Waste Class Name: ACID WASTE - HEAVY METALS

Waste Detail(s)

Waste Class: 122
Waste Class Name: ALKALINE WASTES - OTHER METALS

Waste Detail(s)

Waste Class: 113
Waste Class Name: ACID WASTE - OTHER METALS

Waste Detail(s)

Waste Class: 251
Waste Class Name: OIL SKIMMINGS & SLUDGES

Waste Detail(s)

Waste Class: 147
Waste Class Name: CHEMICAL FERTILIZER WASTES

44	7 of 17	WNW/240.0	103.4 / -1.84	The Home Depot # 7157 99 Cross Avenue	GEN

Oakville ON L6J 2W7

Generator Info

Generator No:	ON4389477	***Choice of Contact:***	CO_ADMIN
Approval Years:	2016	***Contaminated Fac:***	No
Status:		***MHSW Facility:***	No
PO Box No:		***SIC Code:***	416390, 416320, 416330
Country:	Canada		
Co Admin:	Krista Finlay		
Phone No Admin:	9056231367 Ext.		
SIC Description:	OTHER SPECIALTY-LINE BUILDING SUPPLIES WHOLESALER-DISTRIBUTORS, LUMBER, PLYWOOD AND MILLWORK WHOLESALER-DISTRIBUTORS, HARDWARE WHOLESALER-DISTRIBUTORS		

Waste Detail(s)

Waste Class: 331
Waste Class Name: WASTE COMPRESSED GASES

Waste Detail(s)

Waste Class: 213
Waste Class Name: PETROLEUM DISTILLATES

Waste Detail(s)

Waste Class: 269
Waste Class Name: NON-HALOGENATED PESTICIDES

Waste Detail(s)

Waste Class: 112
Waste Class Name: ACID WASTE - HEAVY METALS

Waste Detail(s)

Waste Class: 251
Waste Class Name: OIL SKIMMINGS & SLUDGES

Waste Detail(s)

Waste Class: 146
Waste Class Name: OTHER SPECIFIED INORGANICS

Waste Detail(s)

Waste Class: 113
Waste Class Name: ACID WASTE - OTHER METALS

Waste Detail(s)

Waste Class: 263
Waste Class Name: ORGANIC LABORATORY CHEMICALS

Waste Detail(s)

Waste Class: 212
Waste Class Name: ALIPHATIC SOLVENTS

Waste Detail(s)

Waste Class: 147
Waste Class Name: CHEMICAL FERTILIZER WASTES

Waste Detail(s)

Waste Class: 242
Waste Class Name: HALOGENATED PESTICIDES

Waste Detail(s)

Waste Class: 221
Waste Class Name: LIGHT FUELS

Waste Detail(s)

Waste Class: 145
Waste Class Name: PAINT/PIGMENT/COATING RESIDUES

Waste Detail(s)

Waste Class: 122
Waste Class Name: ALKALINE WASTES - OTHER METALS

Waste Detail(s)

Waste Class: 252
Waste Class Name: WASTE OILS & LUBRICANTS

Waste Detail(s)

Waste Class: 211
Waste Class Name: AROMATIC SOLVENTS

Waste Detail(s)

Waste Class: 148
Waste Class Name: INORGANIC LABORATORY CHEMICALS

44	8 of 17	WNW/240.0	103.4 / -1.84	**The Home Depot # 7157** **99 Cross Avenue** **Oakville ON L6J 2W7**	GEN

Generator Info

Generator No:	ON4389477	**Choice of Contact:**	CO_ADMIN
Approval Years:	2015	**Contaminated Fac:**	No
Status:		**MHSW Facility:**	No
PO Box No:		**SIC Code:**	416390, 416320, 416330
Country:	Canada		
Co Admin:	Krista Finlay		
Phone No Admin:	9056231367 Ext.		

SIC Description: OTHER SPECIALTY-LINE BUILDING SUPPLIES WHOLESALER-DISTRIBUTORS, LUMBER, PLYWOOD AND MILLWORK WHOLESALER-DISTRIBUTORS, HARDWARE WHOLESALER-DISTRIBUTORS

Waste Detail(s)

Waste Class: 252
Waste Class Name: WASTE OILS & LUBRICANTS

Waste Detail(s)

Waste Class: 251
Waste Class Name: OIL SKIMMINGS & SLUDGES

Waste Detail(s)

Waste Class: 213
Waste Class Name: PETROLEUM DISTILLATES

Waste Detail(s)

Waste Class: 147
Waste Class Name: CHEMICAL FERTILIZER WASTES

Waste Detail(s)

Waste Class: 242
Waste Class Name: HALOGENATED PESTICIDES

Waste Detail(s)

Waste Class: 212
Waste Class Name: ALIPHATIC SOLVENTS

Waste Detail(s)

Waste Class: 122
Waste Class Name: ALKALINE WASTES - OTHER METALS

Waste Detail(s)

Waste Class: 146
Waste Class Name: OTHER SPECIFIED INORGANICS

Waste Detail(s)

Waste Class: 148
Waste Class Name: INORGANIC LABORATORY CHEMICALS

Waste Detail(s)

Waste Class: 263
Waste Class Name: ORGANIC LABORATORY CHEMICALS

Waste Detail(s)

Waste Class: 113
Waste Class Name: ACID WASTE - OTHER METALS

Waste Detail(s)

Waste Class: 269
Waste Class Name: NON-HALOGENATED PESTICIDES

Waste Detail(s)

Waste Class: 112
Waste Class Name: ACID WASTE - HEAVY METALS

Waste Detail(s)

Waste Class: 221
Waste Class Name: LIGHT FUELS

Waste Detail(s)

Waste Class: 331
Waste Class Name: WASTE COMPRESSED GASES

Waste Detail(s)

Waste Class: 211
Waste Class Name: AROMATIC SOLVENTS

Waste Detail(s)

Waste Class: 145
Waste Class Name: PAINT/PIGMENT/COATING RESIDUES

---

44 | ***9 of 17*** | ***WNW/240.0*** | ***103.4 / -1.84*** | ***The Home Depot # 7157***
99 Cross Avenue
Oakville ON L6J 2W7 | ***GEN***

Generator Info

Generator No:	ON4389477	***Choice of Contact:***	CO_ADMIN
Approval Years:	2014	***Contaminated Fac:***	No
Status:		***MHSW Facility:***	No
PO Box No:		***SIC Code:***	416390, 416320, 416330
Country:	Canada		
Co Admin:	Krista Finlay		
Phone No Admin:	9056231367 Ext.		
SIC Description:	OTHER SPECIALTY-LINE BUILDING SUPPLIES WHOLESALER-DISTRIBUTORS, LUMBER, PLYWOOD AND MILLWORK WHOLESALER-DISTRIBUTORS, HARDWARE WHOLESALER-DISTRIBUTORS		

Waste Detail(s)

Waste Class: 263
Waste Class Name: ORGANIC LABORATORY CHEMICALS

Waste Detail(s)

Waste Class: 146
Waste Class Name: OTHER SPECIFIED INORGANICS

Waste Detail(s)

Waste Class: 112
Waste Class Name: ACID WASTE - HEAVY METALS

Waste Detail(s)

Waste Class: 252
Waste Class Name: WASTE OILS & LUBRICANTS

Waste Detail(s)

Waste Class: 113
Waste Class Name: ACID WASTE - OTHER METALS

Waste Detail(s)

Waste Class: 211
Waste Class Name: AROMATIC SOLVENTS

Waste Detail(s)

Waste Class: 148
Waste Class Name: INORGANIC LABORATORY CHEMICALS

Waste Detail(s)

Waste Class: 221
Waste Class Name: LIGHT FUELS

Waste Detail(s)

Waste Class: 242
Waste Class Name: HALOGENATED PESTICIDES

Waste Detail(s)

Waste Class: 269
Waste Class Name: NON-HALOGENATED PESTICIDES

Waste Detail(s)

Waste Class: 331
Waste Class Name: WASTE COMPRESSED GASES

Waste Detail(s)

Waste Class: 147
Waste Class Name: CHEMICAL FERTILIZER WASTES

Waste Detail(s)

Waste Class: 145
Waste Class Name: PAINT/PIGMENT/COATING RESIDUES

Waste Detail(s)

Waste Class: 213
Waste Class Name: PETROLEUM DISTILLATES

Waste Detail(s)

Waste Class: 251
Waste Class Name: OIL SKIMMINGS & SLUDGES

Waste Detail(s)

Waste Class: 122
Waste Class Name: ALKALINE WASTES - OTHER METALS

Waste Detail(s)

Waste Class: 212
Waste Class Name: ALIPHATIC SOLVENTS

44	10 of 17	WNW/240.0	103.4 / -1.84	**HOME DEPOT CANADA, THE # 7157** **99 Cross Avenue** **Oakville ON L6J 2W7**	GEN

Generator Info

Generator No:	ON4389477	***Choice of Contact:***	
Approval Years:	As of Dec 2018	***Contaminated Fac:***	
Status:	Registered	***MHSW Facility:***	
PO Box No:		***SIC Code:***	
Country:	Canada		
Co Admin:			
Phone No Admin:			
SIC Description:			

Waste Detail(s)

Waste Class: 145 I
Waste Class Name: Wastes from the use of pigments, coatings and paints

Waste Detail(s)

Waste Class: 122 C
Waste Class Name: Alkaline slutions - containing other metals and non-metals (not cyanide)

Waste Detail(s)

Waste Class: 113 C
Waste Class Name: Acid solutions - containing other metals and non-metals

Waste Detail(s)

Waste Class: 145 L
Waste Class Name: Wastes from the use of pigments, coatings and paints

Waste Detail(s)

Waste Class: 146 T
Waste Class Name: Other specified inorganic sludges, slurries or solids

Waste Detail(s)

Waste Class: 147 T
Waste Class Name: Chemical fertilizer wastes

Waste Detail(s)

Waste Class: 212 I
Waste Class Name: Aliphatic solvents and residues

Waste Detail(s)

Waste Class: 242 A
Waste Class Name: Halogenated pesticides and herbicides

Waste Detail(s)

Waste Class: 251 L
Waste Class Name: Waste oils/sludges (petroleum based)

Waste Detail(s)

Waste Class: 252 L
Waste Class Name: Waste crankcase oils and lubricants

Waste Detail(s)

Waste Class: 263 A
Waste Class Name: Misc. waste organic chemicals

Waste Detail(s)

Waste Class: 331 A
Waste Class Name: Waste compressed gases including cylinders

Waste Detail(s)

Waste Class: 331 I
Waste Class Name: Waste compressed gases including cylinders

Waste Detail(s)

Waste Class: 112 C
Waste Class Name: Acid solutions - containing heavy metals

Waste Detail(s)

Waste Class: 213 I
Waste Class Name: Petroleum distillates

Waste Detail(s)

Waste Class: 221 I
Waste Class Name: Light fuels

Waste Detail(s)

Waste Class: 251 T
Waste Class Name: Waste oils/sludges (petroleum based)

Map Key	Number of Records	Direction/ Distance (m)	Elev/Diff (m)	Site	DB
44	11 of 17	WNW/240.0	103.4 / -1.84	HOME DEPOT CANADA, THE # 7157 99 Cross Avenue Oakville ON L6J 2W7	GEN

Generator Info

Generator No: ON4389477
Approval Years: As of Jul 2020
Status: Registered
PO Box No:
Country: Canada
Co Admin:
Phone No Admin:
SIC Description:

Choice of Contact:
Contaminated Fac:
MHSW Facility:
SIC Code:

Waste Detail(s)

Waste Class: 145 I
Waste Class Name: Wastes from the use of pigments, coatings and paints

Waste Detail(s)

Waste Class: 242 A
Waste Class Name: Halogenated pesticides and herbicides

Waste Detail(s)

Waste Class: 147 T
Waste Class Name: Chemical fertilizer wastes

Waste Detail(s)

Waste Class: 252 L
Waste Class Name: Waste crankcase oils and lubricants

Waste Detail(s)

Waste Class: 122 C
Waste Class Name: Alkaline slutions - containing other metals and non-metals (not cyanide)

Waste Detail(s)

Waste Class: 145 L
Waste Class Name: Wastes from the use of pigments, coatings and paints

Waste Detail(s)

Waste Class: 221 I

Waste Class Name: Light fuels

Waste Detail(s)

Waste Class: 212 I
Waste Class Name: Aliphatic solvents and residues

Waste Detail(s)

Waste Class: 113 C
Waste Class Name: Acid solutions - containing other metals and non-metals

Waste Detail(s)

Waste Class: 331 I
Waste Class Name: Waste compressed gases including cylinders

Waste Detail(s)

Waste Class: 263 I
Waste Class Name: Misc. waste organic chemicals

Waste Detail(s)

Waste Class: 146 T
Waste Class Name: Other specified inorganic sludges, slurries or solids

Waste Detail(s)

Waste Class: 213 I
Waste Class Name: Petroleum distillates

Waste Detail(s)

Waste Class: 112 C
Waste Class Name: Acid solutions - containing heavy metals

Waste Detail(s)

Waste Class: 251 T
Waste Class Name: Waste oils/sludges (petroleum based)

Waste Detail(s)

Waste Class: 263 A
Waste Class Name: Misc. waste organic chemicals

Waste Detail(s)

Waste Class: 331 A
Waste Class Name: Waste compressed gases including cylinders

Waste Detail(s)

Waste Class: 251 L
Waste Class Name: Waste oils/sludges (petroleum based)

Map Key	Number of Records	Direction/ Distance (m)	Elev/Diff (m)	Site	DB
44	12 of 17	WNW/240.0	103.4 / -1.84	HOME DEPOT CANADA, THE # 7157 99 Cross Avenue Oakville ON L6J 2W7	GEN

Generator Info

Generator No:	ON4389477	***Choice of Contact:***	
Approval Years:	As of Nov 2021	***Contaminated Fac:***	
Status:	Registered	***MHSW Facility:***	
PO Box No:		***SIC Code:***	
Country:	Canada		
Co Admin:			
Phone No Admin:			
SIC Description:			

Waste Detail(s)

Waste Class: 331 I
Waste Class Name: Waste compressed gases including cylinders

Waste Detail(s)

Waste Class: 147 T
Waste Class Name: Chemical fertilizer wastes

Waste Detail(s)

Waste Class: 213 I
Waste Class Name: Petroleum distillates

Waste Detail(s)

Waste Class: 263 I
Waste Class Name: Misc. waste organic chemicals

Waste Detail(s)

Waste Class: 122 C
Waste Class Name: Alkaline slutions - containing other metals and non-metals (not cyanide)

Waste Detail(s)

Waste Class: 145 L
Waste Class Name: Wastes from the use of pigments, coatings and paints

Waste Detail(s)

Waste Class: 146 T
Waste Class Name: Other specified inorganic sludges, slurries or solids

Waste Detail(s)

Waste Class: 212 I
Waste Class Name: Aliphatic solvents and residues

Waste Detail(s)

Waste Class: 145 I
Waste Class Name: Wastes from the use of pigments, coatings and paints

Waste Detail(s)

Waste Class: 331 A
Waste Class Name: Waste compressed gases including cylinders

Waste Detail(s)

Waste Class: 251 T
Waste Class Name: Waste oils/sludges (petroleum based)

Waste Detail(s)

Waste Class: 263 A
Waste Class Name: Misc. waste organic chemicals

Waste Detail(s)

Waste Class: 112 C
Waste Class Name: Acid solutions - containing heavy metals

Waste Detail(s)

Waste Class: 251 L
Waste Class Name: Waste oils/sludges (petroleum based)

Waste Detail(s)

Waste Class: 221 I
Waste Class Name: Light fuels

Waste Detail(s)

Waste Class: 242 A
Waste Class Name: Halogenated pesticides and herbicides

Waste Detail(s)

Waste Class: 113 C
Waste Class Name: Acid solutions - containing other metals and non-metals

Waste Detail(s)

Waste Class: 252 L
Waste Class Name: Waste crankcase oils and lubricants

44	13 of 17	WNW/240.0	103.4 / -1.84	**Home Depot** **99 Cross Avenue** **Oakville ON**	GEN

Generator Info

Generator No: ON4389477
Approval Years: As of Oct 2022
Status: Registered
PO Box No:
Country: Canada
Co Admin:
Phone No Admin:
SIC Description:

Choice of Contact:
Contaminated Fac:
MHSW Facility:
SIC Code:

Waste Detail(s)

Waste Class: 113 C
Waste Class Name: ACID WASTE - OTHER METALS

Waste Detail(s)

Waste Class: 331 A
Waste Class Name: WASTE COMPRESSED GASES

Waste Detail(s)

Waste Class: 221 I
Waste Class Name: LIGHT FUELS

Waste Detail(s)

Waste Class: 213 I
Waste Class Name: PETROLEUM DISTILLATES

Waste Detail(s)

Waste Class: 147 T
Waste Class Name: CHEMICAL FERTILIZER WASTES

Waste Detail(s)

Waste Class: 212 I
Waste Class Name: ALIPHATIC SOLVENTS

Waste Detail(s)

Waste Class: 251 L
Waste Class Name: OIL SKIMMINGS & SLUDGES

Waste Detail(s)

Waste Class: 242 A
Waste Class Name: HALOGENATED PESTICIDES

Waste Detail(s)

Waste Class: 252 L
Waste Class Name: WASTE OILS & LUBRICANTS

Waste Detail(s)

Waste Class: 145 I

Waste Class Name: PAINT/PIGMENT/COATING RESIDUES

Waste Detail(s)

Waste Class: 263 I
Waste Class Name: ORGANIC LABORATORY CHEMICALS

Waste Detail(s)

Waste Class: 146 T
Waste Class Name: OTHER SPECIFIED INORGANICS

Waste Detail(s)

Waste Class: 251 T
Waste Class Name: OIL SKIMMINGS & SLUDGES

Waste Detail(s)

Waste Class: 263 A
Waste Class Name: ORGANIC LABORATORY CHEMICALS

Waste Detail(s)

Waste Class: 122 C
Waste Class Name: ALKALINE WASTES - OTHER METALS

Waste Detail(s)

Waste Class: 145 L
Waste Class Name: PAINT/PIGMENT/COATING RESIDUES

Waste Detail(s)

Waste Class: 112 C
Waste Class Name: ACID WASTE - HEAVY METALS

Waste Detail(s)

Waste Class: 331 I
Waste Class Name: WASTE COMPRESSED GASES

Generator Info (as of Dec 2024)

Generator No: ON4389477
Generator Company Name: GFL ENVIRONMENTAL SERVICES INC.
Street: 99 Cross Avenue
City: Oakville
Province State: Ontario
Country: Canada
Postal Code: L6J2W7
Waste Class: 263 A, 242 A, 331 I, 221 I, 251 L, 252 L, 113 C, 122 C, 145 L, 145 I, 212 I, 213 I, 263 I, 331 A, 146 T, 147 T, 112 C, 251 T

Waste Class Decoded:

263 - ORGANIC LABORATORY CHEMICALS; 242 - HALOGENATED PESTICIDES; 331 - WASTE COMPRESSED GASES; 221 - LIGHT FUELS; 251 - OIL SKIMMINGS & SLUDGES; 252 - WASTE OILS & LUBRICANTS; 113 - ACID WASTE - OTHER METALS; 122 - ALKALINE WASTES - OTHER

METALS; 145 - PAINT/PIGMENT/COATING RESIDUES; 145 - PAINT/PIGMENT/COATING RESIDUES; 212 - ALIPHATIC SOLVENTS; 213 - PETROLEUM DISTILLATES; 263 - ORGANIC LABORATORY CHEMICALS; 331 - WASTE COMPRESSED GASES; 146 - OTHER SPECIFIED INORGANICS; 147 - CHEMICAL FERTILIZER WASTES; 112 - ACID WASTE - HEAVY METALS; 251 - OIL SKIMMINGS & SLUDGES

Generator Info (as of Dec 2024)

Generator No:	ON4389477
Generator Company Name:	Home Depot
Street:	99 Cross Avenue
City:	Oakville
Province State:	Ontario
Country:	Canada
Postal Code:	L6J2W7
Waste Class:	263 L,232 I,263 A,242 A,331 I,221 I,251 L,252 L,113 C,122 C,145 L,145 I,212 I,213 I,263 I,331 A,146 T,147 T,112 C,251 T

Waste Class Decoded:

263 - ORGANIC LABORATORY CHEMICALS; 232 - POLYMERIC RESINS; 263 - ORGANIC LABORATORY CHEMICALS; 242 - HALOGENATED PESTICIDES; 331 - WASTE COMPRESSED GASES; 221 - LIGHT FUELS; 251 - OIL SKIMMINGS & SLUDGES; 252 - WASTE OILS & LUBRICANTS; 113 - ACID WASTE - OTHER METALS; 122 - ALKALINE WASTES - OTHER METALS; 145 - PAINT/PIGMENT/COATING RESIDUES; 145 - PAINT/PIGMENT/COATING RESIDUES; 212 - ALIPHATIC SOLVENTS; 213 - PETROLEUM DISTILLATES; 263 - ORGANIC LABORATORY CHEMICALS; 331 - WASTE COMPRESSED GASES; 146 - OTHER SPECIFIED INORGANICS; 147 - CHEMICAL FERTILIZER WASTES; 112 - ACID WASTE - HEAVY METALS; 251 - OIL SKIMMINGS & SLUDGES

Generator Info (as of Apr 2025)

Generator Company Name:	Home Depot
Generator Site Address:	99 Cross Avenue
City:	Oakville
Province State:	Ontario
Country:	Canada
Postal Code:	L6J2W7
Waste Class:	263 A, 242 A, 331 I, 221 I, 251 L, 252 L, 113 C, 122 C, 145 L, 145 I, 212 I, 213 I, 263 I, 331 A, 146 T, 147 T, 112 C, 251 T, 148 C, 263 L, 232 I

Waste Class Decoded:

263 - ORGANIC LABORATORY CHEMICALS; 242 - HALOGENATED PESTICIDES; 331 - WASTE COMPRESSED GASES; 221 - LIGHT FUELS; 251 - OIL SKIMMINGS & SLUDGES; 252 - WASTE OILS & LUBRICANTS; 113 - ACID WASTE - OTHER METALS; 122 - ALKALINE WASTES - OTHER METALS; 145 - PAINT/PIGMENT/COATING RESIDUES; 145 - PAINT/PIGMENT/COATING RESIDUES; 212 - ALIPHATIC SOLVENTS; 213 - PETROLEUM DISTILLATES; 263 - ORGANIC LABORATORY CHEMICALS; 331 - WASTE COMPRESSED GASES; 146 - OTHER SPECIFIED INORGANICS; 147 - CHEMICAL FERTILIZER WASTES; 112 - ACID WASTE - HEAVY METALS; 251 - OIL SKIMMINGS & SLUDGES; 148 - INORGANIC LABORATORY CHEMICALS; 263 - ORGANIC LABORATORY CHEMICALS; 232 - POLYMERIC RESINS

Waste Characteristic Decoded:

A - Acutely Hazardous Waste Chem.; A - Acutely Hazardous Waste Chem.; I - Ignitable; I - Ignitable; L - Liquid Industrial Waste; L - Liquid Industrial Waste; C - Corrosive; C - Corrosive; L - Liquid Industrial Waste; I - Ignitable; I - Ignitable; I - Ignitable; I - Ignitable; A - Acutely Hazardous Waste Chem.; T - Leachate Toxic; T - Leachate Toxic; C - Corrosive; T - Leachate Toxic; C - Corrosive; L - Liquid Industrial Waste; I - Ignitable

2017 Generator Info

Gen No:	ON4389477	***Choice of Contact:***	CO_ADMIN
ID:	17463	***Phone No Official:***	4164124124 Ext.
Contaminated Fac:	N	***Phone No Admin:***	9056231367 Ext.
MHSW Facility:	N	***County Ont:***	HALTON (R. M.)
NAICS Code1:	416390	***County Out:***	
NAICS Code2:	416320	***District:***	305
NAICS Code3:	416330		

Gen Name:	HOME DEPOT CANADA, THE # 7157
Gen Div:	
Gen Op Name:	The Home Depot (Store # 7157)
Gen Op Div:	
Site Adrs1:	99 Cross Avenue
Site Bldg:	
Site Pobox:	
Province In:	ONTARIO
Site Adrs2:	
Site City:	Oakville
Province Out:	
Site Postal Code:	L6J 2W7
Site Country:	Canada
Co Official:	Jeff Cattanach
Co Admin:	Krista Finlay

2017 Generator Manifest

ID:	40926	**Sum Received Qty:**	420.0
Generator No:	ON4389477	**Waste Class Name:**	OIL SKIMMINGS & SLUDGES
Receiver Type:	035	**Count Manifests:**	1
Waste Char:	L	**District:**	202
Waste Code:	251		

2017 Generator Manifest

ID:	40932	**Sum Received Qty:**	80.0
Generator No:	ON4389477	**Waste Class Name:**	HALOGENATED PESTICIDES
Receiver Type:	035	**Count Manifests:**	2
Waste Char:	A	**District:**	306
Waste Code:	242		

2017 Generator Manifest

ID:	40930	**Sum Received Qty:**	80.0
Generator No:	ON4389477	**Waste Class Name:**	CHEMICAL FERTILIZER WASTES
Receiver Type:	035	**Count Manifests:**	2
Waste Char:	T	**District:**	306
Waste Code:	147		

2017 Generator Manifest

ID:	40929	**Sum Received Qty:**	1520.0
Generator No:	ON4389477	**Waste Class Name:**	PAINT/PIGMENT/COATING RESIDUES
Receiver Type:	035	**Count Manifests:**	6
Waste Char:	I	**District:**	306
Waste Code:	145		

2017 Generator Manifest

ID:	40931	**Sum Received Qty:**	100.0
Generator No:	ON4389477	**Waste Class Name:**	LIGHT FUELS
Receiver Type:	035	**Count Manifests:**	1
Waste Char:	I	**District:**	306
Waste Code:	221		

2017 Generator Manifest

ID:	40928	**Sum Received Qty:**	240.0
Generator No:	ON4389477	**Waste Class Name:**	ALKALINE WASTES - OTHER METALS
Receiver Type:	035	**Count Manifests:**	4

Waste Char:	C	***District:***	306
Waste Code:	122		

2017 Generator Manifest

ID:	40934	***Sum Received Qty:***	160.0
Generator No:	ON4389477	***Waste Class Name:***	WASTE OILS & LUBRICANTS
Receiver Type:	035	***Count Manifests:***	2
Waste Char:	L	***District:***	306
Waste Code:	252		

2017 Generator Manifest

ID:	40935	***Sum Received Qty:***	320.0
Generator No:	ON4389477	***Waste Class Name:***	WASTE COMPRESSED GASES
Receiver Type:	035	***Count Manifests:***	4
Waste Char:	I	***District:***	306
Waste Code:	331		

2017 Generator Manifest

ID:	40933	***Sum Received Qty:***	975.0
Generator No:	ON4389477	***Waste Class Name:***	OIL SKIMMINGS & SLUDGES
Receiver Type:	035	***Count Manifests:***	3
Waste Char:	L	***District:***	306
Waste Code:	251		

2017 Generator Manifest

ID:	40927	***Sum Received Qty:***	176.0
Generator No:	ON4389477	***Waste Class Name:***	ACID WASTE - OTHER METALS
Receiver Type:	035	***Count Manifests:***	3
Waste Char:	C	***District:***	306
Waste Code:	113		

2018 Generator Info

Gen No:	ON4389477	***Choice of Contact:***	CO_ADMIN
ID:	17487	***Phone No Official:***	4164124124 Ext.
Contaminated Fac:	N	***Phone No Admin:***	9055092460 Ext.3250
MHSW Facility:	N	***County Ont:***	HALTON (R. M.)
NAICS Code1:	416390	***County Out:***	
NAICS Code2:	416320	***District:***	305
NAICS Code3:	416330		
Gen Name:	HOME DEPOT CANADA, THE # 7157		
Gen Div:			
Gen Op Name:	The Home Depot (Store # 7157)		
Gen Op Div:			
Site Adrs1:	99 Cross Avenue		
Site Bldg:			
Site Pobox:			
Province In:	ONTARIO		
Site Adrs2:			
Site City:	Oakville		
Province Out:			
Site Postal Code:	L6J 2W7		
Site Country:	Canada		
Co Official:	Jeff Cattanach		
Co Admin:	Dawn Leeder		

2018 Generator Manifest

ID: 40811
Generator No: ON4389477
Receiver Type: 035
Waste Char: C
Waste Code: 113

Sum Received Qty: 80.0
Waste Class Name: ACID WASTE - OTHER METALS
Count Manifests: 2
District: 306

2018 Generator Manifest

ID: 40812
Generator No: ON4389477
Receiver Type: 035
Waste Char: L
Waste Code: 113

Sum Received Qty: 1.0
Waste Class Name: ACID WASTE - OTHER METALS
Count Manifests: 1
District: 306

2018 Generator Manifest

ID: 40818
Generator No: ON4389477
Receiver Type: 035
Waste Char: L
Waste Code: 251

Sum Received Qty: 1170.0
Waste Class Name: OIL SKIMMINGS & SLUDGES
Count Manifests: 3
District: 306

2018 Generator Manifest

ID: 40814
Generator No: ON4389477
Receiver Type: 035
Waste Char: I
Waste Code: 145

Sum Received Qty: 1100.0
Waste Class Name: PAINT/PIGMENT/COATING RESIDUES
Count Manifests: 4
District: 306

2018 Generator Manifest

ID: 40817
Generator No: ON4389477
Receiver Type: 035
Waste Char: A
Waste Code: 242

Sum Received Qty: 55.0
Waste Class Name: HALOGENATED PESTICIDES
Count Manifests: 2
District: 306

2018 Generator Manifest

ID: 40810
Generator No: ON4389477
Receiver Type: 035
Waste Char: L
Waste Code: 251

Sum Received Qty: 75.0
Waste Class Name: OIL SKIMMINGS & SLUDGES
Count Manifests: 1
District: 202

2018 Generator Manifest

ID: 40815
Generator No: ON4389477
Receiver Type: 035
Waste Char: T
Waste Code: 147

Sum Received Qty: 175.0
Waste Class Name: CHEMICAL FERTILIZER WASTES
Count Manifests: 2
District: 306

2018 Generator Manifest

ID: 40819
Generator No: ON4389477
Receiver Type: 035

Sum Received Qty: 280.0
Waste Class Name: WASTE COMPRESSED GASES
Count Manifests: 4

Waste Char:	I	**District:**	306
Waste Code:	331		

2018 Generator Manifest

ID:	40813	**Sum Received Qty:**	75.0
Generator No:	ON4389477	**Waste Class Name:**	ALKALINE WASTES - OTHER METALS
Receiver Type:	035	**Count Manifests:**	2
Waste Char:	C	**District:**	306
Waste Code:	122		

2018 Generator Manifest

ID:	40816	**Sum Received Qty:**	80.0
Generator No:	ON4389477	**Waste Class Name:**	LIGHT FUELS
Receiver Type:	035	**Count Manifests:**	1
Waste Char:	I	**District:**	306
Waste Code:	221		

2019 Generator Info

Gen No:	ON4389477	**Choice of Contact:**	CO_ADMIN
ID:	17385	**Phone No Official:**	4164124124 Ext.
Contaminated Fac:	N	**Phone No Admin:**	9055092460 Ext.3250
MHSW Facility:	N	**County Ont:**	HALTON (R. M.)
NAICS Code1:	416390	**County Out:**	
NAICS Code2:	416320	**District:**	305
NAICS Code3:	416330		

Gen Name:	HOME DEPOT CANADA, THE # 7157
Gen Div:	
Gen Op Name:	The Home Depot (Store # 7157)
Gen Op Div:	
Site Adrs1:	99 Cross Avenue
Site Bldg:	
Site Pobox:	
Province In:	ONTARIO
Site Adrs2:	
Site City:	Oakville
Province Out:	
Site Postal Code:	L6J 2W7
Site Country:	Canada
Co Official:	Jeff Cattanach
Co Admin:	Dawn Leeder

2019 Generator Manifest

ID:	40125	**Sum Received Qty:**	800.0
Generator No:	ON4389477	**Waste Class Name:**	PAINT/PIGMENT/COATING RESIDUES
Receiver Type:	035	**Count Manifests:**	3
Waste Char:	I	**District:**	202
Waste Code:	145		

2019 Generator Manifest

ID:	40127	**Sum Received Qty:**	175.0
Generator No:	ON4389477	**Waste Class Name:**	OIL SKIMMINGS & SLUDGES
Receiver Type:	035	**Count Manifests:**	3
Waste Char:	L	**District:**	202
Waste Code:	251		

2019 Generator Manifest

ID: 40128
Generator No: ON4389477
Receiver Type: 035
Waste Char: I
Waste Code: 263

Sum Received Qty: 120.0
Waste Class Name: ORGANIC LABORATORY CHEMICALS
Count Manifests: 2
District: 202

2019 Generator Manifest

ID: 40130
Generator No: ON4389477
Receiver Type: 035
Waste Char: I
Waste Code: 331

Sum Received Qty: 180.0
Waste Class Name: WASTE COMPRESSED GASES
Count Manifests: 5
District: 202

2019 Generator Manifest

ID: 40131
Generator No: ON4389477
Receiver Type: 035
Waste Char: L
Waste Code: 251

Sum Received Qty: 550.0
Waste Class Name: OIL SKIMMINGS & SLUDGES
Count Manifests: 1
District: 301

2019 Generator Manifest

ID: 40134
Generator No: ON4389477
Receiver Type: 035
Waste Char: L
Waste Code: 251

Sum Received Qty: 550.0
Waste Class Name: OIL SKIMMINGS & SLUDGES
Count Manifests: 1
District: 306

2019 Generator Manifest

ID: 40126
Generator No: ON4389477
Receiver Type: 035
Waste Char: A
Waste Code: 242

Sum Received Qty: 80.0
Waste Class Name: HALOGENATED PESTICIDES
Count Manifests: 1
District: 202

2019 Generator Manifest

ID: 40132
Generator No: ON4389477
Receiver Type: 035
Waste Char: I
Waste Code: 145

Sum Received Qty: 300.0
Waste Class Name: PAINT/PIGMENT/COATING RESIDUES
Count Manifests: 1
District: 306

2019 Generator Manifest

ID: 40124
Generator No: ON4389477
Receiver Type: 035
Waste Char: C
Waste Code: 113

Sum Received Qty: 80.0
Waste Class Name: ACID WASTE - OTHER METALS
Count Manifests: 2
District: 202

2019 Generator Manifest

ID: 40135
Generator No: ON4389477
Receiver Type: 035

Sum Received Qty: 2.0
Waste Class Name: WASTE OILS & LUBRICANTS
Count Manifests: 1

Waste Char:	L	**District:**	306
Waste Code:	252		

2019 Generator Manifest

ID:	40136	**Sum Received Qty:**	80.0
Generator No:	ON4389477	**Waste Class Name:**	WASTE COMPRESSED GASES
Receiver Type:	035	**Count Manifests:**	1
Waste Char:	I	**District:**	306
Waste Code:	331		

2019 Generator Manifest

ID:	40129	**Sum Received Qty:**	80.0
Generator No:	ON4389477	**Waste Class Name:**	ORGANIC LABORATORY CHEMICALS
Receiver Type:	035	**Count Manifests:**	1
Waste Char:	L	**District:**	202
Waste Code:	263		

2019 Generator Manifest

ID:	40133	**Sum Received Qty:**	80.0
Generator No:	ON4389477	**Waste Class Name:**	LIGHT FUELS
Receiver Type:	035	**Count Manifests:**	1
Waste Char:	I	**District:**	306
Waste Code:	221		

2020 Generator Info

Gen No:	ON4389477	**Choice of Contact:**	CO_ADMIN
ID:	17087	**Phone No Official:**	4164124124 Ext.
Contaminated Fac:	N	**Phone No Admin:**	9055092460 Ext.3250
MHSW Facility:	N	**County Ont:**	HALTON (R. M.)
NAICS Code1:	416390	**County Out:**	
NAICS Code2:	416320	**District:**	305
NAICS Code3:	416330		
Gen Name:	HOME DEPOT CANADA, THE # 7157		
Gen Div:			
Gen Op Name:	The Home Depot (Store # 7157)		
Gen Op Div:			
Site Adrs1:	99 Cross Avenue		
Site Bldg:			
Site Pobox:			
Province In:	ONTARIO		
Site Adrs2:			
Site City:	Oakville		
Province Out:			
Site Postal Code:	L6J 2W7		
Site Country:	Canada		
Co Official:	Jeff Cattanach		
Co Admin:	Dawn Leeder		

2020 Generator Manifest

ID:	37017	**Sum Received Qty:**	80.0
Generator No:	ON4389477	**Waste Class Name:**	CHEMICAL FERTILIZER WASTES
Receiver Type:	035	**Count Manifests:**	1
Waste Char:	T	**District:**	202
Waste Code:	147		

2020 Generator Manifest

ID: 37018
Generator No: ON4389477
Receiver Type: 035
Waste Char: I
Waste Code: 213

Sum Received Qty: 40.0
Waste Class Name: PETROLEUM DISTILLATES
Count Manifests: 1
District: 202

2020 Generator Manifest

ID: 37020
Generator No: ON4389477
Receiver Type: 035
Waste Char: A
Waste Code: 242

Sum Received Qty: 125.0
Waste Class Name: HALOGENATED PESTICIDES
Count Manifests: 4
District: 202

2020 Generator Manifest

ID: 37014
Generator No: ON4389477
Receiver Type: 035
Waste Char: C
Waste Code: 113

Sum Received Qty: 40.0
Waste Class Name: ACID WASTE - OTHER METALS
Count Manifests: 1
District: 202

2020 Generator Manifest

ID: 37015
Generator No: ON4389477
Receiver Type: 035
Waste Char: C
Waste Code: 122

Sum Received Qty: 50.0
Waste Class Name: ALKALINE WASTES - OTHER METALS
Count Manifests: 3
District: 202

2020 Generator Manifest

ID: 37024
Generator No: ON4389477
Receiver Type: 035
Waste Char: L
Waste Code: 251

Sum Received Qty: 1100.0
Waste Class Name: OIL SKIMMINGS & SLUDGES
Count Manifests: 2
District: 306

2020 Generator Manifest

ID: 37022
Generator No: ON4389477
Receiver Type: 035
Waste Char: I
Waste Code: 263

Sum Received Qty: 200.0
Waste Class Name: ORGANIC LABORATORY CHEMICALS
Count Manifests: 3
District: 202

2020 Generator Manifest

ID: 37019
Generator No: ON4389477
Receiver Type: 035
Waste Char: I
Waste Code: 221

Sum Received Qty: 100.0
Waste Class Name: LIGHT FUELS
Count Manifests: 1
District: 202

2020 Generator Manifest

ID: 37021
Generator No: ON4389477
Receiver Type: 035

Sum Received Qty: 140.0
Waste Class Name: OIL SKIMMINGS & SLUDGES
Count Manifests: 2

Waste Char:	L	**District:**	202
Waste Code:	251		

2020 Generator Manifest

ID:	37016	**Sum Received Qty:**	1600.0
Generator No:	ON4389477	**Waste Class Name:**	PAINT/PIGMENT/COATING RESIDUES
Receiver Type:	035	**Count Manifests:**	4
Waste Char:	I	**District:**	202
Waste Code:	145		

2020 Generator Manifest

ID:	37023	**Sum Received Qty:**	620.0
Generator No:	ON4389477	**Waste Class Name:**	WASTE COMPRESSED GASES
Receiver Type:	035	**Count Manifests:**	12
Waste Char:	I	**District:**	202
Waste Code:	331		

2021 Generator Info

Gen No:	ON4389477	**Choice of Contact:**	CO_ADMIN
ID:	17152	**Phone No Official:**	4164124124 Ext.
Contaminated Fac:	N	**Phone No Admin:**	9055092460 Ext.3250
MHSW Facility:	N	**County Ont:**	HALTON (R. M.)
NAICS Code1:	416390	**County Out:**	
NAICS Code2:	416320	**District:**	305
NAICS Code3:	416330		
Gen Name:	HOME DEPOT CANADA, THE # 7157		
Gen Div:			
Gen Op Name:	The Home Depot (Store # 7157)		
Gen Op Div:			
Site Adrs1:	99 Cross Avenue		
Site Bldg:			
Site Pobox:			
Province In:	ONTARIO		
Site Adrs2:			
Site City:	Oakville		
Province Out:			
Site Postal Code:	L6J 2W7		
Site Country:	Canada		
Co Official:	Jeff Cattanach		
Co Admin:	Dawn Leeder		

2021 Generator Manifest

ID:	38139	**Sum Received Qty:**	90.0
Generator No:	ON4389477	**Waste Class Name:**	ACID WASTE - OTHER METALS
Receiver Type:	035	**Count Manifests:**	2
Waste Char:	C	**District:**	202
Waste Code:	113		

2021 Generator Manifest

ID:	38140	**Sum Received Qty:**	170.0
Generator No:	ON4389477	**Waste Class Name:**	ALKALINE WASTES - OTHER METALS
Receiver Type:	035	**Count Manifests:**	4
Waste Char:	C	**District:**	202
Waste Code:	122		

2021 Generator Manifest

ID: 38144
Generator No: ON4389477
Receiver Type: 035
Waste Char: A
Waste Code: 242

Sum Received Qty: 108.0
Waste Class Name: HALOGENATED PESTICIDES
Count Manifests: 2
District: 202

2021 Generator Manifest

ID: 38145
Generator No: ON4389477
Receiver Type: 035
Waste Char: L
Waste Code: 251

Sum Received Qty: 710.0
Waste Class Name: OIL SKIMMINGS & SLUDGES
Count Manifests: 6
District: 202

2021 Generator Manifest

ID: 38146
Generator No: ON4389477
Receiver Type: 035
Waste Char: L
Waste Code: 252

Sum Received Qty: 2.0
Waste Class Name: WASTE OILS & LUBRICANTS
Count Manifests: 1
District: 202

2021 Generator Manifest

ID: 38147
Generator No: ON4389477
Receiver Type: 035
Waste Char: I
Waste Code: 263

Sum Received Qty: 280.0
Waste Class Name: ORGANIC LABORATORY CHEMICALS
Count Manifests: 3
District: 202

2021 Generator Manifest

ID: 38143
Generator No: ON4389477
Receiver Type: 035
Waste Char: I
Waste Code: 221

Sum Received Qty: 180.0
Waste Class Name: LIGHT FUELS
Count Manifests: 2
District: 202

2021 Generator Manifest

ID: 38141
Generator No: ON4389477
Receiver Type: 035
Waste Char: I
Waste Code: 145

Sum Received Qty: 2400.0
Waste Class Name: PAINT/PIGMENT/COATING RESIDUES
Count Manifests: 3
District: 202

2021 Generator Manifest

ID: 38149
Generator No: ON4389477
Receiver Type: 035
Waste Char: L
Waste Code: 251

Sum Received Qty: 1100.0
Waste Class Name: OIL SKIMMINGS & SLUDGES
Count Manifests: 2
District: 306

2021 Generator Manifest

ID: 38142
Generator No: ON4389477
Receiver Type: 035

Sum Received Qty: 6.0
Waste Class Name: CHEMICAL FERTILIZER WASTES
Count Manifests: 2

Waste Char:	T	**District:**	202
Waste Code:	147		

2021 Generator Manifest

ID:	38148	**Sum Received Qty:**	341.0
Generator No:	ON4389477	**Waste Class Name:**	WASTE COMPRESSED GASES
Receiver Type:	035	**Count Manifests:**	7
Waste Char:	I	**District:**	202
Waste Code:	331		

---

44 | ***14 of 17*** | ***WNW/240.0*** | ***103.4 / -1.84*** | ***HOME DEPOT OD CANADA INC. STORE #7157***
99 CROSS AVE
OAKVILLE ON L6J2W7 | ***PES***

Detail Licence No:	23-01-12262-0	**Operator Box:**	
Licence No:	12262	**Operator Class:**	
Status:		**Operator No:**	
Approval Date:		**Operator Type:**	
Report Source:	Legacy Licenses (Excluding TS)	**Oper Area Code:**	905
Licence Type:	Limited Vendor	**Oper Phone No:**	8155000
Licence Type Code:	23	**Operator Ext:**	
Licence Class:	01	**Operator Lot:**	
Licence Control:	0	**Oper Concession:**	
Latitude:		**Operator Region:**	3
Longitude:		**Operator District:**	
Lot:		**Operator County:**	28
Concession:		**Op Municipality:**	
Region:	3	**Post Office Box:**	
District:		**MOE District:**	
County:	28	**SWP Area Name:**	
Trade Name:			
PDF URL:			

---

44 | ***15 of 17*** | ***WNW/240.0*** | ***103.4 / -1.84*** | ***HOME DEPOT OD CANADA INC. STORE #7157***
99 CROSS AVE
OAKVILLE ON L6J 2W7 | ***PES***

Detail Licence No:		**Operator Box:**	
Licence No:		**Operator Class:**	
Status:		**Operator No:**	
Approval Date:		**Operator Type:**	
Report Source:		**Oper Area Code:**	
Licence Type:	Vendor	**Oper Phone No:**	
Licence Type Code:		**Operator Ext:**	
Licence Class:		**Operator Lot:**	
Licence Control:		**Oper Concession:**	
Latitude:		**Operator Region:**	
Longitude:		**Operator District:**	
Lot:		**Operator County:**	
Concession:		**Op Municipality:**	
Region:		**Post Office Box:**	
District:		**MOE District:**	
County:		**SWP Area Name:**	
Trade Name:			
PDF URL:			

---

44 | ***16 of 17*** | ***WNW/240.0*** | ***103.4 / -1.84*** | ***HOME DEPOT OD CANADA INC. STORE #7157***
99 CROSS AVE
OAKVILLE ON L6J2W7 | ***PES***

Map Key	Number of Records	Direction/ Distance (m)	Elev/Diff (m)	Site	DB

Detail Licence No:				**Operator Box:**	
Licence No:	18134			**Operator Class:**	
Status:				**Operator No:**	
Approval Date:				**Operator Type:**	
Report Source:	Legacy Licenses (Excluding TS)			**Oper Area Code:**	905
Licence Type:	Limited Vendor			**Oper Phone No:**	8155000
Licence Type Code:	23			**Operator Ext:**	
Licence Class:	01			**Operator Lot:**	
Licence Control:				**Oper Concession:**	
Latitude:				**Operator Region:**	
Longitude:				**Operator District:**	
Lot:				**Operator County:**	
Concession:				**Op Municipality:**	
Region:				**Post Office Box:**	
District:				**MOE District:**	
County:				**SWP Area Name:**	
Trade Name:					
PDF URL:					

44	17 of 17	WNW/240.0	103.4 / -1.84	99 CROSS AVE OAKVILLE ON L6J 2W7	PES

Detail Licence No:		**Operator Box:**	
Licence No:	L-232-1166987699	**Operator Class:**	
Status:	Active	**Operator No:**	
Approval Date:	February 25, 2022	**Operator Type:**	
Report Source:	PEST-Limited Vendor	**Oper Area Code:**	
Licence Type:	Limited Vendor	**Oper Phone No:**	
Licence Type Code:		**Operator Ext:**	
Licence Class:		**Operator Lot:**	
Licence Control:		**Oper Concession:**	
Latitude:	43.455	**Operator Region:**	
Longitude:	-79.68833333	**Operator District:**	
Lot:		**Operator County:**	
Concession:		**Op Municipality:**	
Region:		**Post Office Box:**	
District:		**MOE District:**	Halton-Peel
County:		**SWP Area Name:**	Halton
Trade Name:			
PDF URL:	http://www.accessenvironment.ene.gov.on.ca/AEWeb/ae/ViewDocument.action?documentRefID=2585106		

45	1 of 3	NNE/246.4	102.8 / -2.40	185 Cross Ave Oakville ON L6J2W7	EHS

Order No:	20170223053	**Nearest Intersection:**	
Status:	C	**Municipality:**	
Report Type:	RSC Report (Urban)	**Client Prov/State:**	ON
Report Date:	01-MAR-17	**Search Radius (km):**	.3
Date Received:	23-FEB-17	**X:**	-79.68493
Previous Site Name:		**Y:**	43.456403
Lot/Building Size:			
Additional Info Ordered:	City Directory; Aerial Photos		

45	2 of 3	NNE/246.4	102.8 / -2.40	915643 Ontario Inc 185 Cross Ave Oakville ON	GEN

Generator Info

Map Key	Number of Records	Direction/ Distance (m)	Elev/Diff (m)	Site	DB

Generator No:	ON5859726	**Choice of Contact:**	
Approval Years:	2012	**Contaminated Fac:**	
Status:		**MHSW Facility:**	
PO Box No:		**SIC Code:**	531120
Country:			
Co Admin:			
Phone No Admin:			
SIC Description:	Lessors of Non-Residential Buildings (except Mini-Warehouses)		

45	3 of 3	NNE/246.4	102.8 / -2.40	**177 CROSS ARGUS DEVELOPMENT INC.** **185 Cross AV** **Oakville ON**	RSC

RSC No:	B-403-2277874043	**X:**	-79.68722222214845
RA No:		**Y:**	43.451666665447505
Status:	Active	**Latitude:**	43.45166667
Filing Date:		**Longitude:**	-79.68722222
Date Ack:		**UTM Coordinates:**	
Date Returned:		**Latitude Longitude:**	
Approval Date:	May 21, 2024	**Accuracy Estimate:**	
Cert Date:		**Measurement Method:**	
Cert Prop Use No:		**Mailing Address:**	
Curr Property Use:		**Telephone:**	
Intended Prop Use:		**Fax:**	
Restoration Type:		**Email:**	
Soil Type:		**Postal Code:**	L6J 2W7
Criteria:		**Ministry District:**	
Stratified (Y/N):		**MOE District:**	Halton-Peel
Audit (Y/N):		**SWP Area Name:**	Halton
Entire Leg Prop. (Y/N):		**Qual Person Name:**	Ahmed Al-Temimi
CPU Issu Sect 1686:		**Consultant:**	
Business Name:	177 CROSS ARGUS DEVELOPMENT INC.		
Address:	185 Cross AV		
Legal Desc:			
Site Pin:	24816-0031(LT), 24816-0031(LT), 24816-0031(LT), 24816-0031(LT)		
Asmt Roll No:			
Project Type:	RSC based on Phase One and Two ESAs		
Approval Type:	RSC-RSC based on Phase One and Two ESAs		
Applicable Standards:			
PDF Link:	https://www.accessenvironment.ene.gov.on.ca/AEWeb/ae/ViewDocument.action?documentRefID=3498939		

46	1 of 1	W/246.4	101.8 / -3.45	**LAIDLAW ENVIRONMENTAL** **599 LYONS LANE OAKVILLE LIFE CENTRE** **MOTOR VEHICLE (OPERATING FLUID)** **OAKVILLE TOWN ON L6J 2Y2**	SPL

Ref No:	47417	**Municipality No:**	14403
Year:		**Nature of Damage:**	
Incident Dt:	3/8/1991	**Discharger Report:**	
Dt MOE Arvl on Scn:		**Material Group:**	
MOE Reported Dt:	3/8/1991	**Impact to Health:**	
Dt Document Closed:		**Agency Involved:**	
Site No:			
MOE Response:			
Site County/District:			
Site Geo Ref Meth:			
Site District Office:			
Nearest Watercourse:			
Site Name:			
Site Address:			
Site Region:			
Site Municipality:	OAKVILLE TOWN		
Site Lot:			

Site Conc:	
Site Geo Ref Accu:	
Site Map Datum:	
Northing:	
Easting:	
Entity Operating Name:	
Client Name:	
Client Type:	
Source Type:	
Incident Cause:	PIPE/HOSE LEAK
Incident Preceding Spill:	
Incident Reason:	MATERIAL FAILURE
Incident Summary:	LAIDLAW - 50 L. HYDRAULICOIL TO ROAD FROM GARBAGE TRUCK, CONTAINED.
Environment Impact:	NOT ANTICIPATED
Health Env Consequence:	
Nature of Impact:	
Contaminant Qty:	
Contaminant Qty 1:	
Contaminant Unit:	
Contaminant Code:	
Contaminant Name:	
Contaminant Limit 1:	
Contam Limit Freq 1:	
Contaminant UN No 1:	
Receiving Medium:	LAND
Activity Preceding Spill:	
Property 2nd Watershed:	
Property Tertiary Watershed:	
Sector Type:	
SAC Action Class:	
Call Report Locatn Geodata:	
Time Reported:	
System Facility Address:	

---

47 **1 of 1** **S/247.1** **101.5 / -3.68** **ON** **BORE**

Borehole ID:	634044	**Inclin FLG:**	No
OGF ID:	215534442	**SP Status:**	Initial Entry
Status:		**Surv Elev:**	No
Type:	Borehole	**Piezometer:**	No
Use:	Geotechnical/Geological Investigation	**Primary Name:**	
Completion Date:	AUG-1971	**Municipality:**	
Static Water Level:		**Lot:**	
Primary Water Use:	Not Used	**Township:**	
Sec. Water Use:		**Latitude DD:**	43.451937
Total Depth m:	12	**Longitude DD:**	-79.685501
Depth Ref:	Ground Surface	**UTM Zone:**	17
Depth Elev:		**Easting:**	606355
Drill Method:	Diamond Drill	**Northing:**	4811843
Orig Ground Elev m:	101	**Location Accuracy:**	
Elev Reliabil Note:		**Accuracy:**	Not Applicable
DEM Ground Elev m:	101		
Concession:			
Location D:			
Survey D:			
Comments:			

Borehole Geology Stratum

Geology Stratum ID:	218468324	**Mat Consistency:**	
Top Depth:	2.1	**Material Moisture:**	
Bottom Depth:	5.2	**Material Texture:**	

Material Color:	Red	***Non Geo Mat Type:***	
Material 1:	Shale	***Geologic Formation:***	
Material 2:	Siltstone	***Geologic Group:***	
Material 3:	Limestone	***Geologic Period:***	Ordovician
Material 4:		***Depositional Gen:***	

Gsc Material Description:
Stratum Description: SHALE,SILTSTONE, LIMESTONE. WEATHERED,AGE ORDOVICIAN.

Geology Stratum ID:	218468325	***Mat Consistency:***	
Top Depth:	5.2	***Material Moisture:***	
Bottom Depth:	12	***Material Texture:***	
Material Color:		***Non Geo Mat Type:***	
Material 1:	Bedrock	***Geologic Formation:***	
Material 2:	Shale	***Geologic Group:***	
Material 3:	Siltstone	***Geologic Period:***	Ordovician
Material 4:	Limestone	***Depositional Gen:***	marine

Gsc Material Description:
Stratum Description: BEDROCK,SHALE, SILTSTONE,LIMESTONE.MARINE,AGE ORDOVICIAN. 003 0013 **Note: Many records provided by the department have a truncated [Stratum Description] field.

Geology Stratum ID:	218468323	***Mat Consistency:***	Stiff
Top Depth:	0	***Material Moisture:***	
Bottom Depth:	2.1	***Material Texture:***	
Material Color:	Brown	***Non Geo Mat Type:***	
Material 1:	Clay	***Geologic Formation:***	
Material 2:	Silt	***Geologic Group:***	
Material 3:	Shale	***Geologic Period:***	
Material 4:		***Depositional Gen:***	glacial

Gsc Material Description:
Stratum Description: CLAY,SILT,SHALE. BROWN,GLACIAL,STIFF, AGE GLACIAL.

Source

Source Type:	Data Survey	***Source Appl:***	Spatial/Tabular
Source Orig:	Geological Survey of Canada	***Source Iden:***	1
Source Date:	1956-1972	***Scale or Res:***	Varies
Confidence:	H	***Horizontal:***	NAD27
Observatio:		***Verticalda:***	Mean Average Sea Level

Source Name: Urban Geology Automated Information System (UGAIS)
Source Details: File: TOR1A.txt RecordID: 019990 NTS_Sheet: 30M05G
Confiden 1: Logged by professional. Exact and complete description of material and properties.

Source List

Source Identifier:	1	***Horizontal Datum:***	NAD27
Source Type:	Data Survey	***Vertical Datum:***	Mean Average Sea Level
Source Date:	1956-1972	***Projection Name:***	Universal Transverse Mercator
Scale or Resolution:	Varies		

Source Name: Urban Geology Automated Information System (UGAIS)
Source Originators: Geological Survey of Canada

Unplottable Summary

Total: 24 Unplottable sites

DB	Company Name/Site Name	Address	City	Postal
CA	The Regional Municipality of Halton	Lyons Lane and Argus Road	Oakville ON	
CA		Cross Avenue	Oakville ON	
CA	TOWN	CORNWALL RD.	OAKVILLE ON	
CA	OAKVILLE TOWN	CORNWALL RD.	OAKVILLE TOWN ON	
CA	OAKVILLE TOWN	CORNWALL RD.	OAKVILLE TOWN ON	
CONV	WALMART CANADA INC.		ON	
CONV	LOBLAWS SUPERMARKETS LIMITED		ON	
CONV	SAFETY-KLEEN (ON-SITE) INC.		ON	
ECA	The Regional Municipality of Halton	Lyons Lane and Argus Road	Oakville ON	L6M 3L1
GEN	Oakville Hydro Electricity Distribution Inc.	Oakville Hydro Substations Various Substation Locations	OAKVILLE ON	L6L6K6
GEN	Oakville Hydro Electricity Distribution Inc.	Oakville Hydro Substations Various Substation Locations	OAKVILLE ON	
GEN	CANADIAN NATIONAL RAILWAY	VARIOUS SITES WITHIN THE MOEE CENTRAL REGION	(SEE SCHEDULE "B") ON	
GEN	Oakville Hydro Electricity Distribution Inc.	Oakville Hydro Substations Various Substation Locations	OAKVILLE ON	
GEN	CANADIAN NATIONAL RAILWAY	VARIOUS SITES WITHIN THE MOEE CENTRAL REGION	(SEE SCHEDULE "B") ON	
GEN	Oakville Hydro Electricity Distribution Inc.	Oakville Hydro Substations Various Substation Locations	OAKVILLE ON	L6L6K6
GEN	Trans Northern Pipelines Inc.	Lot 14, Concession 3, South of Dundas St	Oakville ON	L6J 2W6
GEN	TRANS-NORTHERN PIPELINES INC. / PIPELINES TRANS-NORD INC.	Lot 15, Concession 3, Oakville	Oakville ON	

GEN	TRANS-NORTHERN PIPELINES INC. / PIPELINES TRANS-NORD INC.	Lot 14 Concession 3, Oakville Go Station Parking Lot	Oakville ON
GEN	Oakville Hydro Electricity Distribution Inc.	Oakville Hydro Substations Various Substation Locations	OAKVILLE ON
LIMO	Regional Municipality of Halton Oakville library site	Lot 15 Concession 3 SOUTH OF DUNDAS STREET TRAFALGAR Oakville	ON
LIMO	unknown 16-mile creek site	Lot 15 Concession 3 SOUTH OF DUNDAS STREET TRAFALGAR Oakville	ON
SPL	Oakville Transit<UNOFFICIAL>	Cross Avenue	Oakville ON
SPL	CANADIAN NATIONAL RAILWAY	CNR YARD. TRAIN	OAKVILLE TOWN ON
SPL	PRIVATE OWNER	CROSS AVE, OAKILLE GO STATION MOTOR VEHICLE (OPERATING FLUID)	OAKVILLE TOWN ON

Unplottable Report

Site: ***The Regional Municipality of Halton***
Lyons Lane and Argus Road Oakville ON

Database: ***CA***

Certificate #:	3029-63KM97
Application Year:	2004
Issue Date:	8/5/2004
Approval Type:	Municipal and Private Sewage Works
Status:	Approved
Application Type:	
Client Name:	
Client Address:	
Client City:	
Client Postal Code:	
Project Description:	
Contaminants:	
Emission Control:	

Site:
Cross Avenue Oakville ON

Database: ***CA***

Certificate #:	0628-53DL9A
Application Year:	01
Issue Date:	10/30/01
Approval Type:	Municipal & Private water
Status:	Approved
Application Type:	New Certificate of Approval
Client Name:	The Corporation of the Regional Municipality of Halton
Client Address:	1151 Bronte Road
Client City:	Oakville
Client Postal Code:	L6M 3L1
Project Description:	Installation of Watermains
Contaminants:	
Emission Control:	

Site: ***TOWN***
CORNWALL RD. OAKVILLE ON

Database: ***CA***

Certificate #:	3-1152-85-006
Application Year:	85
Issue Date:	10/15/85
Approval Type:	Municipal sewage
Status:	Approved
Application Type:	
Client Name:	
Client Address:	
Client City:	
Client Postal Code:	
Project Description:	
Contaminants:	
Emission Control:	

Site: ***OAKVILLE TOWN***
CORNWALL RD. OAKVILLE TOWN ON

Database: ***CA***

Certificate #:	3-1628-88-
Application Year:	88

Issue Date: 9/15/1988
Approval Type: Municipal sewage
Status: Approved
Application Type:
Client Name:
Client Address:
Client City:
Client Postal Code:
Project Description:
Contaminants:
Emission Control:

Site: ***OAKVILLE TOWN***
CORNWALL RD. OAKVILLE TOWN ON

Database: ***CA***

Certificate #: 3-1493-87-
Application Year: 87
Issue Date: 9/4/1987
Approval Type: Municipal sewage
Status: Approved
Application Type:
Client Name:
Client Address:
Client City:
Client Postal Code:
Project Description:
Contaminants:
Emission Control:

Site: ***WALMART CANADA INC.***
ON

Database: ***CONV***

File No:
Crown Brief No: 98-0000-9003
Court Location:
Publication City:
Publication Title:
Act:
Act(s):
First Matter:
Second Matter:
Investigation 1:
Investigation 2:
Penalty Imposed:
Description: THIS IS THE CENTRAL BRIEF FOR ALL P.O.A. TICKETS
Background:
URL:

Location:
Region: CENTRAL REGION
Ministry District:

Additional Details

Publication Date:
Count: 1
Act: PA
Regulation: 914
Section: 125(B)
Act/Regulation/Section: PA-914-125(B)
Date of Offence:
Date of Conviction:
Date Charged: 8/3/00
Charge Disposition: SUSPENDED SENTENCE
Fine: $305.00
Synopsis:

Site: ***LOBLAWS SUPERMARKETS LIMITED***
ON

Database: ***CONV***

File No: | ***Location:***
Crown Brief No: 02-0108-0749 | ***Region:*** CENTRAL REGION
Court Location: | ***Ministry District:*** YORK-DURHAM
Publication City:
Publication Title:
Act:
Act(s):
First Matter:
Second Matter:
Investigation 1:
Investigation 2:
Penalty Imposed:
Description: STORE AND DISPLAY PESTICIDE IN MANNER LIKELY TO BRING IT INTO CONTACT WITH FOOD.
Background:
URL:

Additional Details

Publication Date:
Count: 1
Act: PA
Regulation: 914
Section: 125(C)
Act/Regulation/Section: PA 914 125(C)
Date of Offence:
Date of Conviction:
Date Charged: 3/24/2003
Charge Disposition: FINED
Fine: $7000
Synopsis:

Site: ***SAFETY-KLEEN (ON-SITE) INC.***
ON

Database: ***CONV***

File No: | ***Location:***
Crown Brief No: 02-0045-0017 | ***Region:*** CENTRAL REGION
Court Location: | ***Ministry District:*** METRO
Publication City:
Publication Title:
Act:
Act(s):
First Matter:
Second Matter:
Investigation 1:
Investigation 2:
Penalty Imposed:
Description: FAIL TO COMPLY WITH A C OF A OR A PROVISIONAL C OF A BY FAILING TO NOTIFY THE MINISTRY OF ITS INTENT TO TRANSPORT PCB WASTE.
Background:
URL:

Additional Details

Publication Date:
Count: 1
Act: EPA
Regulation:
Section: 186(3)
Act/Regulation/Section: EPA 186(3)
Date of Offence:
Date of Conviction:
Date Charged: 7/17/2003
Charge Disposition: SUSPENDED SENTENCE
Fine:
Synopsis:

Site: ***The Regional Municipality of Halton***
Lyons Lane and Argus Road Oakville ON L6M 3L1

Database: ***ECA***

Approval No:	3029-63KM97	***MOE District:***	Halton-Peel
Approval Date:	2004-08-05	***City:***	
Status:	Approved	***Longitude:***	-79.8749
Record Type:	ECA	***Latitude:***	43.5252
Link Source:	IDS	***Geometry X:***	
SWP Area Name:	Halton	***Geometry Y:***	
Approval Type:	ECA-MUNICIPAL AND PRIVATE SEWAGE WORKS		
Project Type:	MUNICIPAL AND PRIVATE SEWAGE WORKS		
Business Name:	The Regional Municipality of Halton		
Address:	Lyons Lane and Argus Road		
Full Address:			
Full PDF Link:	https://www.accessenvironment.ene.gov.on.ca/instruments/9036-63HHVG-14.pdf		
PDF Site Location:			

Site: ***Oakville Hydro Electricity Distribution Inc.***
Oakville Hydro Substations Various Substation Locations OAKVILLE ON L6L6K6

Database: ***GEN***

Generator Info

Generator No:	ON0552809	***Choice of Contact:***	CO_OFFICIAL
Approval Years:	2015	***Contaminated Fac:***	No
Status:		***MHSW Facility:***	No
PO Box No:		***SIC Code:***	221122
Country:	Canada		
Co Admin:	Peter Michaud		
Phone No Admin:	905-825-4681 Ext.		
SIC Description:	ELECTRIC POWER DISTRIBUTION		

Waste Detail(s)

Waste Class: 146
Waste Class Name: OTHER SPECIFIED INORGANICS

Waste Detail(s)

Waste Class: 148
Waste Class Name: INORGANIC LABORATORY CHEMICALS

Waste Detail(s)

Waste Class: 243
Waste Class Name: PCBS

Waste Detail(s)

Waste Class: 112
Waste Class Name: ACID WASTE - HEAVY METALS

Waste Detail(s)

Waste Class: 252
Waste Class Name: WASTE OILS & LUBRICANTS

Waste Detail(s)

Waste Class: 263
Waste Class Name: ORGANIC LABORATORY CHEMICALS

Waste Detail(s)

Waste Class: 251
Waste Class Name: OIL SKIMMINGS & SLUDGES

Waste Detail(s)

Waste Class: 213
Waste Class Name: PETROLEUM DISTILLATES

Waste Detail(s)

Waste Class: 232
Waste Class Name: POLYMERIC RESINS

Waste Detail(s)

Waste Class: 121
Waste Class Name: ALKALINE WASTES - HEAVY METALS

Waste Detail(s)

Waste Class: 212
Waste Class Name: ALIPHATIC SOLVENTS

Waste Detail(s)

Waste Class: 122
Waste Class Name: ALKALINE WASTES - OTHER METALS

Site: ***Oakville Hydro Electricity Distribution Inc.***
Oakville Hydro Substations Various Substation Locations OAKVILLE ON

Database: ***GEN***

Generator Info

Generator No: ON0552809
Approval Years: 2013
Status:
PO Box No:
Country:
Co Admin:
Phone No Admin:
SIC Description: ELECTRIC POWER DISTRIBUTION

Choice of Contact:
Contaminated Fac:
MHSW Facility:
SIC Code: 221122

Waste Detail(s)

Waste Class: 112
Waste Class Name: ACID WASTE - HEAVY METALS

Waste Detail(s)

Waste Class: 146
Waste Class Name: OTHER SPECIFIED INORGANICS

Waste Detail(s)

Waste Class: 148
Waste Class Name: INORGANIC LABORATORY CHEMICALS

Waste Detail(s)

Waste Class: 121
Waste Class Name: ALKALINE WASTES - HEAVY METALS

Waste Detail(s)

Waste Class: 251
Waste Class Name: OIL SKIMMINGS & SLUDGES

Waste Detail(s)

Waste Class: 122
Waste Class Name: ALKALINE WASTES - OTHER METALS

Waste Detail(s)

Waste Class: 243
Waste Class Name: PCBS

Waste Detail(s)

Waste Class: 212
Waste Class Name: ALIPHATIC SOLVENTS

Waste Detail(s)

Waste Class: 252
Waste Class Name: WASTE OILS & LUBRICANTS

Waste Detail(s)

Waste Class: 263
Waste Class Name: ORGANIC LABORATORY CHEMICALS

Waste Detail(s)

Waste Class: 232
Waste Class Name: POLYMERIC RESINS

Waste Detail(s)

Waste Class: 213
Waste Class Name: PETROLEUM DISTILLATES

Site: ***CANADIAN NATIONAL RAILWAY***
VARIOUS SITES WITHIN THE MOEE CENTRAL REGION (SEE SCHEDULE "B") ON

Database: ***GEN***

Generator Info

Generator No: ONR000703
Approval Years: 2013
Status:
PO Box No:
Country:
Co Admin:
Phone No Admin:
SIC Description: MAINLINE FREIGHT RAIL TRANSPORTATION

Choice of Contact:
Contaminated Fac:
MHSW Facility:
SIC Code: 482113

Waste Detail(s)

Waste Class: 270
Waste Class Name: OTHER SPECIFIED ORGANICS

Waste Detail(s)

Waste Class: 112
Waste Class Name: ACID WASTE - HEAVY METALS

Waste Detail(s)

Waste Class: 243
Waste Class Name: PCBS

Waste Detail(s)

Waste Class: 114
Waste Class Name: OTHER INORGANIC ACID WASTES

Waste Detail(s)

Waste Class: 212
Waste Class Name: ALIPHATIC SOLVENTS

Waste Detail(s)

Waste Class: 331
Waste Class Name: WASTE COMPRESSED GASES

Waste Detail(s)

Waste Class: 148
Waste Class Name: INORGANIC LABORATORY CHEMICALS

Waste Detail(s)

Waste Class: 266
Waste Class Name: PHENOLIC WASTES

Waste Detail(s)

Waste Class: 312
Waste Class Name: PATHOLOGICAL WASTES

Waste Detail(s)

Waste Class: 221
Waste Class Name: LIGHT FUELS

Waste Detail(s)

Waste Class: 252
Waste Class Name: WASTE OILS & LUBRICANTS

Waste Detail(s)

Waste Class: 121
Waste Class Name: ALKALINE WASTES - HEAVY METALS

Waste Detail(s)

Waste Class: 262
Waste Class Name: DETERGENTS/SOAPS

Waste Detail(s)

Waste Class: 146
Waste Class Name: OTHER SPECIFIED INORGANICS

Waste Detail(s)

Waste Class: 213
Waste Class Name: PETROLEUM DISTILLATES

Waste Detail(s)

Waste Class: 241
Waste Class Name: HALOGENATED SOLVENTS

Waste Detail(s)

Waste Class: 251
Waste Class Name: OIL SKIMMINGS & SLUDGES

Waste Detail(s)

Waste Class: 211
Waste Class Name: AROMATIC SOLVENTS

Waste Detail(s)

Waste Class: 253
Waste Class Name: EMULSIFIED OILS

Waste Detail(s)

Waste Class: 135
Waste Class Name: REACTIVE ANION WASTES

Waste Detail(s)

Waste Class: 268
Waste Class Name: AMINES

Waste Detail(s)

Waste Class: 232
Waste Class Name: POLYMERIC RESINS

Waste Detail(s)

Waste Class: 254
Waste Class Name: TRANSFER STATION OILS WASTES

Waste Detail(s)

Waste Class: 269
Waste Class Name: NON-HALOGENATED PESTICIDES

Waste Detail(s)

Waste Class: 222
Waste Class Name: HEAVY FUELS

Waste Detail(s)

Waste Class: 113
Waste Class Name: ACID WASTE - OTHER METALS

Waste Detail(s)

Waste Class: 145
Waste Class Name: PAINT/PIGMENT/COATING RESIDUES

Waste Detail(s)

Waste Class: 122
Waste Class Name: ALKALINE WASTES - OTHER METALS

Waste Detail(s)

Waste Class: 263
Waste Class Name: ORGANIC LABORATORY CHEMICALS

Waste Detail(s)

Waste Class: 231
Waste Class Name: LATEX WASTES

Site: ***Oakville Hydro Electricity Distribution Inc.***
Oakville Hydro Substations Various Substation Locations OAKVILLE ON

Database: ***GEN***

Generator Info

Generator No: ON0552809
Approval Years: 2012
Status:
PO Box No:
Country:
Co Admin:
Phone No Admin:
SIC Description: Electric Power Distribution

Choice of Contact:
Contaminated Fac:
MHSW Facility:
SIC Code: 221122

Waste Detail(s)

Waste Class: 112
Waste Class Name: ACID WASTE - HEAVY METALS

Waste Detail(s)

Waste Class: 148
Waste Class Name: INORGANIC LABORATORY CHEMICALS

Waste Detail(s)

Waste Class: 146
Waste Class Name: OTHER SPECIFIED INORGANICS

Waste Detail(s)

Waste Class: 212

Waste Class Name: ALIPHATIC SOLVENTS

Waste Detail(s)

Waste Class: 213
Waste Class Name: PETROLEUM DISTILLATES

Waste Detail(s)

Waste Class: 251
Waste Class Name: OIL SKIMMINGS & SLUDGES

Waste Detail(s)

Waste Class: 252
Waste Class Name: WASTE OILS & LUBRICANTS

Waste Detail(s)

Waste Class: 122
Waste Class Name: ALKALINE WASTES - OTHER METALS

Waste Detail(s)

Waste Class: 243
Waste Class Name: PCBS

Waste Detail(s)

Waste Class: 121
Waste Class Name: ALKALINE WASTES - HEAVY METALS

Waste Detail(s)

Waste Class: 232
Waste Class Name: POLYMERIC RESINS

Waste Detail(s)

Waste Class: 263
Waste Class Name: ORGANIC LABORATORY CHEMICALS

Site: ***CANADIAN NATIONAL RAILWAY***
VARIOUS SITES WITHIN THE MOEE CENTRAL REGION (SEE SCHEDULE "B") ON

Database: ***GEN***

Generator Info

Generator No: ONR000703
Approval Years: 2012
Status:
PO Box No:
Country:
Co Admin:
Phone No Admin:
SIC Description: Mainline Freight Rail Transportation

Choice of Contact:
Contaminated Fac:
MHSW Facility:
SIC Code: 482113

Waste Detail(s)

Waste Class: 145
Waste Class Name: PAINT/PIGMENT/COATING RESIDUES

Waste Detail(s)

Waste Class: 113
Waste Class Name: ACID WASTE - OTHER METALS

Waste Detail(s)

Waste Class: 331
Waste Class Name: WASTE COMPRESSED GASES

Waste Detail(s)

Waste Class: 211
Waste Class Name: AROMATIC SOLVENTS

Waste Detail(s)

Waste Class: 148
Waste Class Name: INORGANIC LABORATORY CHEMICALS

Waste Detail(s)

Waste Class: 222
Waste Class Name: HEAVY FUELS

Waste Detail(s)

Waste Class: 312
Waste Class Name: PATHOLOGICAL WASTES

Waste Detail(s)

Waste Class: 252
Waste Class Name: WASTE OILS & LUBRICANTS

Waste Detail(s)

Waste Class: 212
Waste Class Name: ALIPHATIC SOLVENTS

Waste Detail(s)

Waste Class: 263
Waste Class Name: ORGANIC LABORATORY CHEMICALS

Waste Detail(s)

Waste Class: 221
Waste Class Name: LIGHT FUELS

Waste Detail(s)

Waste Class: 146
Waste Class Name: OTHER SPECIFIED INORGANICS

Waste Detail(s)

Waste Class: 243
Waste Class Name: PCBS

Waste Detail(s)

Waste Class: 122
Waste Class Name: ALKALINE WASTES - OTHER METALS

Waste Detail(s)

Waste Class: 262
Waste Class Name: DETERGENTS/SOAPS

Waste Detail(s)

Waste Class: 251
Waste Class Name: OIL SKIMMINGS & SLUDGES

Waste Detail(s)

Waste Class: 253
Waste Class Name: EMULSIFIED OILS

Waste Detail(s)

Waste Class: 213
Waste Class Name: PETROLEUM DISTILLATES

Waste Detail(s)

Waste Class: 270
Waste Class Name: OTHER SPECIFIED ORGANICS

Waste Detail(s)

Waste Class: 266
Waste Class Name: PHENOLIC WASTES

Waste Detail(s)

Waste Class: 114
Waste Class Name: OTHER INORGANIC ACID WASTES

Waste Detail(s)

Waste Class: 231
Waste Class Name: LATEX WASTES

Waste Detail(s)

Waste Class: 232
Waste Class Name: POLYMERIC RESINS

Waste Detail(s)

Waste Class: 269
Waste Class Name: NON-HALOGENATED PESTICIDES

Waste Detail(s)

Waste Class: 254
Waste Class Name: TRANSFER STATION OILS WASTES

Waste Detail(s)

Waste Class: 121
Waste Class Name: ALKALINE WASTES - HEAVY METALS

Waste Detail(s)

Waste Class: 268
Waste Class Name: AMINES

Waste Detail(s)

Waste Class: 135
Waste Class Name: REACTIVE ANION WASTES

Waste Detail(s)

Waste Class: 241
Waste Class Name: HALOGENATED SOLVENTS

Waste Detail(s)

Waste Class: 112
Waste Class Name: ACID WASTE - HEAVY METALS

Site: ***Oakville Hydro Electricity Distribution Inc.***
Oakville Hydro Substations Various Substation Locations OAKVILLE ON L6L6K6

Database: ***GEN***

Generator Info

Generator No:	ON0552809	***Choice of Contact:***	CO_OFFICIAL
Approval Years:	2014	***Contaminated Fac:***	No
Status:		***MHSW Facility:***	No
PO Box No:		***SIC Code:***	221122
Country:	Canada		
Co Admin:	Peter Michaud		
Phone No Admin:	905-825-4681 Ext.		
SIC Description:	ELECTRIC POWER DISTRIBUTION		

Waste Detail(s)

Waste Class: 263
Waste Class Name: ORGANIC LABORATORY CHEMICALS

Waste Detail(s)

Waste Class: 251
Waste Class Name: OIL SKIMMINGS & SLUDGES

Waste Detail(s)

Waste Class: 232
Waste Class Name: POLYMERIC RESINS

Waste Detail(s)

Waste Class: 212
Waste Class Name: ALIPHATIC SOLVENTS

Waste Detail(s)

Waste Class: 122
Waste Class Name: ALKALINE WASTES - OTHER METALS

Waste Detail(s)

Waste Class: 112
Waste Class Name: ACID WASTE - HEAVY METALS

Waste Detail(s)

Waste Class: 243
Waste Class Name: PCBS

Waste Detail(s)

Waste Class: 252
Waste Class Name: WASTE OILS & LUBRICANTS

Waste Detail(s)

Waste Class: 213
Waste Class Name: PETROLEUM DISTILLATES

Waste Detail(s)

Waste Class: 146
Waste Class Name: OTHER SPECIFIED INORGANICS

Waste Detail(s)

Waste Class: 148
Waste Class Name: INORGANIC LABORATORY CHEMICALS

Waste Detail(s)

Waste Class: 121
Waste Class Name: ALKALINE WASTES - HEAVY METALS

Site: ***Trans Northern Pipelines Inc.***
Lot 14, Concession 3, South of Dundas St Oakville ON L6J 2W6

Database: ***GEN***

Generator Info

Generator No: ON9159743
Approval Years: As of Oct 2019
Status: Registered
PO Box No:
Country: Canada
Co Admin:
Phone No Admin:
SIC Description:

Choice of Contact:
Contaminated Fac:
MHSW Facility:
SIC Code:

Waste Detail(s)

Waste Class: 251 L
Waste Class Name: Waste oils/sludges (petroleum based)

Waste Detail(s)

Waste Class: 146 L
Waste Class Name: Other specified inorganic sludges, slurries or solids

2019 Generator Info

Gen No: ON9159743
ID: 36958
Contaminated Fac: N
MHSW Facility: N
NAICS Code1: 486910
NAICS Code2:
NAICS Code3:
Gen Name: Trans Northern Pipelines Inc.
Gen Div:
Gen Op Name: TNPI
Gen Op Div:
Site Adrs1: Lot 14, Concession 3, South of Dundas St
Site Bldg:
Site Pobox:
Province In: ONTARIO
Site Adrs2:
Site City: Oakville
Province Out:
Site Postal Code: L6J 2W6
Site Country: Canada
Co Official: Hali Martin
Co Admin:
Choice of Contact: CO_OFFICIAL
Phone No Official: 289-317-1814 Ext.
Phone No Admin:
County Ont: HALTON (R. M.)
County Out:
District: 305

2020 Generator Info

Gen No: ON9159743
ID: 36705
Contaminated Fac: N
MHSW Facility: N
NAICS Code1: 486910
NAICS Code2:
NAICS Code3:
Gen Name: Trans Northern Pipelines Inc.
Gen Div:
Gen Op Name: TNPI
Gen Op Div:
Site Adrs1: Lot 14, Concession 3, South of Dundas St
Site Bldg:
Site Pobox:
Province In: ONTARIO
Site Adrs2:
Site City: Oakville
Province Out:
Site Postal Code: L6J 2W6
Site Country: Canada
Co Official: Hali Martin
Co Admin:
Choice of Contact: CO_OFFICIAL
Phone No Official: 289-317-1814 Ext.
Phone No Admin:
County Ont: HALTON (R. M.)
County Out:
District: 305

2020 Generator Manifest

ID: 60635
Generator No: ON9159743
Receiver Type: 035
Waste Char: L
Waste Code: 251
Sum Received Qty: 28000.0
Waste Class Name: OIL SKIMMINGS & SLUDGES
Count Manifests: 3
District: 306

2020 Generator Manifest

ID: 60634
Sum Received Qty: 14190.0

Generator No:	ON9159743	***Waste Class Name:***	OIL SKIMMINGS & SLUDGES
Receiver Type:	035	***Count Manifests:***	1
Waste Char:	L	***District:***	301
Waste Code:	251		

Site: ***TRANS-NORTHERN PIPELINES INC. / PIPELINES TRANS-NORD INC.***
Lot 15, Concession 3, Oakville Oakville ON

Database: ***GEN***

Generator Info (as of Dec 2024)

Generator No:	ON001058138
Generator Company Name:	TRANS-NORTHERN PIPELINES INC. / PIPELINES TRANS-NORD INC.
Street:	Lot 15, Concession 3, Oakville
City:	Oakville
Province State:	Ontario
Country:	Canada
Postal Code:	L6J 7W3
Waste Class:	146 L

Waste Class Decoded:

146 - OTHER SPECIFIED INORGANICS

Generator Info (as of Apr 2025)

Generator Company Name:	TRANS-NORTHERN PIPELINES INC. / PIPELINES TRANS-NORD INC.
Generator Site Address:	Lot 15, Concession 3, Oakville
City:	Oakville
Province State:	Ontario
Country:	Canada
Postal Code:	L6J 7W3
Waste Class:	146 L

Waste Class Decoded:

146 - OTHER SPECIFIED INORGANICS

Waste Characteristic Decoded:

L - Liquid Industrial Waste

Site: ***TRANS-NORTHERN PIPELINES INC. / PIPELINES TRANS-NORD INC.***
Lot 14 Concession 3, Oakville Go Station Parking Lot Oakville ON

Database: ***GEN***

Generator Info (as of Dec 2024)

Generator No:	ON001071940
Generator Company Name:	TRANS-NORTHERN PIPELINES INC. / PIPELINES TRANS-NORD INC.
Street:	Lot 14 Concession 3, Oakville Go Station Parking Lot
City:	Oakville
Province State:	Ontario
Country:	Canada
Postal Code:	L6J 2Y1
Waste Class:	251 L,146 L,221 L

Waste Class Decoded:

251 - OIL SKIMMINGS & SLUDGES; 146 - OTHER SPECIFIED INORGANICS; 221 - LIGHT FUELS

Generator Info (as of Apr 2025)

Generator Company Name: TRANS-NORTHERN PIPELINES INC. / PIPELINES TRANS-NORD INC.
Generator Site Address: Lot 14 Concession 3, Oakville Go Station Parking Lot
City: Oakville
Province State: Ontario
Country: Canada
Postal Code: L6J 2Y1
Waste Class: 251 L, 146 L, 221 L

Waste Class Decoded:

251 - OIL SKIMMINGS & SLUDGES; 146 - OTHER SPECIFIED INORGANICS; 221 - LIGHT FUELS

Waste Characteristic Decoded:

L - Liquid Industrial Waste; L - Liquid Industrial Waste; L - Liquid Industrial Waste

---

Site: ***Oakville Hydro Electricity Distribution Inc.***
Oakville Hydro Substations Various Substation Locations OAKVILLE ON

Database: ***GEN***

Generator Info

Generator No: ON0552809
Approval Years: 2011
Status:
PO Box No:
Country:
Co Admin:
Phone No Admin:
SIC Description: Electric Power Distribution

Choice of Contact:
Contaminated Fac:
MHSW Facility:
SIC Code: 221122

Waste Detail(s)

Waste Class: 213
Waste Class Name: PETROLEUM DISTILLATES

Waste Detail(s)

Waste Class: 252
Waste Class Name: WASTE OILS & LUBRICANTS

Waste Detail(s)

Waste Class: 112
Waste Class Name: ACID WASTE - HEAVY METALS

Waste Detail(s)

Waste Class: 232
Waste Class Name: POLYMERIC RESINS

Waste Detail(s)

Waste Class: 122
Waste Class Name: ALKALINE WASTES - OTHER METALS

Waste Detail(s)

Waste Class: 121
Waste Class Name: ALKALINE WASTES - HEAVY METALS

Waste Detail(s)

Waste Class: 243
Waste Class Name: PCBS

Waste Detail(s)

Waste Class: 148
Waste Class Name: INORGANIC LABORATORY CHEMICALS

Waste Detail(s)

Waste Class: 251
Waste Class Name: OIL SKIMMINGS & SLUDGES

Waste Detail(s)

Waste Class: 263
Waste Class Name: ORGANIC LABORATORY CHEMICALS

Waste Detail(s)

Waste Class: 212
Waste Class Name: ALIPHATIC SOLVENTS

Waste Detail(s)

Waste Class: 146
Waste Class Name: OTHER SPECIFIED INORGANICS

Site: ***Regional Municipality of Halton Oakville library site***
Lot 15 Concession 3 SOUTH OF DUNDAS STREET TRAFALGAR Oakville ON

Database: ***LIMO***

ECA/Instrument No: X7048
Operation Status: Historic
C of A Issue Date:
C of A Issued to:
Lndfl Gas Mgmt (P):
Lndfl Gas Mgmt (F):
Lndfl Gas Mgmt (E):
Lndfl Gas Mgmt Sys:
Landfill Gas Mntr:
Leachate Coll Sys:
ERC Est Vol (m3):
ERC Volume Unit:
ERC Dt Last Det:
Landfill Type:
Source File Type: Historic and Closed Landfills
Fill Rate:
Fill Rate Unit:
Tot Fill Area (ha):
Tot Site Area (ha):
Footprint:
Tot Apprv Cap (m3):
Contam Atten Zone:
Grndwtr Mntr:
Surf Wtr Mntr:
Air Emis Monitor:
Approved Waste Type:
Client Site Name: Regional Municipality of Halton Oakville library site
ERC Methodology:
Site Name:

Natural Attenuation:
Liners:
Cover Material:
Leachate Off-Site:
Leachate On Site:
Req Coll Lndfll Gas:
Lndfll Gas Coll:
Total Waste Rec:
TWR Methodology:
TWR Unit:
Tot Aprv Cap Unit:
Financial Assurance:
Last Report Year:
Region:
District Office:
Site County:
Lot:
Concession:
Latitude:
Longitude:
Easting:
Northing:
UTM Zone:
Data Source:

Site Location Details: Lot 15 Concession 3 SOUTH OF DUNDAS STREET TRAFALGAR

Oakville

Service Area:
Page URL:

Site: ***unknown 16-mile creek site***
Lot 15 Concession 3 SOUTH OF DUNDAS STREET TRAFALGAR Oakville ON

Database: ***LIMO***

ECA/Instrument No:	X7049	***Natural Attenuation:***	
Operation Status:	Historic	***Liners:***	
C of A Issue Date:		***Cover Material:***	
C of A Issued to:		***Leachate Off-Site:***	
Lndfl Gas Mgmt (P):		***Leachate On Site:***	
Lndfl Gas Mgmt (F):		***Req Coll Lndfll Gas:***	
Lndfl Gas Mgmt (E):		***Lndfll Gas Coll:***	
Lndfl Gas Mgmt Sys:		***Total Waste Rec:***	
Landfill Gas Mntr:		***TWR Methodology:***	
Leachate Coll Sys:		***TWR Unit:***	
ERC Est Vol (m3):		***Tot Aprv Cap Unit:***	
ERC Volume Unit:		***Financial Assurance:***	
ERC Dt Last Det:		***Last Report Year:***	
Landfill Type:		***Region:***	
Source File Type:	Historic and Closed Landfills	***District Office:***	
Fill Rate:		***Site County:***	
Fill Rate Unit:		***Lot:***	
Tot Fill Area (ha):		***Concession:***	
Tot Site Area (ha):		***Latitude:***	
Footprint:		***Longitude:***	
Tot Apprv Cap (m3):		***Easting:***	
Contam Atten Zone:		***Northing:***	
Grndwtr Mntr:		***UTM Zone:***	
Surf Wtr Mntr:		***Data Source:***	
Air Emis Monitor:			
Approved Waste Type:			

Client Site Name: unknown
16-mile creek site
ERC Methodology:
Site Name:
Site Location Details: Lot 15 Concession 3 SOUTH OF DUNDAS STREET TRAFALGAR

Oakville

Service Area:
Page URL:

Site: ***Oakville Transit<UNOFFICIAL>***
Cross Avenue Oakville ON

Database: ***SPL***

Ref No:	5558-5ZVU7Q	***Municipality No:***	
Year:		***Nature of Damage:***	
Incident Dt:	6/12/2004	***Discharger Report:***	
Dt MOE Arvl on Scn:		***Material Group:***	Oil
MOE Reported Dt:	6/12/2004	***Impact to Health:***	
Dt Document Closed:		***Agency Involved:***	
Site No:			
MOE Response:			
Site County/District:			
Site Geo Ref Meth:			

Site District Office: Halton-Peel
Nearest Watercourse:
Site Name: GO STATION - CROSS AVENUE<UNOFFICIAL>
Site Address:
Site Region: Central
Site Municipality: Oakville
Site Lot:
Site Conc:
Site Geo Ref Accu:

Site Map Datum:
Northing:
Easting:
Entity Operating Name:
Client Name: Oakville Transit<UNOFFICIAL>
Client Type:
Source Type:
Incident Cause: Pipe Or Hose Leak
Incident Preceding Spill:
Incident Reason: Equipment Failure - Malfunction of system components
Incident Summary: Oakville Trans: 25L Power Steer fluid to grnd/strm
Environment Impact: Not Anticipated
Health Env Consequence:
Nature of Impact: Soil Contamination; Surface Water Pollution
Contaminant Qty: 25 L
Contaminant Qty 1:
Contaminant Unit: L
Contaminant Code: 15
Contaminant Name: POWER STEARING FLUID
Contaminant Limit 1:
Contam Limit Freq 1:
Contaminant UN No 1:
Receiving Medium: Land & Water
Activity Preceding Spill:
Property 2nd Watershed:
Property Tertiary Watershed:
Sector Type: Other Motor Vehicle
SAC Action Class: Spill to Land
Call Report Locatn Geodata:
Time Reported:
System Facility Address:

Site: ***CANADIAN NATIONAL RAILWAY***
CNR YARD. TRAIN OAKVILLE TOWN ON

Database: ***SPL***

Ref No: 147257
Year:
Incident Dt: 10/1/1997
Dt MOE Arvl on Scn:
MOE Reported Dt: 10/1/1997
Dt Document Closed:
Site No:
MOE Response:
Site County/District:
Site Geo Ref Meth:
Site District Office:
Nearest Watercourse:
Site Name:
Site Address:
Site Region:
Site Municipality: OAKVILLE TOWN
Site Lot:
Site Conc:
Site Geo Ref Accu:
Site Map Datum:
Northing:
Easting:
Entity Operating Name:
Client Name:
Client Type:
Source Type:
Incident Cause: UNKNOWN
Incident Preceding Spill:
Incident Reason: UNKNOWN
Incident Summary: CANADIAN NATIONAL RAILWAY-DIESEL SPRAYED ON TRACKSUNION STATION-OAKVILLE.
Environment Impact: POSSIBLE
Health Env Consequence:
Nature of Impact: Soil contamination

Municipality No: 14403
Nature of Damage:
Discharger Report:
Material Group:
Impact to Health:
Agency Involved: HALTON REG.

Contaminant Qty:
Contaminant Qty 1:
Contaminant Unit:
Contaminant Code:
Contaminant Name:
Contaminant Limit 1:
Contam Limit Freq 1:
Contaminant UN No 1:
Receiving Medium: LAND
Activity Preceding Spill:
Property 2nd Watershed:
Property Tertiary Watershed:
Sector Type:
SAC Action Class:
Call Report Locatn Geodata:
Time Reported:
System Facility Address:

Site: ***PRIVATE OWNER***
CROSS AVE, OAKILLE GO STATION MOTOR VEHICLE (OPERATING FLUID) OAKVILLE TOWN ON

Database: ***SPL***

Ref No: 103999
Year:
Incident Dt: 8/15/1994
Dt MOE Arvl on Scn:
MOE Reported Dt: 8/15/1994
Dt Document Closed:
Site No:
MOE Response:
Site County/District:
Site Geo Ref Meth:
Site District Office:
Nearest Watercourse:
Site Name:
Site Address:
Site Region:
Site Municipality: OAKVILLE TOWN
Site Lot:
Site Conc:
Site Geo Ref Accu:
Site Map Datum:
Northing:
Easting:
Entity Operating Name:
Client Name:
Client Type:
Source Type:
Incident Cause: OTHER CONTAINER LEAK
Incident Preceding Spill:
Incident Reason: INTENTIONAL/PLANNED
Incident Summary: DIAMOND TAXI: 5 L WASTE OIL DUMPED IN CATCHBASIN.CLEANED UP BY WORKS.
Environment Impact: NOT ANTICIPATED
Health Env Consequence:
Nature of Impact:
Contaminant Qty:
Contaminant Qty 1:
Contaminant Unit:
Contaminant Code:
Contaminant Name:
Contaminant Limit 1:
Contam Limit Freq 1:
Contaminant UN No 1:
Receiving Medium: WATER
Activity Preceding Spill:
Property 2nd Watershed:
Property Tertiary Watershed:
Sector Type:
SAC Action Class:
Municipality No: 14403
Nature of Damage:
Discharger Report:
Material Group:
Impact to Health:
Agency Involved: POLICE, HALTON REGION

Call Report Locatn Geodata:
Time Reported:
System Facility Address:

Appendix: Database Descriptions

Environmental Risk Information Services (ERIS) can search the following databases. The extent of historical information varies with each database and current information is determined by what is publicly available to ERIS at the time of update. ***Note:*** *Databases denoted with " * " indicates that the database will no longer be updated. See the individual database description for more information.*

Abandoned Aggregate Inventory: Provincial AAGR

The MAAP Program maintains a database of abandoned pits and quarries. Please note that the database is only referenced by lot and concession and city/town location. The database provides information regarding the location, type, size, land use, status and general comments.*

Government Publication Date: Sept 2002*

Aggregate Inventory: Provincial AGR

This database of licensed and permitted pits and quarries is maintained by the Ontario Ministry of Natural Resources and Forestry (MNRF), as regulated under the Aggregate Resources Act, R.S.O. 1990. Aggregate site data has been divided into active and inactive sites. Active sites may be further subdivided into partial surrenders. In partial surrenders, defined areas of a site are inactive while the rest of the site remains active.

Government Publication Date: Up to Nov 2024

Abandoned Mine Information System: Provincial AMIS

The Abandoned Mines Information System contains data on known abandoned and inactive mines located on both Crown and privately held lands. The information was provided by the Ministry of Northern Development and Mines (MNDM), with the following disclaimer: "the database provided has been compiled from various sources, and the Ministry of Northern Development and Mines makes no representation and takes no responsibility that such information is accurate, current or complete". Reported information includes official mine name, status, background information, mine start/end date, primary commodity, mine features, hazards and remediation.

Government Publication Date: 1800-May 2025

Anderson's Waste Disposal Sites: Private ANDR

The information provided in this database was collected by examining various historical documents which aimed to characterize the likely position of former waste disposal sites from 1860 to present. The research initiative behind the creation of this database was to identify those sites that are missing from the Ontario MOE Waste Disposal Site Inventory, as well as to provide revisions and corrections to the positions and descriptions of sites currently listed in the MOE inventory. In addition to historic waste disposal facilities, the database also identifies certain auto wreckers and scrap yards that have been extrapolated from documentary sources. Please note that the data is not warranted to be complete, exhaustive or authoritative. The information was collected for research purposes only.

Government Publication Date: 1860s-Present

Aboveground Storage Tanks: Provincial AST

Historical listing of aboveground storage tanks made available by the Department of Natural Resources and Forestry. Includes tanks used to hold water or petroleum. This dataset has been retired as of September 25, 2014 and will no longer be updated.

Government Publication Date: May 31, 2014

Automobile Wrecking & Supplies: Private AUWR

This database provides an inventory of known locations that are involved in the scrap metal, automobile wrecking/recycling, and automobile parts & supplies industry. Information is provided on the company name, location and business type.

Government Publication Date: 1999-Apr 30, 2025

Borehole: Provincial BORE

A borehole is the generalized term for any narrow shaft drilled in the ground, either vertically or horizontally. The information here includes geotechnical investigations or environmental site assessments, mineral exploration, or as a pilot hole for installing piers or underground utilities. Information is from many sources such as the Ministry of Transportation (MTO) boreholes from engineering reports and projects from the 1950 to 1990's in Southern Ontario. Boreholes from the Ontario Geological Survey (OGS) including The Urban Geology Analysis Information System (UGAIS) and the York Peel Durham Toronto (YPDT) database of the Conservation Authority Moraine Coalition. This database will include fields such as location, stratigraphy, depth, elevation, year drilled, etc. For all water well data or oil and gas well data for Ontario please refer to WWIS and OOGW.

Government Publication Date: 1875-Jul 2018

Certificates of Approval: Provincial CA

This database contains the following types of approvals: Air & Noise, Industrial Sewage, Municipal & Private Sewage, Waste Management Systems and Renewable Energy Approvals. The MOE in Ontario states that any facility that releases emissions to the atmosphere, discharges contaminants to ground or surface water, provides potable water supplies, or stores, transports or disposes of waste, must have a Certificate of Approval before it can operate lawfully. Fields include approval number, business name, address, approval date, approval type and status. This database will no longer be updated, as CofA's have been replaced by either Environmental Activity and Sector Registry (EASR) or Environmental Compliance Approval (ECA). Please refer to those individual databases for any information after Oct.31, 2011.

Government Publication Date: 1985-Oct 30, 2011*

Dry Cleaning Facilities: Federal CDRY

List of dry cleaning facilities made available by Environment and Climate Change Canada. Environment and Climate Change Canada's Tetrachloroethylene (Use in Dry Cleaning and Reporting Requirements) Regulations (SOR/2003-79) are intended to reduce releases of tetrachloroethylene to the environment from dry cleaning facilities.

Government Publication Date: Jan 2004-Dec 2023

Commercial Fuel Oil Tanks: Provincial CFOT

Locations of commercial underground fuel oil tanks. This is not a comprehensive or complete inventory of commercial fuel tanks in the province; this listing is a copy of records of registered commercial underground fuel oil tanks obtained under Access to Public Information.
Note that the following types of tanks do not require registration: waste oil tanks in apartments, office buildings, residences, etc.; aboveground gas or diesel tanks. Records are not verified for accuracy or completeness.

Government Publication Date: Oct 2023

Chemical Manufacturers and Distributors: Private CHEM

This database includes information from both a one time study conducted in 1992 and private source and is a listing of facilities that manufacture or distribute chemicals. The production of these chemical substances may involve one or more chemical reactions and/or chemical separation processes (i.e. fractionation, solvent extraction, crystallization, etc.).

Government Publication Date: 1999-Jan 31, 2020

Chemical Register: Private CHM

This database includes a listing of locations of facilities within the Province or Territory that either manufacture and/or distributes chemicals.

Government Publication Date: 1999-Apr 30, 2025

Compressed Natural Gas Stations: Private CNG

Canada has a network of public access compressed natural gas (CNG) refuelling stations. These stations dispense natural gas in compressed form at 3,000 pounds per square inch (psi), the pressure which is allowed within the current Canadian codes and standards. The majority of natural gas refuelling is located at existing retail gasoline that have a separate refuelling island for natural gas. This list of stations is made available by the Canadian Natural Gas Vehicle Alliance.

Government Publication Date: Dec 2012 -Jul 2025

Inventory of Coal Gasification Plants and Coal Tar Sites: Provincial COAL

This inventory includes both the "Inventory of Coal Gasification Plant Waste Sites in Ontario-April 1987" and the Inventory of Industrial Sites Producing or Using Coal Tar and Related Tars in Ontario-November 1988) collected by the MOE. It identifies industrial sites that produced and continue to produce or use coal tar and other related tars. Detailed information is available and includes: facility type, size, land use, information on adjoining properties, soil condition, site operators/occupants, site description, potential environmental impacts and historic maps available. This was a one-time inventory.*

Government Publication Date: Apr 1987 and Nov 1988*

Compliance and Convictions: Provincial CONV

This database summarizes the fines and convictions handed down by the Ontario courts beginning in 1989. Companies and individuals named here have been found guilty of environmental offenses in Ontario courts of law.

Government Publication Date: 1989-Jun 2025

Certificates of Property Use: Provincial CPU

This is a subset taken from Ontario's Environmental Registry (EBR) database. It will include CPU's on the registry such as (EPA s. 168.6) - Certificate of Property Use.

Government Publication Date: 1994 - Jul 31, 2025

Drill Hole Database: Provincial DRL

The Ontario Drill Hole Database (ODHD) is offered by the Province of Ontario's Ministry of Mines. The dataset contains information for over 164,000 percussion, overburden, sonic and diamond-drill holes. The presence of assay results with cutoff values for gold, silver, copper, zinc, lead, nickel and platinum group elements is noted. Drill hole data are compiled from assessment files that have been submitted to the ministry in accordance with the Ontario Mining Act (OMA). Source assessment file numbers are captured for cross reference with the Ontario Assessment File Database (OAFD). Please note that limited data is available for southern Ontario, as it was the last area to be completed. The database was created when surveys submitted to the Ministry were converted in the Assessment File Research Image Database (AFRI) project. However, the degree of accuracy (coordinates) as to the exact location of drill holes is dependent upon the source document submitted. Levels of accuracy used to locate holes are: centering on the mining claim; a sketch of the mining claim; a 1:50,000 map; a detailed company map; or from submitted a "Report of Work".

Government Publication Date: 1886 - Jul 2025

Delisted Fuel Tanks: Provincial DTNK

List of fuel storage tank sites that were once found in - and have since been removed from - the list of fuel storage tanks made available by the regulatory agency under Access to Public Information.

Government Publication Date: Oct 2023

Environmental Activity and Sector Registry: Provincial EASR

On October 31, 2011, a smarter, faster environmental approvals system came into effect in Ontario. The EASR allows businesses to register certain activities with the ministry, rather than apply for an approval. The registry is available for common systems and processes, to which preset rules of operation can be applied. The EASR is currently available for: heating systems, standby power systems and automotive refinishing. Businesses whose activities aren't subject to the EASR may apply for an ECA (Environmental Compliance Approval), Please see our ECA database.

Government Publication Date: Oct 2011 - Jul 31, 2025

Environmental Registry: Provincial EBR

The Environmental Registry lists proposals, decisions and exceptions regarding policies, Acts, instruments, or regulations that could significantly affect the environment. Through the Registry, thirteen provincial ministries notify the public of upcoming proposals and invite their comments. For example, if a local business is requesting a permit, license, or certificate of approval to release substances into the air or water; these are notified on the registry. Data includes: Approval for discharge into the natural environment other than water (i.e. Air) - EPA s. 9, Approval for sewage works - OWRA s. 53(1), and EPA s. 27 - Approval for a waste disposal site. For information regarding Permit to Take Water (PTTW), Certificate of Property Use (CPU) and (ORD) Orders please refer to those individual databases.

Government Publication Date: 1994 - Jul 31, 2025

Environmental Compliance Approval: Provincial ECA

On October 31, 2011, a smarter, faster environmental approvals system came into effect in Ontario. In the past, a business had to apply for multiple approvals (known as certificates of approval) for individual processes and pieces of equipment. Today, a business either registers itself, or applies for a single approval, depending on the types of activities it conducts. Businesses whose activities aren't subject to the EASR may apply for an ECA. A single ECA addresses all of a business's emissions, discharges and wastes. Separate approvals for air, noise and waste are no longer required. This database will also include Renewable Energy Approvals. For certificates of approval prior to Nov 1st, 2011, please refer to the CA database. For all Waste Disposal Sites please refer to the WDS database.

Government Publication Date: Oct 2011 - Jul 31, 2025

Environmental Effects Monitoring: Federal EEM

The Environmental Effects Monitoring program assesses the effects of effluent from industrial or other sources on fish, fish habitat and human usage of fisheries resources. Since 1992, pulp and paper mills have been required to conduct EEM studies under the Pulp and Paper Effluent Regulations. This database provides information on the mill name, geographical location and sub-lethal toxicity data.

Government Publication Date: 1992-2007*

ERIS Historical Searches: Private EHS

ERIS has compiled a database of all environmental risk reports completed since March 1999. Available fields for this database include: site location, date of report, type of report, and search radius. As per all other databases, the ERIS database can be referenced on both the map and "Statistical Profile" page.

Government Publication Date: 1999-Apr 30, 2025

Environmental Issues Inventory System: Federal EIIS

The Environmental Issues Inventory System was developed through the implementation of the Environmental Issues and Remediation Plan. This plan was established to determine the location and severity of contaminated sites on inhabited First Nation reserves, and where necessary, to remediate those that posed a risk to health and safety; and to prevent future environmental problems. The EIIS provides information on the reserve under investigation, inventory number, name of site, environmental issue, site action (Remediation, Site Assessment), and date investigation completed.

Government Publication Date: 1992-2001*

Emergency Management Historical Event: Provincial EMHE

List of locations of historical occurrences of emergency events, including those assigned to the Ministry of Natural Resources by Order-In-Council (OIC) under the Emergency Management and Civil Protection Act, as well as events where MNR provided requested emergency response assistance. Many of these events will have involved community evacuations, significant structural loss, and/or involvement of MNR emergency response staff. These events fall into one of ten (10) type categories: Dam Failure; Drought / Low Water; Erosion; Flood; Forest Fire; Soil and Bedrock Instability; Petroleum Resource Center Event, EMO Requested Assistance, Continuity of Operations Event, Other Requested Assistance. EMHE record details are reproduced by ERIS under License with the Ontario Ministry of Natural Resources © Queen's Printer for Ontario, 2017.

Government Publication Date: Apr 30, 2022

Environmental Penalty Annual Report: Provincial EPAR

This database contains data from Ontario's annual environmental penalty report published by the Ministry of the Environment, Conservation and Parks (MECP). These reports provide information on environmental penalties for land or water violations issued to companies in one of the nine industrial sectors covered by the Municipal Industrial Strategy for Abatement (MISA) regulations.

Government Publication Date: Jan 1, 2011 - Dec 31, 2024

List of Expired Fuels Safety Facilities: Provincial EXP

List of facilities and tanks for which there was once a fuel registration. This is not a comprehensive or complete inventory of expired tanks/tank facilities in the province; this listing is a copy of previously registered tanks and facilities obtained under Access to Public Information. Includes private fuel outlets, bulk plants, fuel oil tanks, gasoline stations, marinas, propane filling stations, liquid fuel tanks, piping systems, etc; includes tanks which have been removed from the ground.
Notes: registration was not required for private fuel underground/aboveground storage tanks prior to January 1990, nor for furnace oil tanks prior to May 1, 2002; registration is not required for waste oil tanks in apartments, office buildings, residences, etc., or aboveground gas or diesel tanks. Records are not verified for accuracy or completeness.

Government Publication Date: Oct 2023

Federal Convictions: Federal FCON

Environment Canada maintains a database referred to as the "Environmental Registry" that details prosecutions under the Canadian Environmental Protection Act (CEPA) and the Fisheries Act (FA). Information is provided on the company name, location, charge date, offence and penalty.

Government Publication Date: 1988-Jun 2007*

Contaminated Sites on Federal Land: Federal FCS

The Federal Contaminated Sites Inventory includes information on known federal contaminated sites under the custodianship of departments, agencies and consolidated Crown corporations as well as those that are being or have been investigated to determine whether they have contamination arising from past use that could pose a risk to human health or the environment. The inventory also includes non-federal contaminated sites for which the Government of Canada has accepted some or all financial responsibility. It does not include sites where contamination has been caused by, and which are under the control of, enterprise Crown corporations, private individuals, firms or other levels of government. Includes fire training sites and sites at which Per- and Polyfluoroalkyl Substances (PFAS) are a concern.

Government Publication Date: Jun 2000-Mar 2025

Fisheries & Oceans Fuel Tanks: Federal FOFT

Fisheries & Oceans Canada maintains an inventory of aboveground & underground fuel storage tanks located on Fisheries & Oceans property or controlled by DFO. Our inventory provides information on the site name, location, tank owner, tank operator, facility type, storage tank location, tank contents & capacity, and date of tank installation.

Government Publication Date: 1964-Sep 2019

Federal Identification Registry for Storage Tank Systems (FIRSTS): Federal FRST

A list of federally regulated Storage tanks from the Federal Identification Registry for Storage Tank Systems (FIRSTS). FIRSTS is Environment and Climate Change Canada's database of storage tank systems subject to the Storage Tank for Petroleum Products and Allied Petroleum Products Regulations. The main objective of the Regulations is to prevent soil and groundwater contamination from storage tank systems located on federal and aboriginal lands. Storage tank systems that do not have a valid identification number displayed in a readily visible location on or near the storage tank system may be refused product delivery.

Government Publication Date: Oct 31, 2021

Fuel Storage Tank: Provincial FST

List of registered private and retail fuel storage tanks. This is not a comprehensive or complete inventory of private and retail fuel storage tanks in the province; this listing is a copy of registered private and retail fuel storage tanks, obtained under Access to Public Information.
Notes: registration was not required for private fuel underground/aboveground storage tanks prior to January 1990, nor for furnace oil tanks prior to May 1, 2002; registration is not required for waste oil tanks in apartments, office buildings, residences, etc., or aboveground gas or diesel tanks. Records are not verified for accuracy or completeness.

Government Publication Date: Oct 2023

Fuel Storage Tank - Historic: Provincial FSTH

The Fuels Safety Branch of the Ontario Ministry of Consumer and Commercial Relations maintained a database of all registered private fuel storage tanks. Public records of private fuel storage tanks are only available since the registration became effective in September 1989. This information is now collected by the Technical Standards and Safety Authority.

Government Publication Date: Pre-Jan 2010*

Ontario Regulation 347 Waste Generators Summary: Provincial GEN

Regulation 347 of the Ontario EPA defines a waste generation site as any site, equipment and/or operation involved in the production, collection, handling and/or storage of regulated wastes. A generator of regulated waste is required to register the waste generation site and each waste produced, collected, handled, or stored at the site. This database contains the registration number, company name and address of registered generators including the types of hazardous wastes generated. It includes data on waste generating facilities such as: drycleaners, waste treatment and disposal facilities, machine shops, electric power distribution etc. This information is a summary of all years from 1986 including the most currently available data. As of January 1, 2023, businesses and institutions subject to the amended Reg. 347: General – Waste Management are required to report their activities and pay fees through Resource Productivity & Recovery Authority (RPRA) online Hazardous Waste Program Registry (HWPR) rather than the Hazardous Waste Information Network (HWIN) system previously operated by the Ministry of the Environment, Conservation and Parks (MECP). Some records may contain, within the company name, the phrase "See & Use..." followed by a series of letters and numbers. This occurs when one company is amalgamated with or taken over by another registered company. The number listed as "See & Use", refers to the new ownership and the other identification number refers to the original ownership. This phrase serves as a link between the 2 companies until operations have been fully transferred.

Government Publication Date: 1986-Mar 31, 2025

Greenhouse Gas Emissions from Large Facilities: Federal GHG

List of greenhouse gas emissions from large facilities made available by Environment Canada. Greenhouse gas emissions in kilotonnes of carbon dioxide equivalents (kt CO2 eq).

Government Publication Date: 2013-Feb 2025

TSSA Historic Incidents: Provincial HINC

List of historic incidences of spills and leaks of diesel, fuel oil, gasoline, natural gas, propane, and hydrogen recorded by the TSSA in their previous incident tracking system. The TSSA's Fuels Safety Program administers the Technical Standards & Safety Act 2000, providing fuel-related safety services associated with the safe transportation, storage, handling and use of fuels such as gasoline, diesel, propane, natural gas and hydrogen. Under this Act, the TSSA regulates fuel suppliers, storage facilities, transport trucks, pipelines, contractors and equipment or appliances that use fuels. Records are not verified for accuracy or completeness. This is not a comprehensive or complete inventory of historical fuel spills and leaks in the province. This listing is a copy of the data captured at one moment in time and is hence limited by the record date provided here.

Government Publication Date: 2006-June 2009*

Indian & Northern Affairs Fuel Tanks: Federal IAFT

The Department of Indian & Northern Affairs Canada (INAC) maintains an inventory of aboveground & underground fuel storage tanks located on both federal and crown land. Our inventory provides information on the reserve name, location, facility type, site/facility name, tank type, material & ID number, tank contents & capacity, and date of tank installation.

Government Publication Date: 1950-Aug 2003*

Fuel Oil Spills and Leaks: Provincial INC

Listing of spills and leaks of diesel, fuel oil, gasoline, natural gas, propane, and hydrogen reported to the Spills Action Centre (SAC). This is not a comprehensive or complete inventory of fuel-related leaks, spills, and incidents in the province; this listing in a copy of incidents reported to the SAC, obtained under Access to Public Information. Includes incidents from fuel-related hazards such as spills, fires, and explosions. Records are not verified for accuracy or completeness.

Government Publication Date: 31 Oct, 2023

Landfill Inventory Management Ontario: Provincial LIMO

The Landfill Inventory Management Ontario (LIMO) database is updated every year, as the Ministry of the Environment, Conservation and Parks compiles new and updated information. Includes small and large landfills currently operating as well as those which are closed and historic. Operators of larger landfills provide landfill information for the previous operating year to the ministry for LIMO including: estimated amount of total waste received, landfill capacity, estimated total remaining landfill capacity, fill rates, engineering designs, reporting and monitoring details, size of location, service area, approved waste types, leachate of site treatment, contaminant attenuation zone and more. The small landfills include information such as site owner, site location and certificate of approval # and status.

Government Publication Date: Mar 31, 2022

Canadian Mine Locations: Private MINE

This information is collected from the Canadian & American Mines Handbook. The Mines database is a national database that provides over 290 listings on mines (listed as public companies) dealing primarily with precious metals and hard rocks. Listed are mines that are currently in operation, closed, suspended, or are still being developed (advanced projects). Their locations are provided as geographic coordinates (x, y and/or longitude, latitude). As of 2002, data pertaining to Canadian smelters and refineries has been appended to this database.

Government Publication Date: 1998-2009*

Mineral Occurrences: Provincial MNR

In the early 70's, the Ministry of Northern Development and Mines created an inventory of approximately 19,000 mineral occurrences in Ontario, in regard to metallic and industrial minerals, as well as some information on building stones and aggregate deposits. Please note that the "Horizontal Positional Accuracy" is approximately +/- 200 m. Many reference elements for each record were derived from field sketches using pace or chain/tape measurements against claim posts or topographic features in the area. The primary limiting factor for the level of positional accuracy is the scale of the source material. The testing of horizontal accuracy of the source materials was accomplished by comparing the plan metric (X and Y) coordinates of that point with the coordinates of the same point as defined from a source of higher accuracy.

Government Publication Date: 1846-Feb 2025

National Analysis of Trends in Emergencies System (NATES): Federal NATE

In 1974 Environment Canada established the National Analysis of Trends in Emergencies System (NATES) database, for the voluntary reporting of significant spill incidents. The data was to be used to assist in directing the work of the emergencies program. NATES ran from 1974 to 1994. Extensive information is available within this database including company names, place where the spill occurred, date of spill, cause, reason and source of spill, damage incurred, and amount, concentration, and volume of materials released.

Government Publication Date: 1974-1994*

Non-Compliance Reports: Provincial NCPL

The Ministry of the Environment Conservation and Parks (MECP) provides information about non-compliant discharges of contaminants to air and water that exceed legal allowable limits, from regulated industrial and municipal facilities. A reported non-compliance failure may be in regard to a Control Order, Certificate of Approval, Sectoral Regulation or specific regulation/act. MECP publicly releases the Environmental Compliance Report (ECR) on the Ontario Data Catalogue. In Ontario, all facilities with regulated wastewater discharges or air emissions under the Ontario Water Resources Act and the Environmental Protection Act must monitor and report any cases where approved operating limits have been exceeded.

Government Publication Date: Dec 31, 2023

National Defense & Canadian Forces Fuel Tanks: Federal NDFT

The Department of National Defense and the Canadian Forces maintains an inventory of all aboveground & underground fuel storage tanks located on DND lands. Our inventory provides information on the base name, location, tank type & capacity, tank contents, tank class, date of tank installation, date tank last used, and status of tank as of May 2001. This database will no longer be updated due to the new National Security protocols which have prohibited any release of this database.

Government Publication Date: Up to May 2001*

National Defense & Canadian Forces Spills: Federal NDSP

The Department of National Defense and the Canadian Forces maintains an inventory of spills to land and water. All spill sites have been classified under the "Transportation of Dangerous Goods Act - 1992". Our inventory provides information on the facility name, location, spill ID #, spill date, type of spill, as well as the quantity of substance spilled & recovered.

Government Publication Date: Mar 1999-Nov 2023

National Defence & Canadian Forces Waste Disposal Sites: Federal NDWD

The Department of National Defence and the Canadian Forces maintains an inventory of waste disposal sites located on DND lands. Where available, our inventory provides information on the base name, location, type of waste received, area of site, depth of site, year site opened/closed and status.

Government Publication Date: 2001-Apr 2007*

National Energy Board Pipeline Incidents: Federal NEBI

Locations of pipeline incidents from 2008 to present, made available by the Canada Energy Regulator (CER) - previously the National Energy Board (NEB). Includes incidents reported under the Onshore Pipeline Regulations and the Processing Plant Regulations related to pipelines under federal jurisdiction, does not include incident data related to pipelines under provincial or territorial jurisdiction.

Government Publication Date: 2008-Jun 30, 2025

National Energy Board Wells: Federal NEBP

The NEBW database contains information on onshore & offshore oil and gas wells that are outside provincial jurisdiction(s) and are thereby regulated by the National Energy Board. Data is provided regarding the operator, well name, well ID No./UWI, status, classification, well depth, spud and release date.

Government Publication Date: 1920-Feb 2003*

National Environmental Emergencies System (NEES): Federal NEES

In 2000, the Emergencies program implemented NEES, a reporting system for spills of hazardous substances. For the most part, this system only captured data from the Atlantic Provinces, some from Quebec and Ontario and a portion from British Columbia. Data for Alberta, Saskatchewan, Manitoba and the Territories was not captured. However, NEES is also a repository for previous Environment Canada spill datasets. NEES is composed of the historic datasets ' or Trends ' which dates from approximately 1974 to present. NEES Trends is a compilation of historic databases, which were merged and includes data from NATES (National Analysis of Trends in Emergencies System), ARTS (Atlantic Regional Trends System), and NEES. In 2001, the Emergencies Program determined that variations in reporting regimes and requirements between federal and provincial agencies made national spill reporting and trend analysis difficult to achieve. As a consequence, the department has focused efforts on capturing data on spills of substances which fall under its legislative authority only (CEPA and FA). As such, the NEES database will be decommissioned in December 2004.

Government Publication Date: 1974-2003*

National PCB Inventory: Federal NPCB

Environment Canada's National PCB inventory includes information on in-use PCB containing equipment in Canada including federal, provincial and private facilities. Federal out-of-service PCB containing equipment and PCB waste owned by the federal government or by federally regulated industries such as airlines, railway companies, broadcasting companies, telephone and telecommunications companies, pipeline companies, etc. are also listed. Although it is not Environment Canada's mandate to collect data on non-federal PCB waste, the National PCB inventory includes some information on provincial and private PCB waste and storage sites. Some addresses provided may be Head Office addresses and are not necessarily the location of where the waste is being used or stored.

Government Publication Date: 1988-2008*

National Pollutant Release Inventory: Federal NPR2

The National Pollutant Release Inventory (NPRI) is Canada's public inventory of pollutant releases (to air, water and land), disposals, and transfers for recycling. The inventory, managed by Environment and Climate Change Canada, tracks over 300 substances. Under the authority of the Canadian Environmental Protection Act (CEPA), owners or operators of facilities that meet published reporting requirements are required to report to the NPRI.

Government Publication Date: Feb 2024

National Pollutant Release Inventory - Historic: Federal NPRI

Environment Canada has defined the National Pollutant Release Inventory ("NPRI") as a federal government initiative designed to collect comprehensive national data regarding releases to air, water, or land, and waste transfers for recycling for more than 300 listed substances. This data holds historic records; current records are found in NPR2.

Government Publication Date: 1993-May 2017

Oil and Gas Wells: Private OGWE

The Nickle's Energy Group (publisher of the Daily Oil Bulletin) collects information on drilling activity including operator and well statistics. The well information database includes name, location, class, status and depth. The main Nickle's database is updated on a daily basis, however, this database is updated on a monthly basis. More information is available at www.nickles.com.

Government Publication Date: 1988-Jun 30, 2025

Ontario Oil and Gas Wells: Provincial OOGW

In 1998, the Ministry of Natural Resources (MNR) handed over to the Ontario Oil, Gas and Salt Resources (OGSR) Corporation, the responsibility of maintaining a database of oil and gas wells drilled in Ontario. The OGSR Library has over 20,000+ wells in their database. Information available for all wells in the ERIS database includes well owner/operator, location, permit issue date, and well cap date, license number, status, depth and the primary target (rock unit) of the well being drilled. All geology/stratigraphy table information, plus all water table information is also provided for each well record.

Government Publication Date: 1800-Aug 2024

Inventory of PCB Storage Sites: Provincial OPCB

The Ontario Ministry of Environment, Waste Management Branch, maintains an inventory of PCB storage sites within the province. Ontario Regulation 11/82 (Waste Management - PCB) and Regulation 347 (Generator Waste Management) under the Ontario EPA requires the registration of inactive PCB storage equipment and/or disposal sites of PCB waste with the Ontario Ministry of Environment. This database contains information on: 1) waste quantities; 2) major and minor sites storing liquid or solid waste; and 3) a waste storage inventory.

Government Publication Date: 1987-Oct 2004; 2012-Dec 2013

Orders: Provincial ORD

This is a subset taken from Ontario's Environmental Registry (EBR) database. It will include Orders on the registry such as (EPA s. 17) - Order for remedial work, (EPA s. 18) - Order for preventative measures, (EPA s. 43) - Order for removal of waste and restoration of site, (EPA s. 44) - Order for conformity with Act for waste disposal sites, (EPA s. 136) - Order for performance of environmental measures.

Government Publication Date: 1994 - Jul 31, 2025

Canadian Pulp and Paper: Private PAP

This information is part of the Pulp and Paper Canada Directory. The Directory provides a comprehensive listing of the locations of pulp and paper mills and the products that they produce.

Government Publication Date: 1999, 2002, 2004, 2005, 2009-2014

Parks Canada Fuel Storage Tanks: Federal PCFT

Canadian Heritage maintains an inventory of known fuel storage tanks operated by Parks Canada, in both National Parks and at National Historic Sites. The database details information on site name, location, tank install/removal date, capacity, fuel type, facility type, tank design and owner/operator.

Government Publication Date: 1920-Jan 2005*

Pesticide Register: Provincial PES

The Ontario Ministry of the Environment and Climate Change maintains a database of licensed operators and vendors of registered pesticides.

Government Publication Date: Oct 2011 - Jul 31, 2025

Ontario PFAS Spills: Provincial PFAS

This specific list of spills includes those incidents where one or more of the listed contaminants are identified in the PFAS Structure List and/or PFAS Chemicals Without Explicit Structure List made available by the United States Environmental Protection Agency (US EPA), is originally sourced from the Ministry of the Environment, Conservation and Parks spills related data. Information from 1988-2002 was part of the ORIS (Occurrence Reporting Information System). The SAC (Spills Action Centre) handles all spills reported in Ontario. Regulations for spills in Ontario are part of the MOE's Environmental Protection Act, Part X.

Government Publication Date: 1988-Jun 2024; Aug 2024; Oct-Nov 2024

NPRI Reporters - PFAS Substances: Federal PFCH

The National Pollutant Release Inventory (NPRI) is Canada's public inventory of releases, disposals, and transfers, tracking over 320 pollutants. Per - and polyfluoroalkyl substances (PFAS) are a group of over 4,700 human-made substances for which adverse environmental and health effects have been observed. This listing of PFAS substance reporters includes those NPRI facilities that reported substances that are found in either: a) the Comprehensive Global Database of PFASs compiled by the Organisation for Economic Co-operation and Development (OECD), b) the US Environmental Protection Agency (US EPA) Master List of PFAS Substances, c) the US EPA list of PFAS chemicals without explicit structures, or d) the US EPA list of PFAS structures (encompassing the largest set of structures having sufficient levels of fluorination to potentially impart PFAS-type properties).

Government Publication Date: Feb 2024

Potential PFAS Handlers from NPRI: Federal PFHA

The National Pollutant Release Inventory (NPRI) is Canada's public inventory of releases, disposals, and transfers, tracking over 320 pollutants. Per - and polyfluoroalkyl substances (PFAS) are a group of over 4,700 human-made substances for which adverse environmental and health effects have been observed. This list of potential PFAS handlers includes those NPRI facilities that reported business activity (NAICS code) included in the US Environmental Protection Agency (US EPA) list of Potential PFAS-Handling Industry Sectors, further described as operating in industry sectors where literature reviews indicate that PFAS may be handled and/or released. Inclusion of a facility in this listing does not indicate that PFAS are being manufactured, processed, used, or released by the facility - these are facilities that potentially handle PFAS based on their industrial profile.

Government Publication Date: Feb 2024

Pipeline Incidents: Provincial PINC

List of pipeline incidents (strikes, leaks, spills). This is not a comprehensive or complete inventory of pipeline incidents in the province; this listing in an historical copy of records previously obtained under Access to Public Information. Records are not verified for accuracy or completeness.

Government Publication Date: Feb 28, 2021

Potential PFAS Handlers from EASR: Provincial PPHA

The Ontario Environmental Activity and Sector Registry (EASR), described in Ontario Regulation 245/11, allows businesses with less complex operations - and hence not requiring an Environmental Compliance Approval - to register their activities with the Ontario Ministry of the Environment, Conservation and Parks (MECP). This list of potential PFAS handlers includes those EASR facilities that reported business activity (NAICS code) included in the US Environmental Protection Agency (US EPA) list of Potential PFAS-Handling Industry Sectors, further described as operating in industry sectors where literature reviews indicate that PFAS may be handled and/or released. Inclusion of a facility in this listing does not indicate that PFAS are being manufactured, processed, used.

Government Publication Date: Jun 30, 2024

Private and Retail Fuel Storage Tanks: Provincial PRT

The Fuels Safety Branch of the Ontario Ministry of Consumer and Commercial Relations maintained a database of all registered private fuel storage tanks and licensed retail fuel outlets. This database includes an inventory of locations that have gasoline, oil, waste oil, natural gas and/or propane storage tanks on their property. The MCCR no longer collects this information. This information is now collected by the Technical Standards and Safety Authority (TSSA).

Government Publication Date: 1989-1996*

Permit to Take Water: Provincial PTTW

This is a subset taken from Ontario's Environmental Registry (EBR) database. It will include PTTW's on the registry such as OWRA s. 34 - Permit to take water.

Government Publication Date: 1994 - Jul 31, 2025

Ontario Regulation 347 Waste Receivers Summary: Provincial REC

Part V of the Ontario Environmental Protection Act ("EPA") regulates the disposal of regulated waste through an operating waste management system or a waste disposal site operated or used pursuant to the terms and conditions of a Certificate of Approval or a Provisional Certificate of Approval. Regulation 347 of the Ontario EPA defines a waste receiving site as any site or facility to which waste is transferred by a waste carrier. A receiver of regulated waste is required to register the waste receiving facility. This database represents registered receivers of regulated wastes, identified by registration number, company name and address, and includes receivers of waste such as: landfills, incinerators, transfer stations, PCB storage sites, sludge farms and water pollution control plants. This information is a summary of all years from 1986 including the most currently available data.

Government Publication Date: 1986-1990, 1992-2021

Record of Site Condition: Provincial RSC

The Record of Site Condition (RSC) is part of the Ministry of the Environment's Brownfields Environmental Site Registry. Protection from environmental cleanup orders for property owners is contingent upon documentation known as a record of site condition (RSC) being filed in the Environmental Site Registry. In order to file an RSC, the property must have been properly assessed and shown to meet the soil, sediment and groundwater standards appropriate for the use (such as residential) proposed to take place on the property. The Record of Site Condition Regulation (O. Reg. 153/04) details requirements related to site assessment and clean up. RSCs filed after July 1, 2011 will also be included as part of the new (O.Reg. 511/09). The Government of Ontario states that it is not responsible for the accuracy of the information in this Registry.

Government Publication Date: 1997-Sept 2001, Oct 2004-Aug 2025

Retail Fuel Storage Tanks: Private RST

This database includes an inventory of retail fuel outlet locations (including marinas) that have on their property gasoline, oil, waste oil, natural gas and / or propane storage tanks.

Government Publication Date: 1999-Apr 30, 2025

Scott's Manufacturing Directory: Private SCT

Scott's Directories is a data bank containing information on over 200,000 manufacturers across Canada. Even though Scott's listings are voluntary, it is the most comprehensive database of Canadian manufacturers available. Information concerning a company's address, plant size, and main products are included in this database.

Government Publication Date: 1992-Mar 2011*

Ontario Spills: Provincial SPL

List of spills and incidents made available by the Ministry of the Environment, Conservation and Parks. This database identifies information such as location (approximate), type and quantity of contaminant, date of spill, environmental impact, cause, nature of impact, etc. Information from 1988-2002 was part of the ORIS (Occurrence Reporting Information System). The SAC (Spills Action Centre) handles all spills reported in Ontario. Regulations for spills in Ontario are part of the MOE's Environmental Protection Act, Part X.

Government Publication Date: 1988-Jun 2024; Aug 2024; Oct-May 2025

Wastewater Discharger Registration Database: Provincial SRDS

Facilities that report either municipal treated wastewater effluent or industrial wastewater discharges under the Effluent Monitoring and Effluent Limits (EMEL) and Municipal/Industrial Strategy for Abatement Regulations. The Municipal/Industrial Strategy for Abatement (MISA) division of the Ontario Ministry of Environment keeps record of direct dischargers of toxic pollutants within nine sectors including: Electric Power Generation, Mining, Petroleum Refining, Organic Chemicals, Inorganic Chemicals, Pulp & Paper, Metal Casting, Iron & Steel, and Quarries.

Government Publication Date: 1990-Dec 31, 2021

Anderson's Storage Tanks: Private TANK

The information provided in this database was collected by examining various historical documents, which identified the location of former storage tanks, containing substances such as fuel, water, gas, oil, and other various types of miscellaneous products. Information is available in regard to business operating at tank site, tank location, permit year, permit & installation type, no. of tanks installed & configuration and tank capacity. Data contained within this database pertains only to the city of Toronto and is not warranted to be complete, exhaustive or authoritative. The information was collected for research purposes only.

Government Publication Date: 1915-1953*

Transport Canada Fuel Storage Tanks: Federal TCFT

List of fuel storage tanks currently or previously owned or operated by Transport Canada. This inventory also includes tanks on The Pickering Lands, which refers to 7,530 hectares (18,600 acres) of land in Pickering, Markham, and Uxbridge owned by the Government of Canada since 1972; properties on this land has been leased by the government since 1975, and falls under the Site Management Policy of Transport Canada, but is administered by Public Works and Government Services Canada. This inventory provides information on the site name, location, tank age, capacity and fuel type.

Government Publication Date: 1970 - Apr 2024

Variances for Abandonment of Underground Storage Tanks: Provincial VAR

Listing of variances granted for storage tank abandonment. This is not a comprehensive or complete inventory of tank abandonment variances in the province; this listing is a copy of tank abandonment variance records previously obtained under Access to Public Information. In Ontario, registered underground storage tanks must be removed within two years of disuse; if removal of a tank is not feasible, an application may be sought for a variance from this code requirement.
Records are not verified for accuracy or completeness.

Government Publication Date: Feb 28, 2022

Waste Disposal Sites - MOE CA Inventory: Provincial WDS

The Ontario Ministry of Environment, Waste Management Branch, maintains an inventory of known open (active or inactive) and closed disposal sites in the Province of Ontario. Active sites maintain a Certificate of Approval, are approved to receive and are receiving waste. Inactive sites maintain Certificate(s) of Approval but are not receiving waste. Closed sites are not receiving waste. The data contained within this database was compiled from the MOE's Certificate of Approval database. Locations of these sites may be cross-referenced to the Anderson database described under ERIS's Private Source Database section, by the CA number. All new Environmental Compliance Approvals handed out after Oct 31, 2011 for Waste Disposal Sites will still be found in this database.

Government Publication Date: Oct 2011 - Jul 31, 2025

Waste Disposal Sites - MOE 1991 Historical Approval Inventory: Provincial WDSH

In June 1991, the Ontario Ministry of Environment, Waste Management Branch, published the "June 1991 Waste Disposal Site Inventory", of all known active and closed waste disposal sites as of October 30st, 1990. For each "active" site as of October 31st 1990, information is provided on site location, site/CA number, waste type, site status and site classification. For each "closed" site as of October 31st 1990, information is provided on site location, site/CA number, closure date and site classification. Locations of these sites may be cross-referenced to the Anderson database described under ERIS's Private Source Database section, by the CA number.

Government Publication Date: Up to Oct 1990*

Water Well Information System: Provincial WWIS

This database describes locations and characteristics of water wells found within Ontario in accordance with Regulation 903. It includes such information as coordinates, construction date, well depth, primary and secondary use, pump rate, static water level, well status, etc. Also included are detailed stratigraphy information, approximate depth to bedrock and the approximate depth to the water table.

Government Publication Date: Dec 31 2023

Definitions

Database Descriptions: This section provides a detailed explanation for each database including: source, information available, time coverage, and acronyms used. They are listed in alphabetic order.

Detail Report: This is the section of the report which provides the most detail for each individual record. Records are summarized by location, starting with the project property followed by records in closest proximity.

Distance: The distance value is the distance between plotted points, not necessarily the distance between the sites' boundaries. All values are an approximation.

Direction: The direction value is the compass direction of the site in respect to the project property and/or center point of the report.

Elevation: The elevation value is taken from the location at which the records for the site address have been plotted. All values are an approximation. Source: Google Elevation API.

Executive Summary: This portion of the report is divided into 3 sections:

'Report Summary'- Displays a chart indicating how many records fall on the project property and, within the report search radii.

'Site Report Summary'-Project Property'- This section lists all the records which fall on the project property. For more details, see the 'Detail Report' section.

'Site Report Summary-Surrounding Properties'- This section summarizes all records on adjacent properties, listing them in order of proximity from the project property. For more details, see the 'Detail Report' section.

Map Key: The map key number is assigned according to closest proximity from the project property. Map Key numbers always start at #1. The project property will always have a map key of '1' if records are available. If there is a number in brackets beside the main number, this will indicate the number of records on that specific property. If there is no number in brackets, there is only one record for that property.

The symbol and colour used indicates 'elevation': the red inverted triangle will dictate 'ERIS Sites with Lower Elevation', the yellow triangle will dictate 'ERIS Sites with Higher Elevation' and the orange square will dictate 'ERIS Sites with Same Elevation.'

Unplottables: These are records that could not be mapped due to various reasons, including limited geographic information. These records may or may not be in your study area, and are included as reference.

Appendix D

Ministry of the Environment, Conservation and Parks

Corporate Services Branch
40 St. Clair Avenue West
Toronto ON M4V 1M2

Ministère de l'Environnement, de la Protection de la nature et des Parcs

Direction des services généraux
40, avenue St. Clair Ouest
Toronto ON M4V 1M2

Ontario

October 29, 2025

Rodolfo Fiallos Herrera
6221 Highway 7
Vaughan, Ontario
rherrera@dsconsultants.ca

Dear Rodolfo Fiallos Herrera:

RE: **MECP FOI A-2025-07360, Your Reference 25-315-100 – Decision Letter**

This letter is in response to your request made pursuant to the Freedom of Information and Protection of Privacy Act (the Act) relating to:

118 Cross Avenue, Oakville

Timeframe: January 1, 1875, to October 28, 2025

After a thorough search through the ministry files, no records were located responsive to your request. The official responsible for making the access decision on your request is the undersigned. This file is now closed.

You may request a review of my decision within 30 days from the date of this letter by contacting the Information and Privacy Commissioner/Ontario at http://www.ipc.on.ca. Please note there may be a fee associated with submitting the appeal.

If you have any questions, please contact Jessica Wilson at jessica.wilson@ontario.ca.

Yours truly,
Jessica Wilson

for
Josephine DeSouza
Manager, Access and Privacy Office

Ministry of the Environment, Conservation and Parks

Corporate Services Branch
40 St. Clair Avenue West
Toronto ON M4V 1M2

Ministère de l'Environnement, de la Protection de la nature et des Parcs

Direction des services généraux
40, avenue St. Clair Ouest
Toronto ON M4V 1M2

Ontario

November 4, 2025

Rodolfo Fiallos Herrera
6221 Highway 7
Vaughan, Ontario
rherrera@dsconsultants.ca

Dear Rodolfo Fiallos Herrera:

RE: **MECP FOI A-2025-07361, Your Reference 25-315-100 – Decision Letter**

This letter is in response to your request made pursuant to the Freedom of Information and Protection of Privacy Act (the Act) relating to:

122 Cross Avenue, Oakville

Timeframe: January 1, 1875, to October 28, 2025

After a thorough search through the ministry files, no records were located responsive to your request. The official responsible for making the access decision on your request is the undersigned. This file is now closed.

You may request a review of my decision within 30 days from the date of this letter by contacting the Information and Privacy Commissioner/Ontario at http://www.ipc.on.ca. Please note there may be a fee associated with submitting the appeal.

If you have any questions, please contact Jessica Wilson at jessica.wilson@ontario.ca.

Yours truly,
Jessica Wilson

for
Josephine DeSouza
Manager, Access and Privacy Office

Ministry of the Environment, Conservation and Parks

Corporate Services Branch
40 St. Clair Avenue West
Toronto ON M4V 1M2

Ministère de l'Environnement, de la Protection de la nature et des Parcs

Direction des services généraux
40, avenue St. Clair Ouest
Toronto ON M4V 1M2

Ontario

November 4, 2025

Rodolfo Fiallos Herrera
6221 Highway 7
Vaughan, Ontario
rherrera@dsconsultants.ca

Dear Rodolfo Fiallos Herrera:

RE: **MECP FOI A-2025-07373, Your Reference 25-315-100 – Decision Letter**

This letter is in response to your request made pursuant to the Freedom of Information and Protection of Privacy Act (the Act) relating to:

126 Cross Avenue, Oakville

Time Period: 1875/01/01 to 2025/10/28

After a thorough search through the ministry files, no records were located responsive to your request. The official responsible for making the access decision on your request is the undersigned. This file is now closed.

You may request a review of my decision within 30 days from the date of this letter by contacting the Information and Privacy Commissioner/Ontario at http://www.ipc.on.ca. Please note there may be a fee associated with submitting the appeal.

If you have any questions, please contact Jessica Wilson at jessica.wilson@ontario.ca.

Yours truly,
Jessica Wilson

for
Josephine DeSouza
Manager, Access and Privacy Office

Ministry of the Environment, Conservation and Parks

Corporate Services Branch
40 St. Clair Avenue West
Toronto ON M4V 1M2

Ministère de l'Environnement, de la Protection de la nature et des Parcs

Direction des services généraux
40, avenue St. Clair Ouest
Toronto ON M4V 1M2

Ontario

November 4, 2025

Rodolfo Fiallos Herrera
6221 Highway 7
Vaughan, Ontario
rherrera@dsconsultants.ca

Dear Rodolfo Fiallos Herrera:

RE: **MECP FOI A-2025-07374, Your Reference 25-315-100 – Decision Letter**

This letter is in response to your request made pursuant to the Freedom of Information and Protection of Privacy Act (the Act) relating to:

128 Cross Avenue, Oakville

Time Period: 1875/01/01 to 2025/10/28

After a thorough search through the ministry files, no records were located responsive to your request. The official responsible for making the access decision on your request is the undersigned. This file is now closed.

You may request a review of my decision within 30 days from the date of this letter by contacting the Information and Privacy Commissioner/Ontario at http://www.ipc.on.ca. Please note there may be a fee associated with submitting the appeal.

If you have any questions, please contact Jessica Wilson at jessica.wilson@ontario.ca.

Yours truly,
Jessica Wilson

for
Josephine DeSouza
Manager, Access and Privacy Office

Ministry of the Environment, Conservation and Parks

Corporate Services Branch
40 St. Clair Avenue West
Toronto ON M4V 1M2

Ministère de l'Environnement, de la Protection de la nature et des Parcs

Direction des services généraux
40, avenue St. Clair Ouest
Toronto ON M4V 1M2

Ontario

November 4, 2025

Rodolfo Fiallos Herrera
6221 Highway 7
Vaughan, Ontario
rherrera@dsconsultants.ca

Dear Rodolfo Fiallos Herrera:

RE: **MECP FOI A-2025-07375, Your Reference 25-315-100 – Decision Letter**

This letter is in response to your request made pursuant to the Freedom of Information and Protection of Privacy Act (the Act) relating to:

132 Cross Avenue, Oakville

Time Period: 1875/01/01 to 2025/10/28

After a thorough search through the ministry files, no records were located responsive to your request. The official responsible for making the access decision on your request is the undersigned. This file is now closed.


You may request a review of my decision within 30 days from the date of this letter by contacting the Information and Privacy Commissioner/Ontario at http://www.ipc.on.ca. Please note there may be a fee associated with submitting the appeal.

If you have any questions, please contact Jessica Wilson at jessica.wilson@ontario.ca.

Yours truly,
Jessica Wilson

for
Josephine DeSouza
Manager, Access and Privacy Office

Appendix E

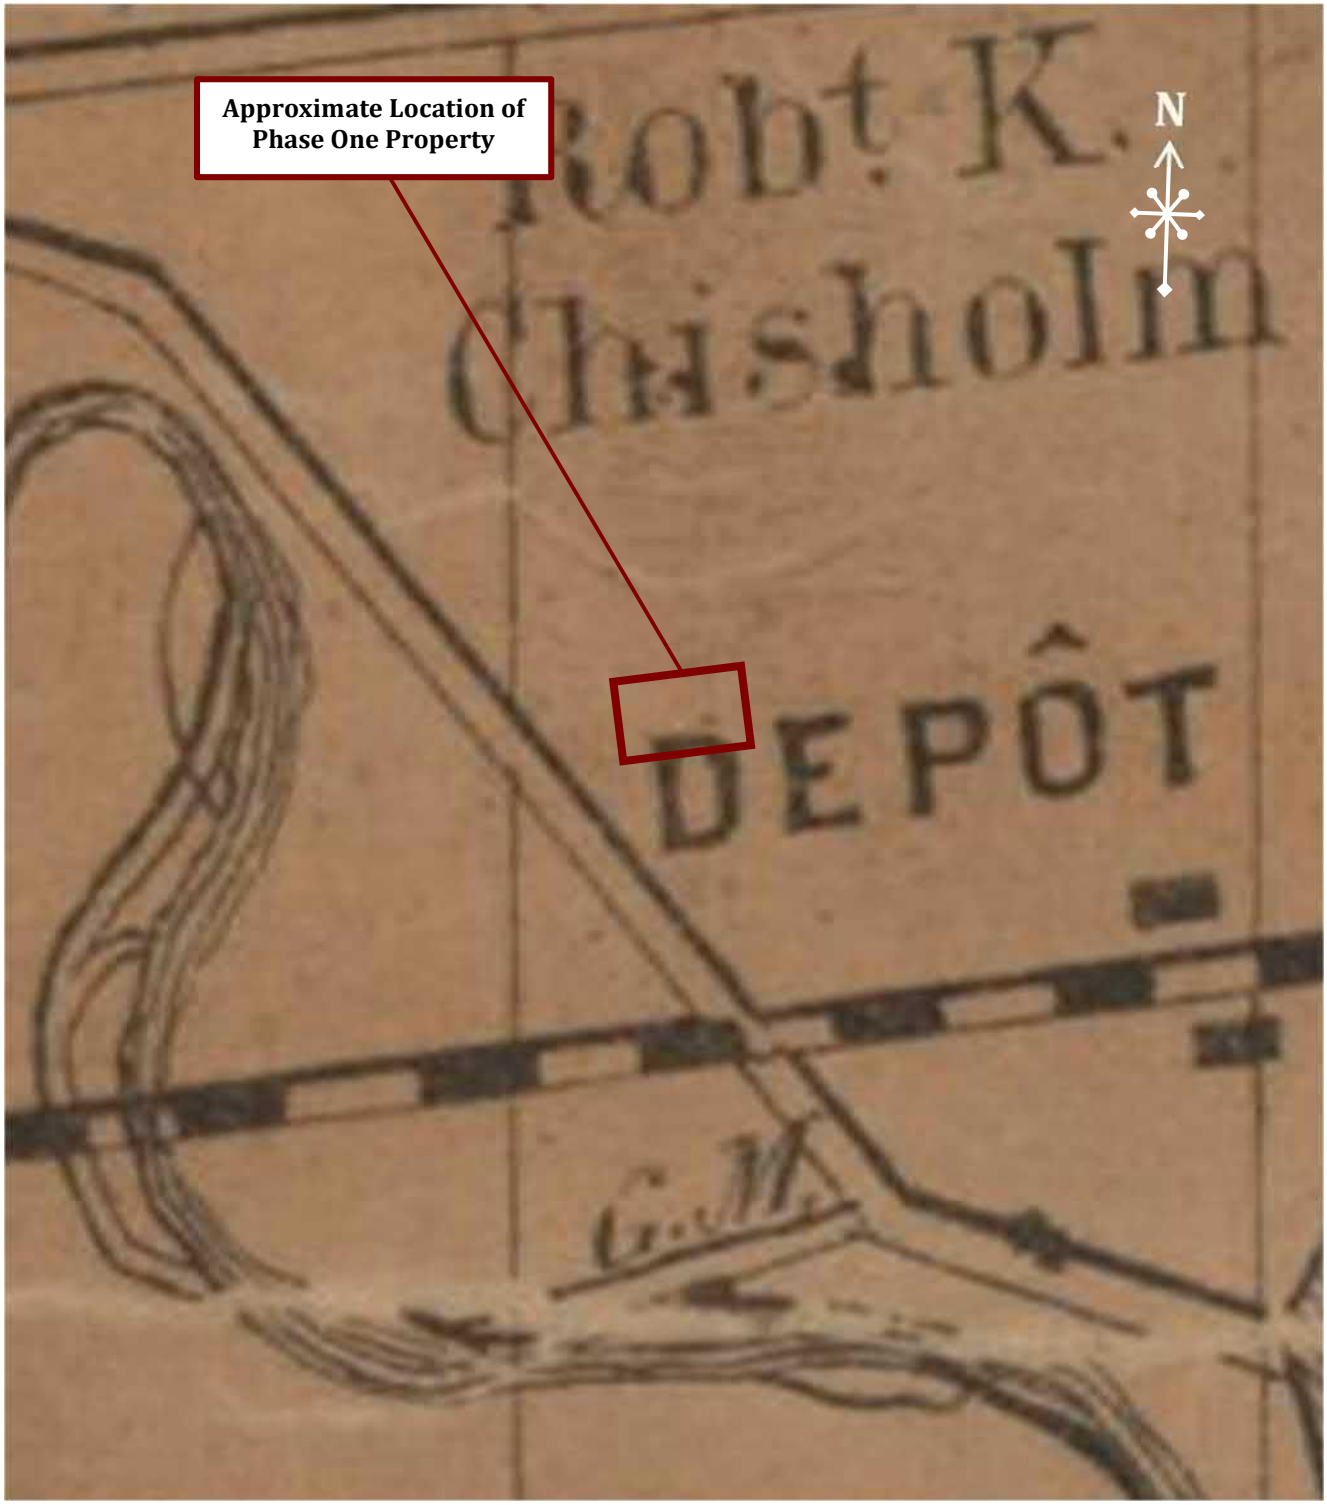


County Atlas Project

6221 Highway 7
Vaughan, ON L4H 0K8
T: 905-264-9393 F: 905-264-2685

HALTON COUNTY ATLAS: 1858

Scale: NTS	**PHASE ONE ENVIRONMENTAL SITE ASSESSMENT**	Prepared By: RH
Date: Aug-26	**118, 122, 126, 128, and 132 Cross Avenue, Oakville, Ontario**	Reviewed By: TW
Project: 25-315-100	Prepared For: Batory Planning and Management	Drawing No. **E-1**

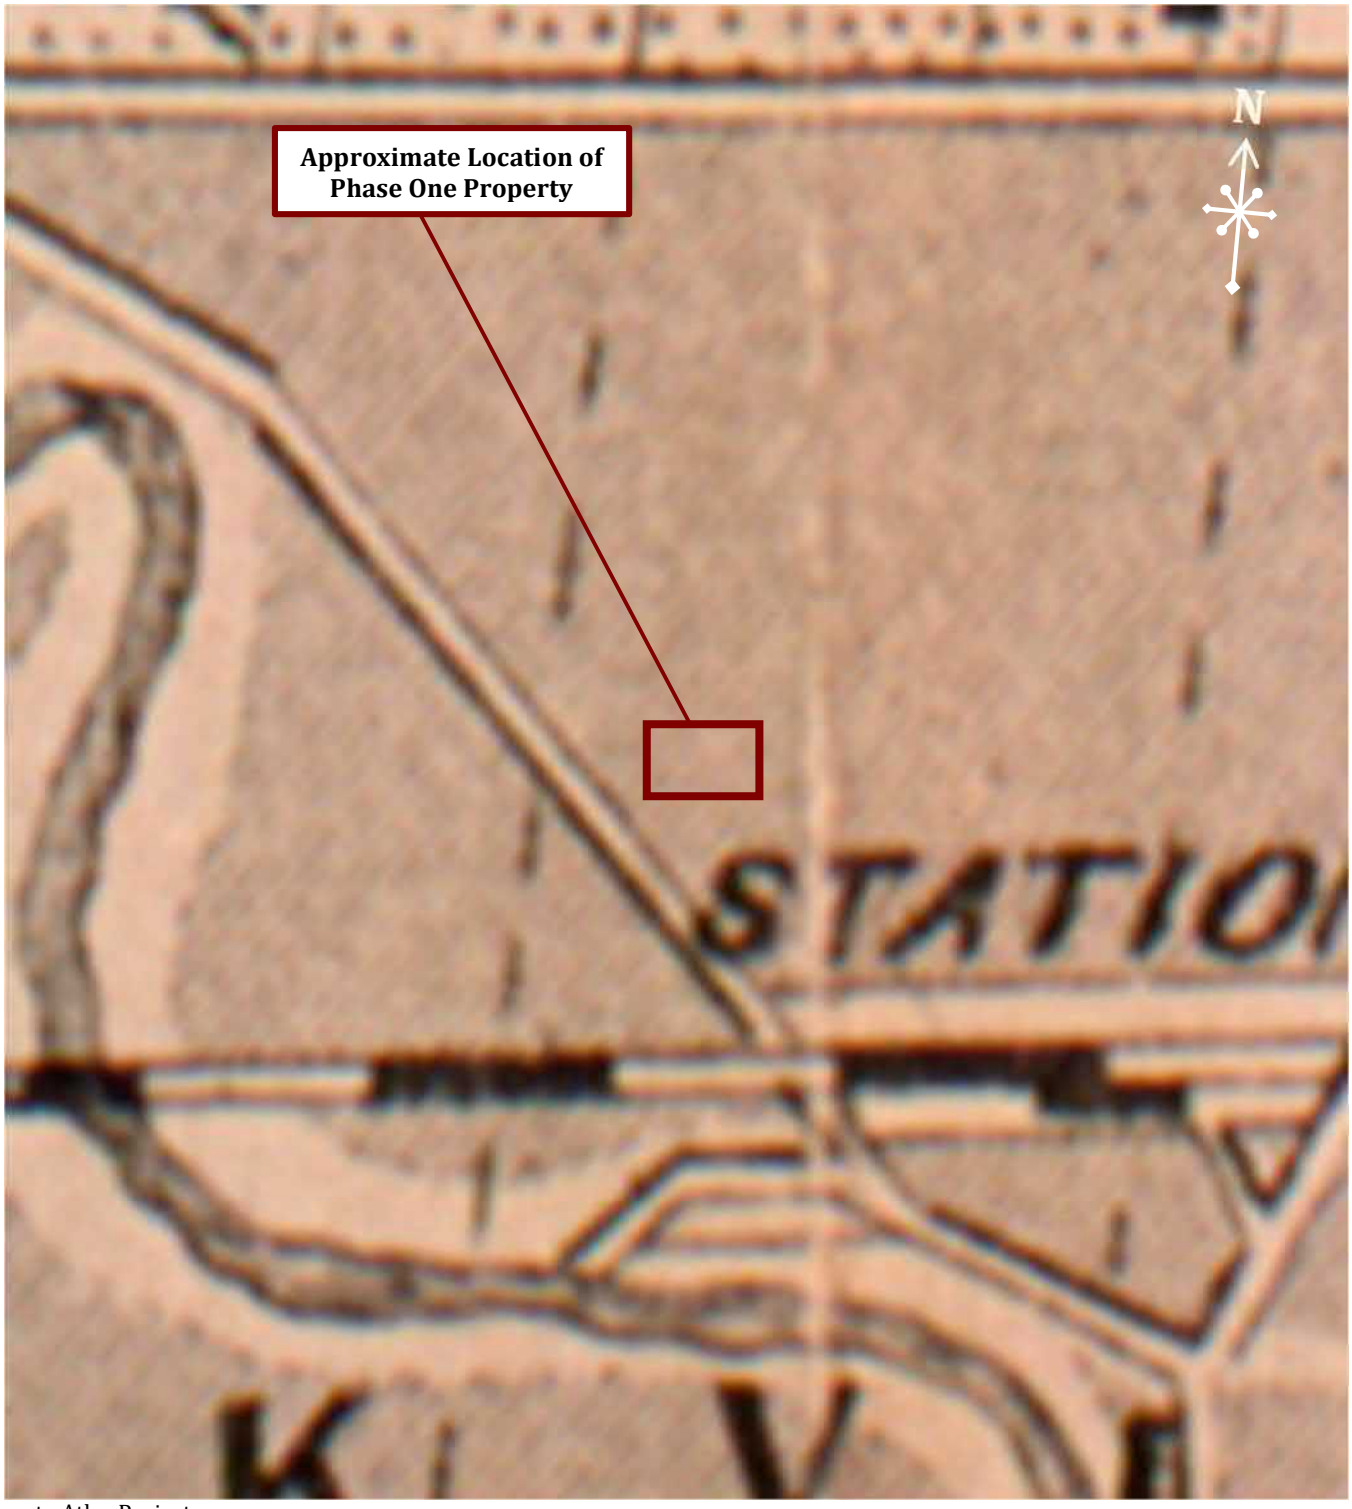

County Atlas Project

6221 Highway 7
Vaughan, ON L4H 0K8
T: 905-264-9393 F: 905-264-2685

HALTON COUNTY ATLAS: 1880

Scale: NTS	**PHASE ONE ENVIRONMENTAL SITE ASSESSMENT**	Prepared By: RH
Date: Aug-26	**118, 122, 126, 128, and 132 Cross Avenue, Oakville, Ontario**	Reviewed By: TW
Project: 25-315-100	Prepared For: Batory Planning and Management	Drawing No. **E-2**




©Oakville Airphoto History

AERIAL PHOTOGRAPH: 1934

6221 Highway 7
Vaughan, ON L4H 0K8
T: 905-264-9393 F: 905-264-2685

Scale: ~1:4656	**PHASE ONE ENVIRONMENTAL SITE ASSESSMENT 118, 122, 126, 128, and 132 Cross Avenue, Oakville, Ontario**	Prepared By: RH
Date: Aug-26		Reviewed By: TW
Project: 25-315-100	Prepared For: Batory Planning and Management	Drawing No. **E-3**

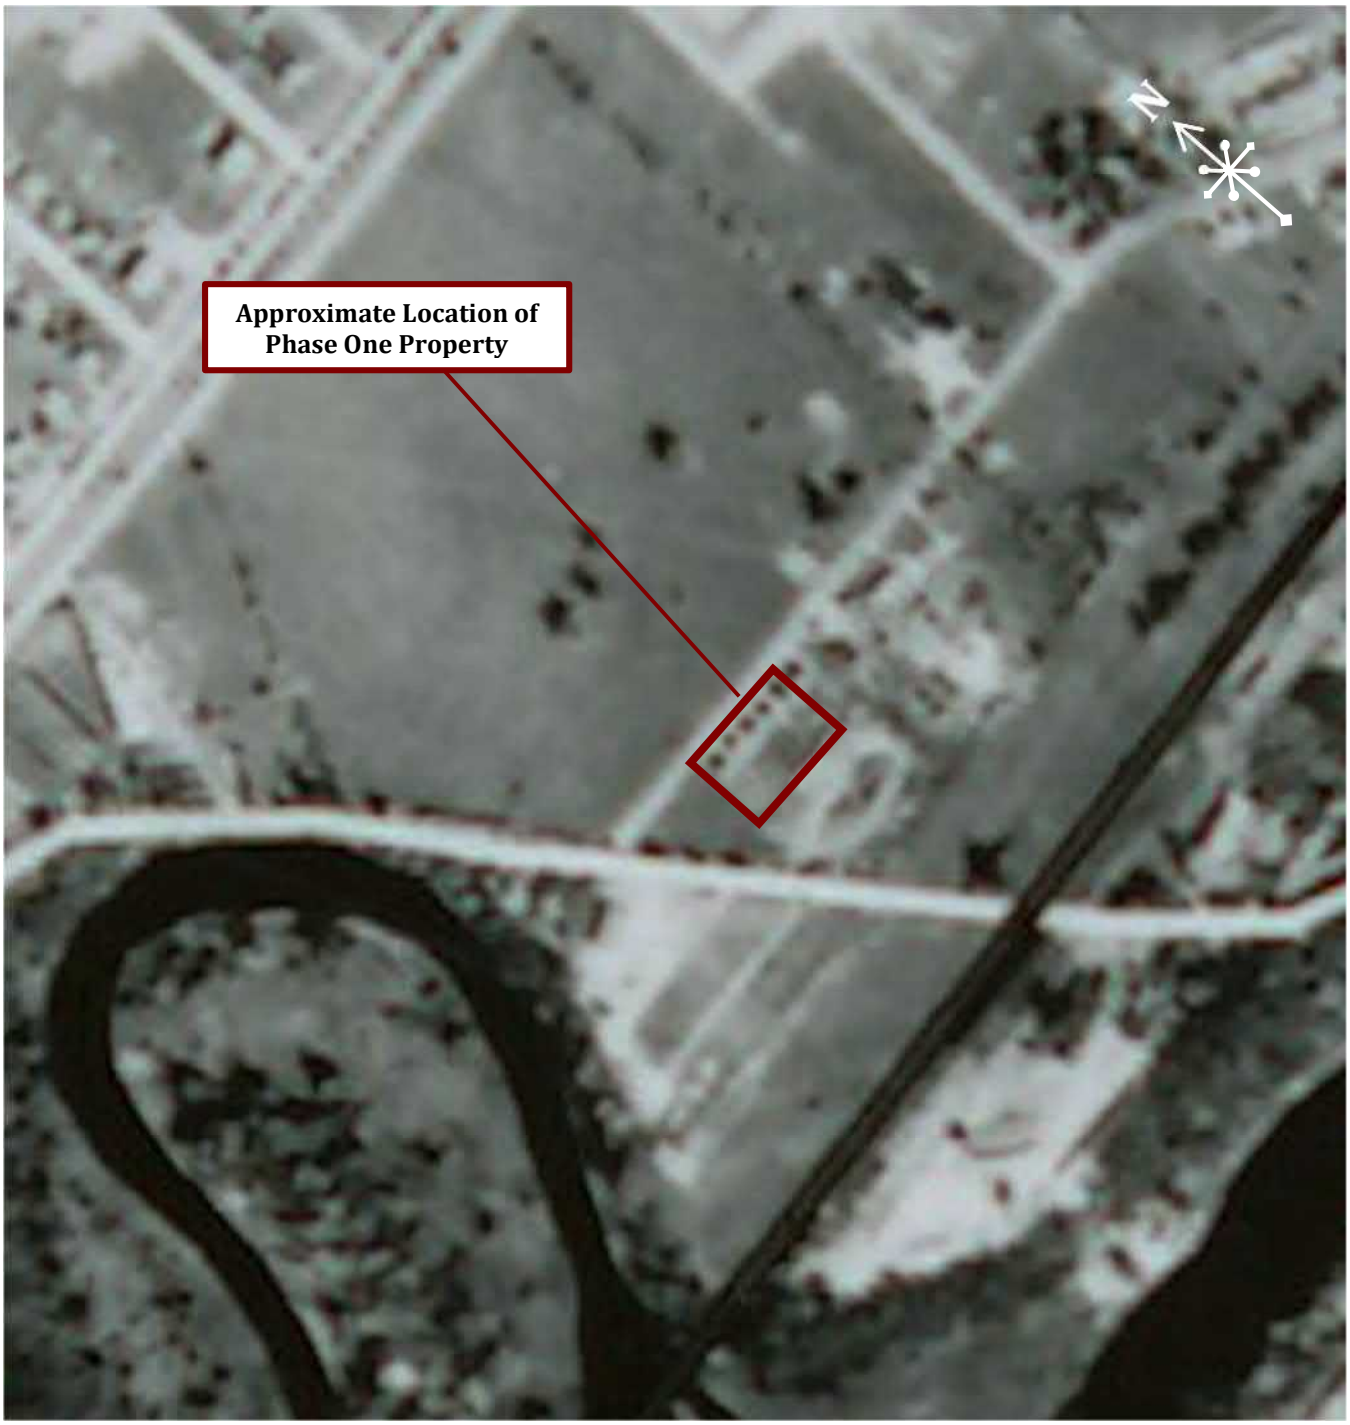


© University of Toronto Map and Data Library

AERIAL PHOTOGRAPH: 1954

6221 Highway 7
Vaughan, ON L4H 0K8
T: 905-264-9393 F: 905-264-2685

Scale: ~1:5127	**PHASE ONE ENVIRONMENTAL SITE ASSESSMENT 118, 122, 126, 128, and 132 Cross Avenue, Oakville, Ontario**	Prepared By: RH
Date: Aug-26		Reviewed By: TW
Project: 25-315-100	Prepared For: Batory Planning and Management	Drawing No. **E-4**

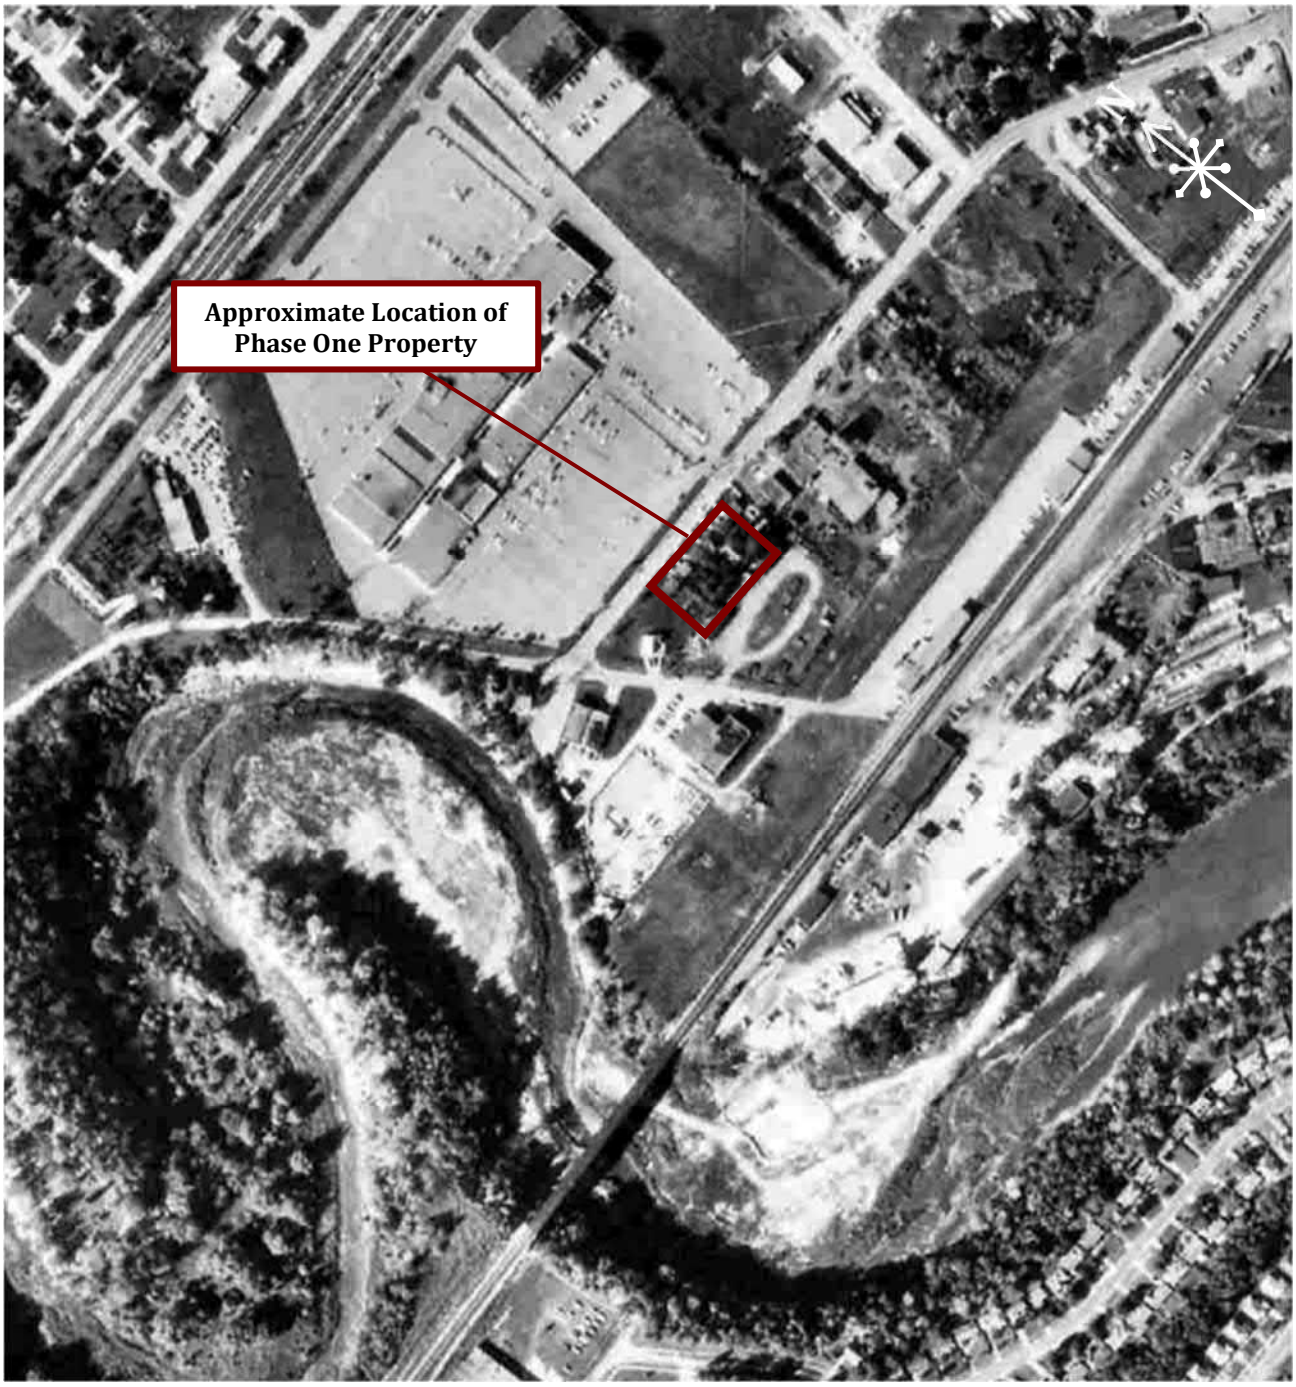


© ERIS – National Air Photo Library

AERIAL PHOTOGRAPH: 1965

Scale: ~1:6216	**PHASE ONE ENVIRONMENTAL SITE ASSESSMENT** **118, 122, 126, 128, and 132 Cross Avenue, Oakville, Ontario**	Prepared By: RH
Date: Aug-26		Reviewed By: TW
Project: 25-315-100	Prepared For: Batory Planning and Management	Drawing No. **E-5**

6221 Highway 7
Vaughan, ON L4H 0K8
T: 905-264-9393 F: 905-264-2685

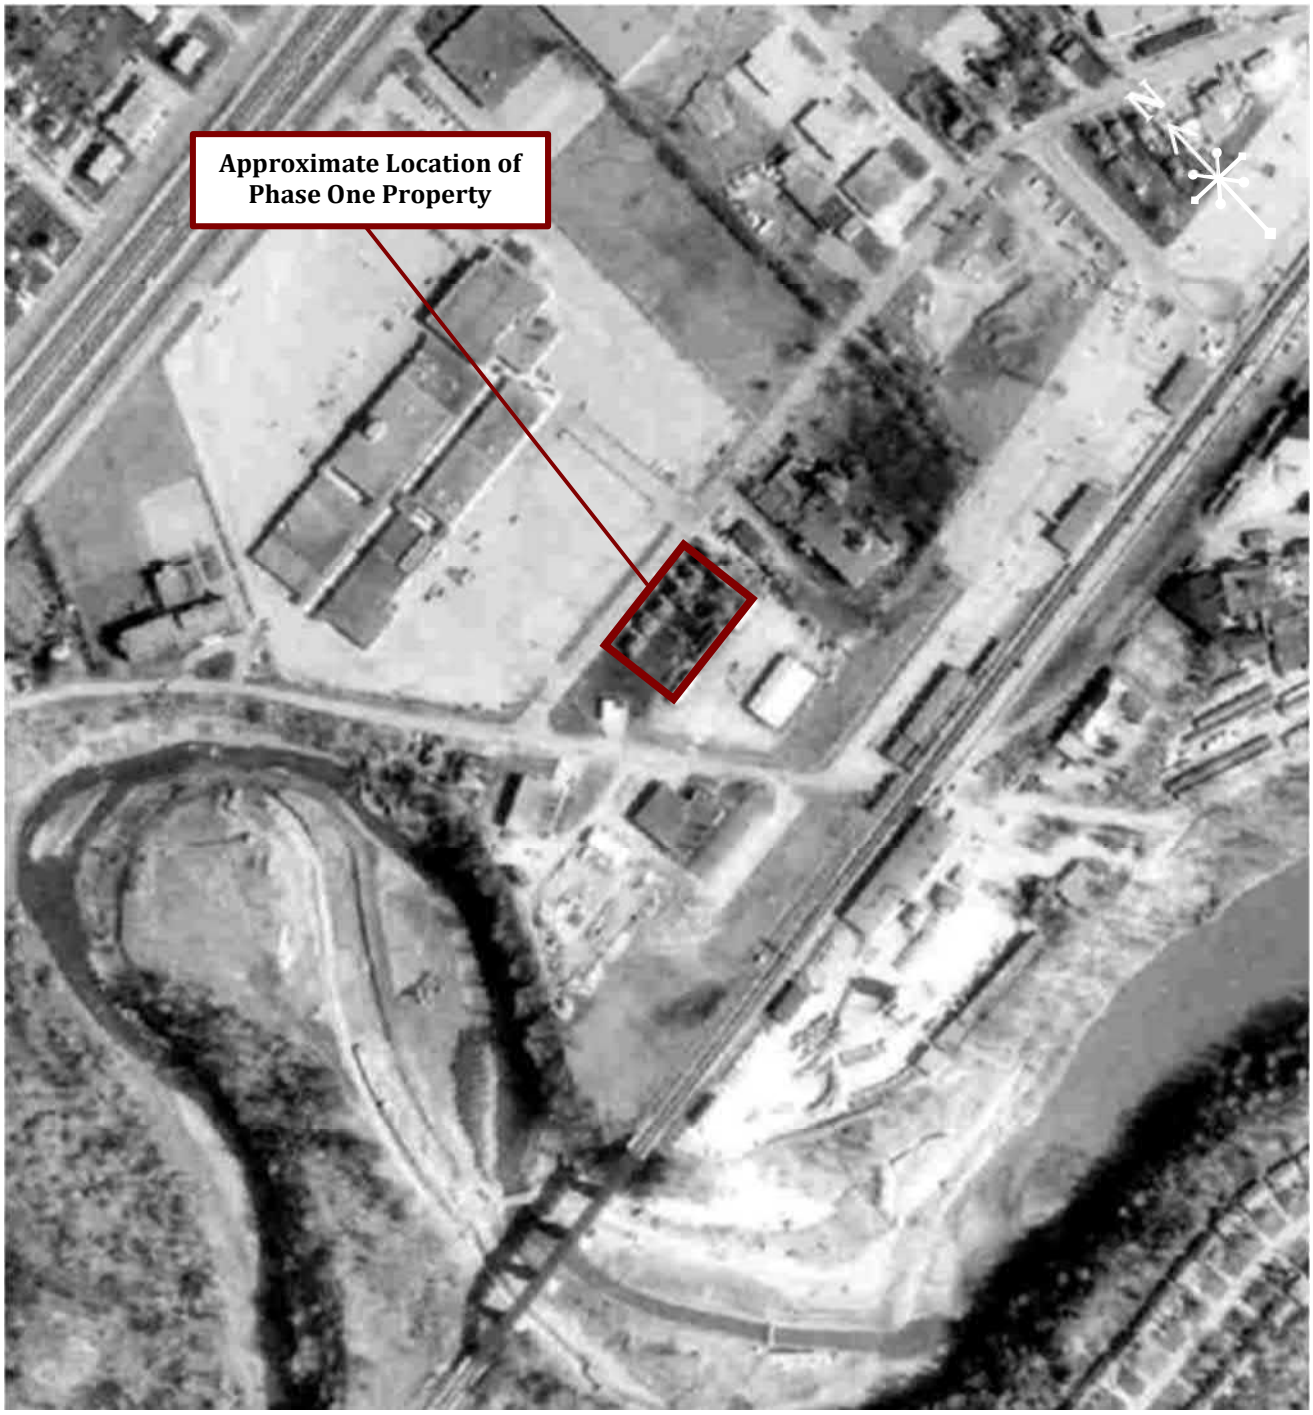

© ERIS – National Air Photo Library

AERIAL PHOTOGRAPH: 1974

Scale: ~1:5426	**PHASE ONE ENVIRONMENTAL SITE ASSESSMENT** **118, 122, 126, 128, and 132 Cross Avenue, Oakville, Ontario**	Prepared By: RH
Date: Aug-26		Reviewed By: TW
Project: 25-315-100	Prepared For: Batory Planning and Management	Drawing No. **E-6**

6221 Highway 7
Vaughan, ON L4H 0K8
T: 905-264-9393 F: 905-264-2685



© ERIS – National Air Photo Library

SATELLITE IMAGE: 1985

6221 Highway 7
Vaughan, ON L4H 0K8
T: 905-264-9393 F: 905-264-2685

Scale: ~1:5866	**PHASE ONE ENVIRONMENTAL SITE ASSESSMENT 118, 122, 126, 128, and 132 Cross Avenue, Oakville, Ontario**	Prepared By: RH
Date: Aug-26		Reviewed By: TW
Project: 25-315-100	Prepared For: Batory Planning and Management	Drawing No. **E-7**



© Oakville Aerial Photo Map

SATELLITE IMAGE: 1995

6221 Highway 7
Vaughan, ON L4H 0K8
T: 905-264-9393 F: 905-264-2685

Scale: ~1:5489	**PHASE ONE ENVIRONMENTAL SITE ASSESSMENT 118, 122, 126, 128, and 132 Cross Avenue, Oakville, Ontario**	Prepared By: RH
Date: Aug-26		Reviewed By: TW
Project: 25-315-100	Prepared For: Batory Planning and Management	Drawing No. **E-8**



© Oakville Aerial Photo Map

SATELLITE IMAGE: 2002

6221 Highway 7
Vaughan, ON L4H 0K8
T: 905-264-9393 F: 905-264-2685

Scale: ~1:6406	**PHASE ONE ENVIRONMENTAL SITE ASSESSMENT** **118, 122, 126, 128, and 132 Cross Avenue, Oakville, Ontario**	Prepared By: RH
Date: Aug-26		Reviewed By: TW
Project: 25-315-100	Prepared For: Batory Planning and Management	Drawing No. **E-9**



© Oakville Aerial Photo Map

SATELLITE IMAGE: 2010

6221 Highway 7
Vaughan, ON L4H 0K8
T: 905-264-9393 F: 905-264-2685

Scale: ~1:5648	**PHASE ONE ENVIRONMENTAL SITE ASSESSMENT 118, 122, 126, 128, and 132 Cross Avenue, Oakville, Ontario**	Prepared By: RH
Date: Aug-26		Reviewed By: TW
Project: 25-315-100	Prepared For: Batory Planning and Management	Drawing No. **E-10**



© Oakville Aerial Photo Map

SATELLITE IMAGE: 2015

6221 Highway 7
Vaughan, ON L4H 0K8
T: 905-264-9393 F: 905-264-2685

Scale: ~1:5770	**PHASE ONE ENVIRONMENTAL SITE ASSESSMENT 118, 122, 126, 128, and 132 Cross Avenue, Oakville, Ontario**	Prepared By: RH
Date: Aug-26		Reviewed By: TW
Project: 25-315-100	Prepared For: Batory Planning and Management	Drawing No. **E-11**



© Google Earth Pro

SATELLITE IMAGE: 2025

Scale: ~1:5532	**PHASE ONE ENVIRONMENTAL SITE ASSESSMENT** **118, 122, 126, 128, and 132 Cross Avenue, Oakville, Ontario**	Prepared By: RH
Date: Aug-26		Reviewed By: TW
Project: 25-315-100	Prepared For: Batory Planning and Management	Drawing No. **E-12**

6221 Highway 7
Vaughan, ON L4H 0K8
T: 905-264-9393 F: 905-264-2685

Appendix F



Picture 1: View of the north side of 118 Cross Avenue, facing south.



Picture 2: View of optometrist office at the northwest corner of 118 Cross Avenue.



Picture 3: View of the furnace room at the east side of 118 Cross Avenue basement, facing south.



Picture 4: View of electric panels at the northeast corner of 118 Cross Avenue basement.



Picture 5: View of sump pump at the southwest corner of 118 Cross Avenue basement.



Picture 6: View of the north side of 122 Cross Avenue, facing south.



Picture 7: View of south side of 122 Cross Avenue basement.



Picture 8: View of furnace room in the northeast corner of 122 Cross Avenue basement.



Picture 9: View of north side of 126 Cross Avenue, facing south.



Picture 10: View of kitchen in 126 Cross Avenue, facing northeast.



Picture 11: View of furnace room in the east side of the basement in 126 Cross Avenue.



Picture 12: View of north side of 128 Cross Avenue, facing south.



Picture 13: View of interior of 128 Cross Avenue, facing southwest.



Picture 14: View of 128 Cross Avenue second floor, facing south.



Picture 15: View of northeast corner of 128 Cross Avenue basement.



Picture 16: View of hot water tank in center of 128 Cross Avenue basement, facing northeast.



Picture 17: View of north side of 132 Cross Avenue, facing south.



Picture 18: View of interior northeast corner of 132 Cross Avenue, the location of a 2022 fire.



Picture 19: View of furnace room at the northeast corner of 132 Cross Avenue basement.



Picture 20: View of southeast corner of 132 Cross Avenue basement.



Picture 21: View of east side of 132 Cross Avenue, facing southwest.



Picture 22: View of the backyard of 132 Cross Avenue, facing south.



Picture 23: View of south side of 132 Cross Avenue, facing north.



Picture 24: View from 132 Cross Avenue, facing south.



Picture 25: View of northwest corner and west side of 132 Cross Avenue, at the location of a 2022 fire.



Picture 26: View of east side of 128 Cross Avenue, facing southwest.



Picture 27: View of 128 Cross Avenue and 126 Cross Avenue, facing south.



Picture 28: View of south side of 126 Cross Avenue, facing northeast.



Picture 29: View of backyard of 126 Cross Avenue, facing south.



Picture 30: View of north adjacent properties, facing north.



Picture 31: View of west side of 126 Cross Avenue, facing northeast.



Picture 32: View of east side of 122 Cross Avenue, facing northwest.



Picture 33: View of south side of 122 Cross Avenue, facing north.



Picture 34: View of backyard of 122 Cross Avenue, facing south.



Picture 35: View of overhead wires, and underground utility markings north of the Property, facing east.



Picture 36: View of west side of 122 Cross Avenue, facing south.



Picture 37: View of east side of 118 Cross Avenue, facing south.



Picture 38: View parking lot south of 128 Cross Avenue, facing South.



Picture 39: View of south side of 118 Cross Avenue, facing north.



Picture 40: View of west side of 118 Cross Avenue, facing northeast.



Picture 41: View of west adjacent substation, facing southwest.



Picture 42: View of west adjacent substation, facing northeast.



Picture 43: View of Sixteen Mile Creek, facing northwest.



Picture 44: View of railway, south of the Site, facing east.



Picture 45: View of the east adjacent property of the Site, facing north.



Picture 46: View of the northside of auto center at 142 Cross Avenue, located east of the Property, facing south.



Picture 47: View of south side of 142 Cross Avenue, with a used oil IBC, facing northeast.



Picture 48: View of 157 Cross Avenue, northeast of the Site, facing north.

Appendix G

"Table of current and past uses of the phase one property"
(Refer to clause 16(2)(b), Schedule D, O.Reg. 153/04)

118 Cross Avenue, Oakville, ON

Year	Name of owner	Description of property use	Property use[1]	Other observations from aerial photographs, fire insurance plans, etc
Prior to 1831	Crown	Inferred to be vacant or used for agricultural purposes	Agricultural or other use	Other than the chain of title information, no documentation was available for review for this time period.
1831-1832	William Chisholm			
1832-1854	John Forrester, John Forrester - Estate			
1854-1866	Robert K. Chisholm			1858 County Atlas map: Robert K. Chisholm owned the Property. The Property appears to be vacant or used for agricultural purposes.
1866-1871	John Cross			Other than the chain of title information, no documentation was available for review for this time period.
1871-1883	William Wardell			1880 County Atlas map: no private owner is listed on the Property.
1883-1911	John Cross, John Cross – Estate			Other than the chain of title information, no documentation was available for review for this time period.
1911-1946	Charles Henry Cross, Charles Henry Cross – Estate			1934 Aerial Photograph: The Property appears to be vacant or used for agricultural purposes.
January 1946 – August 1946	Frederik C. Ainsworth			Other than the chain of title information, no documentation was available for review for this time period.
August 1946 - February 1948	Bay View Construction Company Limited			
February 1948 – August 1948	Ainsworth Electric Company Limited			Other than the chain of title information, no documentation was available for review for this time period.

Year	Name of owner	Description of property use	Property use[1]	Other observations from aerial photographs, fire insurance plans, etc
August 1948 – 1969	King Paving Company Limited, King Paving & Materials Limited (Fmly King Paving Company Limited	A residential house occupies the portion of Property located at 118 Cross Avenue	Residential use	1967 FIP: King Paving and Materials Ltd. is listed south of the Property and the railway, approximately 160 m south of the Property. The Phase One Property 1954 Aerial Photograph: The Property appears to have undergone development for inferred residential purposes. 1958, 1960 and 1965 City Directories: 118 Cross Avenue is listed for various private individuals for inferred residential use.
1969-1990	Przemyslaw Sobczyk			1971, 1975, 1981 and 1985 City Directories: 118 Cross Avenue is listed for various private individuals for inferred residential use. 1974 Aerial Photograph: The Property appears to be occupied by a residential structure.
1990-1995	Satmehar Singh Gill			1991 City Directory: 118 Cross Avenue is listed for various private individuals for inferred residential use. 1995 Satellite Image: The Property appears to be occupied by a residential structure.
1995-2000	Jagpreet Arora			1996 City Directory: 118 Cross Avenue is listed for private individuals for inferred residential use. 1995 Satellite Image: The Property is occupied by a residential structure.
2000-Present	Amandeep Kaur Sanghera	Commercial use - the residential house has been converted to an optometrist office	Commercial use	2001 and 2008 City Directories: 118 Cross Avenue is listed for private individuals for inferred residential use. 2012, 2017, 2021 and 2023 City Directories: 118 Cross Avenue is listed under Sanghera, Amanda OD, Sanghera A Dr, or A Sanghera as an optometrist office. 2002, 2010 2015 and 2025 Satellite Imagery: 118 Cross Avenue appears to be occupied by an inferred residential structure. October 2025 Site Reconnaissance: Dr. Amanada Sanghera & Associates (optometrist office) occupies 118 Cross Avenue.

See Final Page for Notes

122 Cross Avenue, Oakville, ON

Year	Name of owner	Description of property use	Property use[1]	Other observations from aerial photographs, fire insurance plans, etc
Prior to 1831	Crown	Inferred to be vacant or used for agricultural purposes	Agricultural or other use	Other than the chain of title information, no documentation was available for review for this time period.
1831-1832	William Chisholm			
1832-1854	John Forrester, John Forrester - Estate			
1854-1866	Robert K. Chisholm			1858 County Atlas map: Robert K. Chisholm owned the Property. The Property appears to be vacant or used for agricultural purposes.
1866-1871	John Cross			Other than the chain of title information, no documentation was available for review for this time period.
1871-1883	William Wardell			1880 County Atlas: no private owner is listed on the Property.
1883-1911	John Cross, John Cross – Estate			Other than the chain of title information, no documentation was available for review for this time period.
1911-1946	Charles Henry Cross, Charles Henry Cross – Estate			1934 Aerial Photograph: The Property appears to be vacant or used for agricultural purposes.
January 1946 – August 1946	Frederik C. Ainsworth			Other than the chain of title information, no documentation was available for review for this time period.
August 1946 - February 1948	Bay View Construction Company Limited	Inferred to be vacant or used for agricultural purposes	Agricultural or other use	
February 1948 – August 1948	Ainsworth Electric Company Limited			

Year	Name of owner	Description of property use	Property use[1]	Other observations from aerial photographs, fire insurance plans, etc
August 1948 – 1950	King Paving Company Limited	Inferred to be vacant or used for agricultural purposes	Agricultural or other use	1967 FIP: King Paving and Materials Ltd.is listed south of the Property and the railway, approximately 160 m south of the Property.
1950-1951	Robert George MacMillan, May MacMillan			Other than the chain of title information, no documentation was available for review for this time period.
1951-1953	James Cossitt, Mary Cossitt			
1953-1999	David Anderson, Elizabeth Anderson, Elizabeth Anderson – Estate	A residential house occupies the portion of Property located at 122 Cross Avenue	Residential use	1954 Aerial Photograph: The Property appears to have undergone development. 1965, 1971, 1975, 1981, 1985, 1991 and 1996 City Directories: 122 Cross Avenue is listed in the city directories for private individuals for inferred residential use.
1999-2000	Alan Anderson, Sheila Edwards			Other than the chain of title information, no documentation was available for review for this time period.
2000-2010	Sheila Edwards			2001 and 2008 City Directories: 122 Cross Avenue is listed in the city directories for private individuals for inferred residential use. 2002 Satellite Image: The Property appears to be occupied by a residential structure.
2010-Present	Balbir Singh Sanghera, Surinder Kaur Sanghera			2012, 2017, 2021, and 2023 City Directories: 122 Cross Avenue is listed in the city directories for private individuals for inferred residential use. 2010, 2015 and 2025 Satellite Imagery: The Property appears to be occupied by a residential structure. October 2025 Site Reconnaissance: 122 Cross Avenue was used for residential purposes.

See Final Page for Notes

126 Cross Avenue, Oakville, ON

Year	Name of owner	Description of property use	Property use[1]	Other observations from aerial photographs, fire insurance plans, etc
Prior to 1831	Crown	Inferred to be vacant or used for agricultural purposes	Agricultural or other use	Other than the chain of title information, no documentation was available for review for this time period.
1831-1832	William Chisholm			
1832-1854	John Forrester, John Forrester - Estate			
1854-1866	Robert K. Chisholm			1858 County Atlas Image: Robert K. Chisholm owned the Property. The Property appears to be vacant or used for agricultural purposes.
1866-1871	John Cross			Other than the chain of title information, no documentation was available for review for this time period.
1871-1883	William Wardell			1880 County Atlas: no private owner is listed on the Property.
1883-1911	John Cross, John Cross – Estate			Other than the chain of title information, no documentation was available for review for this time period.
1911-January 1946	Charles Henry Cross, Charles Henry Cross – Estate			1934 Aerial Photograph: The Property appear to be vacant or used for agricultural purposes.
January 1946 – August 1946	Frederik C. Ainsworth			Other than the chain of title information, no documentation was available for review for this time period.
August 1946-February 1948	Bay View construction Company Limited			

Year	Name of owner	Description of property use	Property use[1]	Other observations from aerial photographs, fire insurance plans, etc
February 1948-August 1948	Ainsworth Electric Company Limited	Inferred to be vacant or used for agricultural purposes	Agricultural or other use	Other than the chain of title information, no documentation was available for review for this time period.
August 1948-1951	King Paving Company Limited			1967 FIP: King Paving and Materials Ltd.is listed south the Property and the railway, approximately 160 m south of the Property.
1951-1953	Margaret Jean Hobberlin			Other than the chain of title information, no documentation was available for review for this time period.
1953-1984	Reginald Hatlett	A residential house occupies the portion of Property located at 126 Cross Avenue	Residential use	1954 Aerial Photograph: The Property appears to have undergone development. 1958, 1960, 1965, 1971, 1975, and 1981 City Directories: 126 Cross Avenue is listed under two commercial businesses in 1960, and various private individuals for inferred residential use in the remaining years listed above.
1984-October 2004	Reginald Courtnet Haylett, Mildred Jean Haylett, Reginald Courtney – Estate			1985, 1991,1996, and 2001 City Directories: 126 Cross Avenue is listed under private individuals for inferred residential use. 2002 Satellite Image: The Property is occupied by a residential structure.
October 2004-October 2004	Mildred Jean Haylett			Other than the chain of title information, no documentation was available for review for this time period.
2004-2005	Mildred Jean Haylett, Ardith Bompas			
2005-2010	Mildred Jean Haylett			2008 City Directory: 126 Cross Avenue is listed under private individuals for inferred residential use. 2010 Satellite Image: The Property is occupied by a residential structure.

Year	Name of owner	Description of property use	Property use[1]	Other observations from aerial photographs, fire insurance plans, etc
2010-Present	Balbir Singh Sanghera	A residential house occupies the portion of Property located at 126 Cross Avenue	Residential use	2012, 2017, 2021, and 2023 City Directories: 126 Cross Avenue is listed under private individuals for inferred residential use. 2010, 2015 and 2025 Satellite Imagery: The Property appears to be occupied by a residential structure. October 2025 Site Reconnaissance: 126 Cross Avenue was used for residential purposes.

See Final Page for Notes

128 Cross Avenue, Oakville, ON

Year	Name of owner	Description of property use	Property use[1]	Other observations from aerial photographs, fire insurance plans, etc
Prior to 1831	Crown	Inferred to be vacant or used for agricultural purposes	Agricultural or other use	Other than the chain of title information, no documentation was available for review for this time period.
1831-1832	William Chisholm			
1832-1854	John Forrester, John Forrester - Estate			
1854-1866	Robert K. Chisholm			1858 County Atlas Image: Robert K. Chisholm owned the Property. The Property appears to be vacant or used for agricultural purposes.
1866-1871	John Cross			Other than the chain of title information, no documentation was available for review for this time period.
1871-1883	William Wardell			1880 County Atlas: no private owner is listed on the Property.
1883-1911	John Cross, John Cross – Estate			Other than the chain of title information, no documentation was available for review for this time period.
1911-January 1946	Charles Henry Cross, Charles Henry Cross – Estate			1934 Aerial Photograph: The Property appear to be vacant or used for agricultural purposes.
January 1946 – August 1946	Frederik C. Ainsworth			Other than the chain of title information, no documentation was available for review for this time period.
August 1946-February 1948	Bay View construction Company Limited			

Year	Name of owner	Description of property use	Property use[1]	Other observations from aerial photographs, fire insurance plans, etc
February 1948-August 1948	Ainsworth Electric Company Limited	Inferred to be vacant or used for agricultural purposes	Agricultural or other use	Other than the chain of title information, no documentation was available for review for this time period.
August 1948-1951	King Paving Company Limited			1967 FIP: King Paving and Materials Ltd. is listed south of the Property and the railway, approximately 160 m south of the Property.
1951-1987	James Charles Algar, Doris Elizabeth Mary Algar	A residential house, potentially used as an office space or mailing address for the purposes of Algar James J decorator & general contracting occupies the portion of the Property located at 128 Cross Avenue	Commercial use	1954 Aerial Photograph: The Property appears to have undergone development. 1967 FIP: King Paving and Materials Ltd. is listed south of Property and the railway, approximately 160 m south of the Property. 1958, 1960, 1965, 1971, 1975, 1981, and 1985 City Directories: 128 Cross Avenue is listed in the directories between 1958-1965 under a commercial contracting business known as Algar James J decorator & general contracting or Algar Jas (Doris) painting & dec. 128 Cross Avenue appears to be listed for residential use between 1971-1996. Although, the name listed between 1971-1996 is Algar Jas, Algar James, or Algar D, indicating that the property may have continued to operate for the purposes of Algar James J decorator & general contracting or Algar Jas (Doris) painting & dec.

Year	Name of owner	Description of property use	Property use[1]	Other observations from aerial photographs, fire insurance plans, etc
1987-1999	Doris Elizabeth Mary Algar	A residential house, potentially used as an office space or mailing address for the purposes of Algar James J decorator & general contracting occupies the portion of the Property located at 128 Cross Avenue	Commercial use	1985, 1991, and 1996 City Directories: 128 Cross Avenue is listed in the directories between 1958-1965 under a commercial contracting business known as Algar James J decorator & general contracting or Algar Jas (Doris) painting & dec. 128 Cross Avenue appears to be listed for residential use between 1971-1996. Although, the name listed between 1971-1996 is Algar Jas, Algar James, or Algar D, indicating that the property may have continued to operate for the purposes of Algar James J decorator & general contracting or Algar Jas (Doris) painting & dec. 1995 Satellite Image: The Property appears to be occupied by a residential structure.
1999-2002	Violet Anne Allen	A residential house occupies the Property	Residential use	2002 Satellite Image: The Property is occupied by a residential structure.
2002-2010	Wilmot Allan Main, Brenda Lynn Main			2002 Satellite Image: The Property is occupied by a residential structure. 2008 City Directory: 128 Cross Avenue appears in the directories for inferred residential use.
2010-Present	Balbir Singh Sanghera, Surinder Kaur Sanghera	A residential house occupies the Property	Residential use	2012, 2017, 2021, and 2023 City Directories: 128 Cross Avenue is listed for inferred residential use. 2010, 2015 and 2025 Satellite Imagery: The Property appears to be occupied by a residential and storage structure. October 2025 Site Reconnaissance: 128 Cross Avenue was used for residential purposes.

See Final Page for Notes

132 Cross Avenue, Oakville, ON

Year	Name of owner	Description of property use	Property use[1]	Other observations from aerial photographs, fire insurance plans, etc
Prior to 1831	Crown	Inferred to be vacant or used for agricultural purposes	Agricultural or other use	Other than the chain of title information, no documentation was available for review for this time period.
1831-1832	William Chisholm			
1832-1854	John Forrester, John Forrester - Estate			
1854-1866	Robert K. Chisholm			1858 county atlas image: Robert K. Chisholm owned the Property. The Property appears to be vacant or used for agricultural purposes.
1866-1871	John Cross			Other than the chain of title information, no documentation was available for review for this time period.
1871-1883	William Wardell			1880 County Atlas: no private owner is listed on the Property.
1883-1911	John Cross, John Cross – Estate			Other than the chain of title information, no documentation was available for review for this time period.
1911-January 1946	Charles Henry Cross, Charles Henry Cross – Estate			1934 Aerial Photograph: The Property appears to be vacant or used for agricultural purposes.
January 1946 – August 1946	Frederik C. Ainsworth			Other than the chain of title information, no documentation was available for review for this time period.
August 1946-February 1948	Bay View construction Company Limited			Other than the chain of title information, no documentation was available for review for this time period.

Year	Name of owner	Description of property use	Property use[1]	Other observations from aerial photographs, fire insurance plans, etc
February 1948-August 1948	Ainsworth Electric Company Limited	Inferred to be vacant or used for agricultural purposes	Agricultural or other use	Other than the chain of title information, no documentation was available for review for this time period.
August 1948-1950	King Paving Company Limited			1967 FIP: King Paving and Materials Ltd.is listed south of the Property and the railway, approximately 160 m south of the Property.
1950-1951	Sydney William Smith, Mollie Smith			Other than the chain of title information, no documentation was available for review for this time period.
1951-1958	Howard W. Hills	A residential house occupies the portion of the Property located at 132 Cross Avenue	Residential use	1954 Aerial Photograph: The Property appears to have undergone development.
1958-1959	Henry Boyd Wilson, Valerie Wilson			Other than the chain of title information, no documentation was available for review for this time period.
1959-1964	Independent Acceptance Limited (Mortgagee), Ontario General Court (Henry Boyd Wilson &			
1964-1967	Jamed Charles Algar, Doris Algar			1965 City Directory: 132 Cross Avenue is listed in the directories under private individuals for inferred residential use. 1967 FIP: King Paving and Materials Ltd.is listed south of the Property and the railway, approximately 160 m south of the Property.
1967-2010	Kenneth Wendl Allen			Other than the chain of title information, no documentation was available for review for this time period.

Year	Name of owner	Description of property use	Property use[1]	Other observations from aerial photographs, fire insurance plans, etc
2010-Present	Surinder Kaur Sanghera	A residential house occupies the portion of the Property located at 132 Cross Avenue	Residential use	2021 City Directory: 132 Cross Avenue appears in the directories for inferred residential use. 2010, 2015 and 2025 Satellite Image: The Property appears to be occupied by a residential structure. October 2025 Site Reconnaissance: 132 Cross Avenue was used for residential purposes.

Notes:

1 - for each owner, specify one of the following types of property use (as defined in O.Reg. 153/04) that applies:

Agriculture or other use
Commercial use
Community use
Industrial use
Institutional use
Parkland use
Residential use

2 - when submitting a record of site condition for filing, a copy of this table must be attached

Cette publication hautement spécialisée n'est disponible qu'en anglais en vertu du règlement 671/92, qui en exempte l'application de la Loi sur les services en français. Pour obtenir de l'aide en francais, veuillez communiquer avec le ministère de l'Environnement et de l'Action en matière de changement climatique au 1-800-461-6290

CHAIN OF TITLE REPORT

Project #: 25-135-100
Address: 118 Cross Avenue, Oakville
Legal Description: Part Lot 14 Con 3 Traf (SDS) as in 835109

PIN #: 24816-0070 (LT)

Searched at: Milton
LRO #: 20

INSTR #	DOC. TYPE	REG. DATE	PARTY FROM	PARTY TO
	Patent	31 03 1831	Crown	**William CHISHOLM**
835	Deed	15 02 1832	William Chisholm	John FORESTER
428	Deed	09 10 1854	John Forrester - Estate	Robert K. CHISHOLM
42	Deed	20 10 1866	Robert K. Chisholm	John CROSS
514	Deed	10 05 1871	John Cross	William WARDELL
1656	Deed	20 11 1883	William Wardell	John CROSS
4735	Deed	11 07 1911	John Cross - Estate	Charles Henry CROSS
14321	Deed	12 01 1946	Charles Henry Cross - Estate	Frederick C. AINSWORTH
14445	Deed	16 08 1946	Frederick C. Ainsworth	Bay View Construction Company Limited

Cont'd on Page 2

CHAIN OF TITLE REPORT

Project #: 25-315-100
Address: 118 Cross Avenue, Oakville
Legal Description: Part Lot 14 Con 3 Traf (SDS) as in 835109

Searched at: Milton
LRO #: 20

PIN #: 24816-0070 (LT)

INSTR #	DOC. TYPE	REG. DATE	PARTY FROM	PARTY TO
15312	Deed	17 02 1948	Bay View Construction Company Limited	Ainsworth Electric Company Limited
15647	Deed	04 08 1948	Ainsworth Electric Company Limited	King Paving Company Limited
282324	Deed	10 10 1969	King Paving & Materials Limited (Fmly King Paving Company Limited)	Przemyslaw SOBCZYK
744085	Deed	15 05 1990	Przemyslaw Sobczyk	Satmehar Singh GILL
835109	Deed	22 02 1995	Satmehar Singh Gill	Jagpreet ARORA
H834710	Deed **(Present Owner)**	15 02 2000	Jagpreet Arora	**Amandeep Kaur SANGHERA**

CHAIN OF TITLE REPORT

Project #: 25-315-100
Address: 122 Cross Avenue, Oakville
Legal Description: Part Lot 14 Con 3 Traf (SDS) as in TW19688

PIN #: 24816-0069 (LT)

Searched at: Milton
LRO #: 20

INSTR #	DOC. TYPE	REG. DATE	PARTY FROM	PARTY TO
	Patent	31 03 1831	Crown	**William CHISHOLM**
835	Deed	15 02 1832	William Chisholm	John FORESTER
428	Deed	09 10 1854	John Forrester - Estate	Robert K. CHISHOLM
42	Deed	20 10 1866	Robert K. Chisholm	John CROSS
514	Deed	10 05 1871	John Cross	William WARDELL
1656	Deed	20 11 1883	William Wardell	John CROSS
4735	Deed	11 07 1911	John Cross - Estate	Charles Henry CROSS
14321	Deed	12 01 1946	Charles Henry Cross - Estate	Frederick C. AINSWORTH
14445	Deed	16 08 1946	Frederick C. Ainsworth	Bay View Construction Company Limited

Cont'd on Page 2

CHAIN OF TITLE REPORT

Project #: 25-315-100
Address: 122 Cross Avenue, Oakville
Legal Description: Part Lot 14 Con 3 Traf (SDS) as in TW19688

Searched at: Milton
LRO #: 20

PIN #: 24816-0069 (LT)

INSTR #	DOC. TYPE	REG. DATE	PARTY FROM	PARTY TO
15312	Deed	17 02 1948	Bay View Construction Company Limited	Ainsworth Electric Company Limited
15647	Deed	04 08 1948	Ainsworth Electric Company Limited	King Paving Company Limited
17410	Deed	02 09 1950	King Paving Company Limited	Robert George MACMILLAN May MACMILLAN
17792	Deed	06 03 1951	Robert George MacMillan May MacMillan	James COSSITT Mary COSSITT
TW19688	Deed	04 05 1953	James Cossitt & Mary Cossitt	David ANDERSON Elizabeth ANDERSON
H781340	Deed	26 11 1999	Elizabeth Anderson- Estate	Alan ANDERSON Sheila EDWARDS
H829792	Deed	07 01 2000	Alan Anderson Sheila Edwards	Sheila EDWARDS
HR852469	Deed **(Present Owners)**	23 06 2010	Sheila Edwards	**Balbir Singh SANGHERA** **Surinder Kaur SANGHERA**

CHAIN OF TITLE REPORT

Project #: 25-315-100
Address: 126 Cross Avenue, Oakville
Legal Description: Part Lot 14 Con 3 Traf (SDS) as in 609842

PIN #: 24816-0068 (LT)

Searched at: Milton
LRO #: 20

INSTR #	DOC. TYPE	REG. DATE	PARTY FROM	PARTY TO
	Patent	31 03 1831	Crown	**William CHISHOLM**
835	Deed	15 02 1832	William Chisholm	John FORESTER
428	Deed	09 10 1854	John Forrester - Estate	Robert K. CHISHOLM
42	Deed	20 10 1866	Robert K. Chisholm	John CROSS
514	Deed	10 05 1871	John Cross	William WARDELL
1656	Deed	20 11 1883	William Wardell	John CROSS
4735	Deed	11 07 1911	John Cross - Estate	Charles Henry CROSS
14321	Deed	12 01 1946	Charles Henry Cross - Estate	Frederick C. AINSWORTH
14445	Deed	16 08 1946	Frederick C. Ainsworth	Bay View Construction Company Limited

Cont'd on Page 2

CHAIN OF TITLE REPORT

Project #: 25-315-100
Address: 126 Cross Avenue, Oakville
Legal Description: Part Lot 14 Con 3 Traf (SDS) as in 609842

PIN #: 24816-0068 (LT)

Searched at: Milton
LRO #: 20

INSTR #	DOC. TYPE	REG. DATE	PARTY FROM	PARTY TO
15312	Deed	17 02 1948	Bay View Construction Company Limited	Ainsworth Electric Company Limited
15647	Deed	04 08 1948	Ainsworth Electric Company Limited	King Paving Company Limited
17889	Deed	24 04 1951	King Paving Company Limited	Margaret Jean HOBBERLIN
19610	Deed	15 04 1953	Margaret Jean Hobberlin	Reginald HAYLETT
609842	Deed	15 11 1984	Reginald Haylett	Reginald Courtney HAYLETT Mildred Jean HAYLETT
HR329618	Deed	21 10 2004	Reginald Courtney Haykett - Estate	Mildred Jean HAYLETT
HR329619	Deed	21 10 2004	Mildred Jean Haylett	Mildred Jean HAYLETT Ardith BOMPAS
HR355690	Deed	11 02 2005	Mildred Jean Haylett Ardith Bompas	Mildred Jean HAYLETT
HR852479	Deed **(Present Owner)**	23 06 2010	Mildred Jean Haylett	**Balbir Singh SANGHERA**

CHAIN OF TITLE REPORT

Project #: 25-315-100
Address: 128 Cross Avenue, Oakville
Legal Description: Part Lot 14 Con 3 Traf (SDS) as in 659162

Searched at: Milton
LRO #: 20

PIN #: 24816-0067 (LT)

INSTR #	DOC. TYPE	REG. DATE	PARTY FROM	PARTY TO
	Patent	31 03 1831	Crown	**William CHISHOLM**
835	Deed	15 02 1832	William Chisholm	John FORESTER
428	Deed	09 10 1854	John Forester - Estate	Robert K. CHISHOLM
42	Deed	20 10 1866	Robert K. Chisholm	John CROSS
514	Deed	10 05 1871	John Cross	William WARDELL
1656	Deed	20 11 1883	William Wardell	John CROSS
4735	Deed	11 07 1911	John Cross - Estate	Charles Henry CROSS
14321	Deed	12 01 1946	Charles Henry Cross - Estate	Frederick C. AINSWORTH
14445	Deed	16 08 1946	Frederick C. Ainsworth	Bay View Construction Company Limited

Cont'd on Page 2

CHAIN OF TITLE REPORT

Project #: 25-315-100
Address: 128 Cross Avenue, Oakville
Legal Description: Part Lot 14 Con 3 Traf (SDS) as in 659162

PIN #: 24816-0067 (LT)

Searched at: Milton
LRO #: 20

INSTR #	DOC. TYPE	REG. DATE	PARTY FROM	PARTY TO
15312	Deed	17 02 1948	Bay View Construction Company Limited	Ainsworth Electric Company Limited
15647	Deed	04 08 1948	Ainsworth Electric Company Limited	King Paving Company Limited
17717	Deed	22 01 1951	King Paving Company Limited	James Charles ALGAR Doris Elizabeth Mary ALGAR
659162	Deed	30 01 1987	James Charles Algar	Doris Elizabeth Mary ALGAR
H814440	Deed	04 10 1999	Doris Elizabeth Mary Algar	Violet Anne ALLEN
HR100786	Deed	13 02 2002	Violet Anne Allen	Wilmot Allan MAIN Brenda Lynn Main
HR852487	Deed **(Present Owners)**	23 06 2010	Wilmot Allan Main Brenda Lynn Main	**Balbir Singh SANGHERA** **Surinder Kaur SANGHERA**

CHAIN OF TITLE REPORT

Project #: 25-315-100
Address: 132 Cross Avenue, Oakville
Legal Description: Part Lot 14 Con 3 Traf (SDS) as in 219868

Searched at: Milton
LRO #: 20

PIN #: 24816-0066 (LT)

INSTR #	DOC. TYPE	REG. DATE	PARTY FROM	PARTY TO
	Patent	31 03 1831	Crown	**William CHISHOLM**
835	Deed	15 02 1832	William Chisholm	John FORESTER
428	Deed	09 10 1854	John Forrester - Estate	Robert K. CHISHOLM
42	Deed	20 10 1866	Robert K. Chisholm	John CROSS
514	Deed	10 05 1871	John Cross	William WARDELL
1656	Deed	20 11 1883	William Wardell	John CROSS
4735	Deed	11 07 1911	John Cross - Estate	Charles Henry CROSS
14321	Deed	12 01 1946	Charles Henry Cross - Estate	Frederick C. AINSWORTH
14445	Deed	16 08 1946	Frederick C. Ainsworth	Bay View Construction Company Limited

Cont'd on Page 2

CHAIN OF TITLE REPORT

Project #: 25-315-100
Address: 132 Cross Avenue, Oakville
Legal Description: Part Lot 14 Con 3 Traf (SDS) as in 219868

PIN #: 24816-0066 (LT)

Searched at: Milton
LRO #: 20

INSTR #	DOC. TYPE	REG. DATE	PARTY FROM	PARTY TO
15312	Deed	17 02 1948	Bay View Construction Company Limited	Ainsworth Electric Company Limited
15647	Deed	04 08 1948	Ainsworth Electric Company Limited	King Paving Company Limited
17612	Deed	16 11 1950	King Paving Company Limited	Sydney William SMITH Mollie SMITH
18334	Deed	06 11 1951	Sydney William Smith Mollie Smith	Howard W. HILLS
84066	Deed	08 08 1958	Howard W. Hills	Henry Boyd WILSON Valerie WILSON
106212	Mortgage	08 12 1959	Henry Boyd Wilson Valerie Wilaon	Independant Acceptance Limited (Mortgagee)
161000	Foreclosure	12 12 1963	Ontario General Court (Henry Boyd Wilson & Valerie Wilson defaulted in Mtg)	Independant Acceptance Limited
165139	Deed	26 03 1964	Independant Acceptance Limited	James Charles ALGAR Doris ALGAR
219868	Deed	09 03 1967	James Charles Algar & Doris Algar	Kenneth Wendal ALLEN Violet Anne Parnell ALLEN
HR852497	Deed **(Present Owner)**	23 06 2010	Kenneth Wendal Allen Violet Anne Parnell Allen	**Surinder Kaur SANGHERA**

* CERTIFIED IN ACCORDANCE WITH THE LAND TITLES ACT * SUBJECT TO RESERVATIONS IN CROWN GRANT *

PROPERTY DESCRIPTION: PT LT 14, CON 3 TRAFALGAR, SOUTH OF DUNDAS STREET, AS IN 219868.; TOWN OF OAKVILLE

PROPERTY REMARKS:

ESTATE/QUALIFIER:
FEE SIMPLE
LT CONVERSION QUALIFIED

RECENTLY:
FIRST CONVERSION FROM BOOK

PIN CREATION DATE:
1996/03/25

OWNERS' NAMES
SANGHERA, SURINDER KAUR


CAPACITY SHARE
ROWN

REG. NUM.	DATE	INSTRUMENT TYPE	AMOUNT	PARTIES FROM	PARTIES TO	CERT/ CHKD
EFFECTIVE 2000/07/29 THE NOTATION OF THE "BLOCK IMPLEMENTATION DATE" OF 1996/03/25 ON THIS PIN						
WAS REPLACED WITH THE "PIN CREATION DATE" OF 1996/03/25						
*** PRINTOUT INCLUDES ALL DOCUMENT TYPES AND DELETED INSTRUMENTS SINCE 1996/03/22 ***						
***SUBJECT, ON FIRST REGISTRATION UNDER THE LAND TITLES ACT, TO:*						
*** SUBSECTION 44(1) OF THE LAND TITLES ACT, EXCEPT PARAGRAPH 11, PARAGRAPH 14, PROVINCIAL SUCCESSION DUTIES **						
*** AND ESCHEATS OR FORFEITURE TO THE CROWN.*						
*** THE RIGHTS OF ANY PERSON WHO WOULD, BUT FOR THE LAND TITLES ACT, BE ENTITLED TO THE LAND OR ANY PART OF*						
*** IT THROUGH LENGTH OF ADVERSE POSSESSION, PRESCRIPTION, MISDESCRIPTION OR BOUNDARIES SETTLED BY*						
*** CONVENTION.*						
*** ANY LEASE TO WHICH THE SUBSECTION 70(2) OF THE REGISTRY ACT APPLIES.*						
***DATE OF CONVERSION TO LAND TITLES: 1996/03/25 ***						
219868	1967/03/09	TRANSFER		*** DELETED AGAINST THIS PROPERTY ***	ALLEN, KENNETH WENDAL ALLEN, VIOLET ANNE PARNELL	
H711283	1997/11/21	CHARGE		*** COMPLETELY DELETED *** ALLEN, KENNETH WENDAL ALLEN, VIOLET ANNE PARNELL	CANADIAN IMPERIAL BANK OF COMMERCE	
HR284314	2004/05/11	DISCH OF CHARGE		*** COMPLETELY DELETED *** CANADIAN IMPERIAL BANK OF COMMERCE		
REMARKS: RE: H711283						
HR284316	2004/05/11	CHARGE		*** COMPLETELY DELETED *** ALLEN, KENNETH WENDAL ALLEN, VIOLET ANNE PARNELL	CANADIAN IMPERIAL BANK OF COMMERCE	
HR669172	2008/06/05	CHARGE		*** COMPLETELY DELETED ***		

NOTE: ADJOINING PROPERTIES SHOULD BE INVESTIGATED TO ASCERTAIN DESCRIPTIVE INCONSISTENCIES, IF ANY, WITH DESCRIPTION REPRESENTED FOR THIS PROPERTY.
NOTE: ENSURE THAT YOUR PRINTOUT STATES THE TOTAL NUMBER OF PAGES AND THAT YOU HAVE PICKED THEM ALL UP.

REG. NUM.	DATE	INSTRUMENT TYPE	AMOUNT	PARTIES FROM	PARTIES TO	CERT/ CHKD
				ALLEN, KENNETH WENDAL ALLEN, VIOLET ANNE PARNELL	CANADIAN IMPERIAL BANK OF COMMERCE	
HR669173	2008/06/05	DISCH OF CHARGE		*** COMPLETELY DELETED *** CANADIAN IMPERIAL BANK OF COMMERCE		
	REMARKS: RE: HR284316					
HR840020	2010/05/12	APL DEL EXECUTION		*** COMPLETELY DELETED *** ALLEN, KENNETH WENDAL ALLEN, VIOLET ANNE PARNELL		
	REMARKS: DELETE 94-05205					
HR851990	2010/06/22	APL DEL EXECUTION		*** COMPLETELY DELETED *** ALLEN, KENNETH WENDAL ALLEN, VIOLET ANNE PARNELL		
	REMARKS: DELETE S/T 95-02547					
HR852497	2010/06/23	TRANSFER	$295,000	ALLEN, KENNETH WENDAL ALLEN, VIOLET ANNE PARNELL	SANGHERA, SURINDER KAUR	C
	REMARKS: PLANNING ACT STATEMENTS					
HR852498	2010/06/23	CHARGE		*** COMPLETELY DELETED *** SANGHERA, SURINDER KAUR	MCAP SERVICE CORPORATION	
HR857612	2010/07/06	DISCH OF CHARGE		*** COMPLETELY DELETED *** CANADIAN IMPERIAL BANK OF COMMERCE		
	REMARKS: HR669172.					
HR1280401	2015/07/08	TRANSFER OF CHARGE		*** COMPLETELY DELETED *** MCAP SERVICE CORPORATION	COMPUTERSHARE TRUST COMPANY OF CANADA	
	REMARKS: HR852498.					
HR1645727	2019/08/21	DISCH OF CHARGE		*** COMPLETELY DELETED *** COMPUTERSHARE TRUST COMPANY OF CANADA		
	REMARKS: HR852498.					

NOTE: ADJOINING PROPERTIES SHOULD BE INVESTIGATED TO ASCERTAIN DESCRIPTIVE INCONSISTENCIES, IF ANY, WITH DESCRIPTION REPRESENTED FOR THIS PROPERTY.
NOTE: ENSURE THAT YOUR PRINTOUT STATES THE TOTAL NUMBER OF PAGES AND THAT YOU HAVE PICKED THEM ALL UP.

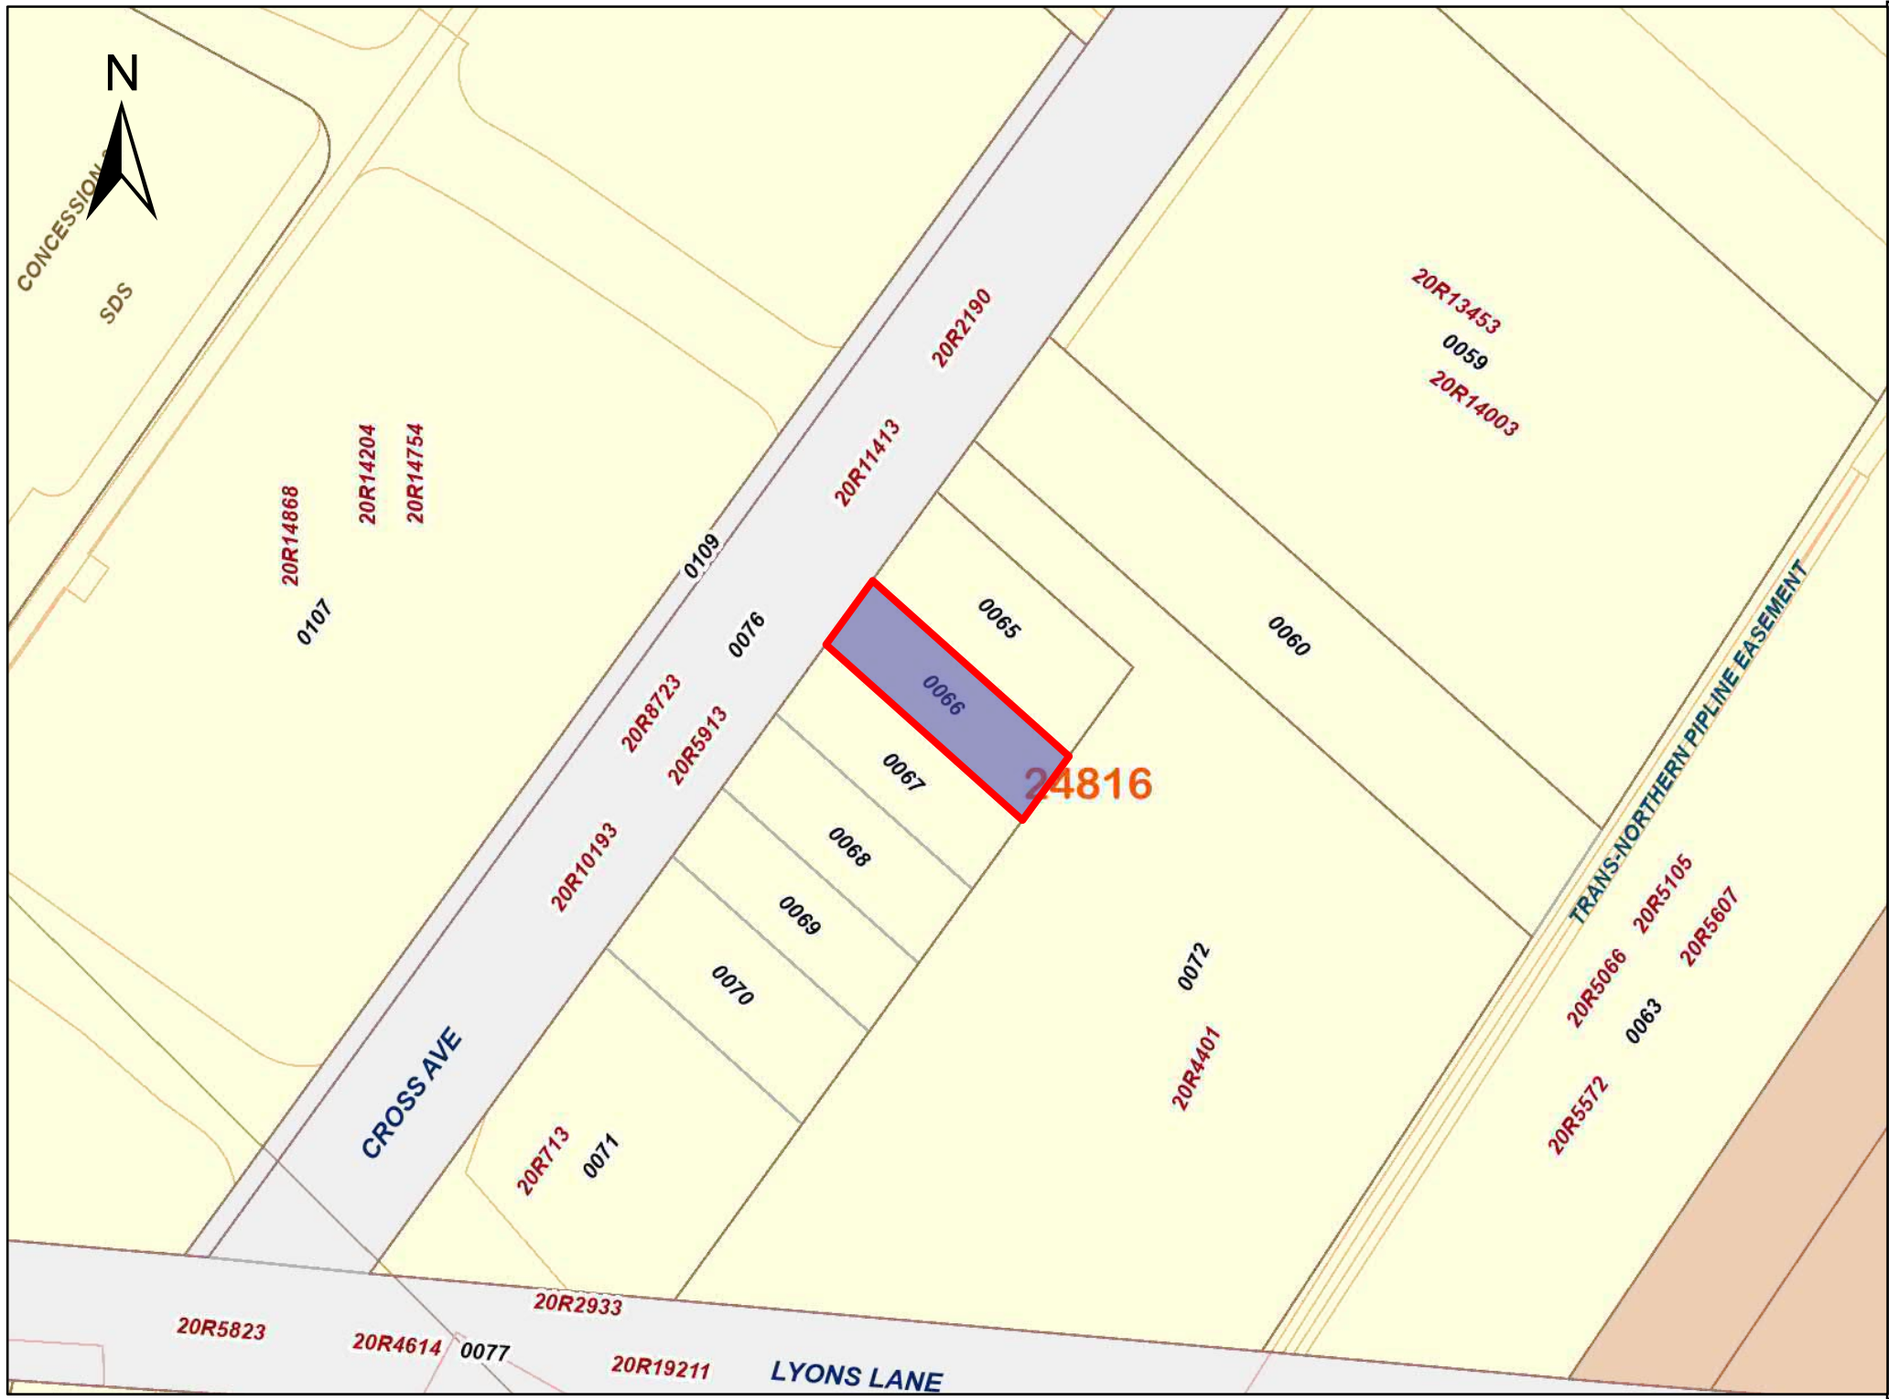

ServiceOntario

PRINTED ON 05 NOV, 2025 AT 17:02:59
FOR BERTUCCI

SCALE

0 10 20 30 40 meters

PROPERTY INDEX MAP

HALTON(No. 20)

LEGEND

FREEHOLD PROPERTY	
LEASEHOLD PROPERTY	
LIMITED INTEREST PROPERTY	
CONDOMINIUM PROPERTY	
RETIRED PIN (MAP UPDATE PENDING)	
PROPERTY NUMBER	*0449*
BLOCK NUMBER	**08050**
GEOGRAPHIC FABRIC	
EASEMENT	

THIS IS NOT A PLAN OF SURVEY

NOTES

REVIEW THE TITLE RECORDS FOR COMPLETE PROPERTY INFORMATION AS THIS MAP MAY NOT REFLECT RECENT REGISTRATIONS

THIS MAP WAS COMPILED FROM PLANS AND DOCUMENTS RECORDED IN THE LAND REGISTRATION SYSTEM AND HAS BEEN PREPARED FOR PROPERTY INDEXING PURPOSES ONLY

FOR DIMENSIONS OF PROPERTIES BOUNDARIES SEE RECORDED PLANS AND DOCUMENTS

ONLY MAJOR EASEMENTS ARE SHOWN

REFERENCE PLANS UNDERLYING MORE RECENT REFERENCE PLANS ARE NOT ILLUSTRATED

Ontario

© King's Printer for Ontario, 2025

* CERTIFIED IN ACCORDANCE WITH THE LAND TITLES ACT * SUBJECT TO RESERVATIONS IN CROWN GRANT *

PROPERTY DESCRIPTION: PT LT 14, CON 3 TRAFALGAR, SOUTH OF DUNDAS STREET , AS IN 659162 ; OAKVILLE/TRAFALGAR

PROPERTY REMARKS:

ESTATE/QUALIFIER:
FEE SIMPLE
LT CONVERSION QUALIFIED

RECENTLY:
FIRST CONVERSION FROM BOOK


PIN CREATION DATE:
1996/03/25

OWNERS' NAMES	CAPACITY	SHARE
SANGHERA, BALBIR SINGH	JTEN	
SANGHERA, SURINDER KAUR	JTEN	

REG. NUM.	DATE	INSTRUMENT TYPE	AMOUNT	PARTIES FROM	PARTIES TO	CERT/ CHKD
EFFECTIVE 2000/07/29 THE NOTATION OF THE "BLOCK IMPLEMENTATION DATE" OF 1996/03/25 ON THIS PIN						
WAS REPLACED WITH THE "PIN CREATION DATE" OF 1996/03/25						
*** PRINTOUT INCLUDES ALL DOCUMENT TYPES AND DELETED INSTRUMENTS SINCE 1996/03/22 ***						
***SUBJECT, ON FIRST REGISTRATION UNDER THE LAND TITLES ACT, TO:*						
*** SUBSECTION 44(1) OF THE LAND TITLES ACT, EXCEPT PARAGRAPH 11, PARAGRAPH 14, PROVINCIAL SUCCESSION DUTIES **						
*** AND ESCHEATS OR FORFEITURE TO THE CROWN.*						
*** THE RIGHTS OF ANY PERSON WHO WOULD, BUT FOR THE LAND TITLES ACT, BE ENTITLED TO THE LAND OR ANY PART OF*						
*** IT THROUGH LENGTH OF ADVERSE POSSESSION, PRESCRIPTION, MISDESCRIPTION OR BOUNDARIES SETTLED BY*						
*** CONVENTION.*						
*** ANY LEASE TO WHICH THE SUBSECTION 70(2) OF THE REGISTRY ACT APPLIES.*						
***DATE OF CONVERSION TO LAND TITLES: 1996/03/25 ***						
659162	1987/01/30	TRANSFER		*** DELETED AGAINST THIS PROPERTY ***	ALGAR, DORIS ELIZABETH MARY	
H810039	1999/09/08	POWER OF ATTORNEY		*** COMPLETELY DELETED *** ALGAR, DORIS ELIZABETH	ALGAR, EAN	
H814440	1999/10/04	TRANSFER		*** COMPLETELY DELETED *** ALGAR, DORIS ELIZABETH MARY	ALLEN, VIOLET ANNE	
H814441	1999/10/04	CHARGE		*** COMPLETELY DELETED *** ALLEN, VIOLET ANNE	CIBC MORTGAGES INC.	
HR100786	2002/02/13	TRANSFER		*** COMPLETELY DELETED *** ALLEN, VIOLET ANNE	MAIN, WILMOT ALAN MAIN, BRENDA LYNN	
REMARKS: PLANNING ACT STATEMENTS						

NOTE: ADJOINING PROPERTIES SHOULD BE INVESTIGATED TO ASCERTAIN DESCRIPTIVE INCONSISTENCIES, IF ANY, WITH DESCRIPTION REPRESENTED FOR THIS PROPERTY.
NOTE: ENSURE THAT YOUR PRINTOUT STATES THE TOTAL NUMBER OF PAGES AND THAT YOU HAVE PICKED THEM ALL UP.

REG. NUM.	DATE	INSTRUMENT TYPE	AMOUNT	PARTIES FROM	PARTIES TO	CERT/ CHKD
HR100787	2002/02/13	CHARGE		*** COMPLETELY DELETED *** MAIN, WILMOT ALAN MAIN, BRENDA LYNN	BANK OF MONTREAL	
HR105679	2002/03/11	DISCH OF CHARGE		*** COMPLETELY DELETED *** CIBC MORTGAGES INC.		
	REMARKS: RE: H814441					
HR824288	2010/03/08	CHARGE		*** COMPLETELY DELETED *** MAIN, BRENDA LYNN MAIN, WILMOT ALAN	MANULIFE BANK OF CANADA	
HR827552	2010/03/22	DISCH OF CHARGE		*** COMPLETELY DELETED *** BANK OF MONTREAL		
	REMARKS: HR100787.					
HR852487	2010/06/23	TRANSFER	$295,000	MAIN, BRENDA LYNN MAIN, WILMOT ALAN	SANGHERA, BALBIR SINGH SANGHERA, SURINDER KAUR	C
	REMARKS: PLANNING ACT STATEMENTS					
HR852488	2010/06/23	CHARGE		*** COMPLETELY DELETED *** SANGHERA, BALBIR SINGH SANGHERA, SURINDER KAUR	MCAP SERVICE CORPORATION	
HR863271	2010/07/26	DISCH OF CHARGE		*** COMPLETELY DELETED *** MANULIFE BANK OF CANADA		
	REMARKS: HR824288.					
HR1280398	2015/07/08	TRANSFER OF CHARGE		*** COMPLETELY DELETED *** MCAP SERVICE CORPORATION	COMPUTERSHARE TRUST COMPANY OF CANADA	
	REMARKS: HR852488.					
HR1649461	2019/09/05	DISCH OF CHARGE		*** COMPLETELY DELETED *** COMPUTERSHARE TRUST COMPANY OF CANADA		
	REMARKS: HR852488.					

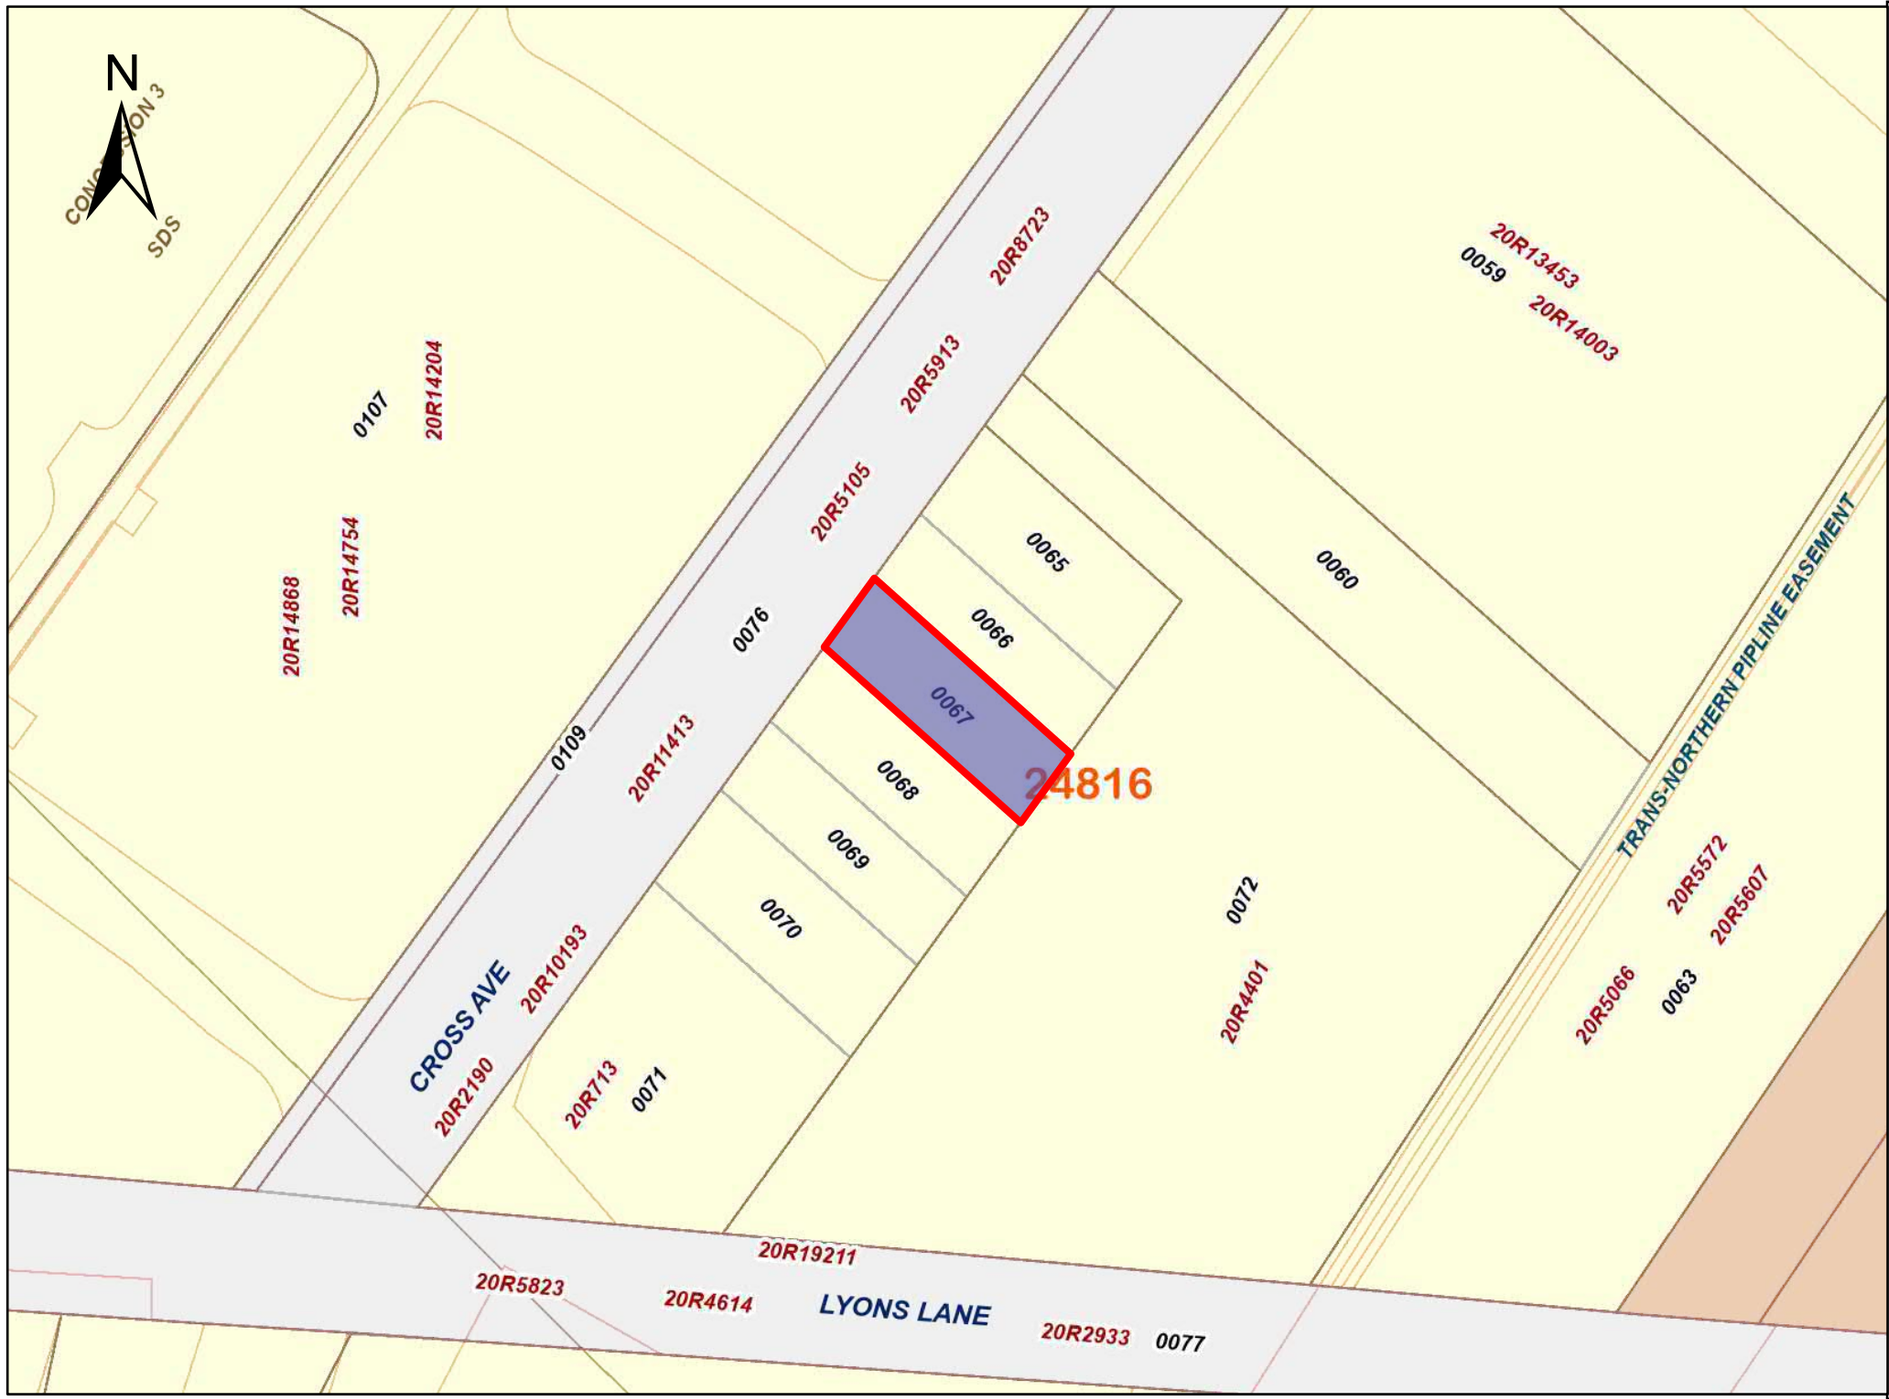

ServiceOntario

PRINTED ON 05 NOV, 2025 AT 16:59:59
FOR BERTUCCI

SCALE

0 10 20 30 40 meters

PROPERTY INDEX MAP

HALTON(No. 20)

LEGEND

FREEHOLD PROPERTY	
LEASEHOLD PROPERTY	
LIMITED INTEREST PROPERTY	
CONDOMINIUM PROPERTY	
RETIRED PIN (MAP UPDATE PENDING)	
PROPERTY NUMBER	*0449*
BLOCK NUMBER	**08050**
GEOGRAPHIC FABRIC	
EASEMENT	

THIS IS NOT A PLAN OF SURVEY

NOTES

REVIEW THE TITLE RECORDS FOR COMPLETE PROPERTY INFORMATION AS THIS MAP MAY NOT REFLECT RECENT REGISTRATIONS

THIS MAP WAS COMPILED FROM PLANS AND DOCUMENTS RECORDED IN THE LAND REGISTRATION SYSTEM AND HAS BEEN PREPARED FOR PROPERTY INDEXING PURPOSES ONLY

FOR DIMENSIONS OF PROPERTIES BOUNDARIES SEE RECORDED PLANS AND DOCUMENTS

ONLY MAJOR EASEMENTS ARE SHOWN

REFERENCE PLANS UNDERLYING MORE RECENT REFERENCE PLANS ARE NOT ILLUSTRATED

Ontario

© King's Printer for Ontario, 2025

* CERTIFIED IN ACCORDANCE WITH THE LAND TITLES ACT * SUBJECT TO RESERVATIONS IN CROWN GRANT *

PROPERTY DESCRIPTION: PT LT 14, CON 3 TRAFALGAR, SOUTH OF DUNDAS STREET , AS IN 609842 ; OAKVILLE/TRAFALGAR

PROPERTY REMARKS:

ESTATE/QUALIFIER:
FEE SIMPLE
LT CONVERSION QUALIFIED

RECENTLY:
FIRST CONVERSION FROM BOOK

PIN CREATION DATE:
1996/03/25

OWNERS' NAMES
SANGHERA, BALBIR SINGH

CAPACITY SHARE
ROWN

REG. NUM.	DATE	INSTRUMENT TYPE	AMOUNT	PARTIES FROM	PARTIES TO	CERT/ CHKD
EFFECTIVE 2000/07/29 THE NOTATION OF THE "BLOCK IMPLEMENTATION DATE" OF 1996/03/25 ON THIS PIN						
WAS REPLACED WITH THE "PIN CREATION DATE" OF 1996/03/25						
*** PRINTOUT INCLUDES ALL DOCUMENT TYPES AND DELETED INSTRUMENTS SINCE 1996/03/22 ***						
***SUBJECT, ON FIRST REGISTRATION UNDER THE LAND TITLES ACT, TO:*						
*** SUBSECTION 44(1) OF THE LAND TITLES ACT, EXCEPT PARAGRAPH 11, PARAGRAPH 14, PROVINCIAL SUCCESSION DUTIES **						
*** AND ESCHEATS OR FORFEITURE TO THE CROWN.*						
*** THE RIGHTS OF ANY PERSON WHO WOULD, BUT FOR THE LAND TITLES ACT, BE ENTITLED TO THE LAND OR ANY PART OF*						
*** IT THROUGH LENGTH OF ADVERSE POSSESSION, PRESCRIPTION, MISDESCRIPTION OR BOUNDARIES SETTLED BY*						
*** CONVENTION.*						
*** ANY LEASE TO WHICH THE SUBSECTION 70(2) OF THE REGISTRY ACT APPLIES.*						
***DATE OF CONVERSION TO LAND TITLES: 1996/03/25 ***						
609842	1984/11/15	TRANSFER		*** DELETED AGAINST THIS PROPERTY ***	HAYLETT, REGINALD COURTNEY HAYLETT, MILDRED JEAN	
HR329618	2004/10/21	APL OF SURV-LAND		*** COMPLETELY DELETED *** HAYLETT, REGINALD COURTNEY	HAYLETT, MILDRED JEAN	
HR329619	2004/10/21	TRANSFER		*** COMPLETELY DELETED *** HAYLETT, MILDRED JEAN	HAYLETT, MILDRED JEAN BOMPAS, ARDITH	
HR355690	2005/02/11	TRANSFER		*** COMPLETELY DELETED *** BOMPAS, ARDITH HAYLETT, MILDRED JEAN	HAYLETT, MILDRED JEAN	
HR852479	2010/06/23	TRANSFER	$315,000	HAYLETT, MILDRED JEAN	SANGHERA, BALBIR SINGH	C
REMARKS: PLANNING ACT STATEMENTS						

NOTE: ADJOINING PROPERTIES SHOULD BE INVESTIGATED TO ASCERTAIN DESCRIPTIVE INCONSISTENCIES, IF ANY, WITH DESCRIPTION REPRESENTED FOR THIS PROPERTY.
NOTE: ENSURE THAT YOUR PRINTOUT STATES THE TOTAL NUMBER OF PAGES AND THAT YOU HAVE PICKED THEM ALL UP.

REG. NUM.	DATE	INSTRUMENT TYPE	AMOUNT	PARTIES FROM	PARTIES TO	CERT/ CHKD
HR852480	2010/06/23	CHARGE		*** COMPLETELY DELETED *** SANGHERA, BALBIR SINGH	MCAP SERVICE CORPORATION	
HR1280399	2015/07/08	TRANSFER OF CHARGE		*** COMPLETELY DELETED *** MCAP SERVICE CORPORATION	COMPUTERSHARE TRUST COMPANY OF CANADA	
	REMARKS: HR852480.					
HR1645726	2019/08/21	DISCH OF CHARGE		*** COMPLETELY DELETED *** COMPUTERSHARE TRUST COMPANY OF CANADA		
	REMARKS: HR852480.					

NOTE: ADJOINING PROPERTIES SHOULD BE INVESTIGATED TO ASCERTAIN DESCRIPTIVE INCONSISTENCIES, IF ANY, WITH DESCRIPTION REPRESENTED FOR THIS PROPERTY.
NOTE: ENSURE THAT YOUR PRINTOUT STATES THE TOTAL NUMBER OF PAGES AND THAT YOU HAVE PICKED THEM ALL UP.



ServiceOntario

PRINTED ON 05 NOV, 2025 AT 17:00:58
FOR BERTUCCI

SCALE

0 10 20 30 40 meters

PROPERTY INDEX MAP

HALTON(No. 20)

LEGEND

FREEHOLD PROPERTY	
LEASEHOLD PROPERTY	
LIMITED INTEREST PROPERTY	
CONDOMINIUM PROPERTY	
RETIRED PIN (MAP UPDATE PENDING)	
PROPERTY NUMBER	*0449*
BLOCK NUMBER	**08050**
GEOGRAPHIC FABRIC	
EASEMENT	

THIS IS NOT A PLAN OF SURVEY

NOTES

REVIEW THE TITLE RECORDS FOR COMPLETE PROPERTY INFORMATION AS THIS MAP MAY NOT REFLECT RECENT REGISTRATIONS

THIS MAP WAS COMPILED FROM PLANS AND DOCUMENTS RECORDED IN THE LAND REGISTRATION SYSTEM AND HAS BEEN PREPARED FOR PROPERTY INDEXING PURPOSES ONLY

FOR DIMENSIONS OF PROPERTIES BOUNDARIES SEE RECORDED PLANS AND DOCUMENTS

ONLY MAJOR EASEMENTS ARE SHOWN

REFERENCE PLANS UNDERLYING MORE RECENT REFERENCE PLANS ARE NOT ILLUSTRATED

Ontario

© King's Printer for Ontario, 2025

* CERTIFIED IN ACCORDANCE WITH THE LAND TITLES ACT * SUBJECT TO RESERVATIONS IN CROWN GRANT *

PROPERTY DESCRIPTION: PT LT 14, CON 3 TRAF SDS, AS IN TW19688; TOWN OF OAKVILLE

PROPERTY REMARKS:

ESTATE/QUALIFIER:
FEE SIMPLE
LT CONVERSION QUALIFIED

RECENTLY:
FIRST CONVERSION FROM BOOK

PIN CREATION DATE:
1996/03/25


OWNERS' NAMES | CAPACITY | SHARE
SANGHERA, BALBIR SINGH | JTEN
SANGHERA, SURINDER KAUR | JTEN

REG. NUM.	DATE	INSTRUMENT TYPE	AMOUNT	PARTIES FROM	PARTIES TO	CERT/ CHKD
EFFECTIVE 2000/07/29 THE NOTATION OF THE "BLOCK IMPLEMENTATION DATE" OF 1996/03/25 ON THIS PIN						
WAS REPLACED WITH THE "PIN CREATION DATE" OF 1996/03/25						
*** PRINTOUT INCLUDES ALL DOCUMENT TYPES AND DELETED INSTRUMENTS SINCE 1996/03/22 ***						
***SUBJECT, ON FIRST REGISTRATION UNDER THE LAND TITLES ACT, TO:*						
*** SUBSECTION 44(1) OF THE LAND TITLES ACT, EXCEPT PARAGRAPH 11, PARAGRAPH 14, PROVINCIAL SUCCESSION DUTIES **						
*** AND ESCHEATS OR FORFEITURE TO THE CROWN.*						
*** THE RIGHTS OF ANY PERSON WHO WOULD, BUT FOR THE LAND TITLES ACT, BE ENTITLED TO THE LAND OR ANY PART OF*						
*** IT THROUGH LENGTH OF ADVERSE POSSESSION, PRESCRIPTION, MISDESCRIPTION OR BOUNDARIES SETTLED BY*						
*** CONVENTION.*						
*** ANY LEASE TO WHICH THE SUBSECTION 70(2) OF THE REGISTRY ACT APPLIES.*						
***DATE OF CONVERSION TO LAND TITLES: 1996/03/25 ***						
OC19688	1953/05/04	TRANSFER		*** COMPLETELY DELETED ***	ANDERSON, DAVID S. ANDERSON, ELIZABETH T. S.	
		CORRECTIONS: 'REGN. NUMBER' CHANGED FROM 'TW19688' TO 'OC19688' ON 1999/07/29 BY J MENARD.				
H781340	1999/03/26	APL OF SURV-LAND		*** COMPLETELY DELETED *** ANDERSON, DAVID S. (DECEASED)	ANDERSON, ELIZABETH T.S.	
H823275	1999/11/26	TRANSMISSION-LAND		*** COMPLETELY DELETED *** ANDERSON, ELIZABETH T.S. (DECEASED)	ANDERSON, ELIZABETH T.S. (ESTATE) ANDERSON, ALAN EDWARDS, SHEILA	
H829792	2000/01/07	TRANSFER		*** COMPLETELY DELETED *** ANDERSON, ELIZABETH T. S. - ESTATE	EDWARDS, SHEILA	

NOTE: ADJOINING PROPERTIES SHOULD BE INVESTIGATED TO ASCERTAIN DESCRIPTIVE INCONSISTENCIES, IF ANY, WITH DESCRIPTION REPRESENTED FOR THIS PROPERTY.
NOTE: ENSURE THAT YOUR PRINTOUT STATES THE TOTAL NUMBER OF PAGES AND THAT YOU HAVE PICKED THEM ALL UP.

REG. NUM.	DATE	INSTRUMENT TYPE	AMOUNT	PARTIES FROM	PARTIES TO	CERT/ CHKD
				ANDERSON, ALAN EDWARDS, SHEILA		
H830455	2000/01/14	CHARGE		*** COMPLETELY DELETED *** EDWARDS, SHEILA	SCOTIA MORTGAGE CORPORATION	
HR469437	2006/04/19	CHARGE		*** COMPLETELY DELETED *** EDWARDS, SHEILA	THE TORONTO-DOMINION BANK	
HR731007	2009/01/28	DISCH OF CHARGE		*** COMPLETELY DELETED *** SCOTIA MORTGAGE CORPORATION		
	REMARKS: RE: H830455					
HR840018	2010/05/12	APL DEL EXECUTION		*** COMPLETELY DELETED *** EDWARDS, SHEILA		
	REMARKS: DELETE S/T 95-2519 FROM T/N					
HR852469	2010/06/23	TRANSFER	$295,000	EDWARDS, SHEILA	SANGHERA, BALBIR SINGH SANGHERA, SURINDER KAUR	C
	REMARKS: PLANNING ACT STATEMENTS					
HR852470	2010/06/23	CHARGE		*** COMPLETELY DELETED *** SANGHERA, BALBIR SINGH SANGHERA, SURINDER KAUR	MCAP SERVICE CORPORATION	
HR861303	2010/07/20	DISCH OF CHARGE		*** COMPLETELY DELETED *** THE TORONTO-DOMINION BANK		
	REMARKS: HR469437.					
HR1280400	2015/07/08	TRANSFER OF CHARGE		*** COMPLETELY DELETED *** MCAP SERVICE CORPORATION	COMPUTERSHARE TRUST COMPANY OF CANADA	
	REMARKS: HR852470.					
HR1649460	2019/09/05	DISCH OF CHARGE		*** COMPLETELY DELETED *** COMPUTERSHARE TRUST COMPANY OF CANADA		
	REMARKS: HR852470.					

NOTE: ADJOINING PROPERTIES SHOULD BE INVESTIGATED TO ASCERTAIN DESCRIPTIVE INCONSISTENCIES, IF ANY, WITH DESCRIPTION REPRESENTED FOR THIS PROPERTY.
NOTE: ENSURE THAT YOUR PRINTOUT STATES THE TOTAL NUMBER OF PAGES AND THAT YOU HAVE PICKED THEM ALL UP.

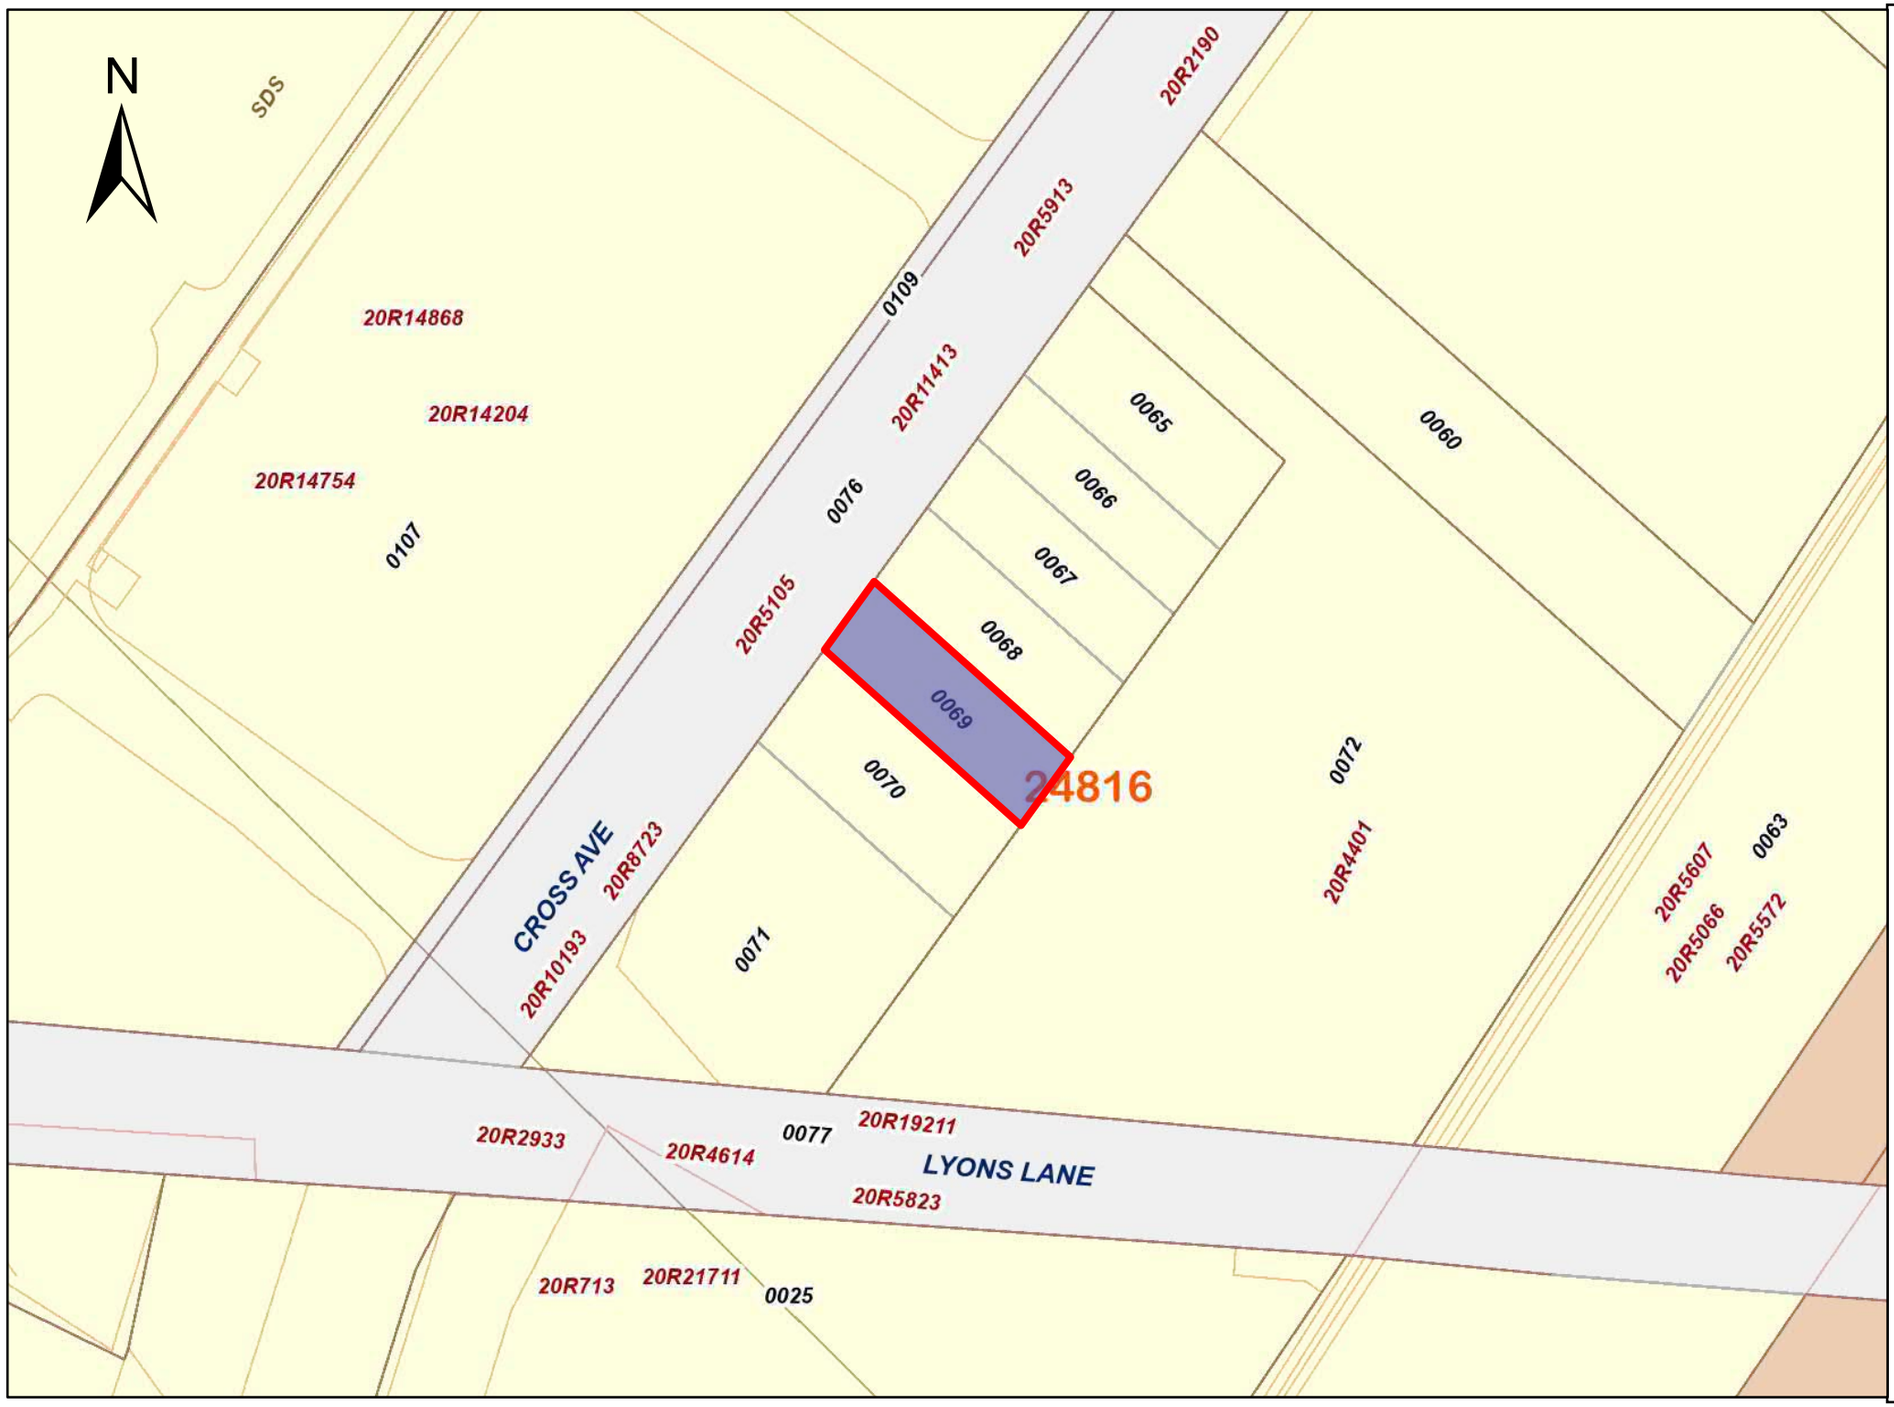

ServiceOntario

PRINTED ON 05 NOV, 2025 AT 17:01:53
FOR BERTUCCI

SCALE

0 10 20 30 40 meters

PROPERTY INDEX MAP

HALTON(No. 20)

LEGEND

FREEHOLD PROPERTY	
LEASEHOLD PROPERTY	
LIMITED INTEREST PROPERTY	
CONDOMINIUM PROPERTY	
RETIRED PIN (MAP UPDATE PENDING)	
PROPERTY NUMBER	*0449*
BLOCK NUMBER	**08050**
GEOGRAPHIC FABRIC	
EASEMENT	

THIS IS NOT A PLAN OF SURVEY

NOTES

REVIEW THE TITLE RECORDS FOR COMPLETE PROPERTY INFORMATION AS THIS MAP MAY NOT REFLECT RECENT REGISTRATIONS

THIS MAP WAS COMPILED FROM PLANS AND DOCUMENTS RECORDED IN THE LAND REGISTRATION SYSTEM AND HAS BEEN PREPARED FOR PROPERTY INDEXING PURPOSES ONLY

FOR DIMENSIONS OF PROPERTIES BOUNDARIES SEE RECORDED PLANS AND DOCUMENTS

ONLY MAJOR EASEMENTS ARE SHOWN

REFERENCE PLANS UNDERLYING MORE RECENT REFERENCE PLANS ARE NOT ILLUSTRATED

Ontario

© King's Printer for Ontario, 2025

* CERTIFIED IN ACCORDANCE WITH THE LAND TITLES ACT * SUBJECT TO RESERVATIONS IN CROWN GRANT *

PROPERTY DESCRIPTION: PT LT 14, CON 3 TRAFALGAR, SOUTH OF DUNDAS STREET , AS IN 835109 ; OAKVILLE/TRAFALGAR

PROPERTY REMARKS:

ESTATE/QUALIFIER:
FEE SIMPLE
LT CONVERSION QUALIFIED

RECENTLY:
FIRST CONVERSION FROM BOOK

PIN CREATION DATE:
1996/03/25

OWNERS' NAMES
SANGHERA, AMANDEEP KAUR

CAPACITY SHARE
BENO

REG. NUM.	DATE	INSTRUMENT TYPE	AMOUNT	PARTIES FROM	PARTIES TO	CERT/ CHKD
EFFECTIVE 2000/07/29 THE NOTATION OF THE "BLOCK IMPLEMENTATION DATE" OF 1996/03/25 ON THIS PIN						
WAS REPLACED WITH THE "PIN CREATION DATE" OF 1996/03/25						
*** PRINTOUT INCLUDES ALL DOCUMENT TYPES AND DELETED INSTRUMENTS SINCE 1996/03/22 ***						
***SUBJECT, ON FIRST REGISTRATION UNDER THE LAND TITLES ACT, TO:*						
*** SUBSECTION 44(1) OF THE LAND TITLES ACT, EXCEPT PARAGRAPH 11, PARAGRAPH 14, PROVINCIAL SUCCESSION DUTIES **						
*** AND ESCHEATS OR FORFEITURE TO THE CROWN.*						
*** THE RIGHTS OF ANY PERSON WHO WOULD, BUT FOR THE LAND TITLES ACT, BE ENTITLED TO THE LAND OR ANY PART OF*						
*** IT THROUGH LENGTH OF ADVERSE POSSESSION, PRESCRIPTION, MISDESCRIPTION OR BOUNDARIES SETTLED BY*						
*** CONVENTION.*						
*** ANY LEASE TO WHICH THE SUBSECTION 70(2) OF THE REGISTRY ACT APPLIES.*						
***DATE OF CONVERSION TO LAND TITLES: 1996/03/25 ***						
754717	1990/11/23	CHARGE		*** DELETED AGAINST THIS PROPERTY ***	BANK OF MONTREAL	
835109	1995/02/22	TRANSFER		*** DELETED AGAINST THIS PROPERTY ***	ARORA, JAGPREET	
H834710	2000/02/15	TRANSFER	$210,000	ARORA, JAGPREET	SANGHERA, AMANDEEP KAUR	C
H844550	2000/04/26	CHARGE	$136,500	SANGHERA, AMANDEEP KAUR	CANADA TRUSTCO MORTGAGE COMPANY	C
HR278064	2004/04/16	DISCH OF CHARGE		*** COMPLETELY DELETED *** BANK OF MONTREAL		
REMARKS: RE: 754717						
HR650906	2008/03/27	NO SEC INTEREST		*** COMPLETELY DELETED *** 2035881 ONTARIO INC.		

NOTE: ADJOINING PROPERTIES SHOULD BE INVESTIGATED TO ASCERTAIN DESCRIPTIVE INCONSISTENCIES, IF ANY, WITH DESCRIPTION REPRESENTED FOR THIS PROPERTY.
NOTE: ENSURE THAT YOUR PRINTOUT STATES THE TOTAL NUMBER OF PAGES AND THAT YOU HAVE PICKED THEM ALL UP.

REG. NUM.	DATE	INSTRUMENT TYPE	AMOUNT	PARTIES FROM	PARTIES TO	CERT/ CHKD
HR754143	2009/05/27	DISCHARGE INTEREST		*** COMPLETELY DELETED *** 2035881 ONTARIO INC.		
REMARKS: HR650906.						

NOTE: ADJOINING PROPERTIES SHOULD BE INVESTIGATED TO ASCERTAIN DESCRIPTIVE INCONSISTENCIES, IF ANY, WITH DESCRIPTION REPRESENTED FOR THIS PROPERTY.
NOTE: ENSURE THAT YOUR PRINTOUT STATES THE TOTAL NUMBER OF PAGES AND THAT YOU HAVE PICKED THEM ALL UP.



ServiceOntario

PRINTED ON 05 NOV, 2025 AT 17:04:25
FOR BERTUCCI

SCALE

0 10 20 30 40 meters

PROPERTY INDEX MAP

HALTON(No. 20)

LEGEND

FREEHOLD PROPERTY	
LEASEHOLD PROPERTY	
LIMITED INTEREST PROPERTY	
CONDOMINIUM PROPERTY	
RETIRED PIN (MAP UPDATE PENDING)	
PROPERTY NUMBER	*0449*
BLOCK NUMBER	**08050**
GEOGRAPHIC FABRIC	
EASEMENT	

THIS IS NOT A PLAN OF SURVEY

NOTES

REVIEW THE TITLE RECORDS FOR COMPLETE PROPERTY INFORMATION AS THIS MAP MAY NOT REFLECT RECENT REGISTRATIONS

THIS MAP WAS COMPILED FROM PLANS AND DOCUMENTS RECORDED IN THE LAND REGISTRATION SYSTEM AND HAS BEEN PREPARED FOR PROPERTY INDEXING PURPOSES ONLY

FOR DIMENSIONS OF PROPERTIES BOUNDARIES SEE RECORDED PLANS AND DOCUMENTS

ONLY MAJOR EASEMENTS ARE SHOWN

REFERENCE PLANS UNDERLYING MORE RECENT REFERENCE PLANS ARE NOT ILLUSTRATED

Ontario

© King's Printer for Ontario, 2025