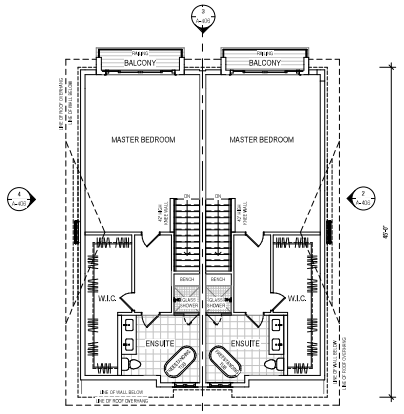

4 A-218 THIRD FLOOR
SCALE: 1/8" = 1'-0"

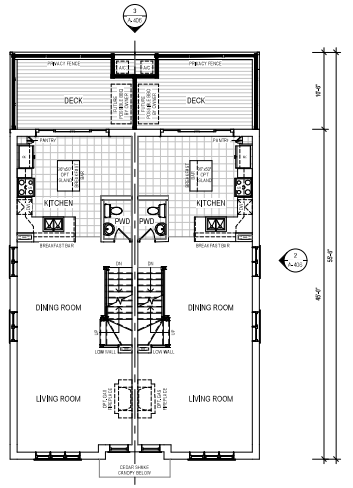

2 A-218 FIRST FLOOR
SCALE: 1/8" = 1'-0"

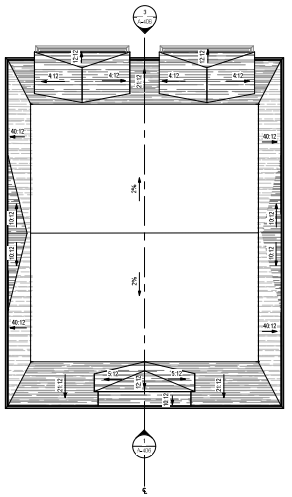

5 A-218 ROOF PLAN
SCALE: 1/8" = 1'-0"

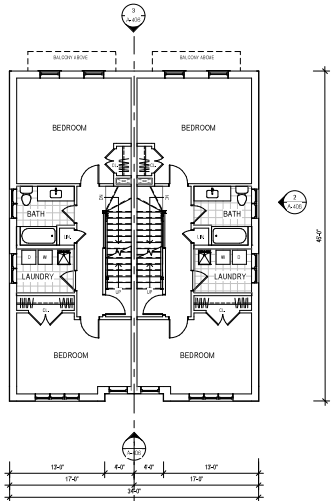

3 A-218 SECOND FLOOR
SCALE: 1/8" = 1'-0"

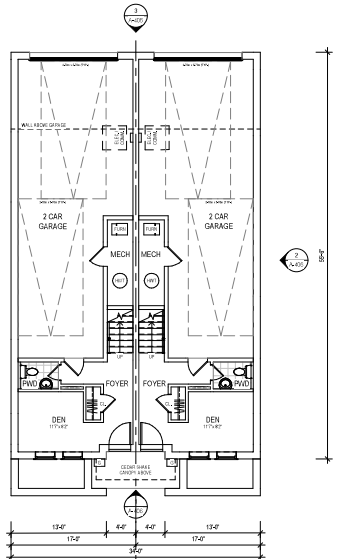

1 A-218 BASEMENT FLOOR
SCALE: 1/8" = 1'-0"

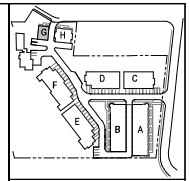

SUFF PALETTE	BROWNSTONE PALETTE
BLOCK A	BLOCK B
BLOCK D	BLOCK C
BLOCK E	BLOCK F
BLOCK G	BLOCK H

No.	DESCRIPTION	DATE

REVISION RECORD

ISSUED FOR RE-ZONING	2023-04-28
DESCRIPTION	DATE

ISSUED RECORD

D
DUNPAR

OAKVILLE RAVINE TOWNS
1020, 1024, 1028, 1032, 1040 BATH LINE ROAD
OAKVILLE, ON

SCALE: 1/8" = 1'-0"
NORTH

DRAWING TITLE
BLOCK G
FLOOR PLANS

CLIENT
1609514 ONTARIO CORP.
100 SKYPOINT ROAD, ETOBICOKE ON M9C 2X3 TEL 416.239.2680 | FAX: 416.239.2080

DRAWN	JM
CHECKED	AS
DATE	2023-04-28

PAGE NO.
A-218

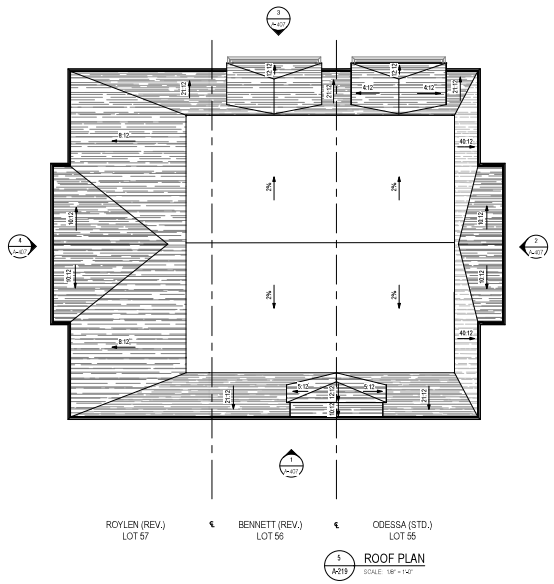

5 A-219 ROOF PLAN
SCALE: 1/8" = 1'-0"

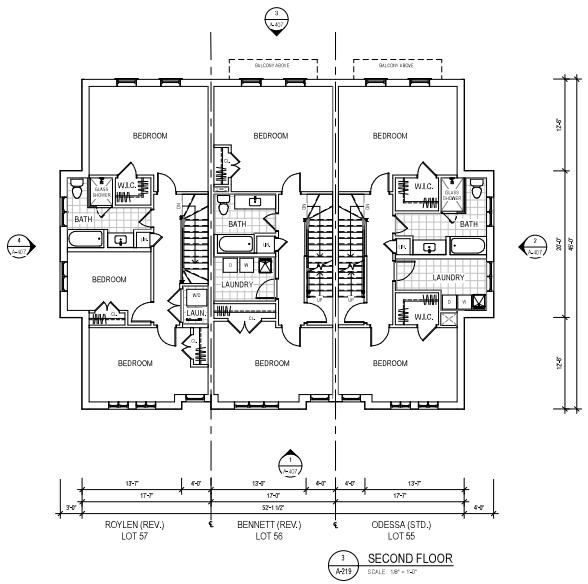

3 A-219 SECOND FLOOR
SCALE: 1/8" = 1'-0"

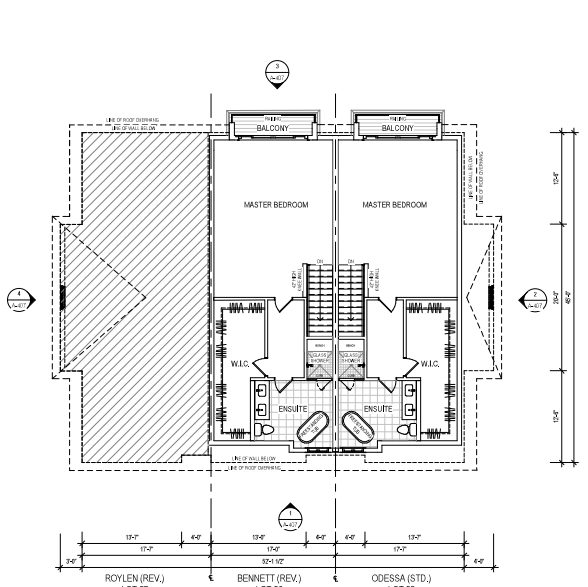

4 A-219 THIRD FLOOR
SCALE: 1/8" = 1'-0"

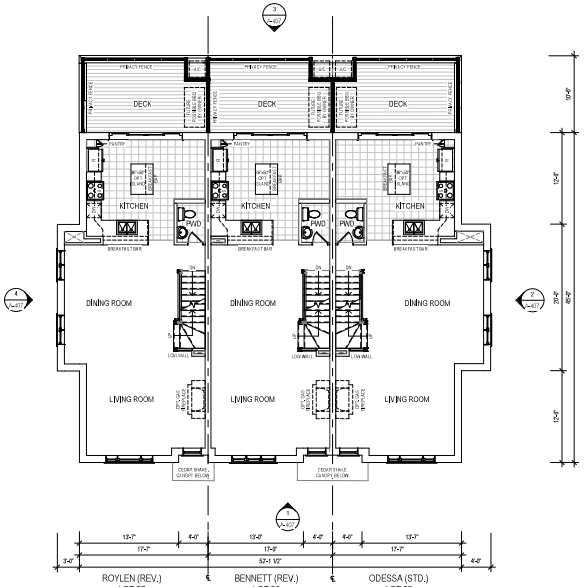

2 A-219 FIRST FLOOR
SCALE: 1/8" = 1'-0"

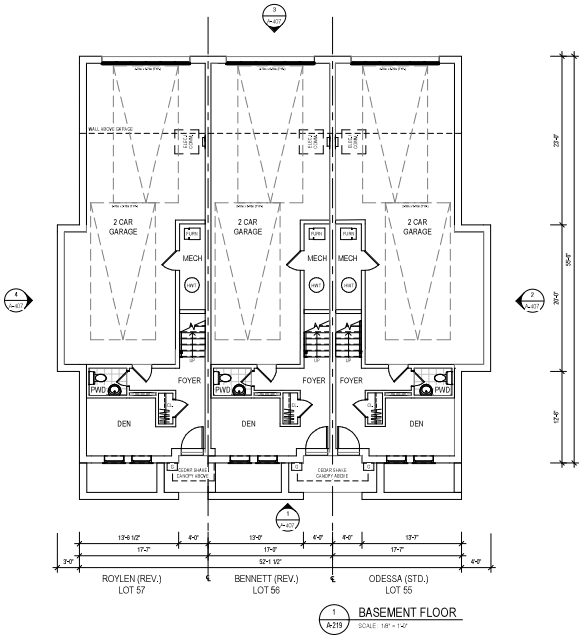

1 A-219 BASEMENT FLOOR
SCALE: 1/8" = 1'-0"

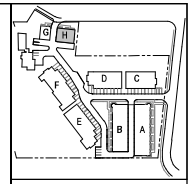

No.	DESCRIPTION	DATE

REVISION RECORD

DESCRIPTION	DATE
ISSUED FOR RE-ZONING	2023-04-28

ISSUED RECORD

D
DUNPAR

OAKVILLE RAVINE TOWNS
1020, 1024, 1028, 1032, 1040 SIXTH LINE ROAD
OAKVILLE, ON

SCALE: 1/8" = 1'-0"
NORTH

DRAWING TITLE
BLOCK H
FLOOR PLANS

CLIENT
1609514 ONTARIO CORP.
100 SIX POINT ROAD, ETOBICOKE ON M8Z 2X3
TEL: 416.236.2800 | FAX: 416.236.2030

DRAWN	JM
CHECKED	AS
DATE	2023-04-28

PAGE NO.
A-219

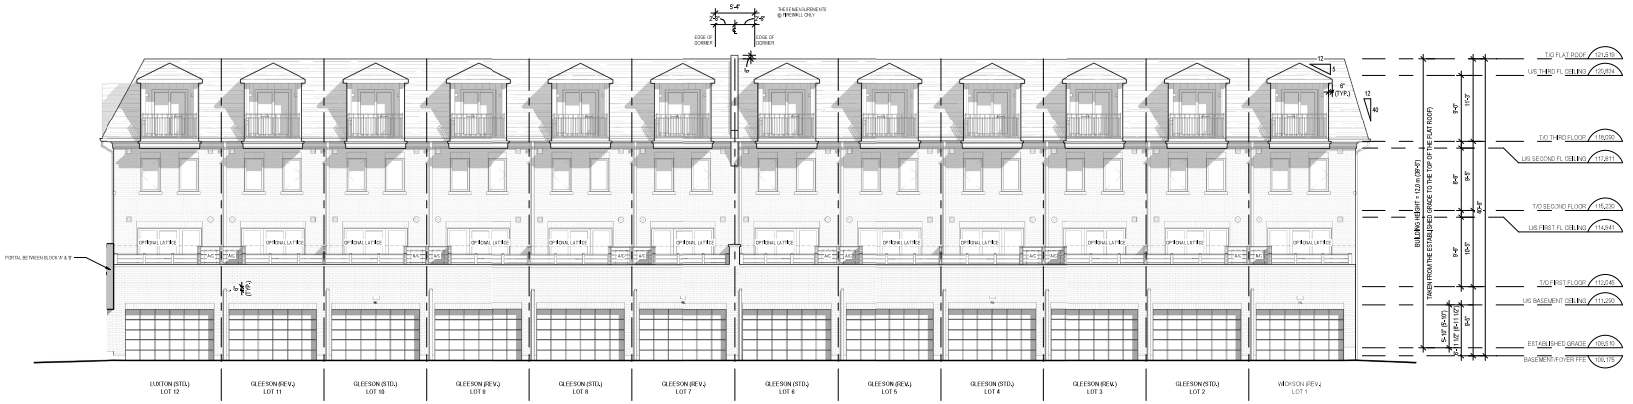

3 A-400 WEST ELEVATION
SCALE: 1/8" = 1'-0"

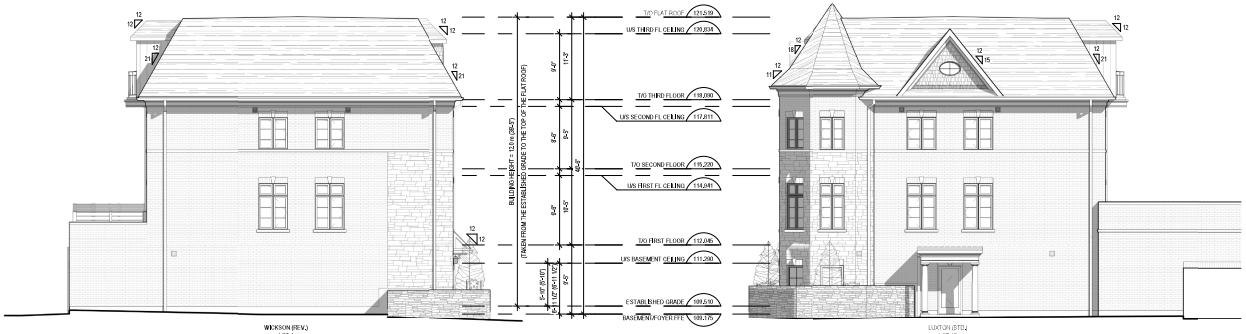

4 A-400 SOUTH ELEVATION
SCALE: 1/8" = 1'-0"

2 A-400 NORTH ELEVATION
SCALE: 1/8" = 1'-0"

1 A-400 EAST ELEVATION
SCALE: 1/8" = 1'-0"

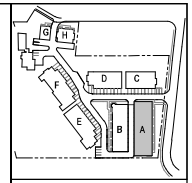

BUFF PALETTE	BROWNSTONE PALETTE
BLOCK A	BLOCK B
BLOCK D	BLOCK C
BLOCK E	BLOCK F
BLOCK G	BLOCK H

No.	DESCRIPTION	DATE

REVISION RECORD

DESCRIPTION	DATE
ISSUED FOR RE-ZONING	2023-04-28

ISSUED RECORD

D
DUNPAR

OAKVILLE RAVINE TOWNS
1020, 1024, 1028, 1032, 1042 SIXTH LINE ROAD
OAKVILLE, ON

SCALE: 1/8" = 1'-0"

DRAWING TITLE
BLOCK A
ELEVATIONS

CLIENT
1609514 ONTARIO CORP.
165 SIX POINT ROAD, ETOBICOKE ON M8Z 2X3
TEL. 416.236.8000 | FAX: 416.236.8000

DRAWN	JM	PAGE NO.
CHECKED	AS	A-400
DATE	2023-04-28	

COPYRIGHT RESERVED

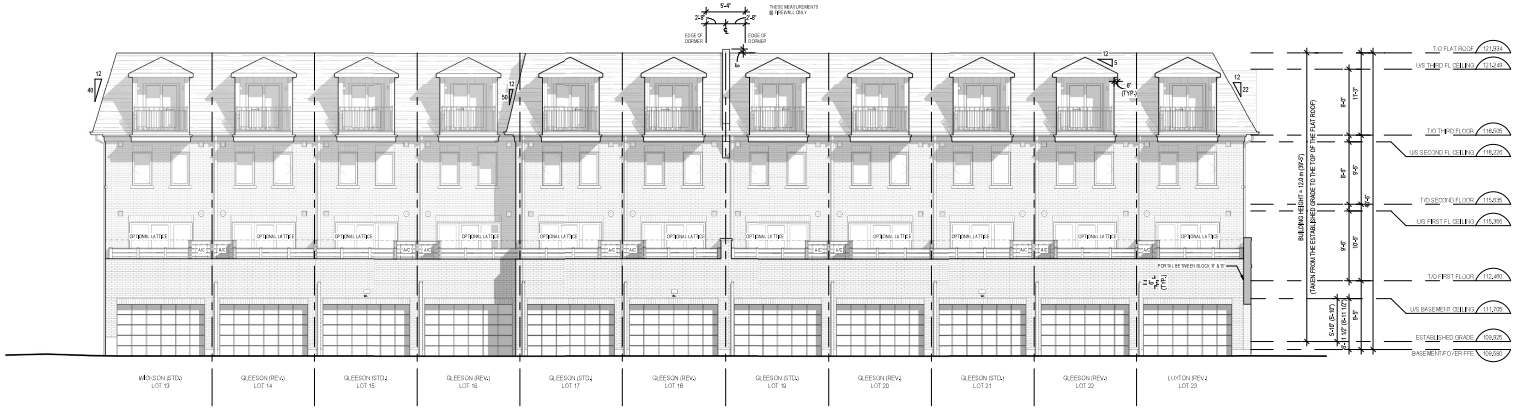

3 A-401 EAST ELEVATION
SCALE: 1/8" = 1'-0"

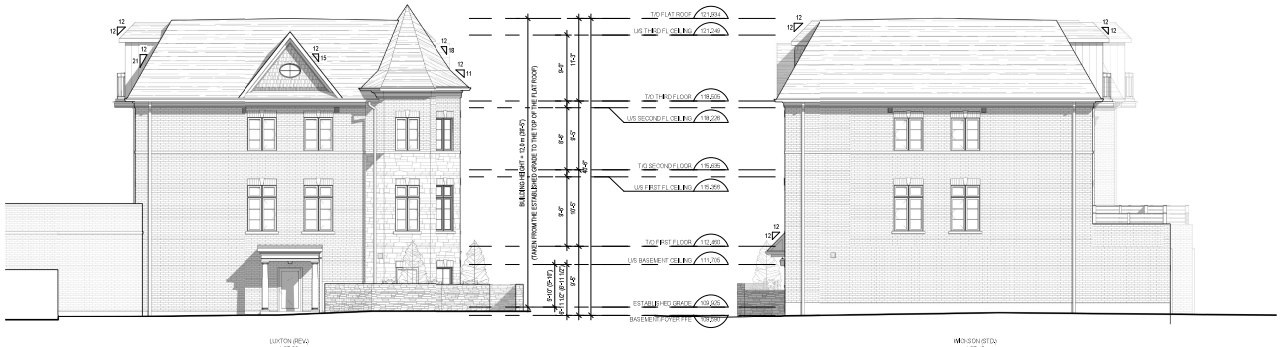

4 A-401 NORTH ELEVATION
SCALE: 1/8" = 1'-0"

2 A-401 SOUTH ELEVATION
SCALE: 1/8" = 1'-0"

1 A-401 WEST ELEVATION
SCALE: 1/8" = 1'-0"

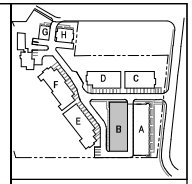

BUFF PALETTE	BROWNSTONE PALETTE
BLOCK A	**BLOCK B**
BLOCK D	BLOCK C
BLOCK E	BLOCK F
BLOCK G	BLOCK H

No.	DESCRIPTION	DATE

REVISION RECORD

ISSUED FOR RE-ZONING	2023-04-28
DESCRIPTION	DATE

ISSUED RECORD

D
DUNPAR

OAKVILLE RAVINE TOWNS
1020, 1024, 1028, 1032, 1040 SIXTH LINE ROAD
OAKVILLE, ON

SCALE: 1/8" = 1'-0"

DRAWING TITLE
BLOCK B
ELEVATIONS

CLIENT
1609514 ONTARIO CORP.
165 SIX POINT ROAD, ETOBICOKE ON M8Z 2X3
TEL. 416.236.8000 | FAX: 416.236.9000

DRAWN	JM	PAGE NO.
CHECKED	AS	A-401
DATE	2023-04-28	

3 A-402 NORTH ELEVATION
SCALE: 1/8" = 1'-0"

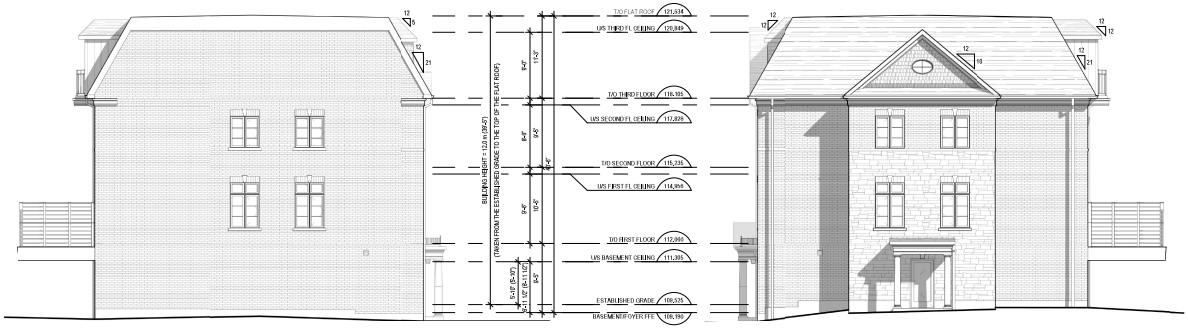

4 A-402 WEST ELEVATION
SCALE: 1/8" = 1'-0"

2 A-402 EAST ELEVATION
SCALE: 1/8" = 1'-0"

1 A-402 SOUTH ELEVATION
SCALE: 1/8" = 1'-0"

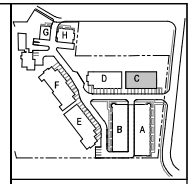

BUFF PALETTE	BROWNSTONE PALETTE
BLOCK A	BLOCK B
BLOCK D	**BLOCK C**
BLOCK E	BLOCK F
BLOCK G	BLOCK H

No.	DESCRIPTION	DATE

REVISION RECORD

ISSUED FOR RE-ZONING	2023-04-28
DESCRIPTION	DATE

ISSUED RECORD

D
DUNPAR

OAKVILLE RAVINE TOWNS
1020, 1024, 1028, 1032, 1042 SIXTH LINE ROAD
OAKVILLE, ON

SCALE: 1/8" = 1'-0"

DRAWING TITLE
BLOCK C
ELEVATIONS

CLIENT
1609514 ONTARIO CORP.
105 SIX POINT ROAD, ETOBICOKE ON M8Z 2X3
TEL. 416.236.9800 | FAX: 416.236.9888

DRAWN	JM	PAGE NO.
CHECKED	AS	A-402
DATE	2023-04-28	

DWG - DUNPAR

3 A-403 NORTH ELEVATION
SCALE: 1/8" = 1'-0"

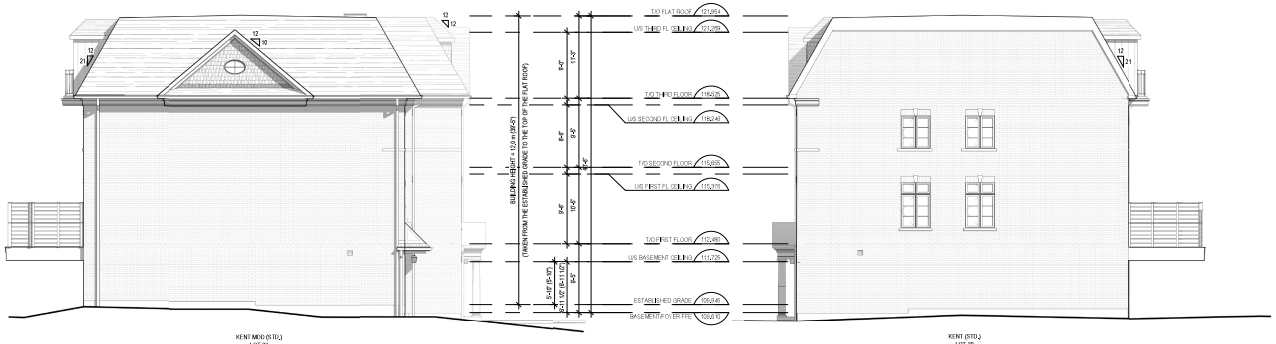

4 A-403 WEST ELEVATION
SCALE: 1/8" = 1'-0"

2 A-403 EAST ELEVATION
SCALE: 1/8" = 1'-0"

1 A-403 SOUTH ELEVATION
SCALE: 1/8" = 1'-0"

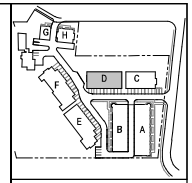

BUFF PALETTE	BROWNSTONE PALETTE
BLOCK A	BLOCK B
BLOCK D	BLOCK C
BLOCK E	BLOCK F
BLOCK G	BLOCK H

No.	DESCRIPTION	DATE

REVISION RECORD

DESCRIPTION	DATE
ISSUED FOR RE-ZONING	2023-04-28

ISSUED RECORD

D
DUNPAR

OAKVILLE RAVINE TOWNS
1020, 1024, 1028, 1032, 1040 SIXTH LINE ROAD
OAKVILLE, ON

SCALE: 1/8" = 1'-0"

DRAWING TITLE
BLOCK D
ELEVATIONS

CLIENT
1609514 ONTARIO CORP.
105 SIX POINT ROAD, ETOBICOKE ON M8Z 2X3
TEL. 416.236.9000 | FAX: 416.236.9000

DRAWN	JM
CHECKED	AS
DATE	2023-04-28

PAGE NO. A-403

3 A-404 WEST ELEVATION
SCALE: 1/8" = 1'-0"

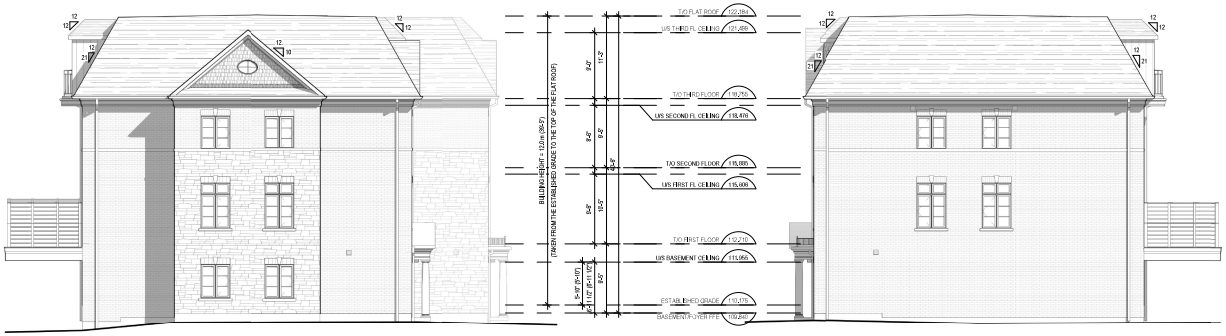

4 A-404 SOUTH ELEVATION
SCALE: 1/8" = 1'-0"

2 A-404 NORTH ELEVATION
SCALE: 1/8" = 1'-0"

1 A-404 EAST ELEVATION
SCALE: 1/8" = 1'-0"

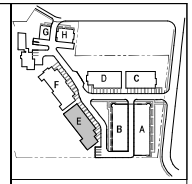

BUFF PALETTE	BROWNSTONE PALETTE
BLOCK A	BLOCK B
BLOCK D	BLOCK C
BLOCK E	BLOCK F
BLOCK G	BLOCK H

No.	DESCRIPTION	DATE

REVISION RECORD

DESCRIPTION	DATE
ISSUED FOR RE-ZONING	2023-04-28

ISSUED RECORD

D
DUNPAR

OAKVILLE RAVINE TOWNS
1020, 1024, 1028, 1032, 1042 SIXTH LINE ROAD
OAKVILLE, ON

SCALE: 1/8" = 1'-0"

DRAWING TITLE
BLOCK E
ELEVATIONS

CLIENT
1609514 ONTARIO CORP.
165 SIX POINT ROAD, ETOBICOKE ON M8Z 2X3
TEL. 416.236.9800 | FAX: 416.236.9888

DRAWN	JM	PAGE NO.
CHECKED	AS	A-404
DATE	2023-04-28	

COPYRIGHT RESERVED

3 A-405 WEST ELEVATION
SCALE: 1/8" = 1'-0"

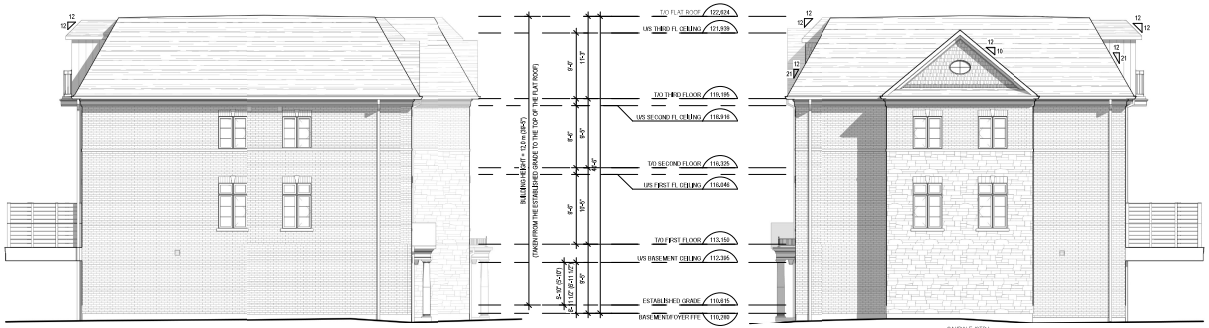

4 A-405 SOUTH ELEVATION
SCALE: 1/8" = 1'-0"

2 A-405 NORTH ELEVATION
SCALE: 1/8" = 1'-0"

1 A-405 EAST ELEVATION
SCALE: 1/8" = 1'-0"

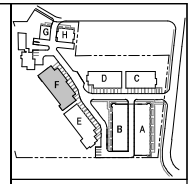

BUFF PALETTE	BROWNSTONE PALETTE
BLOCK A	BLOCK B
BLOCK D	BLOCK C
BLOCK E	BLOCK F
BLOCK G	BLOCK H

No.	DESCRIPTION	DATE

REVISION RECORD

DESCRIPTION	DATE
ISSUED FOR RE-ZONING	2023-04-28

ISSUED RECORD

D
DUNPAR

OAKVILLE RAVINE TOWNS
1020, 1024, 1028, 1032, 1042 SIXTH LINE ROAD
OAKVILLE, ON

SCALE: 1/8" = 1'-0"

DRAWING TITLE
BLOCK F
ELEVATIONS

CLIENT
1609514 ONTARIO CORP.
105 SPINNAKER ROAD, ETOBICOKE ON M9C 2X3 TEL 416.236.2600 | FAX: 416.236.2080

DRAWN	JM
CHECKED	AS
DATE	2023-04-28

PAGE NO.
A-405

COPYRIGHT RESERVED

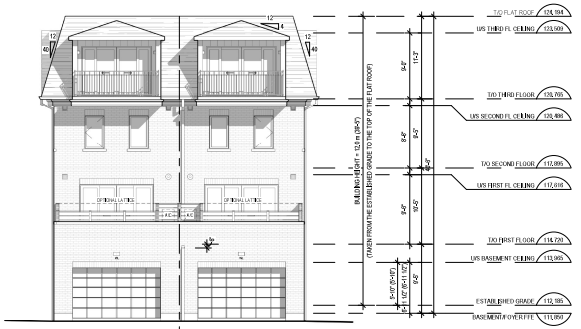

3 A-406 SOUTH ELEVATION
SCALE: 1/8" = 1'-0"

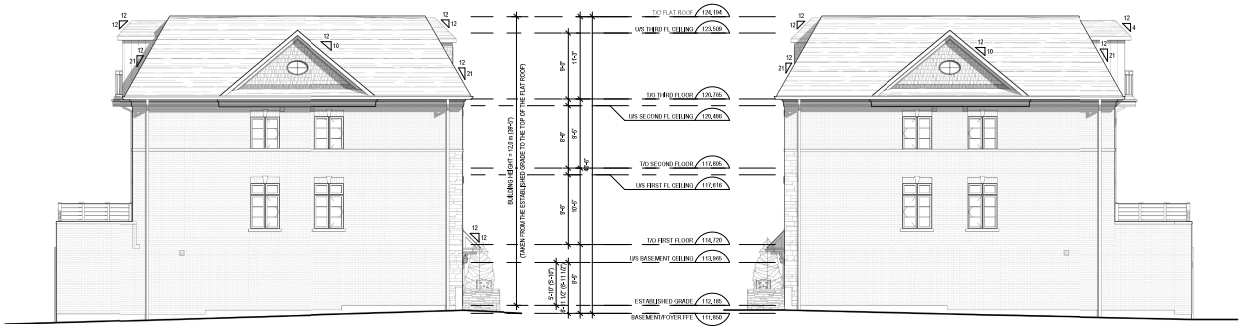

4 A-406 EAST ELEVATION
SCALE: 1/8" = 1'-0"

2 A-406 WEST ELEVATION
SCALE: 1/8" = 1'-0"

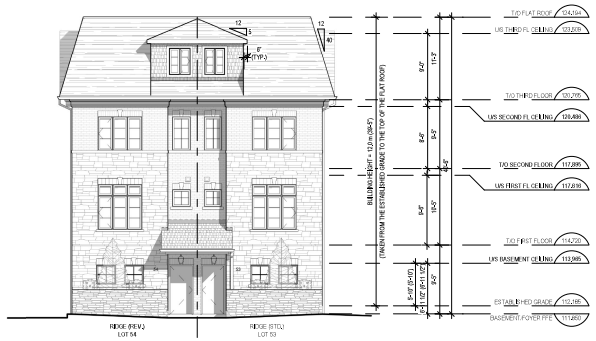

1 A-406 NORTH ELEVATION
SCALE: 1/8" = 1'-0"

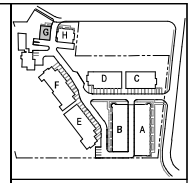

BUFF PALETTE	BROWNSTONE PALETTE
BLOCK A	BLOCK B
BLOCK D	BLOCK C
BLOCK E	BLOCK F
BLOCK G	BLOCK H

No.	DESCRIPTION	DATE

REVISION RECORD

DESCRIPTION	DATE
ISSUED FOR RE-ZONING	2023-04-28

ISSUED RECORD

D
DUNPAR

OAKVILLE RAVINE TOWNS
1020, 1024, 1028, 1032, 1040 SIXTH LINE ROAD
OAKVILLE, ON

SCALE: 1/8" = 1'-0"

DRAWING TITLE
BLOCK G
ELEVATIONS

CLIENT
1609514 ONTARIO CORP.
100 SIR JOHN A BLVD, ETOBICOKE ON M9B 2K9 TEL 416.236.2600 | FAX. 416.236.2080

DRAWN: JM
CHECKED: AS
DATE: 2023-04-28
PAGE NO. A-406