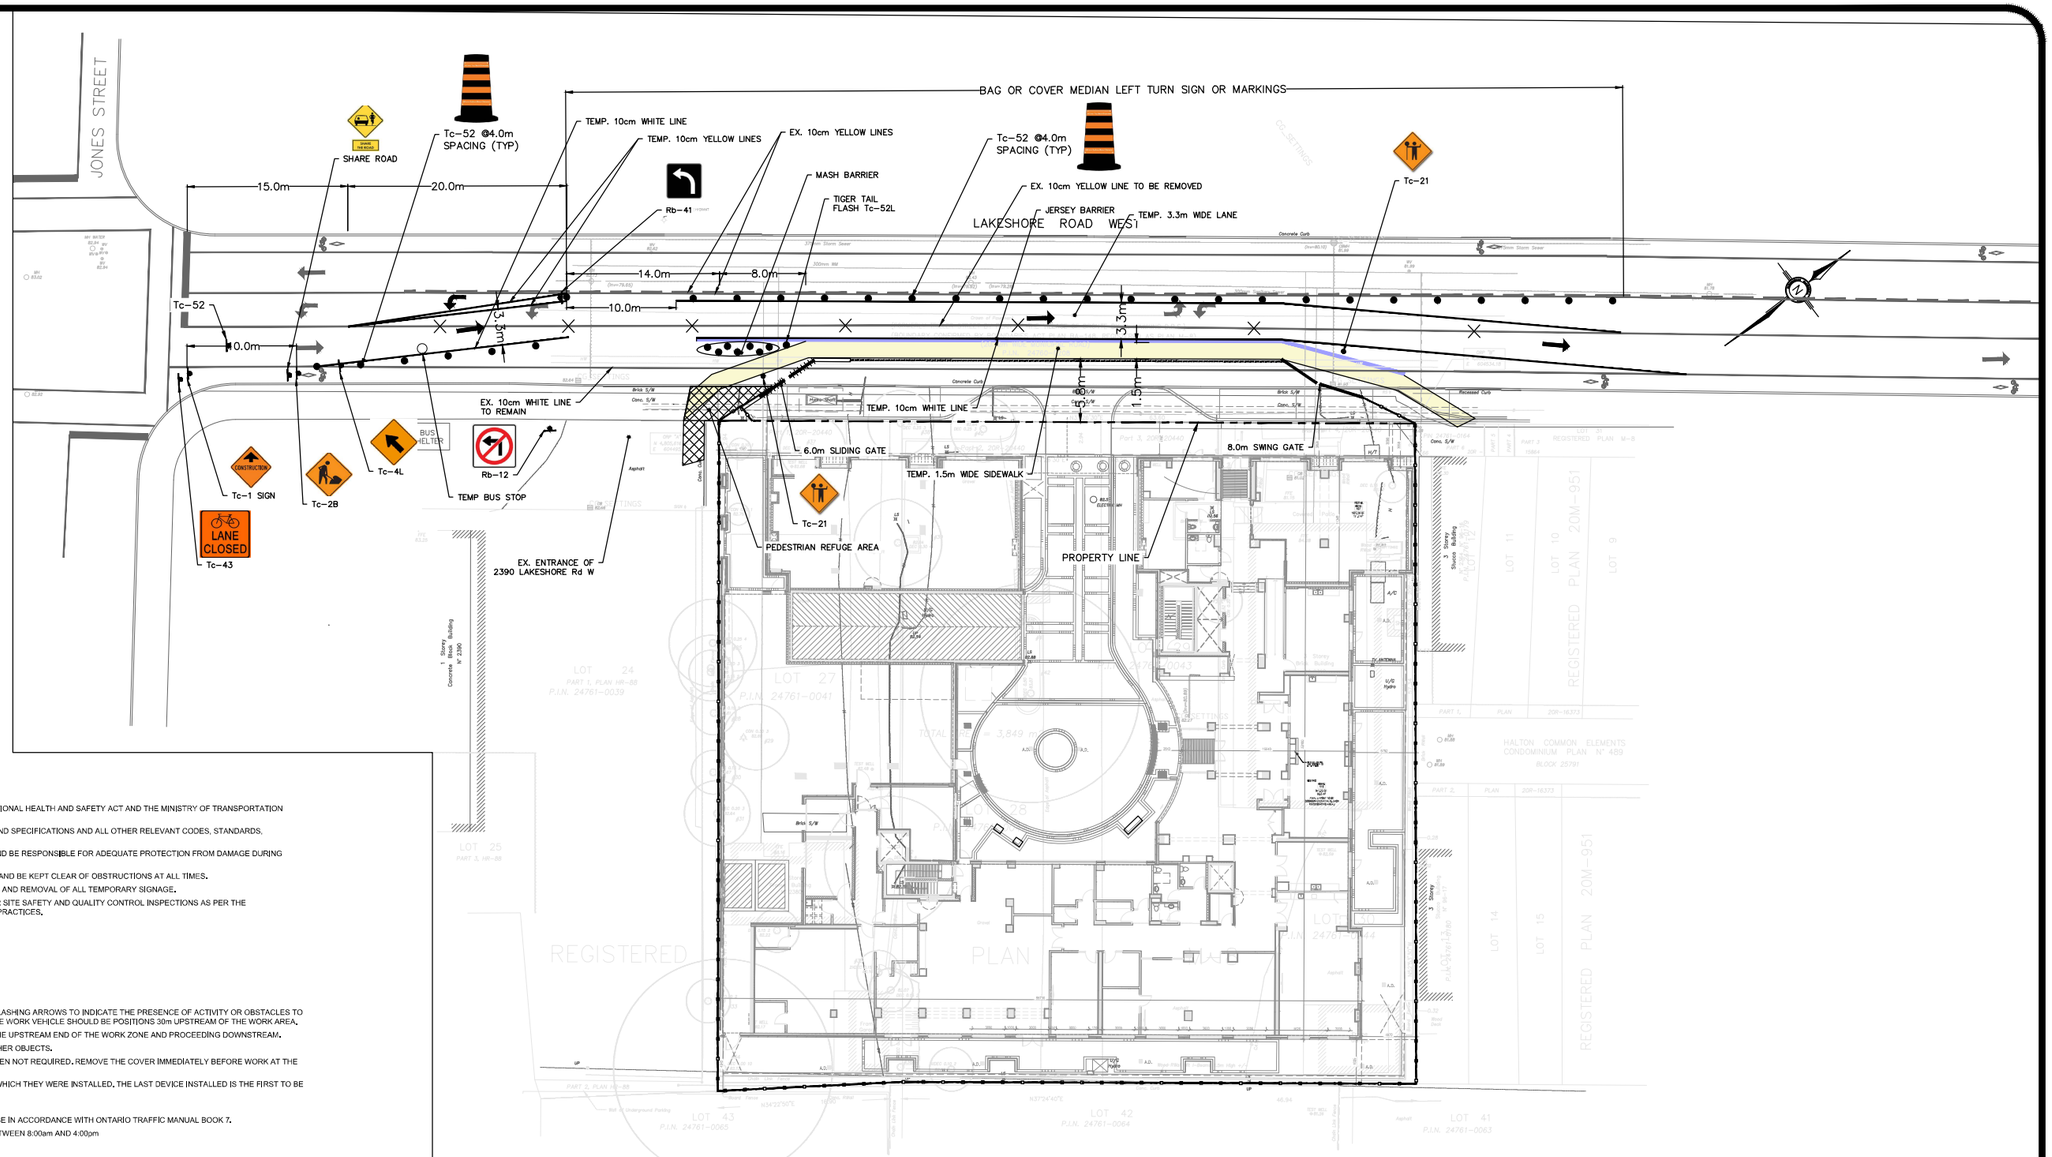

GENERAL NOTES:

1. ALL WORK TO BE CARRIED OUT IN COMPLIANCE WITH THE OCCUPATIONAL HEALTH AND SAFETY ACT AND THE MINISTRY OF TRANSPORTATION ROADSIDE SAFETY MANUAL.
2. ALL WORK TO CONFORM TO THE TOWN OF OAKVILLE STANDARDS AND SPECIFICATIONS AND ALL OTHER RELEVANT CODES, STANDARDS, GUIDELINES ETC.
3. THE APPLICANT SHALL CONFIRM THE LOCATION OF ALL UTILITIES AND BE RESPONSIBLE FOR ADEQUATE PROTECTION FROM DAMAGE DURING CONSTRUCTION.
4. PEDESTRIAN WALKWAYS ARE TO MAINTAINED AS A HARD SURFACE AND BE KEPT CLEAR OF OBSTRUCTIONS AT ALL TIMES.
5. APPLICANT IS RESPONSIBLE FOR THE INSTALLATION, MAINTENANCE AND REMOVAL OF ALL TEMPORARY SIGNAGE.
6. IT IS THE RESPONSIBILITY OF THE APPLICANT TO PROVIDE REGULAR SITE SAFETY AND QUALITY CONTROL INSPECTIONS AS PER THE APPLICABLE REGULATIONS AND STANDARDS GUIDELINE AND BEST PRACTICES.

TRAFFIC NOTES:

1. CONTRACTOR TO USE WORK VEHICLE WITH FLASHING LIGHTS OR FLASHING ARROWS TO INDICATE THE PRESENCE OF ACTIVITY OR OBSTACLES TO DRIVERS DURING INSTALLATION OF TRAFFIC CONTROL DEVICES. THE WORK VEHICLE SHOULD BE POSITIONS 30m UPSTREAM OF THE WORK AREA.
2. INSTALLATION OF TRAFFIC CONTROL DEVICES SHOULD START AT THE UPSTREAM END OF THE WORK ZONE AND PROCEEDING DOWNSTREAM.
3. ENSURE TRAFFIC CONTROL DEVICES ARE NOT OBSTRUCTED BY OTHER OBJECTS.
4. COVER, TURN DOWN OR REMOVE SIGNS AND DEVICES AT TIMES WHEN NOT REQUIRED. REMOVE THE COVER IMMEDIATELY BEFORE WORK AT THE WORKSITE BEGINS.
5. REMOVE TRAFFIC CONTROL DEVICES IN THE OPPOSITE ORDER TO WHICH THEY WERE INSTALLED, THE LAST DEVICE INSTALLED IS THE FIRST TO BE REMOVED.
6. DO NOT POINT WORK AREA VEHICLES UPSTREAM AT ANYTIME.
7. ALL TEMPORARY TRAFFIC SIGNS AND PAVEMENT MARKINGS MUST BE IN ACCORDANCE WITH ONTARIO TRAFFIC MANUAL BOOK 7.
8. THE DURATION OF TRAFFIC CONTROL IS LIMITED TO THE HOURS BETWEEN 8:00am AND 4:00pm

PARKING FOR CONTRACTORS/SITE CREW MUST BE COMMUNICATED THROUGH THE DEVELOPER/GC. THIS COMMUNICATION SHOULD INCLUDE WHERE PARKING IS ACCOMMODATED FOR. DAILY/MONTHLY PARKING IS AVAILABLE ALONG ONTARIO STREET. ANY ARRANGEMENTS TO PARK IN THE OFF STREET PARKING LOTS SHOULD BE DISCUSSED WITH CHRIS MARK, DIRECTOR OF PARKS (chris,mark@oakville.ca).

KEY PLAN

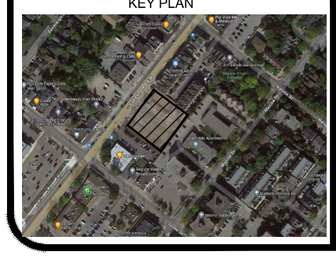

LEGEND:

REVISIONS

NO	REVISION	DATE	BY
3	3rd SUBMISSION	FEB 02, 24	WL
2	2nd SUBMISSION	FEB 15, 22	KP
1	1st SUBMISSION	DEC 14, 21	KP

STAMP

LICENSED PROFESSIONAL ENGINEER
G. RAMNATH
100132846
2.Feb.24
PROVINCE OF ONTARIO

CONSULTANT

nextrans
CONSULTING ENGINEERS
Suite 201, 520 Industrial Parkway South
Aurora ON L4G 6W8
Tel: 905-503-2563
Web: www.nextrans.ca

PROJECT NAME

2368-2380 LAKESHORE Rd. WEST

OAKVILLE, ON

DRAWING TITLE

TRAFFIC MANAGEMENT PLAN

Design By: W.L.	Project No.: NT-18-054
Drawn By: W.L.	Drawing No.:
Checked By: G.R.	Scale 1:250