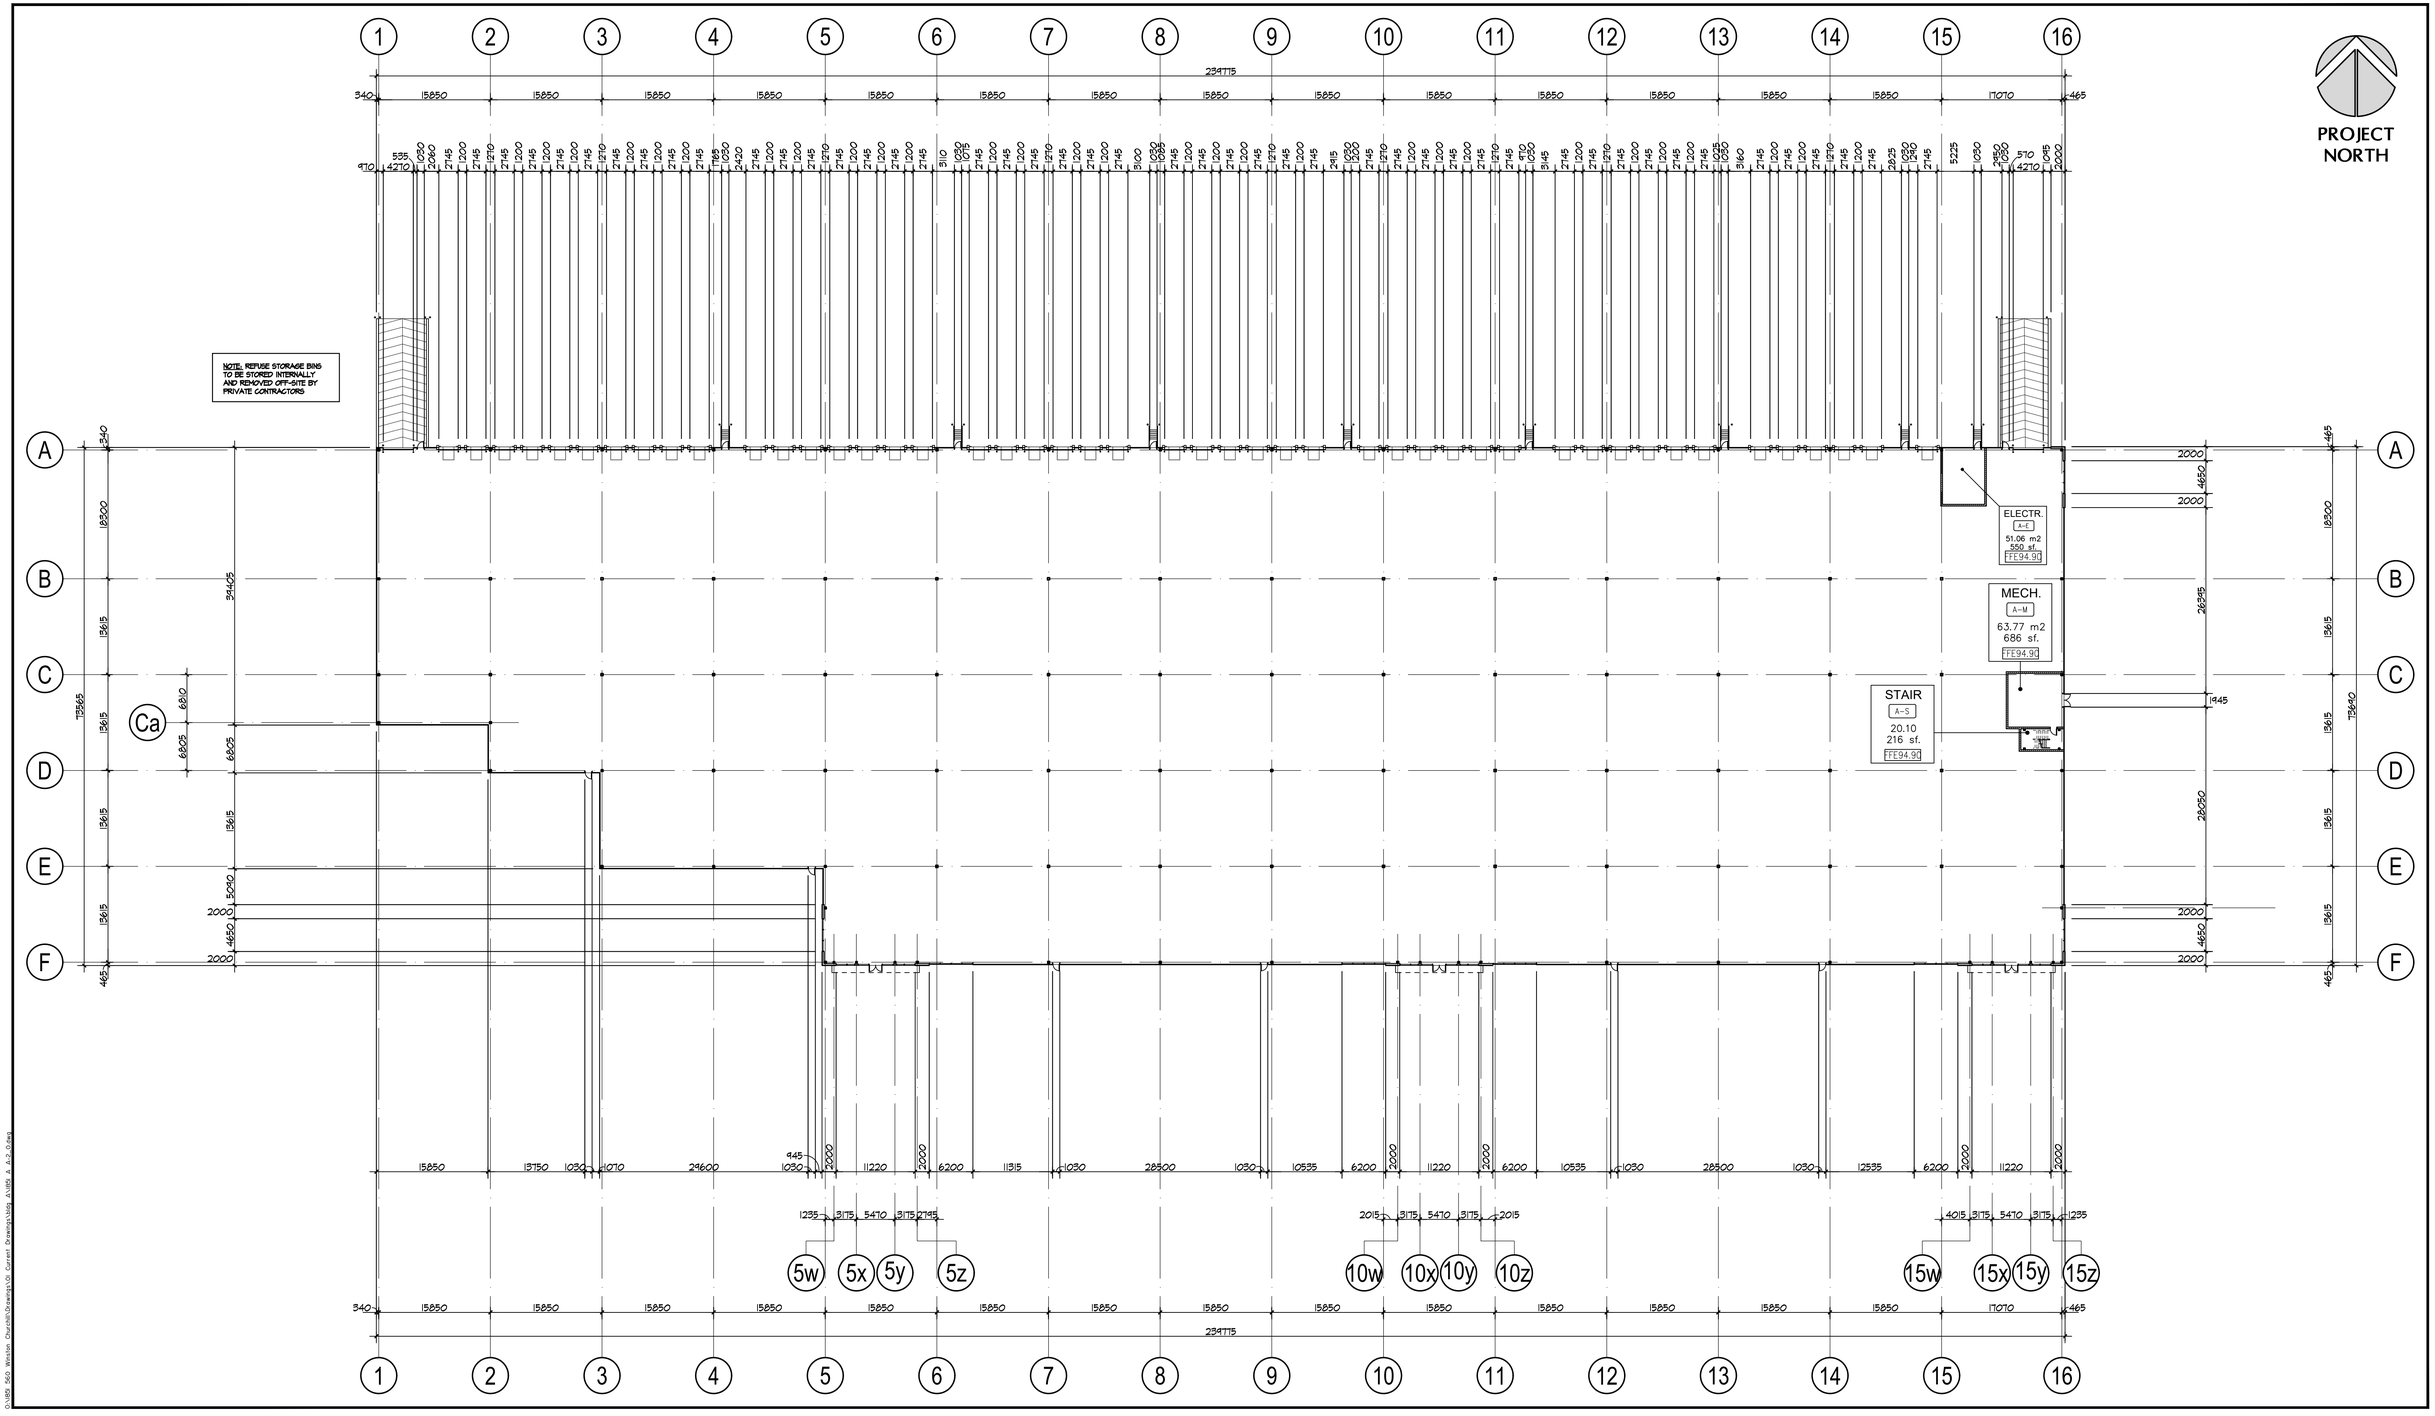

No.	ISSUED	DATE
1	RE-ISSUED FOR SPA	MAR. 1 2021
2	RE-ISSUED FOR SPA	NOV. 25 2021

No.	REVISION	DATE

BALDASSARRA
Architects Inc.
30 Great Gulf Drive, Unit 20 | Concord ON | L4K 0K7
T. 905.660.0722 | **www.baldassarra.ca**

OWNERS INFORMATION:

ONTARIO ASSOCIATION OF ARCHITECTS
BALDASSARRA LICENSE 3654

560 Winston Churchill Blvd.

Oakville, Ontario

FLOOR PLAN
Building A

DATE:	DRAWN BY:	CHECKED:	SCALE:
DEC. 2020	LY		1:400

PROJECT No. 18-51 A

DRAWING No. A-2.0

D:\18-51 560 Winston Church\Drawings\0 Current Drawings\Dwg Builds & Exp Docs