
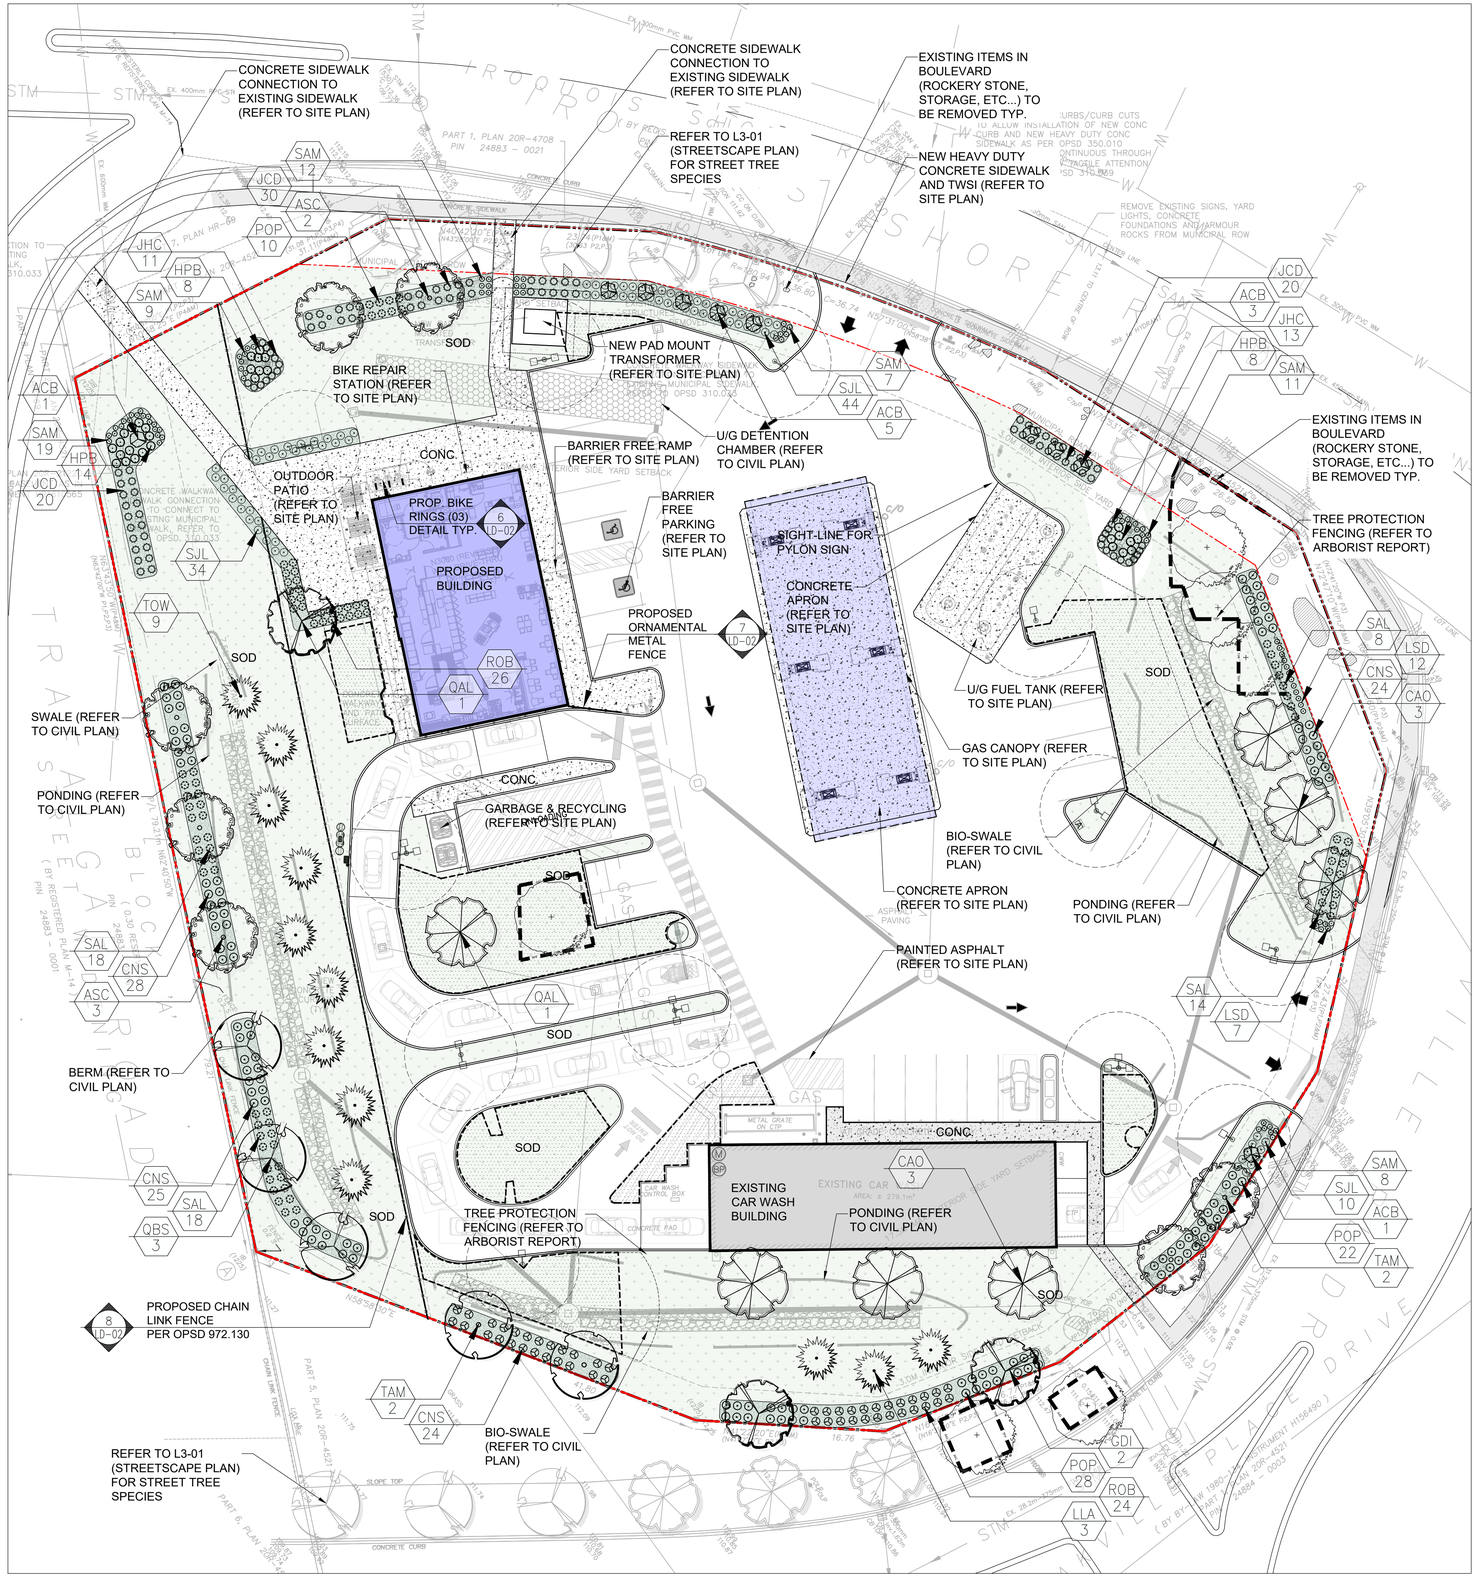


Legend

- Existing Deciduous Tree Canopy
- Tree Protection Zone (TPZ)
- Property Line
- Proposed Deciduous Tree
- Proposed Bike Ring
- Prop. Sodded Area Typ.
- Prop. Concrete Paving Typ.
- Proposed Shrub/Perennial
- Detail Reference Key (AAA 1—2)
- Plant Material Reference Key (AAA 0)
- Snow Storage Area
- Ex. Items in R.O.W. to be Removed

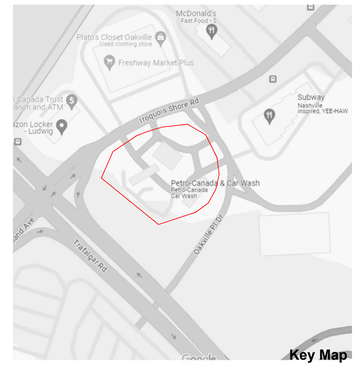

Proposed Plant Material List

KEY	QNTY	BOTANICAL NAME	COMMON NAME	HT./CAL	SPREAD	ROOT	DROUGHT TOLERANT	NATIVE	REMARKS
DECIDUOUS TREES									
ASC	6	Acer saccharum	Sugar Maple	70 mm		B.&B.	High	Yes	Full Form
CAO	6	Carya ovata	Shagbark Hickory	70 mm		B.&B.	High	Yes	Full Form
GDI	7	Gymnocladus dioicus	Kentucky Coffee Tree	70 mm		B.&B.	High	Yes	Full Form
QAL	6	Quercus alba	White Oak	70 mm		B.&B.	High	Yes	Full Form
QBS	3	Quercus bicolor	Swamp Oak	70 mm		B.&B.	High	Yes	Full Form
TAM	7	Tilia Americana	Basswood Linden	70 mm		B.&B.	High	Yes	Full Form
CONIFEROUS TREES									
LLA	3	Larix laricina	Tamarack Larch	200 cm		B.&B.	High	Yes	Full Form
TOW	9	Thuja occidentalis	White Cedar	100 cm		B.&B.	High	Yes	Full Form
DECIDUOUS SPECIMEN SHRUBS									
ACB	10	Amelanchier canadensis 'Ballerina'	Ballerina Serviceberry	200 cm		B.&B.	High	Yes	Multi Stem
DECIDUOUS SHRUBS									
CNS	101	Cornus stolonifera	Red Osier Dogwood	80 cm		C.G.	Yes	Yes	Full Form
HPB	30	Hydrangea paniculata 'Bombshell'	Dwarf Bombshell Hydrangea	60 cm		5 gal.	No	No	Full Form
POP	64	Physocarpus opulifolius	Common Ninebark	80 cm		C.G.	High	Yes	Full Form
ROB	50	Rosa blanda	Smooth Rose	80 cm		C.G.	High	Yes	Full Form
SAL	58	Spiraea alba	Meadowsweet	80 cm		C.G.	High	Yes	Full Form
SJL	88	Spirea japonica 'Little Princess'	Dwarf Red Spirea	60 cm		C.G.	Yes	Yes	Full Form
CONIFEROUS SHRUBS									
JCD	70	Juniperus communis var. depressa	Depressa Juniper		50 cm	C.G.	High	Yes	Full Form
JHC	24	Juniperus horizontalis	Creeping Juniper		50 cm	C.G.	High	Yes	Full Form
PERENNIALS									
SAM	66	Salvia x sylvestris 'May Night'	May Night Salvia			2 Gal.	High	No	Full Form – Purple Flowers (PPOY Winner)
LSD	19	Liatris spicata	Blazing Star			2 Gal.	High	No	Native

ALL QUANTITIES IN THE LIST OF PLANT MATERIALS ARE TO BE CHECKED BY THE LANDSCAPE CONTRACTOR. ANY DISCREPANCIES ARE TO BE REPORTED TO THE LANDSCAPE ARCHITECT. THE QUANTITIES INDICATED ON THE DRAWINGS SUPERCEDE THE TOTAL QUANTITIES

msla
MARTON SMITH LANDSCAPE ARCHITECTS
170 The Donway W Suite 206.
Toronto, Ontario, Canada. M3C 2G3
tel. 416.492.9966 | email. info@msla.ca

Architect:
K PAUL ARCHITECT INC.
TORONTO-VANCOUVER-CALGARY-ORLANDO

Client/Owner:
PETRO-CANADA

Municipality:
OAKVILLE

Notes:

Boulevard Restoration Note

The existing boulevard and sidewalk within the public right-of-way will be restored to the satisfaction of the Town of Oakville and Halton Region

No.	Revision	Date
05	Issued for Resubmission	09/23/26
04	Issued for Resubmission	07/03/26
03	Issued for SPA #2	03/03/26
02	Issued for Submission	08/20/25
01	Issued for Coordination	05/02/24

North:

Stamp: ASSOCIATION OF LANDSCAPE ARCHITECTS ONTARIO — OALA MEMBER

Project:
Proposed Landscape and Site Upgrades
350 Iroquois Shore Rd.
Oakville, Ontario

Scale: **1:250** Date: **Apr 2024**

Drawn By: **S.P.** Checked By: **L.M.**

Drawing Title:
Landscape Master Plan

Project No. **24121**

Sheet No. **L1-01**

All information contained in these plans shall be checked by the contractor. All discrepancies shall be reported to the Landscape Architect (L.A.) before commencing with construction. All drawings have copyright and shall remain the property of the Landscape Architect. Copying or any reproduction in part or whole shall only be permitted with written consent of L. A. Drawings shall not be used for construction unless sealed & SIGNED. All drawings pattern must obtain positively away from buildings or structures at 2% min. The position of existing above ground and underground utilities and facilities are not necessarily shown on the drawings, and where shown, the accuracy of the position of utilities is not guaranteed. Before starting work, the contractor shall confirm the exact location of all existing utilities and facilities, and shall assume liability for damages. ALL WORK SHALL BE IN ACCORDANCE WITH ONTARIO PROVINCIAL STANDARDS AND SPECIFICATIONS AND TO THE SATISFACTION OF THE MUNICIPALITY. ALL WORK SHALL BE IN ACCORDANCE WITH ALL RELEVANT LEGISLATION AND REGULATIONS. ALL WORK SHALL BE APPROVED BY STRUCTURAL ENGINEER PRIOR TO CONSTRUCTION
DO NOT SCALE DRAWINGS • PRELIMINARY NOT FOR CONSTRUCTION • THESE DRAWINGS ARE NOT TO BE USED FOR CONSTRUCTION UNTIL COUNTERSIGNED BY L. ARCHITECT • DATE SIGNED