


APPENDIX

D

Hydraulic Structure Inventory and
Hydraulic Results

APPENDIX

D-1 Initial Floodplain Mapping (July 2011)

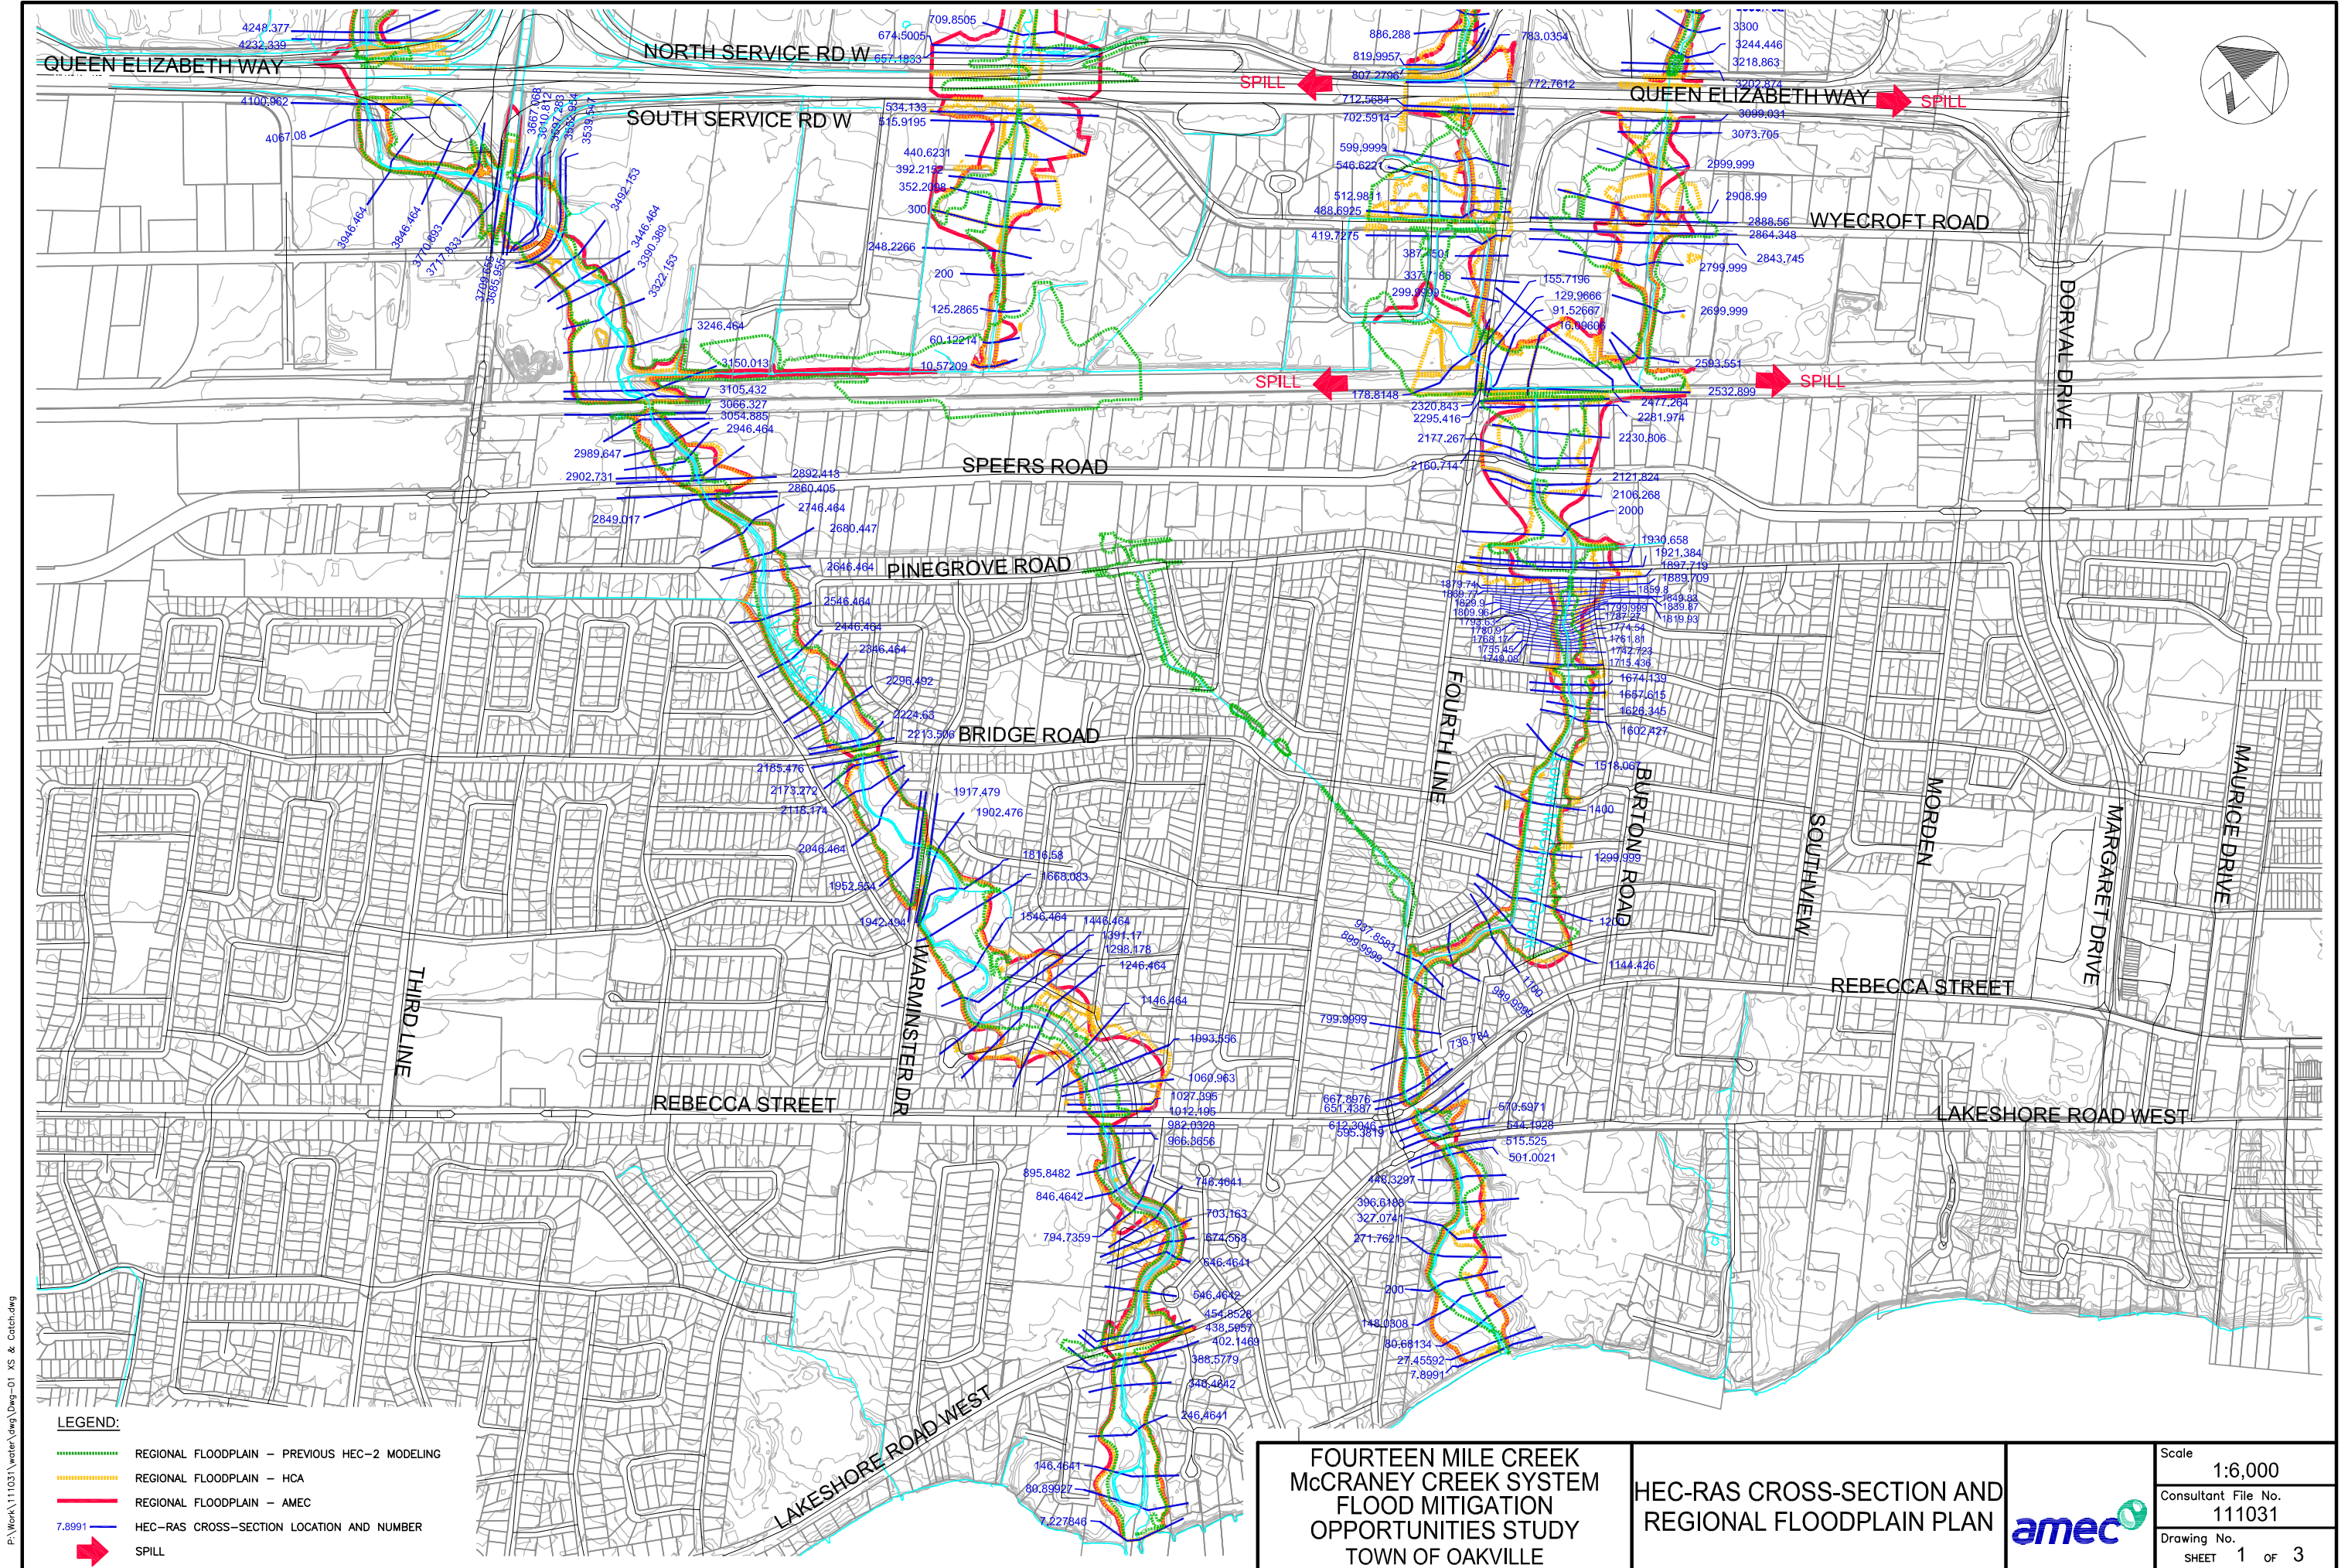

P:\Work\111031\water_dwg\111031-01 XS & Catch.dwg

LEGEND:


- REGIONAL FLOODPLAIN - PREVIOUS HEC-2 MODELING
- REGIONAL FLOODPLAIN - HCA
- REGIONAL FLOODPLAIN - AMEC
- HEC-RAS CROSS-SECTION LOCATION AND NUMBER
- SPILL

FOURTEEN MILE CREEK
McCRANEY CREEK SYSTEM
FLOOD MITIGATION
OPPORTUNITIES STUDY
TOWN OF OAKVILLE

HEC-RAS CROSS-SECTION AND
REGIONAL FLOODPLAIN PLAN



Scale	1:6,000
Consultant File No.	111031
Drawing No.	SHEET 1 of 3

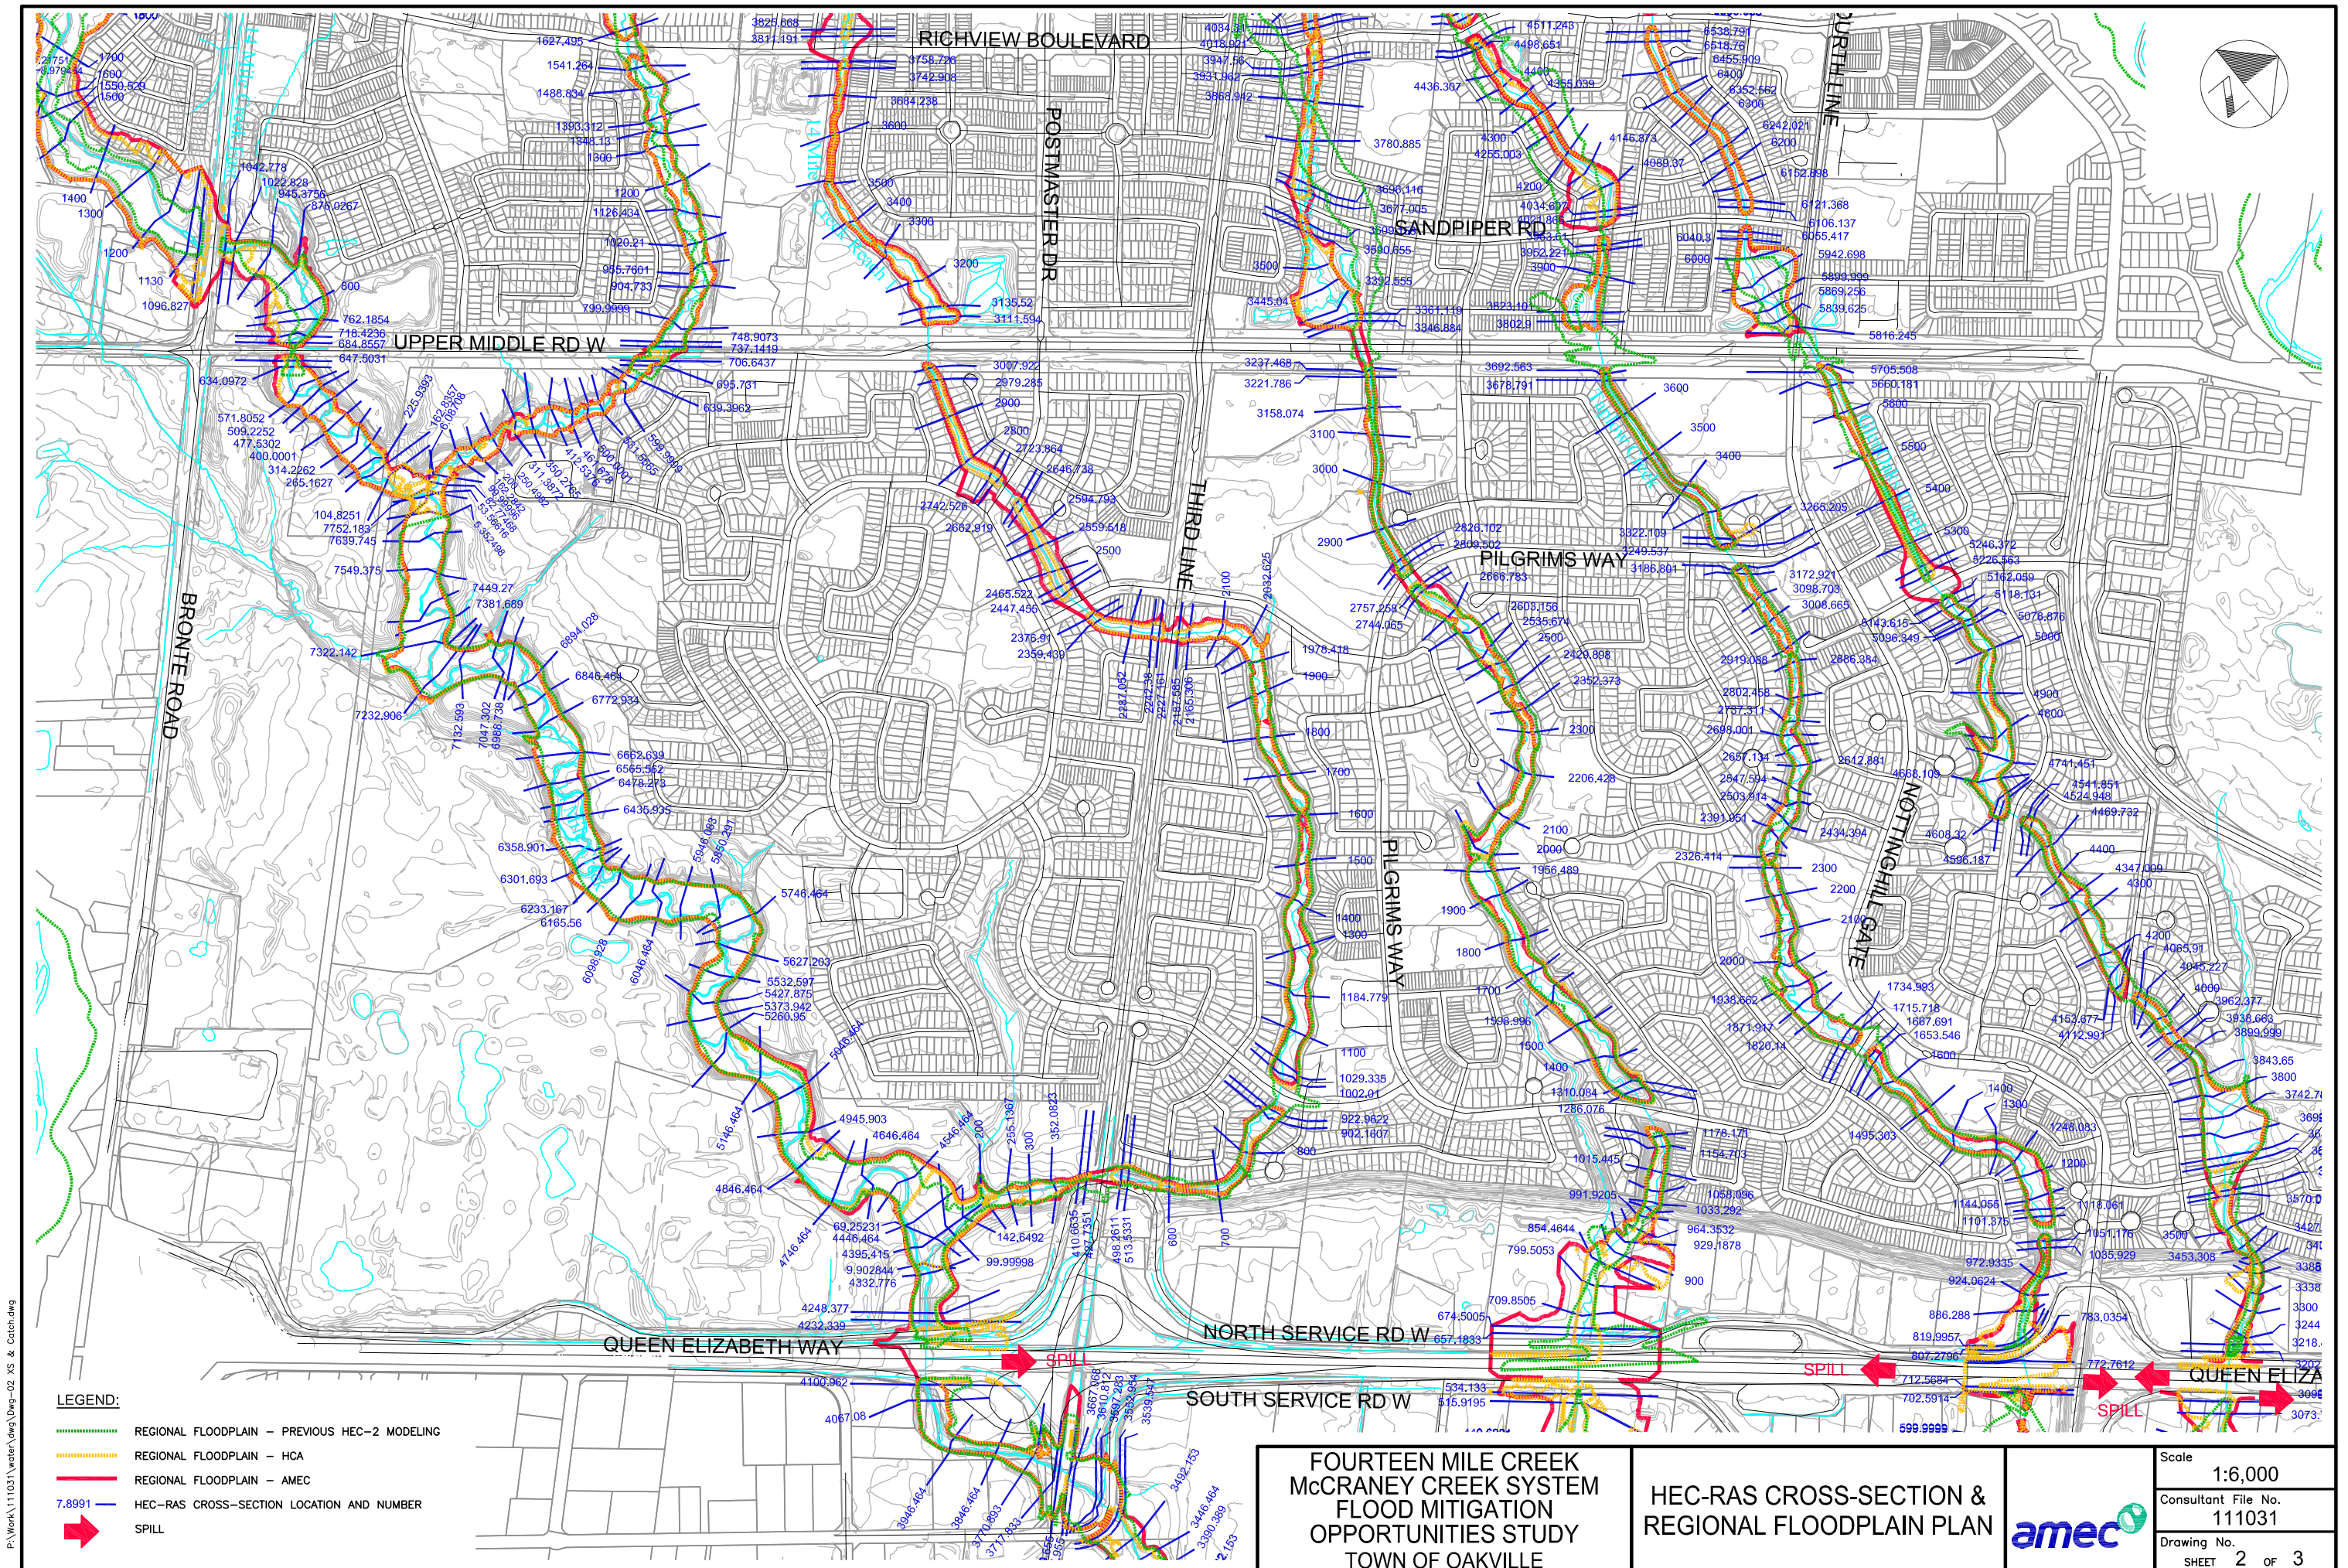

- LEGEND:**
- REGIONAL FLOODPLAIN - PREVIOUS HEC-2 MODELING
 - REGIONAL FLOODPLAIN - HCA
 - REGIONAL FLOODPLAIN - AMEC
 - HEC-RAS CROSS-SECTION LOCATION AND NUMBER
 - SPILL

FOURTEEN MILE CREEK
McCRANEY CREEK SYSTEM
FLOOD MITIGATION
OPPORTUNITIES STUDY
TOWN OF OAKVILLE

HEC-RAS CROSS-SECTION &
REGIONAL FLOODPLAIN PLAN


Scale
1:6,000

Consultant File No.
111031

Drawing No.
SHEET 2 OF 3

amec

P:\Work\111031\water\dwg\dwg-02_XS & Catch.dwg

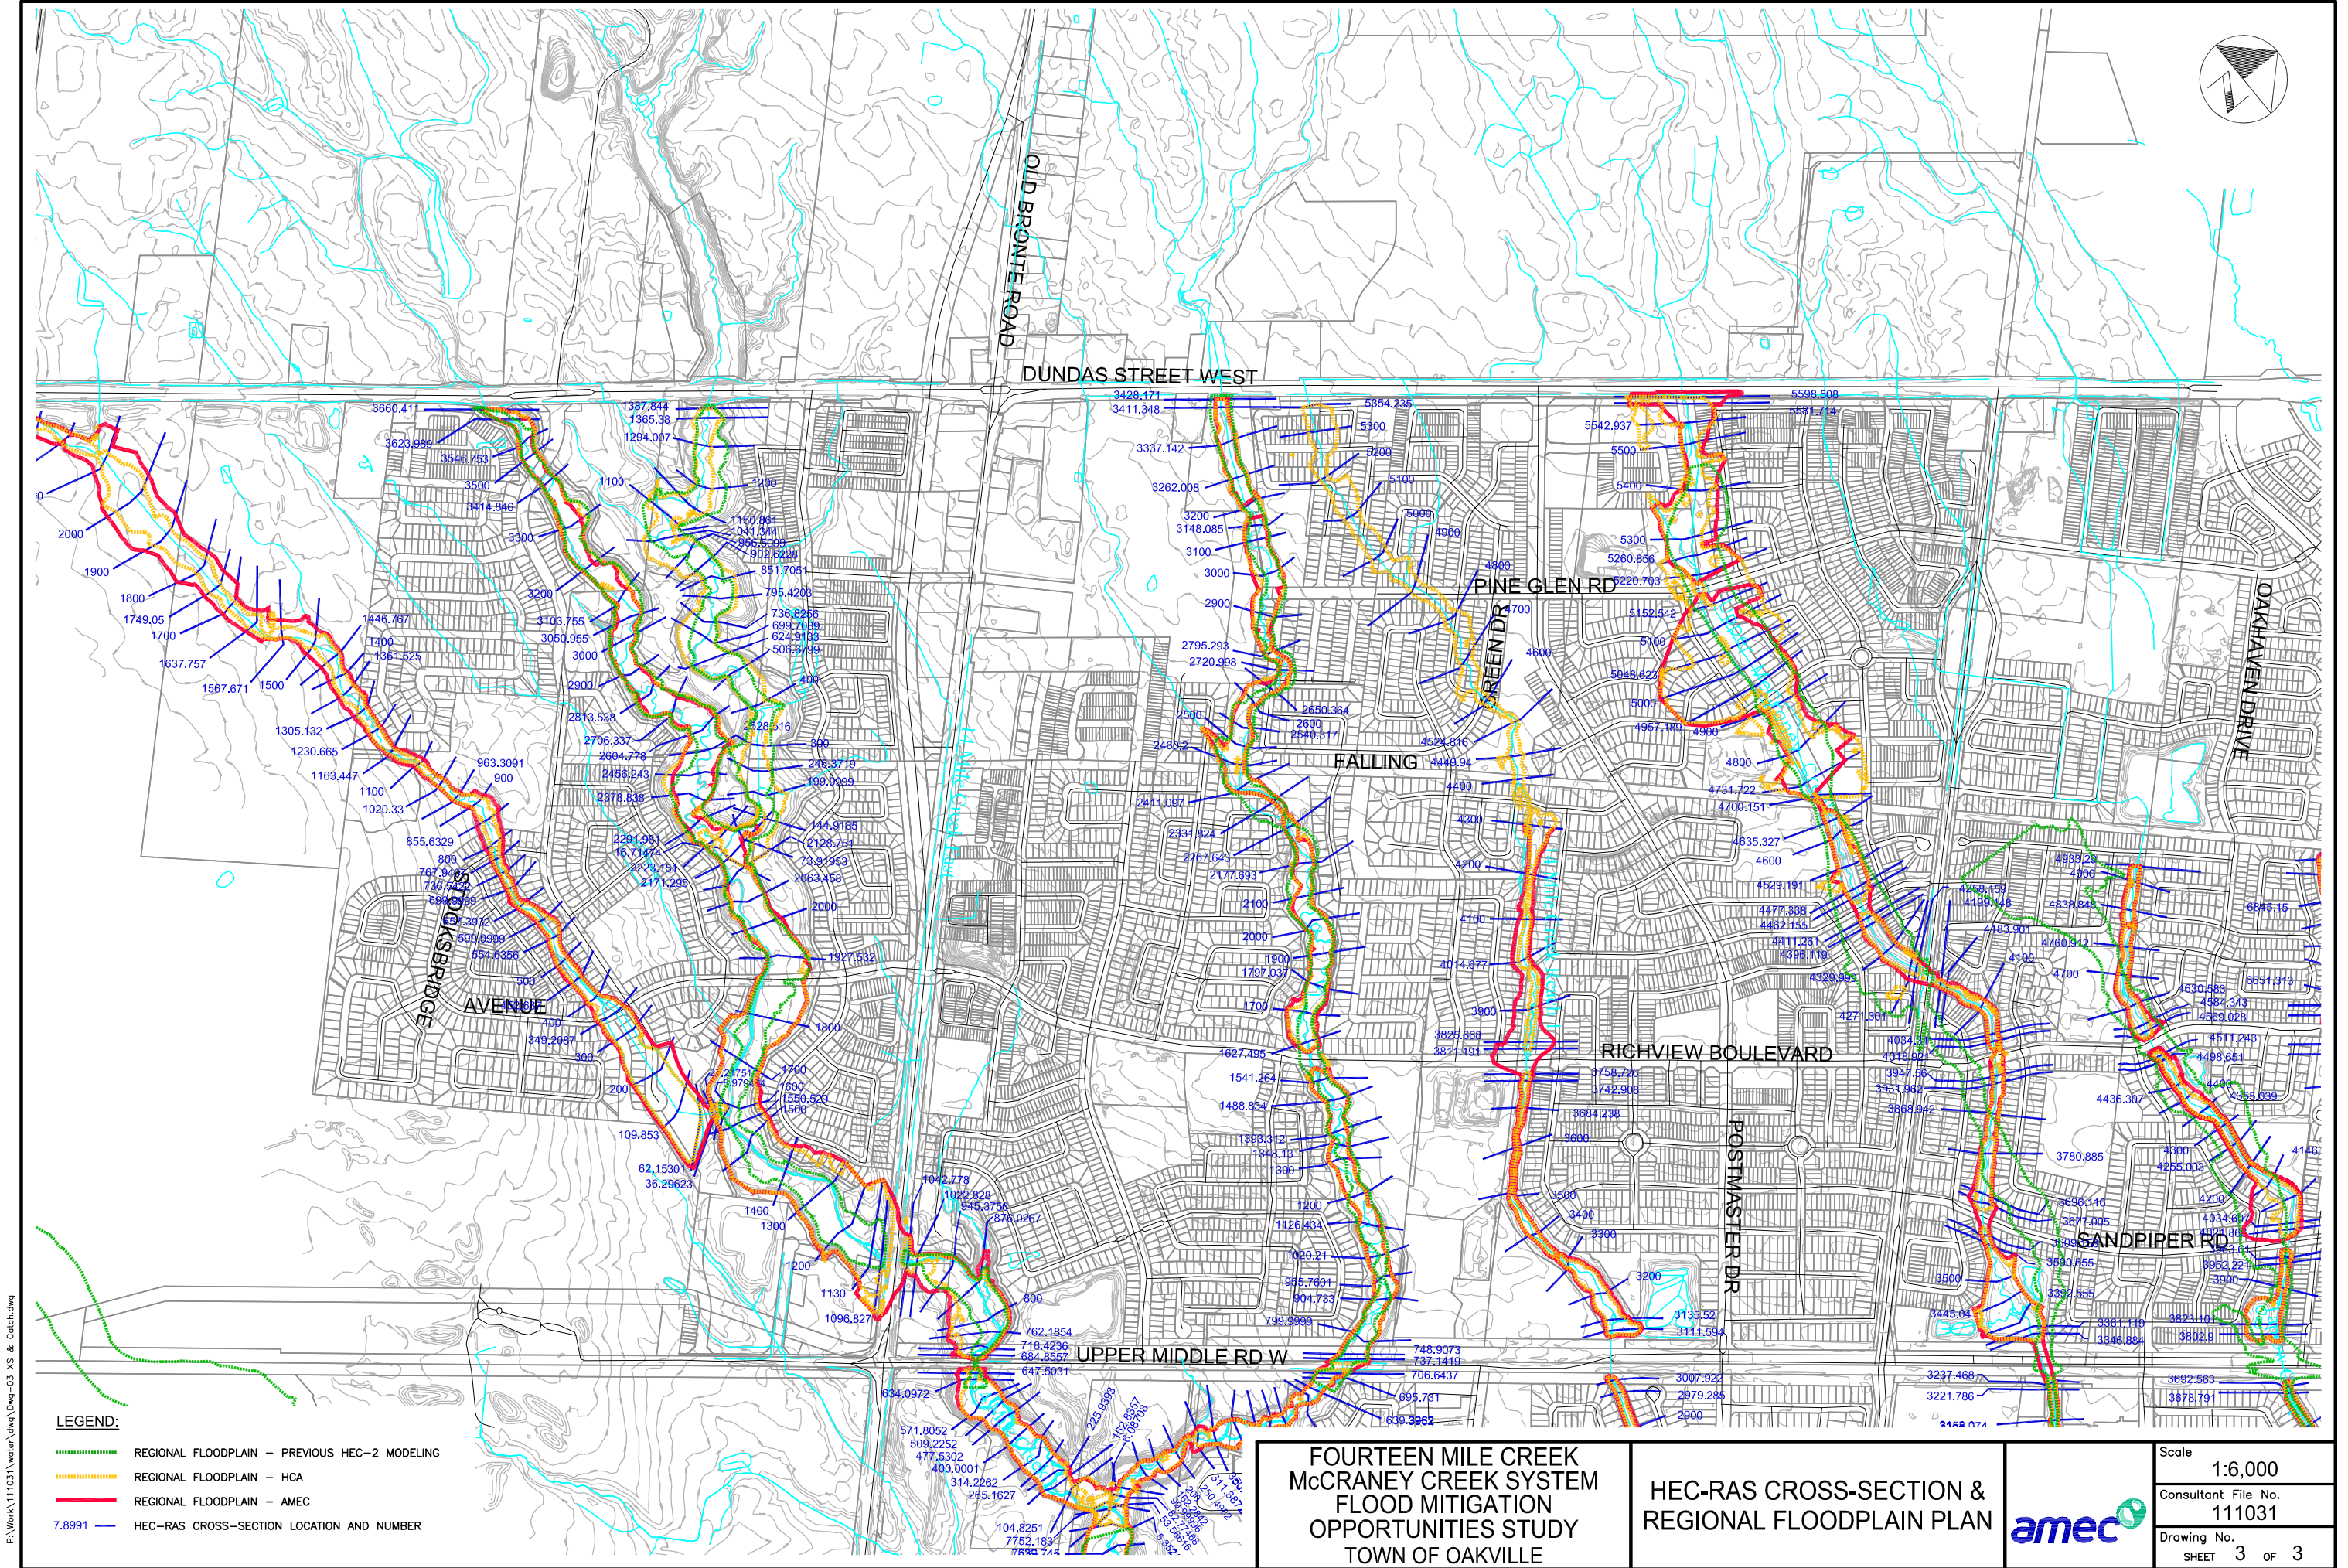

- LEGEND:**
- REGIONAL FLOODPLAIN - PREVIOUS HEC-2 MODELING
 - REGIONAL FLOODPLAIN - HCA
 - REGIONAL FLOODPLAIN - AMEC
 - 7.8991 HEC-RAS CROSS-SECTION LOCATION AND NUMBER

FOURTEEN MILE CREEK
McCRANEY CREEK SYSTEM
FLOOD MITIGATION
OPPORTUNITIES STUDY
TOWN OF OAKVILLE

HEC-RAS CROSS-SECTION &
REGIONAL FLOODPLAIN PLAN




Scale	1:6,000
Consultant File No.	111031
Drawing No.	SHEET 3 OF 3

APPENDIX

D-2 Initial Site Mapping (July 2011)

P:\Work\111031\water\dwg\Fig-5 Site-7.dwg

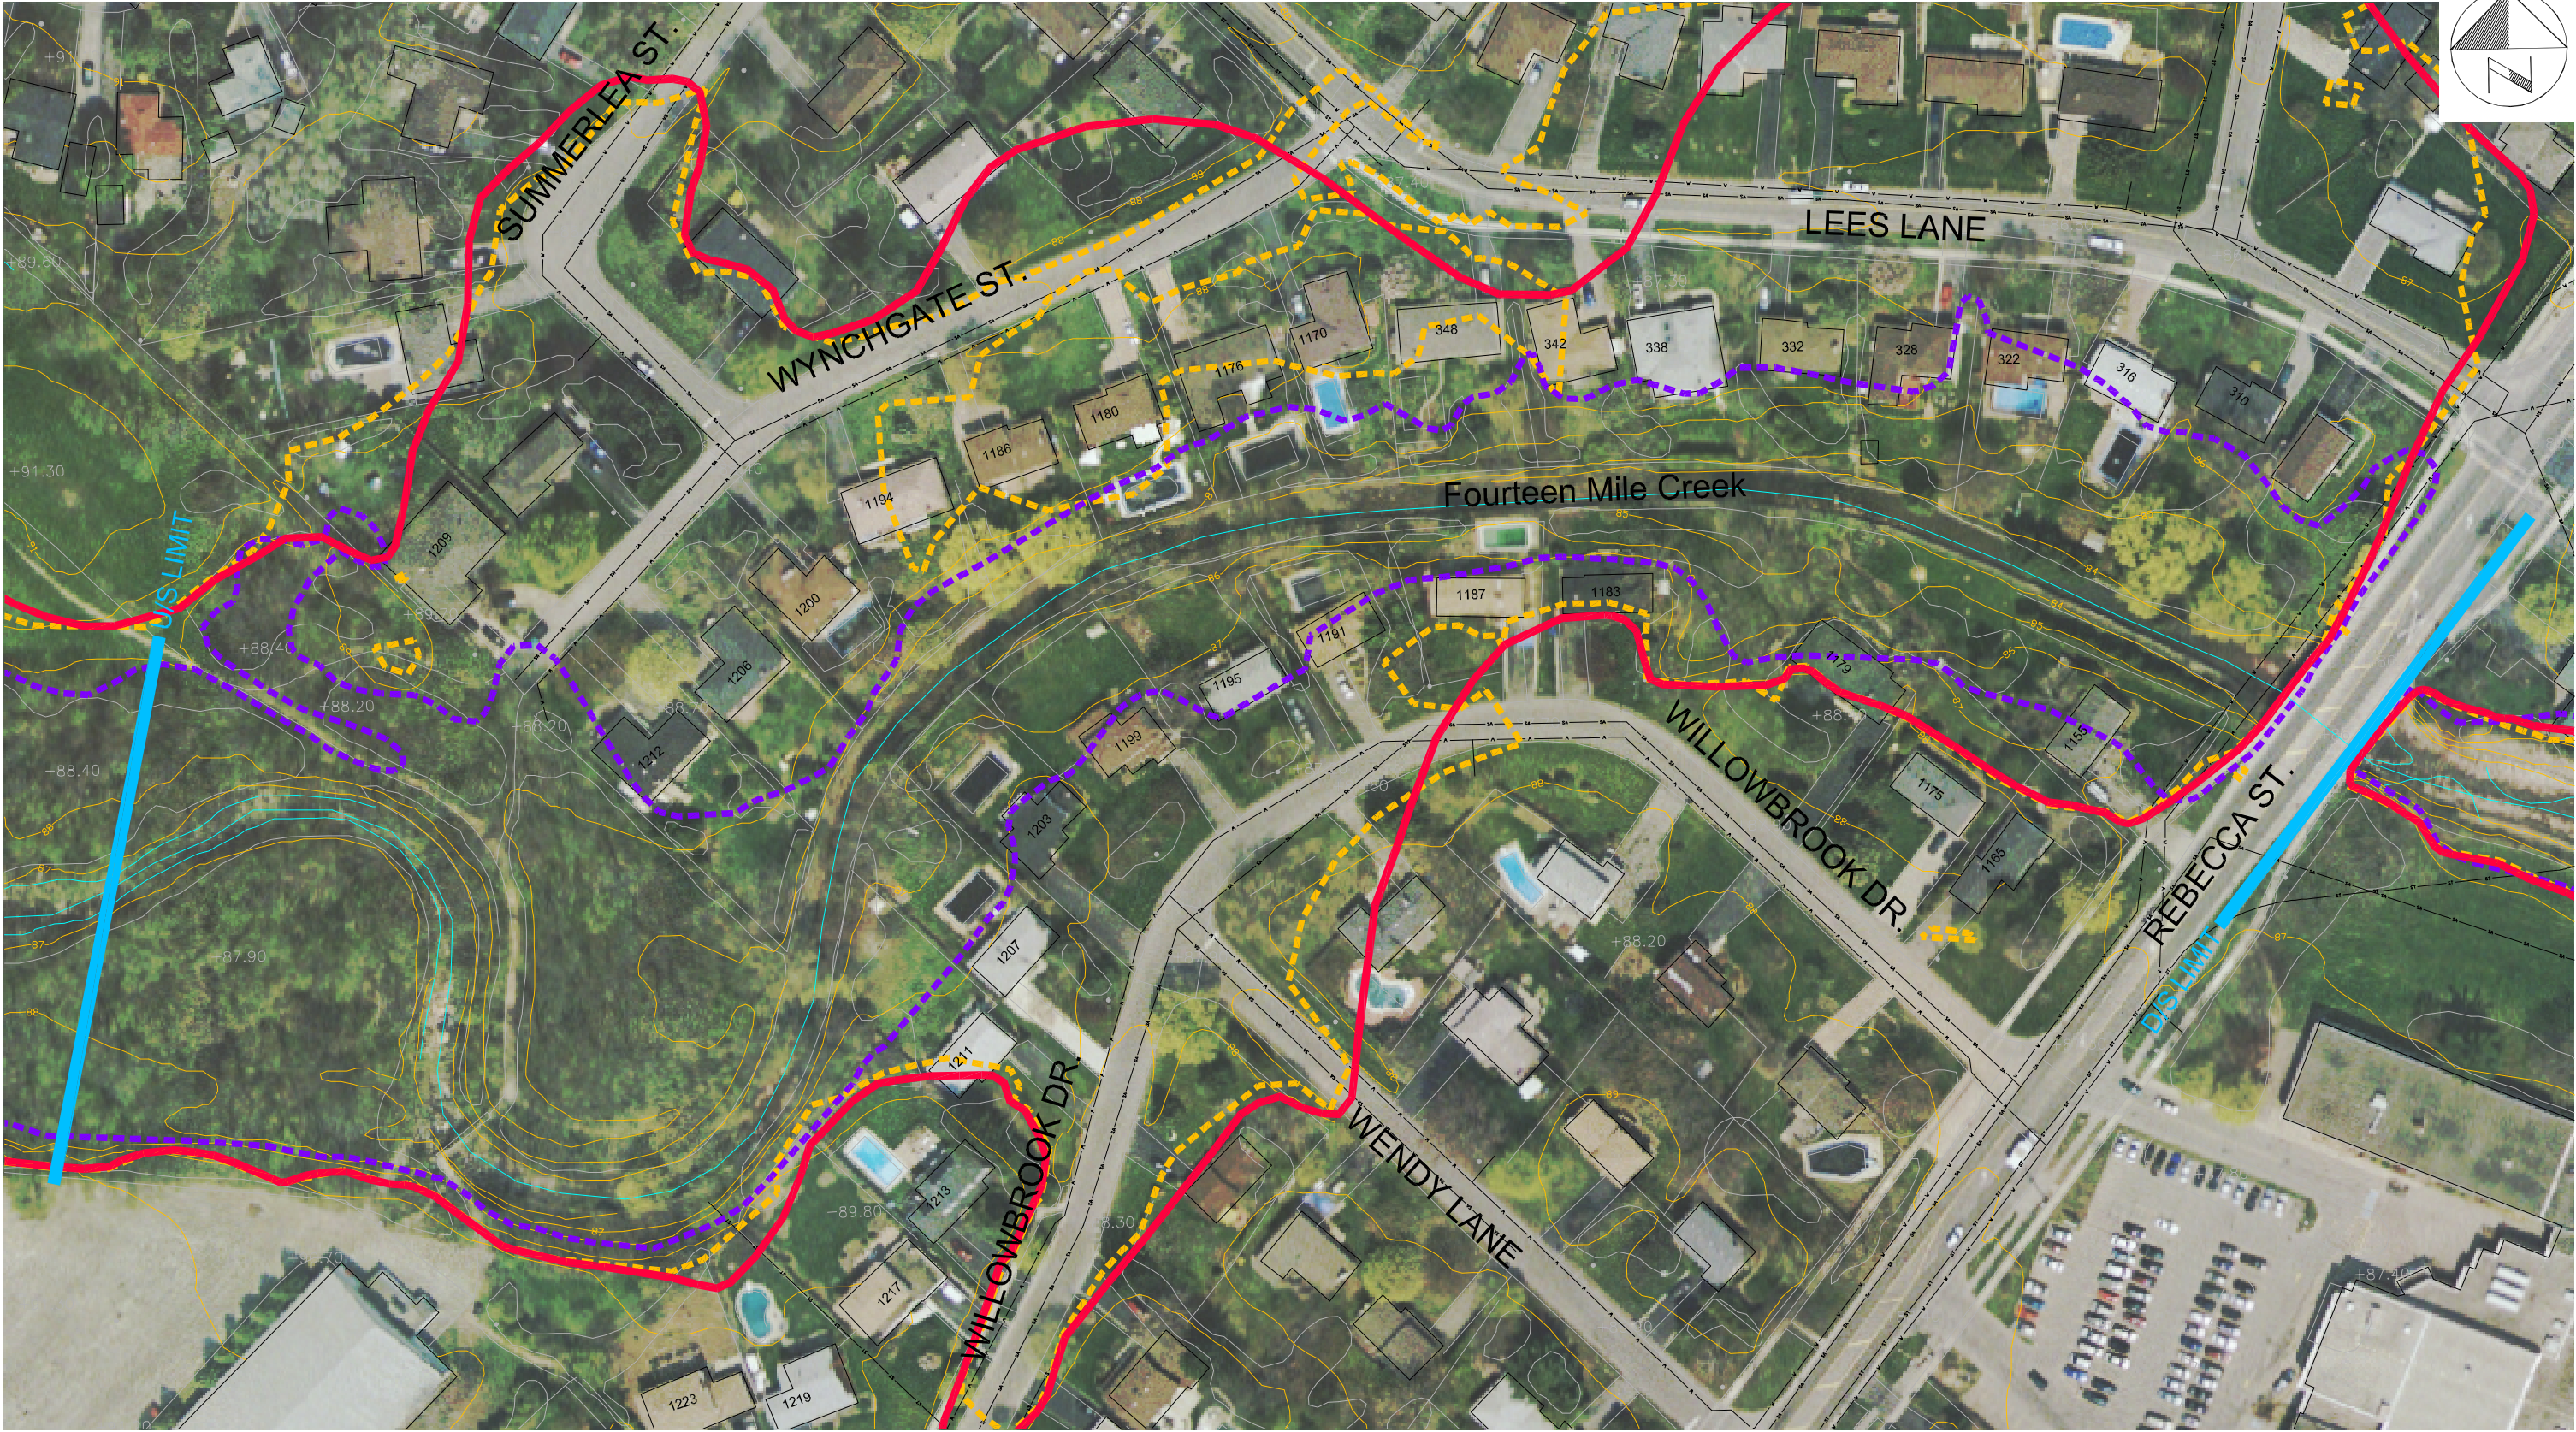

LEGEND:


- REGULATORY FLOODPLAIN –PREVIOUS HEC-2 MODELING
- REGIONAL FLOODPLAIN – HCA
- REGIONAL FLOODPLAIN – AMEC 2011

FOURTEEN MILE CREEK
McCRANEY CREEK SYSTEM
FLOOD MITIGATION
OPORTUNITIES STUDY
TOWN OF OAKVILLE

SITE 7
FOURTEEN MILE CREEK
REGULATION FLOODPLAIN PLAN



Scale
1:1,250
Consultant File No.
111031
Figure No.
5

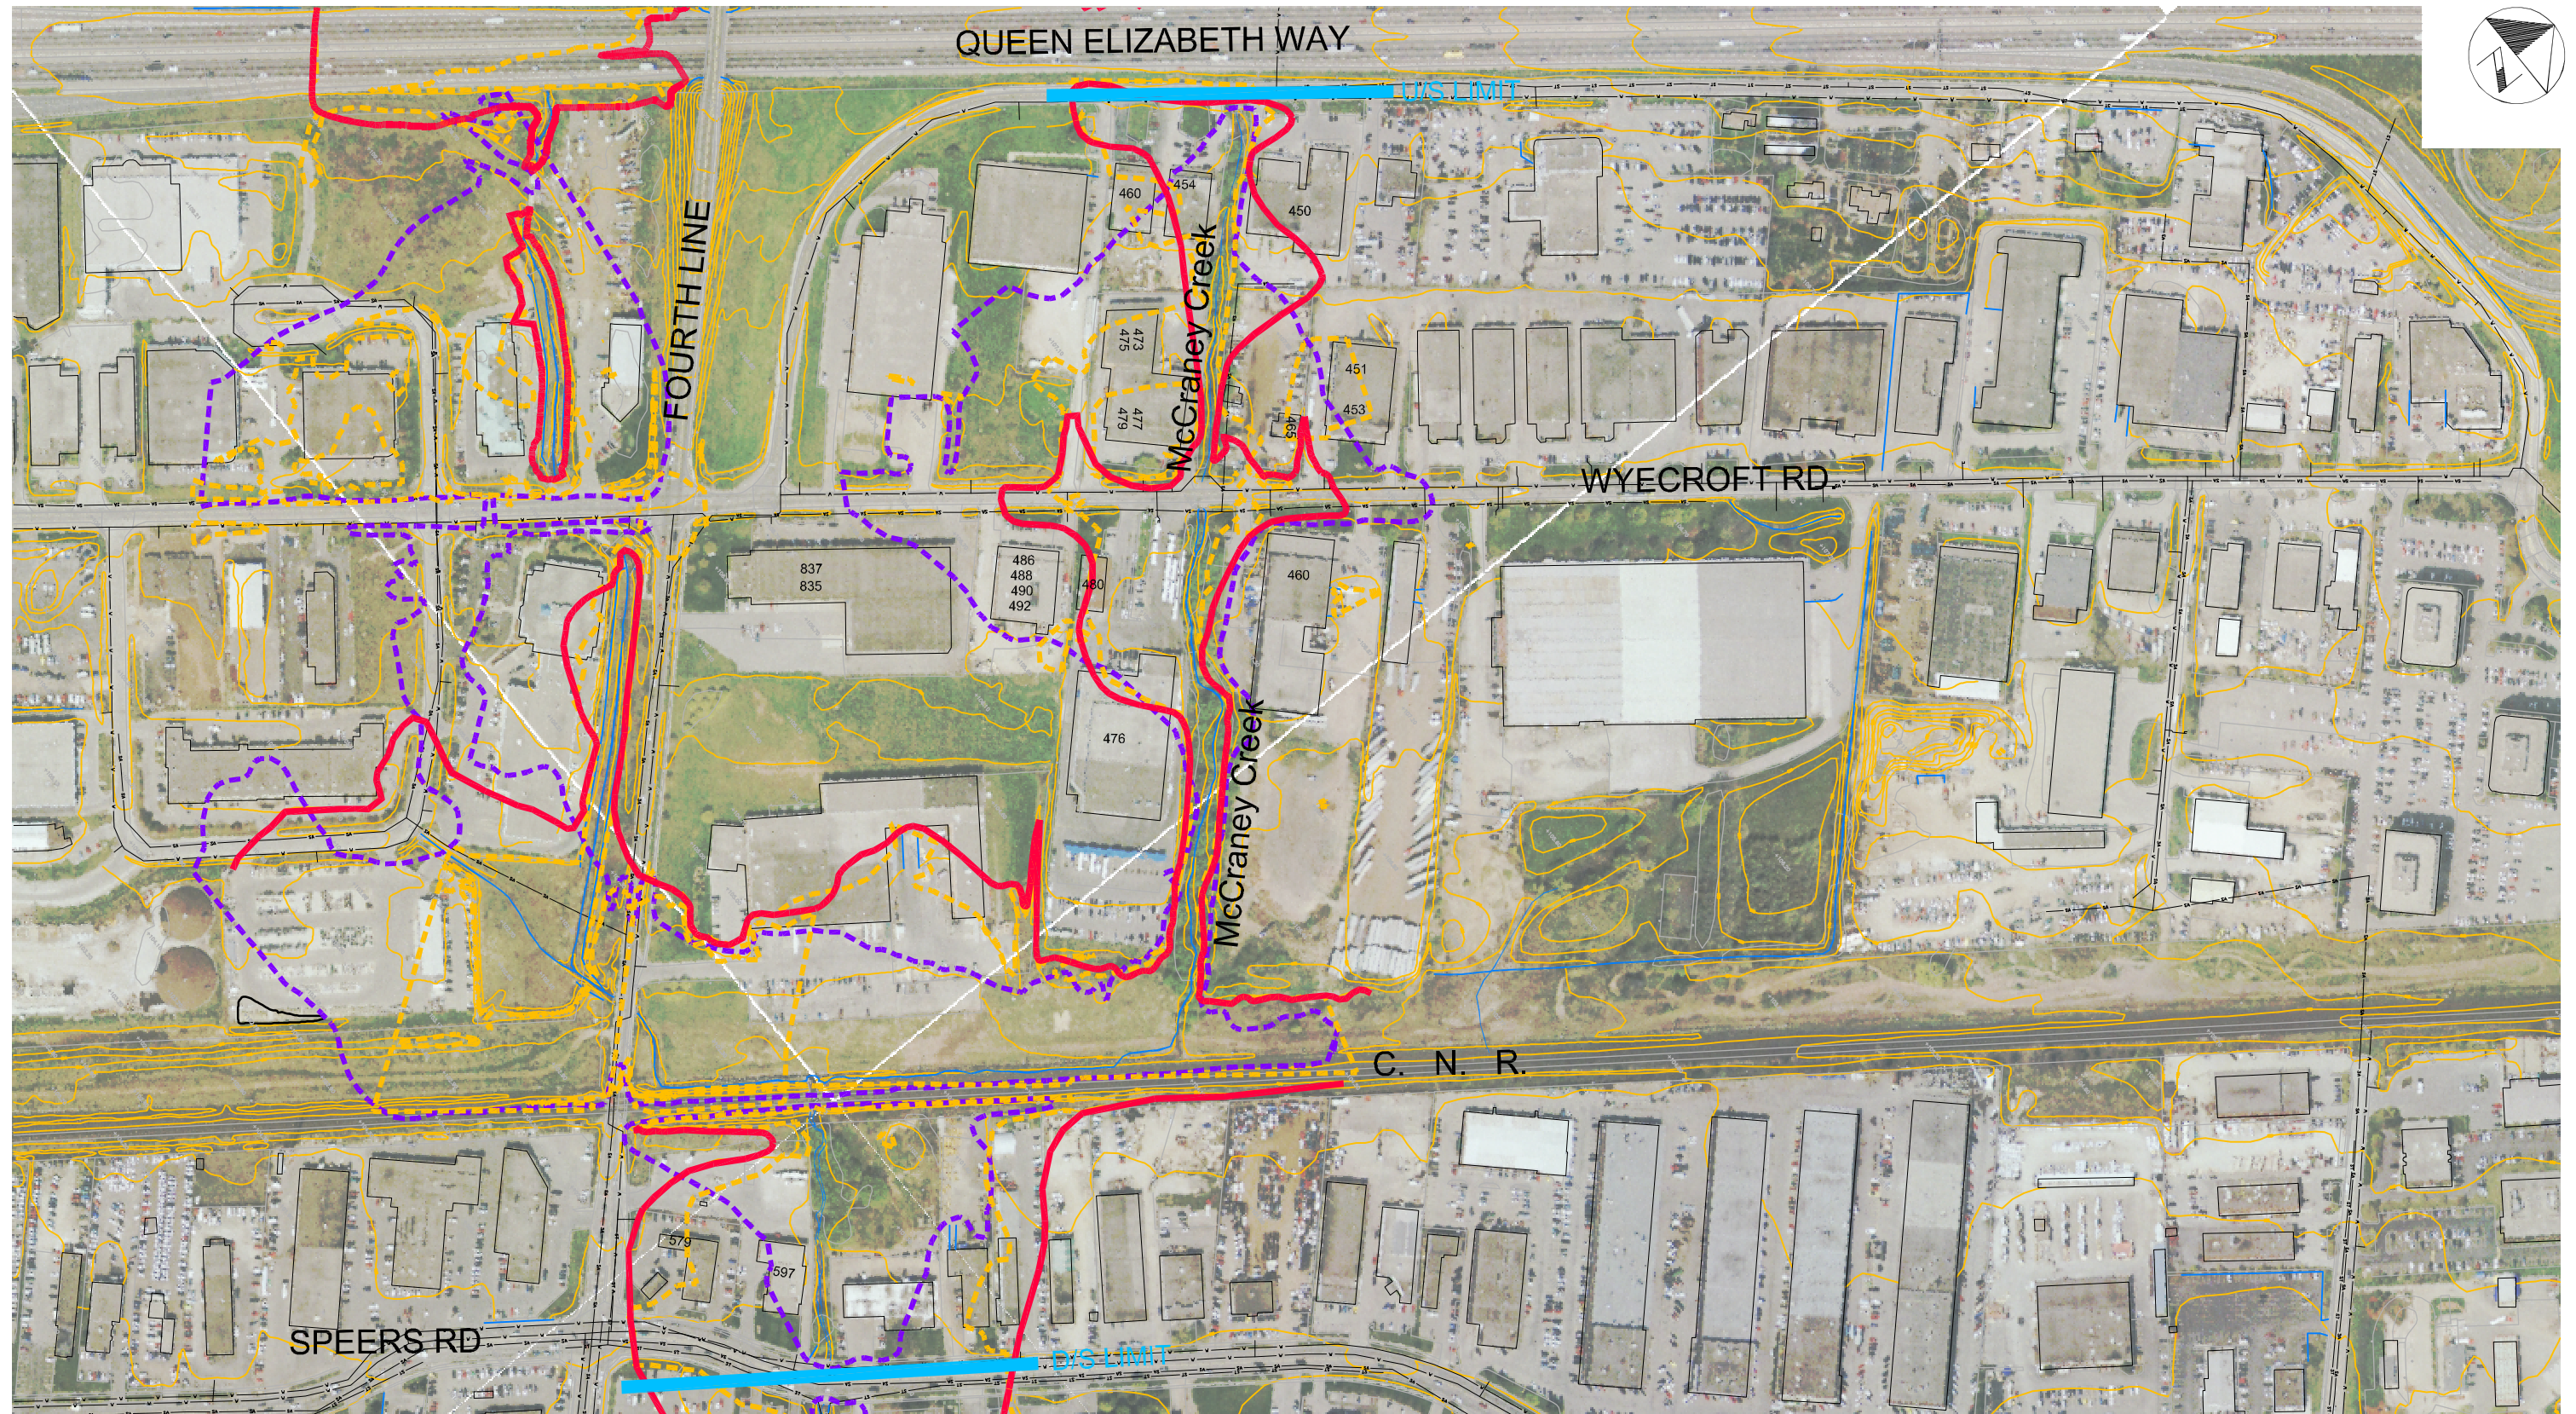

LEGEND:

- REGULATORY FLOODPLAIN – PREVIOUS HEC-2 MODELING
- REGIONAL FLOODPLAIN – HCA
- REGIONAL FLOODPLAIN – AMEC 2011

FOURTEEN MILE CREEK
McCRANEY CREEK SYSTEM
FLOOD MITIGATION
OPORTUNITIES STUDY
TOWN OF OAKVILLE

SITE 9
McCRANEY CREEK
REGULATION FLOODPLAIN PLAN



Scale
1:3,750
Consultant File No.
111031
Figure No.
7