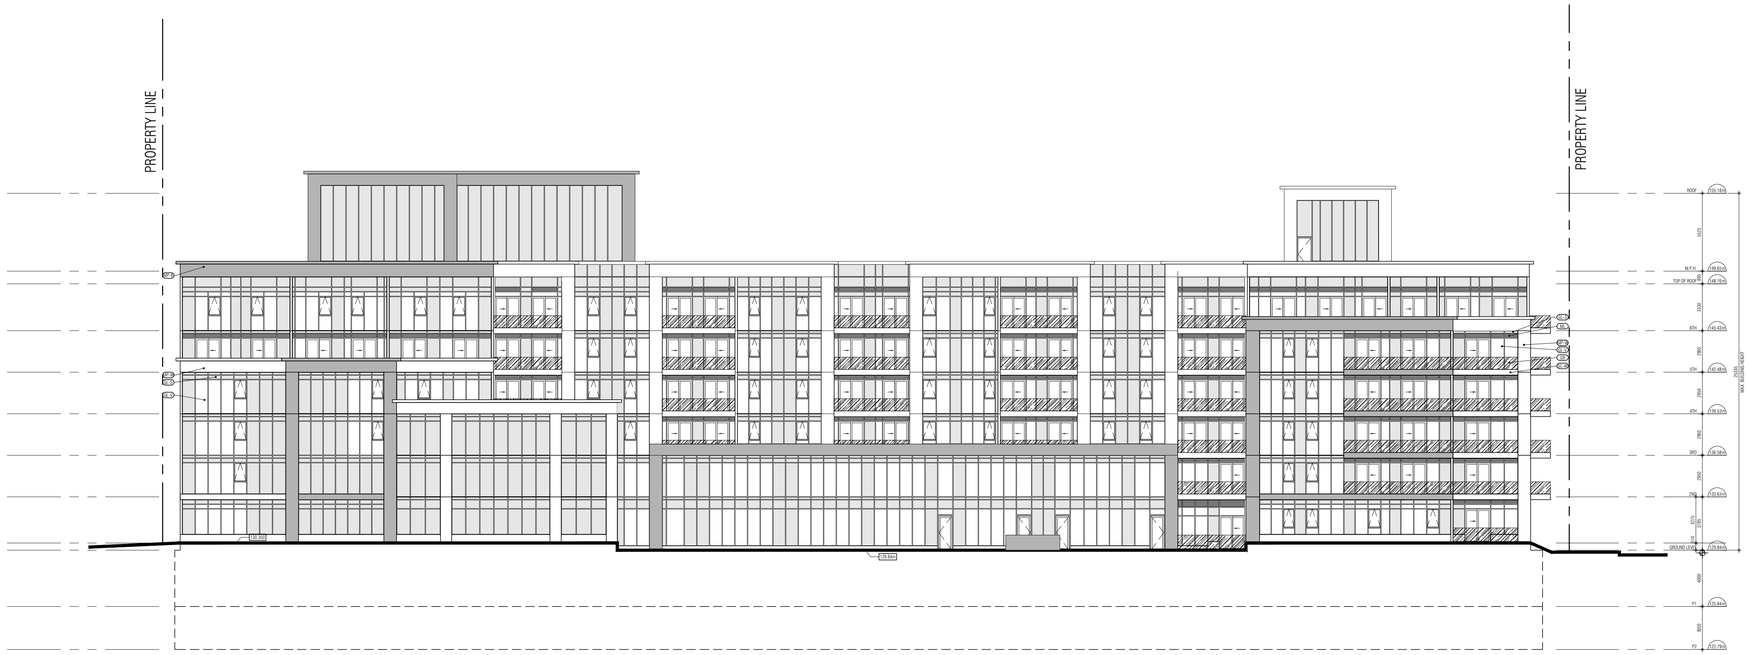

SOUTH ELEVATION 2
1:200 A401

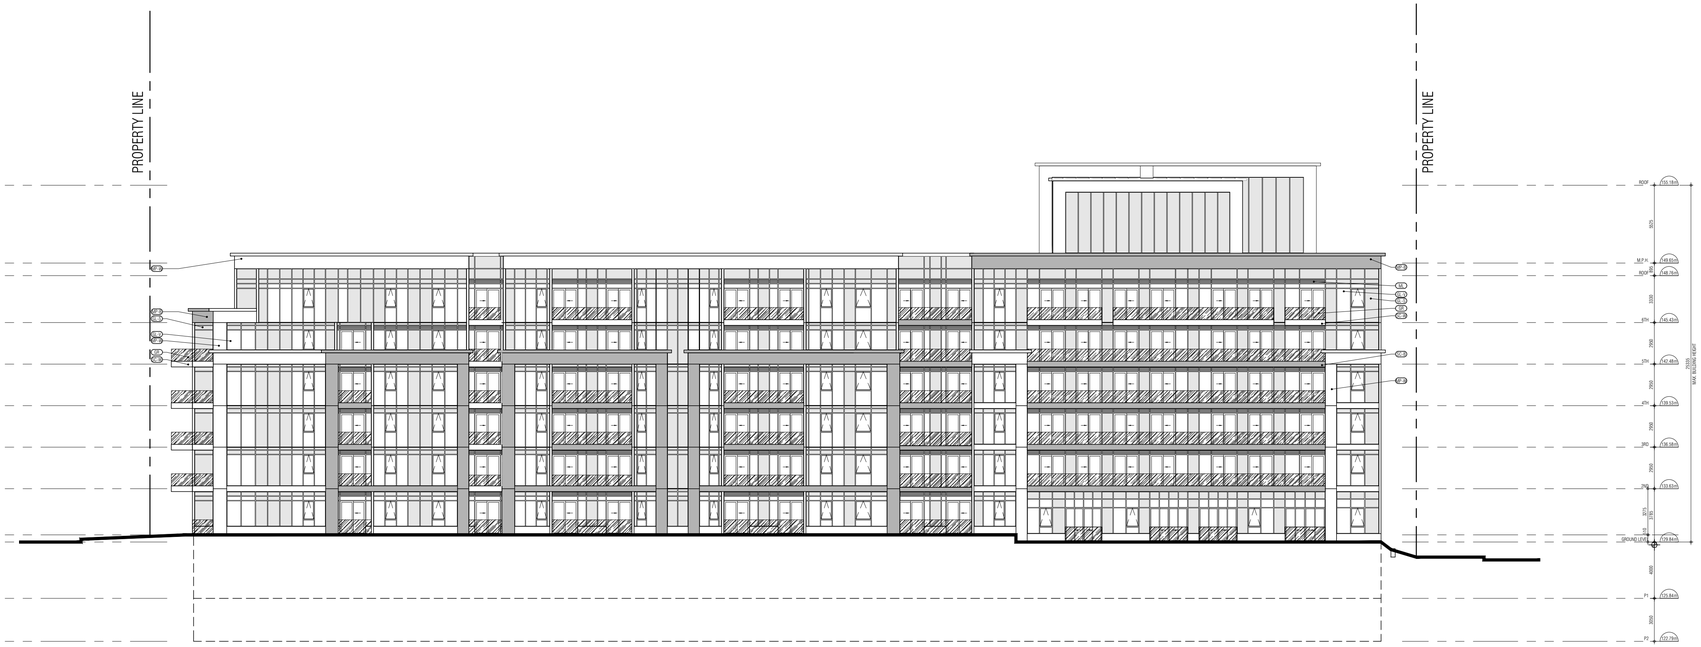

EAST ELEVATION 1
1:200 A401

MATERIALS LEGEND

	M1	VISION GLASS CLEAR GLASS FRAME: DURANAR FINISH GRAY UCI-1625
	M2	GLAZED SPANDREL PANEL CLEAR GLASS FRAME: DURANAR FINISH GRAY UCI-1625
	M3	METAL PANEL - RECESSED ASTRAM GREEN/BLACK SCOTT-148
	M4	PREFINISHED METAL LOUVRE/GRILLE ASTRAM GREEN/BLACK SCOTT-148
	M5	METAL PANEL - RECESSED COLOUTEN SIZZLE TEXT WELCOAT UCI-43366 EXT FRAME: DURANAR FINISH GRAY UCI-1625
	M6	METAL PANEL - PROJECTED DUNCOAT BONE WHITE UCI-41352 EXT FRAME: DURANAR FINISH GRAY UCI-1625
	M7	GLASS RAILING CLEAR GLASS FRAME: ASTRAM MIN. BLACK UCI-41148
	M8	SLAB COVER COLOUTEN SIZZLE TIMELIGHT UCI-43366
	M9	SLAB COVER DUNCOAT BONE WHITE UCI-41352

THIS DRAWING, AS AN INSTRUMENT OF SERVICE, IS PROVIDED BY AND IS THE PROPERTY OF GRAZIANI + CORAZZA ARCHITECTS INC. THE CONTRACTOR MUST VERIFY AND ACCEPT RESPONSIBILITY FOR ALL DIMENSIONS AND CONDITIONS ON SITE AND MUST NOTIFY GRAZIANI + CORAZZA ARCHITECTS INC. OF ANY VARIATIONS FROM THE SUPPLIED INFORMATION. GRAZIANI + CORAZZA ARCHITECTS INC. IS NOT RESPONSIBLE FOR THE ACCURACY OF SURVEY, STRUCTURAL, MECHANICAL, ELECTRICAL, AND OTHER ENGINEERING INFORMATION SHOWN ON THIS DRAWING. REFER TO THE APPROPRIATE ENGINEERING DRAWINGS BEFORE PROCEEDING WITH THE WORK. CONSTRUCTION MUST CONFORM TO ALL APPLICABLE CODES AND REQUIREMENTS OF THE AUTHORITIES HAVING JURISDICTION. UNLESS OTHERWISE NOTED, NO INVESTIGATION HAS BEEN UNDERTAKEN OR REPORTED ON BY THIS OFFICE IN REGARDS TO THE ENVIRONMENTAL CONDITION OF THIS SITE.

THIS DRAWING IS NOT TO BE SCALED. ALL ARCHITECTURAL SYMBOLS INDICATED ON THIS DRAWING ARE GRAPHIC REPRESENTATIONS ONLY.

CONDITIONS FOR ELECTRONIC INFORMATION TRANSFER:

ELECTRONIC INFORMATION IS SUPPLIED TO THE OTHER ASSOCIATED FIRMS TO ASSIST THEM IN THE EXECUTION OF THEIR WORK / REVIEW. THE RECIPIENT FIRMS MUST DETERMINE THE COMPLETENESS / APPROPRIATENESS / RELEVANCE OF THE INFORMATION IN RESPECT TO THEIR PARTICULAR RESPONSIBILITY.

GRAZIANI + CORAZZA ARCHITECTS INC. SHALL NOT BE RESPONSIBLE FOR:
1. ERRORS, OMISSIONS, INCOMPLETENESS DUE TO LOSS OF INFORMATION IN WHOLE OR PART WHEN INFORMATION IS TRANSFERRED.
2. TRANSMISSION OF ANY VIRUS OR DAMAGE TO THE RECEIVING ELECTRONIC SYSTEM WHEN INFORMATION IS TRANSFERRED.

1.	APRIL.01.2022	ISSUED FOR SPA	BG
2.	SEPT.19.2022	ISSUED FOR SPA	BG
3.	OCT.05.2022	ISSUED FOR SPA	BG

issued for revisions

GRAZIANI + CORAZZA ARCHITECTS
ONTARIO ASSOCIATION OF ARCHITECTS
BERARDO E. GRAZIANI LICENCE 4684
8400 JANE STREET, BUILDING D-SUITE 300 CONCORD, ONTARIO L4K 4L8
T 905.795.2601 F 905.795.2844 WWW.GC-ARCHITECTS.COM

project type

OVATION

452 BRONTE RD

OAKVILLE ONTARIO

PROJECT ARCHITECT:	B.G
ASSISTANT DESIGNER:	R.L
DRAWN BY:	P.B
CHECKED BY:	____
PLOT DATE:	OCT.05.2022
JOB #	1950.21

BUILDING ELEVATIONS

1:200 A401

TITLEBLOCK SIZE: 610 x 900

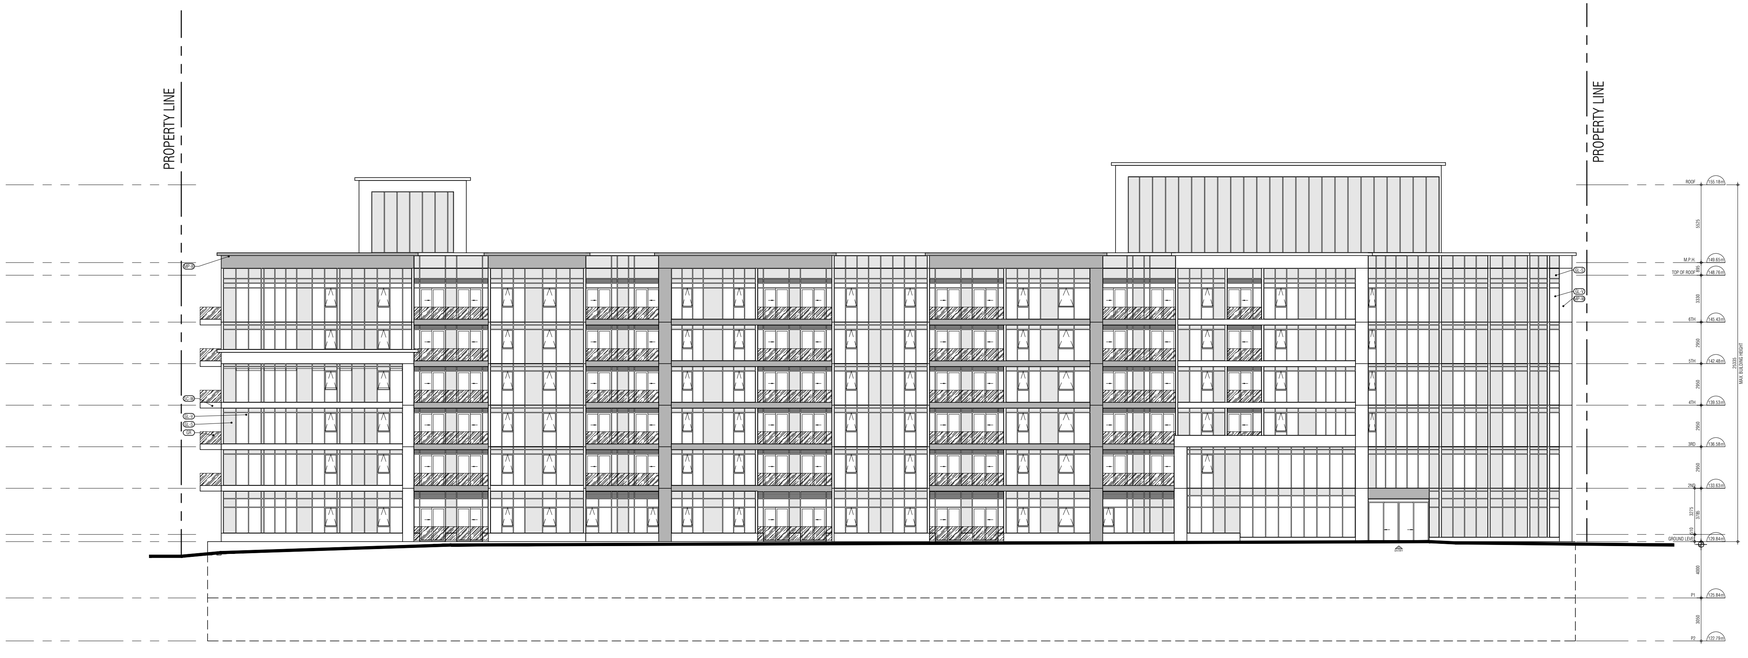

NORTH ELEVATION 2
1:200 A402

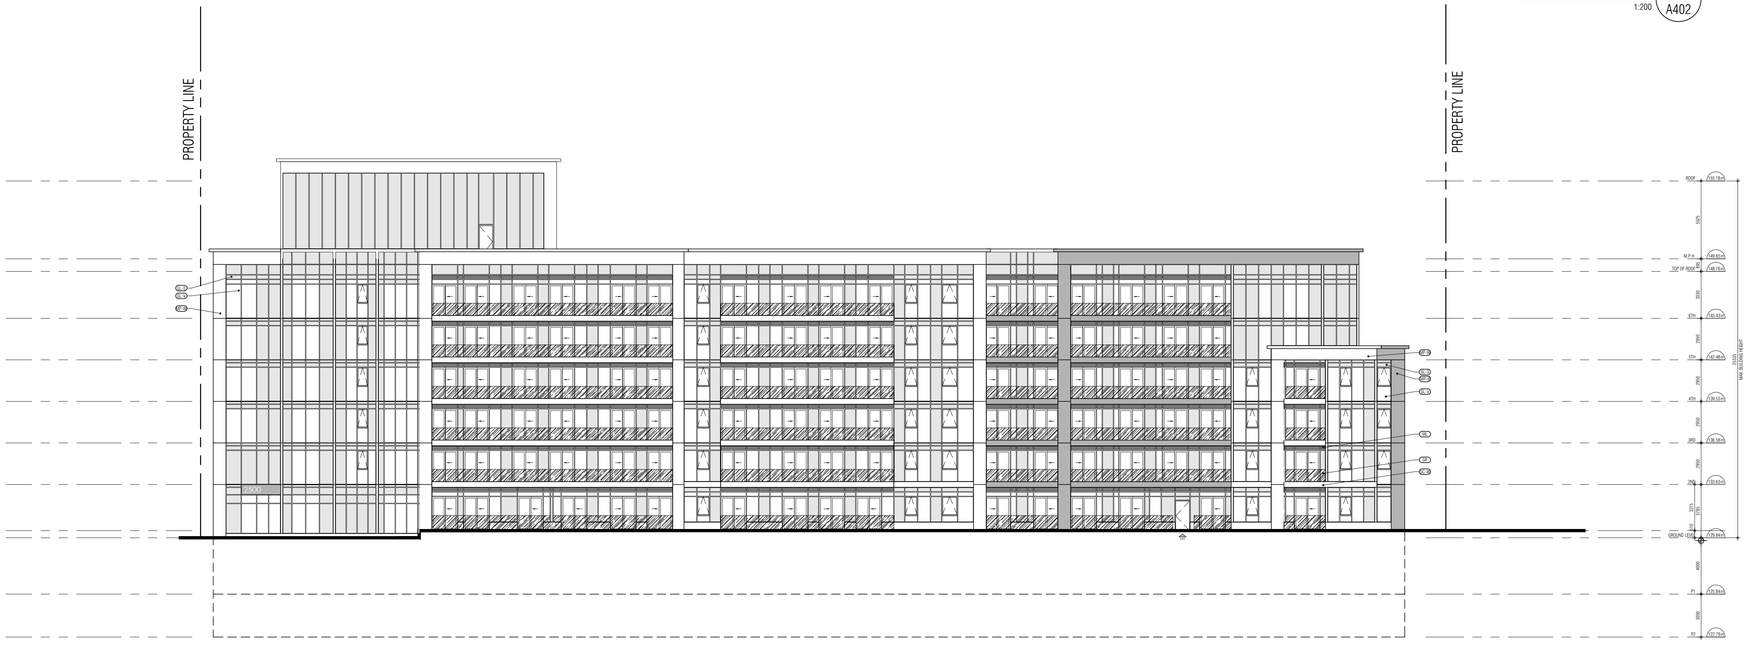

WEST ELEVATION 1
1:200 A402

MATERIALS LEGEND

GL1	VISION GLASS CLEAR GLASS FRAME: DURANAR FIGHERN GRAY UCI-1825	
GL2	GLAZED SPANDREL PANEL CLEAR GLASS FRAME: DURANAR FIGHERN GRAY UCI-1825	
MP1	METAL PANEL - RECESSED ALUMINUM CASSETTE, BLACK UCFY11-148	
LV1	PERFORATED METAL LOUVRE/GRILLE ALUMINUM CASSETTE, BLACK UCFY11-148	
MP2	METAL PANEL COLOUTEN SIDES FULLY WELDED" UCI-42366 EXT FRAME: DURANAR FIGHERN GRAY UCI-1825	
MP3	METAL PANEL - PROJECTED CANOLTAR BONE WHITE UCI-41352 EXT FRAME: DURANAR FIGHERN GRAY UCI-1825	
GL3	GLASS RAILING CLEAR GLASS FRAME: ALUMINUM colo. BLACK UCFY11-148	
SC1	SLAB COVER CANADIAN CEMS TILE & TIMBLIGHT UCI-42366	
SC2	SLAB COVER CANOLTAR BONE WHITE UCI-41352	

THIS DRAWING, AS AN INSTRUMENT OF SERVICE, IS PROVIDED BY AND IS THE PROPERTY OF GRAZIANI + CORAZZA ARCHITECTS INC. THE CONTRACTOR MUST VERIFY AND ACCEPT RESPONSIBILITY FOR ALL DIMENSIONS AND CONDITIONS ON SITE AND MUST NOTIFY GRAZIANI + CORAZZA ARCHITECTS INC. OF ANY VARIATIONS FROM THE SUPPLIED INFORMATION. GRAZIANI + CORAZZA ARCHITECTS INC. IS NOT RESPONSIBLE FOR THE ACCURACY OF SURVEY, STRUCTURAL, MECHANICAL, ELECTRICAL, AND OTHER ENGINEERING INFORMATION SHOWN ON THIS DRAWING. REFER TO THE APPROPRIATE ENGINEERING DRAWINGS BEFORE PROCEEDING WITH THE WORK. CONSTRUCTION MUST CONFORM TO ALL APPLICABLE CODES AND REQUIREMENTS OF THE AUTHORITIES HAVING JURISDICTION. UNLESS OTHERWISE NOTED, NO INVESTIGATION HAS BEEN UNDERTAKEN OR REPORTED ON BY THIS OFFICE IN REGARDS TO THE ENVIRONMENTAL CONDITION OF THIS SITE.

THIS DRAWING IS NOT TO BE SCALED. ALL ARCHITECTURAL SYMBOLS INDICATED ON THIS DRAWING ARE GRAPHIC REPRESENTATIONS ONLY.

CONDITIONS FOR ELECTRONIC INFORMATION TRANSFER:

ELECTRONIC INFORMATION IS SUPPLIED TO THE OTHER ASSOCIATED FIRMS TO ASSIST THEM IN THE EXECUTION OF THEIR WORK / REVIEW. THE RECIPIENT FIRMS MUST DETERMINE THE COMPLETENESS / APPROPRIATENESS / RELEVANCE OF THE INFORMATION IN RESPECT TO THEIR PARTICULAR RESPONSIBILITY.

GRAZIANI + CORAZZA ARCHITECTS INC. SHALL NOT BE RESPONSIBLE FOR:
1. ERRORS, OMISSIONS, INCOMPLETENESS DUE TO LOSS OF INFORMATION IN WHOLE OR PART WHEN INFORMATION IS TRANSFERRED.
2. TRANSMISSION OF ANY VIRUS OR DAMAGE TO THE RECEIVING ELECTRONIC SYSTEM WHEN INFORMATION IS TRANSFERRED.

1.	APRIL.01.2022	ISSUED FOR SPA	BG
2.	SEPT.19.2022	ISSUED FOR SPA	BG
3.	OCT.05.2022	ISSUED FOR SPA	BG

issued for revisions

GRAZIANI + CORAZZA ARCHITECTS
ONTARIO ASSOCIATION OF ARCHITECTS
BERARDO E. GRAZIANI LICENCE 4684
8400 JANE STREET, BUILDING D-SUITE 300 CONCORD, ONTARIO L4K 4L8
T.905.795.2601 F.905.795.2644 WWW.GC-ARCHITECTS.COM

project type

OVATION

452 BRONTE RD

OAKVILLE ONTARIO

PROJECT ARCHITECT:	B.G
ASSISTANT DESIGNER:	R.L
DRAWN BY:	P.B
CHECKED BY:	___
PLOT DATE:	OCT.05.2022
JOB #	1950.21

BUILDING ELEVATIONS

1:200 **A402**

TITLEBLOCK SIZE: 610 x 900