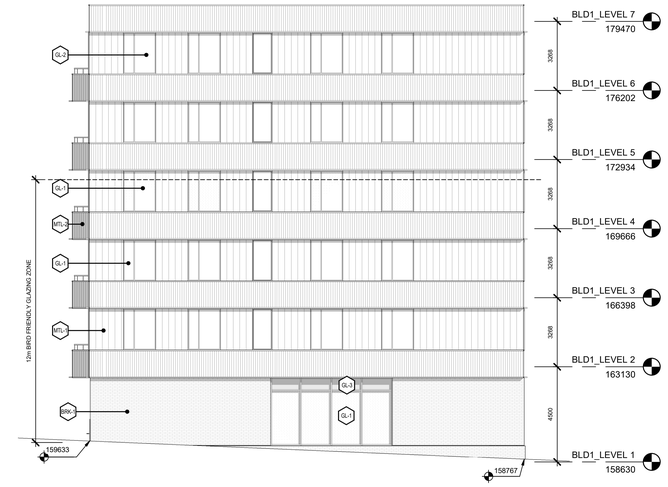

2 BLD1 - SOUTH ELEVATION
1 : 100

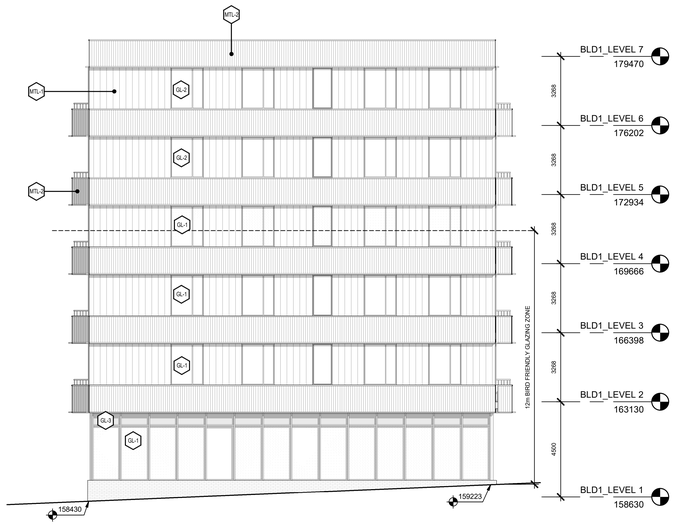

3 BLD1 - NORTH ELEVATION
1 : 100

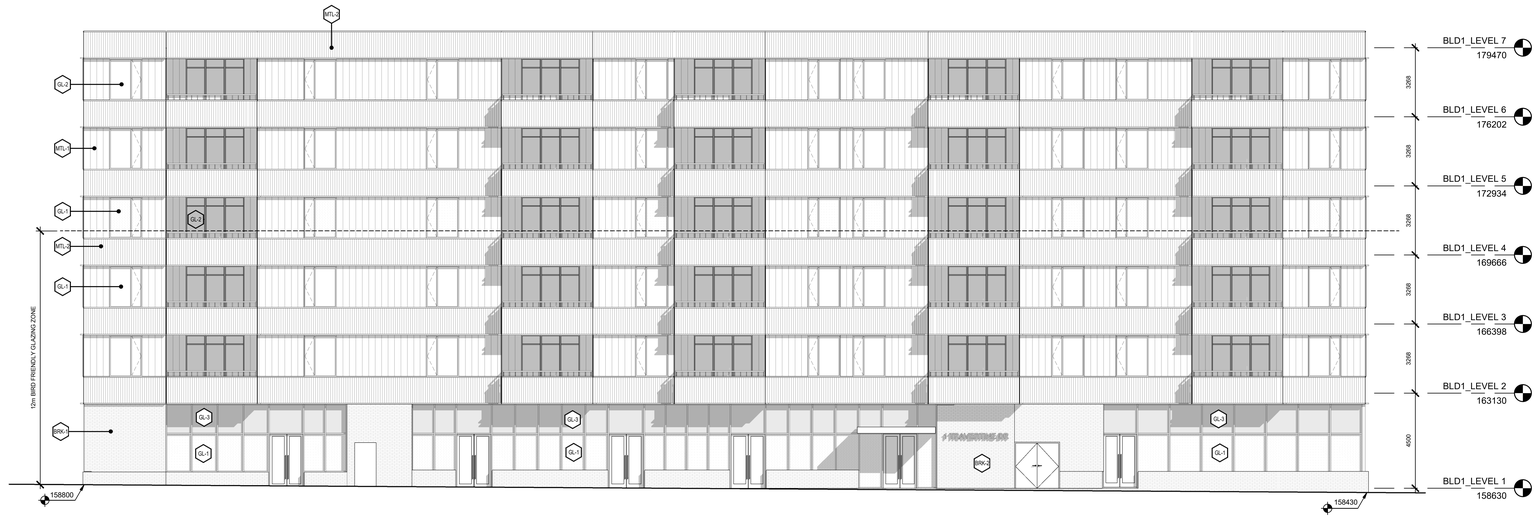

1 BLD1 - EAST ELEVATION
1 : 100

4 BLD1 - WEST ELEVATION
1 : 100

Montgomery Sisam Architects Inc.

197 Spadina Avenue, Toronto, Ontario M5T 2C8 montgomerysisam.com
Tel 416.364.8079 Fax 416.364.7723

MontgomerySisam

EXTERIOR FINISHES LEGEND

BRK-1	CONCRETE BRICK
MTL-1	PROFILED METAL PANEL
MTL-2	PROFILED METAL PANEL
MTL-3	METAL PANEL
GL-1	GLAZING WITH BIRD-FRIENDLY FRIT
GL-2	GLAZING
GL-3	SPANDREL GLASS

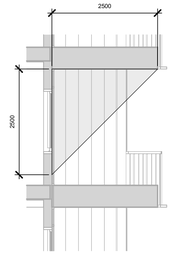

TYPICAL BIRD-FRIENDLY SHADOW BELOW BALCONIES (1:1 RATIO)

#	DATE:	REVISION:	BY:
1	2026-07-31	ISSUED FOR SPA	MSA

REVISIONS

GRAYDON BANNING SOUTH

26043

STREET,
CITY, POSTAL CODE

BLD1 - BUILDING ELEVATIONS

SCALE:	1 : 100
DRAWN BY:	DO
REVIEWED BY:	MT
JOB NUMBER:	26043
PLOT DATE:	2026-07-30

DRAWING NUMBER:

A2210

7/30/2026 5:19:49 PM

Autodesk Docs://26043_Graydon Banning South/26043_GBS_ARCH_MSA_Full_R26.rvt

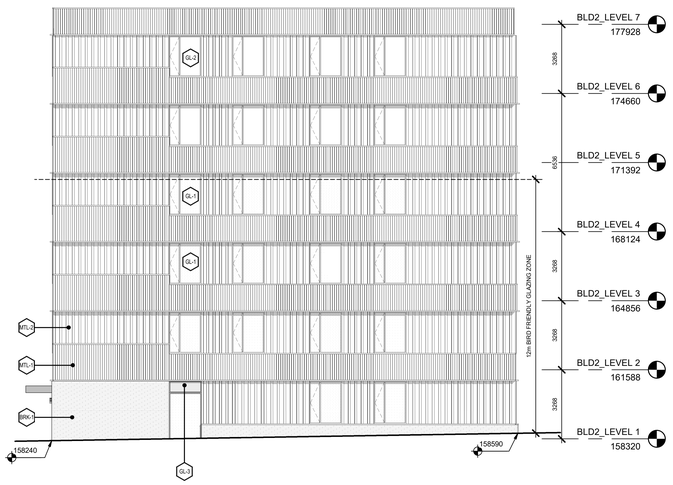

4 BLD2 - WEST ELEVATION
1 : 100

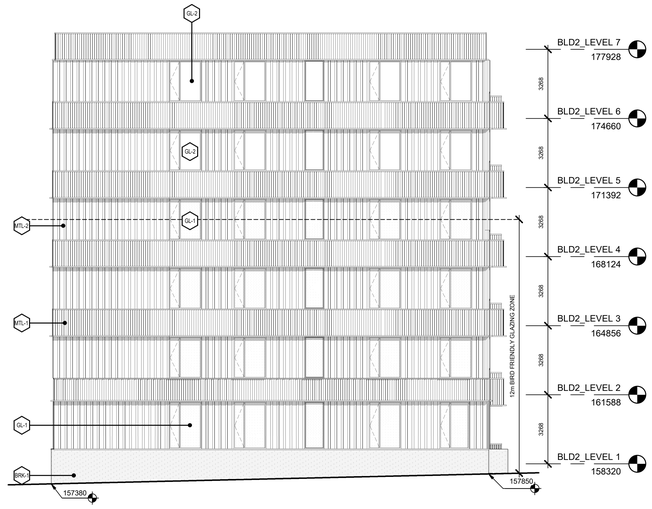

2 BLD2 - EAST ELEVATION
1 : 100

3 BLD2 - SOUTH ELEVATION
1 : 100

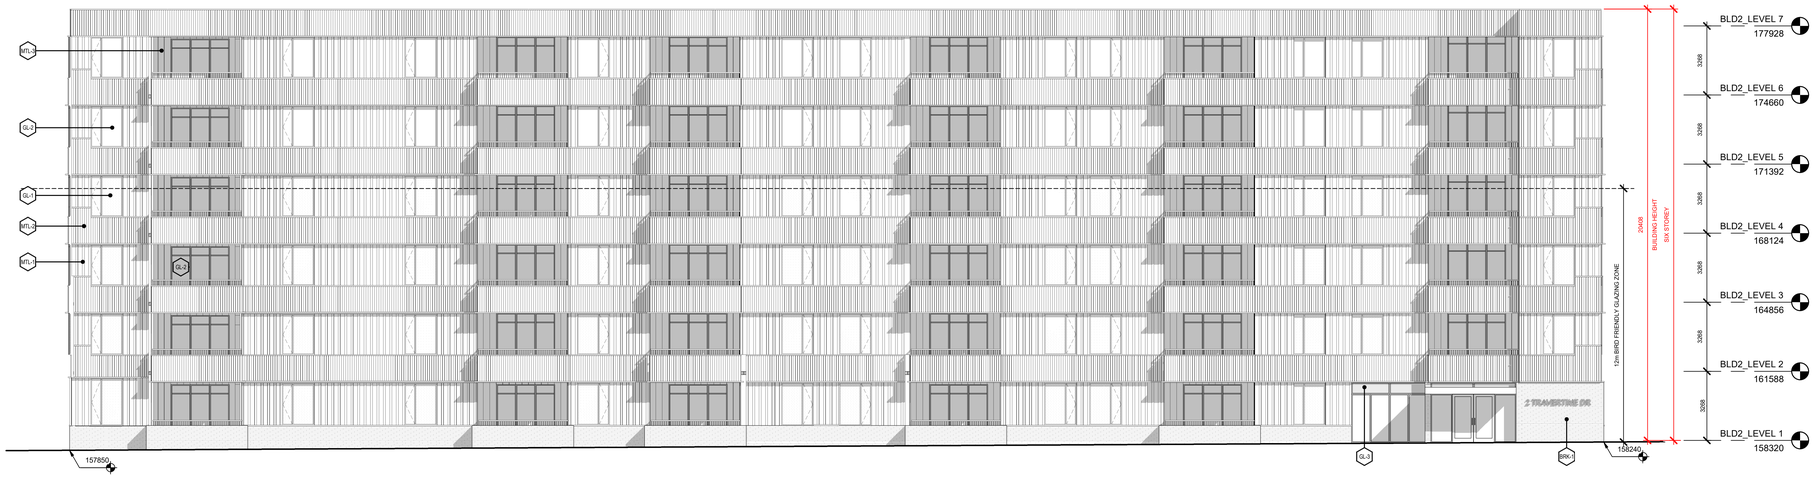

1 BLD2 - NORTH ELEVATION
1 : 100

Montgomery Sisam Architects Inc.
197 Spadina Avenue, Toronto, Ontario M5T 2C8 montgomerysisam.com
Tel 416.364.8079 Fax 416.364.7723

MontgomerySisam

EXTERIOR FINISHES LEGEND

- BRK-1 CONCRETE BRICK
- MTL-1 PROFILED METAL PANEL
- MTL-2 PROFILED METAL PANEL
- MTL-3 METAL PANEL
- GL-1 GLAZING WITH BIRD-FRIENDLY FRIT
- GL-2 GLAZING
- GL-3 SPANDREL GLASS

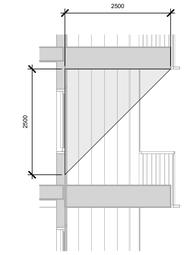

TYPICAL BIRD-FRIENDLY SHADOW BELOW BALCONIES (1:1 RATIO)

#	DATE:	REVISION:	BY:
1	2026-07-31	ISSUED FOR SPA	MSA

REVISIONS

GRAYDON BANNING SOUTH

26043

STREET,
CITY, POSTAL CODE

BLD2 - BUILDING ELEVATIONS

SCALE:	As indicated
DRAWN BY:	DO
REVIEWED BY:	MT
JOB NUMBER:	26043
PLOT DATE:	2026-07-30

DRAWING NUMBER:

A2220

Autodesk Docs://26043_Graydon Banning South/26043_GBS_ARCH_MSA_Full_R26.rvt
7/30/2026 3:20:21 PM

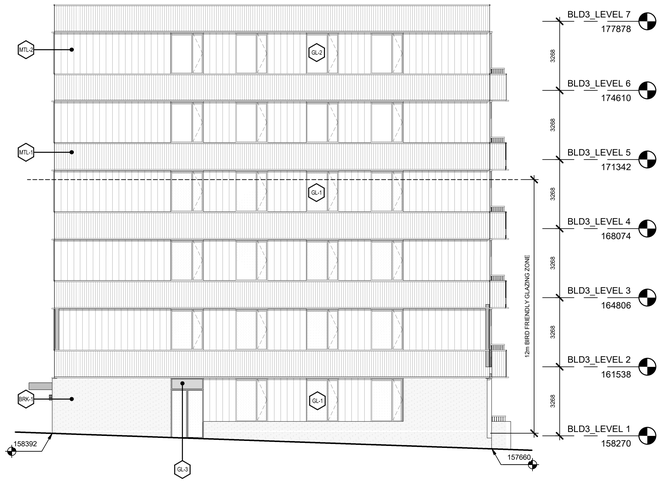

3 BLD3 - WEST ELEVATION
1 : 100

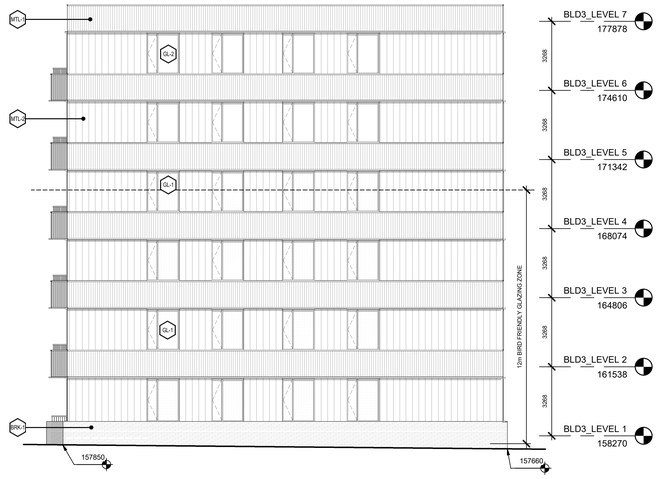

4 BLD3 - EAST ELEVATION
1 : 100

2 BLD3 - NORTH ELEVATION
1 : 100

1 BLD3 - SOUTH ELEVATION
1 : 100

Montgomery Sisam Architects Inc.
197 Spadina Avenue, Toronto, Ontario M5T 2C8 montgomerysisam.com
Tel 416.364.8079 Fax 416.364.7723

MontgomerySisam

EXTERIOR FINISHES LEGEND

BRK-1	CONCRETE BRICK
MTL-1	PROFILED METAL PANEL
MTL-2	PROFILED METAL PANEL
MTL-3	METAL PANEL
GL-1	GLAZING WITH BIRD-FRIENDLY FRIT
GL-2	GLAZING
GL-3	SPANDREL GLASS

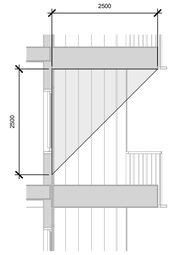

TYPICAL BIRD-FRIENDLY SHADOW BELOW BALCONIES (1:1 RATIO)

#	DATE:	REVISION:	BY:
1	2026-07-31	ISSUED FOR SPA	MSA

REVISIONS

GRAYDON BANNING SOUTH
26043

STREET,
CITY, POSTAL CODE

BLD3 - BUILDING ELEVATIONS

SCALE:	1 : 100
DRAWN BY:	DO
REVIEWED BY:	MT
JOB NUMBER:	26043
PLOT DATE:	2026-07-30

DRAWING NUMBER:
A2230

Autodesk Docs://26043_Graydon Banning South/26043_GBS_ARCH_MSA_Full_R26.rvt
7/30/2026 3:20:29 PM

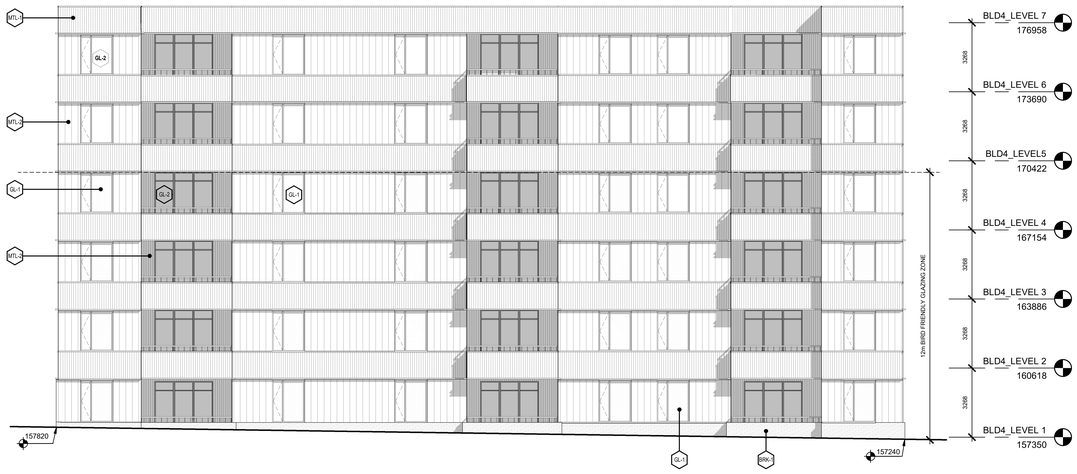

1 BLD4 - SOUTH ELEVATION
1 : 100

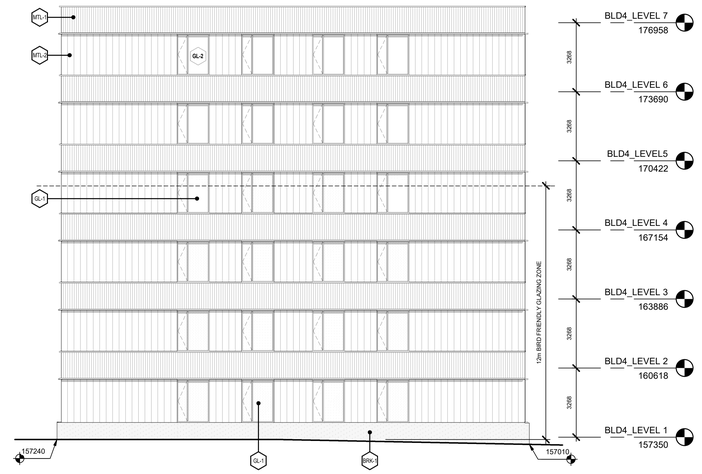

4 BLD4 - EAST ELEVATION
1 : 100

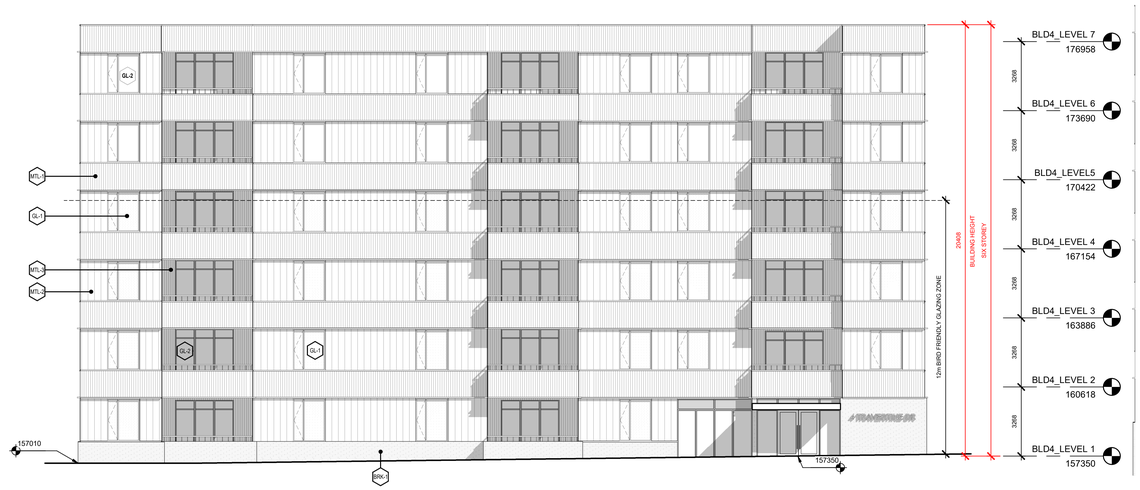

3 BLD4 - NORTH ELEVATION
1 : 100

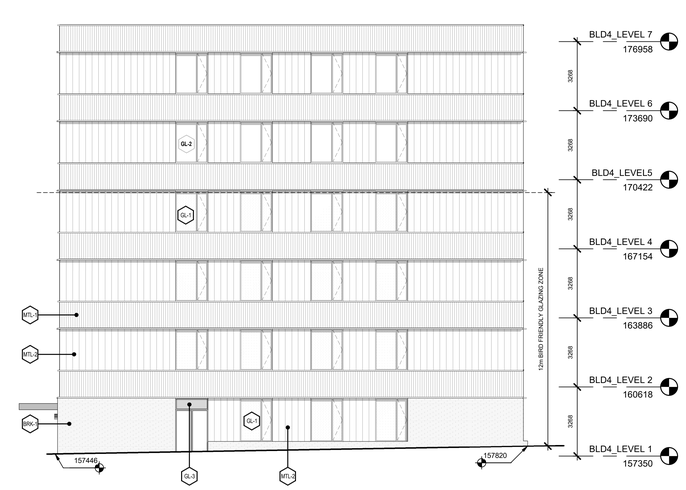

2 BLD4 - WEST ELEVATION
1 : 100

Montgomery Sisam Architects Inc.
197 Spadina Avenue, Toronto, Ontario M5T 2C8 montgomerysisam.com
Tel 416.364.8079 Fax 416.364.7723

MontgomerySisam

EXTERIOR FINISHES LEGEND

- MTL-1 CONCRETE BRICK
- MTL-1 PROFILED METAL PANEL
- MTL-2 PROFILED METAL PANEL
- MTL-3 METAL PANEL
- GL-1 GLAZING WITH BIRD-FRIENDLY FRIT
- GL-2 GLAZING
- GL-3 SPANDREL GLASS

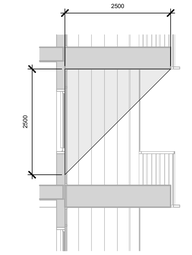

TYPICAL BIRD-FRIENDLY SHADOW BELOW BALCONIES (1:1 RATIO)

#	DATE:	REVISION:	BY:
1	2026-07-31	ISSUED FOR SPA	MSA

REVISIONS

GRAYDON BANNING SOUTH
26043

STREET,
CITY, POSTAL CODE

BLD4- BUILDING ELEVATIONS

SCALE:	1 : 100
DRAWN BY:	DO
REVIEWED BY:	MT
JOB NUMBER:	26043
PLOT DATE:	2026-07-30

DRAWING NUMBER:
A2240

7/30/2026 3:29:35 PM Autodesk Docs://26043_Graydon Banning South/26043_GBS_ARCH_MSA_Fall_R26.rvt