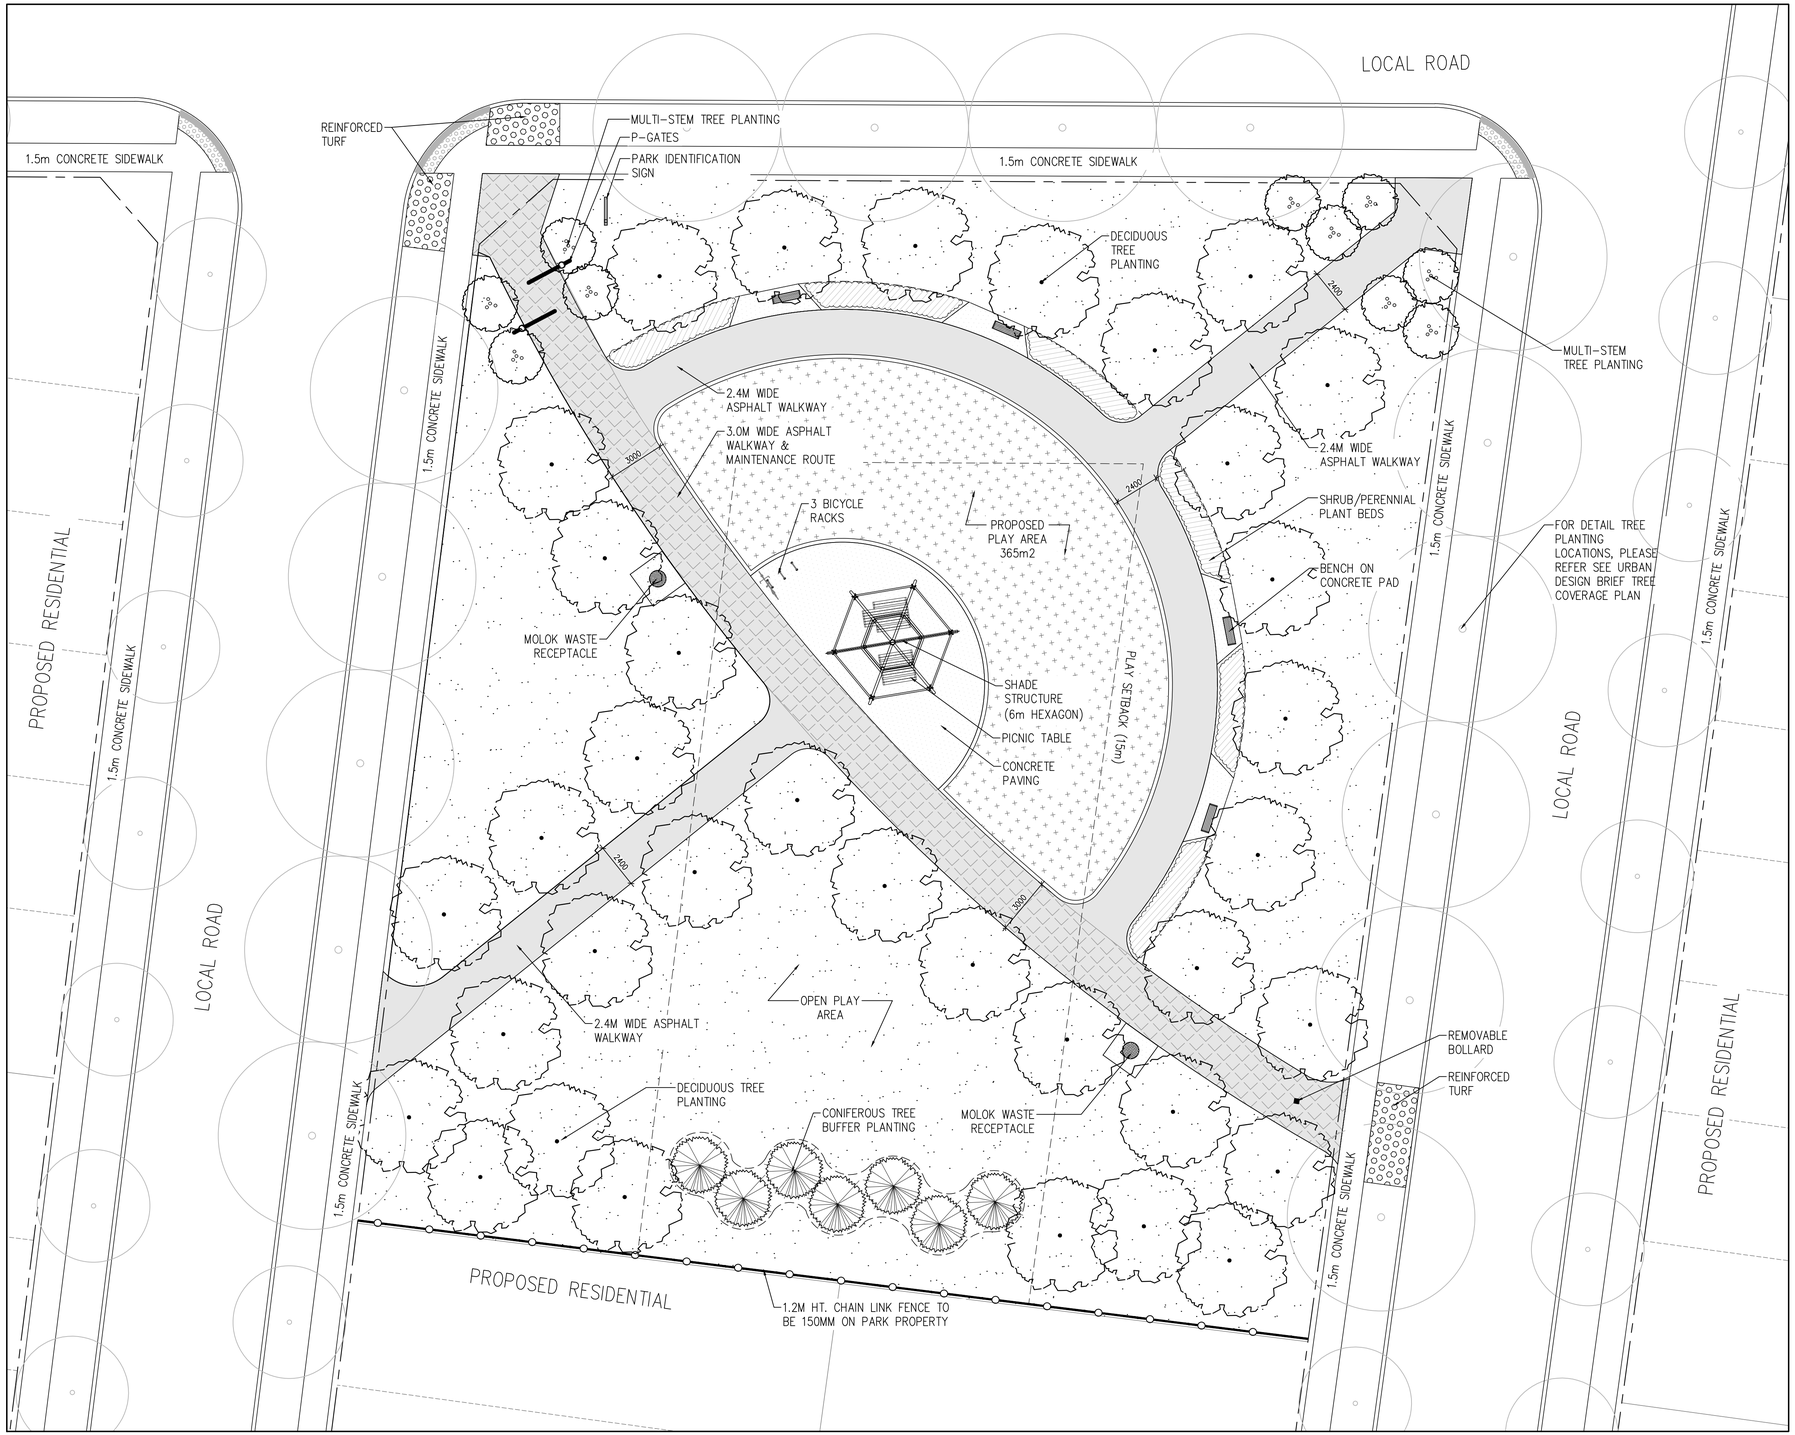

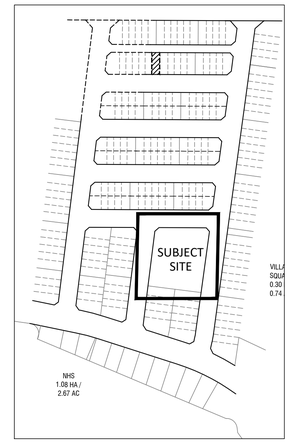

KEYMAP (NTS)

LEGEND

ROW LIMIT / PROPERTY LINE
15m PLAY SETBACK (FROM ROW)
1.2M HT. CHAIN LINK FENCE

PLANTING

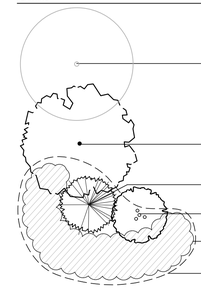

SURFACING

SODDED AREA
PROPOSED PLAY SURFACING
PROPOSED CONCRETE PAVING
PROPOSED ASPHALT PAVING

FURNISHINGS

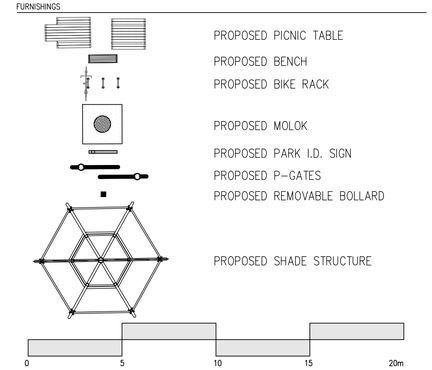

Argo Oakville Woods

Village Square Facility Fit Plan

June 04, 2024

1:150

No. 23-074

NAK design strategies
421 RONCESVALLES AVENUE, TORONTO, ON M6R 2N1 CANADA
T 416.340.8700 F 416.340.7100 NAKDESIGNSTRATEGIES.COM