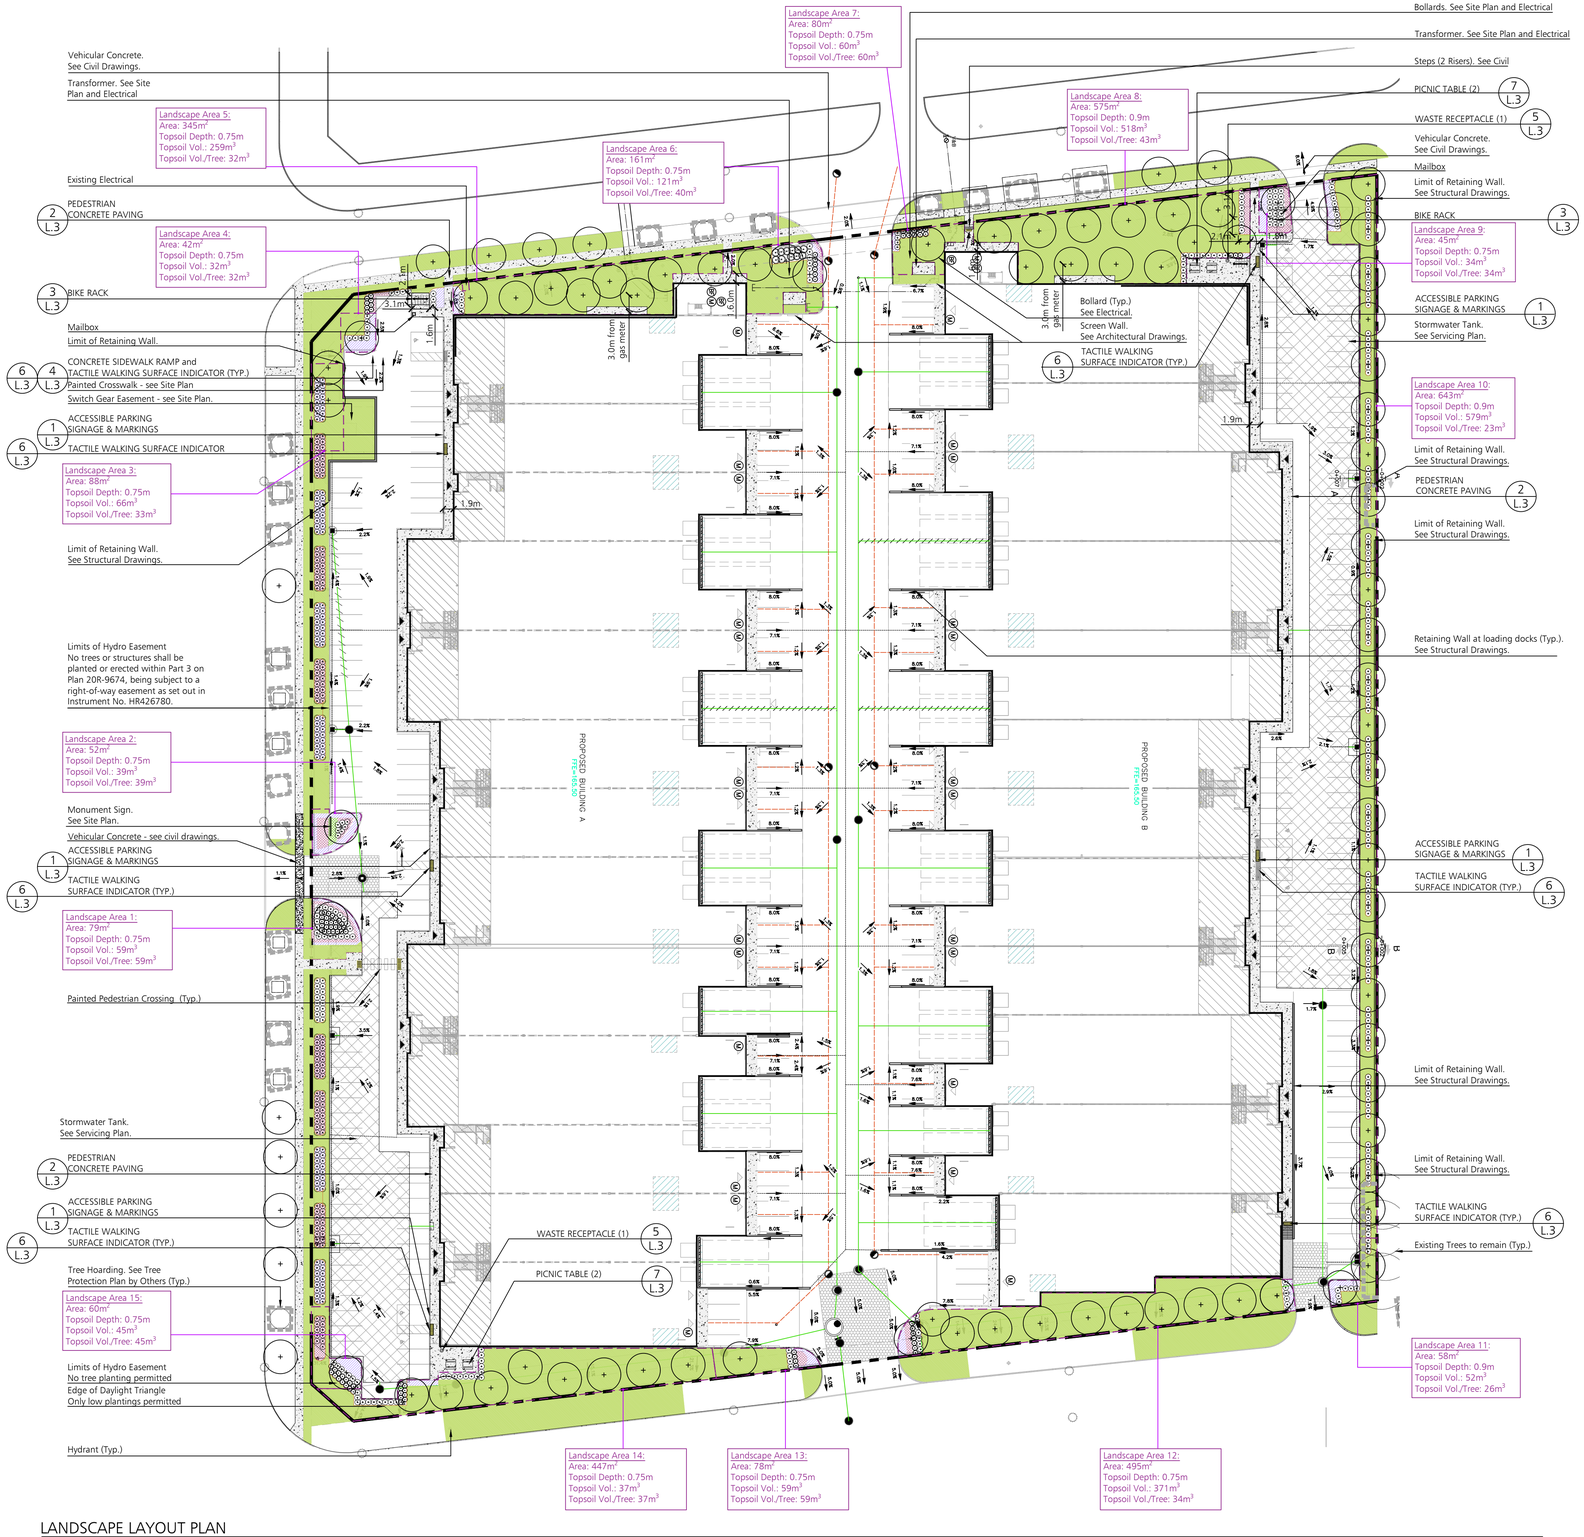


LANDSCAPE LAYOUT PLAN
1:500

LEGEND

- Tree Protection Hoarding. See Tree Protection Plan by others.
- Existing deciduous trees
- Proposed evergreen shrubs
- Proposed deciduous shrubs
- Perennials
- Topsoil, Fine Grade and Sod
- Soil Volume

Note: All Drawings by Baker Turner inc. to be Printed in Colour.

REVISIONS

DATE	DESCRIPTION
30 Sep 2026	Issued for SPA
25 Sep 2026	Issued for BP
12 Aug 2026	Issued for BP
11 May 2026	Issued for SPA
15 Apr 2026	Issued for SPA
19 Dec 2025	Issued for SPA
22 Aug 2025	Issued for SPA
14 Aug 2025	Issued for Reviewv and Coordination
05 Aug 2025	Issued for Reviewv and Coordination

NOTE: Contractor is to check and verify all dimensions and conditions on the project, and is to immediately report any discrepancies to the landscape architect before proceeding with the work.

BTi Baker Turner inc.
Landscape Architecture I Site Design
Suite 200, 2nd floor
2010 Winston Park Drive
Oakville Ontario L6H 5R7
tel: (289) 291-7620
web: www.bakerturner.com
email: tba@bakerturner.com

Project Title
Beedie

2690 & 2680 Bristol Circle
Oakville, ON

Ultimate Landscape Layout Plan

Date July 2025	Issued
Job Number BTI-1784	Drawn By JC
Scale As shown	Checked By JW MT
Sheet Number L.1	File Number FILE NO.

C:\BTI_CURRENT JOBS\Active Current JOBS - Blake Drive Industrial\Drawings\Working Drawings\TBA_Blake Drive_LP(SD).dwg
Jul 31, 2025 08:15am User: Jamie Tsang