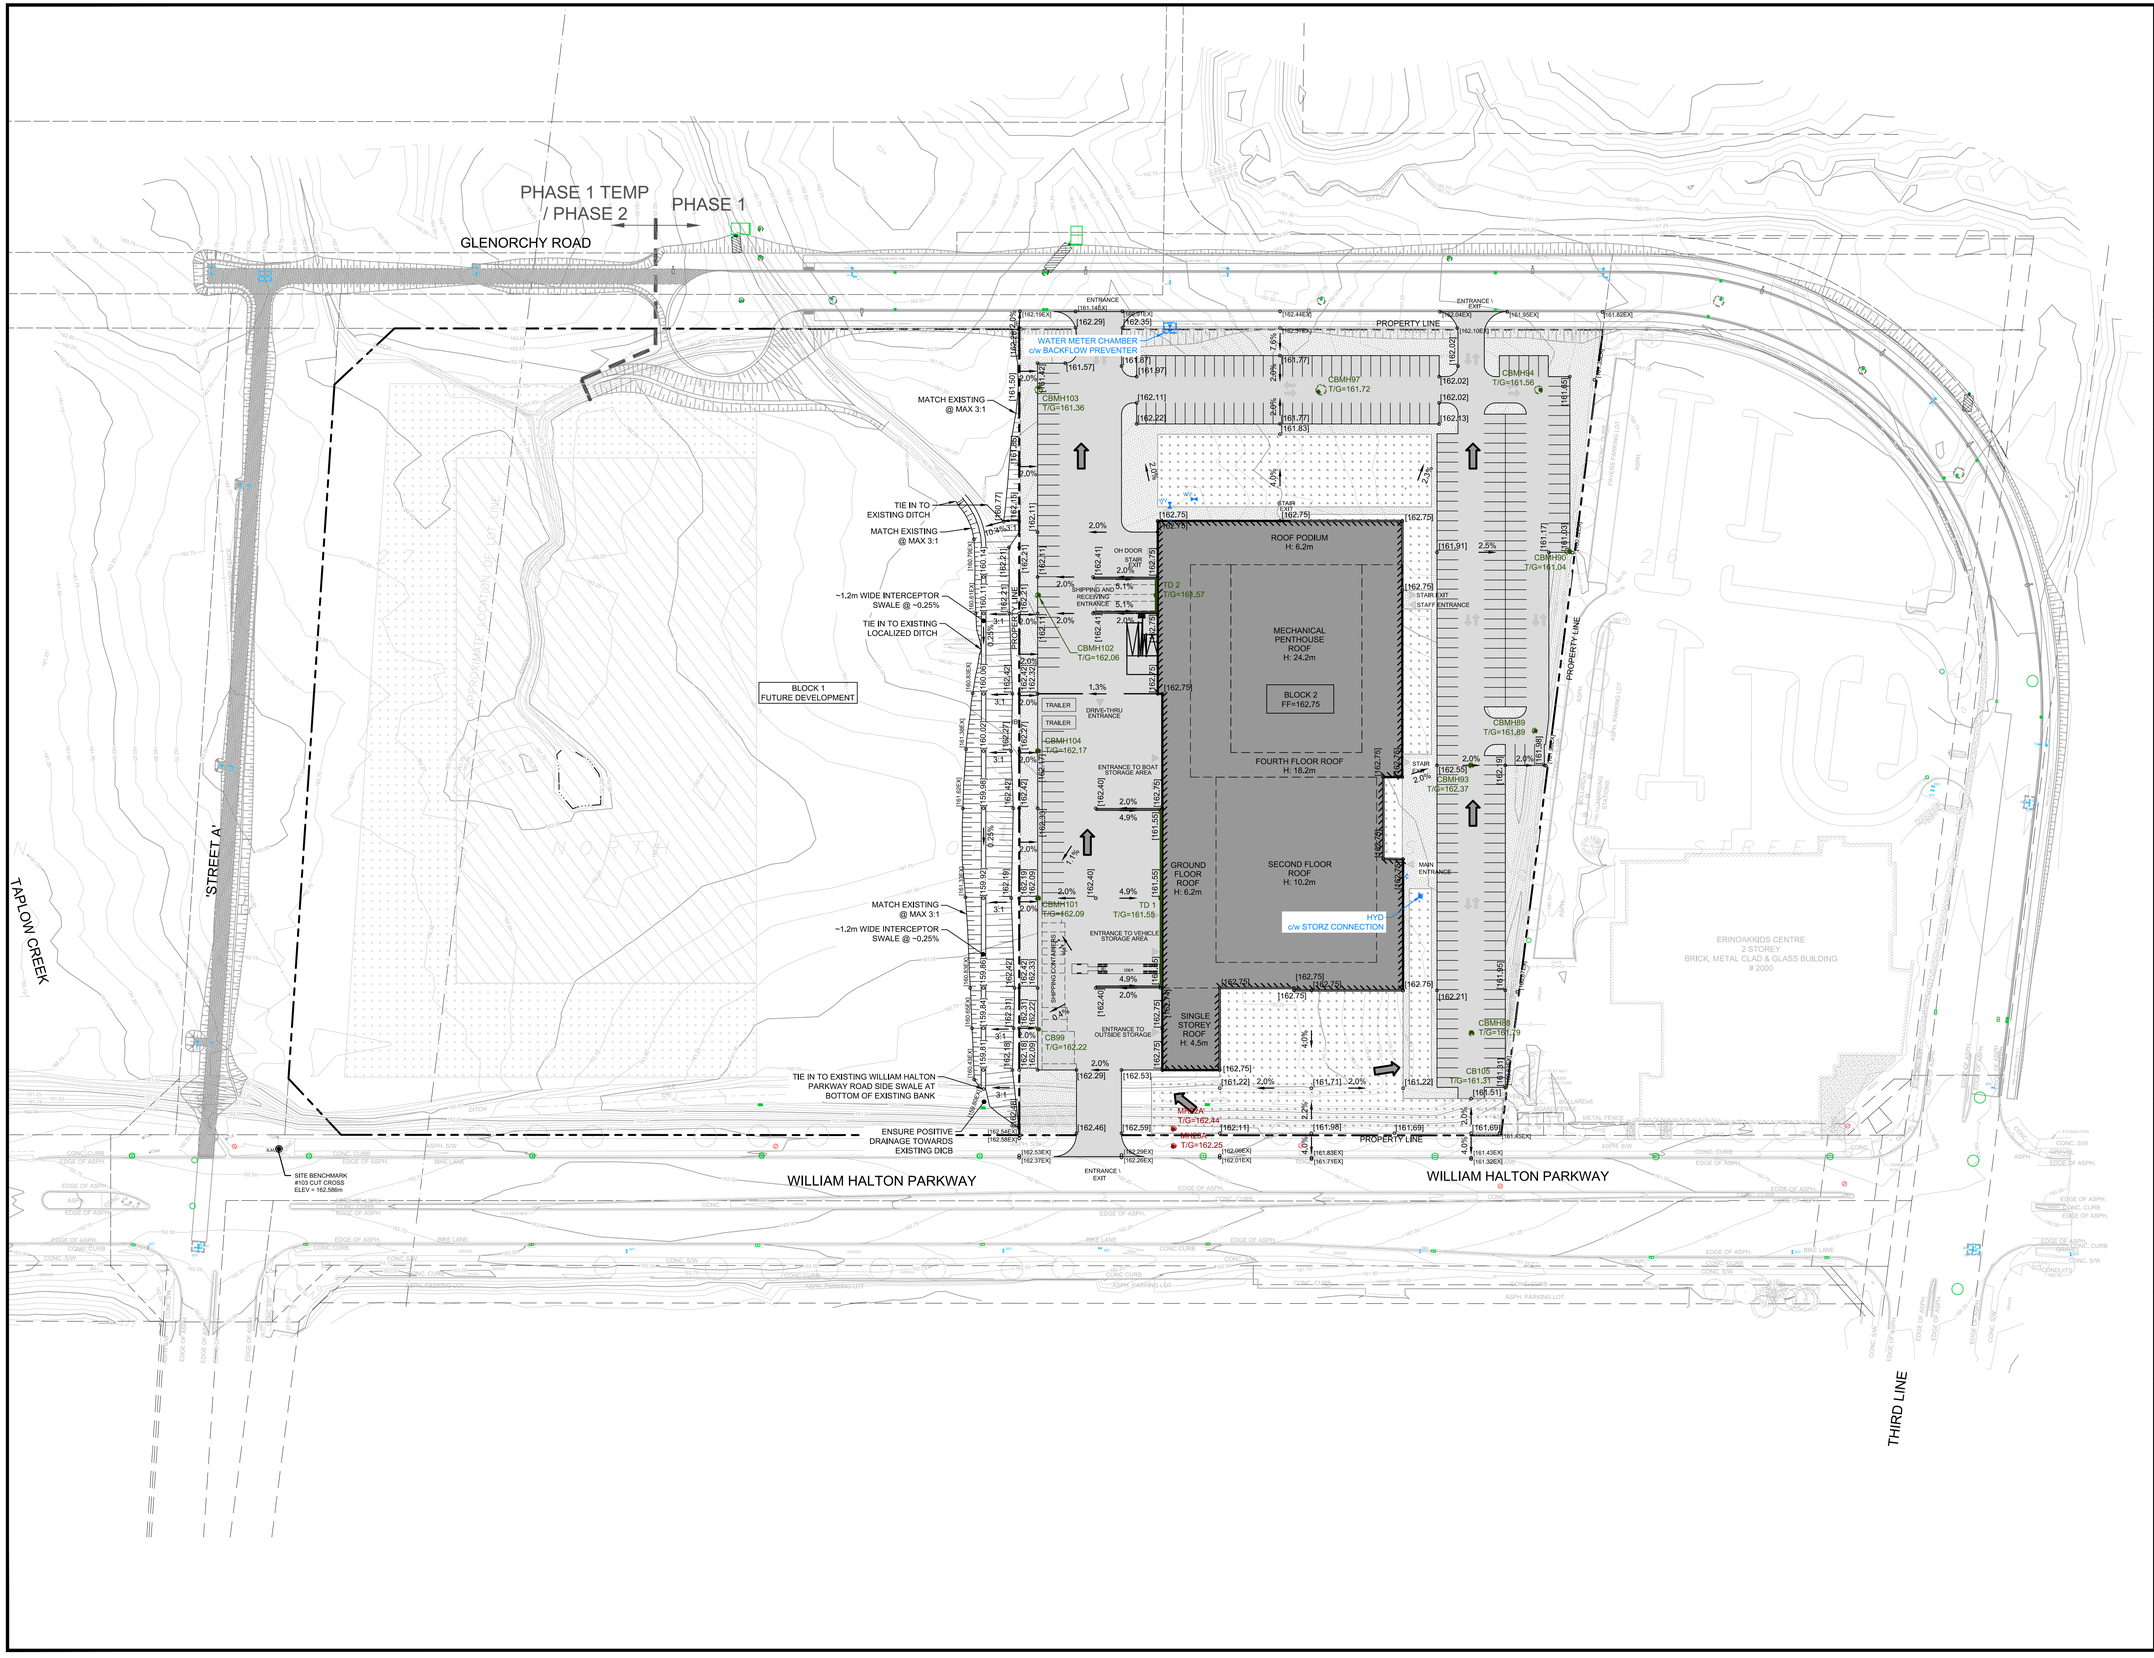

Infrastructure Ontario

KEY PLAN

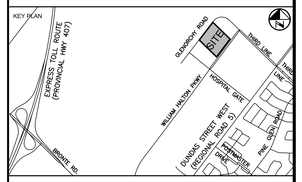

North

DATE	ISSUANCE	NO.
2026.04.30	ISSUED FOR TOWN OF OAKVILLE REVIEW	1

LEGEND

- [123.45] PROPOSED GRADE
- [123.45]EX EXISTING GRADE
- 2.0% 2.0% PROPOSED DRAINAGE ARROW/SLOPE
- PROPOSED SWALE
- PROPOSED OVERLAND FLOW ROUTE
- PROPOSED EMBANKMENT (3:1 MAX UNLESS OTHERWISE NOTED)
- PROPOSED CHAINLINK FENCE
- 325.0 EXISTING CONTOUR
- 325.0 EXISTING LIDAR CONTOUR
- PROPOSED CONCRETE SURFACE
- PROPOSED GRAVEL SURFACE
- PROPOSED RIPRAP
- PROPOSED LIGHT DUTY ASPHALT SURFACE
- PROPOSED HEAVY DUTY ASPHALT SURFACE

1:750 0 7.5 15.0 37.5

CLIENT
INFRASTRUCTURE ONTARIO

PROJECT
MECP - MLITSD SCIENCE FACILITY COMPLEX
OAKVILLE, ONTARIO

TITLE
OVERALL GRADING PLAN

WALTERFEDY
TORONTO|CALGARY|EDMONTON|KITCHENER|**HAMILTON**
800.685.1378 **walterfedy.com**

LICENSED PROFESSIONAL ENGINEER B.W. VERSPAGEN 43027 PROVINCE OF ONTARIO

REPRODUCTION OR DISTRIBUTION FOR PURPOSES OTHER THAN AUTHORIZED BY WALTERFEDY, A PART OF WF GROUP, IS FORBIDDEN. CONTRACTORS SHALL VERIFY AND BE RESPONSIBLE FOR ALL DIMENSIONS AND CONDITIONS ON THE JOB AND REPORT ANY VARIATIONS FROM THE DIMENSIONS AND CONDITIONS SHOWN ON DRAWINGS TO WALTERFEDY, A PART OF WF GROUP. - DO NOT SCALE THIS DRAWING -

COPYRIGHT © 2026 WalterFedy, A Part of WF Group Inc.

SCALE:	1:750
DATE:	2026-04-30
PROJECT NO.:	2025-0550-10
DRAWN BY:	RD,JJ,RN
CHECKED BY:	BV, NN

SHEET NO.: **C-200**

C:\Users\vdorset\OD\ACCDocs\walterfedy\2025-0550-10 io - mecp science facility\project files\1 published\1.05. civil\1.05.1 plot_files\2025-0550-10_GRD_PLT. C-200. None. Rdvan Dorset. 2026-04-30 10:55:35 AM