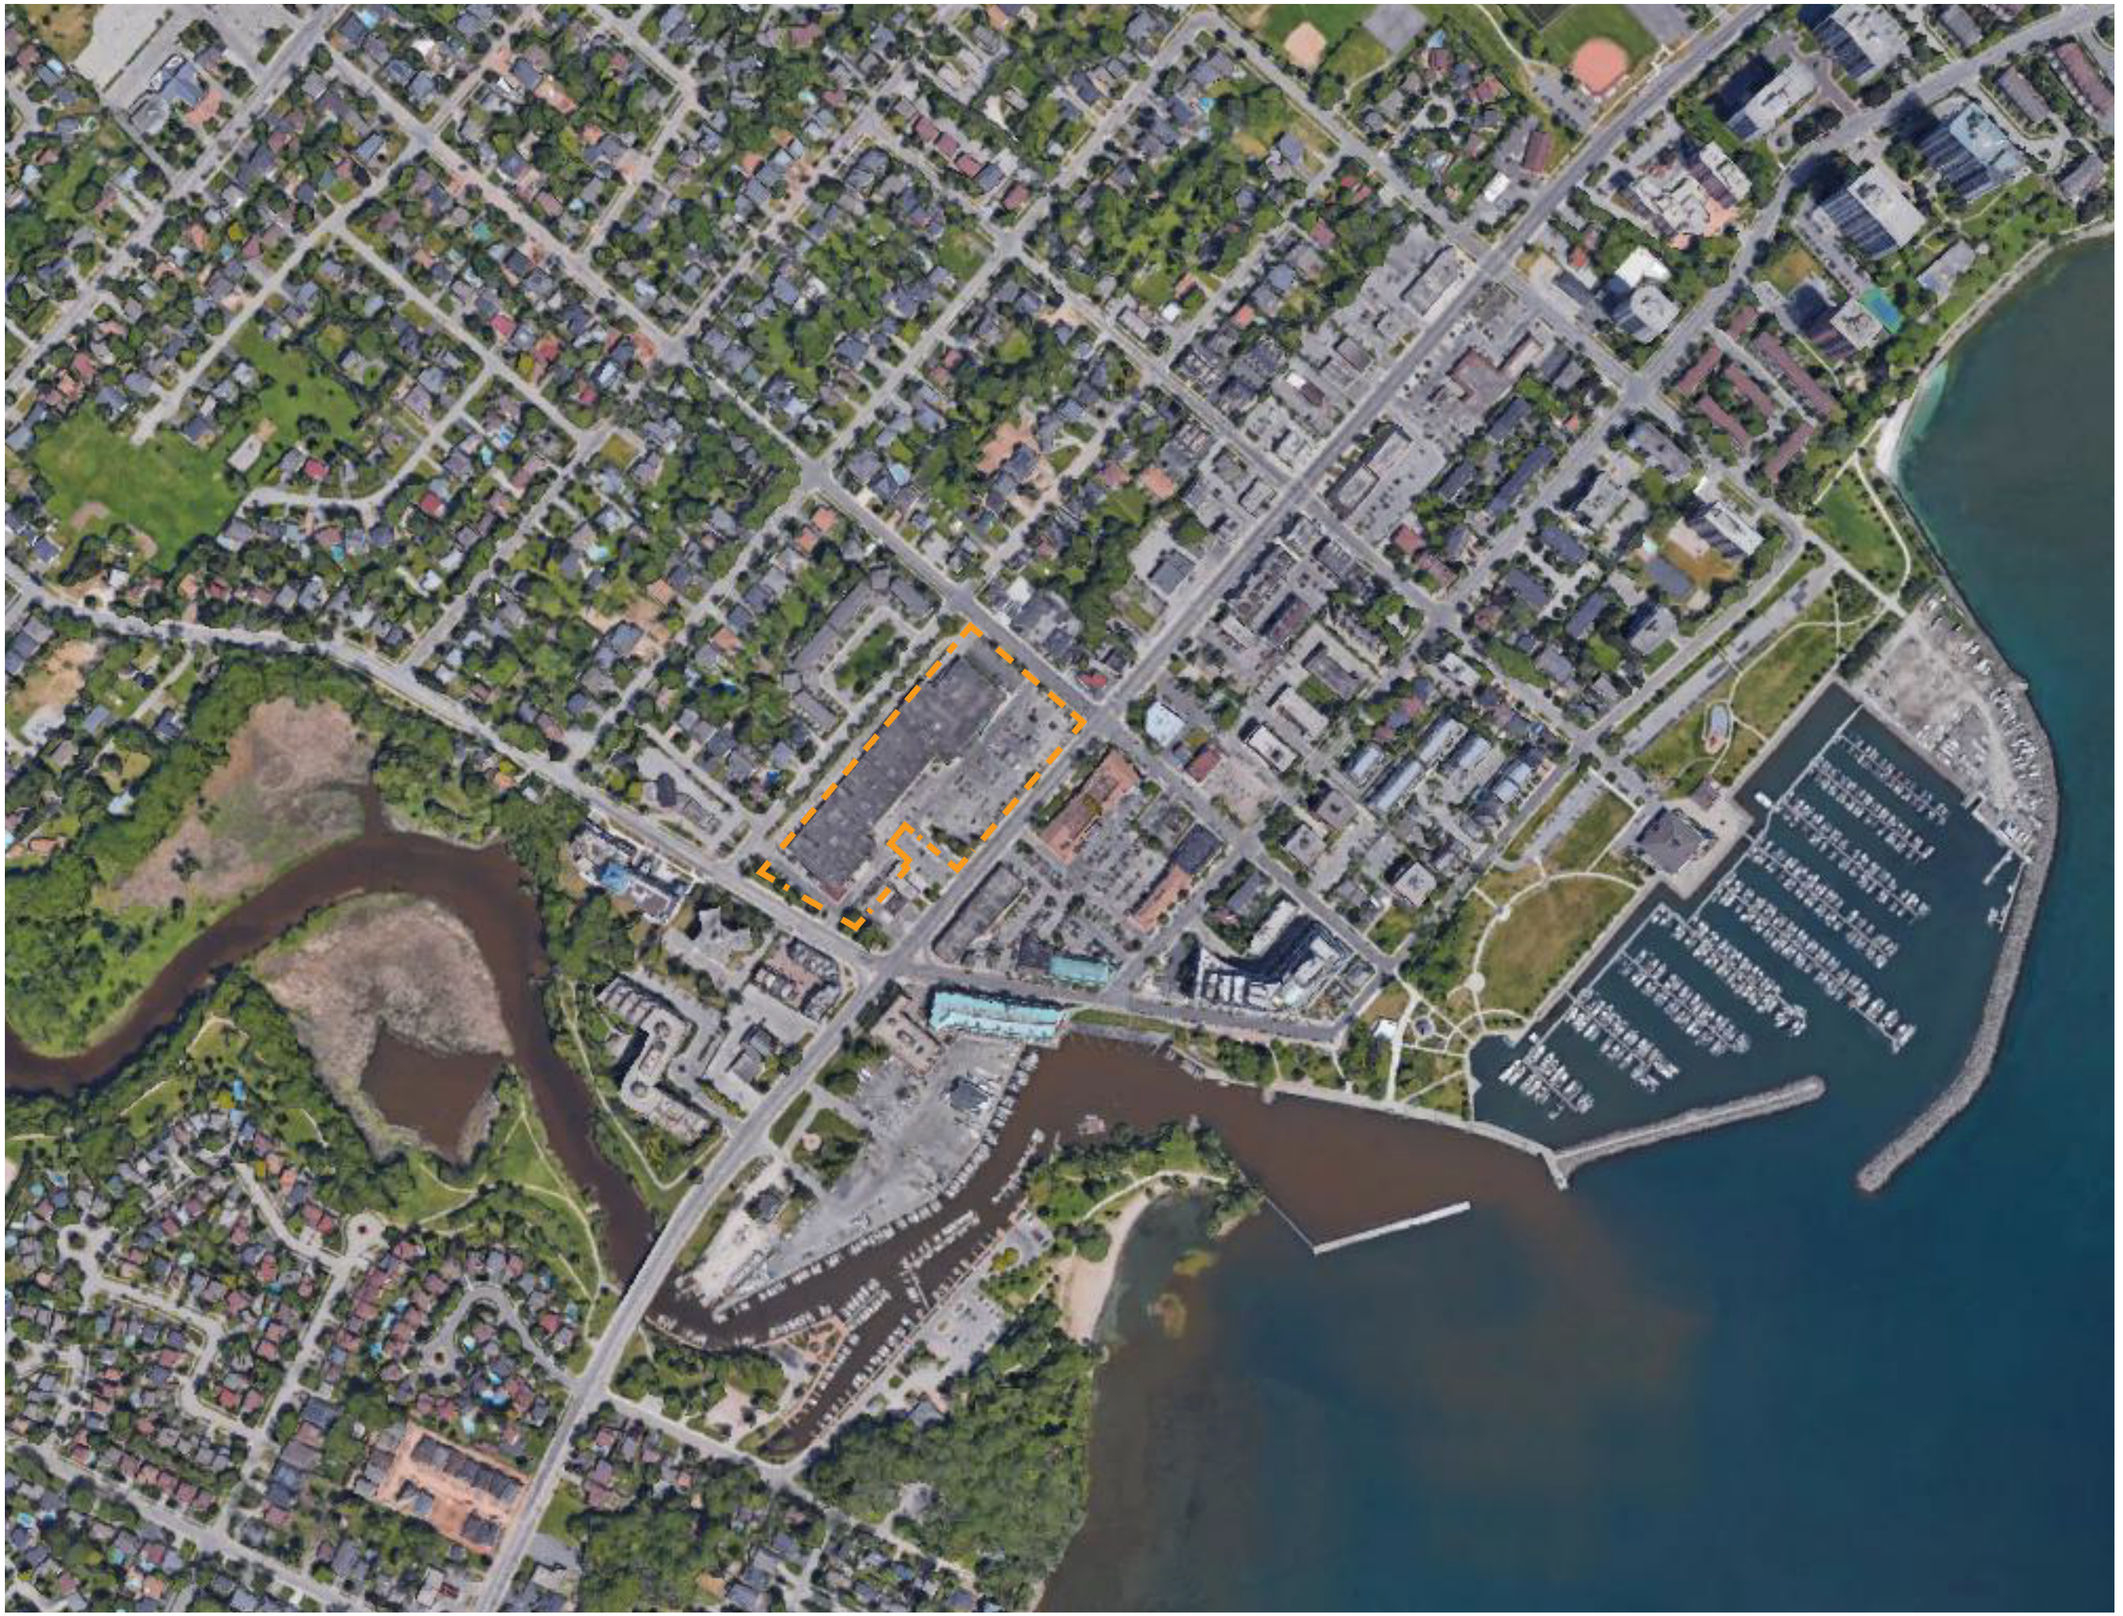

Development Site Aerial Photograph

2441 Lakeshore Road West
Oakville, ON

Legend

Development Site

Date: August 9, 2017

Scale: Not to Scale

north

Aerial Copyright 2017 Google Imagery

MHBC PLANNING URBAN DESIGN & LANDSCAPE ARCHITECTURE
230-7050 WESTON ROAD WOODBRIDGE, ON. L4L 8G7
P: 905 761 5588 F: 905 761 5589 | WWW.MHBCPLAN.COM