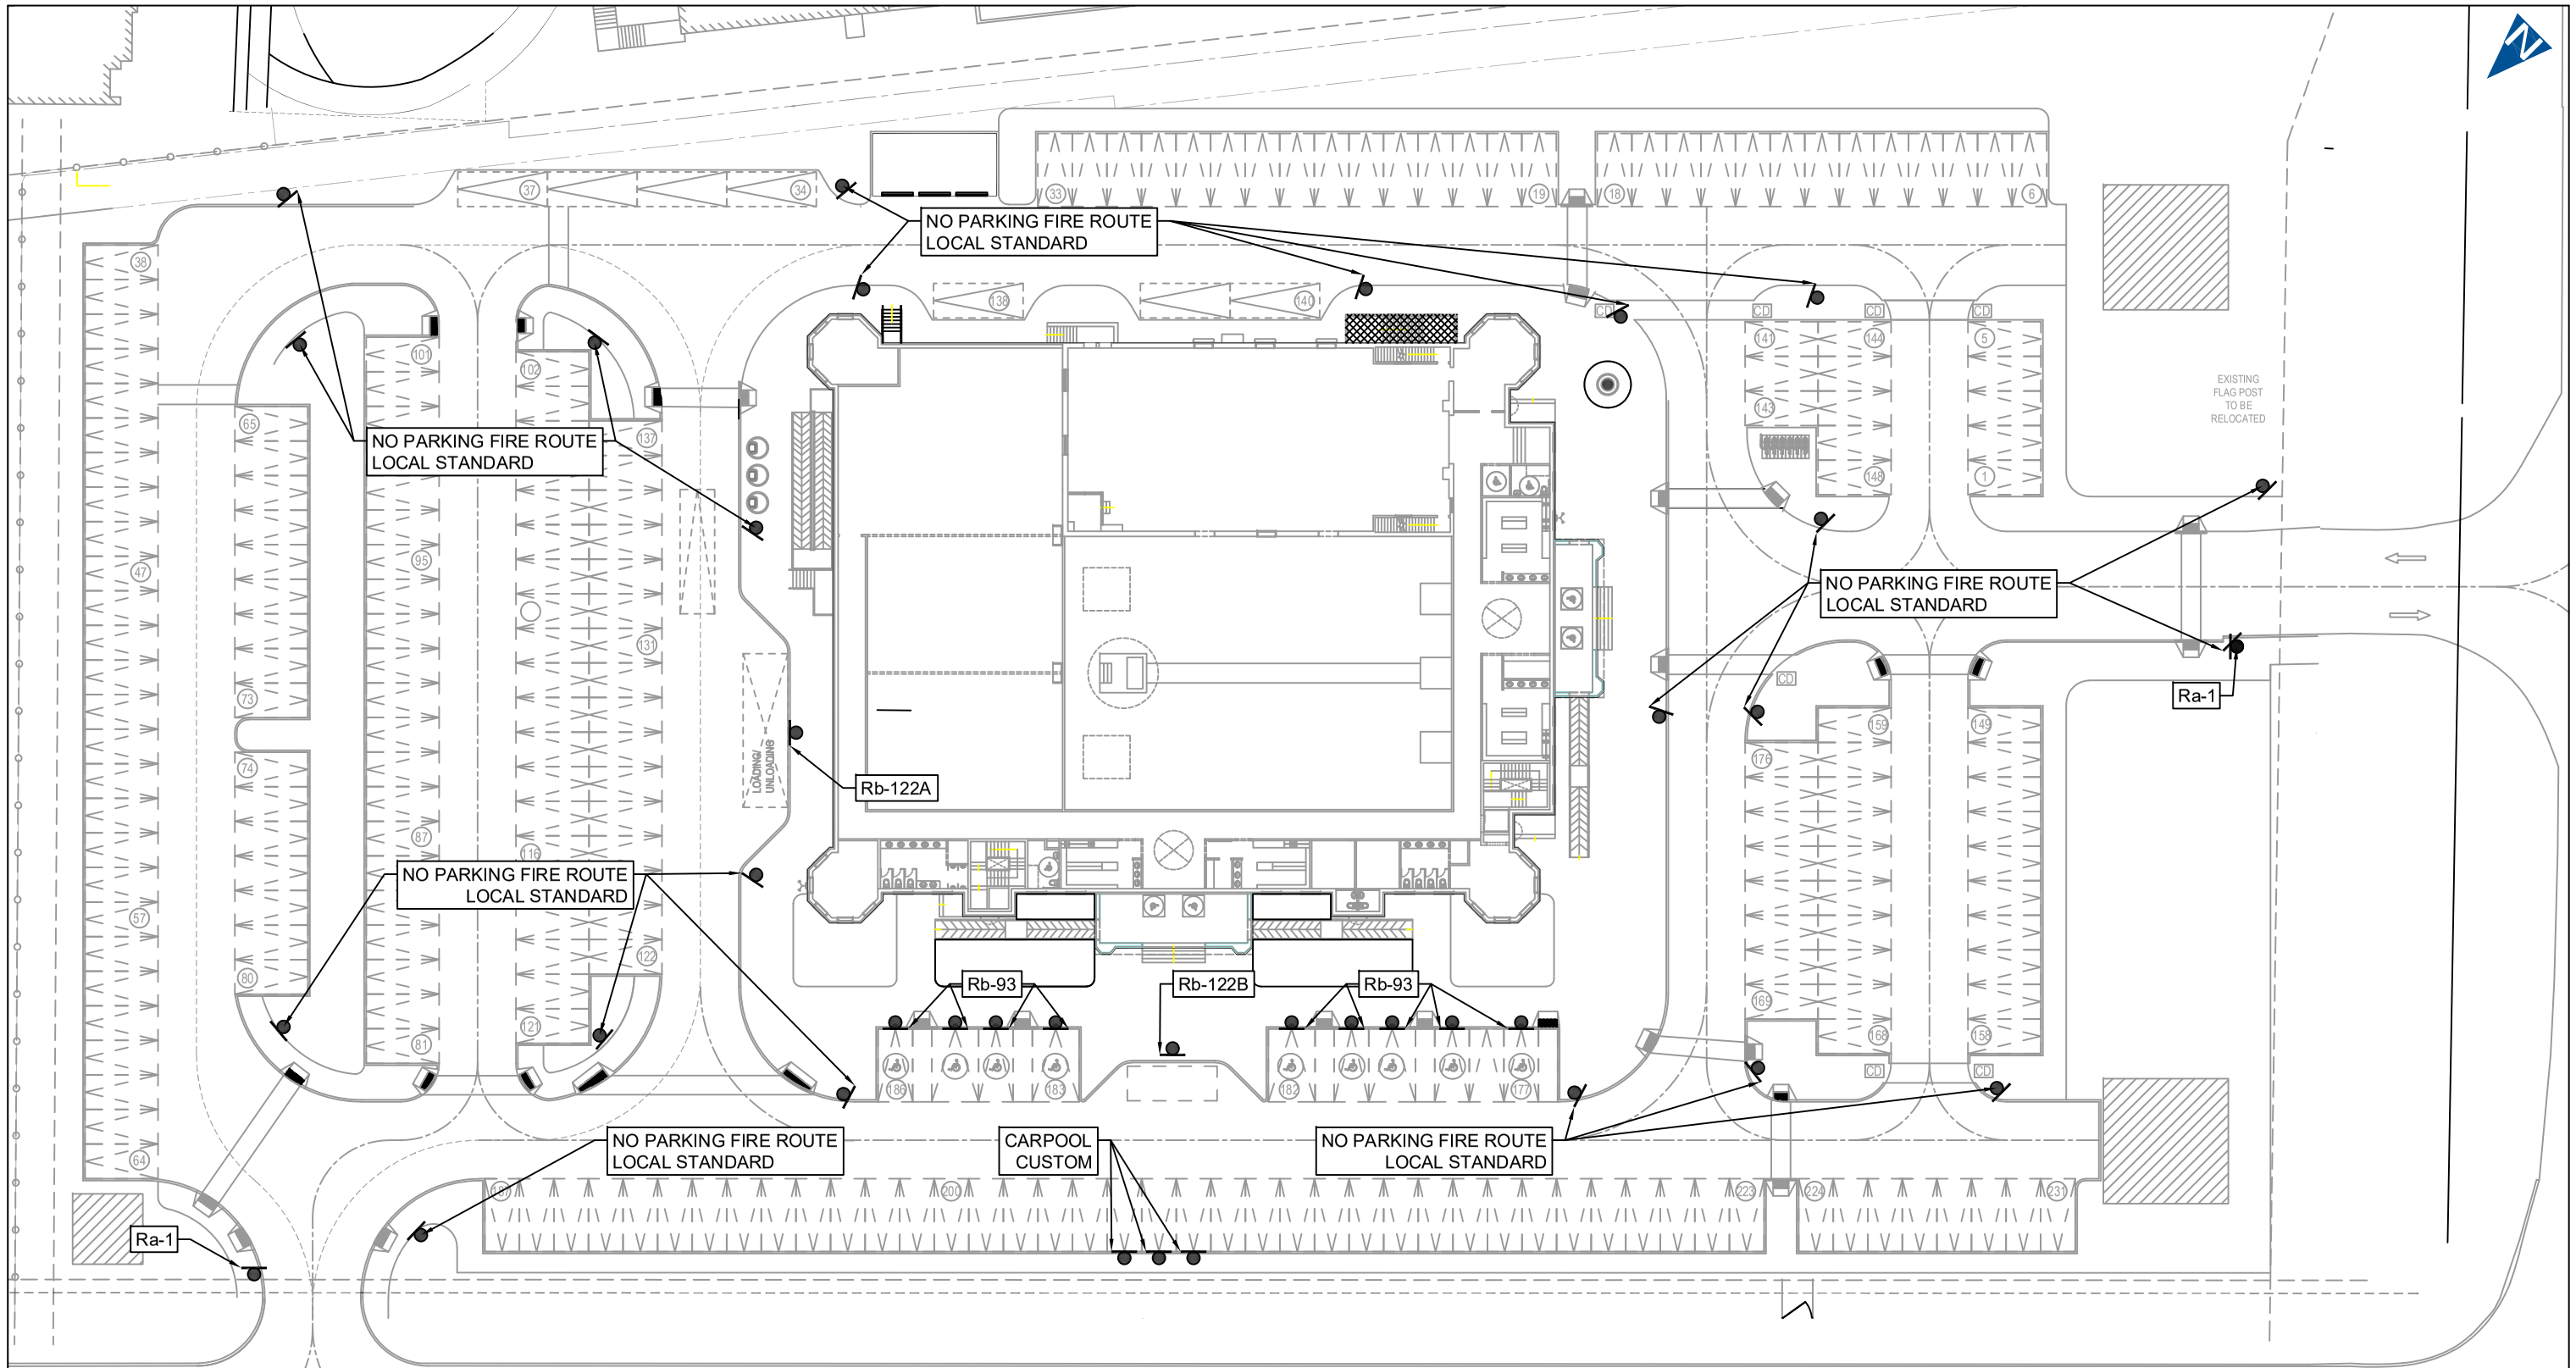

NO.	DATE	INITIAL	REVISION DETAIL
NO.	2025-09	DC	UPDATED SITE PLAN

PRELIMINARY SIGNAGE PLAN
2403 KHALSA GATE
TOWN OF OAKVILLE

paradigm TRANSPORTATION SOLUTIONS LIMITED

PROJECT NO.: 240110	DATE: JUNE 2025	SCALE: 1:500	DRAWING NO.:
DESIGN: CC	DRAWN: CC	CHECK: SC	01