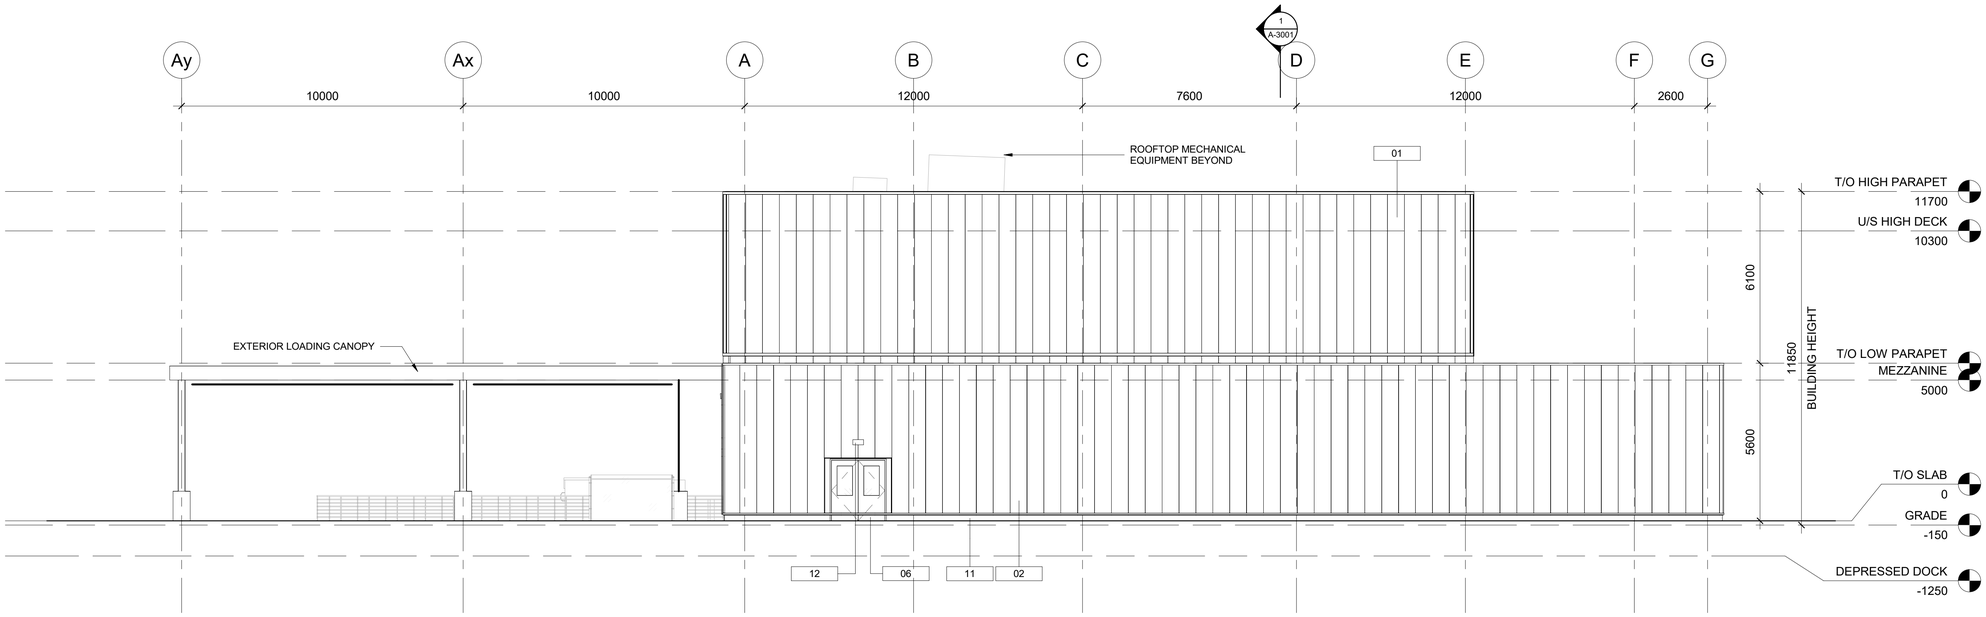

2 West Elevation
1 : 100

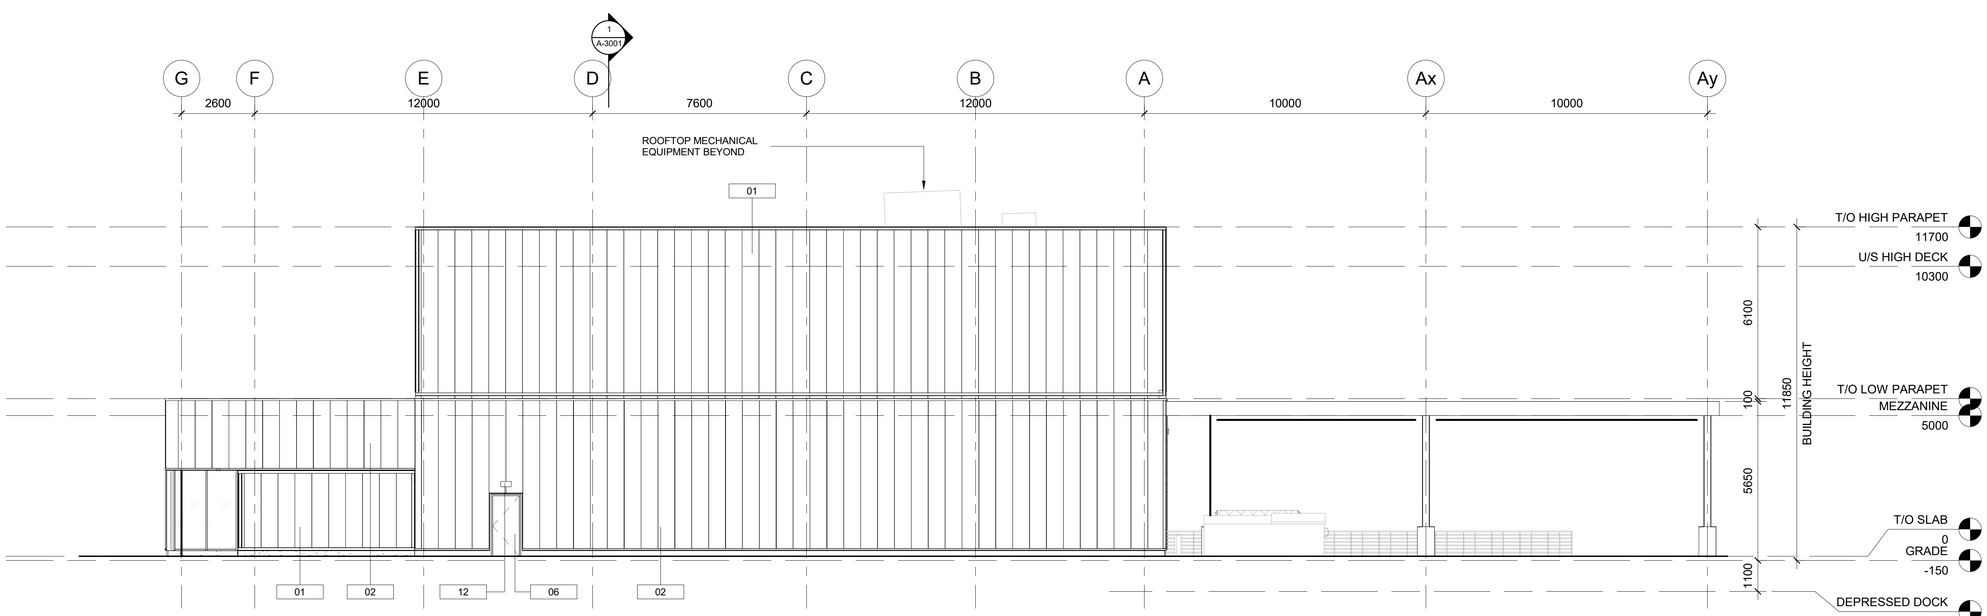

1 East Elevation
1 : 100

Elevation Legend	
Key Value	Keynote Text
01	POLYCARBONATE PANEL (900mm PANEL WIDTH)
02	INSULATED POLYCARBONATE RAINSCREEN PANEL (900mm PANEL WIDTH)
03	CURTAIN WALL VISION GLAZING CW1
06	DOOR TYPE B: HOLLOW METAL DOOR
07	DOOR TYPE E: CURTAIN WALL DOUBLE DOOR
09	DOOR TYPE G: OVERHEAD SECTIONAL INSULATED METAL DOOR
11	WHITE PRECAST ARCHITECTURAL CONCRETE WITH SANDBLASTED FINISH
12	WALL MOUNTED LIGHT FIXTURE
14	STEEL BOLLARD
24	BLACK VINYL CLAD CHAINLINK FENCE

OWNER

Halton REGION

Consultants

Structural / Mechanical / Electrical:
Morrison Hershfield
Civil:
S. Llewellyn & Associates
Landscape:
Vertechs Design

Project Name:
21-020 Halton WWTP Maint Facility

Location:
2195 North Service Rd W, Oakville, ON

Number:
21-020

Sheet Title:
EXTERIOR ELEVATIONS

Scale: 1 : 100

Drawn: SAI ARCHITECTS

Checked: Checker

Date: 08/12/2022

Issued For:

No.	Description	Date
1	ISSUED FOR SITE PLAN APPROVAL	08/12/2022

Text in *italics* refer to existing information provided by Client to be confirmed by contractor.

Construction North

A-2011
Drawing Number

Strasman Architects Inc.
1941 Gerrard Street East
Toronto, Ontario, M4L 2C2
Tel: 416 588 1800
Fax: 416 588 1009
Email: info@strasmanarch.com
www.strasmanarch.com

This drawing shall be used only for the purpose indicated below:

- ■ Preliminary ☐ Tender
- ☐ Permit ☐ Construction

ONTARIO ASSOCIATION OF ARCHITECTS
AUG 12, 2022
SHAWN C. STRASMAN
LICENCE
8802

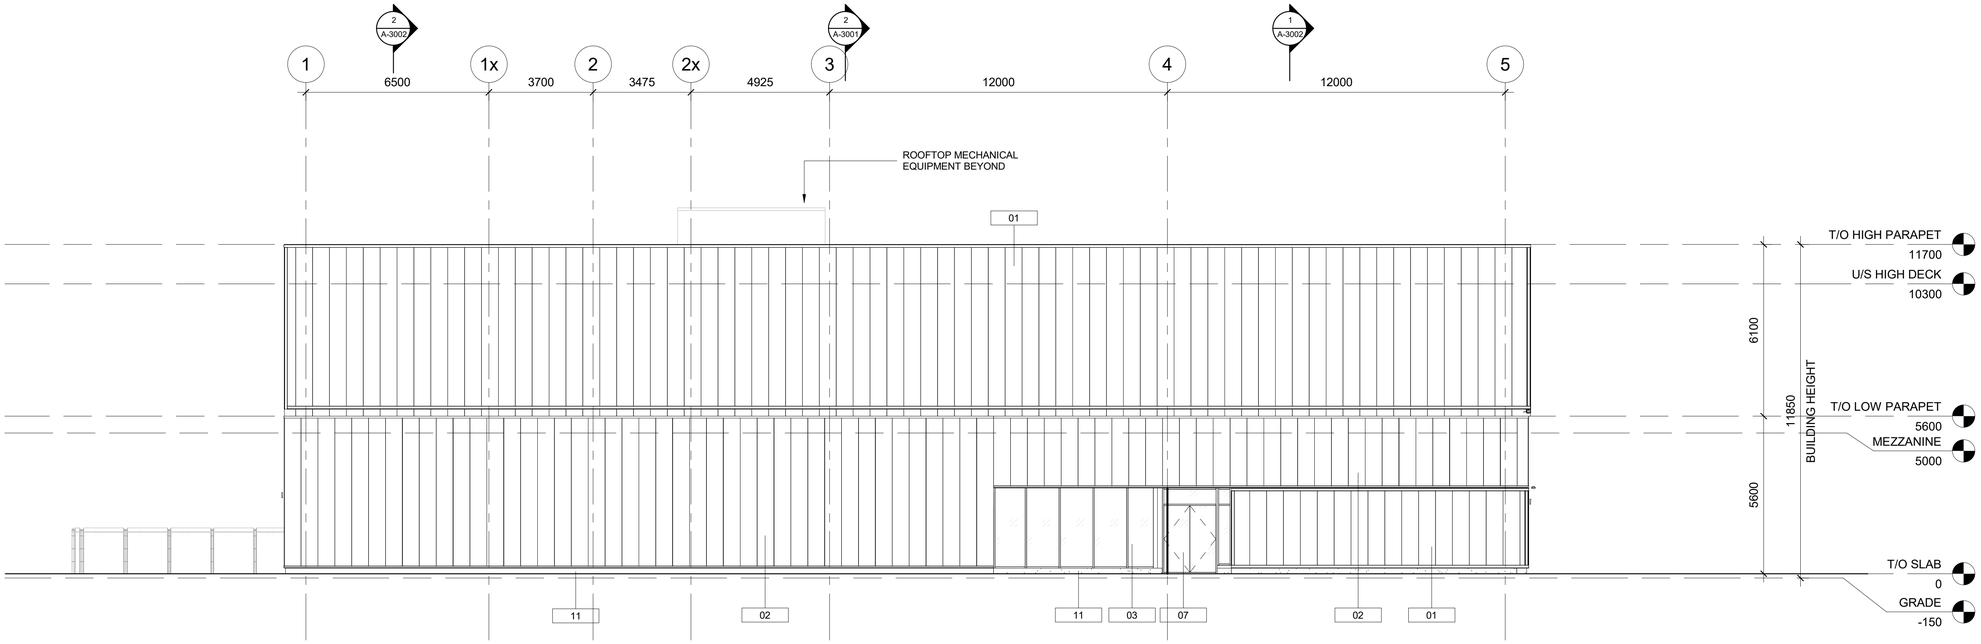

2 South Elevation
1 : 100

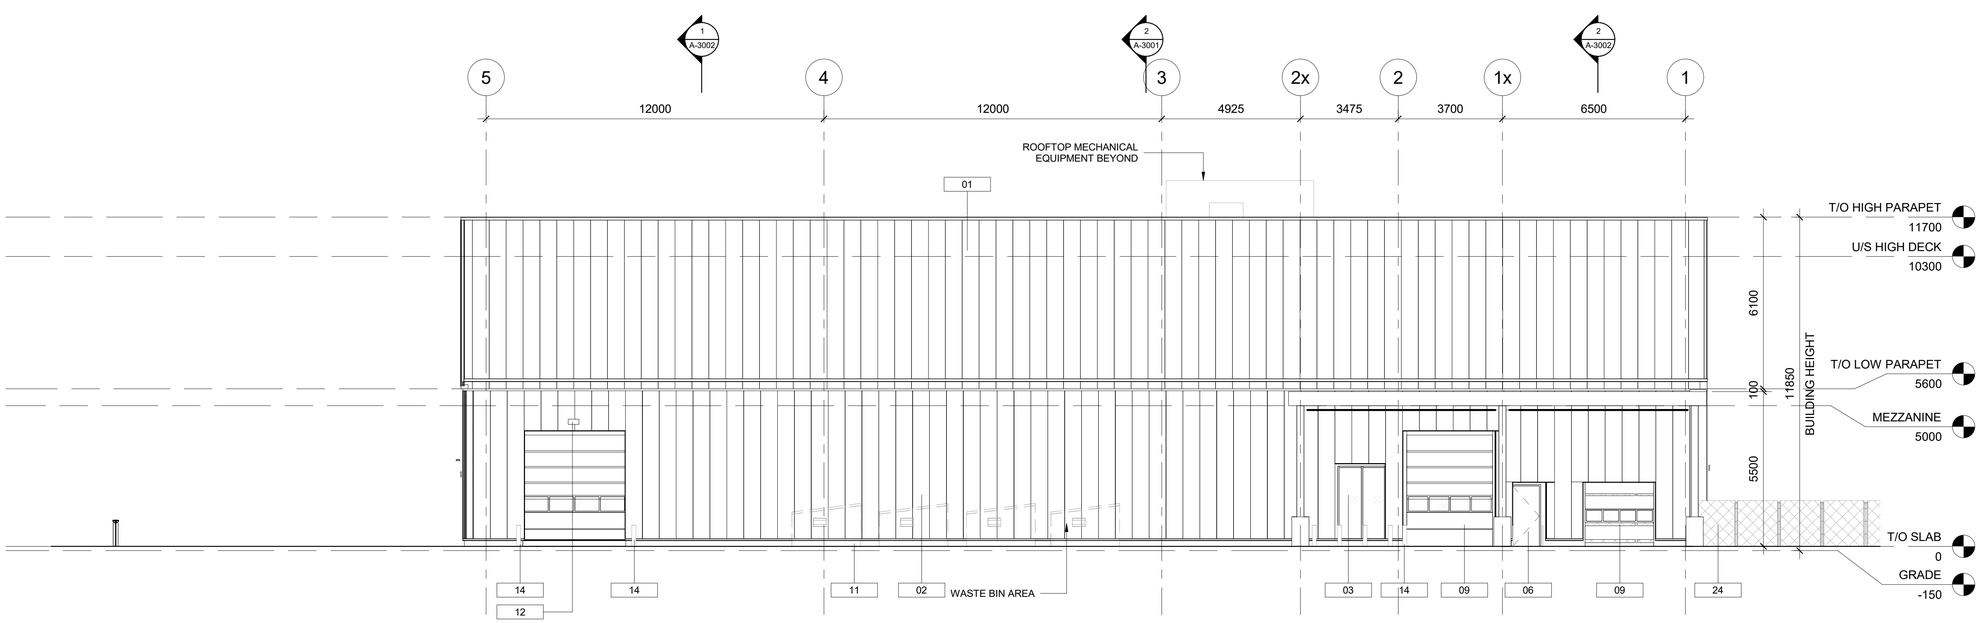

1 North Elevation
1 : 100

Elevation Legend	
Key Value	Keynote Text
01	POLYCARBONATE PANEL (900mm PANEL WIDTH)
02	INSULATED POLYCARBONATE RAINSCREEN PANEL (900mm PANEL WIDTH)
03	CURTAIN WALL VISION GLAZING CW1
06	DOOR TYPE B: HOLLOW METAL DOOR
07	DOOR TYPE E: CURTAIN WALL DOUBLE DOOR
09	DOOR TYPE G: OVERHEAD SECTIONAL INSULATED METAL DOOR
11	WHITE PRECAST ARCHITECTURAL CONCRETE WITH SANDBLASTED FINISH
12	WALL MOUNTED LIGHT FIXTURE
14	STEEL BOLLARD
24	BLACK VINYL CLAD CHAINLINK FENCE

OWNER

Halton REGION

Consultants

Structural / Mechanical / Electrical:
Morrison Hershfield

Civil:
S. Llewellyn & Associates

Landscape:
Vertechs Design

Project Name:
21-020 Halton WWTP Maint Facility

Location:
2195 North Service Rd W, Oakville, ON

Number:
21-020

Sheet Title:
EXTERIOR ELEVATIONS

Scale: 1 : 100

Drawn: SAI ARCHITECTS

Checked: Checker

Date: 08/12/2022

Issued For:

No.	Description	Date
1	ISSUED FOR SITE PLAN APPROVAL	08/12/2022

Text in *italics* refer to existing information provided by Client to be confirmed by contractor.

Construction North

A-2012
Drawing Number

Strasman Architects Inc.
1941 Gerrard Street East
Toronto, Ontario, M4L 2C2
Tel: 416 588 1800
Fax: 416 588 1009
Email: info@strasmanarch.com
www.strasmanarch.com

This drawing shall be used only for the purpose indicated below:

- ■ Preliminary ☐ Tender
- ☐ Permit ☐ Construction

ONTARIO ASSOCIATION OF ARCHITECTS
AUG 12, 2022
SHAWN C. STRASMAN
LICENCE