NOTES:
1. INTEGRAL SCREENING TO BE PROVIDED FOR ROOF TOP UNITS.
2. RAIN WATER RELIEF SCUPPERS TO BE PLACED 30m APART MAX.
3. ROOF DRAINS TO BE LOCATED 15m MAX. FROM EDGE OF ROOF AND 30m APART MAX. ON ROOF AREA. FOR ROOF DRAIN TYPES SEE MECHANICAL DWGS.

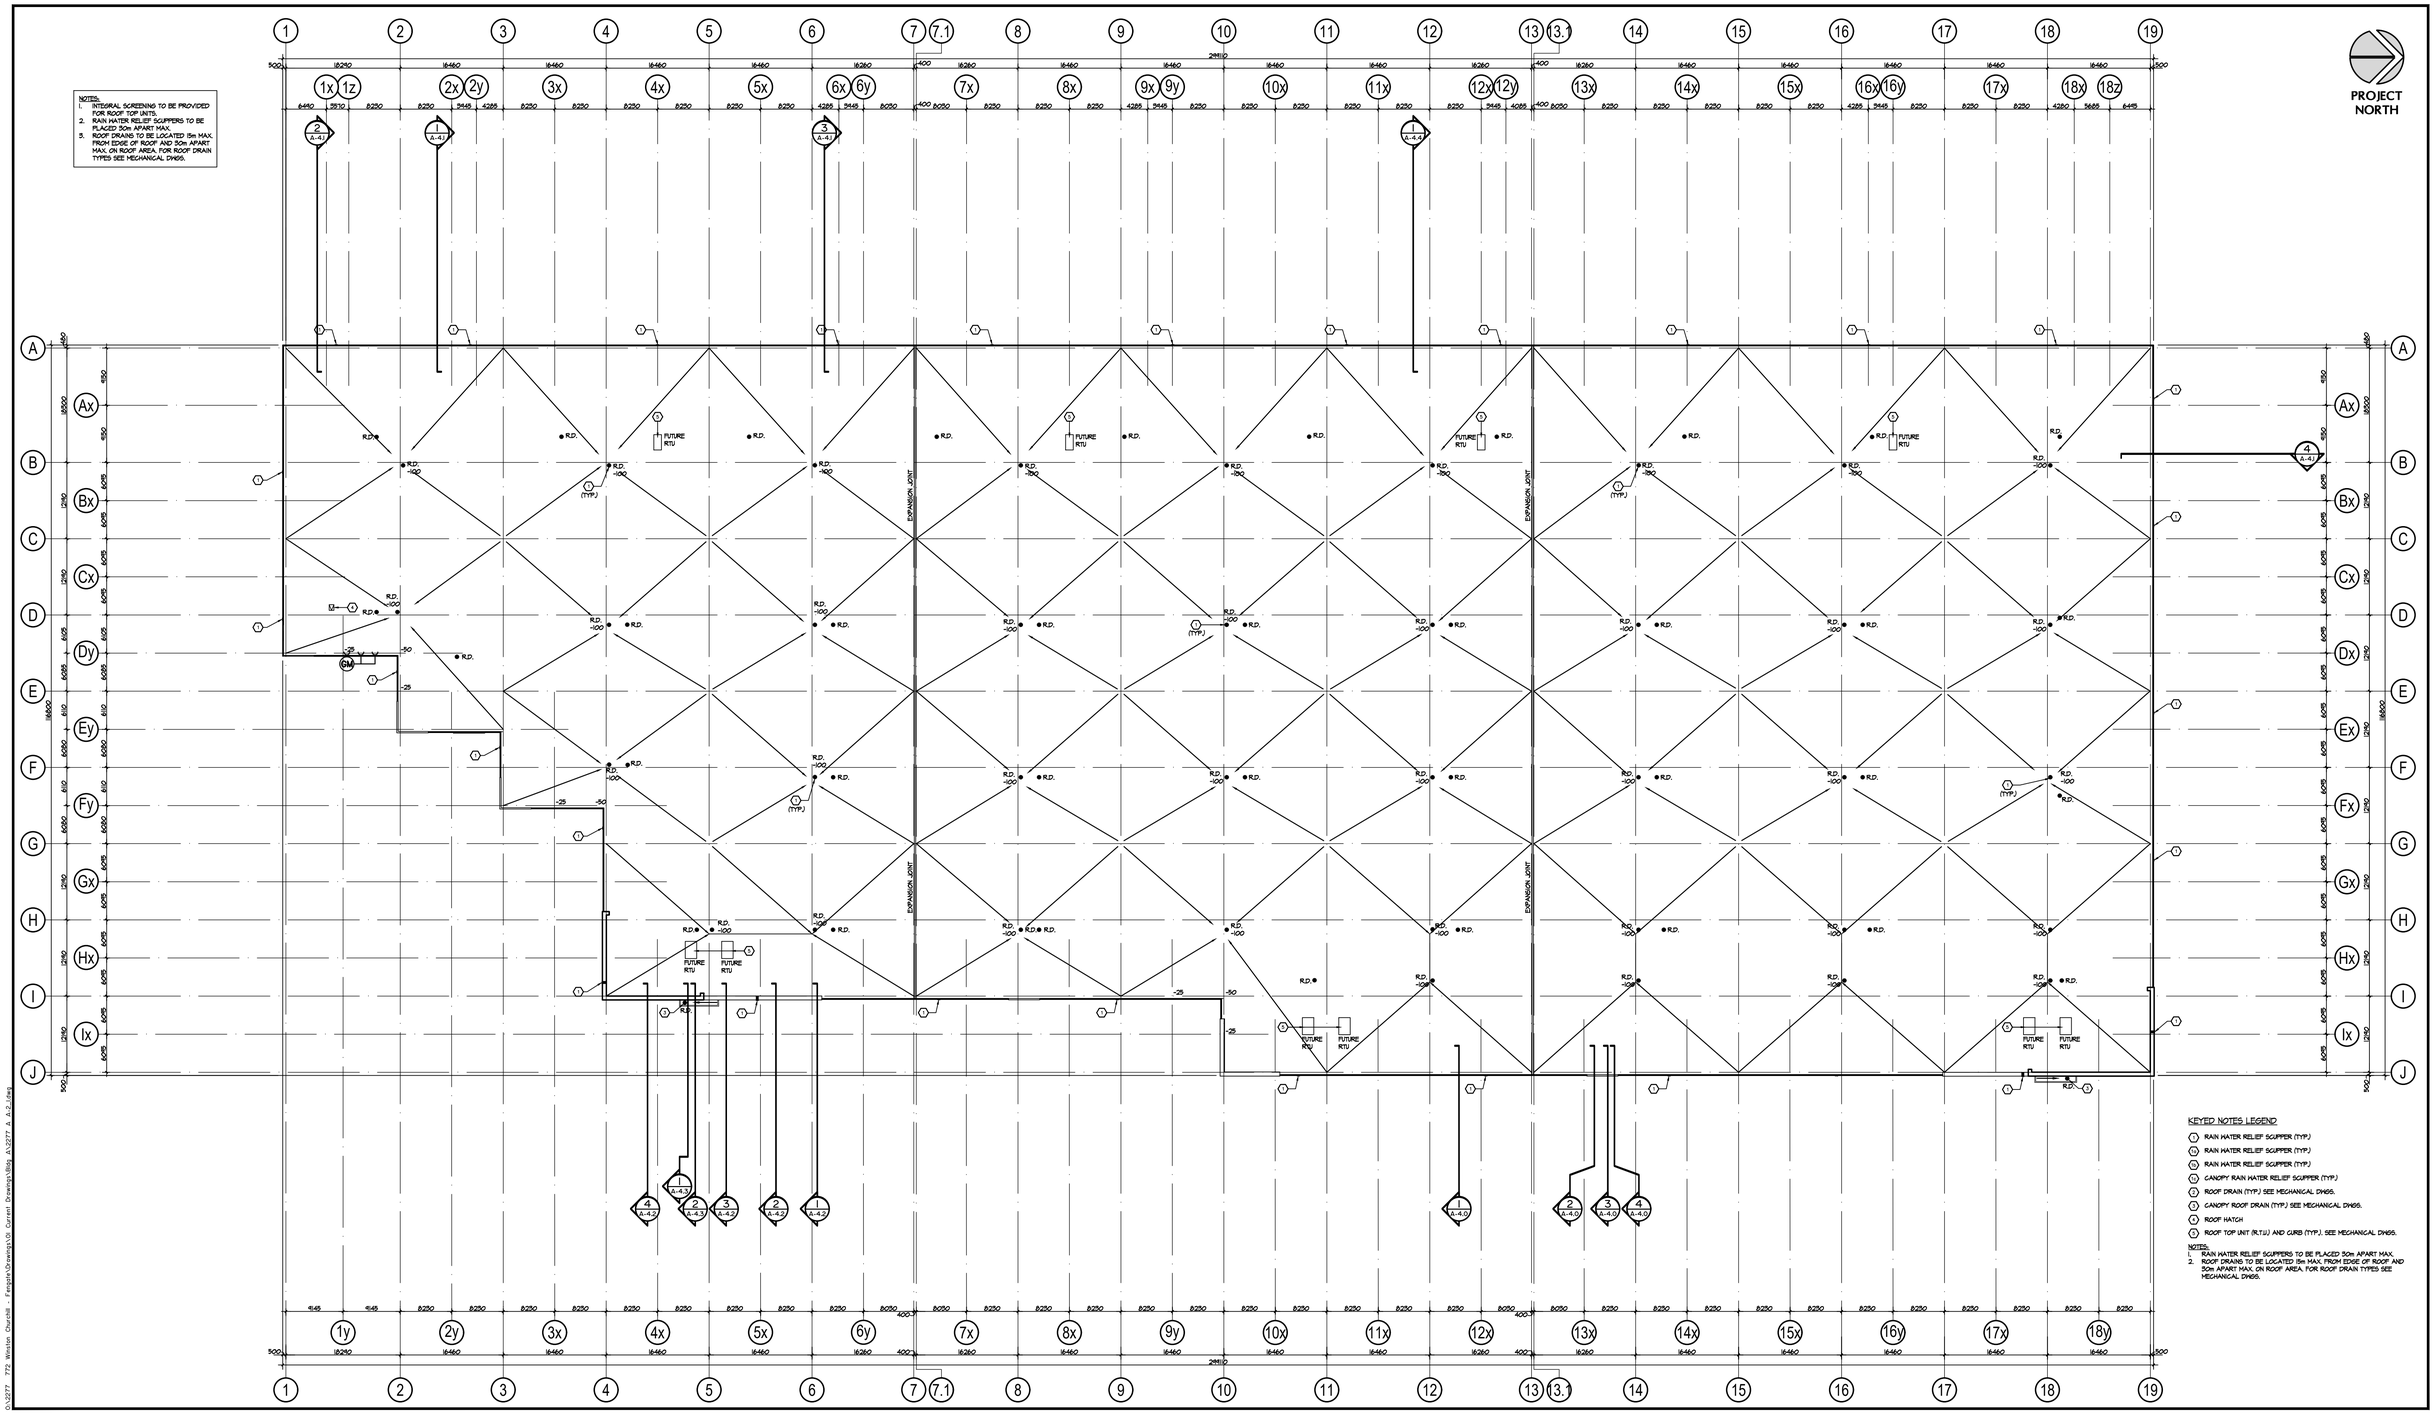

No.	ISSUED	DATE
1	ISSUED FOR COORDINATION	MAR. 30, 2021
2	ISSUED FOR SPA	APR. 9, 2021
3	RE-ISSUED FOR SPA	DEC. 15, 2021
4	RE-ISSUED FOR SPA	DEC. 16, 2022

No.	REVISION	DATE

BALDASSARRA Architects Inc.
30 Great Gulf Drive, Unit 20 | Concord ON | L4K 0K7
T. 905.660.0722 | www.baldassarra.ca
OWNERS INFORMATION:

ONTARIO ASSOCIATION OF ARCHITECTS
BALDASSARRA LICENSE 3654

FENGATE

772 Winston Churchill Blvd.

Oakville, Ontario

ROOF PLAN
Building A

DATE:	DRAWN BY:	CHECKED:	SCALE:
MAR. 2021	HP		1:450

PROJECT No. 22-77 A

DRAWING No. A-2.1

O:\2277 772 Winston Churchill - Fengate\Drawings\01 Current Drawings\Bldg A\2277 A A-2.1.dwg, 2022-12-20 2:48:34 PM, LouisY, AutoCAD PDF (General Documentation).pc3
O:\2277 772 Winston Churchill - Fengate\Drawings\01 Current Drawings\Bldg A\2277 A A-2.1.dwg