Appendix I

Turning Template Drawings

Notes:

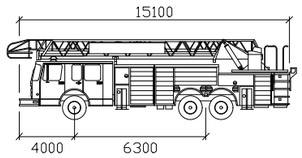

Fire Truck

	mm
Width	: 2600
Track	: 2600
Lock to Lock Time	: 6.0
Steering Angle	: 32.6

REV:	DESCRIPTION:	BY:	DATE:
03	Issued for Review	BB	2023-04-06
02	Issued for Review	BB	2021-12-02
01	Issued for Review	BB	2021-08-24

STATUS:

CGH Transportation
628 Haines Road
Newmarket, ON
L3Y 6V5
(905) 251-4070

CLIENT: ARGO Development Group
4900 Palladium Way, Suite 105
Burlington, Ontario
Canada, L7M 0W7

ARCHITECT:

SITE: 1300 Bronte Road

TITLE: Turning Movement Analysis
Fire Turck Movements 1

SCALE AT A3:	DATE:	DRAWN:	CHECKED:
NTS	2023-04-06	BB	MC

PROJECT NO:	DRAWING NO:	REVISION:
2020-091	001	03

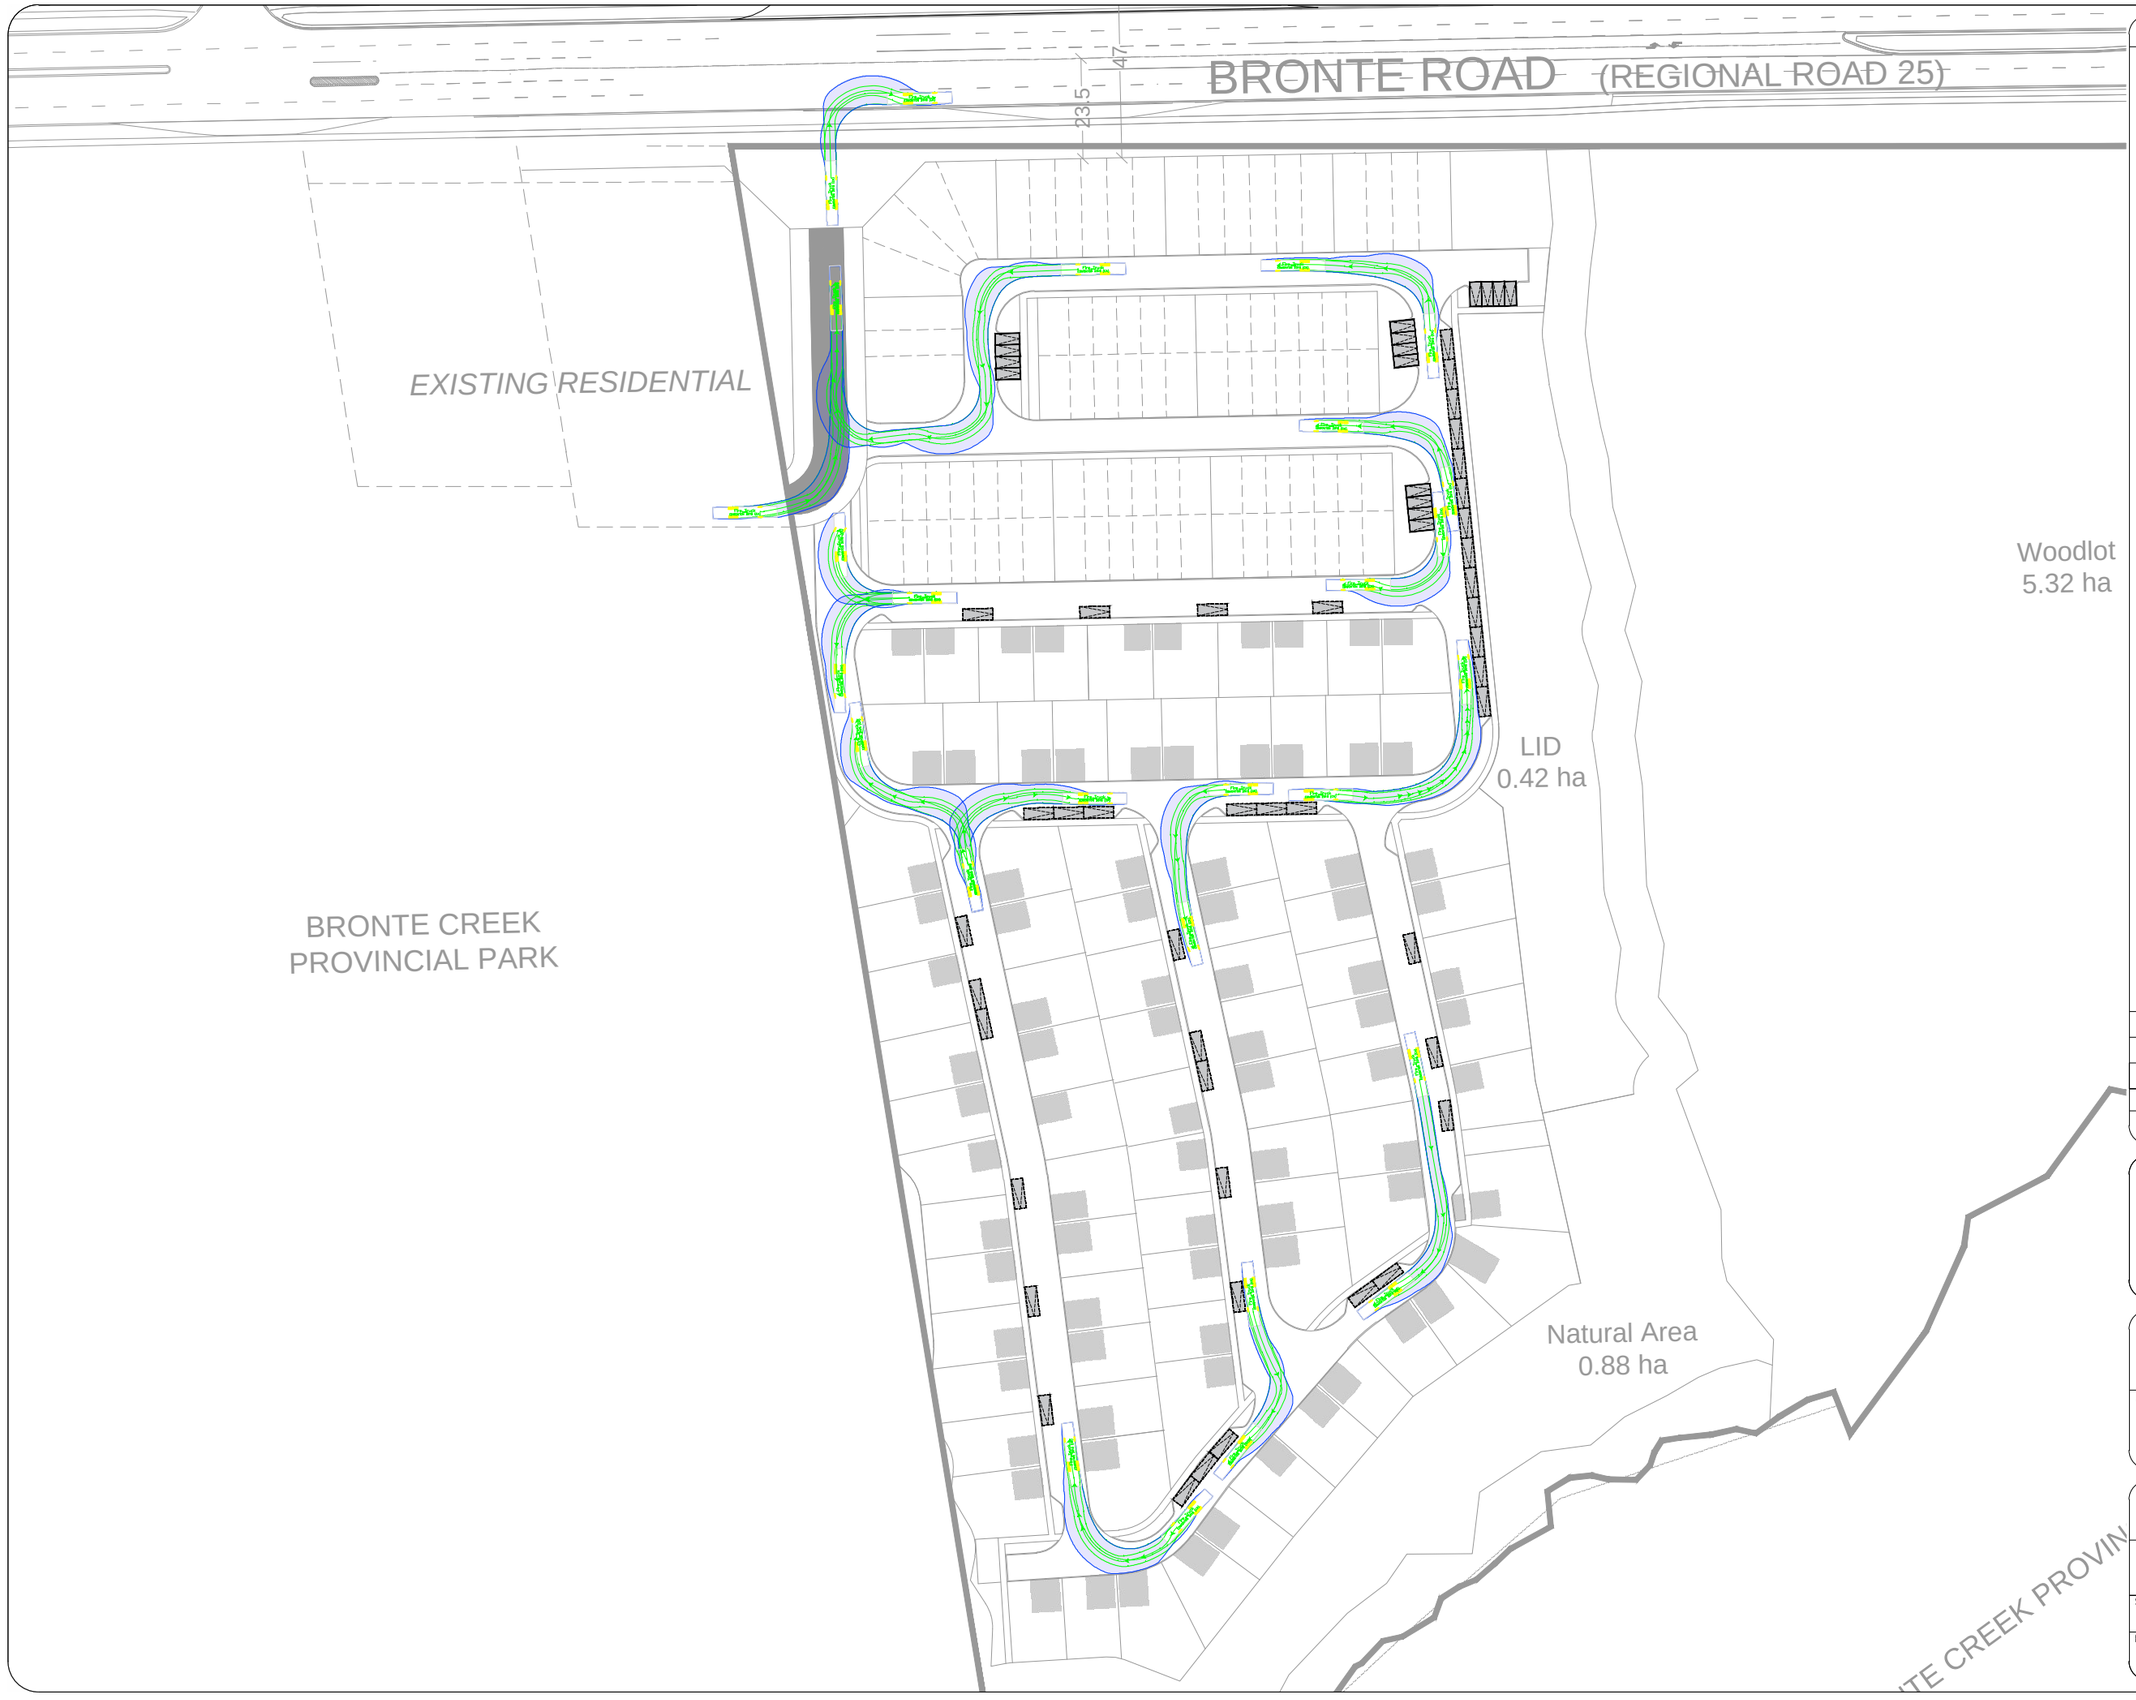

Notes:

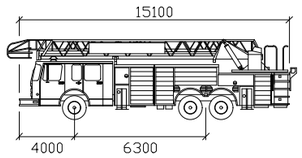

Fire Truck

	mm
Width	: 2600
Track	: 2600
Lock to Lock Time	: 6.0
Steering Angle	: 32.6

REV:	DESCRIPTION:	BY:	DATE:
03	Issued for Review	BB	2023-04-06
02	Issued for Review	BB	2021-12-02
01	Issued for Review	BB	2021-08-24

STATUS:

CGH Transportation
628 Haines Road
Newmarket, ON
L3Y 6V5
(905) 251-4070

CLIENT: ARGO Development Group
4900 Palladium Way, Suite 105
Burlington, Ontario
Canada, L7M 0W7

ARCHITECT:

SITE: 1300 Bronte Road

TITLE: Turning Movement Analysis
Fire Turck Movements 2

SCALE AT A3:	DATE:	DRAWN:	CHECKED:
NTS	2023-04-06	BB	MC

PROJECT NO:	DRAWING NO:	REVISION:
2020-091	002	03

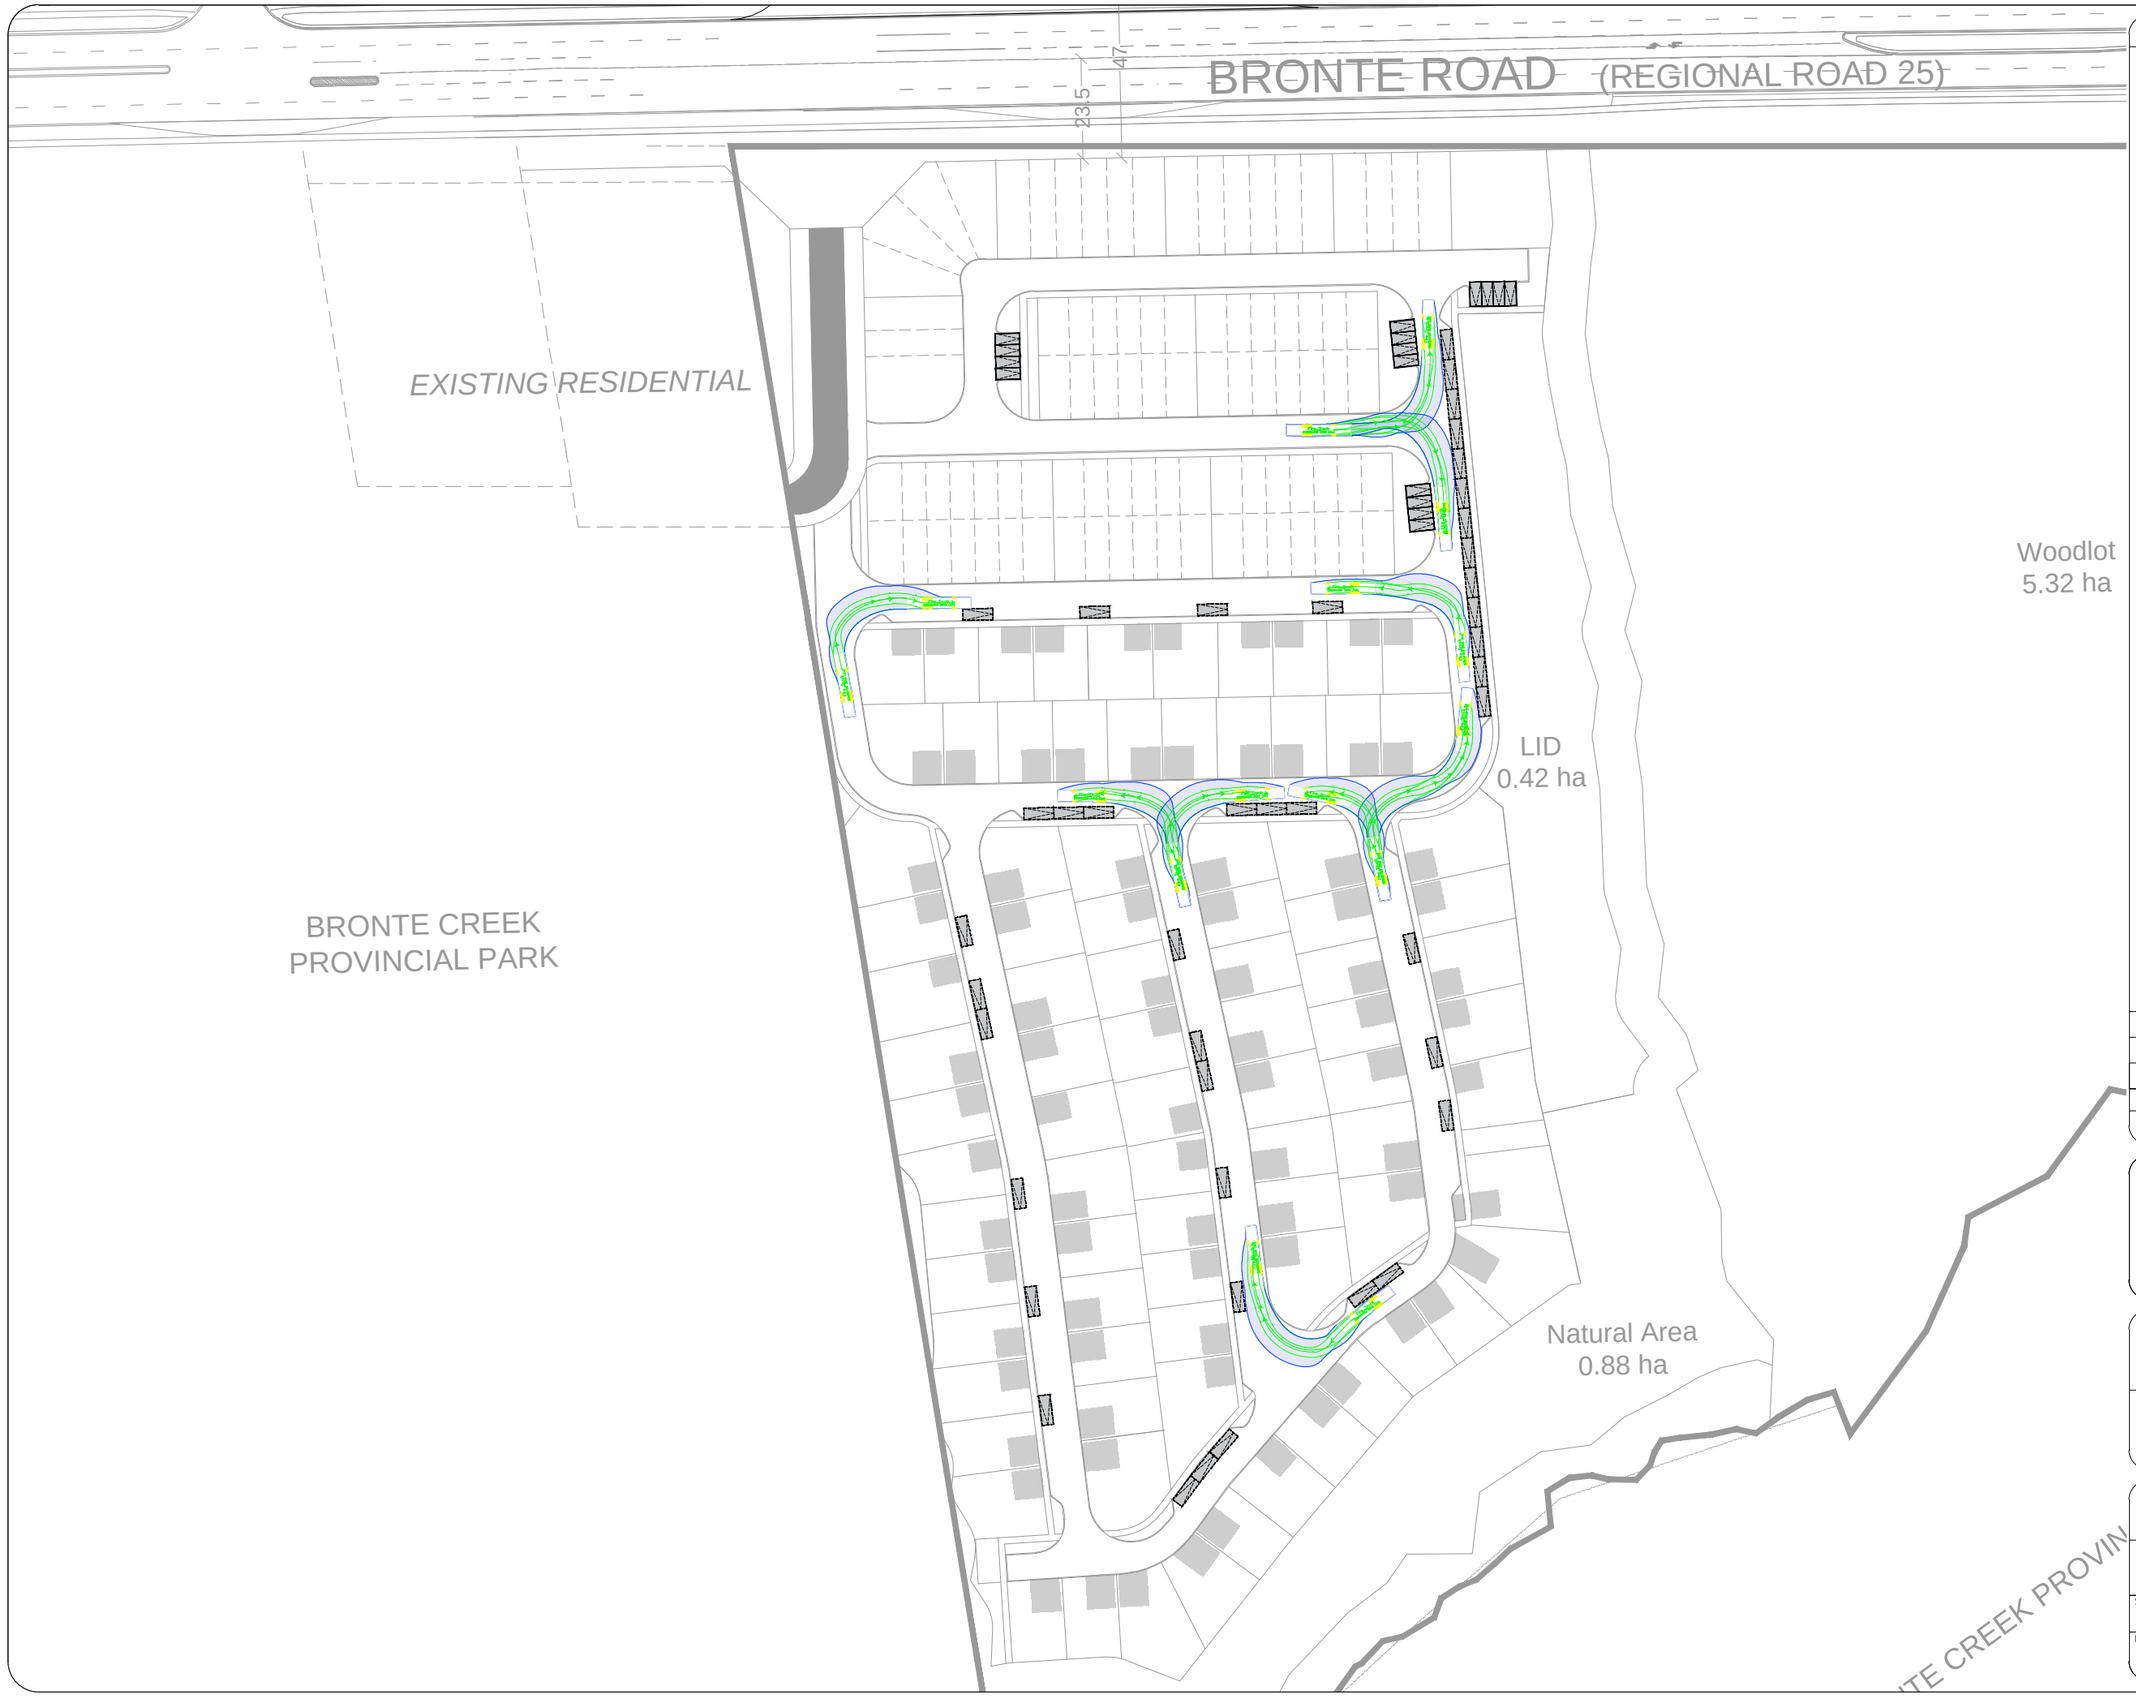

Notes:

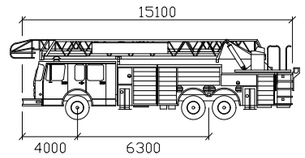

Fire Truck

	mm
Width	: 2600
Track	: 2600
Lock to Lock Time	: 6.0
Steering Angle	: 32.6

REV:	DESCRIPTION:	BY:	DATE:
03	Issued for Review	BB	2023-04-06
02	Issued for Review	BB	2021-12-02
01	Issued for Review	BB	2021-08-24

STATUS:

CGH Transportation
628 Haines Road
Newmarket, ON
L3Y 6V5
(905) 251-4070

CLIENT: ARGO Development Group
4900 Palladium Way, Suite 105
Burlington, Ontario
Canada, L7M 0W7

ARCHITECT:

SITE: 1300 Bronte Road

TITLE: Turning Movement Analysis
Fire Turck Movements 3

SCALE AT A3:	DATE:	DRAWN:	CHECKED:
NTS	2023-04-06	BB	MC

PROJECT NO:	DRAWING NO:	REVISION:
2020-091	003	03

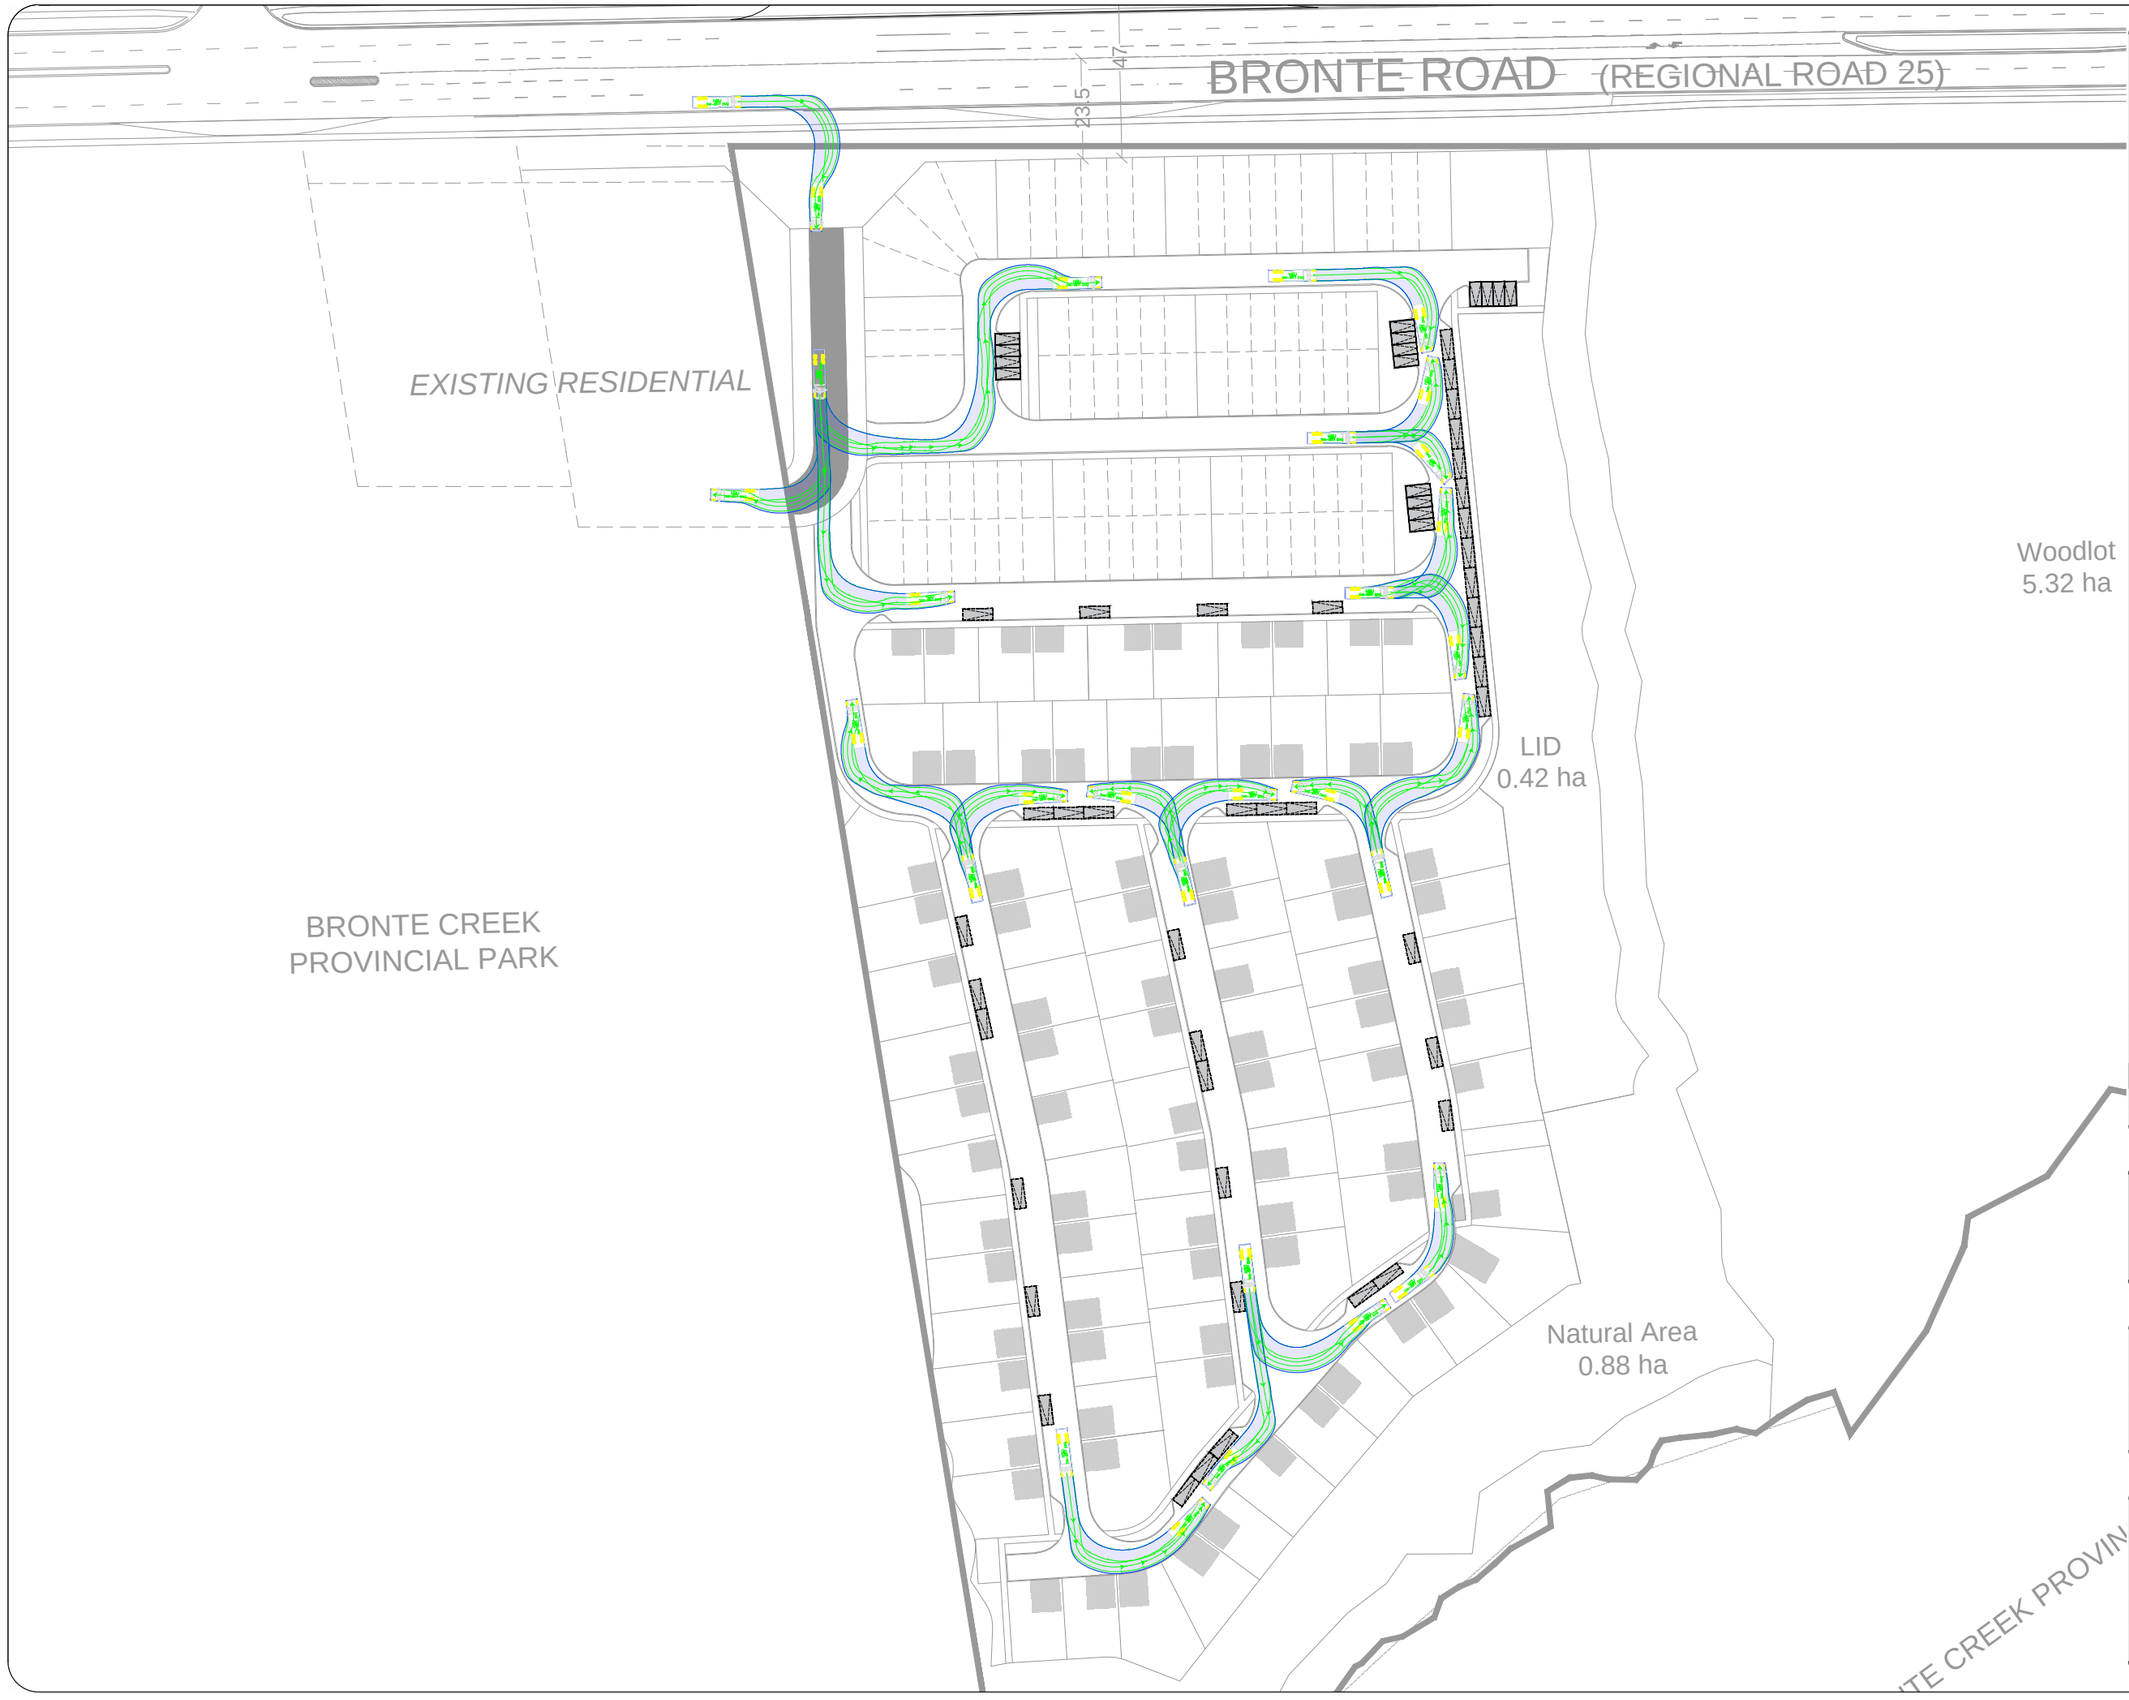

Notes:

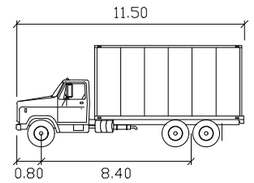

HSU

	meters
Width	: 2.60
Track	: 2.60
Lock to Lock Time	6.0
Steering Angle	: 40.0

REV:	DESCRIPTION:	BY:	DATE:
03	Issued for Review	BB	2023-04-06
02	Issued for Review	BB	2021-12-02
01	Issued for Review	BB	2021-08-24

STATUS:

CGH Transportation
628 Haines Road
Newmarket, ON
L3Y 6V5
(905) 251-4070

CLIENT: ARGO Development Group
4900 Palladium Way, Suite 105
Burlington, Ontario
Canada, L7M 0W7

ARCHITECT:

SITE: 1300 Bronte Road

TITLE: Turning Movement Analysis
HSU Turning Movements 1

SCALE AT A3:	DATE:	DRAWN:	CHECKED:
NTS	2023-04-06	BB	MC

PROJECT NO:	DRAWING NO:	REVISION:
2020-091	004	03

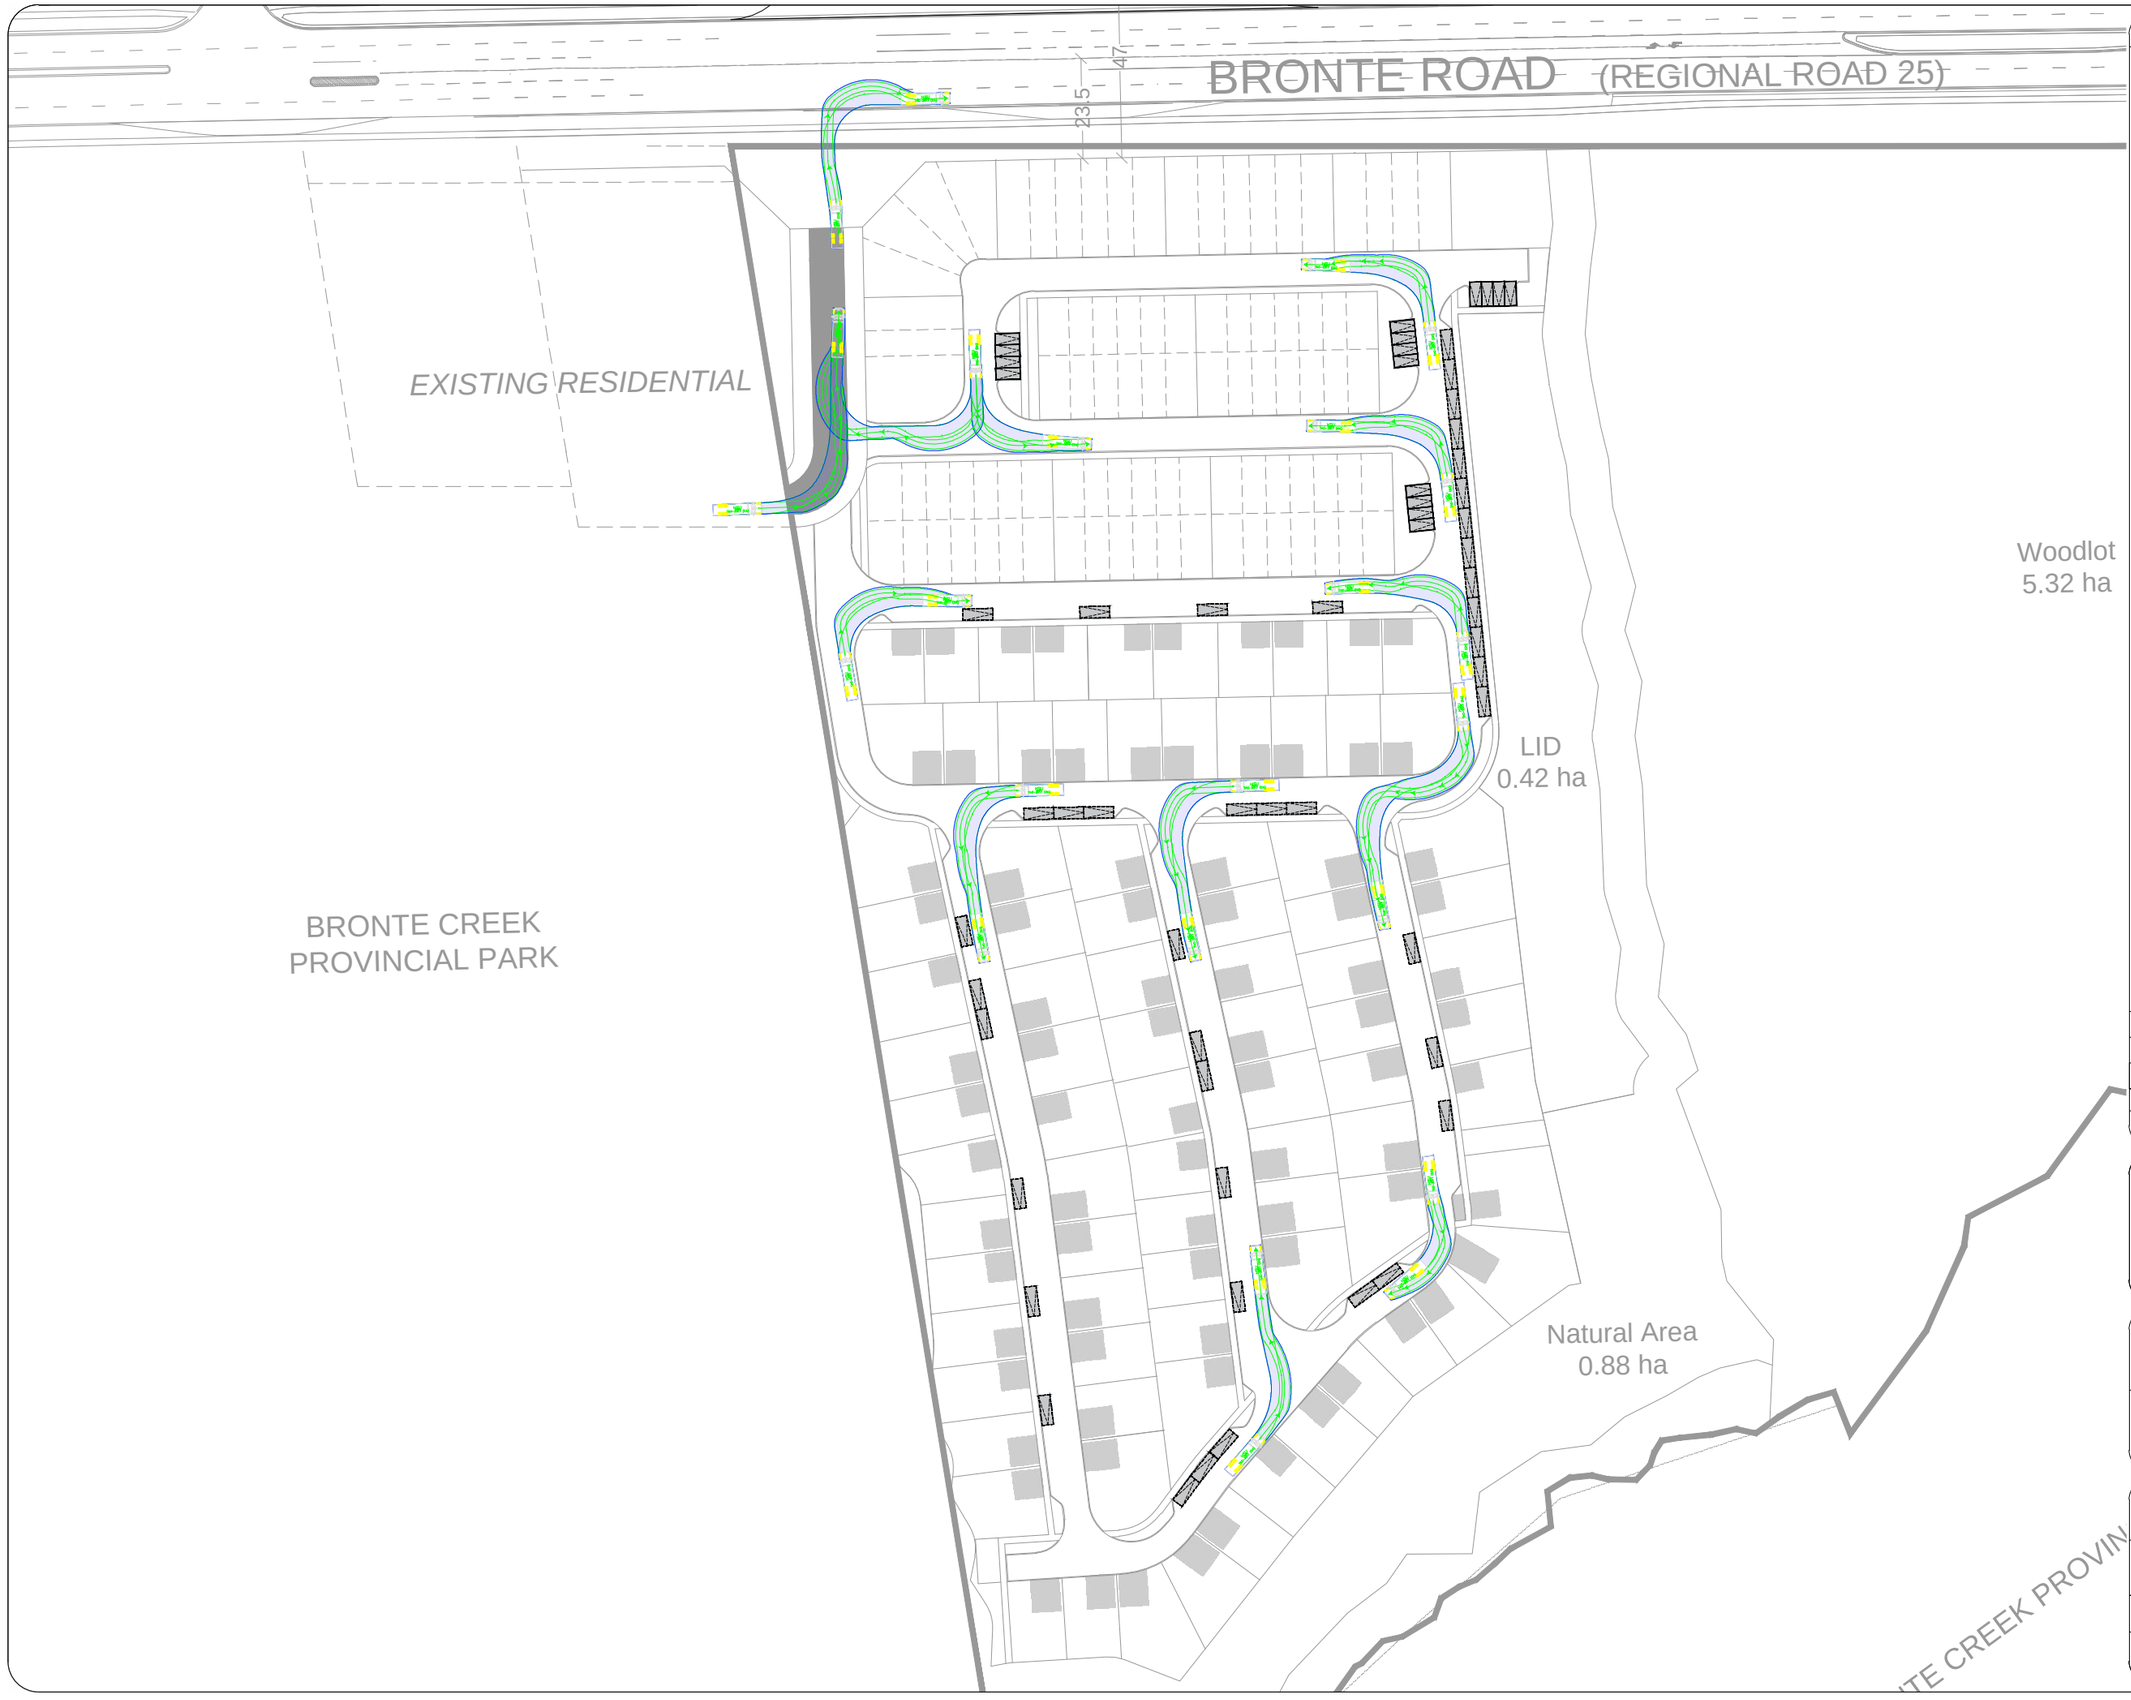

Notes:

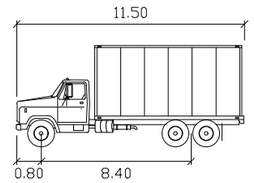

HSU

	meters
Width	: 2.60
Track	: 2.60
Lock to Lock Time	6.0
Steering Angle	: 40.0

REV:	DESCRIPTION:	BY:	DATE:
03	Issued for Review	BB	2023-04-06
02	Issued for Review	BB	2021-12-02
01	Issued for Review	BB	2021-08-24

STATUS:

CGH Transportation
628 Haines Road
Newmarket, ON
L3Y 6V5
(905) 251-4070

CLIENT: ARGO Development Group
4900 Palladium Way, Suite 105
Burlington, Ontario
Canada, L7M 0W7

ARCHITECT:

SITE: 1300 Bronte Road

TITLE: Turning Movement Analysis
HSU Turning Movements 2

SCALE AT A3:	DATE:	DRAWN:	CHECKED:
NTS	2023-04-06	BB	MC

PROJECT NO:	DRAWING NO:	REVISION:
2020-091	005	03

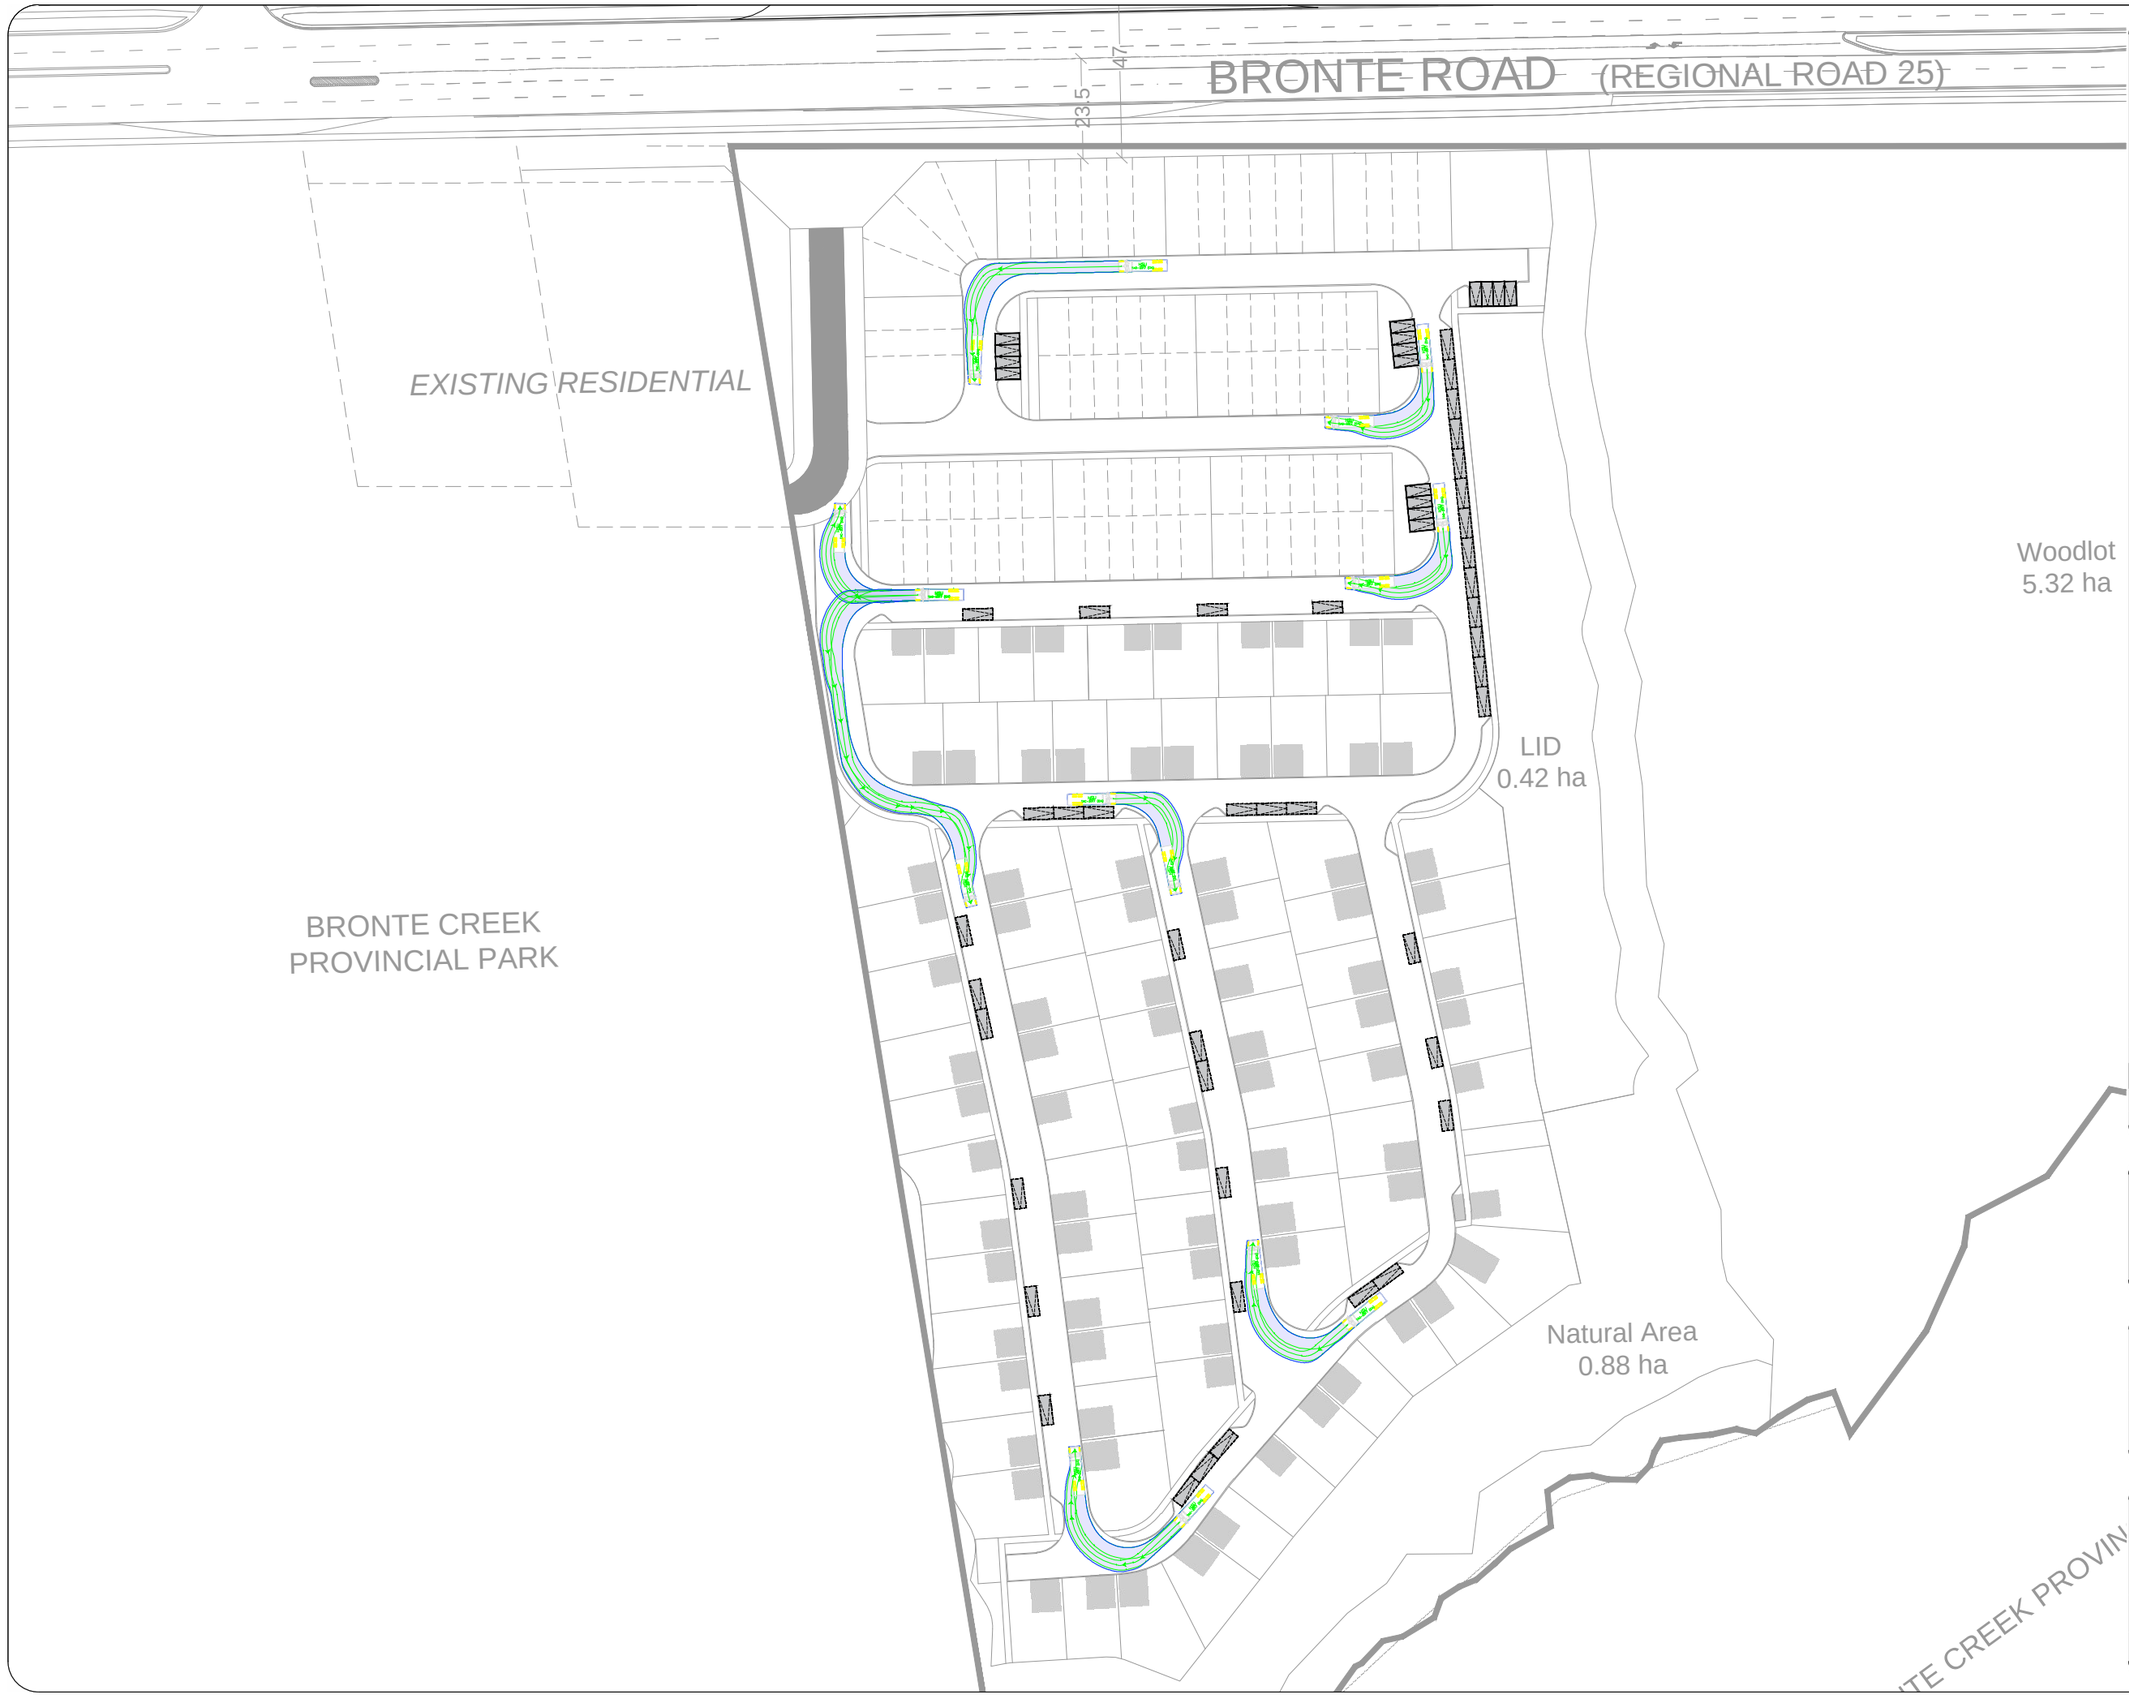

Notes:

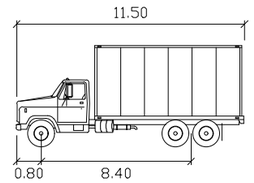

HSU

	meters
Width	: 2.60
Track	: 2.60
Lock to Lock Time	6.0
Steering Angle	: 40.0

REV:	DESCRIPTION:	BY:	DATE:
03	Issued for Review	BB	2023-04-06
02	Issued for Review	BB	2021-12-02
01	Issued for Review	BB	2021-08-24

STATUS:

CGH Transportation
628 Haines Road
Newmarket, ON
L3Y 6V5
(905) 251-4070

CLIENT: ARGO Development Group
4900 Palladium Way, Suite 105
Burlington, Ontario
Canada, L7M 0W7

ARCHITECT:

SITE: 1300 Bronte Road

TITLE: Turning Movement Analysis
HSU Turning Movements 3

SCALE AT A3:	DATE:	DRAWN:	CHECKED:
NTS	2023-04-06	BB	MC

PROJECT NO:	DRAWING NO:	REVISION:
2020-091	006	03

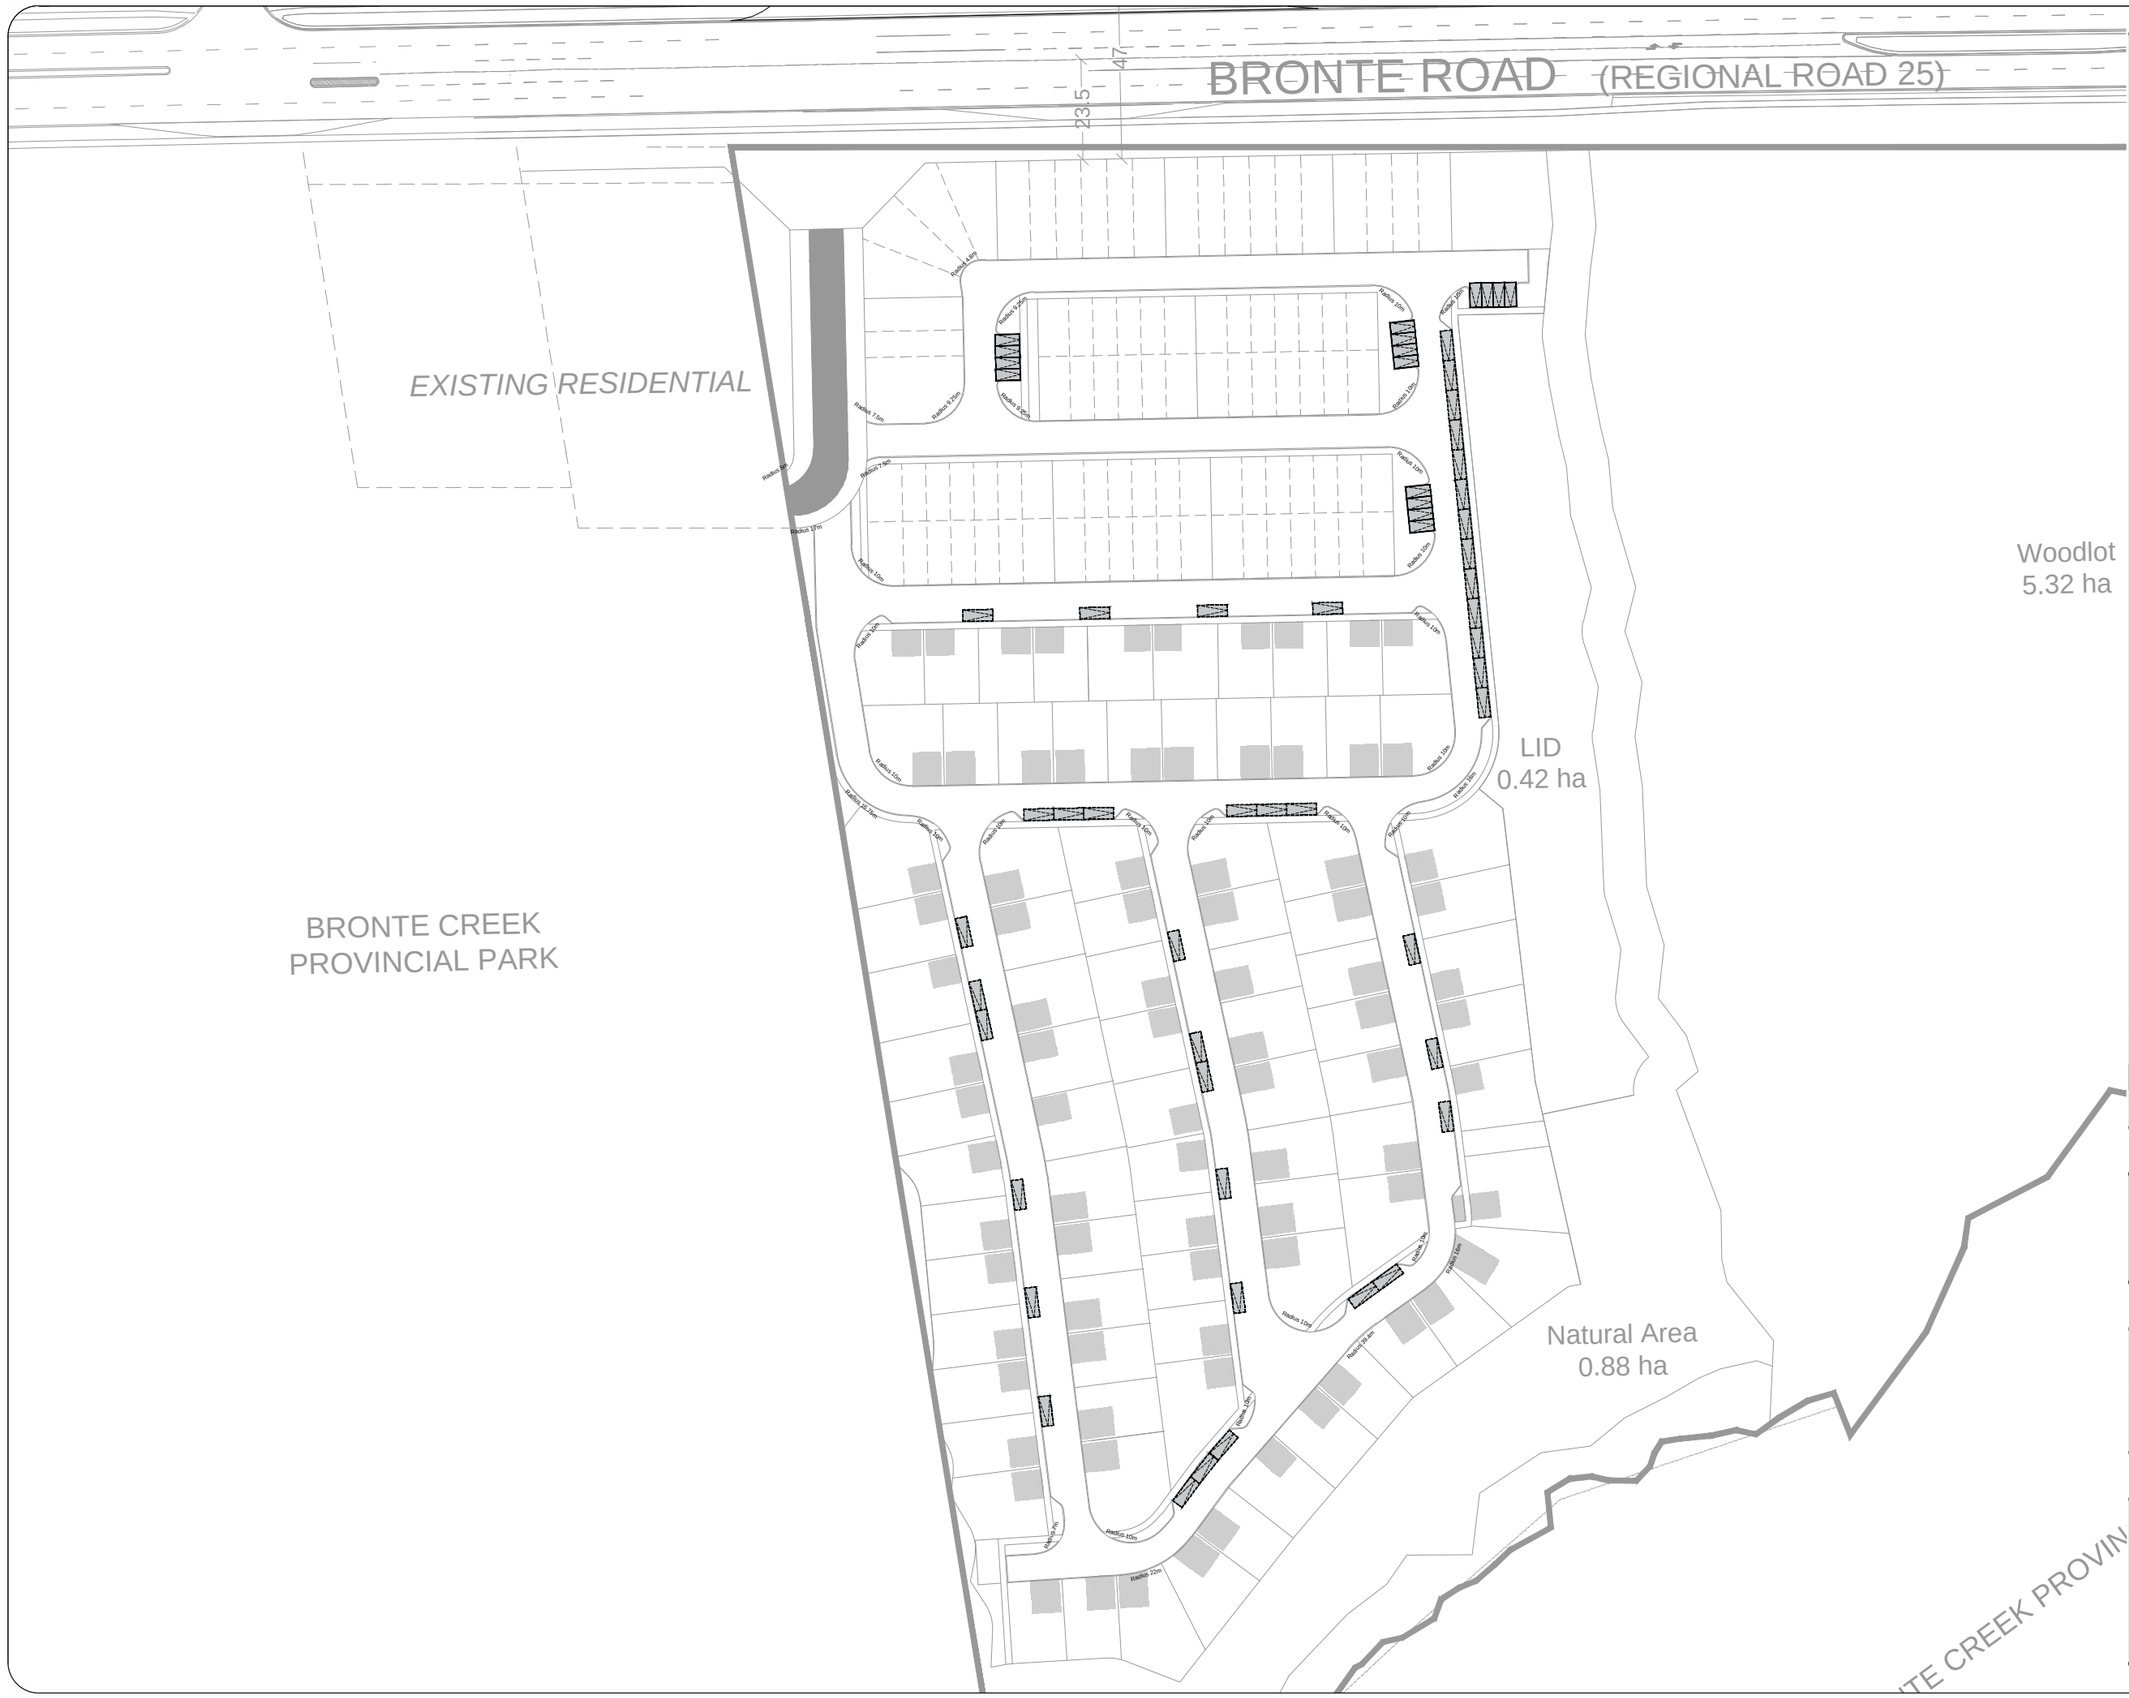
BRONTE ROAD (REGIONAL ROAD 25)
23.5
4.7
EXISTING RESIDENTIAL
BRONTE CREEK
PROVINCIAL PARK
Woodlot
5.32 ha
LID
0.42 ha
Natural Area
0.88 ha
Radius 22m
Radius 10m
Radius 12m
Radius 7.5m
Radius 3.5m
Radius 6.4m
Radius 9.25m
Radius 9.25m
Radius 10m
Radius 10m
Radius 10