Appendix F

Condominium Road Cross Section

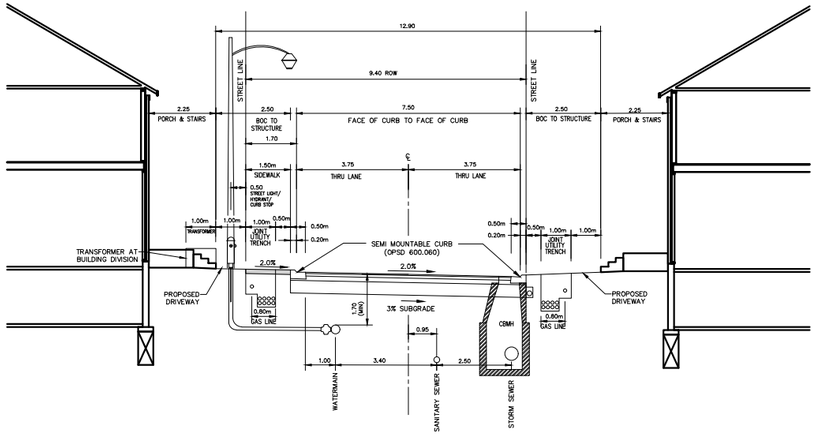

CONDOMINUM ROAD
9.40m R.O.W
2 THRU LANES / 7.50m PAVEMENT
SCALE: N.T.S.

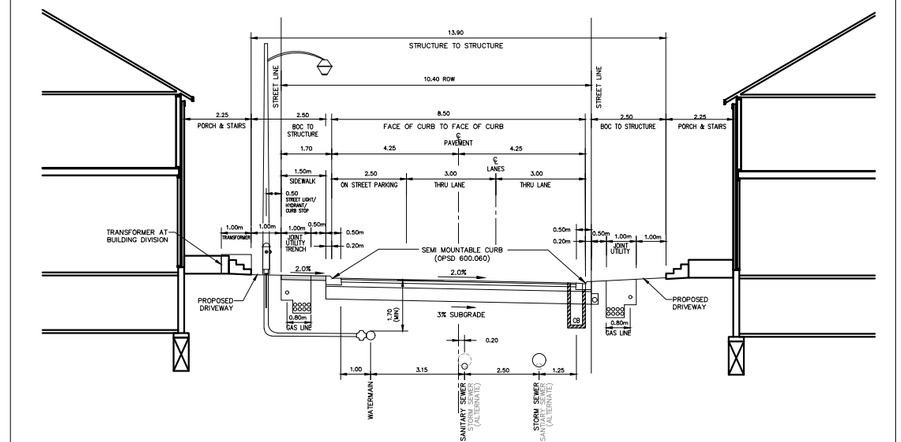

CONDOMINUM ROAD
10.40m R.O.W
2 THRU LANES / 8.50m PAVEMENT
SCALE: N.T.S.

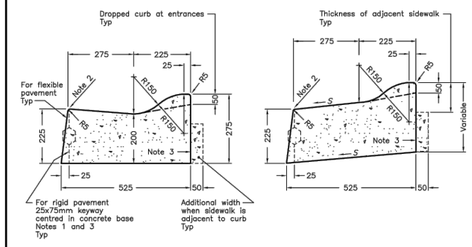

LEGEND:
S – Rate of pavement superelevation in percent, %.

NOTES:
1 When curb and gutter is adjacent to concrete pavement or base, this drawing shall be used in conjunction with OPSD 552.010 and 552.020.
2 Flexible and composite pavement shall be placed 5mm above the adjacent edge of gutter.
3 For slipforming procedure a 5% batter is acceptable.

A Treatment at entrances shall be according to OPSD 351.010.
B Outlet treatment shall be according to the OPSD 610 Series.
C The transition from one curb type to another shall be a minimum length of 3.0m, except in conjunction with guide rail where it shall be according to the OPSD 900 Series.
D All dimensions are in millimetres unless otherwise shown.

ONTARIO PROVINCIAL STANDARD DRAWING	Nov 2012	Rev 2
CONCRETE SEMI-MOUNTABLE CURB WITH STANDARD GUTTER		OPSD 600.060

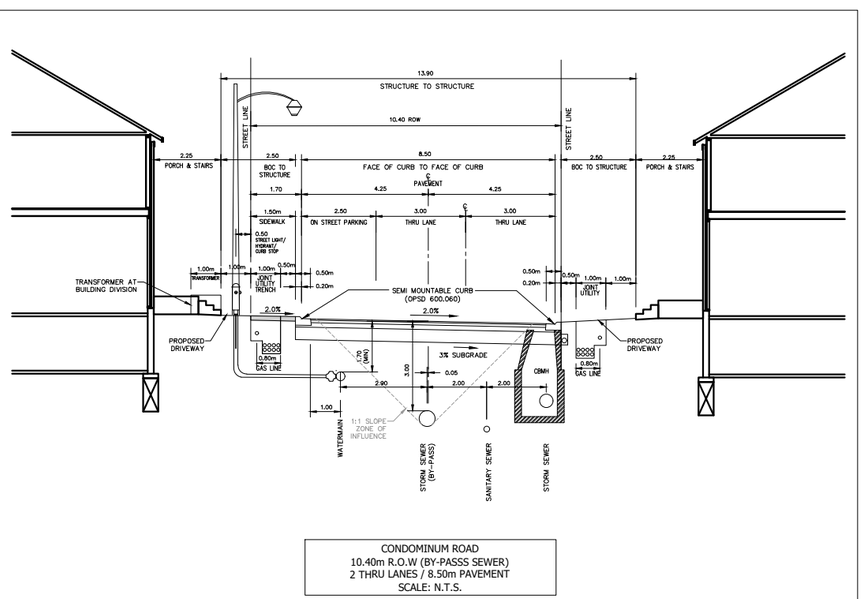

CONDOMINUM ROAD
10.40m R.O.W (BY-PASSS SEWER)
2 THRU LANES / 8.50m PAVEMENT
SCALE: N.T.S.

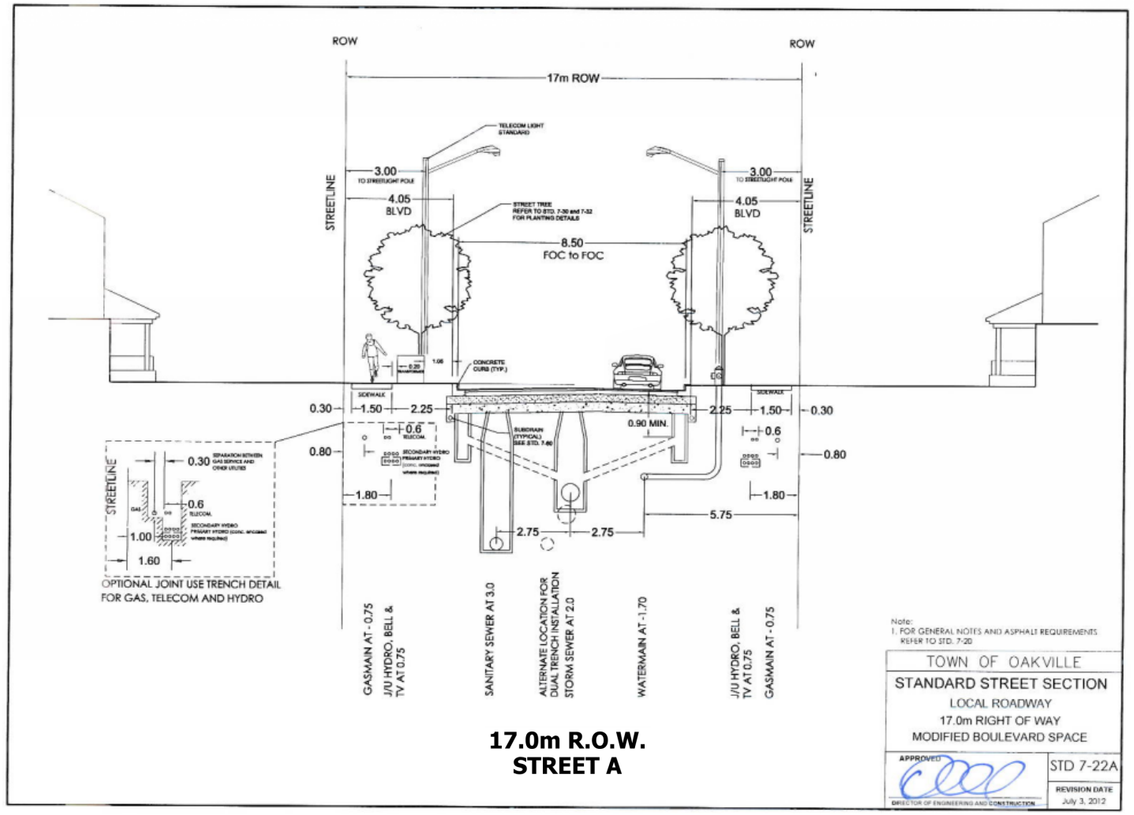

17.0m R.O.W.
STREET A

Note:
1. FOR GENERAL NOTES AND ASPHALT REQUIREMENTS REFER TO STD. 7-20

TOWN OF OAKVILLE
STANDARD STREET SECTION
LOCAL ROADWAY
17.0m RIGHT OF WAY
MODIFIED BOULEVARD SPACE

APPROVED
DIRECTOR OF ENGINEERING AND CONSTRUCTION
STD 7-22A
REVISION DATE July 3, 2012

URBANTECH®
Urbantech® Consulting
A Division of Leighton-Zec West Ltd.
2800 Bristol Circle, Suite 105
Oakville, ON. L6H 6H2
TEL 905.829.2818 • urbantech.com

BRONTE RIVER LIMITED PARTNERSHIP
TOWN OF OAKVILLE

ROW CROSS SECTIONS

PROJECT No.	DATE NTS	SCALE	DWG No.
20-657	FEB. 2023	NTS	**FIG 1**

F:\PROJECTS\2457-4990 LANDS (WEST OAKVILLE)\PRIVATE\PRELIMINARY ENGINEERING & REPORTS\DWG_20-657\ROW CROSS SECTIONS.DWG