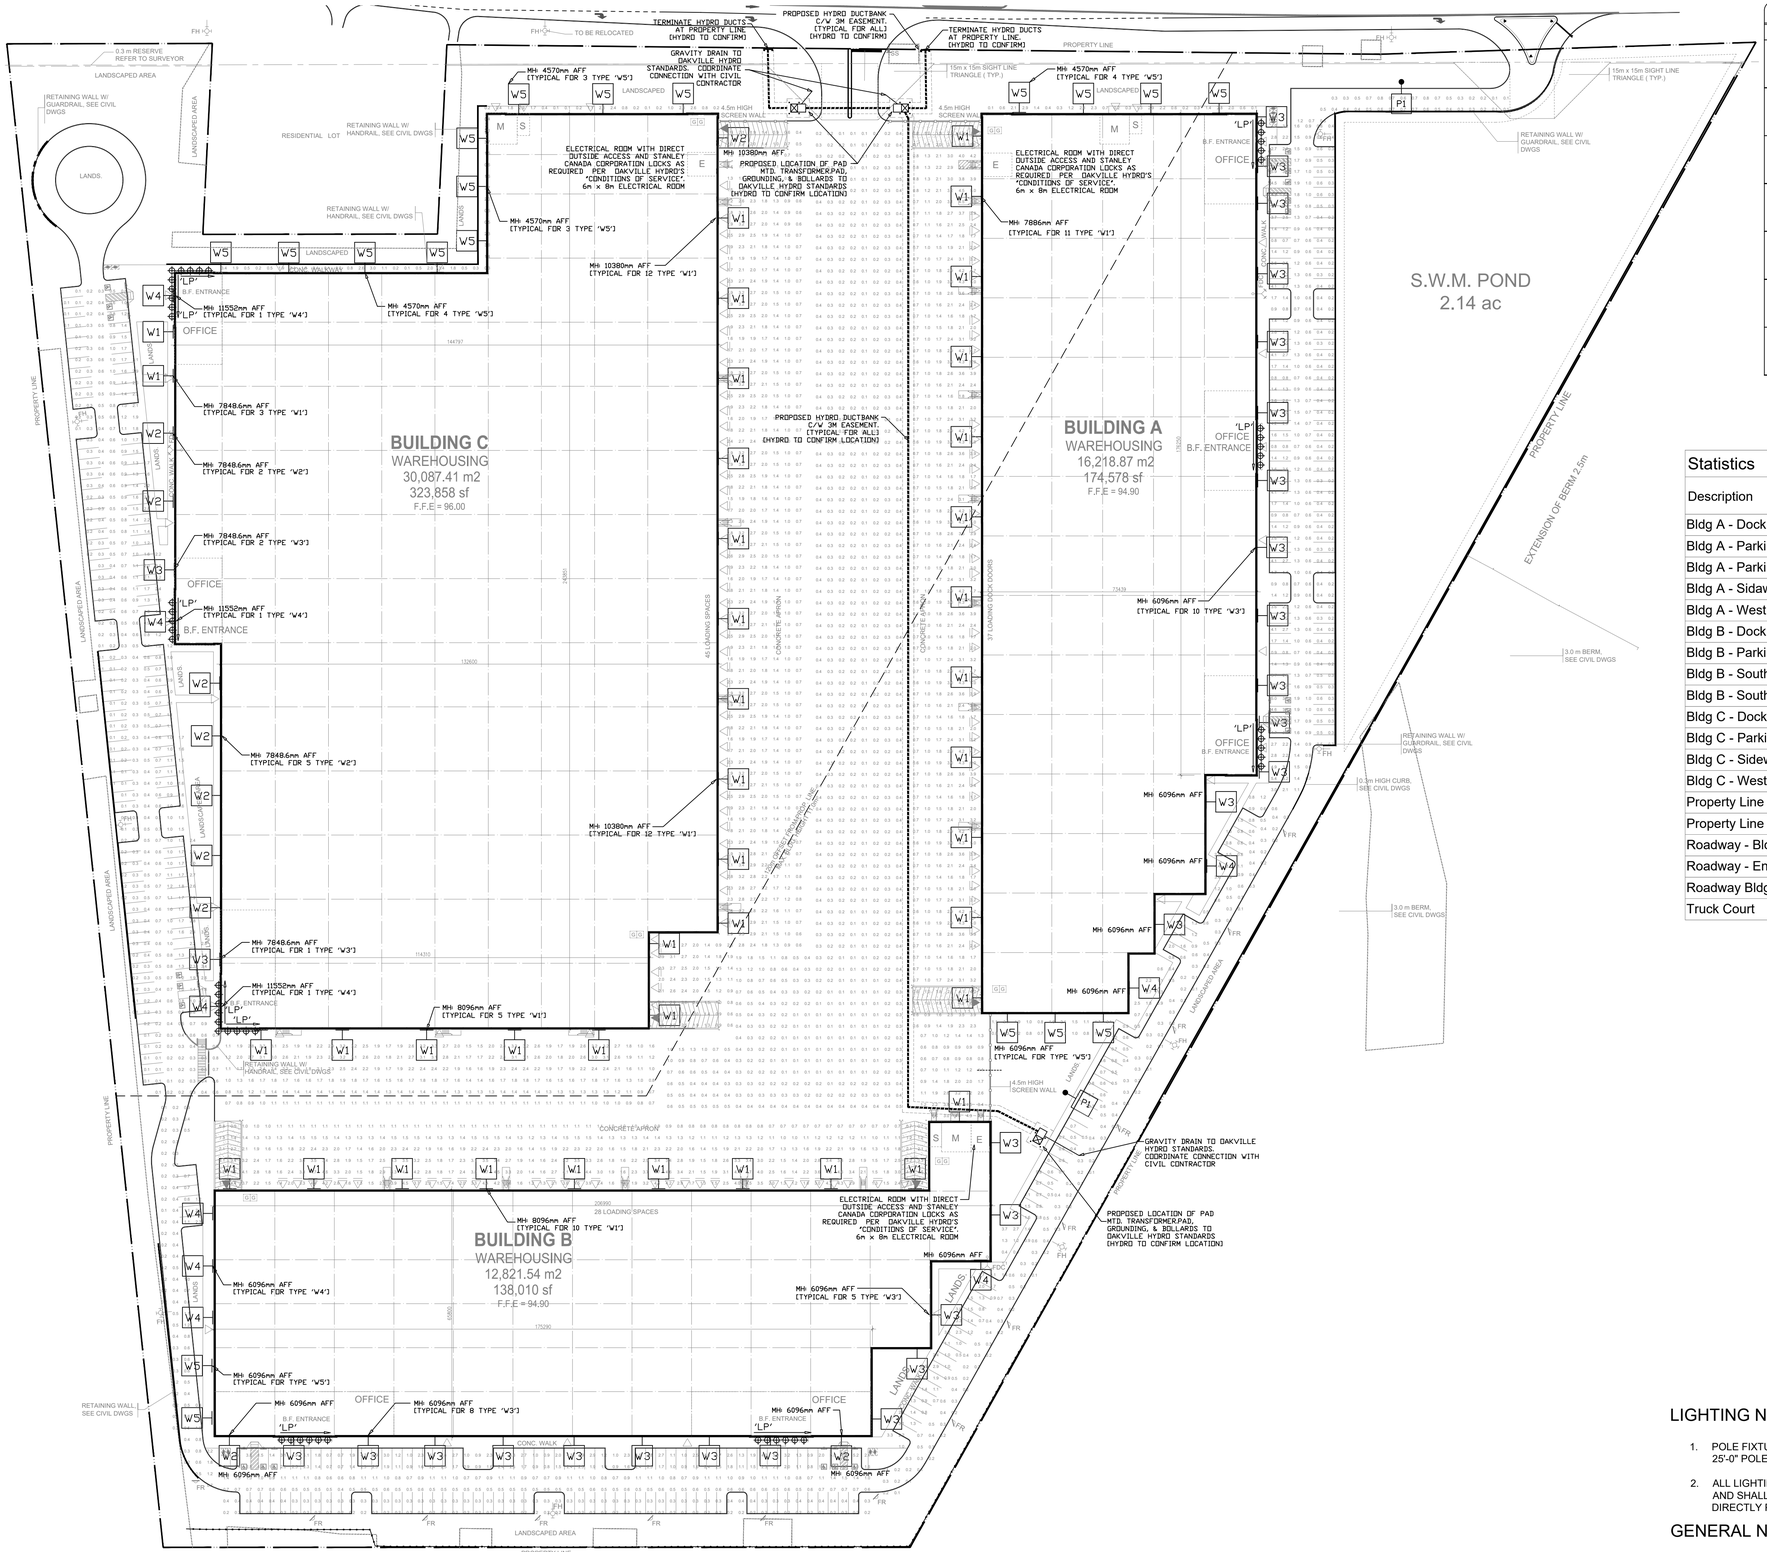

PLAN 1: OVERALL SITE PLAN

SCALE: 1:750

EXTERIOR FIXTURE SCHEDULE

SYMBOL	DESCRIPTION	LAMPS
W1	WALL MOUNTED LED FIXTURE, 347V DRIVER DIRECT ARM <COLOR TO BE CONFIRMED> COOPER# XTOR12B-W OR EQUAL	102W LED 4000K
W2	WALL MOUNTED LED FIXTURE, 347V DRIVER DIRECT ARM <COLOR TO BE CONFIRMED> COOPER# XTOR8B-W OR EQUAL	81W LED 4000K
W3	WALL MOUNTED LED FIXTURE, 347V DRIVER DIRECT ARM <COLOR TO BE CONFIRMED> COOPER# XTOR6B-W OR EQUAL	58W LED 4000K
W4	WALL MOUNTED LED FIXTURE, 347V DRIVER DIRECT ARM <COLOR TO BE CONFIRMED> COOPER# XTOR4B-W OR EQUAL	38W LED 4000K
W5	WALL MOUNTED LED FIXTURE, 347V DRIVER DIRECT ARM <COLOR TO BE CONFIRMED> COOPER# XTOR2B-W OR EQUAL	18W LED 4000K
P1	SINGLE HEAD POLE MOUNTED FIXTURE, TYPE T2 SPILL CONTROL, 1 LIGHT SQ., 600mA, 347V DRIVER, C/W 25-FT SQ. SS POLE, MOUNTING ARM <COLOR TO BE CONFIRMED> COOPER# GPC-SAIA-740-U-T2-HSS OR EQUAL	34W LED 4000K
"LP"	RECESSED LED POTLIGHT, 347V DRIVER, FLAT LENS, BRUSHED NICKEL TRIM LITELINE# SLIM6-40-C-8N OR EQUAL	12W LED

1) ALL FIXTURE CATALOG NUMBERS ARE FOR REFERENCE ONLY. CONTRACTOR RESERVES THE RIGHT TO SUPPLY EQUAL ALTERNATE FIXTURES.

Statistics

Description	Avg	Max	Min	Max/Min	Avg/Min
Bldg A - Dock Area	2.1 fc	5.1 fc	0.6 fc	8.5:1	3.5:1
Bldg A - Parking South	1.4 fc	5.9 fc	0.2 fc	29.5:1	7.0:1
Bldg A - Parking Southwest	1.1 fc	4.4 fc	0.4 fc	11.0:1	2.8:1
Bldg A - Sidewalk East	1.2 fc	2.9 fc	0.1 fc	29.0:1	12.0:1
Bldg A - West Landscape	1.3 fc	2.1 fc	0.7 fc	3.0:1	1.9:1
Bldg B - Dock Area	2.1 fc	4.8 fc	0.7 fc	6.9:1	3.0:1
Bldg B - Parking West	1.1 fc	7.1 fc	0.2 fc	35.5:1	5.5:1
Bldg B - South East	1.8 fc	4.5 fc	0.6 fc	7.5:1	3.0:1
Bldg B - South Parking	1.5 fc	4.9 fc	0.4 fc	12.3:1	3.8:1
Bldg C - Dock Area	1.8 fc	3.5 fc	0.4 fc	8.8:1	4.5:1
Bldg C - Parking North	0.8 fc	3.4 fc	0.1 fc	34.0:1	8.0:1
Bldg C - Sidewalk East	1.3 fc	3.7 fc	0.1 fc	37.0:1	13.0:1
Bldg C - West	1.8 fc	3.3 fc	0.7 fc	4.7:1	2.6:1
Property Line	0.0 fc	0.0 fc	0.0 fc	N/A	N/A
Property Line - Roadway	0.0 fc	0.0 fc	0.0 fc	N/A	N/A
Roadway - Bldg B North	0.5 fc	2.3 fc	0.1 fc	23.0:1	5.0:1
Roadway - Entrance NE	0.5 fc	1.2 fc	0.1 fc	12.0:1	5.0:1
Roadway Bldg A & B South	0.3 fc	0.9 fc	0.1 fc	9.0:1	3.0:1
Truck Court	0.3 fc	1.9 fc	0.1 fc	19.0:1	3.0:1

LIGHTING NOTES:

1. POLE FIXTURES MOUNTED ON 25'-0" POLE C/W 3'-0" ARTFORM BASE
2. ALL LIGHTING DEVICES SHALL BE FULL CUT OFF AND NIGHT SKY FRIENDLY, AND SHALL BE MITIGATED AT THE SOURCE SO THAT NO LIGHT (0.0 fc) WILL BE DIRECTLY PROJECTED ONTO ADJACENT PROPERTIES.

GENERAL NOTES:

1. CONDUIT PATHWAY ROUTES ARE SHOWN TO INDICATE START AND STOP LOCATIONS, AND GENERAL INTENT. THE EXACT ROUTE MAY VARY ON SITE.
2. ELECTRICAL CONTRACTOR TO COORDINATE ROUTES WITH OTHER SERVICES.

DATE	ISSUED FOR	REV
NOV 18/21	ISSUED FOR SITE PLAN APPROVAL	A
JUN 17/22	RE-ISSUED FOR SITE PLAN APPROVAL	B
SEP 01/23	RE-ISSUED FOR SITE PLAN APPROVAL	C
-	-	-
-	-	-
-	-	-
-	-	-
-	-	-
-	-	-
-	-	-
-	-	-
-	-	-
-	-	-
-	-	-
-	-	-

KEY PLAN

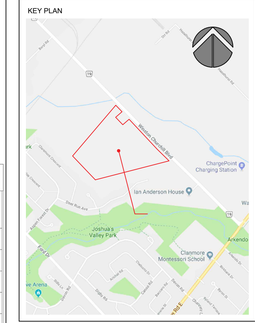

JANICK ELECTRIC LTD
1170 SHEPPARD AVE. WEST
UNIT #9
NORTH YORK, ON M3K 2A3
TEL: (416) 635-8989
FAX: (416) 635-8484

THIS DRAWING HAS BEEN PREPARED SOLELY FOR THE USE OF BLACKWOOD AND THERE ARE NO REPRESENTATIONS OF ANY KIND MADE BY JANICK ELECTRIC LIMITED TO ANY PARTY WITH WHOM JANICK ELECTRIC LIMITED HAS NOT ENTERED INTO A CONTRACT.

BALDASSARRA Architects Inc.
30 Great Gulf Drive, Unit 20 | Concord ON | L4K 0K7
T. 905.660.0722 | www.baldassarra.ca

LICENSED PROFESSIONAL ENGINEER
D.S. DUMA
100219612
2023-09-01
PROVINCE OF ONTARIO

THIS DRAWING SHALL NOT BE USED FOR CONSTRUCTION PURPOSES UNTIL THE SEAL APPEARING HEREON IS SIGNED AND DATED BY THE ARCHITECT OR ENGINEER.

PROJECT NORTH | TRUE NORTH

PROJECT
560 WINSTON CHURCHILL BLVD.
OAKVILLE, ONTARIO

DRAWING TITLE
SITE PLAN

DATE	DRAWN	CHECKED	SCALE
NOV 2021	D.D.	J.W.	1 : 750

CHECK SCALE (print may be photo-reduced) 0 — 1 inch | 0 — 10mm

JANICK PROJECT No.	DRAWING NO.
C---	EL100

560 WINSTON CHURCHILL_EL100 – SITE PLAN.dwg Sep 01, 2023–5:15pm