EAST ELEVATION

SOUTH ELEVATION

CONTRACTOR MUST CHECK AND VERIFY ALL DIMENSIONS AND JOB CONDITIONS BEFORE PROCEEDING WITH WORK

ALL DRAWINGS MAY BE SUBJECT TO CHANGE DUE TO COMMENTS FROM MUNICIPAL DEPARTMENTS AND OTHER AGENCIES WITH AUTHORITY

ALL DRAWINGS AND SPECIFICATIONS ARE THE PROPERTY OF THE ARCHITECTS AND MUST BE RETURNED AT THE COMPLETION OF THE WORK

THE CONTRACTOR WORKING FROM DRAWINGS NOT SPECIFICALLY MARKED 'FOR CONSTRUCTION' MUST ASSUME FULL RESPONSIBILITY AND BEAR COSTS FOR ANY CORRECTIONS OR DAMAGES RESULTING FROM HIS OR HER WORK

KEY TO DETAIL LOCATION

No. / No. — DETAIL NUMBER / DRAWING SHEET NUMBER

ALL PREVIOUS ISSUES OF THIS DRAWING ARE SUPERSEDED

DRAWING SETS ISSUED	No.	(DD,MM,YY)	BY
SURVEY UNDERLAY	1	16.10.2020	WH
0.25 visitor parking	2	20.10.2020	WH
SMALLER TRAFFIC TRIANGLE	3	05.01.2021	WH
CLIENT REVIEW	4	05.11.2021	WH
CLIENT REVIEW	5	05.19.2021	WH
SUBMISSION	6	06.24.2021	WH
SUBMISSION COMMENTS	7	10.04.2021	WH
SUBMISSION COMMENTS	8	11.01.2021	WH
CIVIL/ ELECT COMMENTS	9	11.08.2021	WH
COMBINED SURVEYS/ CL BOUNDARY	10	26.11.2021	WH
ADDED CIVIL BLOCK	11	07.01.2022	WH
GRADES ADDED TO ELEVATIONS	12	04.02.2022	WH
PER MEETING	13	20.12.2022	WH
STATISTICS CHART	14	21.12.2022	WH
12M RIGHT OF WAY- ENTRYS./EXITS	15	08.03.2023	WH
PROP BULB AND ADJACENT PROP	16	30.03.2023	WH
GRADING/ LANDSCAPE	17	08.05.2023	WH
RAISE GRADES PER HYDRO G	18	16.05.2023	WH
ELEVATIONS PER FINAL GRADING	19	01.06.2023	WH
TIS REPORT UPDATES	20	22.06.2023	WH
LANDSCAPE BIKES	21	30.06.2023	WH
WASTE	22	24.07.2023	WH

REVISIONS TO DRAWING	No.	DATE (DD,MM,YY)	BY

BUILDING PERMIT NUMBER:

NOT FOR CONSTRUCTION WITHOUT PERMIT

KNYMH ARCHITECTURE • SOLUTIONS

KNYMH INC.
1006 SKYVIEW DRIVE • SUITE 101
BURLINGTON, ONTARIO • L7P 0V1
T 905.639.6595
F 905.639.0394
www.knymh.com info@knymh.com

ONTARIO ASSOCIATION OF ARCHITECTS
PRZEMYSLAW MUSZKOWSKI
LICENCE 7984

RESIDENTIAL PROJECT

1354 BRONTE ROAD
OAKVILLE, ONTARIO

DRAWING SHEET TITLE:

ELEVATIONS

DRAWING SCALE:

PROJECT NUMBER: 20041

DRAWN BY: CHECKED BY:

DRAWING VERSION:

PLOT DATE: July 24, 2023

DRAWING SHEET NUMBER: A4

TIMESTAMP-2023-07-24 4:43:18 PM - P:\KNYMH-O:\2020\20041 - Valley Group - 1354 Bronte Road\4. Drawings\4.03 Schematic Design\20041 2023-07-24.dwg

NORTH ELEVATION

WEST ELEVATION

CONTRACTOR MUST CHECK AND VERIFY ALL DIMENSIONS AND JOB CONDITIONS BEFORE PROCEEDING WITH WORK

ALL DRAWINGS MAY BE SUBJECT TO CHANGE DUE TO COMMENTS FROM MUNICIPAL DEPARTMENTS AND OTHER AGENCIES WITH AUTHORITY

ALL DRAWINGS AND SPECIFICATIONS ARE THE PROPERTY OF THE ARCHITECTS AND MUST BE RETURNED AT THE COMPLETION OF THE WORK

THE CONTRACTOR WORKING FROM DRAWINGS NOT SPECIFICALLY MARKED 'FOR CONSTRUCTION' MUST ASSUME FULL RESPONSIBILITY AND BEAR COSTS FOR ANY CORRECTIONS OR DAMAGES RESULTING FROM HIS OR HER WORK

KEY TO DETAIL LOCATION

No. — DETAIL NUMBER
No. — DRAWING SHEET NUMBER

ALL PREVIOUS ISSUES OF THIS DRAWING ARE SUPERSEDED

DRAWING SETS ISSUED	No.	(DD,MM,YY)	BY
SURVEY UNDERLAY	1	16.10.2020	WH
0.25 visitor parking	2	20.10.2020	WH
SMALLER TRAFFIC TRIANGLE	3	05.01.2021	WH
CLIENT REVIEW	4	05.11.2021	WH
CLIENT REVIEW	5	05.19.2021	WH
SUBMISSION	6	06.24.2021	WH
SUBMISSION COMMENTS	7	10.04.2021	WH
SUBMISSION COMMENTS	8	11.01.2021	WH
CIVIL/ ELECT COMMENTS	9	11.08.2021	WH
COMBINED SURVEYS/ CL BOUNDARY	10	26.11.2021	WH
ADDED CIVIL BLOCK	11	07.01.2022	WH
GRADES ADDED TO ELEVATIONS	12	04.02.2022	WH
PER MEETING	13	20.12.2022	WH
STATISTICS CHART	14	21.12.2022	WH
12M RIGHT OF WAY- ENTRYS./EXITS	15	08.03.2023	WH
PROP BULB AND ADJACENT PROP	16	30.03.2023	WH
GRADING/ LANDSCAPE	17	08.05.2023	WH
RAISE GRADES PER HYDRO G	18	16.05.2023	WH
ELEVATIONS PER FINAL GRADING	19	01.06.2023	WH
TIS REPORT UPDATES	20	22.06.2023	WH
LANDSCAPE BIKES	21	30.06.2023	WH
WASTE	22	24.07.2023	WH

REVISIONS TO DRAWING	No.	DATE (DD,MM,YY)	BY

BUILDING PERMIT NUMBER:

NOT FOR CONSTRUCTION WITHOUT PERMIT

KNYMH
ARCHITECTURE • SOLUTIONS
KNYMH INC.
1006 SKYVIEW DRIVE • SUITE 101
BURLINGTON, ONTARIO • L7P 0V1
T 905.639.6595
F 905.639.0394
www.knymh.com
info@knymh.com

ONTARIO ASSOCIATION OF ARCHITECTS
PRZEMYSLAW WYSZKOWSKI
LICENCE
7984

RESIDENTIAL PROJECT

1354 BRONTE ROAD
OAKVILLE, ONTARIO

DRAWING SHEET TITLE:

ELEVATIONS

DRAWING SCALE:

PROJECT NUMBER: 20041

DRAWN BY:

CHECKED BY:

DRAWING VERSION:

PLOT DATE: July 24, 2023

DRAWING SHEET NUMBER: A5

TIMESTAMP 2023.07.24 4:42:29 PM FILEPATH O:\2020\20041 - Valley Group - 1354 Bronte Road\4 Drawings\4.03 Schematic Design\20041 2023.07.24.rvt

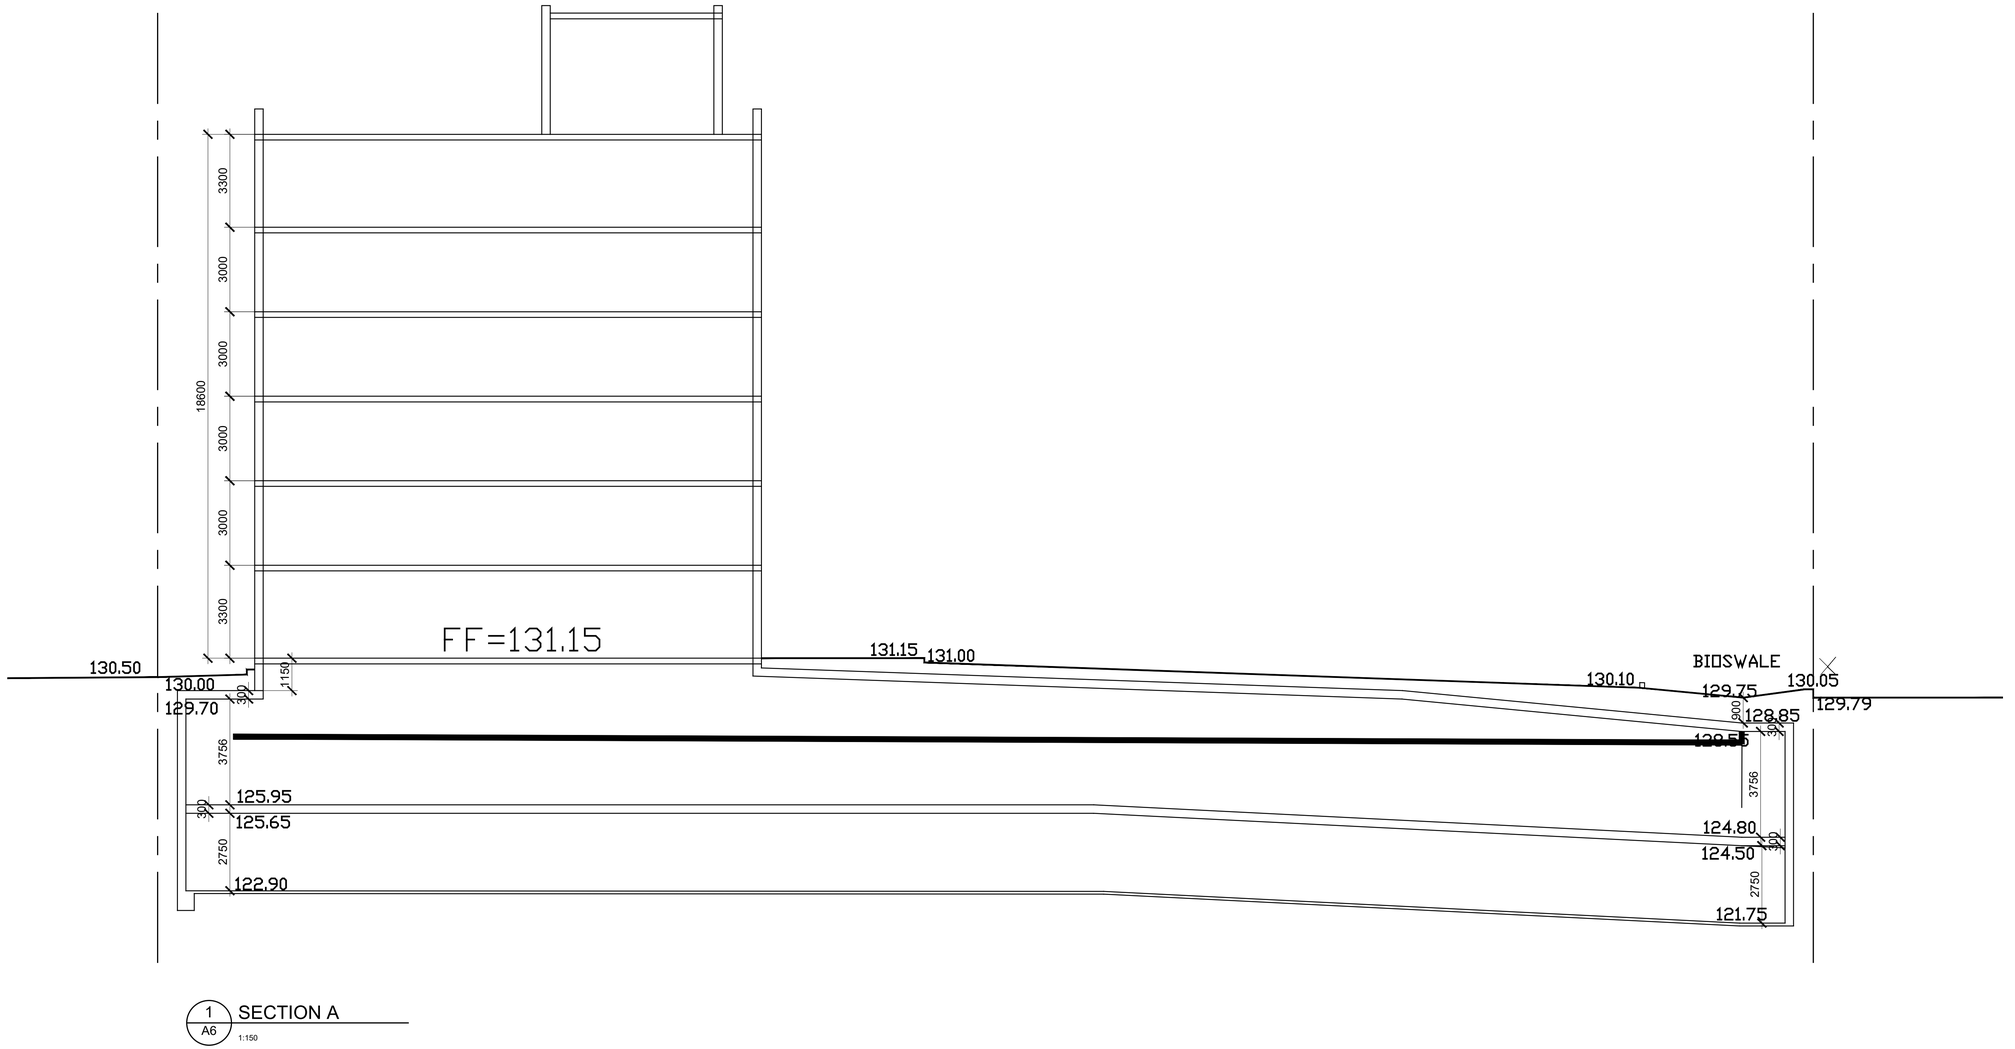

1 / A6 SECTION A

1:150

CONTRACTOR MUST CHECK AND VERIFY ALL DIMENSIONS AND JOB CONDITIONS BEFORE PROCEEDING WITH WORK

ALL DRAWINGS MAY BE SUBJECT TO CHANGE DUE TO COMMENTS FROM MUNICIPAL DEPARTMENTS AND OTHER AGENCIES WITH AUTHORITY

ALL DRAWINGS AND SPECIFICATIONS ARE THE PROPERTY OF THE ARCHITECTS AND MUST BE RETURNED AT THE COMPLETION OF THE WORK

THE CONTRACTOR WORKING FROM DRAWINGS NOT SPECIFICALLY MARKED 'FOR CONSTRUCTION' MUST ASSUME FULL RESPONSIBILITY AND BEAR COSTS FOR ANY CORRECTIONS OR DAMAGES RESULTING FROM HIS OR HER WORK

KEY TO DETAIL LOCATION

No. (DETAIL NUMBER) / No. (DRAWING SHEET NUMBER)

ALL PREVIOUS ISSUES OF THIS DRAWING ARE SUPERSEDED

DRAWING SETS ISSUED	No.	(DD,MM,YY)	BY
SURVEY UNDERLAY	1	16.10.2020	WH
0.25 visitor parking	2	20.10.2020	WH
SMALLER TRAFFIC TRIANGLE	3	05.01.2021	WH
CLIENT REVIEW	4	05.11.2021	WH
CLIENT REVIEW	5	05.19.2021	WH
SUBMISSION	6	06.24.2021	WH
SUBMISSION COMMENTS	7	10.04.2021	WH
SUBMISSION COMMENTS	8	11.01.2021	WH
CIVIL/ ELECT COMMENTS	9	11.08.2021	WH
COMBINED SURVEYS/ CL BOUNDARY	10	26.11.2021	WH
ADDED CIVIL BLOCK	11	07.01.2022	WH
GRADES ADDED TO ELEVATIONS	12	04.02.2022	WH
PER MEETING	13	20.12.2022	WH
STATISTICS CHART	14	21.12.2022	WH
12M RIGHT OF WAY- ENTRYS./EXITS	15	08.03.2023	WH
PROP BULB AND ADJACENT PROP	16	30.03.2023	WH
GRADING/ LANDSCAPE	17	08.05.2023	WH
RAISE GRADES PER HYDRO G	18	16.05.2023	WH
ELEVATIONS PER FINAL GRADING	19	01.06.2023	WH
TIS REPORT UPDATES	20	22.06.2023	WH
LANDSCAPE BIKES	21	30.06.2023	WH
WASTE	22	24.07.2023	WH

REVISIONS TO DRAWING	No.	DATE (DD,MM,YY)	BY

BUILDING PERMIT NUMBER:

NOT FOR CONSTRUCTION WITHOUT PERMIT

KNYMH
ARCHITECTURE • SOLUTIONS

KNYMH INC.
1006 SKYVIEW DRIVE • SUITE 101
BURLINGTON, ONTARIO • L7P 0V1
T 905.639.6595
F 905.639.0394

www.knymh.com info@knymh.com

ONTARIO ASSOCIATION OF ARCHITECTS
PRZEMYSLAW MYSZKOWSKI
LICENCE
7984

RESIDENTIAL PROJECT

1354 BRONTE ROAD
OAKVILLE, ONTARIO

DRAWING SHEET TITLE:

BUILDING SECTION

DRAWING SCALE:	PROJECT NUMBER:
1:100	20041

DRAWN BY:	CHECKED BY:	DRAWING SHEET NUMBER:
DRAWING VERSION:		A6
PLOT DATE: July 24, 2023		

TIMESTAMP 2023.07.24 4:42:27 PM FILEPATH O:\2020\20041 - Valley Group - 1354 Bronte Road\4.0 Drawings\4.03 Schematic Design\20041 2023.07.24.dwg

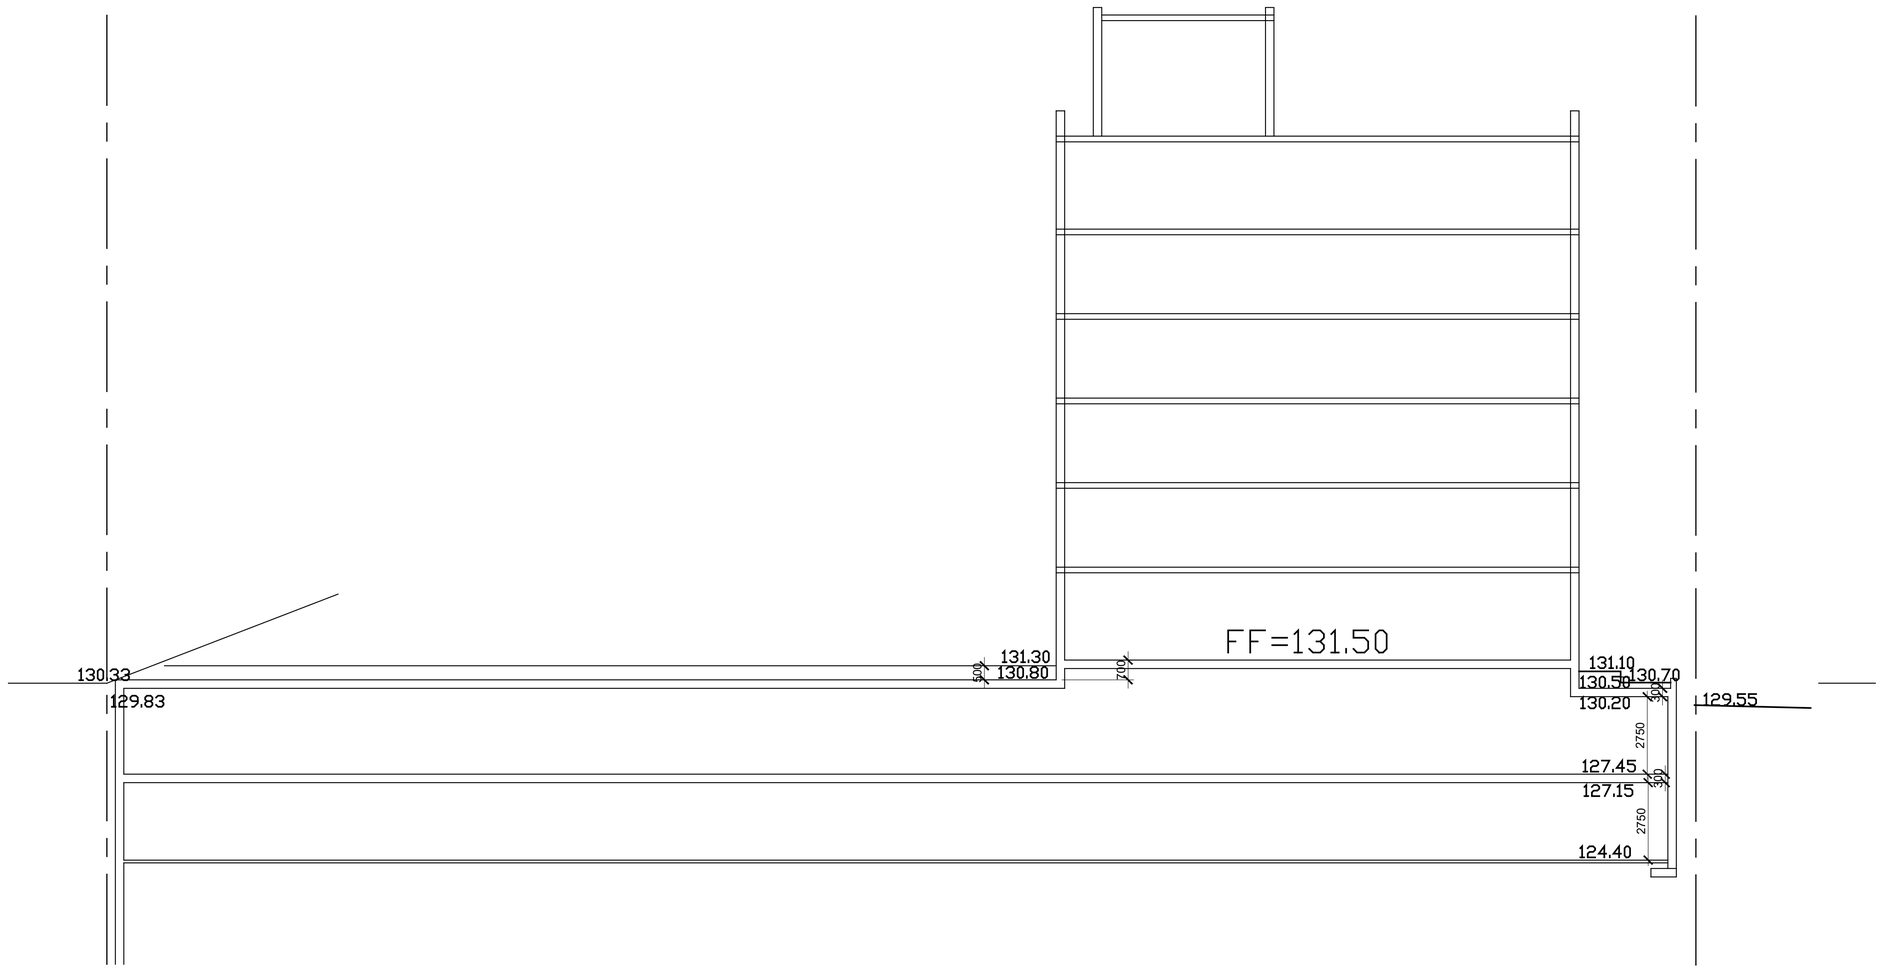

1 / A6 SECTION B

1:150

CONTRACTOR MUST CHECK AND VERIFY ALL DIMENSIONS AND JOB CONDITIONS BEFORE PROCEEDING WITH WORK

ALL DRAWINGS MAY BE SUBJECT TO CHANGE DUE TO COMMENTS FROM MUNICIPAL DEPARTMENTS AND OTHER AGENCIES WITH AUTHORITY

ALL DRAWINGS AND SPECIFICATIONS ARE THE PROPERTY OF THE ARCHITECTS AND MUST BE RETURNED AT THE COMPLETION OF THE WORK

THE CONTRACTOR WORKING FROM DRAWINGS NOT SPECIFICALLY MARKED 'FOR CONSTRUCTION' MUST ASSUME FULL RESPONSIBILITY AND BEAR COSTS FOR ANY CORRECTIONS OR DAMAGES RESULTING FROM HIS OR HER WORK

KEY TO DETAIL LOCATION

No. / No. — DETAIL NUMBER / DRAWING SHEET NUMBER

ALL PREVIOUS ISSUES OF THIS DRAWING ARE SUPERSEDED

DRAWING SETS ISSUED	No.	(DD,MM,YY)	BY
SURVEY UNDERLAY	1	16.10.2020	WH
0.25 visitor parking	2	20.10.2020	WH
SMALLER TRAFFIC TRIANGLE	3	05.01.2021	WH
CLIENT REVIEW	4	05.11.2021	WH
CLIENT REVIEW	5	05.19.2021	WH
SUBMISSION	6	06.24.2021	WH
SUBMISSION COMMENTS	7	10.04.2021	WH
SUBMISSION COMMENTS	8	11.01.2021	WH
CIVIL/ ELECT COMMENTS	9	11.08.2021	WH
COMBINED SURVEYS/ CL BOUNDARY	10	26.11.2021	WH
ADDED CIVIL BLOCK	11	07.01.2022	WH
GRADES ADDED TO ELEVATIONS	12	04.02.2022	WH
PER MEETING	13	20.12.2022	WH
STATISTICS CHART	14	21.12.2022	WH
12M RIGHT OF WAY- ENTRYS./EXITS	15	08.03.2023	WH
PROP BULB AND ADJACENT PROP	16	30.03.2023	WH
GRADING/ LANDSCAPE	17	08.05.2023	WH
RAISE GRADES PER HYDRO G	18	16.05.2023	WH
ELEVATIONS PER FINAL GRADING	19	01.06.2023	WH
TIS REPORT UPDATES	20	22.06.2023	WH
LANDSCAPE BIKES	21	30.06.2023	WH
WASTE	22	24.07.2023	WH

REVISIONS TO DRAWING	No.	DATE (DD,MM,YY)	BY

BUILDING PERMIT NUMBER:

NOT FOR CONSTRUCTION WITHOUT PERMIT

KNYMH
ARCHITECTURE • SOLUTIONS

KNYMH INC.
1006 SKYVIEW DRIVE • SUITE 101
BURLINGTON, ONTARIO • L7P 0V1
T 905.639.6595
F 905.639.0394

www.knymh.com info@knymh.com

ONTARIO ASSOCIATION OF ARCHITECTS
PRZEMYSLAW WYSZOWSKI
LICENCE 7984

RESIDENTIAL PROJECT

1354 BRONTE ROAD
OAKVILLE, ONTARIO

DRAWING SHEET TITLE:

BUILDING SECTION

DRAWING SCALE:	PROJECT NUMBER:
1:100	20041

DRAWN BY:	CHECKED BY:	DRAWING SHEET NUMBER:
DRAWING VERSION:		A7
PLOT DATE: July 24, 2023		

TIMESTAMP 2023.07.24 4:42:23 PM PLEPATH O:\2020\20041 - Valley Group - 1354 Bronte Road\4 Drawings\4.03 Schematic Design\20041 2023.07.24.rtep