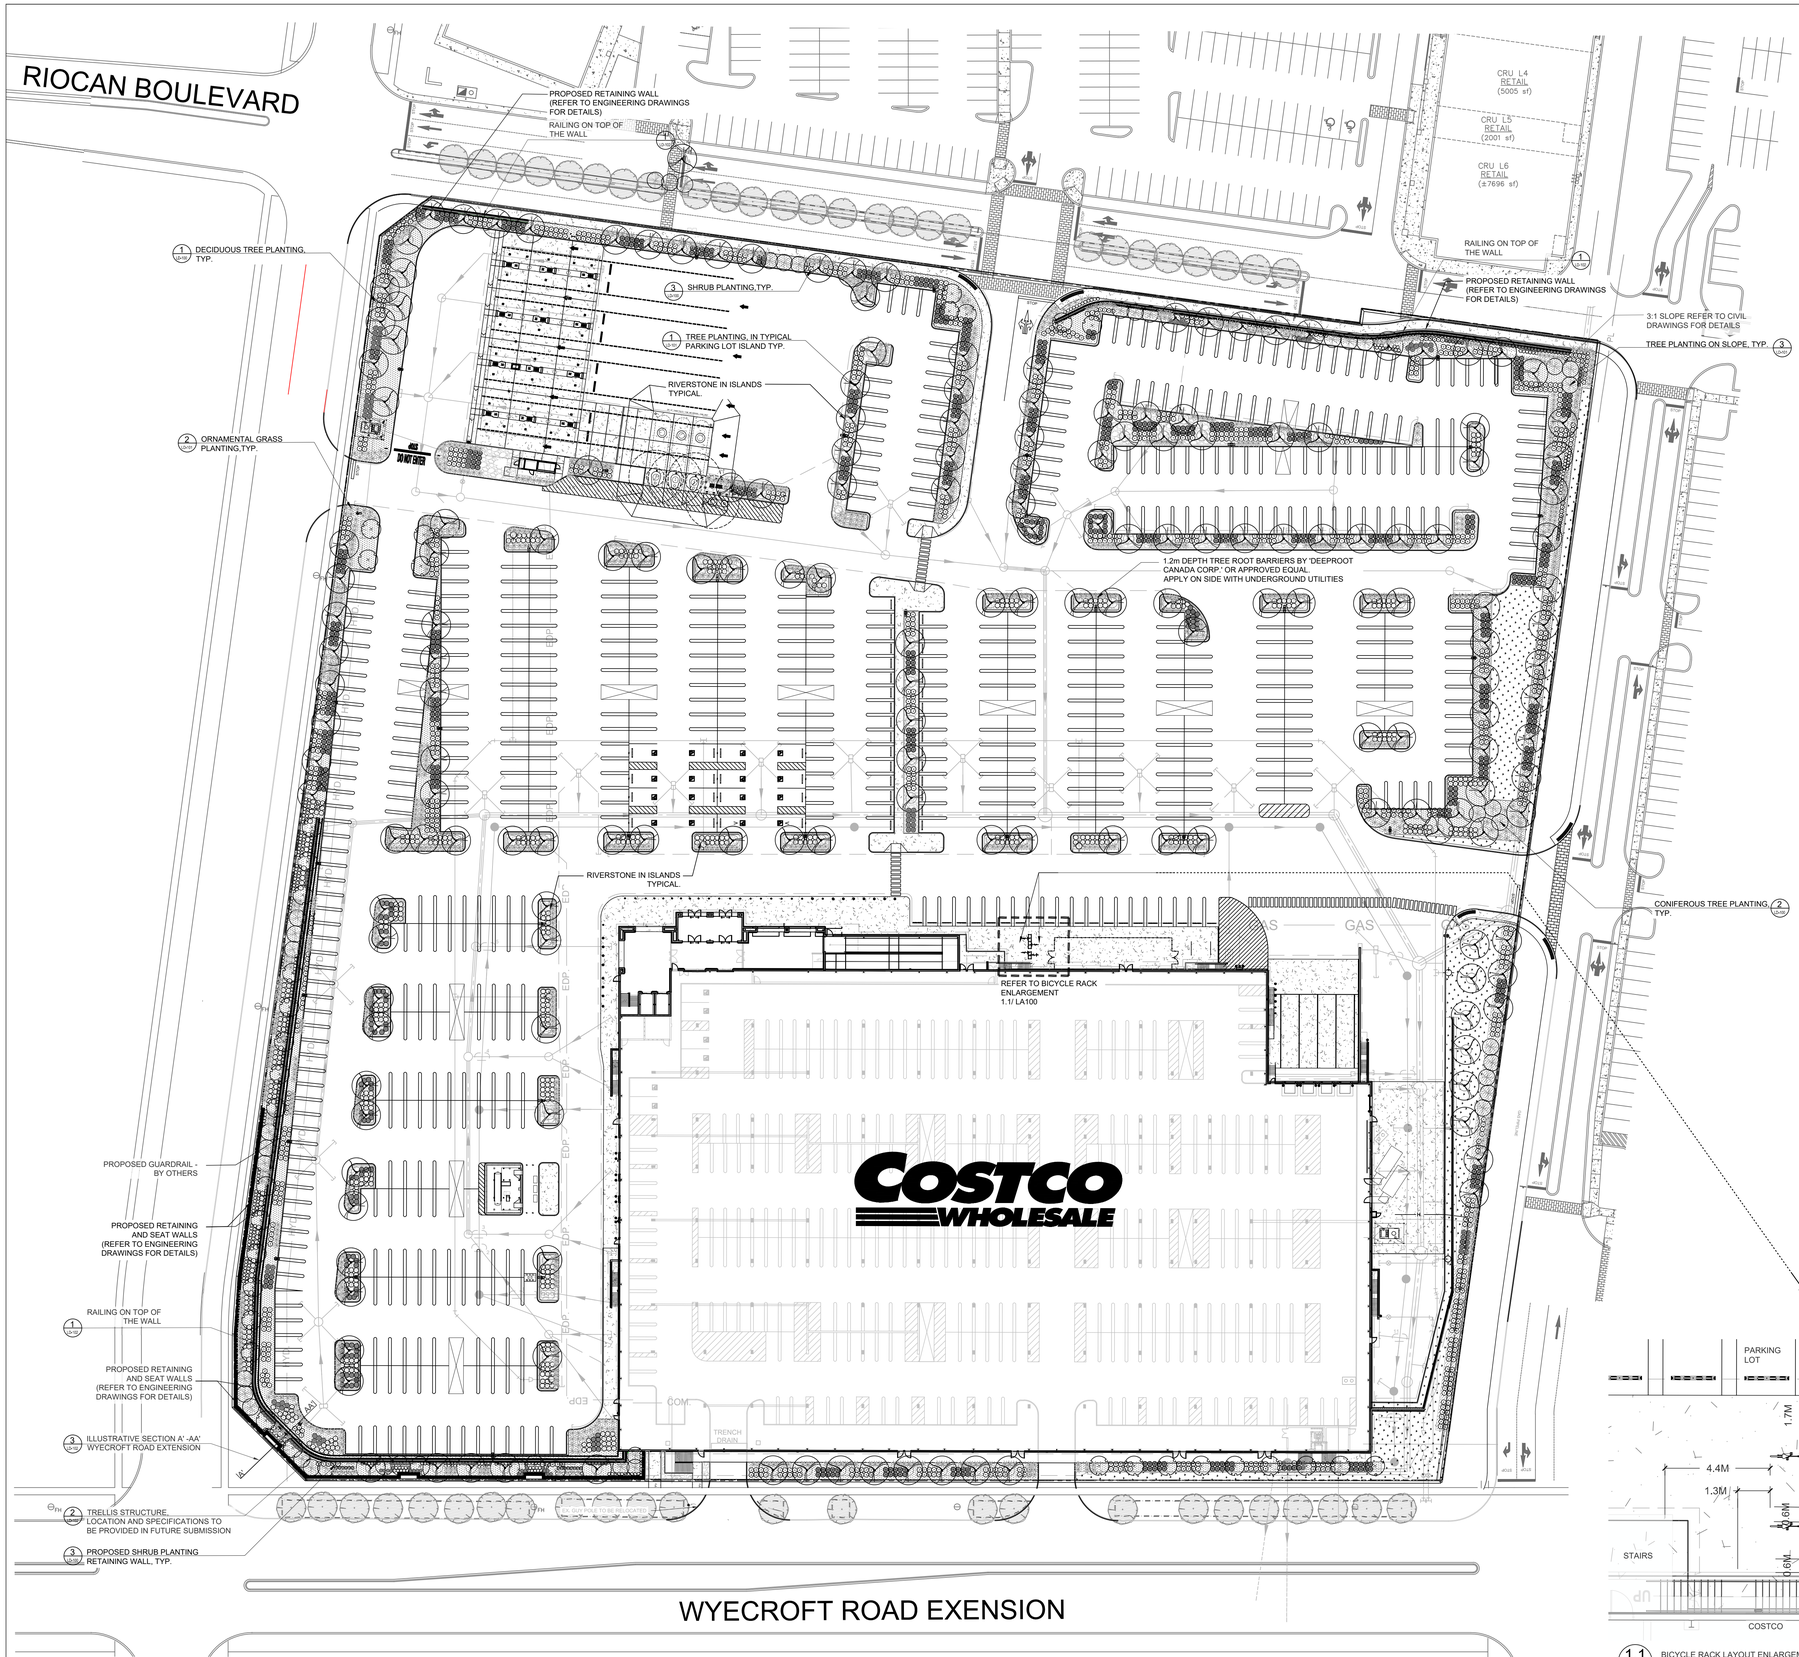

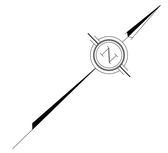

RIVERSTONE IN ISLANDS TYPICAL.

NOTE:
1. ALL ISLANDS TO BE FILLED WITH 150mm DEPTH RIVERSTONE (50mm-125mm DIA) OVER FILTER FABRIC (TERRAFIX 270R OR EQUAL)
2. 1.2M DEPTH TREE ROOT BARRIERS BY 'DEEPROOT CANADA CORP.' OR APPROVED EQUAL APPLY ON SIDE WITH UNDERGROUND UTILITIES

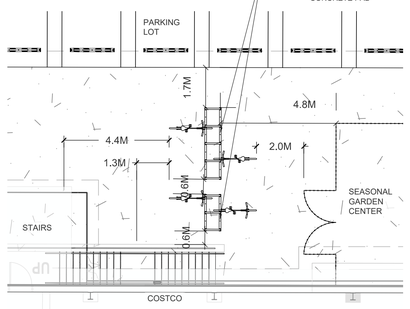

1.1 LA-100 BICYCLE RACK LAYOUT ENLARGEMENT
SCALE: 1: 100

COSTCO WHOLESALE

OAKVILLE, ONTARIO
NEW WAREHOUSE AND FUEL FACILITY

COSTCO WHOLESALE CORPORATION
999 LAKE DRIVE
ISSAQUAH, WA 98027
T: 425.313.8100
Costco.com

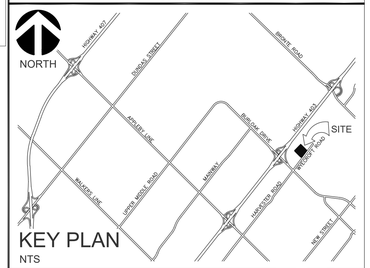

KEY PLAN
NTS

LEGEND

- PROPOSED DECIDUOUS TREE — REFER TO DECIDUOUS TREE PLANTING DETAILS 1/LD-100, 1/LD-101 AND 3/LD-101
- PROPOSED CONIFEROUS TREE REFER TO CONIFEROUS TREE PLANTING DETAILS 2/LD-100 AND 3/LD-101
- PROPOSED SHRUB / PERENNIALS AND GRASSES REFER TO SHRUB AND GRASSES PLANTING DETAILS 3/LD-100 AND 2/LD-101
- PROPOSED SOD
- PROPOSED MULCH
- PROPOSED 150mm DEPTH RIVERSTONE (50mm-125mm DIA) OVER FILTER FABIC (TERRAFIX 270R OR EQUAL)
- PROPERTY LINE
- TREE PROTECTION FENCE
- EXISTING SURVEYED TREE

6	RE-ISSUED FOR SPA (SP-49)	ST	2025-05-30	-
5	RE-ISSUED FOR SPA	GM	2024-07-30	-
4	ISSUED FOR SPA	SC	2024-02-02	-
3	COSTCO/RIOCAN REVIEW SUBMISSION	SI	2023-12-15	-
2	ISSUED FOR GREEN INK (SP-42)	SI	2023-08-11	-
1	ISSUED FOR GREEN INK (SP-42)	SI	2023-06-29	-
	REVISIONS	BY	DATE	APPR.

ISSUED FOR APPROVAL, NOT FOR CONSTRUCTION
ALL PREVIOUS ISSUES OF THIS DRAWING ARE SUPERSEDED

SHEET TITLE
LANDSCAPE LAYOUT PLAN

CONSULTANT
wsp

ONTARIO ASSOCIATION OF LANDSCAPE ARCHITECTS — BENJAMIN D. VANDERBEEK — OALA — 30/05/2025 — MEMBER

DESIGNED	DRAWN	CHECKED
SI	GM/SI	SC/BV

SCALE	DATE
1:500	MAY 26, 2025

PROJECT NUMBER	DWG. NUMBER
211-08276-00	LA-100