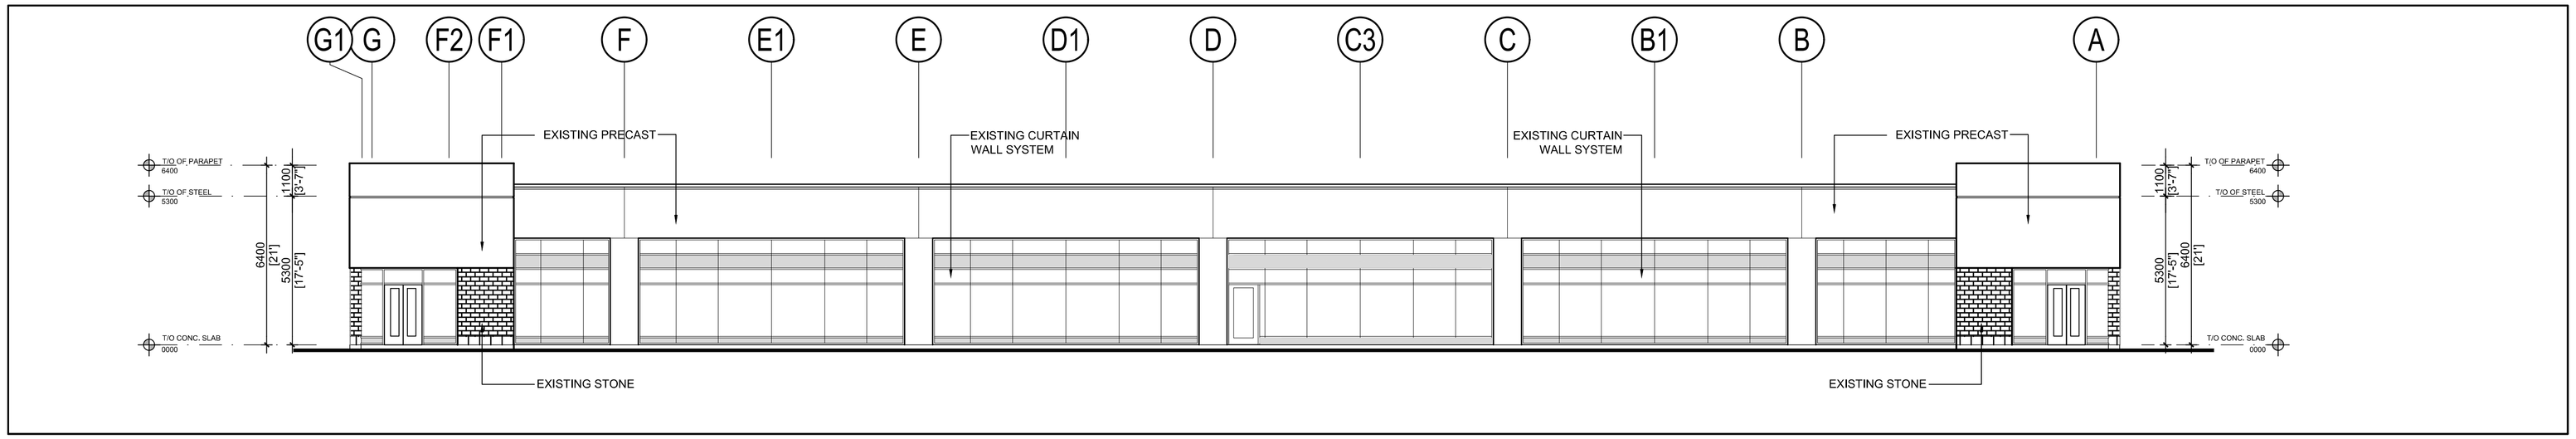

1 A-3.0 EXISTING NORTH ELEVATION
1:125

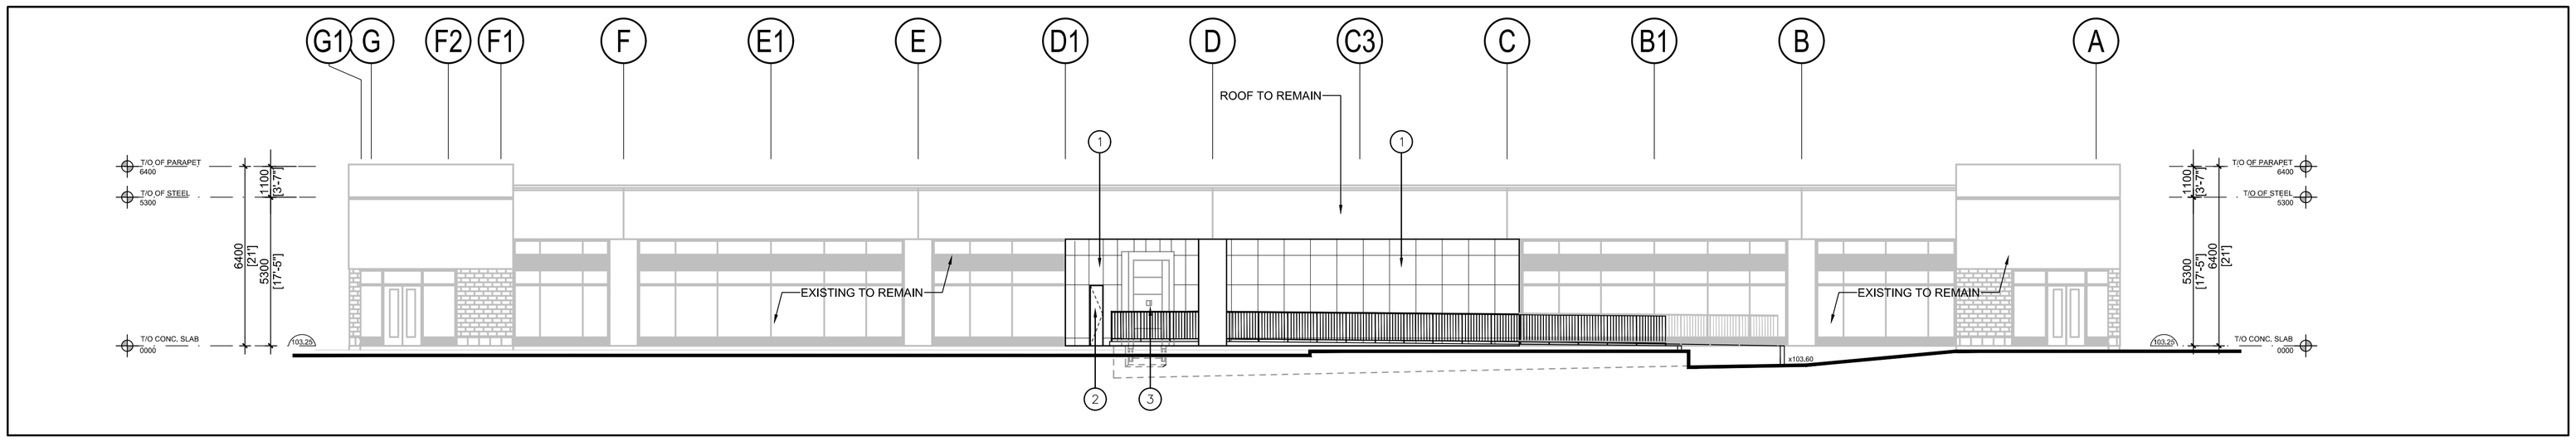

2 A-3.0 PROPOSED NORTH ELEVATION
1:125

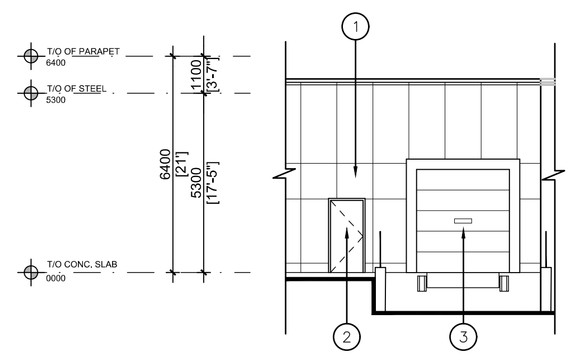

3 A-3.0 PARTIAL ELEVATION AT LOADING DOOR
1:125

MATERIAL LEGEND

1. INSULATED METAL PANELS BY KINGSPAN OR APPROVED EQUAL. COLOUR TO WHITE, SAMPLE TO BE SUBMITTED FOR ARCHITECT'S APPROVAL.
2. INSULATED HOLLOW METAL DOOR IN PRESSED STEEL THERMAL FRAME. DOOR AND FRAME PAINTED TO MATCH ADJACENT WALL COLOUR.
3. INSULATED HOLLOW METAL OVERHEAD DOOR C/W TEMPERED GLASS VIEW WINDOW. COLOUR TO BE GREY TO MATCH INSULATED METAL PANELS. C/W DOCK SEAL, DOCK LEVELLER AND DOCK BUMPERS.

No.	ISSUED	DATE
1	ISSUED FOR PAC	JULY 14, 2023
2	ISSUED FOR SPA	OCT. 6, 2023

No.	REVISION	DATE

BALDASSARRA Architects Inc.
30 Great Gulf Drive, Unit 20 | Concord ON | L4K 0K7
T. 905.660.0722 | www.baldassarra.ca

ONTARIO ASSOCIATION OF ARCHITECTS
J. BALDASSARRA LICENSE 3654

OWNERS INFORMATION:

BLACKWOOD PARTNERS

GREAT LAKES BUSINESS PARK

3421 SUPERIOR COURT
OAKVILLE, ONTARIO

ELEVATIONS BUILDING 'C'

DATE:	DRAWN BY:	CHECKED:	SCALE:
OCT. 2023	HP		AS NOTED

PROJECT No. P-23019

DRAWING No. A-3.0

P:\P-23019 Great Lakes - Bldg C Truck Parking\Drawings\01 Current Drawings\P-23019 A-3_0.dwg, 2023-10-05 4:58:19 PM, LouisY, AutoCAD PDF (General Documentation).pc3
P:\P-23019 Great Lakes - Bldg C Truck Parking\Drawings\01 Current Drawings\P-23019 A-3_0.dwg