LEGEND:

- NEW PLANTED BED
- NEW GRASSED AREAS
- NEW NATURALLY MEADOWED AREA
- NEW TREE PLANTING
- EXISTING TREES TO REMAIN

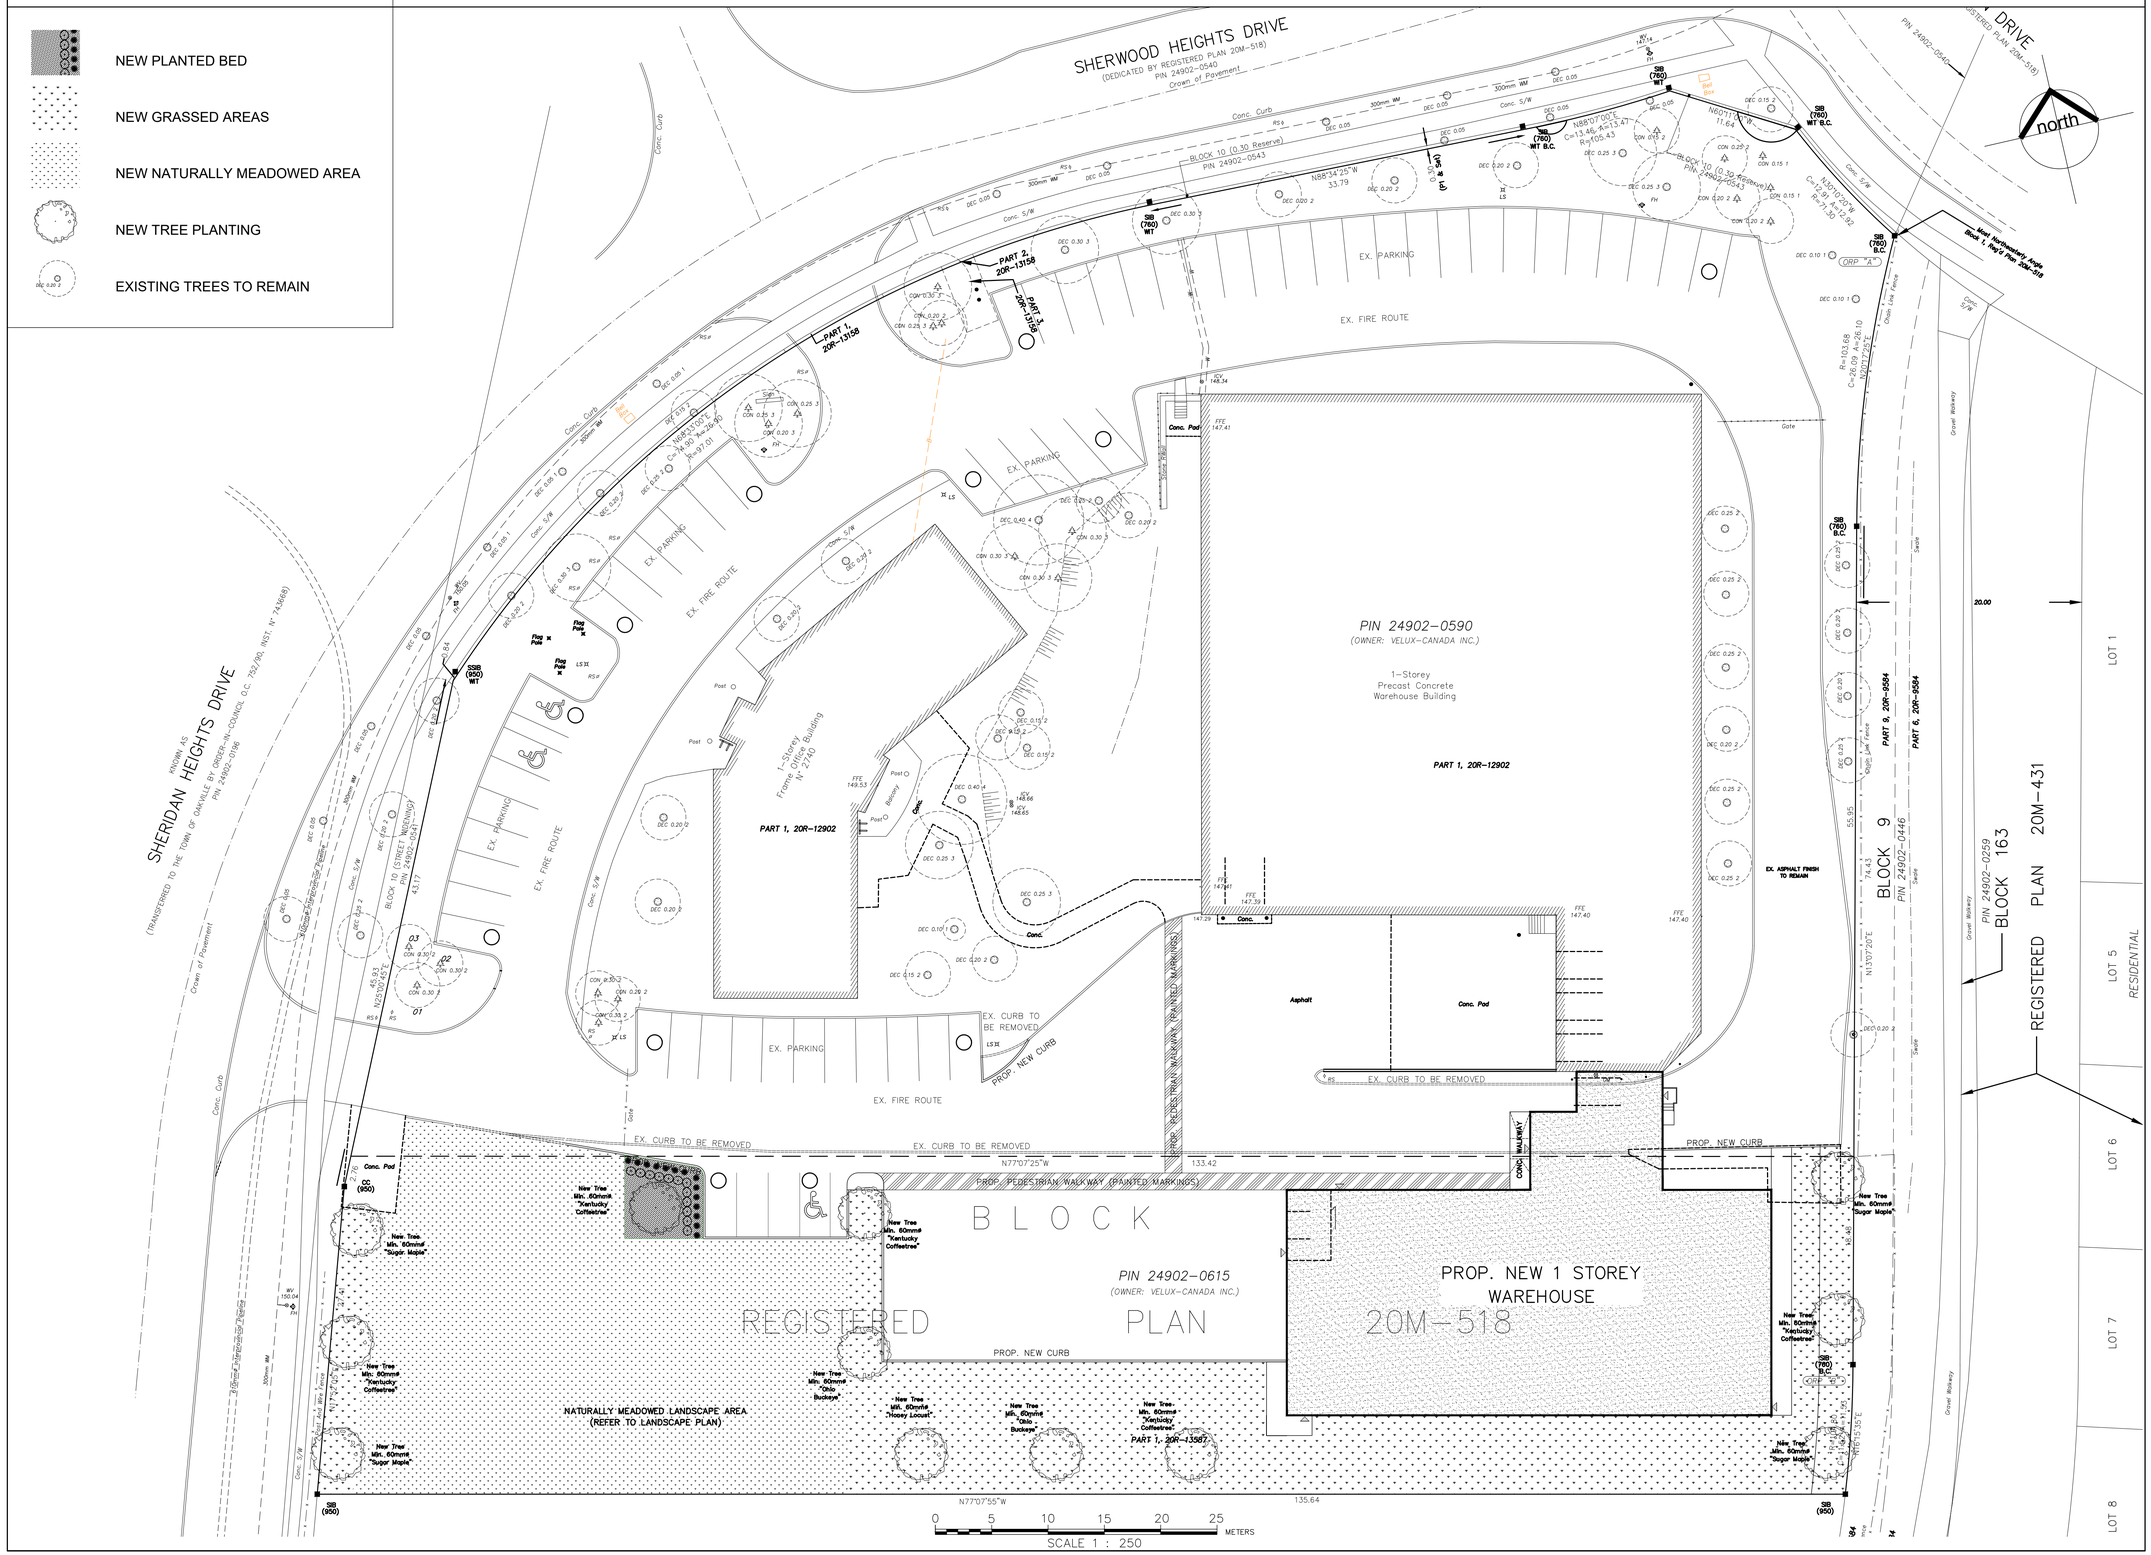

GENERAL NOTES

FEATURES OF CONSTRUCTION NOT FULLY SHOWN ARE TO BE THE SAME CHARACTER AS THOSE NOTED FOR SIMILAR CONDITIONS.

ALL DIMENSIONS AND INFORMATION SHOWN ON THESE DRAWINGS MUST BE CHECKED AND VERIFIED ON SITE PRIOR TO CONSTRUCTION AND FABRICATION OF ITS COMPONENTS. SHOULD EXISTING CONDITIONS OR SERVICES BE FOUND TO VARY FROM THOSE INDICATED ON THE ARCHITECTURAL DRAWINGS, THE DESIGN OFFICE MUST BE NOTIFIED IMMEDIATELY.

UNLESS SPECIFICALLY NOTED OTHERWISE ON THE DRAWINGS, NO PROVISION HAS BEEN MADE ON THE DRAWINGS FOR CONDITIONS OCCURRING DURING CONSTRUCTION. THE CONTRACTOR IS TO PROVIDE ALL NECESSARY BRACING AND SHORING REQUIRED FOR STRESS AND INSTABILITY OCCURRING FROM ANY CAUSE DURING CONSTRUCTION. THE CONTRACTOR SHALL ACCEPT RESPONSIBILITY FOR ALL SUCH MEASURES. IT SHALL ALSO BE THE RESPONSIBILITY OF THE CONTRACTOR TO PROVIDE ALL NECESSARY BRACING, SHORING, SHEET PILING OR OTHER TEMPORARY SUPPORTS TO SAFEGUARD ALL EXISTING OR ADJACENT STRUCTURES AFFECTED BY THIS WORK.

DO NOT SCALE DRAWINGS.

REV NO.	DESCRIPTION	DATE	BY
-	ISSUED FOR SITE PLAN APPROVAL	23.11.24	SB

DRAWING TITLE

LANDSCAPING

SHEET 1 OF 2

CLIENT
VELUX CANADA INC.

PROJECT TITLE
WAREHOUSE ADDITION
2740 SHERWOOD HEIGHTS DR,
OAKVILLE, ON L6J 7V5

STATUS
PERMITTING

DRAWN BY	CHECKED BY	CLIENT APPROVAL
SB	JS	

DATE	SCALE
© 24 NOV 2023	AS NOTED

DRAWING NO.	REV
A - 003	-

DESIGN QUORUM INCORPORATED
447 KERR STREET
OAKVILLE ON L6K3C2
T. 905.339.0223
DQI.CA