diamond schmitt

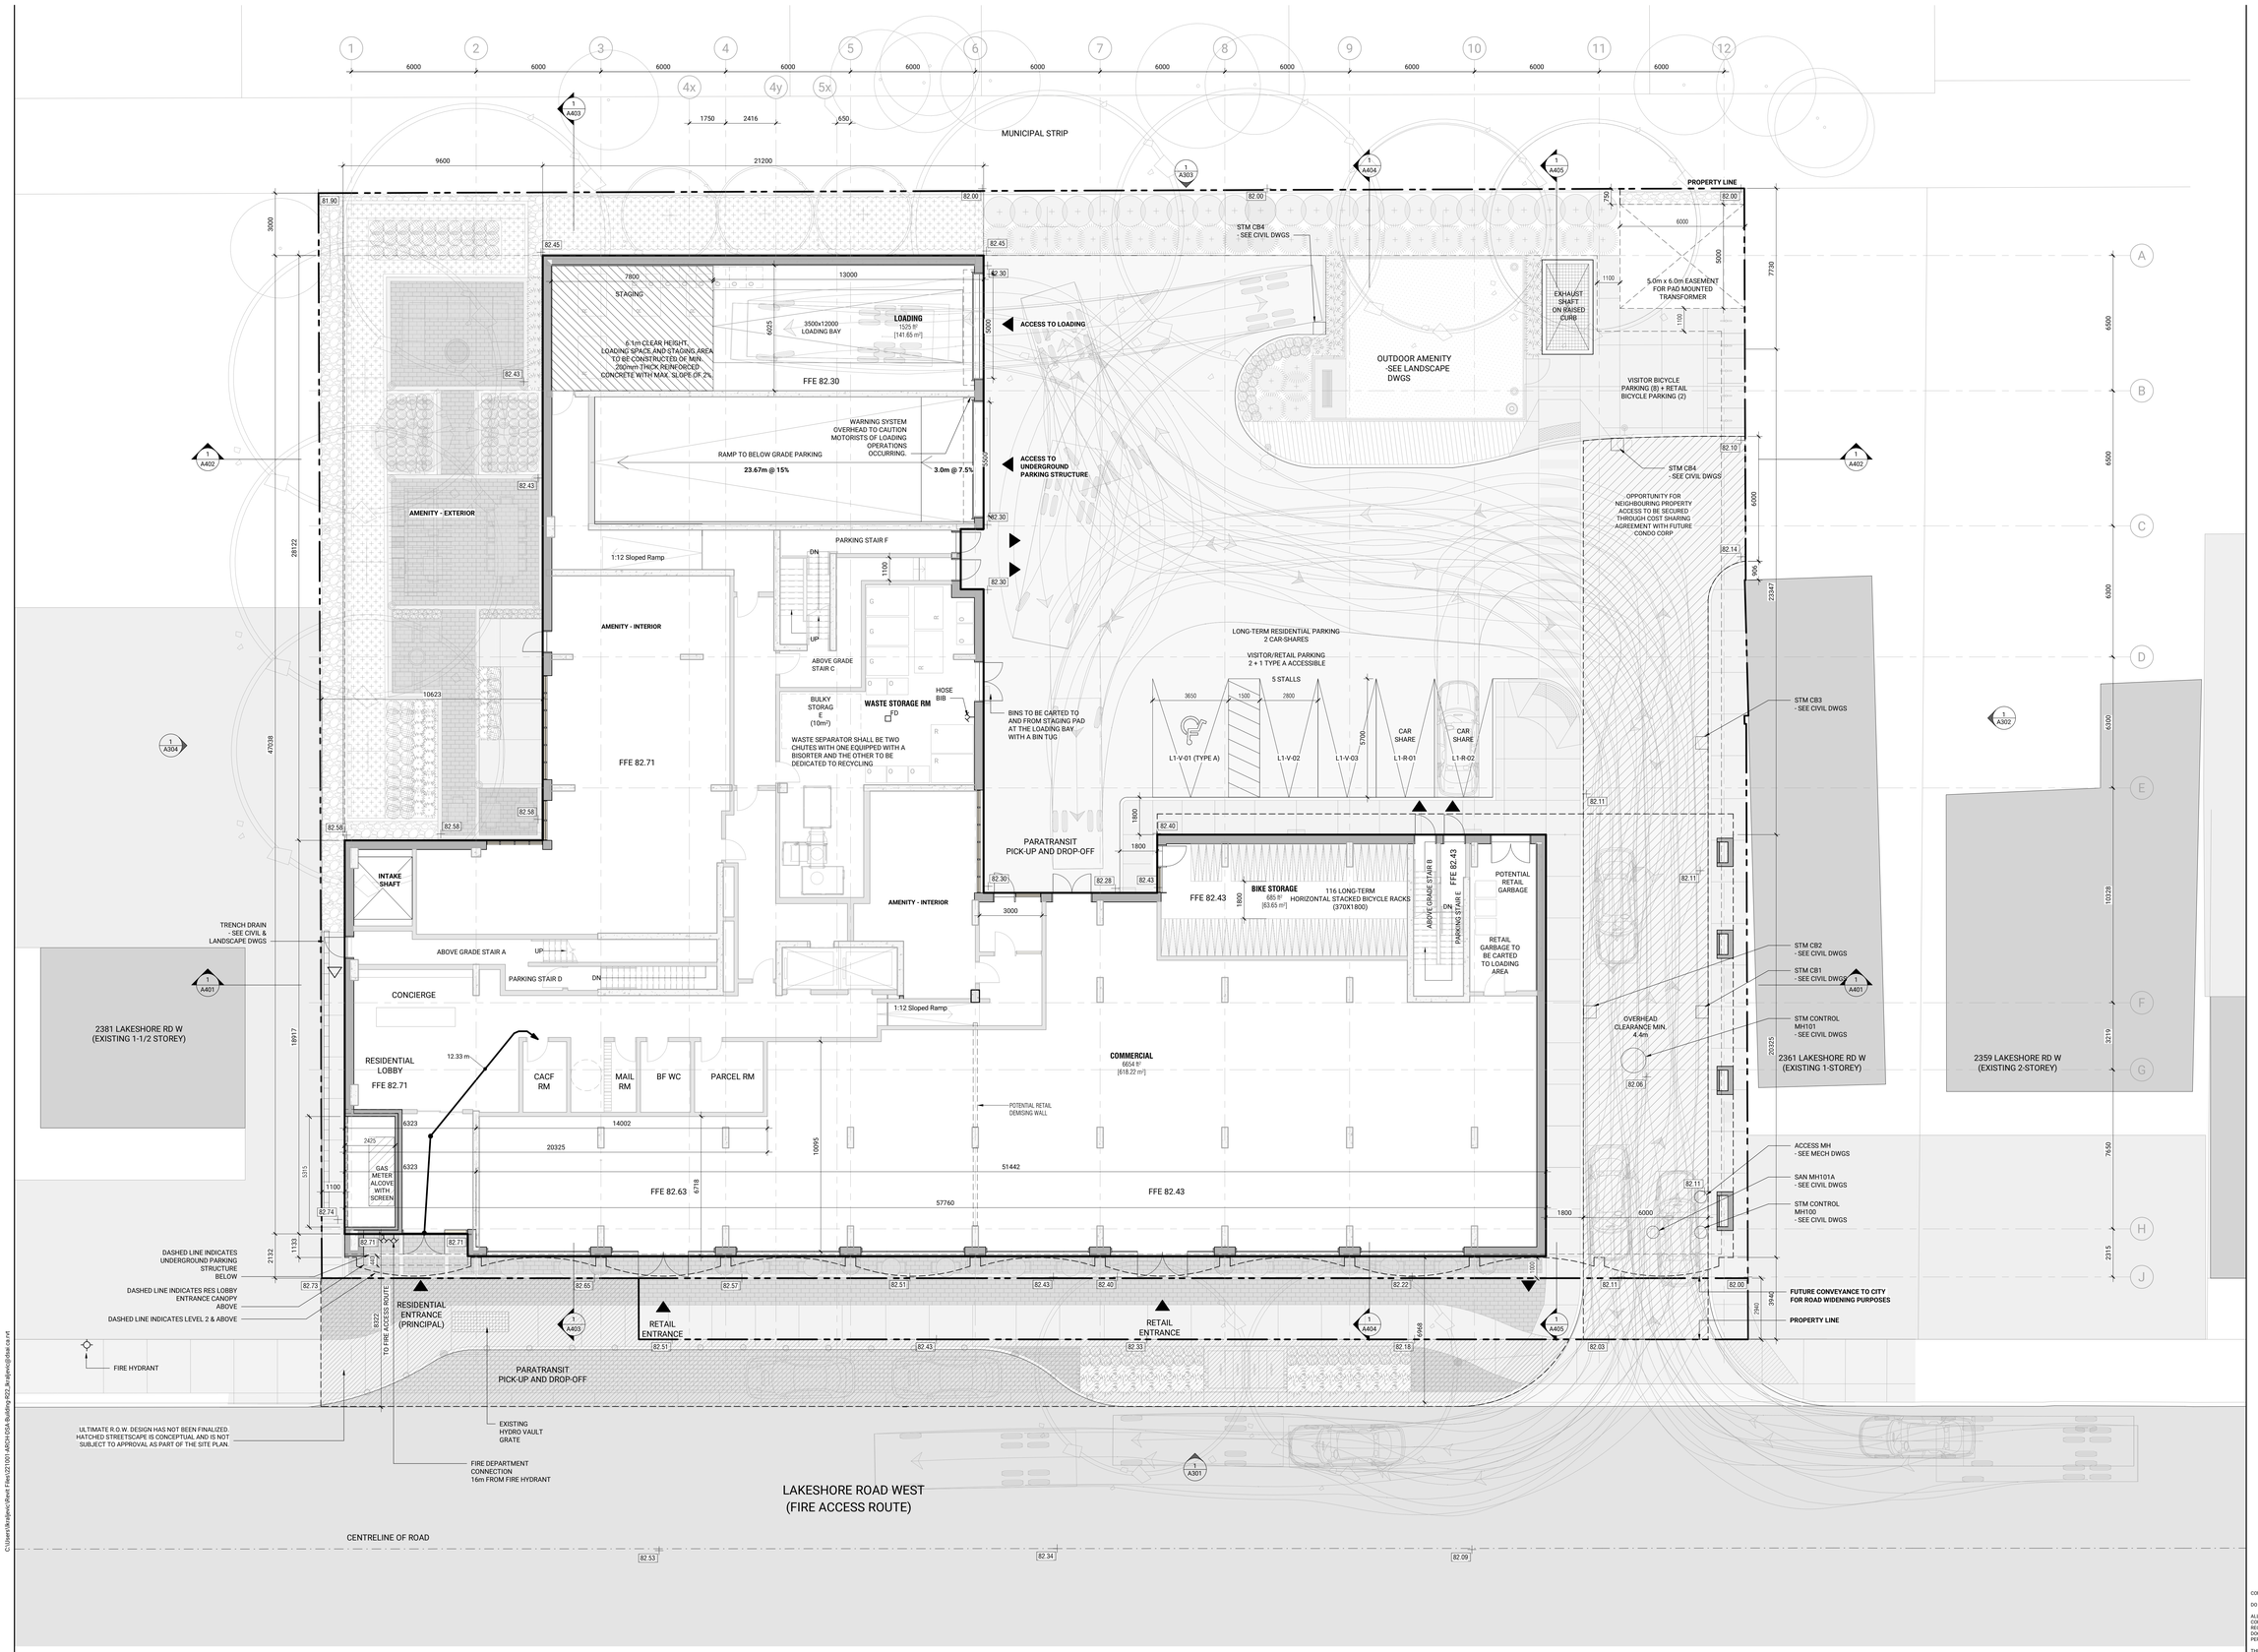

NOT FOR CONSTRUCTION

ISSUED

No.	Date	Description
1	2022/03/31	ZBA & OPA
2	2022/07/04	SPA
3	2023/05/15	ZBA R1 & SPA R1
4	2023/07/28	ZBA R2, & SPA R2
5	2023/09/08	ZBA R3, & SPA R3
6	2023/09/26	OLT
7	2024/03/22	SPA R4

CONTRACTOR MUST CHECK & VERIFY ALL DIMENSIONS ON THE JOB.

DO NOT SCALE DRAWINGS.

ALL DRAWINGS, SPECIFICATIONS AND RELATED DOCUMENTS ARE THE COPYRIGHT PROPERTY OF THE ARCHITECT AND MUST BE RETURNED UPON REQUEST. REPRODUCTION OF DRAWINGS, SPECIFICATIONS AND RELATED DOCUMENTS IN PART OR IN WHOLE IS FORBIDDEN WITHOUT THE WRITTEN PERMISSION OF THE ARCHITECT.

THIS DRAWING IS NOT TO BE USED FOR CONSTRUCTION UNTIL SIGNED BY THE ARCHITECT.

2375 Lakeshore Rd W

221001

22 MARCH 2024

SITE PLAN

1 : 100

A013

C:\Users\kirajenn\Revit Files\221001-ARCHITECT-Building-B22_kirajenn@dse-ca.rvt

2024-03-22 2:06:29 PM