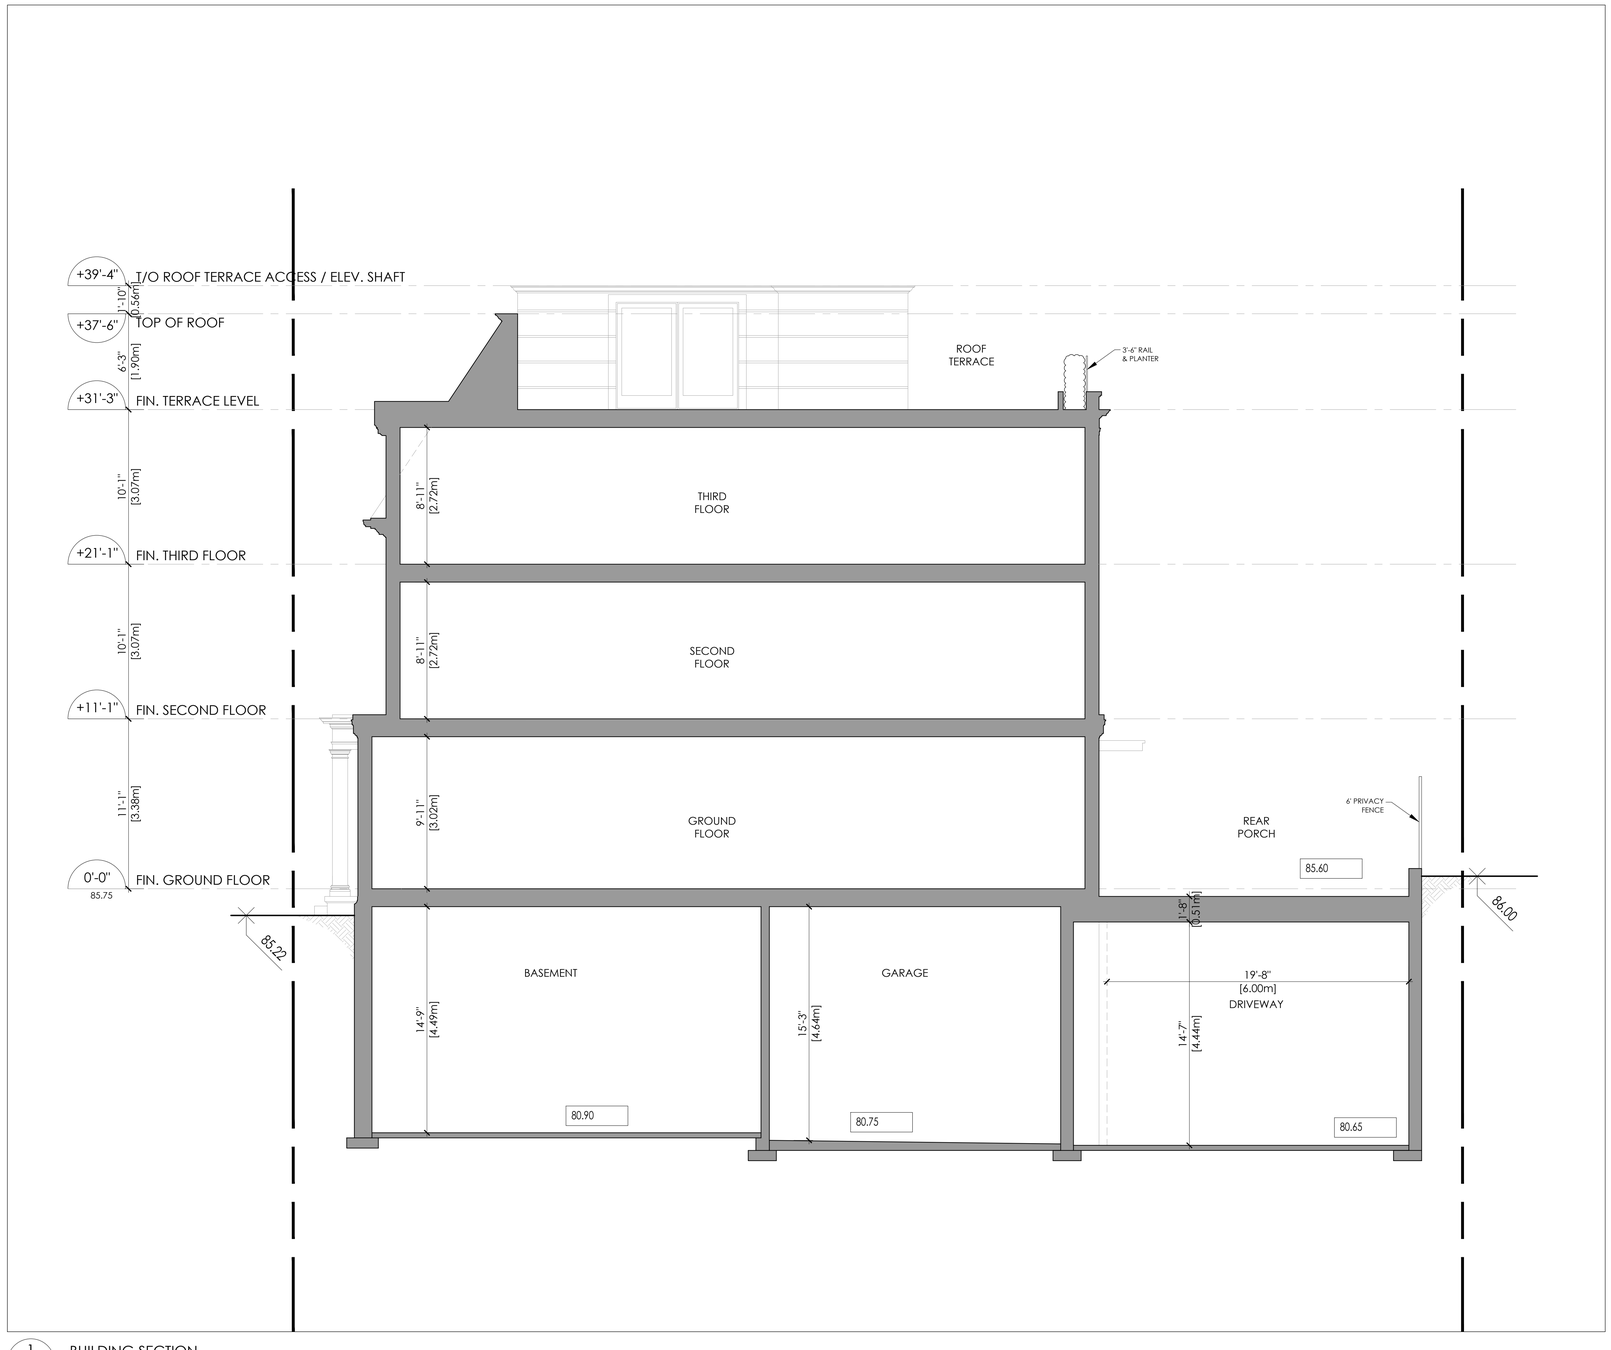

1 A4.1 BUILDING SECTION

SCALE : 1/4 = 1'-0"

The Architect is not responsible for the accuracy of survey, structural, mechanical, electrical, etc., engineering information shown on the drawing. Refer to the appropriate engineering drawings before proceeding with work.

Contractor shall check all dimensions on the work and report any discrepancy to the Architect before proceeding. Construction must conform to all applicable Codes and Requirements of Authorities having Jurisdiction.

All drawings, specifications and related documents are the copyright property of the Architect and must be returned upon request. Reproduction of drawings, specifications and related documents in part or whole is forbidden without the Architect's permission.

This drawing is not to be scaled.

This drawing is not to be used for construction unless signed by the Architect.

Issued for Construction

Signature:

Date:

No.	Revision	Date

No.	Issued For	Date d/m/y
02	ZBA SUBMISSION	12/05/23
01	ZBA SUBMISSION	17/06/22

Drawing Title

BUILDING SECTION

Project

ROSEVILLE PROEPRTIES INC.

ROBINSON STREET
OAKVILLE, ONTARIO

RICHARD WENGLE
ARCHITECT INC.

102 Avenue Road
Toronto, Ontario M5R 2H3
T: (416) 787-7575/F: (416) 787-0635
e-mail: mail@rwainc.ca

ONTARIO ASSOCIATION OF ARCHITECTS
RICHARD W. WENGLE
LICENCE
3583

Scale: AS SHOWN

Drawn by: JZ

Checked by: RW

Project No.: 2001

A4.1

Plotting Date: MAY 12, 2023

Cad File Name: F:\CurrentProjectFiles\2020\2001