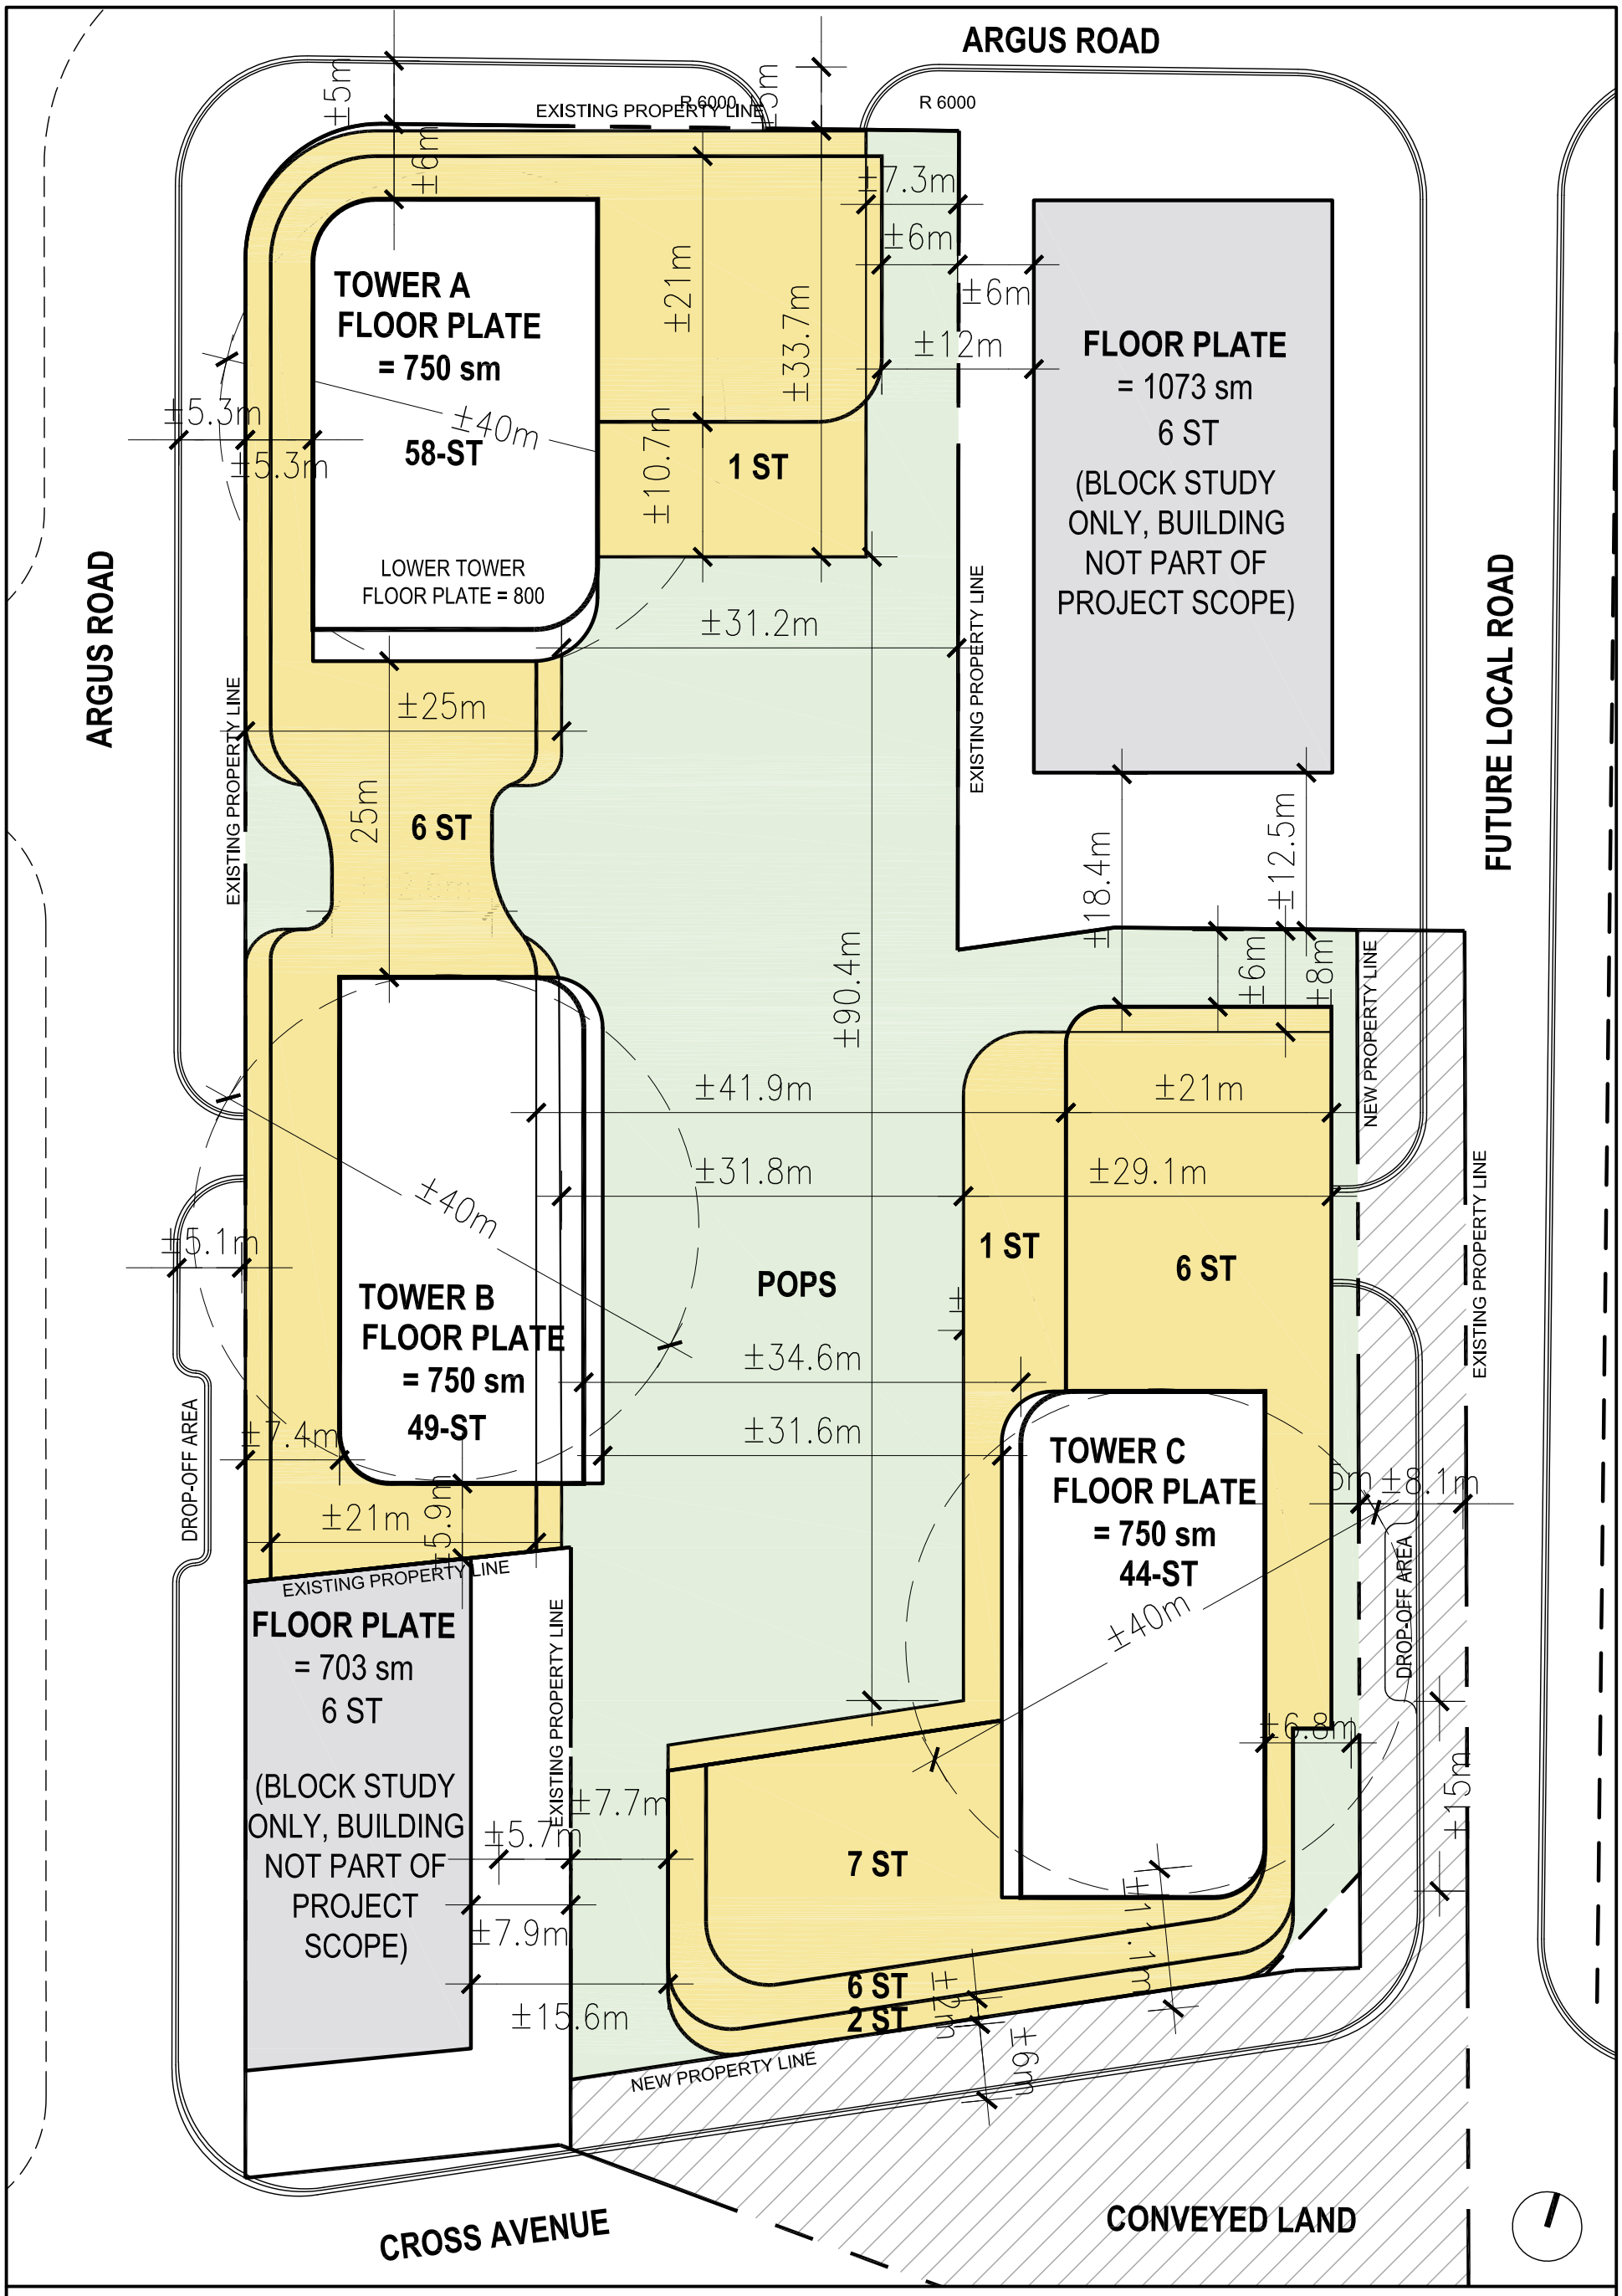

BDP. Quadrangle

Quadrangle Architects Limited
901 King Street West, Suite 701
Toronto, ON M5V 3H5
t 416 598 1240
www.bdpquadrangle.com

217-227 CROSS AVENUE
& 571-587 ARGUS ROAD

BLOCK PLAN

DATE	2022-05-11
PROJECT	19072
REVISION	
DRAWN	KVE
REVIEWED	HR
SCALE	1:500

A-BP

Note: This drawing is the property of the Architect and may not be reproduced or used without the expressed consent of the Architect. The Contractor is responsible for checking and verifying all levels and dimensions and shall report all discrepancies to the Architect and obtain clarification prior to commencing work.