EXTERIOR MATERIALS LEGEND

BV-1	MASONRY CLADDING
MTL-ACM	METAL CLADDING
APC	ARCHITECTURAL PRECAST CLADDING
CW-1	CURTAIN WALL/ GLAZED WINDOWS

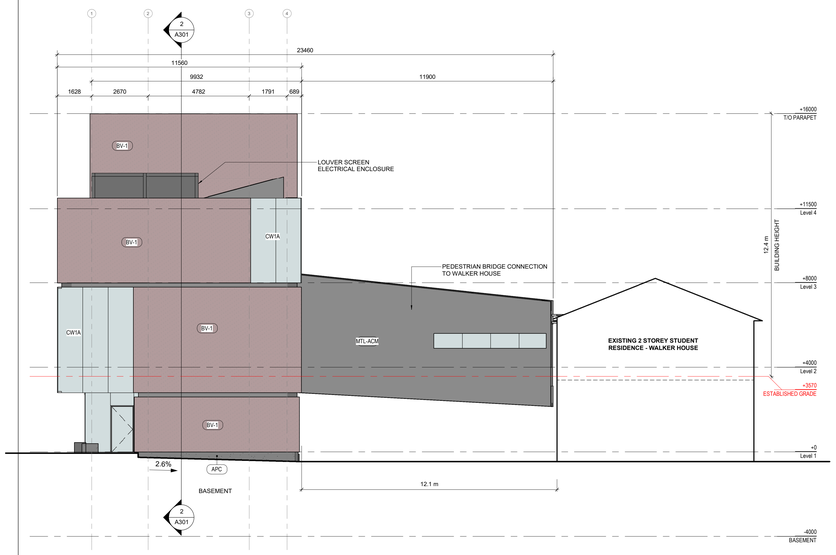

WEST ELEVATION 5
1 : 100

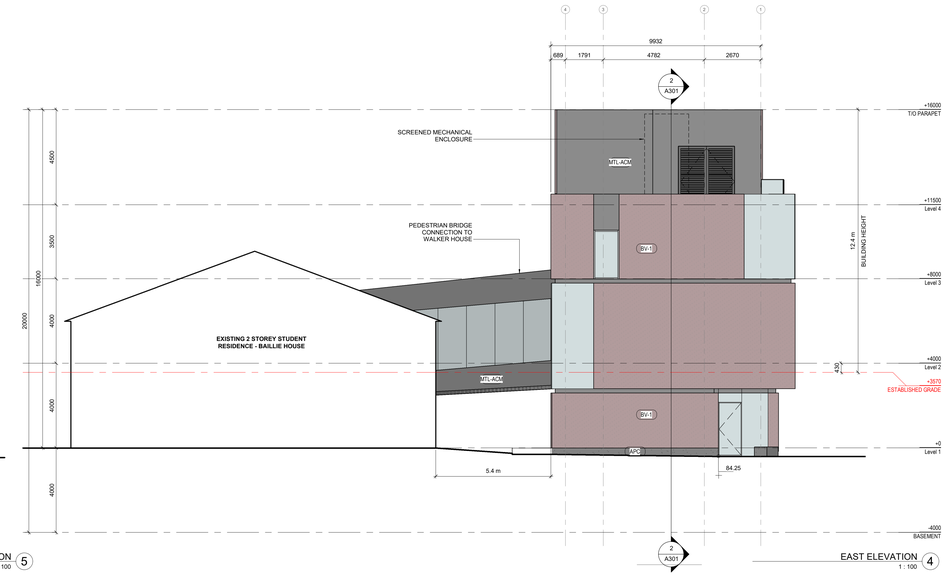

EAST ELEVATION 4
1 : 100

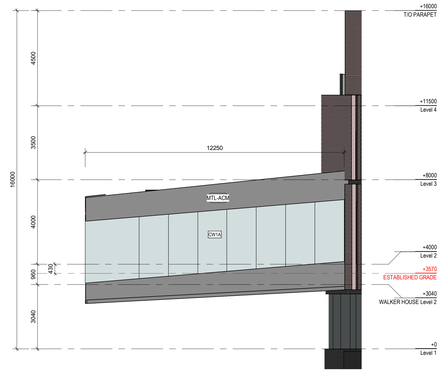

BRIDGE EAST ELEVATION 6
1/ A101 1 : 100

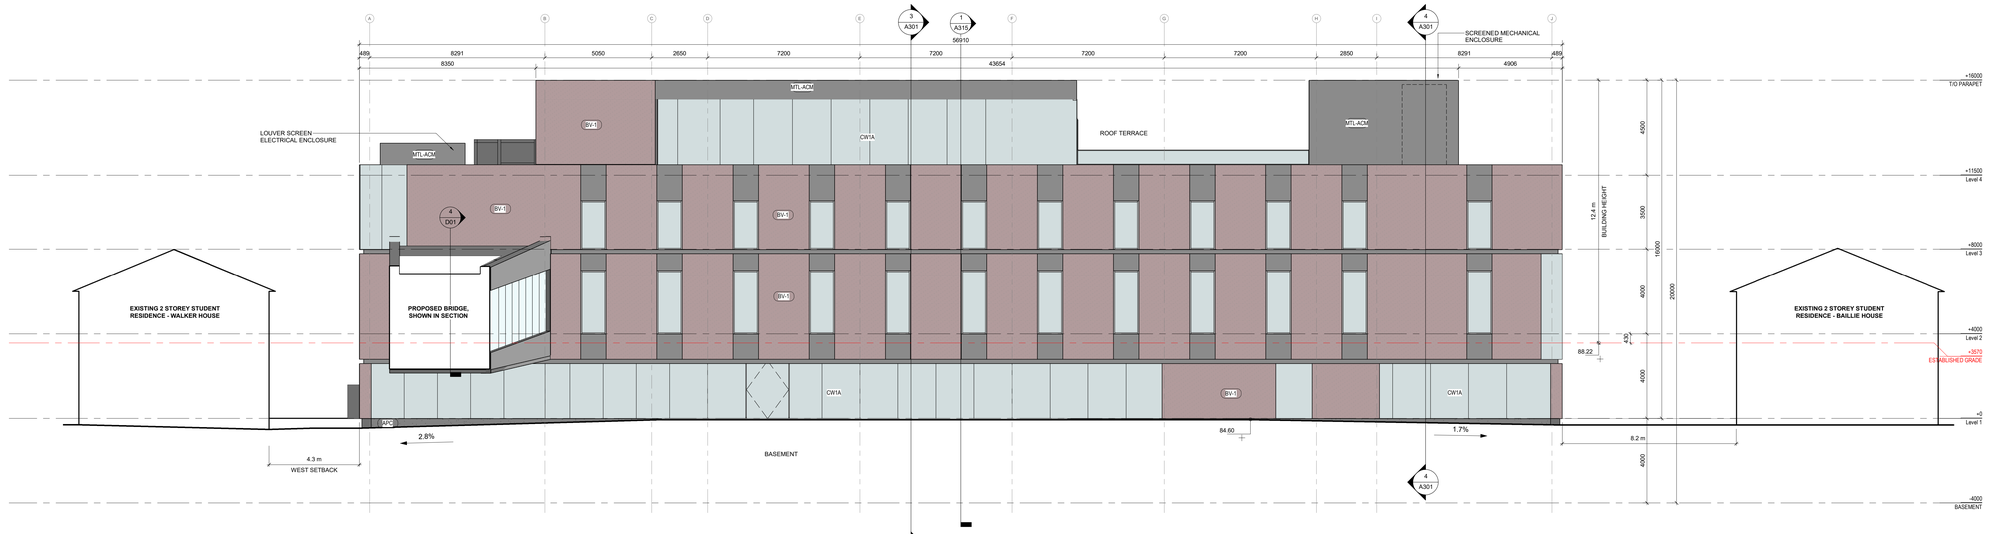

SOUTH ELEVATION 2
1 : 100

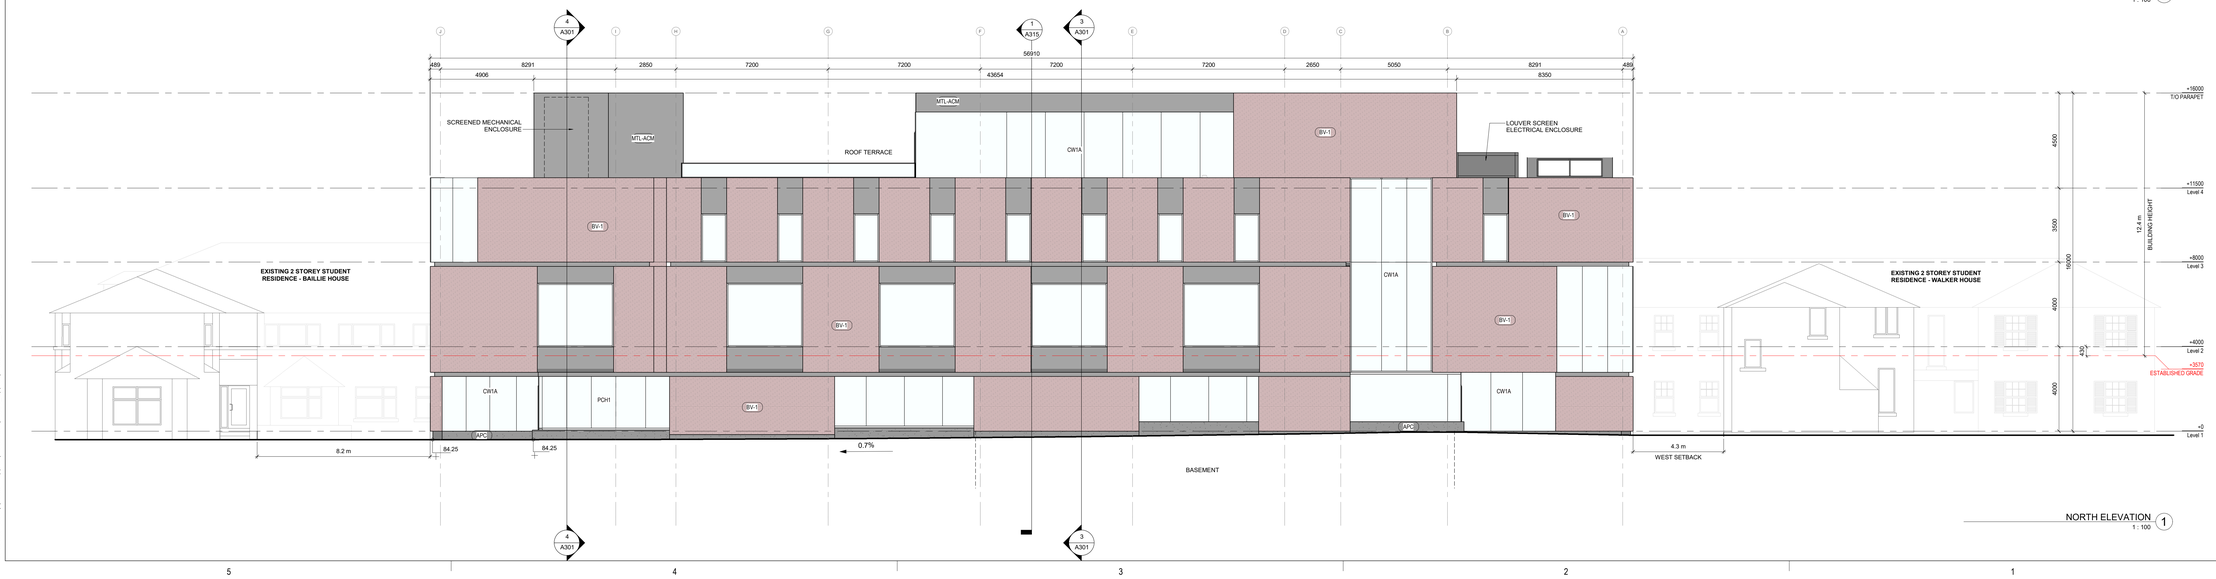

NORTH ELEVATION 1
1 : 100

Contractor must check and verify all dimensions on the job, and report any discrepancies to the Architect before proceeding with the work.

Do not scale this drawing.

REVISIONS AND ISSUES

NUMBER	DESCRIPTION	DATE
3	ISSUED FOR CLASS D COSTING	DEC 12 2023
4	ISSUED FOR SPA	JAN 26 2024

MJMA
maclennan jaunkalns miller architects
425 adelaide street west level 6
toronto ontario m5v 3c1
416 593 6796
www.mjmarchitects.com

BLACKWELL
STRUCTURAL ENGINEERS
134 Peter Street, Suite 1301, Toronto, ON
M5V 2H2
T: 416-593-5300

MCW Consultants Ltd.
MECHANICAL + ELECTRICAL ENGINEERS
207 Queen's Quay West, 615, Toronto, ON
M5J 1A7
T: 416-598-2920

EMC Group Limited
CIVIL ENGINEERS
7577 Keele Street, 200, Concord, ON
POSTAL CODE
T: 905-738-3939

APPLEBY COLLEGE
540 Lakeshore Road West, Oakville, ON
L6K 3P1
T: 905-845-4681

KEYPLAN

NORTH ARROW

ONTARIO ASSOCIATION OF ARCHITECTS
EDWARD TEDY WATSON
LICENCE
9560

PROJECT TITLE
APPLEBY COLLEGE COCKWELL HALL

540 Lakeshore Road West
Oakville, ON

DRAWING TITLE
BUILDING ELEVATIONS

SCALE
As indicated

DATE

PROJECT NUMBER
2309

DRAWING NUMBER
A201

1/26/2024 5:25:09 PM
Autodesk Docs://ACOA Appleby Cockwell/2309_Appleby-Cockwell_ARCH_R24.rvt

5 4 3 2 1