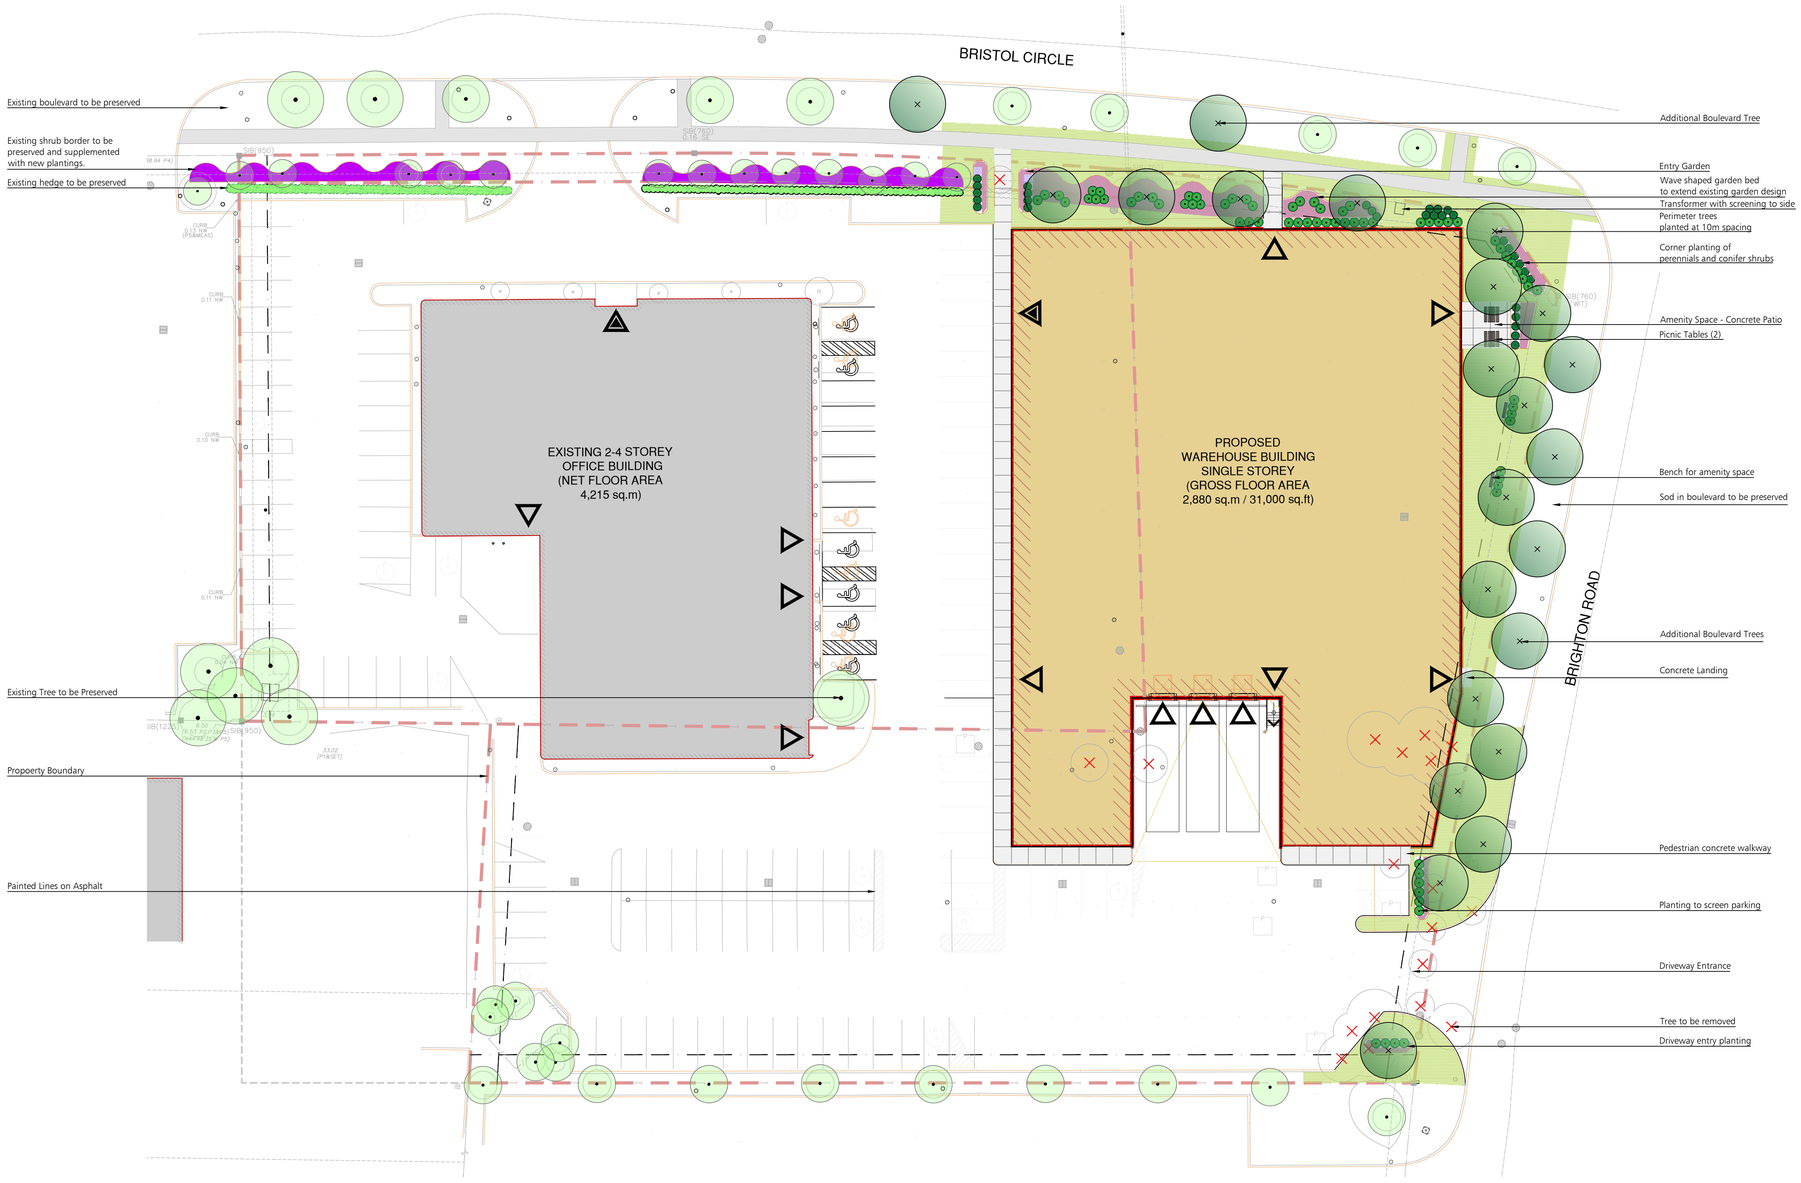

LANDSCAPE CONCEPT PLAN
1:300

RED OAK - TYPICAL BOULEVARD TREE

SHRUBS FOR ENTRANCE GARDENS

TALL GRASS IN PERENNIAL PLANTING

CROCOSMIA IN PERENNIAL PLANTING

BENCH BY AMENITY SPACE

PIC-NIC TABLE IN AMENITY SPACE

LEGEND

- Existing Tree to be Preserved
- Proposed Caliper Tree
- Proposed Coniferous Shrub Border
- Proposed Shrub Border
- Existing Hedge to be Preserved
- Proposed Perennial Planting
- Proposed Sod
- Existing Pedestrian Concrete Paving
- Existing Shrub Border to be Replanted
- Proposed Pic-nic Table
- Proposed Bench

Note: All Drawings by Baker Turner inc. to be Printed in Colour.

REVISIONS

DATE	DESCRIPTION
May 29, 2023	Issued for Submission
May 12, 2023	Issued for Client Review

NOTE: Contractor is to check and verify all dimensions and conditions on the project, and is to immediately report any discrepancies to the landscape architect before proceeding with the work.

ONTARIO ASSOCIATION OF LANDSCAPE ARCHITECTS
OALA
MICHAEL THYSSEN
MEMBER

Baker Turner inc
Landscape Architecture I Site Design

Suite 234
2010 Winston Park Drive
Oakville Ontario L6H 5R7
Tel: (289) 291-7620
email: tba@bakerturner.com

Project Title

Bristol Circle Warehouse
2364 Bristol Circle
Oakville, ON

Landscape Concept

Date May 2023	Issued
Job Number BTI-1685	Drawn By JC, JW
Scale 1:300	Checked By MT
Sheet Number L.1	File Number