SOUTH ELEVATION RENDERING 1 A402
1 : 150

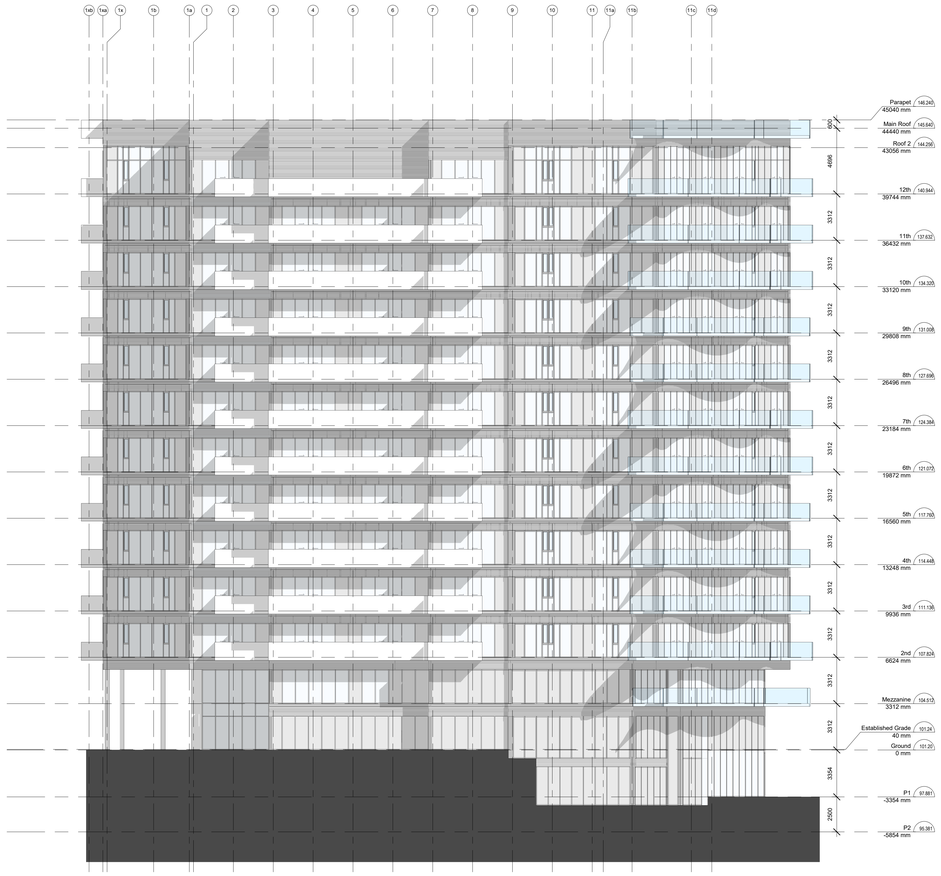

SOUTH ELEVATION 2 A402
1 : 150

No.	date	description
3	OCT 01/21	ISSUED FOR OPA
2	SEPT 02/21	ISSUED FOR PUBLIC MEETING
1	JUNE 02/21	ISSUED FOR REVIEW
1	MAY 25/21	ISSUED FOR REVIEW

Revisions

AVA JANIKOWSKI ARCHITECT INC.
2973 Lakeshore Blvd. W.
Toronto, Ontario, Canada M8V 1J5
Phone (416) 252-8858 Fax (416) 252-3954

project
70 OLD MILL ROAD
70 OLD MILL ROAD, OAKVILLE, ON

title
SOUTH ELEVATION

drawn by M.Sh.	date SEPT 2021
checked by A.J.	scale 1 : 150
project no.	sheet no. A402
rev no.	

This drawing, as an instrument of service, is the property of the architects and may not be reproduced without their permission and unless the reproduction carries their name. Contractors shall check and verify all dimensions, drawings are not to be scaled. The architect will not be responsible for any deviation from this drawing not approved in writing by the architects. Drawings are not to be used otherwise without written permission of the architects. Figured dimensions are to take precedence over scaled dimensions. Contractors shall verify and be responsible for all dimensions and conditions on the job and the architects shall be informed of any variations from the drawings shall be submitted to the architects for approval before proceeding with fabrication.

All drawings to be read in conjunction with Interior Room Schedules.