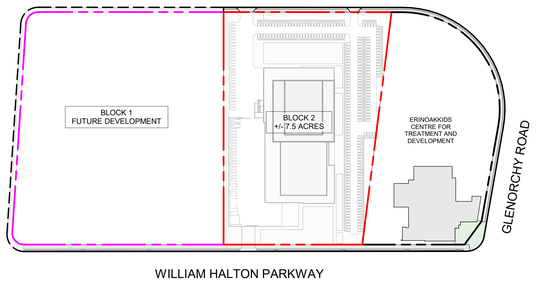

KEY PLAN

LEGEND

- BLOCK 1 - FUTURE DEVELOPMENT
- BLOCK 2 - SUBJECT AREA

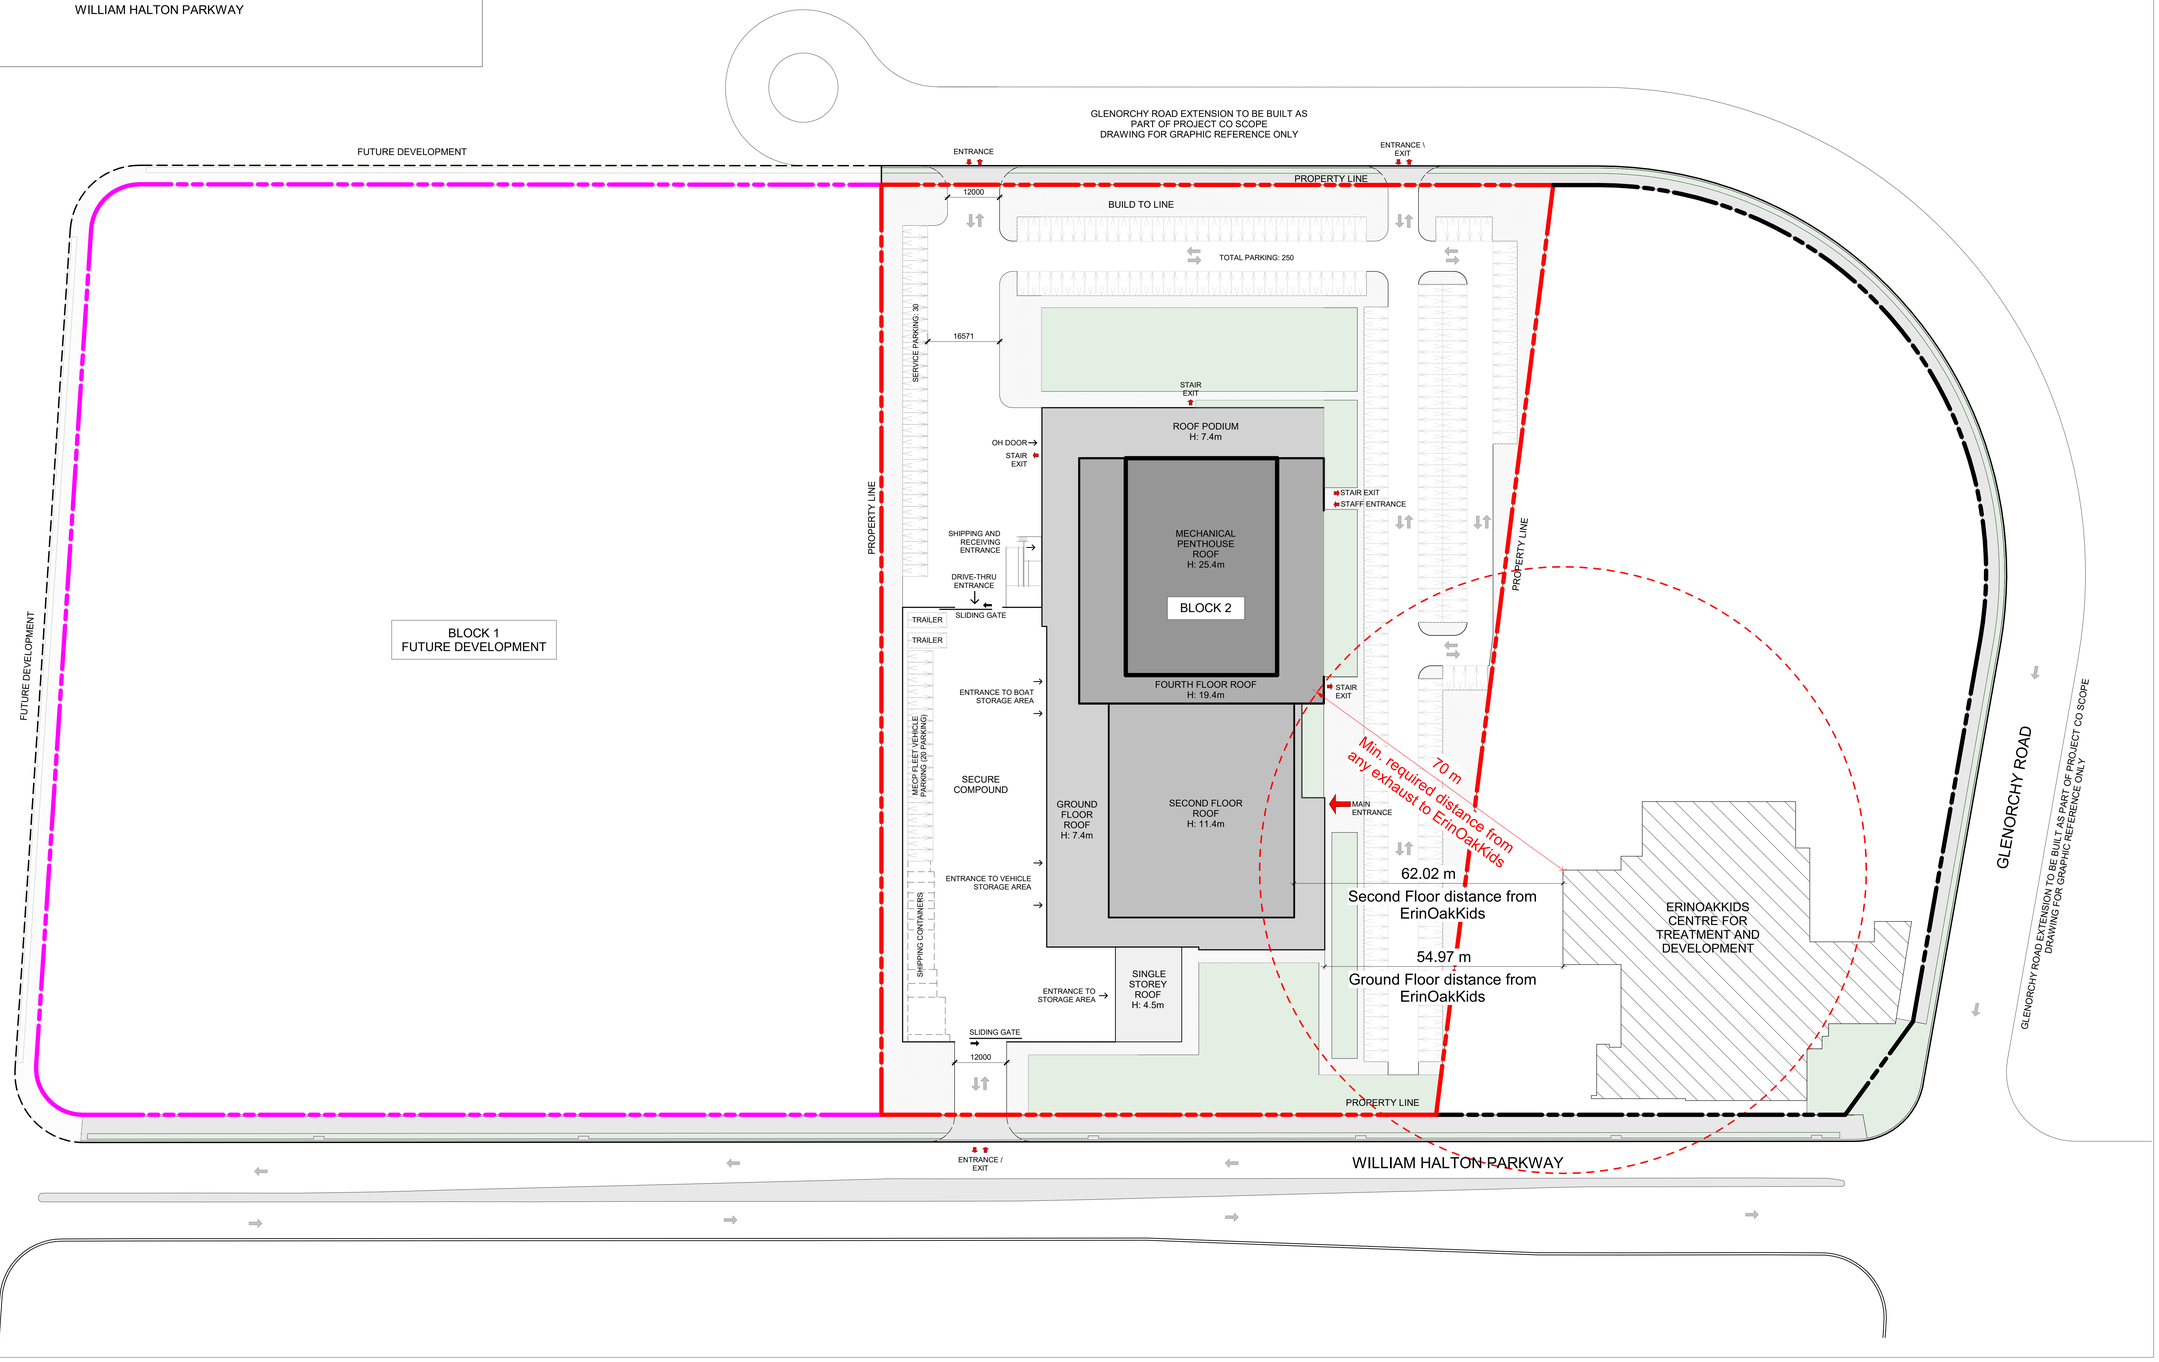

1 A-101 SITE PLAN
1 : 500

Key Plan

ISSUES/REVISIONS

ISSUE	TITLE	DATE
A	ISSUE A - PRE-CONSULTATION MEETING	2025-08-20
A1	ISSUE A1 - PRE-CONSULTATION MEETING	2026-03-13

Seal

CHECK, VERIFY AND REPORT ANY DISCREPANCIES TO THE CONSULTANT PRIOR TO COMMENCING WORK ON THIS DRAWING. THIS DRAWING SHALL NOT BE SCALED FOR THE PURPOSE OF VERIFYING DIMENSIONS.

THIS DRAWING SHALL NOT BE USED FOR CONSTRUCTION PURPOSES UNTIL SIGNED AND DATED IN THE SPACE TO THE LEFT BY THE NAMED CONSULTANT.

Date MM/DD/YYYY

WZMH

WZMH Architects
95 St. Clair Ave W., Suite 1500
Toronto, Ontario, Canada M4V 1N6
Tel: 416-961-4111
www.wzmh.com

Infrastructure Ontario

MECP-MLITSD SCIENCE FACILITY COMPLEX
Oakville, ON

Drawing Title
Site Plan

Date 13/03/2026	Scale As indicated
Drawn By Author	Project North N
Checked By Checker	
Project No. 7284	

Drawing No. A-101