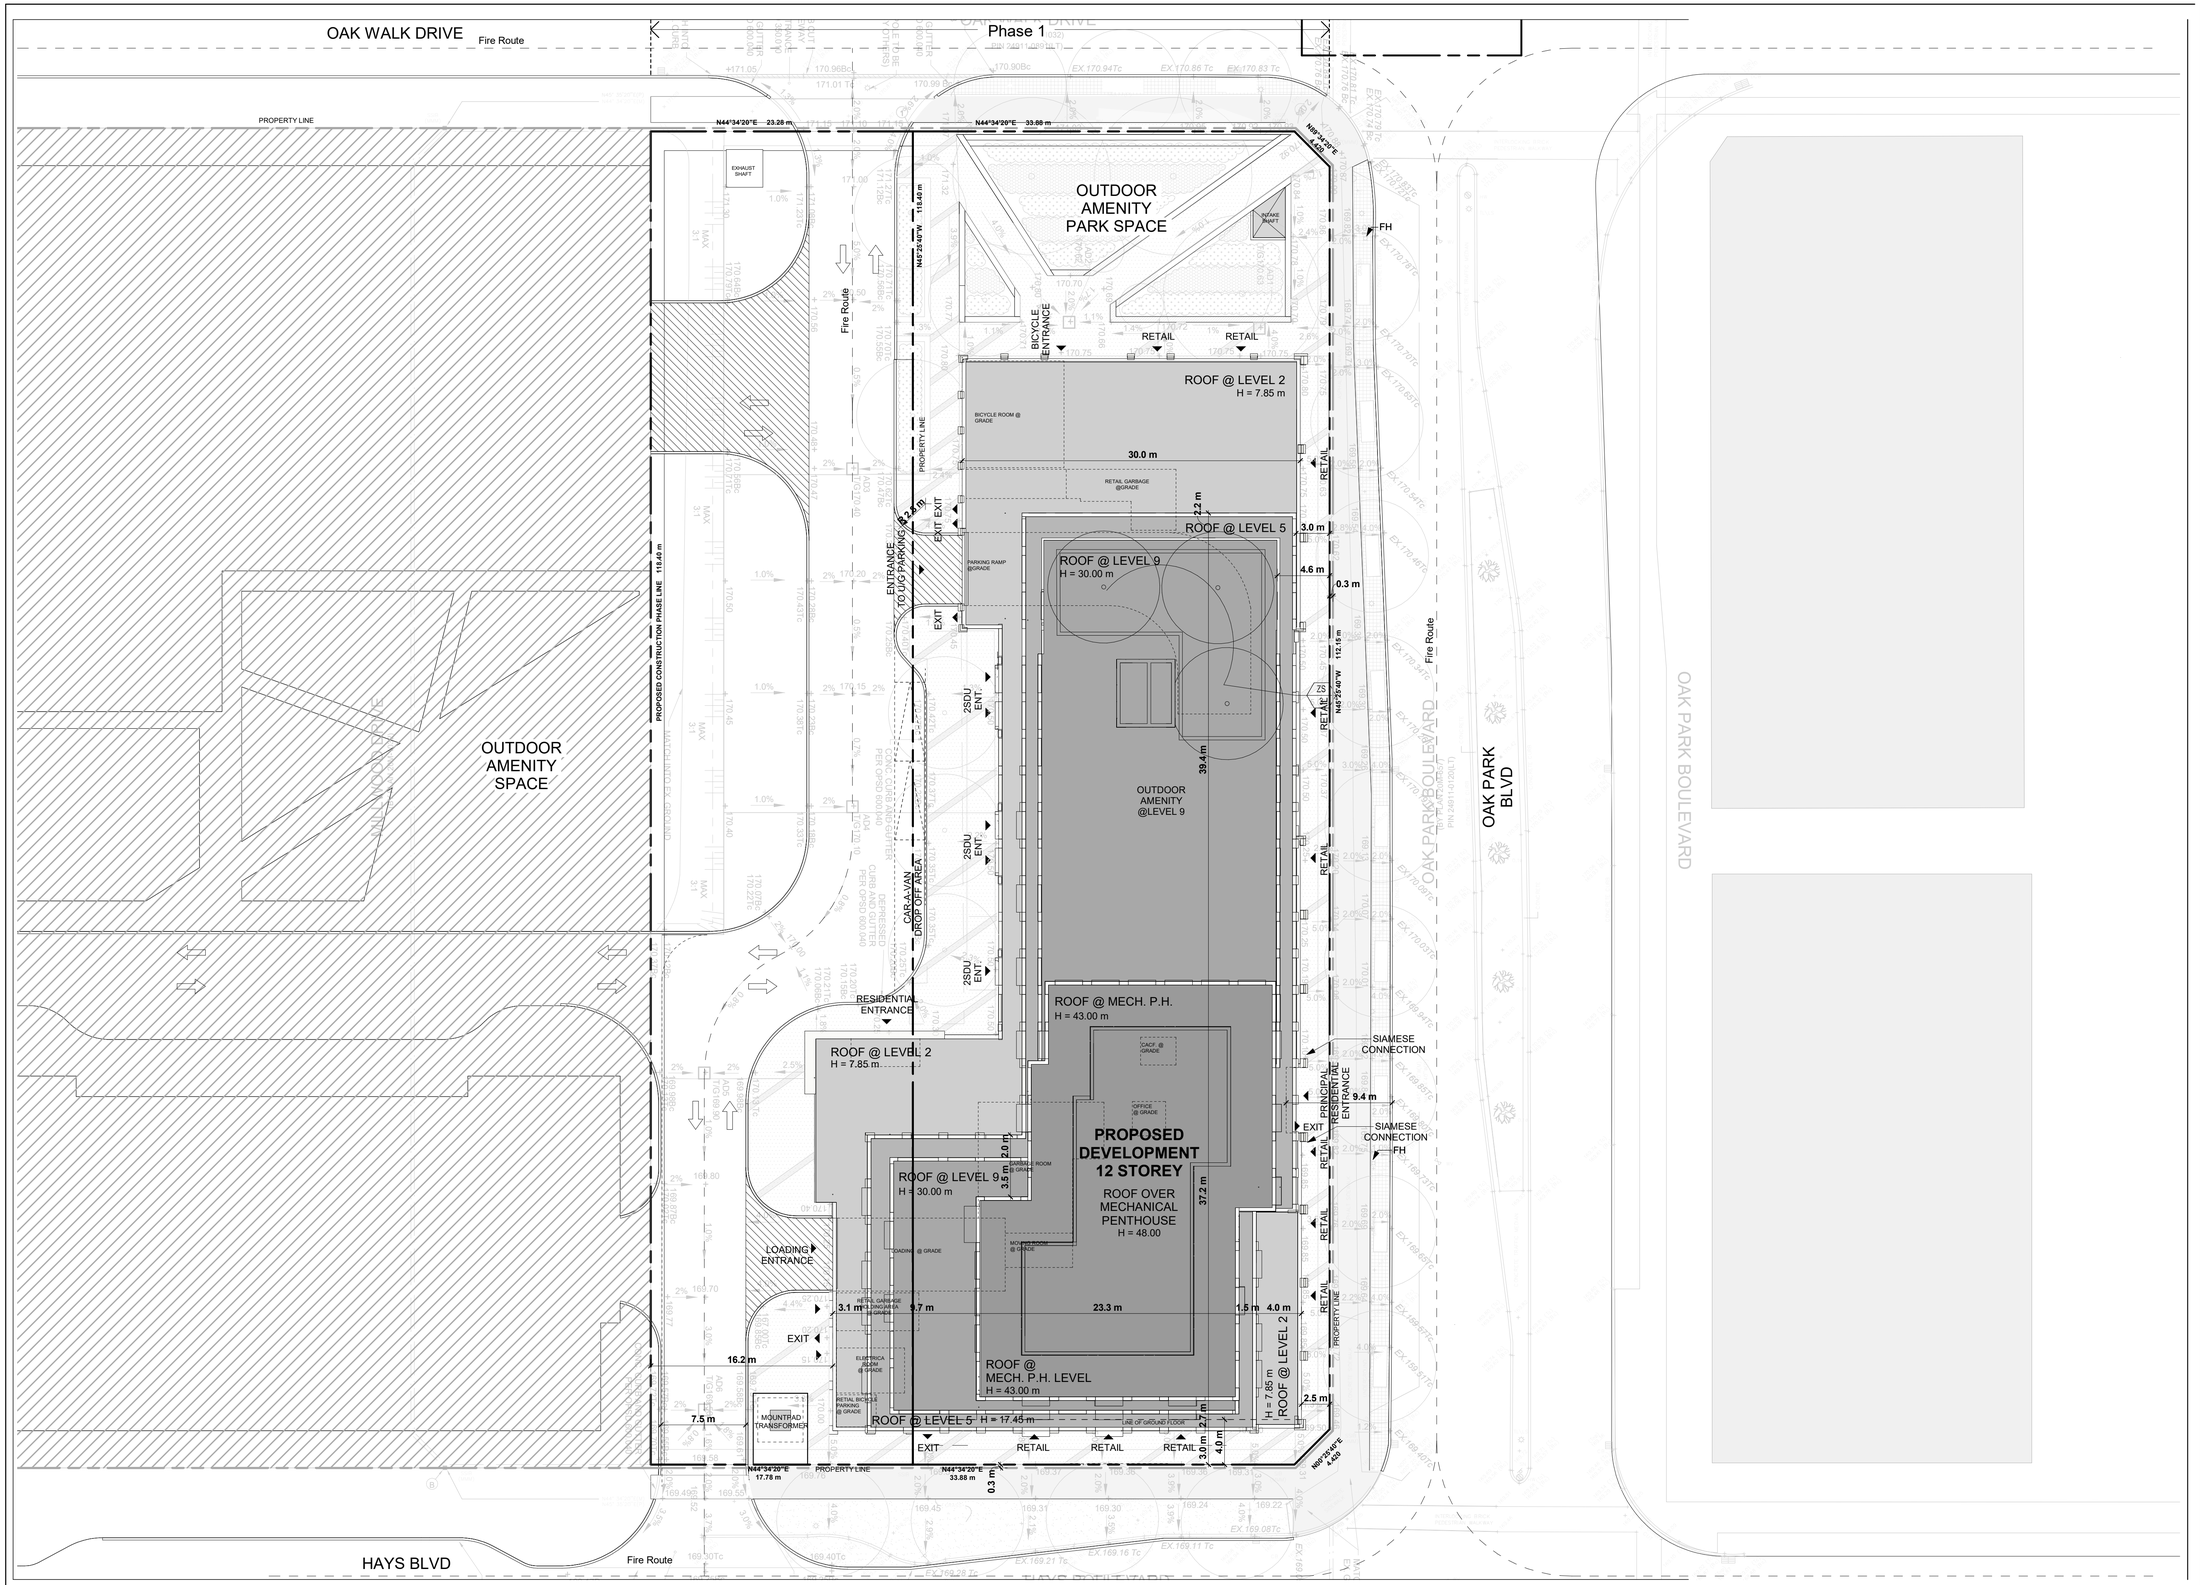

Site Plan
Scale: 1 : 250

1
A1.5

Authorities Having Jurisdiction

All Drawings, Specifications, and Related Documents are the Copyright of the Architect. The Architect retains all rights to control all uses of these documents for the intended issuance/use as identified below. Reproduction of these Documents, without permission from the Architect, is strictly prohibited. The Authorities Having Jurisdiction are permitted to use, distribute, and reproduce these drawings for the intended issuance as noted and dated below, however the extended permisaon to the Authorities Having Jurisdiction in no way debases or limits the Copyright of the Architect, or control of use of these documents by the Architect.

Do not scale the drawings.

This Drawing Is Not To Be Used For Construction Until Signed ByThe Architect.

Date:

ONTARIO ASSOCIATION OF ARCHITECTS
BRENT F. WHITBY
LICENCE
6723

KIRKOR ARCHITECTS AND PLANNERS
20 De Boers Dr. # 400 Toronto ON M3J 0H1
TEL 416 665 6060 kirkorarchitects.com

Revisions:

No.:	Revision:	Date:
3	Site Plan Re-Submission	Apr. 30, 2021
2	Site Plan Submission	Oct. 20, 2020
1	Rezoning Submission	June 28, 2019

No.:	Issued For:	Date:

Drawing Title:

Site Plan

Client:

Ballantry Homes

Project:

Block 15, Oak Park Blvd

Site Plan No.: SP1414.03/01

Mixed-Use Development

Scale: 1 : 250
Drawn by: C.C.
Checked by: D.B.
Project No.: 18101
Date:

Drawing No.:

A1.5

2020.02.24

Plot Date: 5/4/2021 • 4:43:07 PM
File Path: C:\Revit\2021\18101\Block 15 Oak Park_R21v21b_SS_detached_expertMW.rvt