## STOREFRONT ELEVATION

SCALE : 3/16" = 1'-0"

CONCEPTUAL PLAN

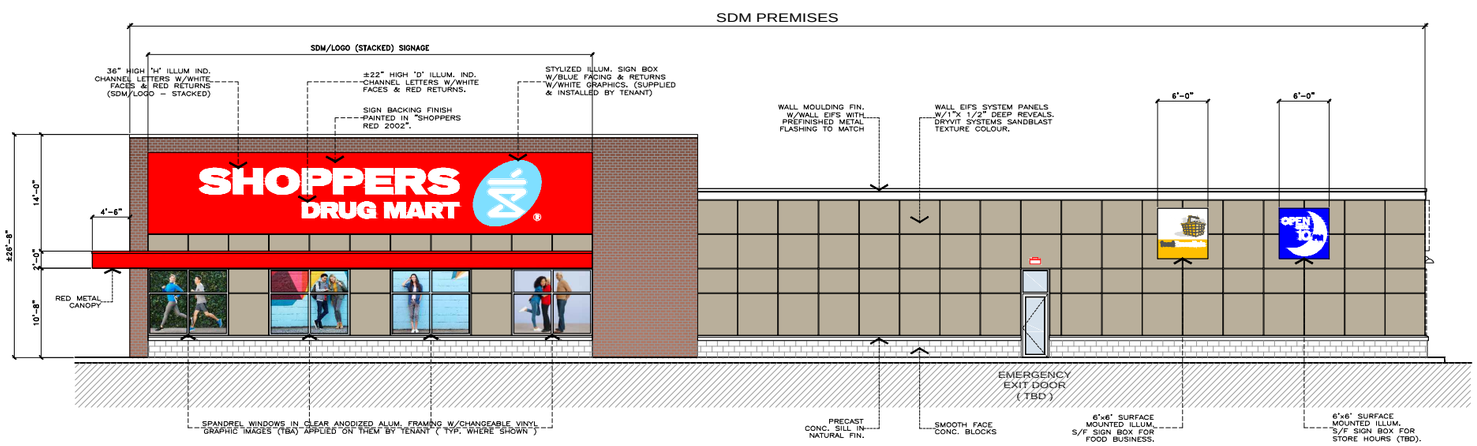


## RIGHT SIDE ( SIXTH LINE ) ELEVATION

SCALE : 3/16" = 1'-0"

| No. | Revisions | Date | Ck. |
|---|---|---|---|

Key Plan

NOTES:

THE DRAWINGS ARE NOT TO BE SCALED.

THE DESIGNS AND DRAWING REMAIN THE PROPERTY OF SHOPPERS DRUG MART AND MAY NOT BE ALTERED, ISSUED, OR REPRODUCED WITHOUT THEIR SPECIFIC WRITTEN CONSENT.

THE CONTRACTOR MUST CHECK AND VERIFY ALL DETAILS AND DIMENSIONS OF THE JOB AND BE RESPONSIBLE FOR SAME REPORTING ANY DISCREPANCES TO THE SHOPPERS DRUG MART PROJECT MANAGER BEFORE COMMENCING WORK.

ALL DRAWINGS, DETAILS AND SPECIFICATIONS ARE TO BE USED FOR CONSTRUCTION ONLY WHEN SIGNED BY SHOPPERS DRUG MART.

north

seal

243 Consumers Rd.
North York , Ontario
M2J 4W8
Tel.(416) 493-1220

SHOPPERS DRUG MART
DESIGN & CONSTRUCTION
ONTARIO REGION

location
DUNDAS ST. W AND SIXTH LINE
OAKVILLE, ONTARIO

store number 1267

drawing title
PROPOSED EXTERIOR ELEVATIONS

| | |
|---|---|
| date: 25 APRIL 2023 | drawing no. |
| scale: AS SHOWN | P4R03 |
| rev. no. 2 | |
| drawn by: TA | merch. status: |
| checked by: | |
| filename: 1267-P4R03.dwg | |
| last edit date: 29 AUG. 2023 | |

Tuesday, June 17, 2014 2:02:35 PM-<<AANGKAW>>-C:\USERS\AANGKAW\ACCDOCS\LOBLAW COMPANIES LTD\0001_SDM REC\STORE FILES\ONTARIO\1267-DUNDAS&6THLINE-OAKVILLE\PRO\1267-P4R03