PLANT MATERIAL

KEY	COMMON NAME	BOTANICAL NAME	QTY	SIZE	COND
An	FANTASY POCAHONTAS WINDFLOWER	Anemone x 'Fantasy Pocahontas'	14	2y/gal	POT
Ar	RED MAPLE	Acer rubrum 'Sunset'	9	60mmcal	WB
As	SUGAR MAPLE	Acer saccharum	3	60mmcal	WB
Bs	BERGENIA	Bergenia cordifolia	68	2y/gal	POT
Cs	PAGODA DOGWOOD	Cornus alternifolia	20	150cm	POT
Co	HACKBERRY TREE	Celtis occidentalis	7	60mmcal	WB
Dv	BUSH HONEYSUCKLE	Diervilla lonicera	60	60cm	POT
Gt	SHADEMASTER LOCUST	Gleditsia triacanthos 'Shademaster'	7	60mmcal	WB
Hq	QUICK FIRE HYDRANGEA	Hydrangea paniculata 'Quick Fire'	12	3gal	POT
Hv	VARIEGATED HOSTA	Hosta undulata 'Variegata'	13	2y/gal	POT
Jh	PRINCE OF WALES JUNIPER	Juniperus horizontalis 'Prince of Wales'	88	3gal	POT
Jv	RED CEDAR	Juniperus virginiana	12	120cm	POT
Ll	TULIP TREE	Liriodendron tulipifera	4	60mmcal	WB
Pg	WHITE SPRUCE	Picea glauca	15	150cm	WB
Ps	WHITE PINE	Pinus strobus	16	175cm	WB
Pv	HOT ROD SWITCH GRASS	Panicum virgatum 'HOT ROD'	51	1gal	POT
Qa	WHITE OAK	Quercus alba	2	60mmcal	WB
Qb	BUR OAK	Quercus macrocarpa	3	60mmcal	WB
Rs	RUSSIAN SAGE	Perovskia atriplicifolia	16	2y/gal	POT
So	ANTHONY WATERER SPIREA	Spiraea bumalda 'Anthony Waterer'	7	60cm	POT
To	BLACK CEDAR	Thuja occidentalis 'Nigra'	31	150cm	POT
Tr	WHIPCORD CEDAR	Thuja plicata 'Whipcord'	10	3gal	POT

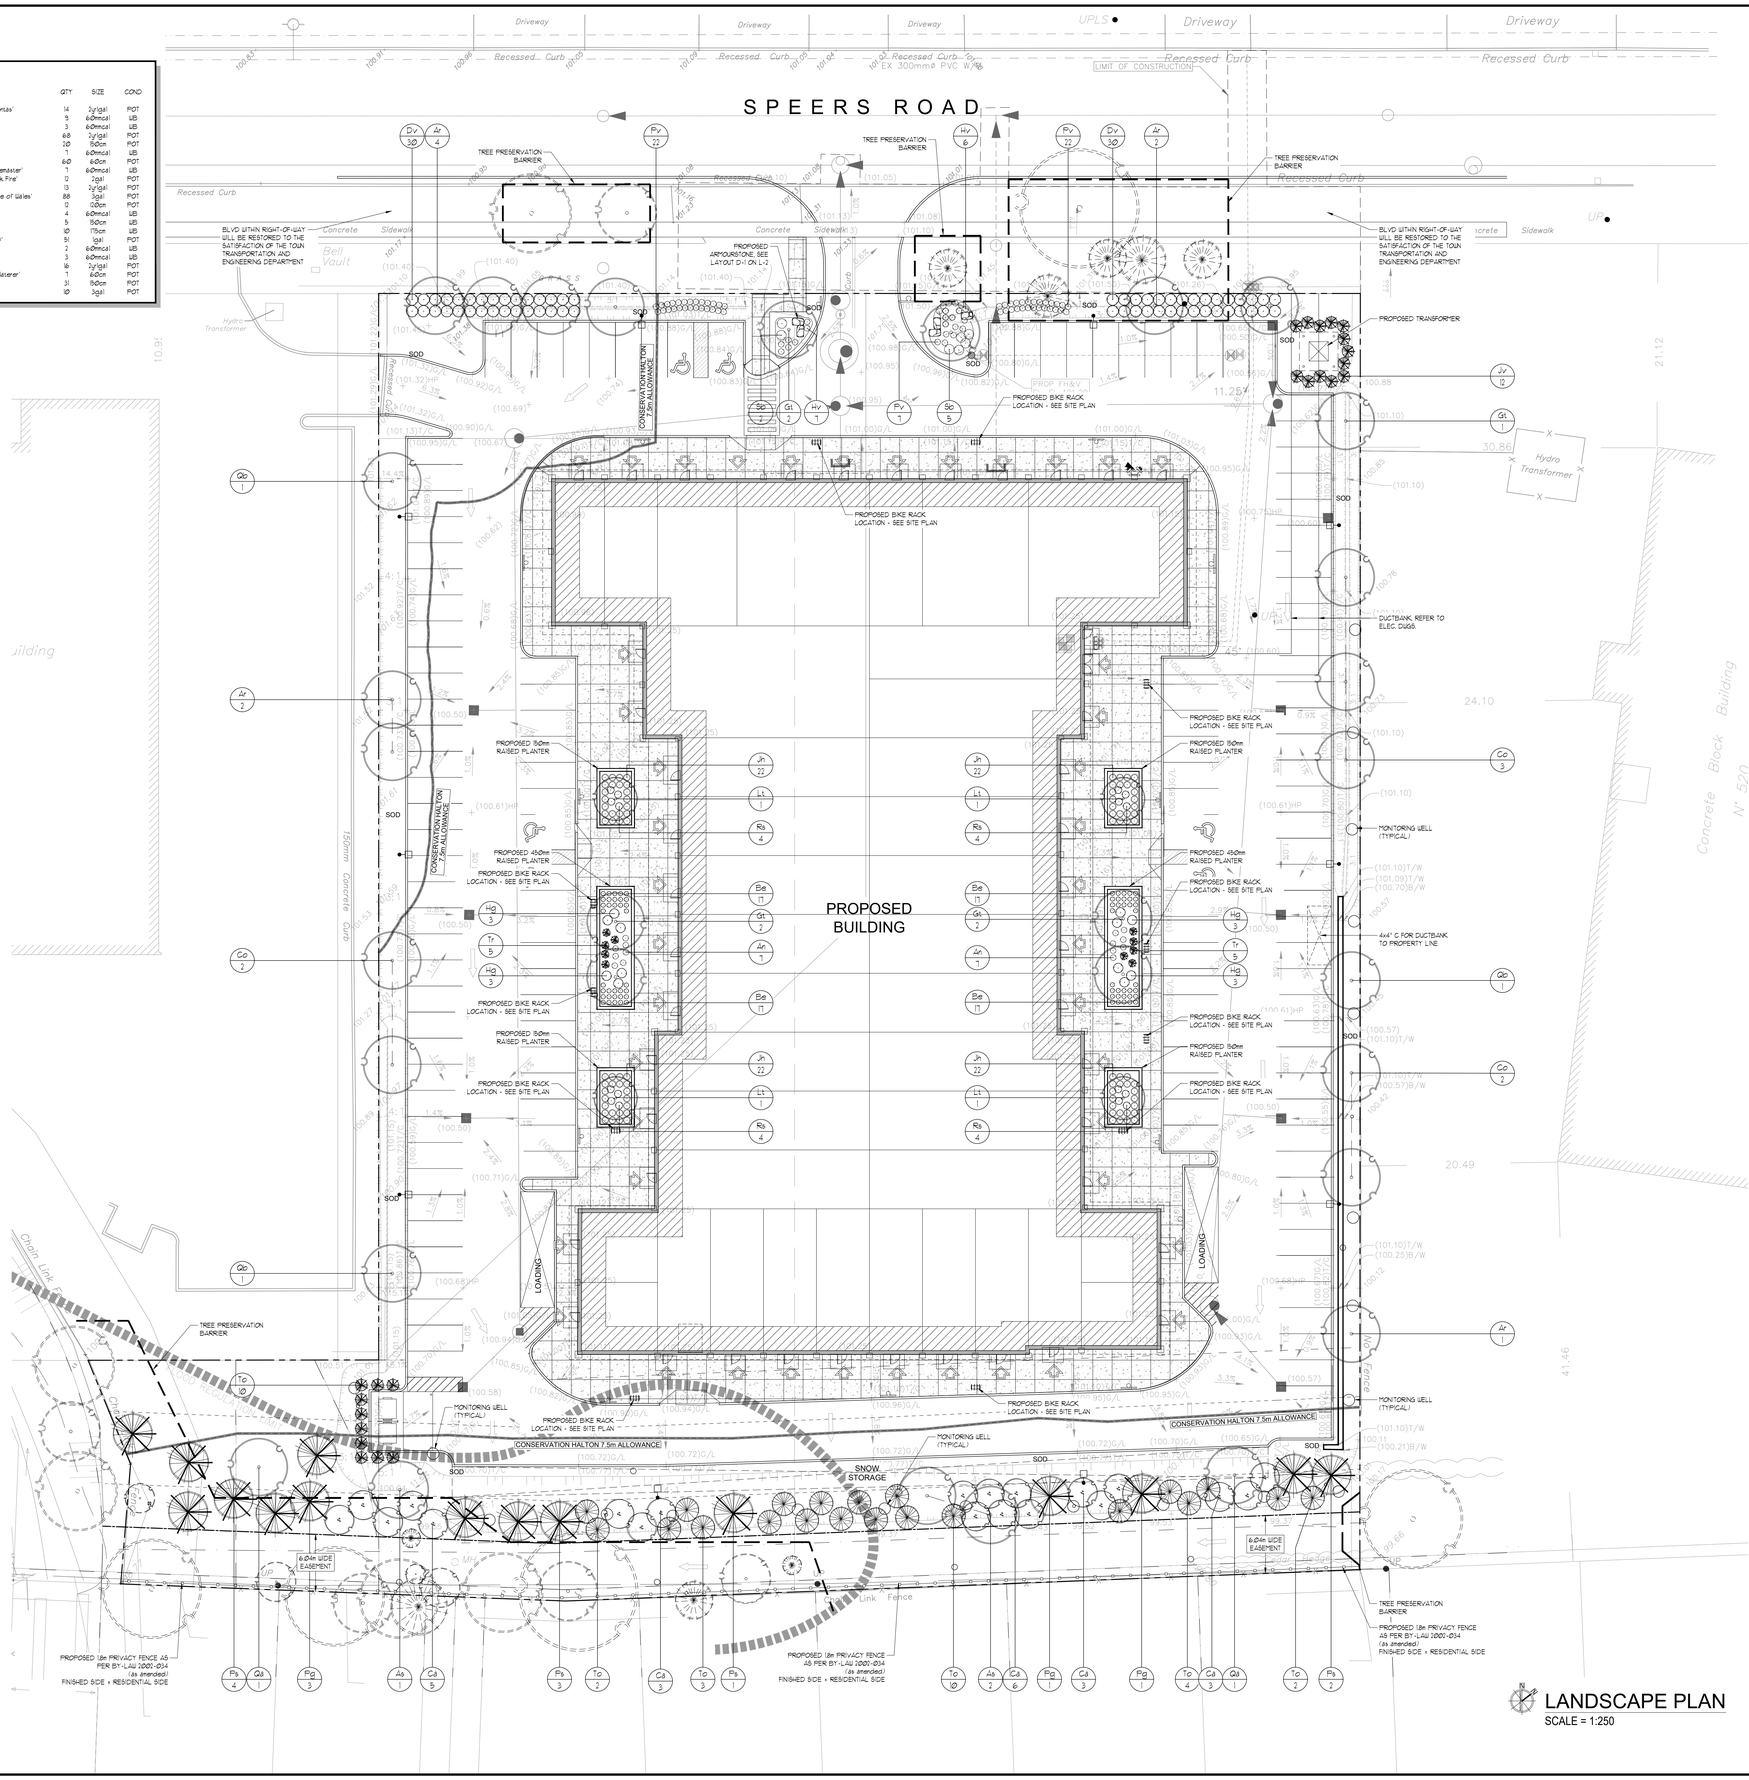

LANDSCAPE PLAN
SCALE = 1:250

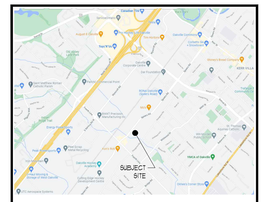

KEY MAP

LEGEND

- PROPOSED DECIDUOUS TREES
- PROPOSED CONIFEROUS TREES
- PROPOSED PLANTINGS
- PLANT KEYS - SEE PLANT MATERIALS LIST
- PROPOSED CONCRETE PAVING
- SEED - SEE SEED SPEC ON L2
- EXISTING DECIDUOUS TREES TO REMAIN AS PER ARBORIST REPORT BY ARBORCORP REV ¶
- EXISTING CONIFEROUS TREES TO REMAIN AS PER ARBORIST REPORT BY ARBORCORP REV ¶

RON KOUDYS LANDSCAPE ARCHITECTS INC

ALL DRAWINGS REMAIN THE PROPERTY OF THE LANDSCAPE ARCHITECT AND SHALL NOT BE REPRODUCED OR REUSED WITHOUT THE LANDSCAPE ARCHITECTS WRITTEN PERMISSION.

THIS DRAWING SHALL NOT BE USED FOR CONSTRUCTION OR TENDER PURPOSES UNLESS SIGNED AND DATED BY BARRY R. MURPHY, OALA, CSLA, LANDSCAPE ARCHITECT, LONDON, ONTARIO (519) 667-3322.

Barry R. Murphy, O.A.L.A. C.S.L.A. — DATE

OCT.11.22	ISSUED FOR SPA	10.
OCT.07.22	ISSUED FOR REVIEW	9.
JULY.15.22	ISSUED FOR PTA ¶	8.
JUN.10.22	ISSUED FOR TENDER	7.
JUNE.03.22	RE ISSUED FOR SPA	6.
APR.06.22	ISSUED FOR PERMIT	5.
FEB.25.22	RE ISSUED FOR SPA WITH CANOPY CALC.	4.
FEB.03.22	ISSUED FOR SPA	3.
JAN.17.22	ISSUED FOR REVIEW	2.
JAN.13.22	ISSUED FOR COORDINATION	1.
DATE	DESCRIPTION	No.

PLOTTING INFORMATION:
PLOTTED DATE = OCT.11.22
PLOTTED SCALE = 1:1

PROJECT TITLE:
530 SPEERS ROAD
OAKVILLE, ONTARIO

DRAWING TITLE:
LANDSCAPE PLAN

DATE: DECEMBER 2021	SCALE: AS NOTED	DRAWING No. L-1
DRAWN: RKLA Inc.	CHECKED BY: B.R.M.	
PROJECT No. 21-305Lp SPA		