Legend

- Existing Deciduous Tree Canopy
- Proposed Deciduous Tree
- Proposed Shrub/Perennial
- Prop. Concrete Paving Typ.
- Property Line
- Detail Reference Key (AAA / L-2)
- Tree Protection Fencing (TPF)
- Plant Material Reference Key (AAA / 0)

Proposed Plant Material List

KEY	QNTY	BOTANICAL NAME	COMMON NAME	HT/CAL	SPREAD	ROOT	DROUGHT TOLERANT	NATIVE	REMARKS
DECIDUOUS TREES									
ARU	1	Acer rubrum	Native Red Maple	70 mm		B.&B.	High	Yes	Full Form
AXF	3	Acer x freemanii 'Jeffersred'	Jeffersred Freeman Maple	70 mm		B.&B.	High	Cultivar	Full Form
DECIDUOUS SHRUBS									
CNS	303	Cornus sericea	Red Osier Dogwood	80 cm		C.G.	High	Yes	Full Form
HAA	20	Hydrangea arborescens 'Annabelle'	Annabelle Hydrangea	60 cm		C.G.	High	No	Full Form
RHA	20	Rhus aromatica	Fragrant Sumac	70 cm		C.G.	High	Yes	Full Form
SJA	20	Spirea japonica 'Anthony Waterer'	Anthony Waterer Spirea	60 cm		C.G.	High	No	Full Form
CONIFEROUS SHRUBS									
JCG	22	Juniper chinensis 'Gold Coast'	Gold Coast Juniper		70 cm	C.G.	High	Yes	Full Form
PERENNIALS									
HSD	31	Hemerocallis 'Stella D'oro'	Stella D'oro (Yellow) Daylilies			C.G. #1	High	No	Full Form
HPM	75	Hemerocallis 'Pardon me'	Dwarf (Red) Daylilies			2 Gal.	High	No	Full Form
RUD	24	Rudbeckia fulgida var. sullivantii 'Goldsturm'	Black Eyed Susan			2 Gal.	Yes	Yes	Full Form

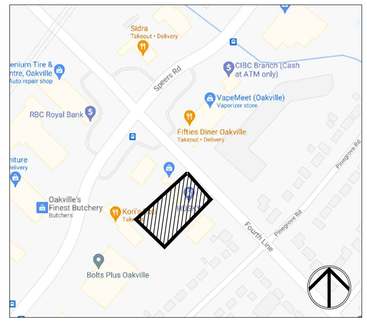

Key Map

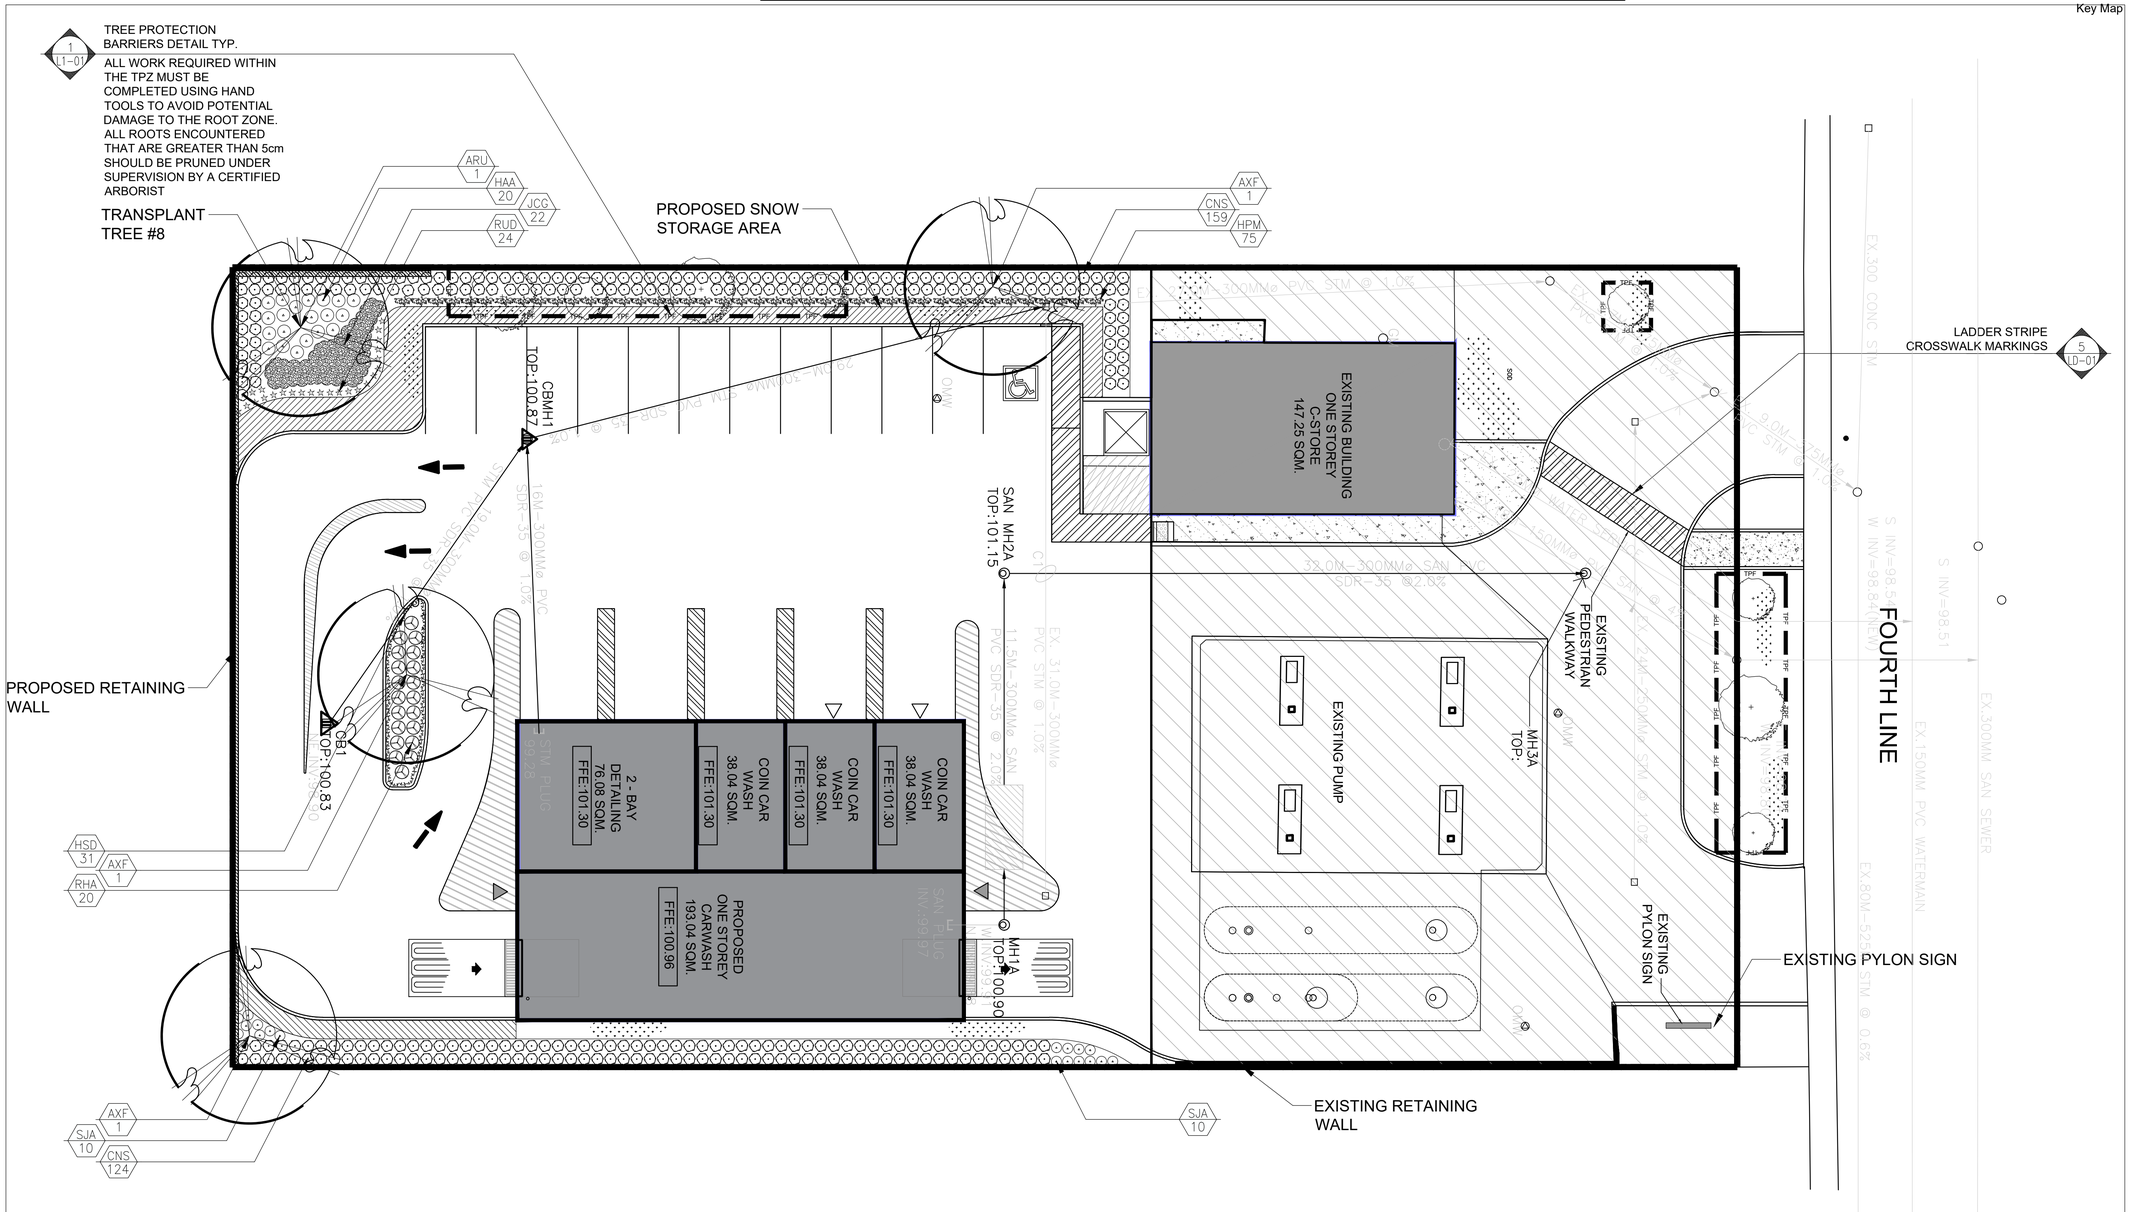

MARTON SMITH LANDSCAPE ARCHITECTS
170 The Donway W Suite 206.
Toronto, Ontario, Canada. M3C 2G3
tel. 416.492.9966 | email. info@msla.ca

Architect:
n Architecture Inc
PRINCIPAL: NITIN MALHOTRA, ARCHITECT.
9120 Leslie Street. Suite-208.
Richmond Hill, ON. L4B 3J9
T:416.303.4821 F:1.866.340.5265
E: info@narchitecture.com
www.narchitecture.com

Client/Owner:

Municipality: OAKVILLE

Notes:

No.	Revision	Date
02	Issued for Submission	09/20/21
01	Issued for Review	07/22/21

North:

Stamp: ASSOCIATION OF LANDSCAPE ARCHITECTS ONTARIO — MEMBER

Project:
Proposed Landscape and Site Upgrades
630 Fourth Line
Oakville, Ontario

Scale: **1:150** Date: **July 2021**
Drawn By: **J.P.** Checked By: **L.M.**

Drawing Title:
Landscape Plan

Project No. **21141** Sheet No. **L1-01**

All information contained in these plans shall be checked by the contractor. All discrepancies shall be reported to the Landscape Architect (L.A.) before commencing with construction. All drawings have copyright and shall remain the property of the Landscape Architect. Copying or any reproduction in part or whole shall only be permitted with written consent of L. A. Drawings shall not be used for construction unless sealed & SIGNED. All drainage patterns must drain positively away from buildings on structures at 2% min. The position of existing above ground and underground utilities and facilities are not necessarily shown on this drawings, and where shown, the accuracy of the position of utilities or facilities is not guaranteed. Before starting work, the contractor shall confirm the exact location of all existing utilities and facilities, and shall assume liability for damages. All work within municipal right-of-ways shall be done to the satisfaction of the municipality. ALL WORK SHALL BE COMPLETED AS APPROVED BY STRUCTURAL ENGINEER PRIOR TO CONSTRUCTION
DO NOT SCALE DRAWINGS • PRELIMINARY NOT FOR CONSTRUCTION • THESE DRAWINGS ARE NOT TO BE USED FOR CONSTRUCTION UNTIL COUNTERSIGNED BY L. ARCHITECT • • SIGNED ____ DATE ____