1 NORTH ELEVATION

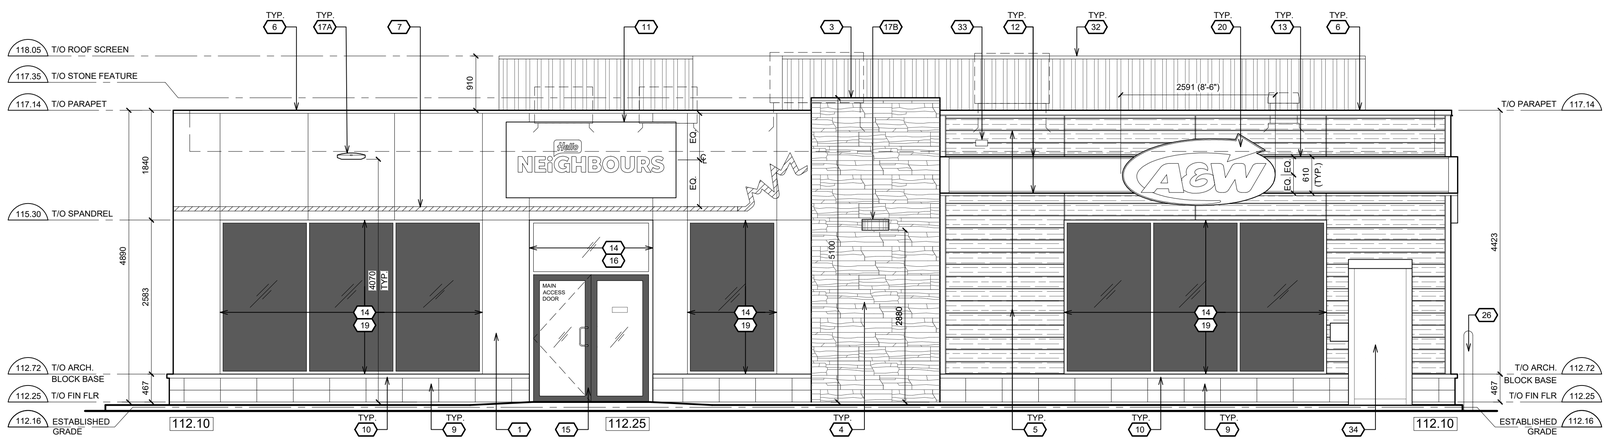

2 SOUTH ELEVATION

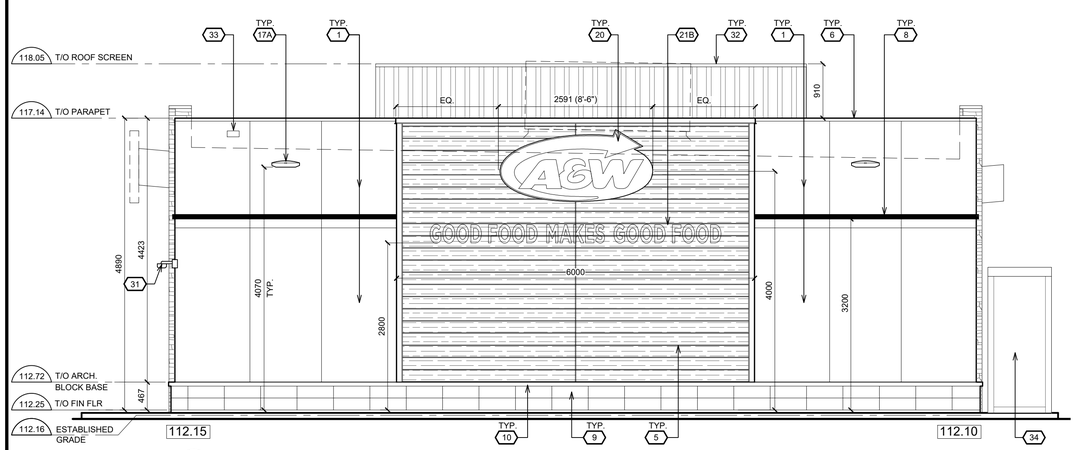

3 WEST ELEVATION

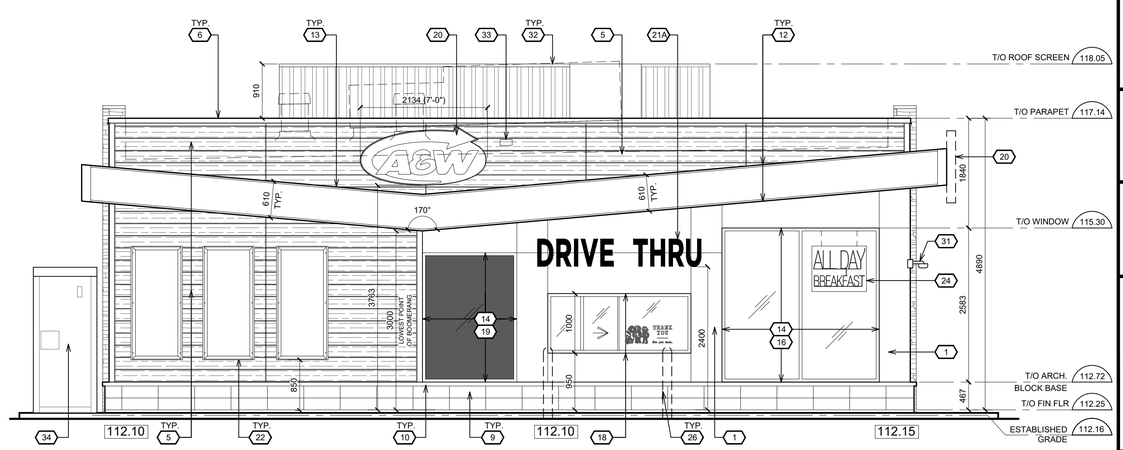

4 EAST ELEVATION

NO.	PRODUCT	SPECIFICATION & COLOUR
1	ACM WALL PANEL SYSTEM	COLOUR : **PCP WHITE**
3	METAL FLASHING (STONE WALL)	PAINT TO MATCH COLOUR : **SHERWIN WILLIAMS SW 7025 BACKDROP**
4	CULTURED STONE WALL FINISH	**PRO-FIT ALPINE LEDGESTONE COL. PHEASANT 420117**
5	PRE-FINISHED WOOD GRAIN	**KNOTWOOD - KED150 COLOUR : ATLANTIC CEDAR (6" DECKING BOARD)**
6	METAL FLASHING (PARAPET)	COLOUR TO MATCH: **PC WHITE**
7	ILLUMINATED LED RED LEAF BAND	75mm CONTINUOUS ILLUMINATED LED RED LEAF BAND
8	NON-ILLUMINATED RED BAND	75mm CONTINUOUS NON-ILLUMINATED RED BAND
9	ARCHITECTURAL BLOCK BASE	SHOULDICE DESIGNER STONE TEXTURE : TEX-STONE COLOUR: **GALAXY** SIZE: 390mm x 190mm x 190mm H STACKED APPLICATION
10	ARCHITECTURAL SILL CAP	SHOULDICE DESIGNER STONE 224 SLOPED SILL, COLOUR: GALAXY
11	INTERNALLY ILLUMINATED SIGN (C-STORE)	
12	ILLUMINATED BOOMERANG LIGHT BOX	COLOUR : **A&W ORANGE**
13	FLASHING (A&W BOOMERANG)	COLOUR TO MATCH : **A&W ORANGE** (PANTONE 165 C)
14	ALUMINUM WINDOW FRAMING	COLOUR : **CLEAR ANODIZED**
15	ALUMINUM DOOR LEAF FRAME	COLOUR : **BLACK ANODIZED**
16	THERMAL PANE GLASS	DOUBLE GLAZED
17A	EXTERIOR LIGHT FIXTURE	FIXTURE COLOUR: WHITE
17B	EXTERIOR LIGHT FIXTURE	FIXTURE COLOUR: BLACK
18	DRIVE-THRU WINDOW	COLOUR : **CLEAR ANODIZED**
19	SPANDREL GLASS PANEL	**PPG EXTRUSION COATINGS: DURANAR COATINGS - UC43352 COLONIAL GRAY** (OR APPROVED EQUAL)
20	INTERNALLY ILLUMINATED SIGN (A&W)	
21A	NON ILLUMINATED LETTER SIGN (A&W)	COLOUR : **BLACK (ON ACM)**
21B	NON ILLUMINATED LETTER SIGN (A&W)	COLOUR : **WHITE (ON METAL CLADDING)**
22	A&W POSTER SNAP FRAME	SURFACE MOUNTED
24	A&W 'DRIVE-THRU / BREAKFAST OPEN' ILLUMINATED SIGN	INTERIOR SUSPENDED
25	PETRO-POINTS / TRIANGLE REWARD CLING	DOUBLE SIDES OPAQUE WINDOW APPLIED VINYL
26	CONC. FILLED BOLLARD	C/W PVC BOLLARD SLEEVE COLOUR : **ORANGE** (WITH WHITE TAPE) SPEC : POST GUARD BOLLARD COVER CL1385HD OR EQUAL
27	INSULATED PANEL	COLOUR : **CLEAR ANODIZED**
28	SECURITY DRAWER	COLOUR : **SILVER ALUMINUM**
31	PASS-THRU 360 CAMERA	
32	METAL CLAD ROOF SCREEN	**32mm VERTICAL 24 GA. WF012036 ROOF SCREEN METAL CLADDING**. FASTENED TO STRUCTURAL FRAMING. PAINT: **BENJAMIN MOORE CC-20 DECORATOR'S WHITE** OR EQUAL
33	ROOF SCUPPER	PAINT TO MATCH ADJACENT SURFACE
34	EXTERNAL SANIMAX SANECO TANK	C/W INSULATED PANEL ENCLOSURE (SUPPLIED BY SANIMAX)
35	LOTTO DIGITAL PANEL	INTERIOR SUSPENDED
36	CINEPLEX DIGITAL MEDIA SCREEN	INTERIOR SUSPENDED
37	DOOR OPERATOR PUSH BUTTON	REFER TO DOOR SCHEDULE FOR REQUIRED DETAILS

3 EXTERIOR FINISH SCHEDULE
SCALE: N.T.S.

ESTABLISHED GRADE = 112.16

REVISION TABLE

REV.	DESCRIPTION	DRAWN / DATE	APP'D. / DATE

ISSUE TABLE

TO	FOR	DATE
CITY	ISSUED FOR SITE PLAN APPROVAL	2025/08/12

METRIC
ALL DIMENSIONS ARE IN MILLIMETRES U.N.O.. CONTRACTOR TO CHECK/VERIFY ALL DIMENSIONS PRIOR TO COMMENCEMENT OF WORK. ALL DESCREPANCIES TO BE REPORTED TO THE PROJECT DESIGNER. DO NOT SCALE DRAWINGS.

SEAL:
ONTARIO ASSOCIATION OF ARCHITECTS
K. PAUL
LICENCE
4249

CONSULTANT:
K PAUL ARCHITECT INC.
TORONTO·VANCOUVER·CALGARY·ORLANDO
2660 SHERWOOD HEIGHTS DRIVE, SUITE #200, OAKVILLE, ON L6J 7Y8

PETRO-CANADA
A Suncor business

DRAWING TITLE:
EXTERIOR ELEVATIONS

PROJECT:
NEIGHBOURS N3000AW
3530 IROQUOIS SHORE ROAD
OAKVILLE, ONTARIO

DRAWN BY:	RG	CAD INFO.: SHEET SIZE	D (559 x 864)
DRAWING SCALE:	1:50	PETRO-CANADA CAD FILE No.	
DATE DRAWN:	AUG 2025	CONSULTANT CAD FILE No.	
CHECKED BY:		PLOT SCALE	
APPROVED BY:		PLOT DATE	
		PLOT CONFIGURATION	

STD No./OUTLET No.: 52224

A3