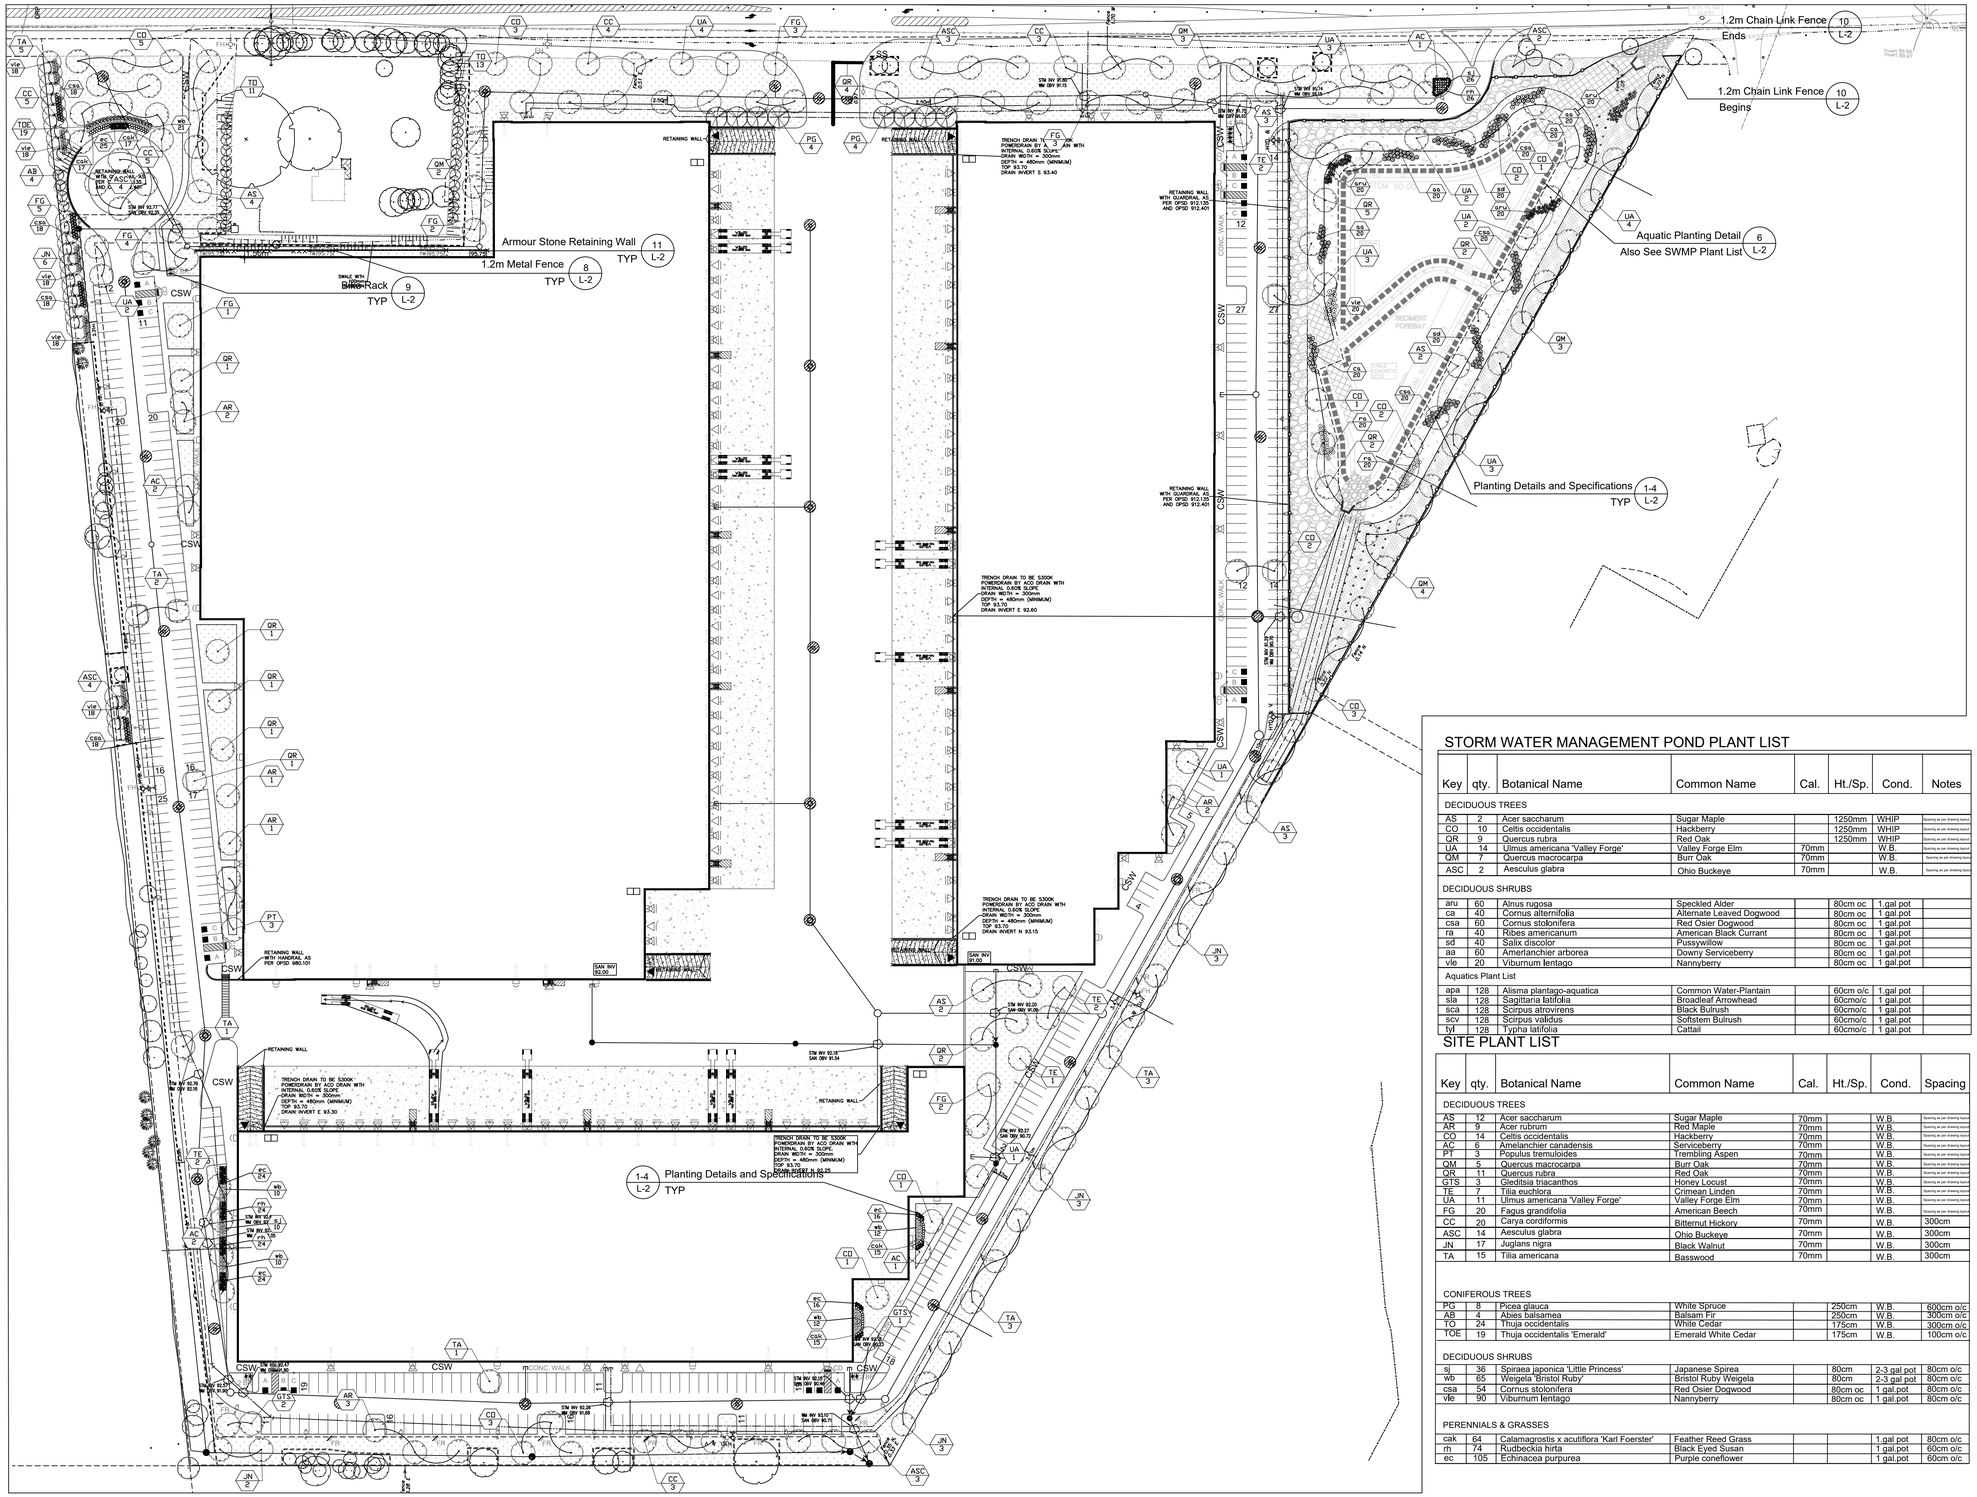

1 L-1 LANDSCAPE PLAN

1:800

STORM WATER MANAGEMENT POND PLANT LIST

Key	qty.	Botanical Name	Common Name	Cal.	Ht./Sp.	Cond.	Notes
DECIDUOUS TREES							
AS	2	Acer saccharum	Sugar Maple		1250mm	WHIP	Spacing as per drawing layout
CO	10	Celtis occidentalis	Hackberry		1250mm	WHIP	Spacing as per drawing layout
QR	9	Quercus rubra	Red Oak		1250mm	WHIP	Spacing as per drawing layout
UA	14	Ulmus americana 'Valley Forge'	Valley Forge Elm	70mm		W.B.	Spacing as per drawing layout
QM	7	Quercus macrocarpa	Burr Oak	70mm		W.B.	Spacing as per drawing layout
ASC	2	Aesculus glabra	Ohio Buckeye	70mm		W.B.	Spacing as per drawing layout
DECIDUOUS SHRUBS							
aru	60	Alnus rugosa	Speckled Alder		80cm oc	1 gal pot	
ca	40	Cornus alternifolia	Alternate Leaved Dogwood		80cm oc	1 gal.pot	
csa	60	Cornus stolonifera	Red Osier Dogwood		80cm oc	1 gal.pot	
ra	40	Ribes americanum	American Black Currant		80cm oc	1 gal.pot	
sd	40	Salix discolor	Pussywillow		80cm oc	1 gal.pot	
aa	60	Amerlanchier arborea	Downy Serviceberry		80cm oc	1 gal.pot	
vle	20	Viburnum lentago	Nannyberry		80cm oc	1 gal.pot	
Aquatics Plant List							
apa	128	Alisma plantago-aquatica	Common Water-Plantain		60cm o/c	1.gal pot	
sla	128	Sagittaria latifolia	Broadleaf Arrowhead		60cmo/c	1 gal.pot	
sca	128	Scirpus atrovirens	Black Bulrush		60cmo/c	1 gal.pot	
scv	128	Scirpus validus	Softstem Bulrush		60cmo/c	1 gal.pot	
tyl	128	Typha latifolia	Cattail		60cmo/c	1 gal.pot	

SITE PLANT LIST

Key	qty.	Botanical Name	Common Name	Cal.	Ht./Sp.	Cond.	Spacing
DECIDUOUS TREES							
AS	12	Acer saccharum	Sugar Maple	70mm		W.B.	Spacing as per drawing layout
AR	9	Acer rubrum	Red Maple	70mm		W.B.	Spacing as per drawing layout
CO	14	Celtis occidentalis	Hackberry	70mm		W.B.	Spacing as per drawing layout
AC	6	Amelanchier canadensis	Serviceberry	70mm		W.B.	Spacing as per drawing layout
PT	3	Populus tremuloides	Trembling Aspen	70mm		W.B.	Spacing as per drawing layout
QM	5	Quercus macrocarpa	Burr Oak	70mm		W.B.	Spacing as per drawing layout
QR	11	Quercus rubra	Red Oak	70mm		W.B.	Spacing as per drawing layout
GTS	3	Gleditsia triacanthos	Honey Locust	70mm		W.B.	Spacing as per drawing layout
TE	7	Tilia euchlora	Crimean Linden	70mm		W.B.	Spacing as per drawing layout
UA	11	Ulmus americana 'Valley Forge'	Valley Forge Elm	70mm		W.B.	Spacing as per drawing layout
FG	20	Fagus grandifolia	American Beech	70mm		W.B.	Spacing as per drawing layout
CC	20	Carya cordiformis	Bitternut Hickory	70mm		W.B.	300cm
ASC	14	Aesculus glabra	Ohio Buckeye	70mm		W.B.	300cm
JN	17	Juglans nigra	Black Walnut	70mm		W.B.	300cm
TA	15	Tilia americana	Basswood	70mm		W.B.	300cm
CONIFEROUS TREES							
PG	8	Picea glauca	White Spruce		250cm	W.B.	600cm o/c
AB	4	Abies balsamea	Balsam Fir		250cm	W.B.	300cm o/c
TO	24	Thuja occidentalis	White Cedar		175cm	W.B.	300cm o/c
TOE	19	Thuja occidentalis 'Emerald'	Emerald White Cedar		175cm	W.B.	100cm o/c
DECIDUOUS SHRUBS							
sj	36	Spiraea japonica 'Little Princess'	Japanese Spirea		80cm	2-3 gal pot	80cm o/c
wb	65	Weigela 'Bristol Ruby'	Bristol Ruby Weigela		80cm	2-3 gal pot	80cm o/c
csa	54	Cornus stolonifera	Red Osier Dogwood		80cm oc	1 gal.pot	80cm o/c
vle	90	Viburnum lentago	Nannyberry		80cm oc	1 gal.pot	80cm o/c
PERENNIALS & GRASSES							
cak	64	Calamagrostis x acutiflora 'Karl Foerster'	Feather Reed Grass			1.gal pot	80cm o/c
rh	74	Rudbeckia hirta	Black Eyed Susan			1 gal.pot	60cm o/c
ec	105	Echinacea purpurea	Purple coneflower			1 gal.pot	60cm o/c

LEGEND

- EXISTING TREES
- PROPOSED DECIDUOUS TREE
- PROPOSED CONTINUOUS SHRUB /PERENNIAL BED
- SODDED AREA
- CVC 1 - UPLAND MIX (See Detail 5 on L-2)
- CVC 1 - UPLAND MIX (See Detail 5 on L-2)
- XXX / ## — PLANT KEY
- ##.## / L-? — DETAIL KEY
- CSW — CONCRETE SIDE WALK (See Detail 7 on L-2)
- 1.2m DECORATIVE METAL FENCE
- 1.2m CHAIN LINK VINYL FENCE

GENERAL NOTES

1. Do not scale the drawings. All dimensions are in millimetres unless noted otherwise.
2. This drawing is to be read in conjunction with the overall master plan and engineering drawings prepared by the project engineer, and site plans prepared by the project architect.
3. The contractor shall check and verify all existing and proposed grading and conditions on the project and immediately report any discrepancies to the consultant before proceeding with any work.
4. The contractor is to be aware of all existing and proposed services and utilities. The contractor is responsible for having all underground services and utility lines staked by each agency having jurisdiction prior to commencing work.
5. This drawing is to be used for development approval only. For layout of all work refer to construction drawings.
6. Plant quantities indicated on the plan supercede the quantities from the plant list (report any discrepancies to the landscape architect).
7. Do not leave any holes open overnight.
8. Keep area outside construction zone clean and useable by others at all times. Contractor shall throughly clean areas surrounding the construction zone at the end of each work day.
9. Contractor to make good any and all damages outside of the development area that may occur as a result of construction at no extra cost.
10. This drawing is Copyright MHBC 2021.

REVISION NO.	DATE	ISSUED / REVISION	BY
3	March 01, 2021	Issued for SPA	CC
2	July 12, 2019	Issued for SPA	PD
1	November 29, 2018	Issued for Review	PD

MHBC PLANNING URBAN DESIGN & LANDSCAPE ARCHITECTURE
230-7050 WESTON ROAD WOODBRIDGE, ON. L4L 8G7 | P: 905 761 5588 F: 905 761 5589 | WWW.MHBCPLAN.COM

STAMP: ONTARIO ASSOCIATION OF LANDSCAPE ARCHITECTS — GREG A. COSTA — OALA MEMBER

ISSUED FOR SPA ONLY
NOT FOR CONSTRUCTION

All drawings and specifications are instruments of service and will remain the property of MHBC Planning and must be returned at the completion of the work. This drawing shall not be used for construction purposes unless the drawings are marked 'Issued for Construction' and the professional seal is signed and dated by the landscape architect.

DATE	NOVEMBER 2018
DRAWN BY	P.D
PLAN SCALE	1:800
FILE NO.	Y593BD
CHECKED BY	G.C.
OTHER	

PROJECT: 560 Winston Churchill Blvd.
TOWN OF OAKVILLE, ON

North

FILE NAME: LANDSCAPE PLAN

DWG NO. L1

SOURCE: N:\Y593\BD -560 Winston Churchill Blvd, Oakville\Landscape\1. February 24 2021\Y593BD - Landscape Plan - January 26 -2021.dwg